


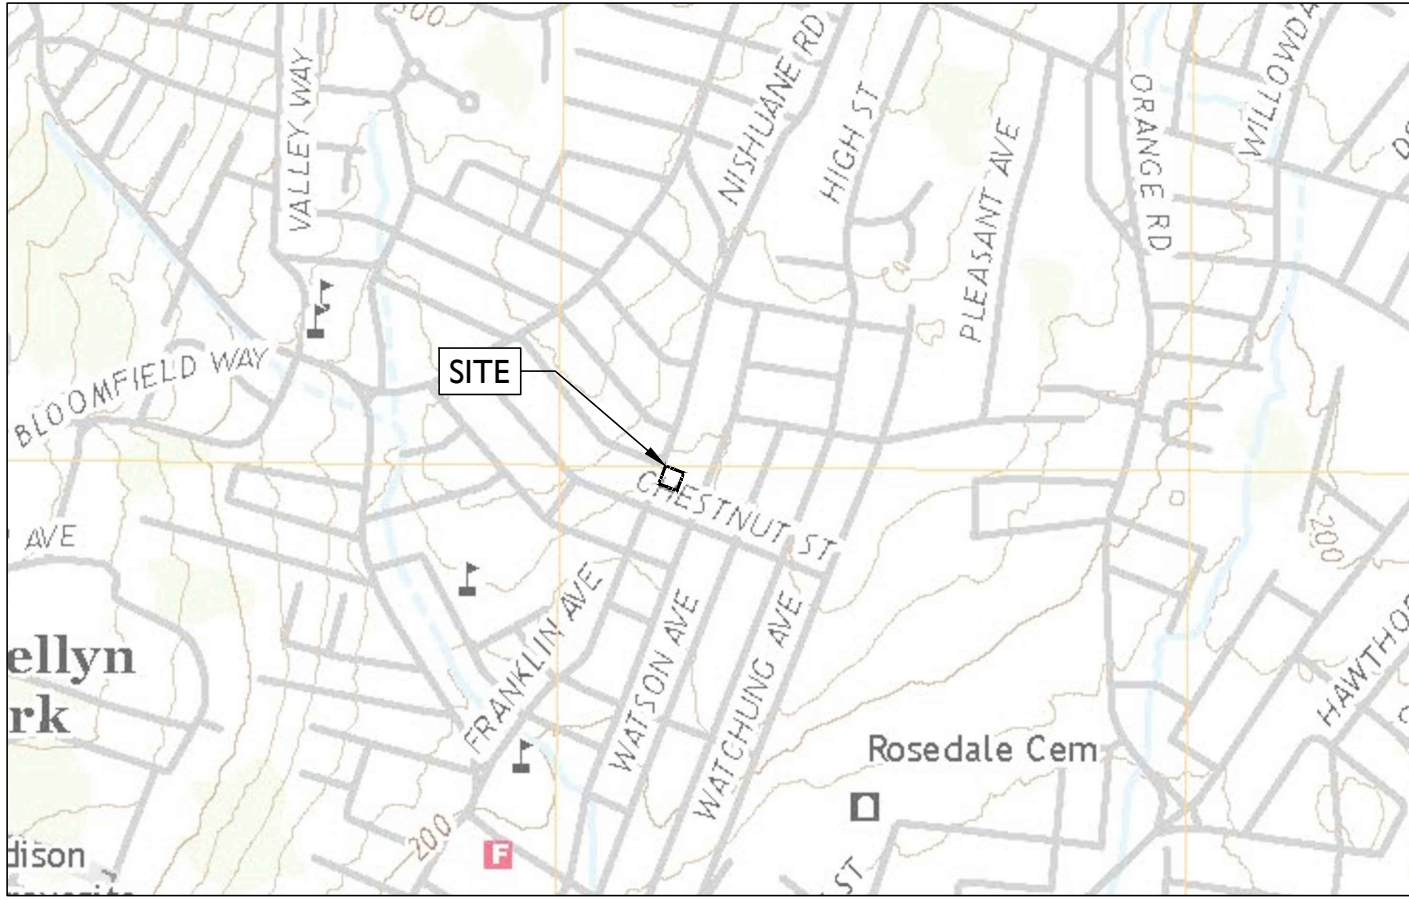

SOURCE: USGS QUADRANGLE MAP 7.5 MINUTE SERIES, ORANGE, NJ, DATED 2019

KEY MAP

SCALE: 1" = 500'±

TOWNSHIP OF WEST ORANGE 200' PROPERTY OWNERS LIST			
BLOCK	LOT	OWNER	OWNER'S ADDRESS
128	7	CARDINALE, JOAN & CARMELA	33 WHITTLESLEY AVENUE WEST ORANGE, NJ 07052
128	9	THE PLAYHOUSE, INC.	264 W. NORTHFIELD DR. LIVINGSTON, NJ 07039
134	1	KEYSTONE PROPERTIES, LLC	PO BOX 222 MILLBURN, NJ 07041
134	3	ALLEN, DOUGLAS A III	60 NISHLANE RD. MONTCLAIR, NJ 07042
134	34	OSOUNA, TIFFANY LINGO- & DEVON	10 WHITTLESLEY AVENUE WEST ORANGE, NJ 07052
134	36	OSOUNA, TIFFANY LINGO- & DEVON	10 WHITTLESLEY AVENUE WEST ORANGE, NJ 07052
134	37	JONES, MARCUS & KARIMA HOUSTON	14 WHITTLESLEY AVENUE WEST ORANGE, NJ 07052
134	39	SANGOLQUI, JOSE R & BERMEO, GLORIA	16 WHITTLESLEY AVENUE WEST ORANGE, NJ 07052
134	41	PIERRE, BELZEBAT JEAN-MARCIAL JEAN	18 WHITTLESLEY AVENUE WEST ORANGE, NJ 07052
134	43	SAINTHE, JUDE	20 WHITTLESLEY AVENUE WEST ORANGE, NJ 07052
134	44	MENSAH, OSEI A. & PATTERSON, THERESA	22 WHITTLESLEY AVENUE WEST ORANGE, NJ 07052
134.02	68	NAVAS, CARMEN AMELIA	50 FRANKLIN AVENUE WEST ORANGE, NJ 07052
134.02	72	VEGA, MANUEL	54 FRANKLIN AVENUE WEST ORANGE, NJ 07052
134.02	74	DIDIT AGAIN LLC	16 E. NORTHFIELD AVENUE LIVINGSTON, NJ 07039
134.02	75	DIDIT AGAIN LLC	16 E. NORTHFIELD AVENUE LIVINGSTON, NJ 07039
134.02	82	CHESTNUT ASSETS LLC	32 CRESCENT COURT MORGANVILLE, NJ 07751
134.02	83	CHESTNUT ASSETS LLC	32 CRESCENT COURT MORGANVILLE, NJ 07751
134.02	86	JEREZ, JOSE & ANDREA SALAZER	57 CHESTNUT STREET WEST ORANGE, NJ 07052
134.02	87	CASTRO, JORGE & ANDREA SALAZER	55 CHESTNUT STREET WEST ORANGE, NJ 07052
134.02	88	LANTIGUA, BIANCA V & CASTRO, DINA	53 CHESTNUT STREET WEST ORANGE, NJ 07052
134.02	90	CHERON, LOUIS W & LUCIENNE	51 CHESTNUT STREET WEST ORANGE, NJ 07052
134.02	91	LLIGUICOTA, LAURA E.	25 WHITTLESLEY AVENUE WEST ORANGE, NJ 07052
134.02	93	CHAVEZ, HUMBERTO & MARIA	23 WHITTLESLEY AVENUE WEST ORANGE, NJ 07052
134.02	95	ROSEN, KENNETH & W. MAUREEN	19 WHITTLESLEY AVENUE WEST ORANGE, NJ 07052
134.02	96	SANTERO, HUGO & ANA	17 WHITTLESLEY AVENUE WEST ORANGE, NJ 07052
134.02	97	TANG, XIHUE & WU, HELEN HAO	15 WHITTLESLEY AVENUE WEST ORANGE, NJ 07052
134.02	98	LIZARAZO, JEAN PAUL & MILAGROS	13 WHITTLESLEY AVENUE WEST ORANGE, NJ 07052
134.02	99	VALDEZ, JULIO & URDAY, ROSALIA	11 WHITTLESLEY AVENUE WEST ORANGE, NJ 07052
134.02	100	PEREZ, MARIA DELUJAN	9 WHITTLESLEY AVENUE WEST ORANGE, NJ 07052
135	27.01	CHASE, SHAVER	89 FRANKLIN AVENUE WEST ORANGE, NJ 07052
137	1	PATEL, RAJULBEN/SATISHBHAI & HARDIK	85 FRANKLIN AVENUE WEST ORANGE, NJ 07052
137	3	MORRISON, KATHLEEN & MICHAEL	69 CHESTNUT STREET WEST ORANGE, NJ 07052
137	4	LOUIS, YANIC	71 CHESTNUT STREET WEST ORANGE, NJ 07052
137	5	CHABLA, CARLOS I	73 CHESTNUT STREET WEST ORANGE, NJ 07052
137	7	PIERRE, PIERRE JACQUE & LUCIANSE	75 CHESTNUT STREET WEST ORANGE, NJ 07052
137	82	BURKE, KENNETH C & JANET M.	88 ORTON ROAD WEST CALDWELL, NJ 07006
137	83	GEORGES, FRANTZ & MARIE KETTY	10 ELM STREET WEST ORANGE, NJ 07052
137	84	MILMOE, HELEN	8 ELM STREET WEST ORANGE, NJ 07052
137	85	GROVES, GORDON & FRESHWOT	4 ELM STREET WEST ORANGE, NJ 07052
137	87	HERNANDEZ, YOVANY	2 ELM STREET WEST ORANGE, NJ 07052
138	1	TOWNSHIP OF WEST ORANGE	66 MAIN STREET WEST ORANGE, NJ 07052
138	2	ALIJI, MUJIWA	1 ELM STREET WEST ORANGE, NJ 07052
138	4	VIGO, ALBERTO	7 ELM STREET WEST ORANGE, NJ 07052
138	6	VERA, JENNIFER & FUNEZ, JUAN CARLOS	9 ELM STREET WEST ORANGE, NJ 07052
138	67	DEPASQUALE, LEONA	10 MAPLE STREET WEST ORANGE, NJ 07052

PRELIMINARY & FINAL MAJOR SITE PLAN FOR PROPOSED BUILDING ADDITION & SITE IMPROVEMENTS

BLOCK 134.02, LOTS 75.03, 79 & 81

66 FRANKLIN AVENUE

TOWNSHIP OF WEST ORANGE, ESSEX COUNTY, NEW JERSEY

APPLICANT & OWNER

MANUEL VEGA
66 FRANKLIN AVENUE
WEST ORANGE, NJ 07052
973.489.2717
MVEGALLC@HOTMAIL.COM

ATTORNEY

ROOSEVELT J. DONAT
MURPHY SCHILLER & WILKES LLP
24 COMMERCE STREET, 12TH FLOOR
NEWARK, NJ 07102
702.706.8448
RDONAT@MURPHYLLP.COM

TOWNSHIP OF WEST ORANGE SIGNATURE BLOCK

APPROVED BY THE
TOWNSHIP PLANNING BOARD
ESSEX COUNTY, NEW JERSEY

CHAIRPERSON DATE

SECRETARY DATE

TOWNSHIP ENGINEER DATE




SOURCE: GOOGLE EARTH PRO, DATED 10/13/2020

AERIAL MAP

SCALE: 1" = 150'±

PLANS PREPARED BY:

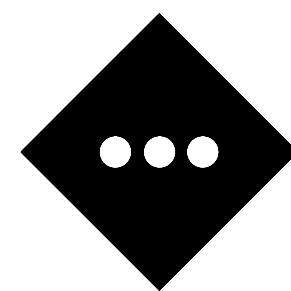

STONEFIELD
engineering & design


Rutherford, NJ · New York, NY · Boston, MA

Princeton, NJ · Tampa, FL · Detroit, MI

www.stonefieldeng.com

Headquarters: 92 Park Avenue, Rutherford, NJ 07070

Phone 201.340.4468 · Fax 201.340.4472

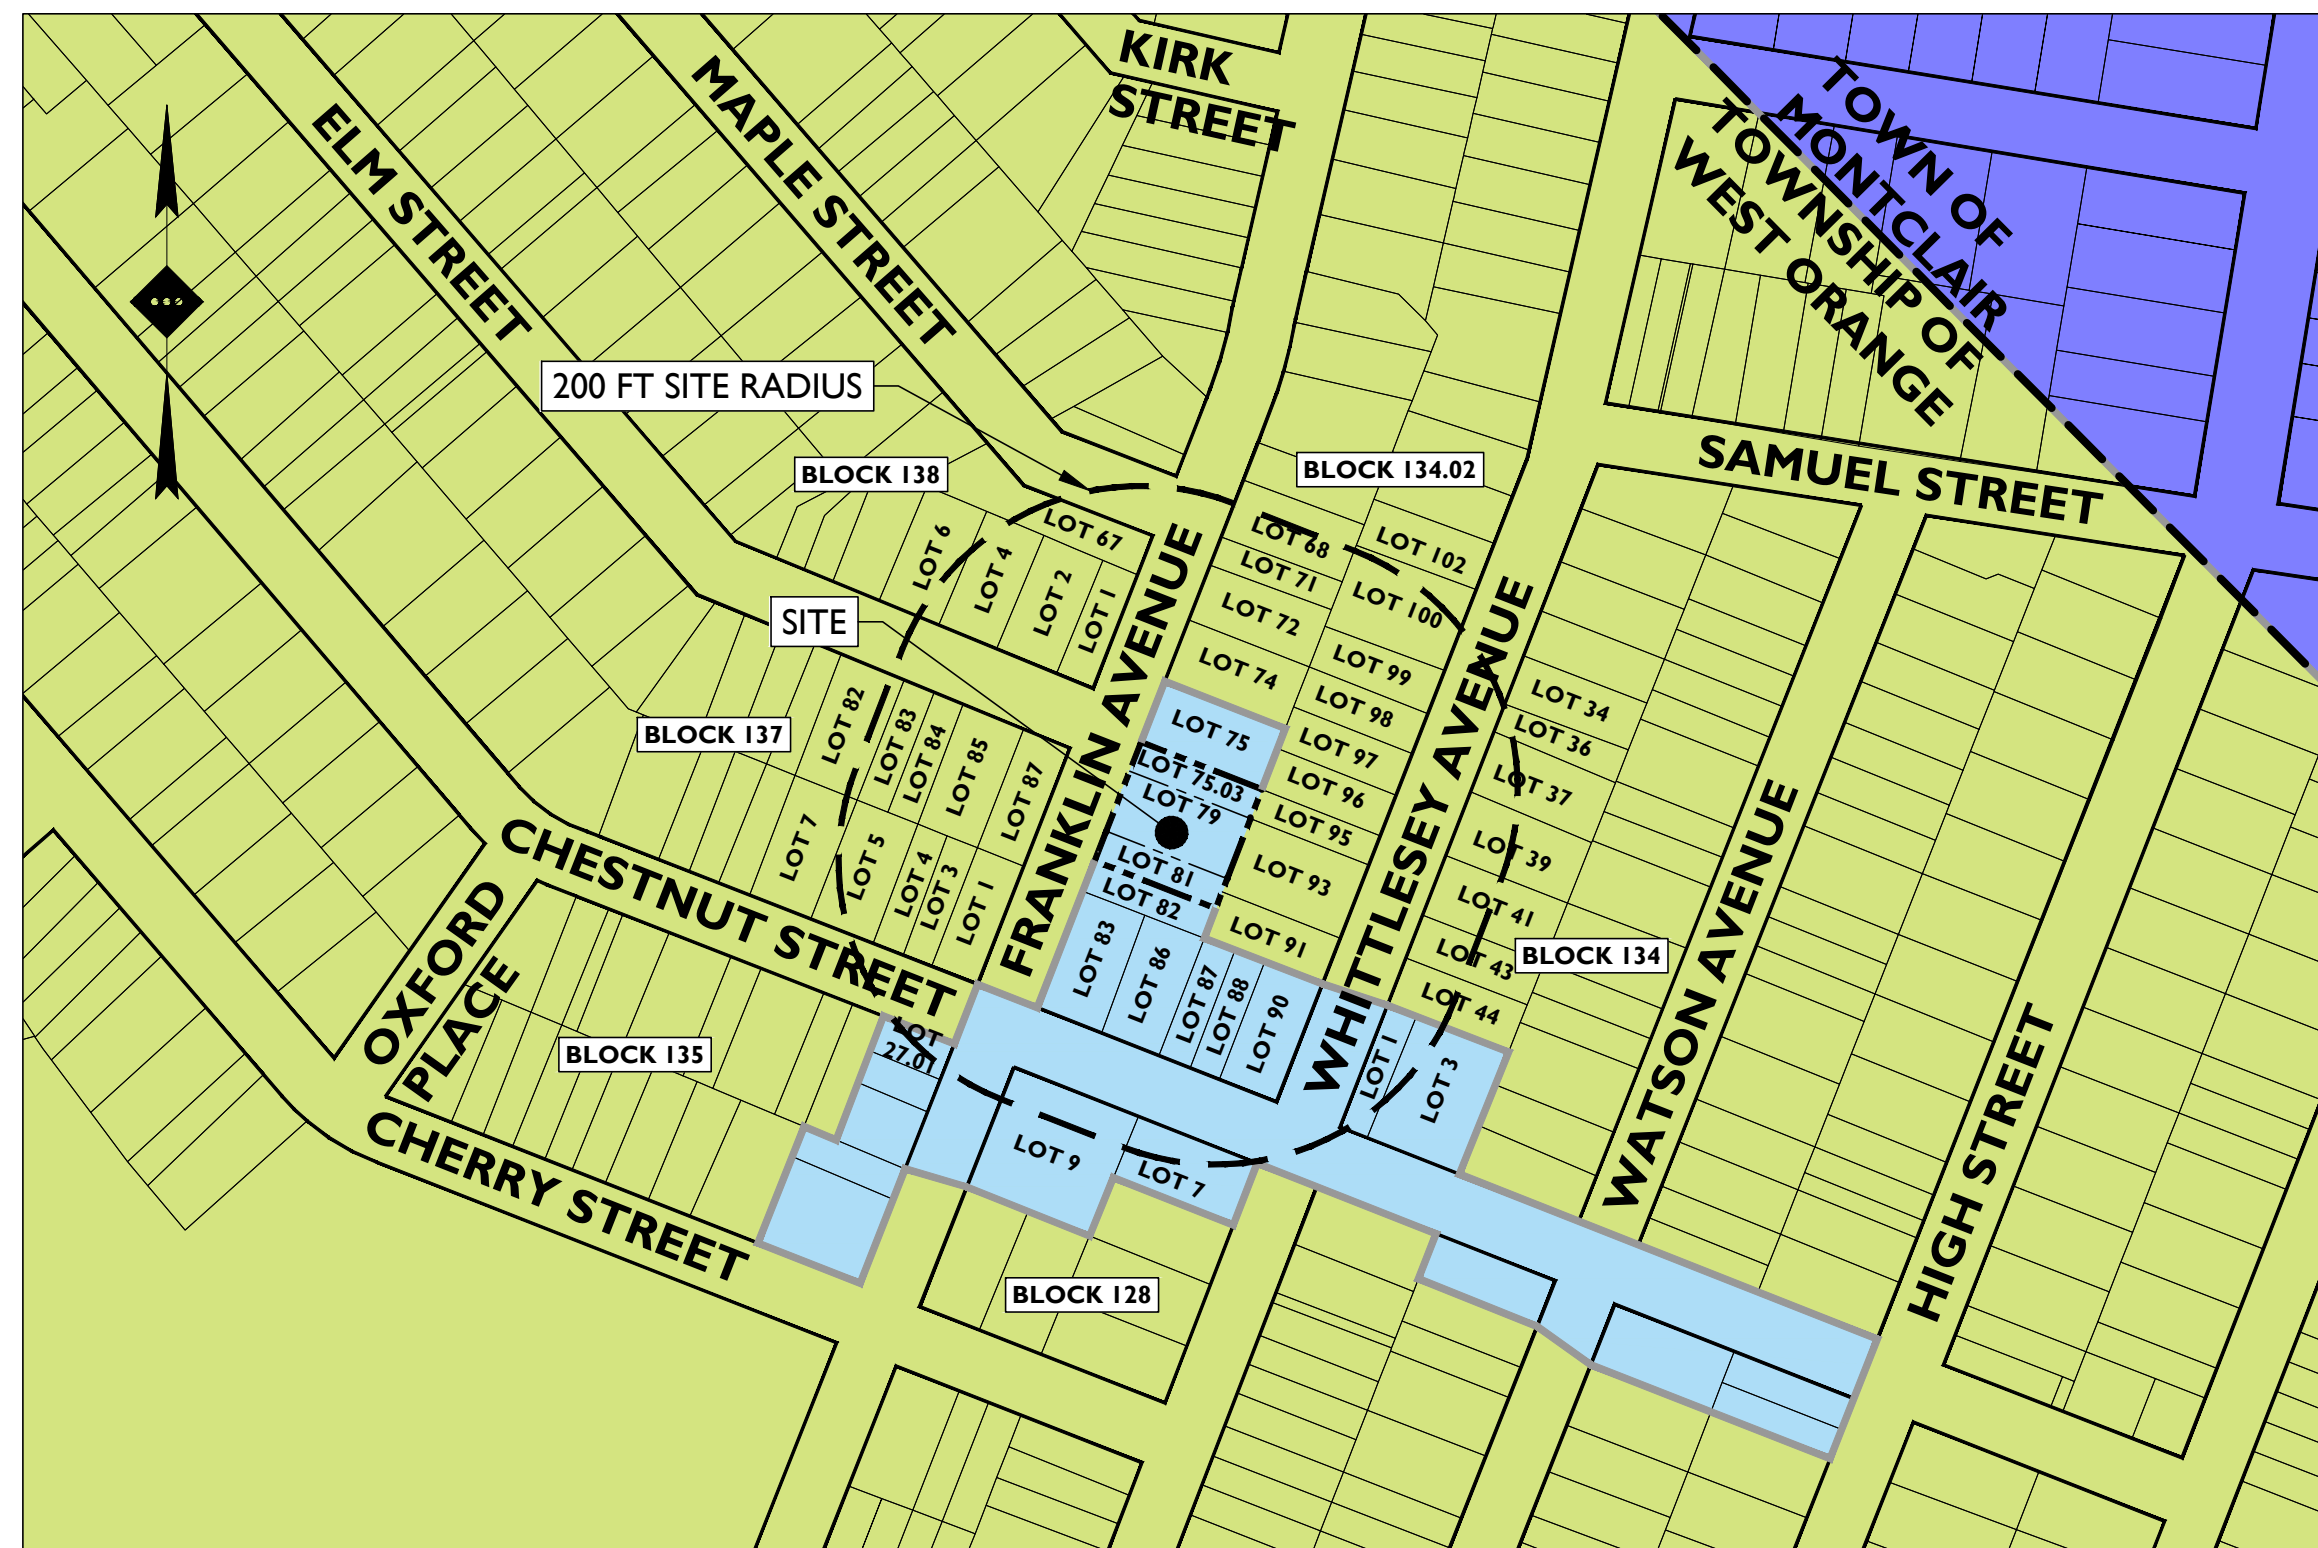

SOURCE: TOWNSHIP OF WEST ORANGE TAX MAPS SHEETS 48, 49, 56, 57, 58 DATED 2011 & TOWN OF MONTCLAIR TAX MAP SHEET 19 DATED 1972 & TOWNSHIP OF WEST ORANGE ZONING MAP DATED 2020

TAX & ZONING

SCALE: 1" = 150'±

ZONING LEGEND

- B-1 - RETAIL BUSINESS (TOWNSHIP OF WEST ORANGE)
- R-T - TWO FAMILY RESIDENTIAL (TOWNSHIP OF WEST ORANGE)
- R-1 - ONE-FAMILY (TOWN OF MONTCLAIR)

SHEET INDEX	
DRAWING TITLE	SHEET #
COVER SHEET	C-1
EXISTING CONDITIONS PLAN	C-2
DEMOLITION PLAN	C-3
SITE PLAN	C-4
GRADING, DRAINAGE, & UTILITY PLAN	C-5
LIGHTING PLAN	C-6
SOIL EROSION & SEDIMENT CONTROL PLAN	C-7
LANDSCAPING PLAN	C-8 - C-9
CONSTRUCTION DETAILS	C-10 - C-11




Know what's below
Call before you dig.

STONEFIELD
engineering & design

PRELIMINARY & FINAL MAJOR SITE PLAN
**PROPOSED BUILDING ADDITION &
SITE IMPROVEMENTS**

BLOCK 134.02, LOTS 75.03, 79 & 81
66 FRANKLIN AVENUE
TOWNSHIP OF WEST ORANGE
ESSEX COUNTY, NEW JERSEY

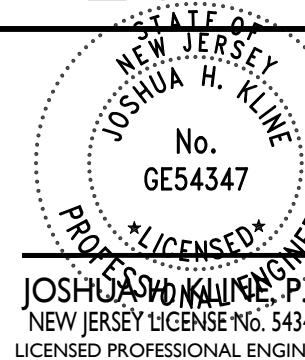

STONEFIELD
engineering & design


SCALE: AS SHOWN PROJECT ID: RUT-210050

TITLE:

COVER SHEET

DRAWING:

C-1

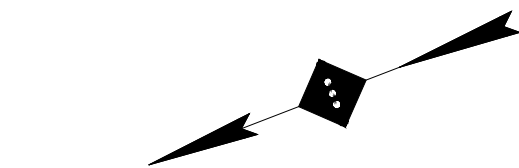

SYMBOL	DESCRIPTION
	BUILDING
	CONCRETE SIDEWALK / MAT
	ASPHALT / CONCRETE CURB
	DEPRESSED CURB
	PROPERTY LINE
	ADJACENT PROPERTY LINE
	CHAIN LINK FENCE
	BOARD-ON-BOARD FENCE
	POLE
	SIGNS
	GAS VALVE
	DRAIN
	INLET
	MAN HOLE
	EDGE OF PAVEMENT
	OVERHEAD WIRE
	UNDERGROUND GAS LINE
	UNDERGROUND WATER LINE
	MAJOR CONTOUR
	MINOR CONTOUR
	GRADE SPOT SHOT
	TOP OF CURB SHOT
	BOTTOM OF CURB SHOT
	TOP OF WALL SHOT
	BOTTOM OF WALL SHOT
	ELEC METER
	IRON PIN
	BENCH MARK
	DETECTABLE WARNING STRIP

NOT APPROVED FOR CONSTRUCTION



Rutherford, NJ • New York, NY • Boston, MA
Princeton, NJ • Tampa, FL • Detroit, MI
www.stonefieldeng.com

Headquarters: 92 Park Avenue, Rutherford, NJ 07070
Phone 201.340.4468 · Fax 201.340.4472

PRELIMINARY & FINAL MAJOR SITE PLAN

PROPOSED BUILDING ADDITION & SITE IMPROVEMENTS


**BLOCK 134.02, LOTS 75.03, 79 & 81
66 FRANKLIN AVENUE
TOWNSHIP OF WEST ORANGE
ESSEX COUNTY, NEW JERSEY**

Joshua Kline


Digitally signed by Joshua Kline
DN: CN=Joshua Kline,
OU=A01410D00000177880ADAB100009AE5,
O=STONEFIELD ENGINEERING AND DESIGN
LLC, C=US
Date: 2021.09.28 13:05:22-04'00'

SURVEY NOTES:

1. THE SURVEY STATED WITHIN THE PLAN REFERENCES ON THE COVER SHEET SHALL BE CONSIDERED A PART OF THIS PLAN SET AND ALL INFORMATION CONTAINED WITHIN THE SURVEY AND ASSOCIATED DOCUMENTS SHALL BE UTILIZED IN CONJUNCTION WITH THIS PLAN SET. THE CONTRACTOR IS RESPONSIBLE TO OBTAIN A COPY OF THE SURVEY AND REVIEW IT THOROUGHLY PRIOR TO THE START OF CONSTRUCTION.

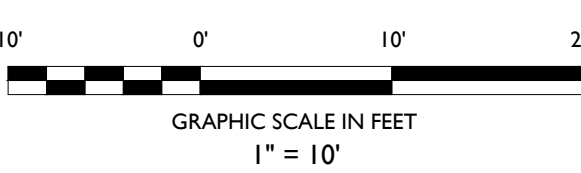

218 UT 210350 MANUEL VEGA - 66 FRANKLIN AVENUE WEST ORANGE, NJ CADDPLOT08DP-02 EXST DWG

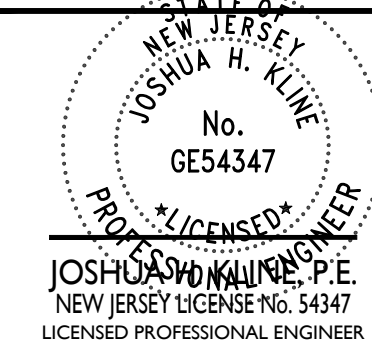

SCALE: 1" = 10' | **PROJECT ID:** RUT-210050

TITLE:

EXISTING CONDITIONS PLAN

DRAWING:

C-2






ALL SITE FEATURES WITHIN THE LIMIT OF DISTURBANCE INDICATED ON THIS PLAN ARE TO BE REMOVED / DEMOLISHED UNLESS OTHERWISE NOTED. THE CONTRACTOR SHALL NOTIFY STONEFIELD ENGINEERING & DESIGN, LLC, IF SIGNIFICANT DISCREPANCIES ARE DISCERNED BETWEEN THIS PLAN AND FIELD CONDITIONS



- ## DEMOLITION NOTES
1. THE WORK RELFERENCE ON THE DEMOLITION PLAN IS TO PROVIDE GENERAL INFORMATION TOWARDS THE EXISTING ITEMS TO BE DEMOLISHED AND/OR REMOVED. THE CONTRACTOR IS RESPONSIBLE TO REVIEW THE ENTIRE PLAN SET AND ASSOCIATED SPECIFICATIONS, PERMITS, ORDINANCES, AND ALL CITY, STATE, AND FEDERAL ACTIVITIES AND INCIDENTAL TASKS NECESSARY TO COMPLETE THE SITE IMPROVEMENTS.
 2. THE CONTRACTOR IS RESPONSIBLE TO DETERMINE THE MEANS AND METHODS OF DEMOLITION ACTIVITIES.
 3. EXPLOSIVES SHALL NOT BE USED UNLESS WRITTEN CONSENT FROM BOTH THE DIVISION OF FIRE PREVENTION AND THE DIVISION OF LABOR IS OBTAINED. BEFORE THE START OF ANY EXPLOSIVE PROGRAM, THE CONTRACTOR IS RESPONSIBLE TO OBTAIN ALL LOCAL, STATE, AND FEDERAL PERMITS, ORDINANCES, AND ALL CITY, STATE, AND FEDERAL ACTIVITIES AND INCIDENTAL TASKS NECESSARY TO COMPLETE THE DEMOLITION. THE CONTRACTOR IS RESPONSIBLE FOR ALL SEISMIC TESTING AS REQUIRED AND ANY DAMAGES AS THE RESULT OF SAID DEMOLITION PRACTICES.
 4. THE CONTRACTOR SHALL BE RESPONSIBLE TO OBTAIN ALL PERMITS, ORDINANCES, AND ALL CITY, STATE, AND FEDERAL CODES. THE CONTRACTOR IS RESPONSIBLE FOR ENSURING ALL UTILITIES ARE DISCONNECTED IN ACCORDANCE WITH THE CITY OF CHICAGO, ILLINOIS, AND ALL CITY, STATE, AND FEDERAL PRIOR TO STARTING THE DEMOLITION OF ANY STRUCTURE. ALL EXCAVATIONS ASSOCIATED WITH DEMOLISHED STRUCTURES OR EXISTING PAVEMENTS SHALL BE PROTECTED AND PROPERLY SHORED AND COMPACTED TO SUPPORT SITE AND BUILDING IMPROVEMENTS. A GEOTECHNICAL ENGINEER SHOULD BE PRESENT DURING ALL EXCAVATION ACTIVITIES TO CHAIRMAN APPROVED TO PREVENT BACKFILL MATERIAL WAS COMPACTED TO A SUITABLE CONDITION.
 5. DEMOLISHED DEBRIS SHALL NOT BE BURIED ON SITE. ALL MATERIALS GENERATED FROM THE DEMOLITION SHALL BE PROPERLY STORED AND DISPOSED OF IN ACCORDANCE WITH ALL LOCAL, STATE AND FEDERAL REQUIREMENTS. THE CONTRACTOR IS RESPONSIBLE TO OBTAIN ALL PERMITS, ORDINANCES, AND ALL CITY, STATE, AND FEDERAL ACTIVITIES AND INCIDENTAL TASKS NECESSARY TO COMPLETE THE DEMOLITION IN COMPLIANCE WITH THE ABOVE REGULATIONS.

Digitally signed by Joshua Kline
DN: CN=Joshua Kline,
OU=A01410D00000177880ADAB100009AE
O=STONEFIELD ENGINEERING AND
DESIGN LLC, C=US
Date: 2021.09.28 13:05:30-0400'

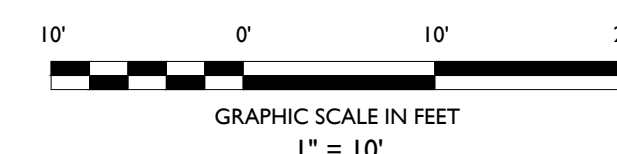

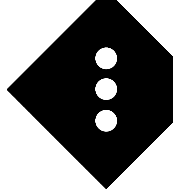 
 STONEFIELD engineering & design Rutherford, NJ · New York, NY · Boston, MA Princeton, NJ · Tampa, FL · Detroit, MI www.stonefieldeng.com Headquarters: 92 Park Avenue, Rutherford, NJ 07070 Phone 201.340.4468 · Fax 201.340.4472		NOT APPROVED FOR CONSTRUCTION		01 09/24/2021 MAGR		FOR MUNICIPAL SUBMISSION BY DATE DESCRIPTION	
PRELIMINARY & FINAL MAJOR SITE PLAN		PROPOSED BUILDING ADDITION & SITE IMPROVEMENTS BLOCK 134.02, LOTS 75-03, 79 & 81 66 FRANKLIN AVENUE NEW BRUNSWICK, NEW JERSEY ESSEX COUNTY, NEW JERSEY					
 JOSHUA H. KLINE P.E. NEW JERSEY LICENSE NO. 54347 LICENSED PROFESSIONAL ENGINEER		 STONEFIELD engineering & design					
SCALE: 1" = 10'		PROJECT ID: RUT-210050					
TITLE:							
DEMOLITION PLAN							
DRAWING:							
C-3							

SIGNAGE REQUIREMENTS		
CODE SECTION	REQUIRED	PROPOSED
§ 25-15.3 C.(1.B)	MAXIMUM SIGNS: 1 SIGN MAXIMUM AREA: 1.5 SF PER 1.0 FT OF BUILDING WIDTH (22.0 FT X 1.5 FT) = 33.0 SF MAXIMUM HEIGHT: 2.0 FT	1 SIGN 39 SF (V) 3 FT (V)


OFF-STREET PARKING REQUIREMENTS		
CODE SECTION	REQUIRED	PROPOSED
§ 25-12.2 A.(1), 25-12.2 B.(1).	<u>REQUIRED PARKING FOR PERSONAL SERVICE STORE:</u> 1 SPACE PER 250 SF OF FLOOR AREA 804 SF X (1.0 SPACES / 250 SF) = 4 SPACES	
	<u>REQUIRED PARKING FOR ONE-FAMILY RESIDENTIAL:</u> 3 BEDROOM, ONE-FAMILY HOME REQUIRES 2 SPACES	
	<u>REQUIRED PARKING FOR STORAGE:</u> 1 SPACE PER 600 SF OF FLOOR AREA 2,266 SF X (1.0 SPACES / 600 SF) = 4 SPACES	
	TOTAL REQUIRED PARKING: 10 SPACES*	11 SPACES
§ 25-12.1 B	PERIMETER OF ALL PARKING AREAS ARE TO BE ENCLOSED WITH CONCRETE OR GRANITE BLOCK CURB AT LEAST SIX INCHES ABOVE PAVING SURFACE.	COMPLIES
	CURBING SHALL NOT BE LESS THAN FIVE FEET FROM ANY FENCE OR SCREENING NOR LESS THAN FIVE FEET FROM ANY STRUCTURE.	0.0 FT (V)
§ 25-12.1 H(5)	DRIVE AISLE DIMENSION: 90' PARKING MINIMUM: 24 FT	49.6 FT
§ 25-12.1 H(6)	MINIMUM DRIVEWAY WIDTH: ALL DRIVEWAYS FOR TWO-WAY TRAFFIC SHALL BE A MINIMUM OF 24 FEET	20 FT (V)
§ 25-12.1 I	EACH ENTRANCE OR EXIT FROM SUCH PARKING SHALL BE AT LEAST 50 FEET FROM ANY RESIDENTIAL DISTRICT	30 FT (V)
§ 25-12.1 Q	MINIMUM PARKING SPACE DIMENSIONS: 9 FT X 18 FT	9 FT X 18 FT
§ 25-8.1	OFF-STREET PARKING SETBACK: 5 FT	5.1 FT
§ 25-12.4 A.(2)	ACCESS DRIVE SETBACK: 5 FT	28.4 FT

FENCING REQUIREMENTS		
CODE SECTION	REQUIRED	PROPOSED
§ 25-8.4 C	MAXIMUM HEIGHT: 6.0 FT MINIMUM BUILDING OFFSET: 5.0 FT FRONT YARD OFFSET: 30 FT	6.0 FT N/A 8.1 FT (V)

BUFFER AND SCREENING REQUIREMENTS		
CODE SECTION	REQUIRED	PROPOSED
§ 25-11.3.B	<u>REQUIRED BUFFER STRIP:</u> 20 FT WIDE	5.1 FT (V)

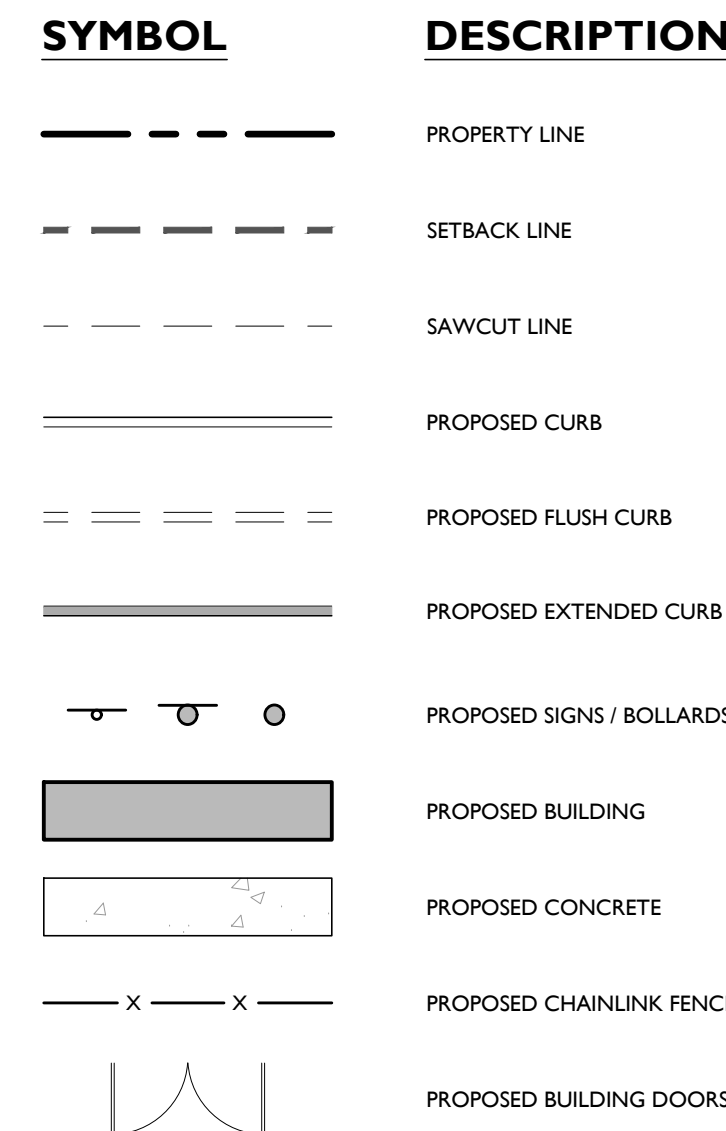

- GENERAL NOTES**
1. THE CONTRACTOR SHALL VERIFY AND FAMILIARIZE THEMSELVES WITH THE EXISTING SITE CONDITIONS AND THE PROPOSED SCOPE OF WORK (INCLUDING DIMENSIONS, LAYOUT, ETC.) PRIOR TO INITIATING THE IMPROVEMENTS IDENTIFIED WITHIN THESE NOTES. THE CONTRACTOR SHALL OBTAIN ALL NECESSARY PERMITS AND APPROVALS FROM THE CITY OF CHICAGO BASED ON THE EXISTING SITE CONDITIONS AND THE PROPOSED WORK. THE CONTRACTOR SHALL NOTIFY STONEFIELD ENGINEERING & DESIGN, LLC PRIOR TO THE START OF CONSTRUCTION.
 2. THE CONTRACTOR SHALL OBTAIN ALL NECESSARY PERMITS AND APPROVALS FROM THE CITY OF CHICAGO BASED ON THE EXISTING SITE CONDITIONS AND THE PROPOSED WORK. THE CONTRACTOR SHALL OBTAIN ALL REQUIRED APPROVALS HAVE BEEN OBTAINED PRIOR TO THE START OF CONSTRUCTION. COPIES OF ALL REQUIRED APPROVALS SHALL BE KEPT ON SITE AT ALL TIMES DURING CONSTRUCTION.
 3. ALL CONTRACTORS WILL, TO THE FULLEST EXTENT PERMITTED BY LAW, INDEMNIFY AND HOLD HARMLESS STONEFIELD ENGINEERING & DESIGN, LLC AND ITS SUB-CONSULTANTS FROM AND AGAINST ANY DAMAGES AND LIABILITIES INCLUDING ATTORNEY'S FEES ARISING OUT OF CLAIMS BY EMPLOYEES OF THE CONTRACTOR IN ADDITION TO THE CONTRACTOR'S OBLIGATION TO MAINTAIN AND CARRYING THE PROPER INSURANCE FOR WORKERS COMPENSATION, LIABILITY INSURANCE, AND LIMITS OF COMMERCIAL GENERAL LIABILITY INSURANCE.
 4. THE CONTRACTOR SHALL NOT DEViate FROM THE PROPOSED IMPROVEMENTS IDENTIFIED WITHIN THIS PLAN SET UNLESS APPROVAL IS PROVIDED IN WRITING BY STONEFIELD ENGINEERING & DESIGN, LLC.
 5. THE CONTRACTOR IS RESPONSIBLE TO DETERMINE THE MEANS AND METHODS OF CONSTRUCTION.
 6. THE CONTRACTOR SHALL NOT PERFORM ANY WORK OR CAUSE DISTURBANCE ON A PRIVATE PROPERTY NOT CONTROLLED BY THE PERSON OR ENTITY WHO HAS AUTHORIZED THE WORK WITHOUT PRIOR WRITTEN CONSENT FROM THE OWNER OF THE PRIVATE PROPERTY.
 7. THE CONTRACTOR IS RESPONSIBLE TO RESTORE ANY DAMAGED OR UNDETERMINED STRUCTURE OR SITE FEATURE THAT IS IDENTIFIED TO BE DAMAGED BY THE PLANNED WORK TO ITS EXISTING CONDITION TO RESTORE THE FEATURE TO ITS EXISTING CONDITION AT THE CONTRACTORS EXPENSE.
 8. THE CONTRACTOR IS RESPONSIBLE TO PROVIDE THE APPROPRIATE SHOP DRAWINGS, PRODUCT DATA, AND OTHER REQUIRED SUBMITTALS FOR REVIEW. STONEFIELD ENGINEERING & DESIGN, LLC WILL REVIEW THE SUBMITTALS IN ACCORDANCE WITH THE DESIGN INTENT AS SHOWN WITHIN THE PLAN SET.
 9. THE CONTRACTOR IS RESPONSIBLE FOR TRAFFIC CONTROL IN ACCORDANCE WITH MANUAL ON UNIFORM TRAFFIC CONTROL AND STREET DESIGN.
 10. THE CONTRACTOR IS REQUIRED TO PERFORM ALL WORK IN THE PUBLIC RIGHT-OF-WAY IN ACCORDANCE WITH THE APPROPRIATE ORDINANCES AUTHORIZING THE CONTRACTOR BE RESPONSIBLE FOR THE PROCUREMENT OF STREET OPENING PERMITS.
 11. THE CONTRACTOR IS REQUIRED TO RETAIN AN OSHA CERTIFIED SAFETY INSPECTOR TO BE PRESENT ON SITE AT ALL TIMES DURING CONSTRUCTION AND REMAIN ON SITE AT ALL TIMES DURING CONSTRUCTION.
 12. SHOULD AN EMPLOYEE OF STONEFIELD ENGINEERING & DESIGN, LLC BE PRESENT ON SITE AT ANY TIME DURING CONSTRUCTION, IT DOES NOT MEAN THE CITY OF CHICAGO IS PROVIDING ANY SERVICES OR REQUIREMENTS LISTED IN THE NOTES WITHIN THIS PLAN SET.

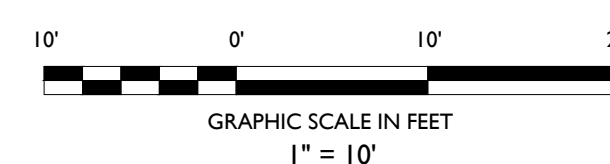

Joshua Kline

[illegible]

NOT APPROVED FOR CONSTRUCTION



Rutherford, NJ • New York, NY • Boston, MA
Princeton, NJ • Tampa, FL • Detroit, MI

www.stonefieldeng.com

Headquarters: 92 Park Avenue, Rutherford, NJ 07070


Dealers: 92 Park Avenue, Rutherford, NJ
 Phone 201 340 4468 Fax 201 340 4472

Headquarters: 92 Park Avenue, Rutherford, NJ 07070
Phone 201 340 4468 • Fax 201 340 4472

PRELIMINARY & FINAL MAJOR SITE PLAN

PROPOSED BUILDING ADDITION & SITE IMPROVEMENTS

**BLOCK 134.02, LOTS 75.03, 79 & 81
66 FRANKLIN AVENUE
TOWNSHIP OF WEST ORANGE
ESSEX COUNTY, NEW JERSEY**

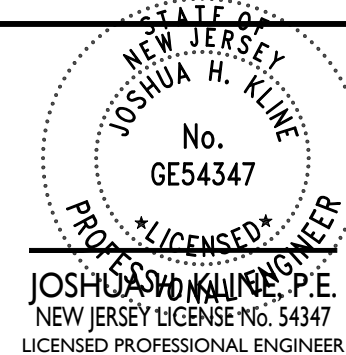

SCALE:	1" = 10'	PROJECT ID: RUT-210050
--------	----------	------------------------


TITLE:

DRAWING:

SITE PLAN

C-4

ALL EXISTING UTILITY CONNECTIONS AND ASSOCIATED DEVICES TO THE SINGLE-STORY BUILDING TO REMAIN AND BE PROTECTED THROUGHOUT CONSTRUCTION

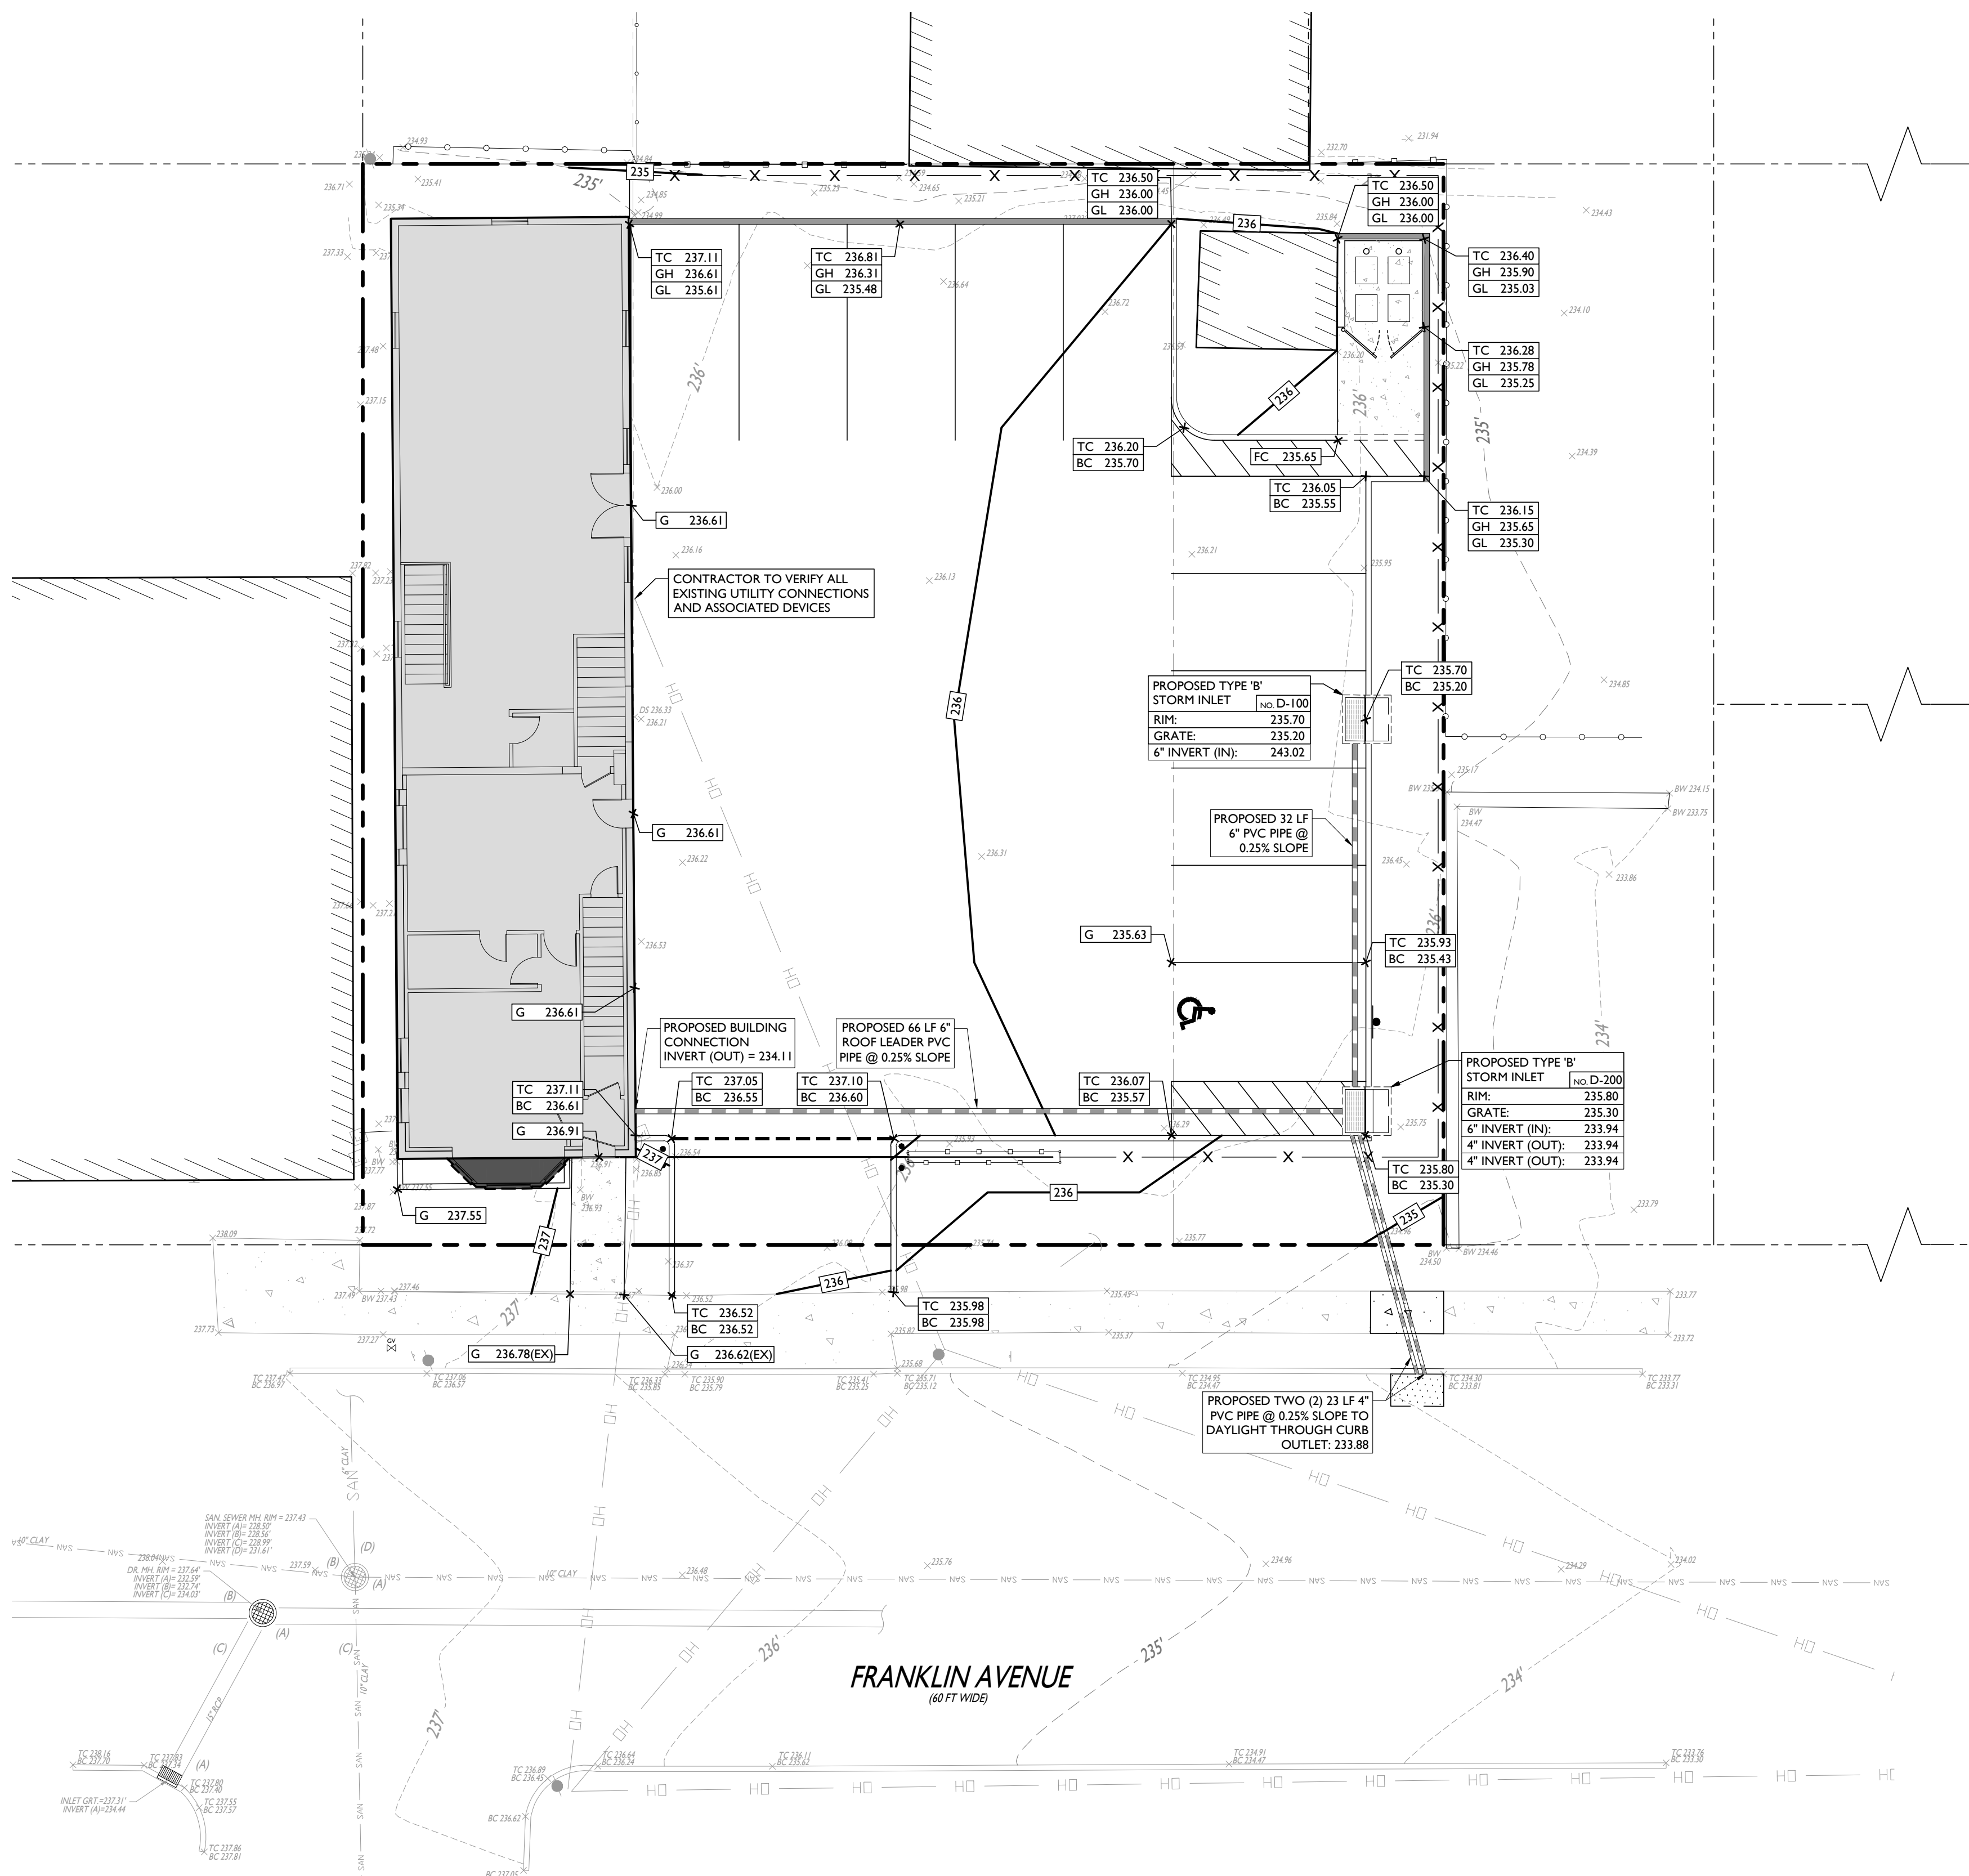

DRAINAGE AND UTILITY NOTES

- THE CONTRACTOR TO PERFORM A TEST PIT PRIOR TO CONSTRUCTION (RECOMMEND 30 DAYS PRIOR) AT LOCATIONS OF EXISTING UTILITY CROSSINGS FOR STORMWATER IMPROVEMENTS. THE CONTRACTOR SHALL IMMEDIATELY NOTIFY STONYFIELD ENGINEERING & DESIGN, LLC IN WRITING. THE CONTRACTOR SHALL START CONSTRUCTION OF STORM LINES AT THE LOCATION OF THE TEST PIT IMMEDIATELY UPON RECEIVING WRITING FROM STONYFIELD ENGINEERING & DESIGN, LLC.
- THE CONTRACTOR IS REQUIRED TO CALL THE APPROPRIATE AUTHORITY FOR NOTICE OF CONSTRUCTION/EXCAVATION AND UTILITIES PRIOR TO THE START OF CONSTRUCTION IN ACCORDANCE WITH STATE AND LOCAL REQUIREMENTS. THE CONTRACTOR SHALL CONFIRM THE HORIZONTAL AND VERTICAL LOCATION OF UTILITIES IN THE FIELD. SHOULD A DISCREPANCY EXIST BETWEEN THE FIELD LOCATION OF UTILITIES AND THE RECORD DRAWINGS, THE CONTRACTOR SHALL SET OR SURVEY. THE CONTRACTOR SHALL NOTIFY STONYFIELD ENGINEERING & DESIGN, LLC IMMEDIATELY IN WRITING.
- THE CONTRACTOR IS RESPONSIBLE TO OBTAIN A RELEASE OF LIABILITY FROM THE LOCAL, STATE AND FEDERAL GOVERNMENTS FOR ANY UNDERGROUND INFRASTRUCTURE. THE CONTRACTOR SHALL NOTIFY ANY DISCREPANCIES BETWEEN THE AS-BUILT LOCATIONS AND THE RECORD DRAWINGS IMMEDIATELY IN WRITING. THE CONTRACTOR SHALL BE PROVIDED TO THE OWNER FOLLOWING COMPLETION OF WORK.

EXCAVATION, SOIL PREPARATION, AND DEWATERING NOTES

2. THE CONTRACTOR IS REQUIRED TO REVIEW THE REFERENCED GEOTECHNICAL DOCUMENTS PRIOR TO CONSTRUCTION. THESE DOCUMENTS SHALL BE CONSIDERED A PART OF THE PLAN SET. THE CONTRACTOR SHALL BE RESPONSIBLE FOR VERIFYING SOILS BENEATH ALL PROPOSED IMPROVEMENTS AND BACKFILL. ALL EXCAVATIONS IN ACCORDANCE WITH RECOMMENDATIONS BY THE GEOTECHNICAL ENGINEER OF RECORD.
3. THE CONTRACTOR SHALL BE RESPONSIBLE FOR PROVIDING SHORING FOR ALL EXCAVATIONS AS REQUIRED. CONTRACTOR SHALL HAVE THE SHORING DESIGN PREPARED BY A QUALIFIED PROFESSIONAL SHORING DESIGNER. SHALL BE SUBMITTED TO STONEHILL DESIGN, LLC FOR REVIEW AND APPROVAL PRIOR TO THE START OF CONSTRUCTION.
4. THE CONTRACTOR IS RESPONSIBLE FOR ENSURING THAT ALL OPEN EXCAVATIONS ARE PERFORMED AND PROTECTED IN ACCORDANCE WITH THE QUALITY CONTROL PLAN.
5. THE CONTRACTOR IS RESPONSIBLE FOR ANY DRAINAGING DESIGN AND OPERATIONS, AS REQUIRED, TO CONSTRUCT THE PROPOSED IMPROVEMENTS. THE CONTRACTOR SHALL OBTAIN AN APPROVED PERMIT FOR DRAINAGING OPERATIONS AND FOR SOILS REMEDIATION DISPOSAL.

STORMWATER INFILTRATION BMP CONSTRUCTION NOTES


1. PRIOR TO THE START OF CONSTRUCTION, ANY AREA DESIGNATED TO BE USED FOR AN INFILTRATION BMP (E.G. BASIN, BIORETENTION AREA, ETC.) SHALL BE FENCED OFF AND SHALL NOT BE UTILIZED AS A DRIVEWAY OR CONCOURSE AND SHALL NOT BE USED AS A STORAGE AREA FOR CONSTRUCTION MATERIALS. NO ACTIVITY SHALL BE PERMITTED WITHIN THE INFILTRATION BASIN AREA UNLESS RELATED TO THE CONSTRUCTION OF THE INFILTRATION BASIN. IT IS THE RESPONSIBILITY OF THE CONTRACTOR TO NOTIFY ALL SUBCONTRACTORS OF BASIN AREA RESTRICTIONS.
2. THE CONTRACTOR SHALL MAKE EVERY EFFORT, WHERE PRACTICAL, TO PREVENT EROSION OF THE INFILTRATION BASIN AREAS DESIGNATED TO BE USED FOR AN INFILTRATION BMP.
3. ALL EXCAVATION WITHIN THE LIMITS OF ANY INFILTRATION BMP SHALL BE PERFORMED WITH THE LIGHTEST PRACTICAL EXCAVATION EQUIPMENT, E.G. E.D. E. OR E.D. E. WITHIN THE LIMITS OF THE BASIN. OUTSIDE THE LIMITS OF THE BASIN WHERE FEASIBLE, THE USE OF LIGHT-WEIGHT, RUBBER-TIRED EQUIPMENT (LESS THAN 8 PSI APPLIED TO THE GROUND SURFACE) IS RECOMMENDED WITHIN THE BASIN LIMITS.
4. THE SEQUENCE OF SITE CONSTRUCTION SHALL BE COORDINATED WITH BASIN CONSTRUCTION TO ADHERE TO SEQUENCING.
5. DURING THE FINAL GRADING OF AN INFILTRATION BASIN, THE BOTTOM OF THE BASIN SHALL BE DEEPLY TILLED WITH A ROTARY TILLAGE HARROW. ALL EXCAVATION MATERIAL SHALL BE PLACED LEAVING DRAW OR EQUIVALENT GRADING EQUIPMENT. ALL GRADING EQUIPMENT SHALL BE LOCATED OUTSIDE OF THE BASIN BOTTOM WHERE FEASIBLE.
6. THE CONSTRUCTION OF AN INFILTRATION BASIN, SOIL INFILTRATION TESTING BY A LICENSED GEOTECHNICAL ENGINEER IS REQUIRED TO CERTIFY COMPLIANCE WITH THE DESIGN INFILTRATION RATES IN ACCORDANCE WITH APPENDIX E OF THE STANDARD SPECIFICATIONS FOR HIGHWAY CONSTRUCTION AND THE MANAGEMENT PRACTICES MANUAL, LATEST EDITION. IF THE FIELD INFILTRATION RATES ARE LOWER THAN THE RATE USED DURING THE DESIGN, THE CONTRACTOR SHALL NOTIFY THE TOWN OF GREENSBURG ENGINEERING & DESIGN, LLC, IN WRITING IMMEDIATELY TO DETERMINE THE APPROPRIATE COURSE OF ACTION.
7. THE CONTRACTOR SHALL NOTIFY THE MUNICIPALITY TO DETERMINE THE INFILTRATION TESTING AND INFILTRATION RATE TESTING, INFILTRATION EXCAVATION AND/OR SOIL INFILTRATION TESTING.

STORMWATER UNDERGROUND BMP CONSTRUCTION NOTES

1. THE CONTRACTOR SHALL INSTALL AND BACKFILL THE UNDERGROUND BMP IN ACCORDANCE WITH THE MANUFACTURER'S SPECIFICATIONS.
2. UNDERGROUND BASINS SHALL UTILIZE A STONE BACKFILL WITH A MINIMUM VOID RATIO OF 40%.
3. NO CONSTRUCTION LOADING OVER UNDERGROUND BASINS IS PERMITTED UNTIL BACKFILL IS COMPLETE PER THE MANUFACTURER'S SPECIFICATIONS. NO VEHICLES SHALL BE STAGED OR OPERATE FROM A FIXED POSITION OVER THE BASIN.

DRAINAGE AND UTILITY NOTES

1. THE CONTRACTOR IS REQUIRED TO CALL THE APPROPRIATE AUTHORITY FOR NOTICE OF CONSTRUCTION/EXCAVATION AND UTILITY MARK OUT PRIOR TO THE START OF CONSTRUCTION IN ORDER TO OBTAIN THE NECESSARY INFORMATION TO VERIFY AND CONFIRM THE HORIZONTAL AND VERTICAL LOCATION OF UTILITIES IN THE FIELD. SHOULD A DISCREPANCY EXIST BETWEEN THE FIELD LOCATION AND THE INFORMATION PROVIDED ON THE PLANS, SET OR SURVEY, THE CONTRACTOR SHALL NOTIFY STONEFIELD ENGINEERING & DESIGN, LLC IMMEDIATELY IN WRITING.
2. THE CONTRACTOR IS RESPONSIBLE TO PROTECT AND MAINTAIN IN PLACE ALL EXISTING UTILITIES TO REMAIN AND NOT TO BE REMOVED.
3. THE CONTRACTOR IS RESPONSIBLE FOR REPAIRING ANY DAMAGE TO ANY EXISTING UTILITY IDENTIFIED TO REMAIN WITHIN THE LIMITS OF WORK.
4. A MINIMUM HORIZONTAL SEPARATION OF 10 FEET IS REQUIRED BETWEEN ANY SANITARY SEWER SERVICE AND ANY WATER LINES. IF THIS SEPARATION CANNOT BE PROVIDED, A CONCRETE ANTI-INTERFERENCE WALL SHALL BE PROVIDED BY THE SEWER SERVICE AS APPROVED BY STONEFIELD ENGINEERING & DESIGN, LLC.
5. ALL WATER LINES SHALL BE VERTICALLY SEPARATED ABOVE SANITARY SEWER LINES. IF THIS SEPARATION CANNOT BE PROVIDED, A CONCRETE ANTI-INTERFERENCE WALL SHALL BE UTILIZED FOR THE SANITARY SEWER SERVICE AS APPROVED BY STONEFIELD ENGINEERING & DESIGN, LLC.
6. THE CONTRACTOR SHALL PROVIDE A TEST PIT PRIOR TO CONSTRUCTION (RECOMMEND 30 DAYS PRIOR) AT LOCATIONS OF EXISTING UTILITY CROSSINGS FOR WATER AND SANITARY SEWER LINES TO BE IMPROVED OR DELETED.
7. THE CONTRACTOR SHALL IMMEDIATELY NOTIFY STONEFIELD ENGINEERING & DESIGN, LLC IN WRITING.
8. THE CONTRACTOR IS RESPONSIBLE FOR COORDINATING GAS, TELEPHONE AND CABLE TELEVISION CONNECTIONS WITH THE APPROPRIATE GOVERNING AUTHORITY.
9. CONTRACTOR SHALL START CONSTRUCTION OF ANY GRAVITY SANITARY SEWER LINES WITHIN 10 BUSINESS DAYS OF THE DATE OF THE CONTRACT.
10. THE CONTRACTOR IS RESPONSIBLE TO MAINTAIN A RECORD SET OF PLANS REFLECTING THE LOCATION OF EXISTING UTILITIES THAT HAVE BEEN CAPPED, ABANDONED, OR ELIMATED BASED ON THE FIELD LOCATION. THE CONTRACTOR SHALL PROVIDE THIS DOCUMENT SHALL BE PROVIDED TO THE OWNER FOLLOWING COMPLETION OF WORK.
11. THE CONTRACTOR SHALL BE RESPONSIBLE TO MAINTAIN A RECORD OF THE AS-BUILT LOCATIONS OF ALL PROPOSED UNDERGROUND INFRASTRUCTURE. THE CONTRACTOR SHALL NOTE ANY DISCREPANCIES BETWEEN THE AS-BUILT LOCATIONS AND THE INFORMATION PROVIDED TO THE OWNER FOLLOWING COMPLETION OF WORK.

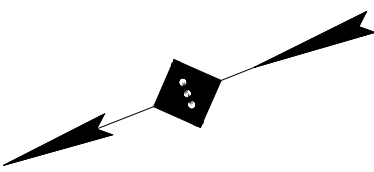


SYMBOL	DESCRIPTION
	PROPERTY LINE
	PROPOSED GRADING CONTOUR
	PROPOSED GRADING RIDGELINE
	PROPOSED DIRECTION OF DRAINAGE
	PROPOSED GRADE SPOT SHOT
	PROPOSED TOP OF CURB / BOTTOM OF CURB SPOT SHOT
	PROPOSED FLUSH CURB SPOT SHOT
	PROPOSED DEPRESSED CURB / BOTTOM OF CURB SPOT SHOT
	PROPOSED TOP OF WALL / BOTTOM OF WALL SPOT SHOT
	PROPOSED STORMWATER STRUCTURES
	PROPOSED STORMWATER PIPING

GRADING NOTES

- ALL SOIL AND MATERIAL REMOVED FROM THE SITE SHALL BE DISPOSED OF IN ACCORDANCE WITH LOCAL, STATE, AND FEDERAL REQUIREMENTS. THE CONTRACTOR SHALL OBTAIN PERMITS AND PRACTICES REQUIRED BY THE SUPERVISOR OF THE DEPARTMENT OF PROFESSIONAL ENGINEERING. THE SUPERVISOR IS REQUIRED TO OBTAIN ALL NECESSARY PERMITS FOR THE DISCHARGE OF DE-WATERED GROUNDWATER. THE CONTRACTOR SHALL OBTAIN A CITY OF STONEFIELD CLEAR FILL CONTRACT. SHALL MAINTAIN RECORDS OF ALL FILL MATERIALS BROUGHT TO THE SITE.
7. THE CONTRACTOR SHALL BE REQUIRED TO PROVIDE TEMPORARY AND/OR PERMANENT SHORING WHERE REQUIRED DURING EXCAVATION ACTIVITIES, INCLUDING BUT NOT LIMITED TO UTILITY TRENCHES, TO ENSURE THE STRUCTURAL INTEGRITY OF NEARBY STRUCTURES AND ADJACENT AREAS.
8. PROPOSED TOP OF CURB ELEVATIONS ARE GENERALLY 4 INCHES TO 7 INCHES ABOVE EXISTING GRADES UNLESS OTHERWISE NOTED. THE CONTRACTOR WILL BE RESPONSIBLE FOR OBTAINING CURB ELEVATIONS FROM STONEFIELD ENGINEERING & DESIGN, LLC. FOR REVIEW AND APPROVAL PRIOR TO POURING CURBS.
9. THE CONTRACTOR IS RESPONSIBLE TO SET ALL PROPOSED UTILITY ELEVATIONS. THE CONTRACTOR SHALL PROVIDE UTILITY COVERS WITHIN THE PROJECT LIMITS TO PROPOSED GRADE IN ACCORDANCE WITH ANY APPLICABLE MUNICIPAL, COUNTY, STATE AND/OR UTILITY AGENCY REQUIREMENTS.
10. MINIMUM SLOPE REQUIREMENTS TO PREVENT PONDING SHALL BE AS FOLLOWS:
 - a. CURB CUTTER: 0.50%
 - b. CONCRETE SURFACES: 1.00%
 - c. ASPHALT SURFACES: 1.00%
11. A MINIMUM SLOPE OF 1.00% SHALL BE PROVIDED AROUND ALL EXISTING AND PROPOSED STRUCTURES. PROVIDE POSITIVE DRAINAGE FROM THE BUILDING IS ACHIEVED AND SHALL NOTIFY STONEFIELD ENGINEERING & DESIGN, LLC. IF THIS CONDITION CANNOT BE MET. THE CONTRACTOR SHALL BE RESPONSIBLE FOR OBTAINING A CITY OF STONEFIELD REVIEW AND APPROVAL PRIOR TO THE CONSTRUCTION. THE CONTRACTOR IS RESPONSIBLE TO DETERMINE THE DEPTH TO GROUNDWATER AT THE LOCATION OF THE PROPOSED STRUCTURE. IF GROUNDWATER IS ENCOUNTERED WITHIN THE BASEMENT AREA, SPECIAL PERMITS AND PRACTICES REQUIRED BY THE SUPERVISOR OF PROFESSIONAL ENGINEERING/DESIGN SHALL BE OBTAINED AND REVIEWED/APPROVED BY THE CONSTRUCTION CODE OFFICIAL. IF PUMP PUMPS ARE UTILIZED, ALL DISCHARGES SHALL BE CONNECTED TO THE CITY OF STONEFIELD SEWER SYSTEM. THE CONTRACTOR SHALL OBTAIN THE NECESSARY PERMITS AND PRACTICES REQUIRED BY THE SUPERVISOR OF PROFESSIONAL ENGINEERING/DESIGN FROM THE GOVERNING STORM SEWER SYSTEM AUTHORITY.

ADA NOTES

1. THE CONTRACTOR SHALL MAINTAIN A MAXIMUM 2.00% SLOPE IN ANY DIRECTION WITHIN AN ADA PARKING SPACES AND ACCESS AISLES.
2. THE CONTRACTOR SHALL PROVIDE COMPLIANT SIGNAGE AT ALL ADA PARKING AREAS IN ACCORDANCE WITH STATE GUIDELINES.
3. THE CONTRACTOR SHALL MAINTAIN A MAXIMUM 5.00% RUNNING SLOPE AND A MAXIMUM 2.00% CROSS SLOPE ON SIDEWALKS, DRIVEWAYS, AND ACCESSIBLE SURFACES (AS PER THE ADA MAP, SHOWING THE LOCATION OF THE ACCESSIBLE PATH). THE CONTRACTOR IS RESPONSIBLE TO ENSURE THE ACCESSIBLE PATH OF TRAVEL IS 36 INCHES WIDE OR GREATER UNLESS INDICATED OTHERWISE WITHIN THE PLAN SET.
4. THE CONTRACTOR SHALL MAINTAIN A MAXIMUM 2.00% SLOPE IN ANY DIRECTION AT ALL LANDINGS. LANDINGS INCLUDE BUT ARE NOT LIMITED TO, TOILETS, STAIRS, ELEVATOR LOBBIES, AND LOBBIES AT ACCESSIBLE BUILDING ENTRANCES. AT AN AREA IN FRONT OF A WALK-UP ATM, AND AT TURNING SPACES ALONG THE ACCESSIBLE PATH OF TRAVEL, THE LANDING AREA SHALL HAVE A MINIMUM CLEARANCE OF 60 INCHES UNLESS INDICATED OTHERWISE WITHIN THE PLAN SET.
5. THE CONTRACTOR SHALL MAINTAIN A MAXIMUM 8.33% RUNNING SLOPE AND A MAXIMUM 2.00% CROSS SLOPE ON CURB RAMPS ALONG THE ACCESSIBLE PATH OF TRAVEL. WHERE PROVIDED, CURB RAMP FLARES SHALL NOT HAVE A SLOPE GREATER THAN 10.00% IF A LANDING AREA IS PROVIDED AT THE TOP OF THE RAMP. FOR CURBS WITH A LANDING AREA, A LANDING AREA SHALL NOT BE GREATER THAN 8.33% IF A LANDING AREA IS NOT PROVIDED AT THE TOP OF THE RAMP. CURBS RAMPS SHALL NOT RISE MORE THAN 6 INCHES IN ELEVATION WITHOUT A HANDRAIL. THE CLEAR WIDTH OF THE RAMP SHALL BE 36 INCHES.
6. ACCESSIBLE RAMPS WITH A RISE GREATER THAN 6 INCHES SHALL CONTAIN COMPLIANT HANDRAILS ON BOTH SIDES OF THE RAMP AND SHALL NOT RISE MORE THAN 30" IN ELEVATION WITHOUT A HANDRAIL. HANDRAILS IN INDOOR AREAS SHALL BE 34 INCHES HIGH AND ALSO BE PROVIDED AT THE TOP AND BOTTOM OF THE RAMP.
7. A SLIP RESISTANT SURFACE SHALL BE CONSTRUCTED ALONG THE ACCESSIBLE PATH OF TRAVEL.
8. THE CONTRACTOR SHALL ENSURE A MAXIMUM OF 1/4 INCHES VERTICAL CHANGE IN LEVEL ALONG THE ACCESSIBLE PATH. WHERE A CHANGE IN LEVEL BETWEEN 1/4 INCHES AND 1/2 INCHES EXISTS, THE SURFACE SHALL BE SLOPED AT A MAXIMUM OF 1/4 INCHES PER 1 INCH LEVEL IS BEVELED WITH A SLOPE NOT STEEPER THAN 1 UNIT VERTICAL AND 2 UNITS HORIZONTAL (2:1 SLOPE).
9. THE CONTRACTOR SHALL ENSURE THAT ANY OPENINGS (GAPS OR HOLES) SHALL BE REPAIRED TO A MAXIMUM ACCESSIBLE PATH SHALL NOT ALLOW PASSAGE OF A SPHERE GREATER THAN 1/4 INCH.

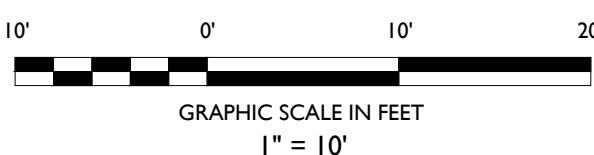

GRAPHIC SCALE
1" = 10'

$= 10'$

NOT APPROVED FOR CONSTRUCTION

STONEFIELD
engineering & design

Rutherford, NJ • New York, NY • Boston, MA
Princeton, NJ • Tampa, FL • Detroit, MI


www.stonefieldeng.com

Headquarters: 92 Park Avenue, Rutherford, NJ 07070
Phone 201 340 4468 • Fax 201 340 4472

66 FRANKLIN AVENUE
TOWNSHIP OF WEST ORANGE
ESSEX COUNTY, NEW JERSEY

PROPOSED BUILDING ADDITION & SITE IMPROVEMENTS

PRELIMINARY & FINAL MAJOR SITE PLAN

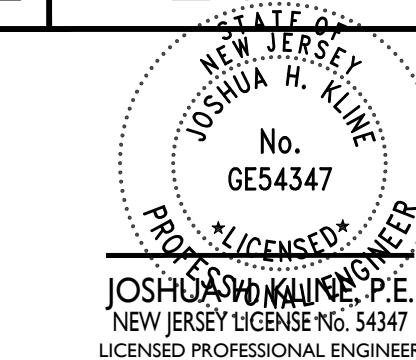

STONEFIELD
engineering & design

SCALE:	1" = 10'	PROJECT ID: RUT-210050
--------	----------	------------------------

TITLE:

**GRADING, DRAINAGE, &
UTILITY PLAN**

DRAWING:


C-5

Digitally signed by Joshua Kline
DN: CN=Joshua Kline,
OU=A01410D00000177880ADAB100009AF
O=STONEFIELD ENGINEERING AND
DESIGN LLC, C=US
Date: 2021.09.28 13:05:46-04'00'

LIGHTING REQUIREMENTS		
CODE SECTION	REQUIRED	PROPOSED
§ 25-14.2	<u>MINIMUM ILLUMINATION LEVELS:</u>	
	PEDESTRIAN WALKWAYS: MINIMUM - 0.9 FC	MINIMUM: 3.4 FC
	PARKING AREAS: MINIMUM - 2.0 FC	MINIMUM: 1.5 FC (W)
	STREETS: MINIMUM - 1.2 FC	MINIMUM: 0.0 FC (W)

(W)


WAIVER

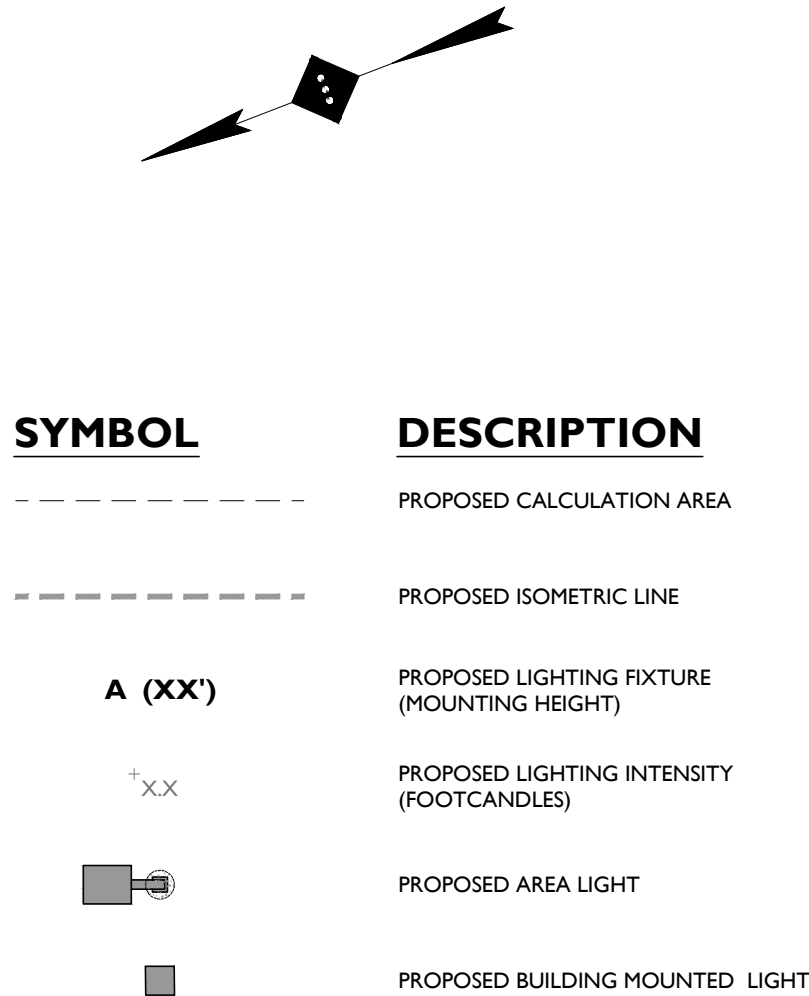

- ## GENERAL LIGHTING NOTES
1. THE LIGHTING LEVELS DEPICTED WITHIN THE PLAN SET ARE CALCULATED UTILIZING DATA OBTAINED FROM THE LISTED MANUFACTURER. ACTUAL ILLUMINATION LEVELS AND PERFORMANCE MAY VARY. THE DESIGNER ASSUMES RESPONSIBILITY FOR ALL UNCONTROLLABLE VARIABLES SUCH AS WEATHER, VOLTAGE SUPPLY, LAMP TOLERANCE, EQUIPMENT SERVICE LIFE AND OTHER VARIABLE FIELD CONDITIONS.
 2. WHERE APPLICABLE, THE EXISTING LIGHT LEVELS DEPICTED WITHIN THE PLAN SET SHALL BE CONSIDERED APPROXIMATE. THE EXISTING LIGHT LEVELS ARE BASED ON FIELD OBSERVATIONS AND THE CONTRACTOR'S VERIFICATION OF THE ASSUMED OR MOST SIMILAR LIGHTING FIXTURE MODEL.
 3. UNLESS NOTED ELSEWHERE WITHIN THIS PLAN SET, THE LIGHT LOSS FACTORS USED IN THE LIGHTING ANALYSIS ARE AS FOLLOWS:
 - LIGHTING FIXTURE DIESIES: 0.87
 - HIGH PRESSURE SODIUM: 0.72
 - METAL HALIDE: 0.67
 4. THE CONTRACTOR SHALL NOTIFY STONEFIELD ENGINEERING & DESIGN, LLC IN WRITING, PRIOR TO THE START OF CONSTRUCTION, OF ANY PROPOSED LIGHTING LOCATIONS THAT CONFLICT WITH ANY PROPOSED OR EXISTING UTILITIES.
 5. THE CONTRACTOR IS RESPONSIBLE TO PREPARE A WIRING PLAN AND PROVIDE ELECTRIC SERVICE TO ALL PROPOSED LIGHTING FIXTURES. THE CONTRACTOR IS REQUIRED TO PREPARE AN AS-BUILT PLAN OF ALL PROPOSED LIGHTING FIXTURES TO THE OWNER AND STONEFIELD ENGINEERING & DESIGN, LLC.

- ATTN LIGHTING NOTES:**
1. THE CONTRACTOR SHALL REPLACE LAMP COVERS, RE-LAMP AND RE-BALLAST EXISTING LIGHT FIXTURES AS INDICATED WITHIN THE PLAN SET. THE EXISTING FIXTURE HEIGHT SHALL BE MAINTAINED AND THE EXISTING FIXTURES SHALL BE RE-TESTED TO DETERMINE TO CHANGE IF THE EXISTING LIGHT FIXTURES ARE NOT GREATER THAN OR EQUAL TO THE FOLLOWING WATTAGE:
2. FIXTURE "X" MINIMUM WATTAGE
3. PRIOR TO THE START OF CONSTRUCTION, THE CONTRACTOR SHALL NOTIFY STONEFIELD ENGINEERING & DESIGN, LLC IN WRITING IF THE EXISTING LIGHT FIXTURES DO NOT MEET THE MINIMUM WATTAGE SPECIFIED WITHIN THE PLAN SET.
4. THE CONTRACTOR IS RESPONSIBLE TO CONFIRM THAT ANY EXISTING LIGHT POLES IDENTIFIED FOR REUSE WITH A PROPOSED LIGHT FIXTURE ARE CAPABLE OF SUPPORTING THE PROPOSED LIGHT AND HAVE THE CAPACITY TO SUPPORT THE PROPOSED LIGHT FIXTURE. ANY MOUNTING EQUIPMENT REQUIRED TO ATTACH THE EXISTING LIGHT FIXTURE TO THE EXISTING LIGHT POLE SHALL BE PROVIDED BY THE CONTRACTOR.
5. THE CONTRACTOR SHALL CONFIRM THAT THE LOCATION OF ANY EXISTING LIGHT POLES IDENTIFIED FOR REUSE WITH A PROPOSED LIGHT FIXTURE DO NOT CONFLICT WITH ANY EXISTING OR PROPOSED STRUCTURAL ELEMENT (E.G. CANOPY SUPPORT BEAMS). THE CONTRACTOR SHALL BE RESPONSIBLE TO OBTAIN ANY NECESSARY PERMITS FOR ANY EXISTING FIXTURE CONFLICT TO THE START OF CONSTRUCTION.
6. ALL EXISTING TREE LIMBS WITHIN THE 60 FOOT AT RADIUS SHOWN ON THE PLAN SET SHALL BE TRIMMED TO A MINIMUM OF 6 FEET ABOVE GRADE. ALL SHRUBS WITHIN THE 60 FOOT AT RADIUS SHALL BE TRIMMED TO A MINIMUM OF 36 INCHES ABOVE GRADE. ALL BRUSH SHALL BE REMOVED. THE CONTRACTOR SHALL CONSIDER ALL EXISTING TREES AND SHRUBS TO BE PRESERVED FOR LANDSCAPING. EXISTING TREE LIMBS ADJACENT TO LIGHTING FIXTURES SHALL BE TRIMMED AS REQUIRED TO PREVENT LIGHT INTERFERENCE.
7. PRIOR TO BID, CONTRACTOR SHALL VERIFY EXISTING EXTERIOR LIGHTING CONDITIONS AFTER DUSK AND NOTIFY THE ARCHITECT OF ANY EXISTING EXTERIOR LIGHTING CONDITIONS OF DAMAGED OR INOPERABLE LIGHTS. THE CONTRACTOR SHALL REPAIR ALL INOPERABLE LIGHTS UNLESS OTHERWISE NOTED WITHIN THE PLAN SET.
8. THE ILLUMINATION LEVELS DEPICTED WITHIN THE PLAN SET ARE BASED ON REGULATORY STATE STANDARDS FOR SAFETY LIGHTING AND THE ILLUMINATION LEVELS DEPICTED WITHIN THE PLAN SET.
9. ALL LIGHTING FIXTURES, UNLESS OTHERWISE NOTED WITHIN THIS PLAN SET, HAVE THE PHOTOCELL OPTION ENABLED.
10. EXISTING LIGHTING FIXTURES CONTROLLED BY OUTSIDE ENTITIES SHALL BE IDENTIFIED WITHIN THE PLAN SET. THE LIGHTING ANALYSIS REFLECTED WITHIN THE PLAN SET, THE PROPOSED LIGHT FIXTURES HAVE BEEN DESIGNED TO COMPLY WITH ALL APPLICABLE ATM LIGHTING LEVELS. THE CONTRACTOR SHALL BE RESPONSIBLE FOR ANY UNCONTROLLED LIGHT FIXTURES.

Digitally signed by Joshua Kline
DN: cn=Joshua Kline,
ou=A01410D00000177890ADAB100009AE5,
o=STONEFIELD ENGINEERING AND
DESIGN LLC, c=US
Date: 2021.09.28 13:05:54-0400'

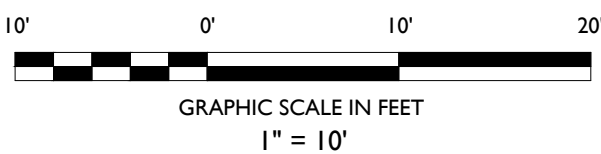

 STONEFIELD engineering & design		Rutherford, NJ · New York, NY · Boston, MA Princeton, NJ · Tampa, FL · Detroit, MI www.stonefieldeng.com		Headquarters: 92 Park Avenue, Rutherford, NJ 07070 Phone 201.340.4468 · Fax 201.340.4472	
		NOT APPROVED FOR CONSTRUCTION		01 ISSUE DATE BY FOR MUNICIPAL SUBMISSION	
PRELIMINARY & FINAL MAJOR SITE PLAN		PROPOSED BUILDING ADDITION & SITE IMPROVEMENTS		BLOCK 134.02, LOTS 75.03, 79 & 81 66 FRANKLIN AVENUE NEW JERSEY ESSEX COUNTY, NEW JERSEY	
		JOSHUA H. KLINE, P.E. NEW JERSEY LICENSE NO. 54347 LICENSED PROFESSIONAL ENGINEER		 STONEFIELD engineering & design	
SCALE: 1" = 10'		PROJECT ID: RUT-210050		TITLE:	
DRAWING:		LIGHTING PLAN		C-6	

STABILIZATION SPECIFICATIONS:

- I.A. TEMPORARY SEEDING AND MULCHING: GROUND LIMESTONE - APPLIED UNIFORMLY ACCORDING TO SOIL TEST RECOMMENDATIONS. FERTILIZER - APPLY 1 LBS./1,000 SF OF 10-20-10 OR EQUIVALENT WITH 50% WATER INSOLUBLE NITROGEN (UNLESS A SOIL TEST INDICATES OTHERWISE) WORKED INTO THE SOIL A MINIMUM OF 4". SEED - PERENNIAL RYEGRASS 100 LBS./ACRE (2.3 LBS./1,000 SF) OR OTHER APPROVED SEEDS; PLANT BETWEEN MARCH 1 AND MAY 15 OR BETWEEN AUGUST 15 AND OCTOBER 1. MULCH - UNROTTED STRAW OR HAY AT A RATE OF 70 TO 90 LBS./1,000 SF APPLIED TO ACHIEVE 95% SOIL SURFACE COVERAGE. MULCH SHALL BE ANCHORED BY APPROVED METHODS (I.E. PEG AND TWINE, MULCH NETTING, OR LIQUID MULCH BINDER).
- I.B. PERMANENT SEEDING AND MULCHING: TOPSOIL - UNIFORM APPLICATION TO A DEPTH OF 5" (UNSETTLED). GROUND LIMESTONE - APPLIED UNIFORMLY ACCORDING TO SOIL TEST RECOMMENDATIONS. FERTILIZER - APPLY 1 LBS./1,000 SF OF 10-10-10 OR EQUIVALENT WITH 50% WATER INSOLUBLE NITROGEN (UNLESS A SOIL TEST INDICATES OTHERWISE) WORKED INTO THE SOIL A MINIMUM OF 4". SEED - TURF TYPE TALL FESCUE (BLEND OF 3 CULTIVARS) 350 LBS./ACRE (8 LBS./1,000 SF) OR OTHER APPROVED SEEDS; PLANT BETWEEN MARCH 1 AND OCTOBER 1 (SUMMER SEEDINGS REQUIRE IRRIGATION). MULCH - UNROTTED STRAW OR HAY AT A RATE OF 70 TO 90 LBS./1,000 SF APPLIED TO ACHIEVE 95% SOIL SURFACE COVERAGE. MULCH SHALL BE ANCHORED BY APPROVED METHODS (I.E. PEG AND TWINE, MULCH NETTING, OR LIQUID MULCH BINDER).

DUST CONTROL NOTES

1. MULCHES - SEE STANDARD OF STABILIZATION WITH MULCHES ONLY, PG. 5-1.
2. VEGETATIVE COVER - SEE STANDARD FOR TEMPORARY VEGETATIVE COVER, PG. 7-1, AND PERMANENT VEGETATIVE COVER FOR SOIL STABILIZATION, PG. 4-1.
3. SPRAY-ON ADHESIVES - ON MINERAL SOILS (NOT EFFECTIVE ON MUCK SOILS), KEEP TRAFFIC OFF THESE AREAS.
4. TILLAGE - TO ROUGHEN SURFACE AND BRING CLODS TO THE SURFACE. THIS IS A TEMPORARY EMERGENCY MEASURE WHICH SHOULD BE USED BEFORE SOIL BLOWING STARTS. BEGIN PLOWING ON WINDWARD SIDE OF SITE. CHISEL-TYPE PLOWS SPACED ABOUT 12 INCHES APART AND SPRING-TOOTHED HARROWS ARE EXAMPLES OF EQUIPMENT WHICH MAY PRODUCE THE DESIRED EFFECT.
5. SPRINKLING - SITE IS SPRINKLED UNTIL THE SURFACE IS WET. BARRIERS - SOLID BOARD FENCES, SNOW FENCES, BURLAP FENCES, CRATE WALLS, BALES OF HAY AND SIMILAR MATERIAL CAN BE USED TO CONTROL AIR CURRENTS AND SOIL BLOWING.
6. CALCIUM CHLORIDE - SHALL BE IN THE FORM OF LOOSE, DRY GRANULES OR FLAKES FINE ENOUGH TO FEED THROUGH COMMONLY USED SPREADERS AT A RATE THAT WILL KEEP SURFACE MOIST BUT NOT CAUSE POLLUTION OR PLANT DAMAGE. IF USED ON STEEPER SLOPES, THEN USE OTHER PRACTICES TO PREVENT WASHING INTO STREAMS OR ACCUMULATION AROUND PLANTS.
7. STONE - COVER SURFACE WITH CRUSHED STONE OR COARSE GRAVEL.


SOIL CHARACTERISTICS CHART

TYPE OF SOIL	URBAN LAND, BOONTON SUBSTRATUM - BOONTON COMPLEX, RED SANDSTONE LOWLAND (USBC08)
PERCENT OF SITE COVERAGE	100%
HYDROLOGIC SOIL GROUP	C
DEPTH TO RESTRICTIVE LAYER	20 TO 36 INCHES TO FRAGIPAN
SOIL PERMEABILITY	0.06 TO 0.20 IN/HR
DEPTH TO WATER TABLE	> 80 INCHES

THE SUBJECT PROPERTY IS LOCATED WITHIN AN URBAN REDEVELOPMENT AREA (METROPOLITAN PLANNING AREA (PA1)) AND IS THEREFORE EXEMPT FROM COMPACTION REMEDIATION




Know what's below
Call before you dig.

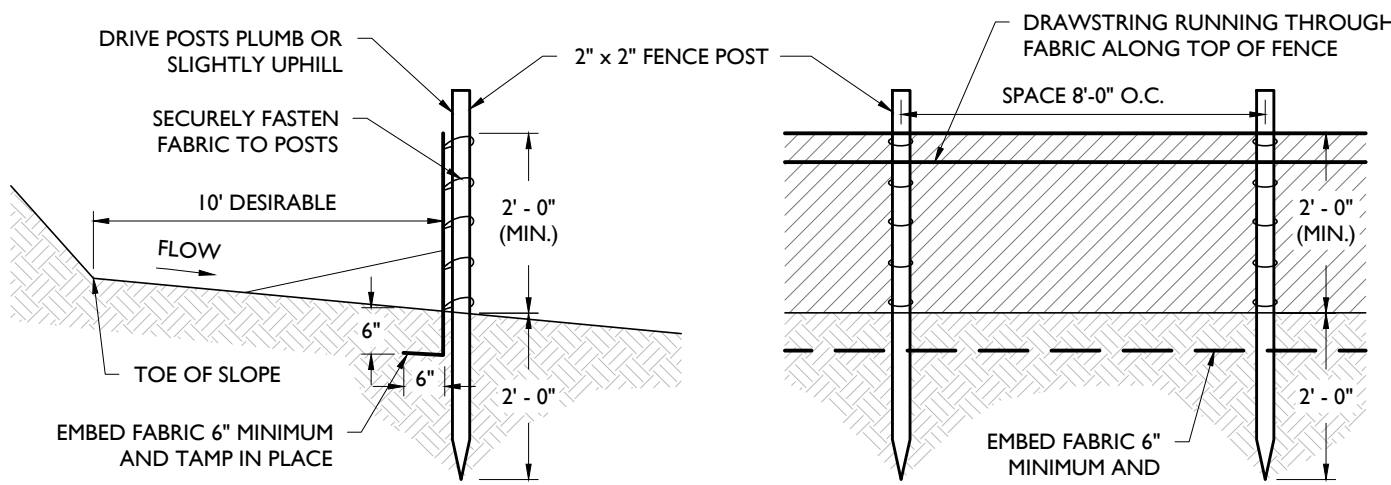


- NOTES:
1. SECURELY FASTEN GEOTEXTILE TO FENCE POST BY USE OF WIRE TIES, HOG RINGS, STAPLES OR POCKETS. FOUR TO SIX FASTENERS PER POST.
 2. GEOTEXTILE FABRIC TO BE EMBEDDED 6" (MIN.) AND TAMP IN PLACE.
 3. SECURELY FASTEN ENDS OF INDIVIDUAL ROLLS OF GEOTEXTILE TO A POST BY WRAPPING EACH END OF THE GEOTEXTILE AROUND THE POST TWICE AND ATTACHING AS SPECIFIED IN NOTE 1 ABOVE. SPLICING OF INDIVIDUAL ROLLS SHALL NOT OCCUR AT LOW POINTS.
 4. SET SILT FENCE WITHIN PROJECT LIMITS. 10'-0" IS DESIRABLE.

SILT FENCE DETAIL

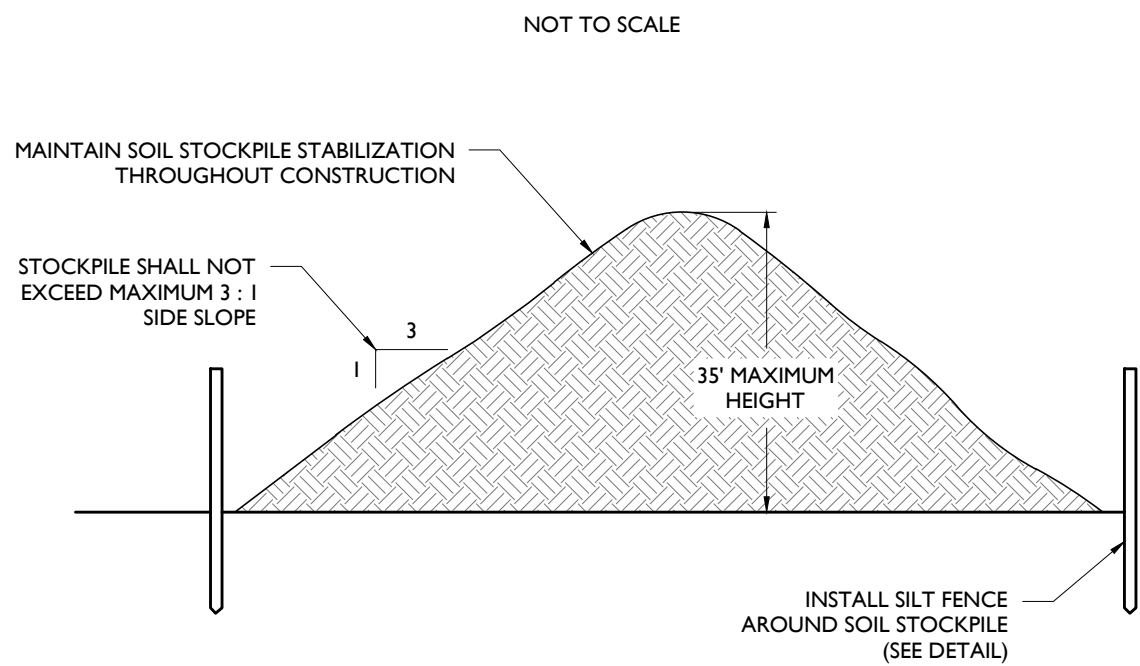


- NOTES:
1. STOCKPILES SHALL BE SITUATED SO AS NOT TO OBSTRUCT NATURAL DRAINAGE OR CAUSE OFF-SITE ENVIRONMENTAL DAMAGE.
 2. STOCKPILES SHALL BE STABILIZED IN ACCORDANCE WITH THE STANDARDS FOR PERMANENT OR TEMPORARY VEGETATIVE COVER FOR SOIL STABILIZATION, AS APPROPRIATE (SEE SOIL EROSION NOTES).

SOIL STOCKPILE DETAIL

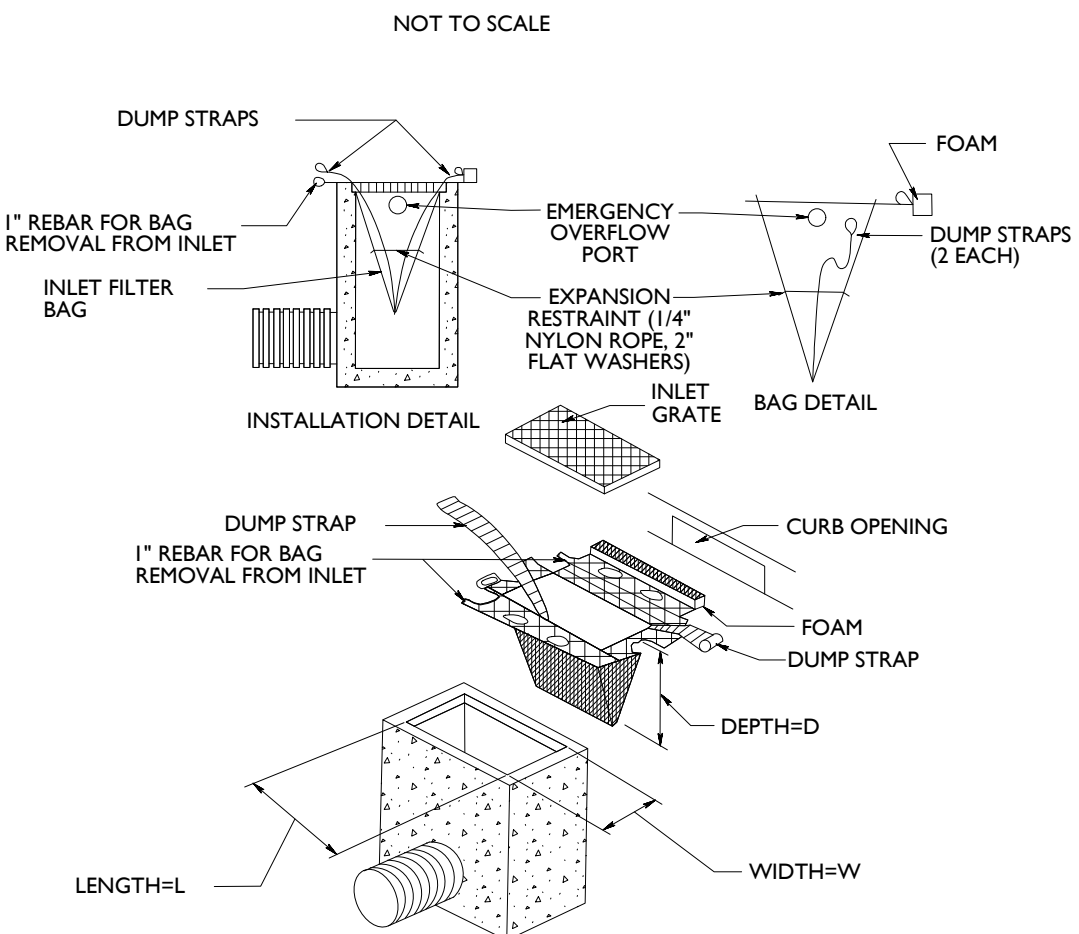

- NOTES:
1. THE FILTER BAG SHALL SAFELY PASS FLOWS GREATER THAN THE 1-YEAR 24-HOUR STORM EVENT.
 2. SEDIMENT REMOVAL AND MAINTENANCE SHALL BE PERFORMED FREQUENTLY AND AFTER EVERY STORM EVENT.

INLET FILTER BAG DETAIL

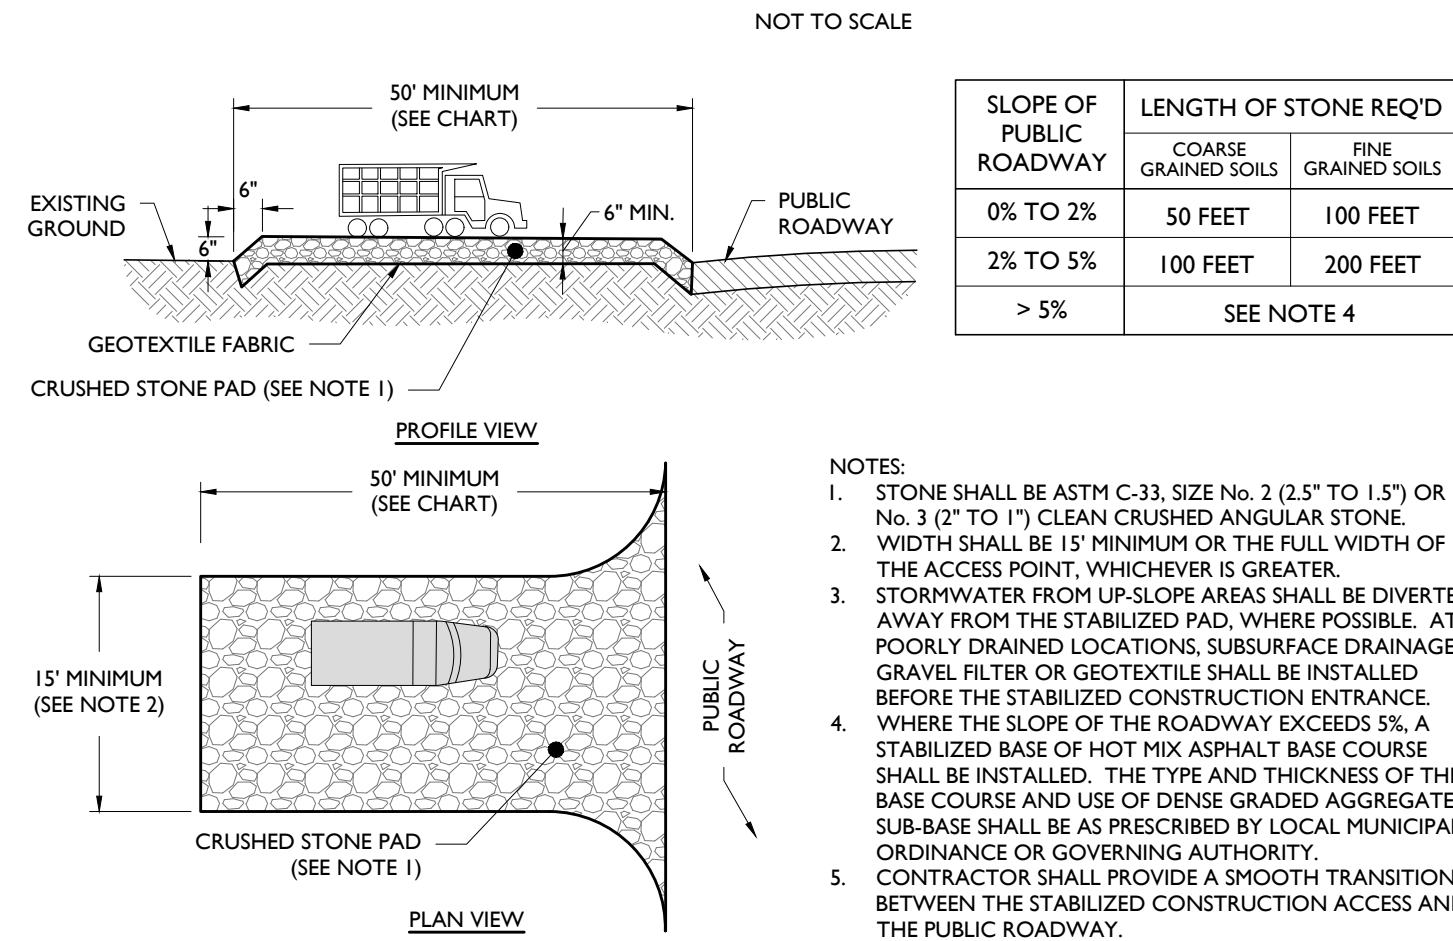

- NOTES:
1. STONE SHALL BE ASTM C-33, SIZE No. 2 (2.5" TO 1.5") OR No. 3 (2" TO 1") CLEAN CRUSHED ANGULAR STONE.
 2. WIDTH SHALL BE 15' MINIMUM OR THE FULL WIDTH OF THE ACCESS POINT, WHICHEVER IS GREATER.
 3. STORMWATER FROM UP-SLOPE AREAS SHALL BE DIVERTED AWAY FROM THE STABILIZED PAD, WHERE POSSIBLE. AT POORLY DRAINED LOCATIONS, SUBSURFACE DRAINAGE GRAVEL FILTER OR GEOTEXTILE SHALL BE INSTALLED BEFORE THE STABILIZED CONSTRUCTION ENTRANCE.
 4. WHERE THE SLOPE OF THE ROADWAY EXCEEDS 5%, A STABILIZED BASE OF HOT MIX ASPHALT BASE COURSE SHALL BE INSTALLED. THE TYPE AND THICKNESS OF THE BASE COURSE AND USE OF DENSE GRADED AGGREGATE SUB-BASE SHALL BE AS PRESCRIBED BY LOCAL MUNICIPAL ORDINANCE OR GOVERNING AUTHORITY.
 5. CONTRACTOR SHALL PROVIDE A SMOOTH TRANSITION BETWEEN THE STABILIZED CONSTRUCTION ACCESS AND THE PUBLIC ROADWAY.


STABILIZED CONSTRUCTION ACCESS DETAIL

SYMBOL

SYMBOL	DESCRIPTION
---	PROPERTY BOUNDARY
---	ADJACENT PROPERTY BOUNDARY
---	LOD
---	PROPOSED LIMIT OF DISTURBANCE
---	SF
---	PROPOSED SILT FENCE
---	TPF
---	PROPOSED TREE PROTECTION FENCE
---	PROPOSED STOCKPILE & EQUIPMENT STORAGE
---	PROPOSED STABILIZED CONSTRUCTION ENTRANCE
---	PROPOSED INLET PROTECTION FILTER

HUDSON ESSEX PASSAIC SOIL CONSERVATION DISTRICT SOIL EROSION AND SEDIMENT CONTROL NOTES


1. THE CONTRACTOR IS RESPONSIBLE FOR SOIL EROSION AND SEDIMENT CONTROL IN ACCORDANCE WITH LOCAL, STATE, AND FEDERAL REQUIREMENTS.
2. THE CONTRACTOR IS RESPONSIBLE FOR DUST CONTROL IN COMPLIANCE WITH LOCAL, STATE, AND FEDERAL AIR QUALITY STANDARDS.
3. THE CONTRACTOR IS RESPONSIBLE TO INSPECT ALL SOIL EROSION AND SEDIMENT CONTROL MEASURES WEEKLY AND AFTER A PRECIPITATION EVENT GREATER THAN 1 INCH. THE CONTRACTOR SHALL MAINTAIN AN INSPECTION LOG ON SITE AND DOCUMENT CORRECTIVE ACTION TAKEN THROUGHOUT THE COURSE OF CONSTRUCTION AS REQUIRED.
4. ALL SOIL EROSION AND SEDIMENT CONTROL PRACTICES ON THIS PLAN WILL BE CONSTRUCTED IN ACCORDANCE WITH THE "NEW JERSEY STANDARDS FOR SOIL EROSION AND SEDIMENT CONTROL" 7TH EDITION LAST REVISED JULY 2017, EFFECTIVE DECEMBER 2017. THESE MEASURES WILL BE INSTALLED PRIOR TO ANY MAJOR SOIL DISTURBANCE OR IN THEIR PROPER SEQUENCE AND MAINTAINED UNTIL PERMANENT PROTECTION IS ESTABLISHED.
5. SOIL TO BE EXPOSED OR STOCKPILED FOR A PERIOD OF GREATER THAN 14 DAYS, AND NOT UNDER ACTIVE CONSTRUCTION, MAY BE REQUIRED TO BE TEMPORARILY MULCHED, AND SEEDED OR OTHERWISE PROVIDED WITH VEGETATIVE COVER AS PER APPENDIX A3. THIS TEMPORARY COVER SHALL BE MAINTAINED UNTIL SUCH TIME WHEREBY PERMANENT RESTABILIZATION IS ESTABLISHED.
6. SEEDING DATES: THE FOLLOWING SEEDING DATES ARE RECOMMENDED TO BEST ESTABLISH PERMANENT VEGETATIVE COVER WITHIN MOST LOCATIONS IN THE HEPSCD: SPRING - 3/1-5/15 AND FALL - 8/15 - 10/1.
7. SEDIMENT FENCES ARE TO BE PROPERLY TRENCHED AND MAINTAINED UNTIL PERMANENT VEGETATIVE COVER IS ESTABLISHED.
8. ALL STORM DRAINAGE INLETS SHALL BE PROTECTED BY ONE OF THE PRACTICES ACCEPTED IN THE STANDARDS, AND PROTECTION SHALL REMAIN UNTIL PERMANENT STABILIZATION HAS BEEN ESTABLISHED. STORM DRAINAGE OUTLET POINTS SHALL BE PROTECTED AS REQUIRED BEFORE THEY BECOME FUNCTIONAL.
9. MULCH MATERIALS SHALL BE UN-ROTTED SMALL GRAIN STRAW APPLIED AT THE RATE OF 70 TO 90 POUNDS PER 1,000 SQUARE FEET AND ANCHORED WITH A MULCH ANCHORING TOOL, LIQUID MULCH BINDERS, OR NETTING TIE DOWN. OTHER SUITABLE MATERIALS MAY BE USED IF APPROVED BY THE SOIL CONSERVATION DISTRICT.
10. ALL EROSION CONTROL DEVICES SHALL BE PERIODICALLY INSPECTED, MAINTAINED AND CORRECTED BY THE CONTRACTOR. ANY DAMAGE INCURRED BY EROSION SHALL BE RECTIFIED IMMEDIATELY.
11. THE HUDSON-ESSEX-PASSAIC SOIL CONSERVATION DISTRICT WILL BE NOTIFIED IN WRITING AT LEAST 48 HOURS PRIOR TO ANY SOIL DISTURBING ACTIVITIES. FAX - (862) 333-4507 OR EMAIL - INFORMATION@HEPSCD.ORG
12. THE APPLICANT MUST OBTAIN A DISTRICT ISSUED REPORT-OF-CONFORMANCE PRIOR TO APPLYING FOR THE CERTIFICATE OF OCCUPANCY OR TEMPORARY CERTIFICATE OF OCCUPANCY FROM THE RESPECTIVE MUNICIPALITY, NJ - DCA OR ANY OTHER CONTROLLING AGENCY. CONTACT THE DISTRICT AT 862-333-4505 TO REQUEST A FINAL INSPECTION. ADVANCED NOTICE UPON COMPLETION OF THE RESTABILIZATION MEASURES. A PERFORMANCE DEPOSIT MAY BE POSTED WITH THE DISTRICT WHEN WINTER WEATHER OR SNOW COVER PROHIBITS THE PROPER APPLICATION OF SEED, MULCH, FERTILIZER OR HYDRO-SEED.
13. PAVED ROADWAYS MUST BE KEPT CLEAN AT ALL TIMES. DO NOT UTILIZE A FIRE OR GARDEN HOSE TO CLEAN ROADS UNLESS THE RUNOFF IS DIRECTED TO A PROPERLY DESIGNED AND FUNCTIONING SEDIMENT BASIN. WATER PUMPED OUT OF THE EXCAVATED AREAS CONTAINS SEDIMENTS THAT MUST BE REMOVED PRIOR TO DISCHARGING TO RECEIVING BODIES OF WATER USING REMOVABLE PUMPING STATIONS, SLUMP PITS, PORTABLE SEDIMENTATION TANKS AND/OR SILT CONTROL BAGS.
14. ALL SURFACES HAVING LAWN OR LANDSCAPING AS FINAL COVER ARE TO BE PROVIDED TOPSOIL PRIOR TO RE-SEEDING, SODDING OR PLANTING. A DEPTH OF 5.0 INCHES, FIRMED IN PLACE, IS REQUIRED, AS PER THE STANDARDS FOR TOPSOILING AND LAND GRADING, EFFECTIVE DECEMBER 2017.
15. ALL PLAN REVISIONS MUST BE SUBMITTED TO THE DISTRICT FOR PROPER REVIEW AND APPROVAL.
16. A CRUSHED STONE WHEEL CLEANING TRACKING-PAD IS TO BE INSTALLED AT ALL SITE EXITS USING 2 1/4" - 1" CRUSHED ANGULAR STONE (ASTM 2 OR 3) TO A MINIMUM LENGTH OF 50 FEET AND MINIMUM DEPTH OF 6". ALL DRIVEWAYS MUST BE PROVIDED WITH CRUSHED STONE UNTIL PAVING IS COMPLETE.
17. STEEP SLOPES INCURRING DISTURBANCE MAY REQUIRE ADDITIONAL STABILIZATION MEASURES. THESE "SPECIAL" MEASURES SHALL BE DESIGNED BY THE APPLICANT'S ENGINEER AND BE APPROVED BY THE SOIL CONSERVATION DISTRICT.
18. THE HUDSON-ESSEX-PASSAIC SOIL CONSERVATION DISTRICT SHALL BE NOTIFIED, IN WRITING, FOR THE SALE OF ANY PORTION OF THE PROJECT OR FOR THE SALE OF INDIVIDUAL LOTS. NEW OWNERS INFORMATION SHALL BE PROVIDED. ADDITIONAL MEASURES DEEMED NECESSARY BY DISTRICT OFFICIALS SHALL BE IMPLEMENTED AS CONDITIONS WARRANT.

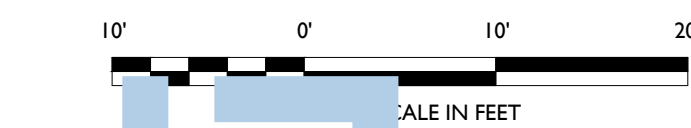

Digitally signed by Joshua Kline
DN: cn=Joshua Kline,
ou=H014100D0000177880ADAB100009A5,
o=STONEFIELD ENGINEERING AND DESIGN
LLC, c=US
Date: 2021.09.28 13:05:04 -0400

Joshua Kline

PRELIMINARY & FINAL MAJOR SITE PLAN
PROPOSED BUILDING ADDITION &
SITE IMPROVEMENTS

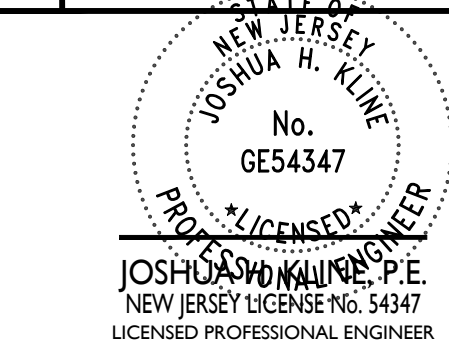

STONEFIELD
engineering & design

SCALE: 1" = 10' PROJECT ID: RUT-210050

TITLE:
SOIL EROSION &
SEDIMENT CONTROL
PLAN


DRAWING:

C-7

STONEFIELD
engineering & design

Rutherford, NJ · New York, NY · Boston, MA
Princeton, NJ · Tampa, FL · Detroit, MI
www.stonefieldeng.com

Headquarters: 92 Park Avenue, Rutherford, NJ 07070
Phone 201.340.4468 · Fax 201.340.4472

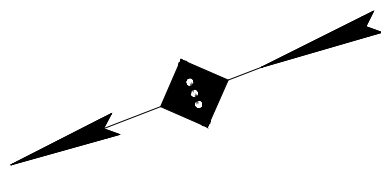

NOTE: IF ANY DISCREPANCIES OCCUR BETWEEN AMOUNTS SHOWN ON THE LANDSCAPE PLAN AND WITHIN THE PLANT LIST, THE PLAN SHALL DICTATE


IRRIGATION CONTRACTOR TO PROVIDE A DESIGN FOR AN IRRIGATION SYSTEM SEPARATING PLANTING BEDS FROM LAWN AREA. PRIOR TO CONSTRUCTION, DESIGN IS TO BE SUBMITTED TO THE PROJECT LANDSCAPE DESIGNER FOR REVIEW AND APPROVAL. WHERE POSSIBLE, DRIP IRRIGATION AND OTHER WATER CONSERVATION TECHNIQUES SUCH AS RAIN SENSORS SHALL BE IMPLEMENTED. CONTRACTOR TO VERIFY MAXIMUM ON SITE DYNAMIC WATER PRESSURE AVAILABLE MEASURED IN PSI. PRESSURE REDUCING DEVICES OR BOOSTER PUMPS SHALL BE PROVIDED TO MEET SYSTEM PRESSURE REQUIREMENTS. DESIGN TO SHOW ALL VALVES, PIPING, HEADS, BACKFLOW PREVENTION, METERS, CONTROLLERS, AND SLEEVES WITHIN LANDSCAPE AREAS.

(V) VARIANCE



3. THE CONTRACTOR SHALL RESTORE ALL DISTURBED GRASS AND LANDSCAPED AREAS TO MATCH EXISTING CONDITIONS UNLESS INDICATED OTHERWISE WITHIN THE PLAN SET.
4. THE CONTRACTOR SHALL RESEED/REPLANT LAWN AREAS WITH A MINIMUM 4 INCH LAYER OF TOPSOIL AND SEED.
5. THE CONTRACTOR SHALL RESEED MULCH AREAS WITH A MINIMUM 3 INCH LAYER OF MULCH.
6. THE CONTRACTOR SHALL FOLLOW IN LANDSCAPE RESTORATION AREAS SHALL BE 3 FEET HORIZONTAL TO 1 FOOT VERTICAL (3:1) SLOPE UNLESS INDICATED OTHERWISE WITHIN THE PLAN SET.
7. THE CONTRACTOR IS REQUIRED TO LOCATE ALL SPRINKLER HEADS IN LANDSCAPED AREAS PRIOR TO ANY CONSTRUCTION. THE CONTRACTOR SHALL RELOCATE SPRINKLER HEADS AND LINES IN ACCORDANCE WITH OWNER'S DIRECTION WITHIN AREAS OF DISTURBANCE.
8. THE CONTRACTOR SHALL INSURE THAT ALL DISTURBED LANDSCAPED AREAS ARE GRADED TO MEET FLUSH AT THE ELEVATION OF WALKWAYS AND TOP OF CURB ELEVATIONS EXCEPT UNLESS INDICATED OTHERWISE WITHIN THE PLAN SET. NO ABOUT CURBS IN GRADE ARE PERMITTED IN DISTURBED LANDSCAPING AREAS.

Digitally signed by Joshua Kline
DN: CN=Joshua Kline,
OU=A01410D00000177880ADAB100009AE5,
O=STONEFIELD ENGINEERING AND DESIGN
LLC, C=US
Date: 2021.09.28 13:06:11-04'00'

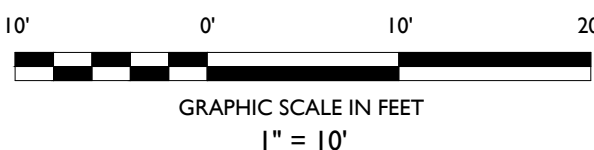

NOT APPROVED FOR CONSTRUCTION




www.stonefieldeng.com

Headquarters: 92 Park Avenue, Rutherford, NJ 07070
Phone 201.340.4468 · Fax 201.340.4472

PROPOSED BUILDING ADDITION & SITE IMPROVEMENTS

**BLOCK 134.02, LOTS 75.03, 79 & 81
66 FRANKLIN AVENUE
TOWNSHIP OF WEST ORANGE
ESSEX COUNTY, NEW JERSEY**

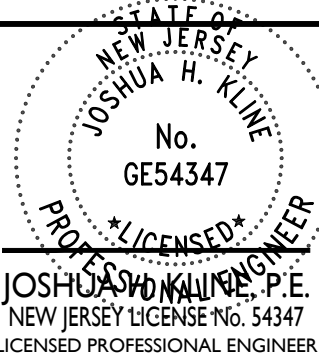

OSHWASO KALINE, P.E.
NEW JERSEY LICENSE No. 54347
LICENSED PROFESSIONAL ENGINEER




TITLE:

DRAWING:

C-8

NOTES:

- FOR CONTAINER-GROWN TREES, USE FINGERS OR SMALL HAND TOOLS TO PULL THE ROOTS OUT OF THE OUTER LAYER OF POTTING SOIL; THEN CUT OR PULL APART ANY ROOTS CIRCILING THE PERIMETER OF THE CONTAINER.
- THOROUGHLY SOAK THE TREE ROOT BALL AND ADJACENT PREPARED SOIL SEVERAL TIMES DURING THE FIRST MONTH AFTER PLANTING AND REGULARLY THROUGHOUT THE FOLLOWING TWO SUMMERS.
- SOIL AMENDMENTS:
 - MODIFY HEAVY CLAY OR SILT SOILS (MORE THAN 40% CLAY OR SILT) BY ADDING COMPOSTED PINE BARK (UP TO 30% BY VOLUME) OR GYPSUM.
 - MODIFY EXTREMELY SANDY SOILS (MORE THAN 85% SAND) BY ADDING ORGANIC MATTER AND/OR DRY, SHREDDED CLAY LOAM UP TO 30% OF THE TOTAL MIX.

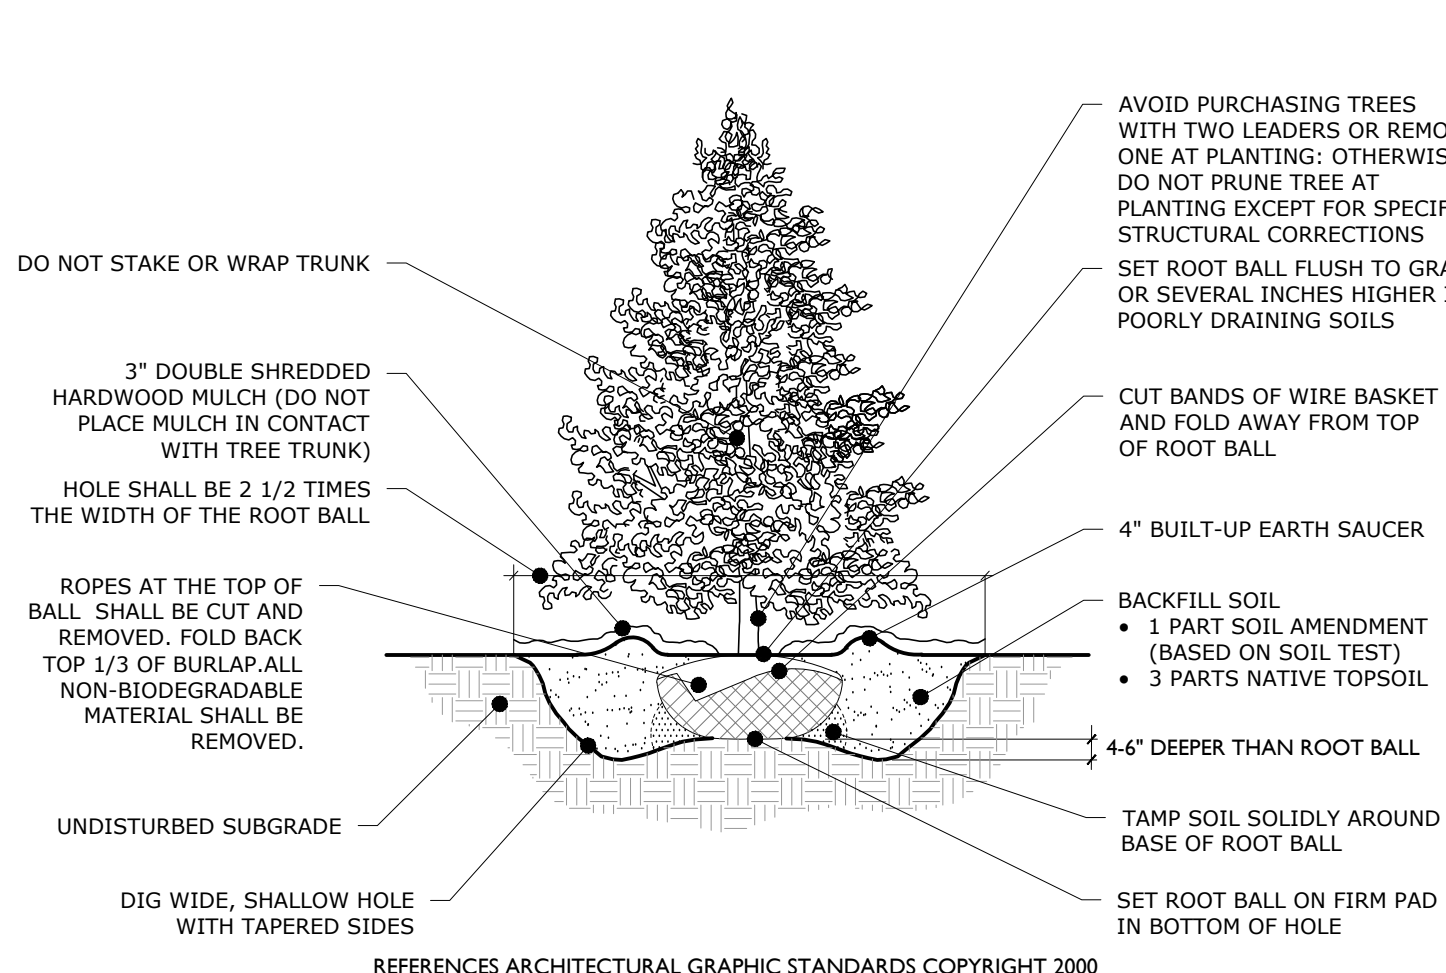


EVERGREEN TREE PLANTING DETAIL

NOT TO SCALE

NOTES:

- FOR CONTAINER-GROWN TREES, USE FINGERS OR SMALL HAND TOOLS TO PULL THE ROOTS OUT OF THE OUTER LAYER OF POTTING SOIL; THEN CUT OR PULL APART ANY ROOTS CIRCILING THE PERIMETER OF THE CONTAINER.
- THOROUGHLY SOAK THE TREE ROOT BALL AND ADJACENT PREPARED SOIL SEVERAL TIMES DURING THE FIRST MONTH AFTER PLANTING AND REGULARLY THROUGHOUT THE FOLLOWING TWO SUMMERS.
- SOIL AMENDMENTS:
 - MODIFY HEAVY CLAY OR SILT SOILS (MORE THAN 40% CLAY OR SILT) BY ADDING COMPOSTED PINE BARK (UP TO 30% BY VOLUME) OR GYPSUM.
 - MODIFY EXTREMELY SANDY SOILS (MORE THAN 85% SAND) BY ADDING ORGANIC MATTER AND/OR DRY, SHREDDED CLAY LOAM UP TO 30% OF THE TOTAL MIX.

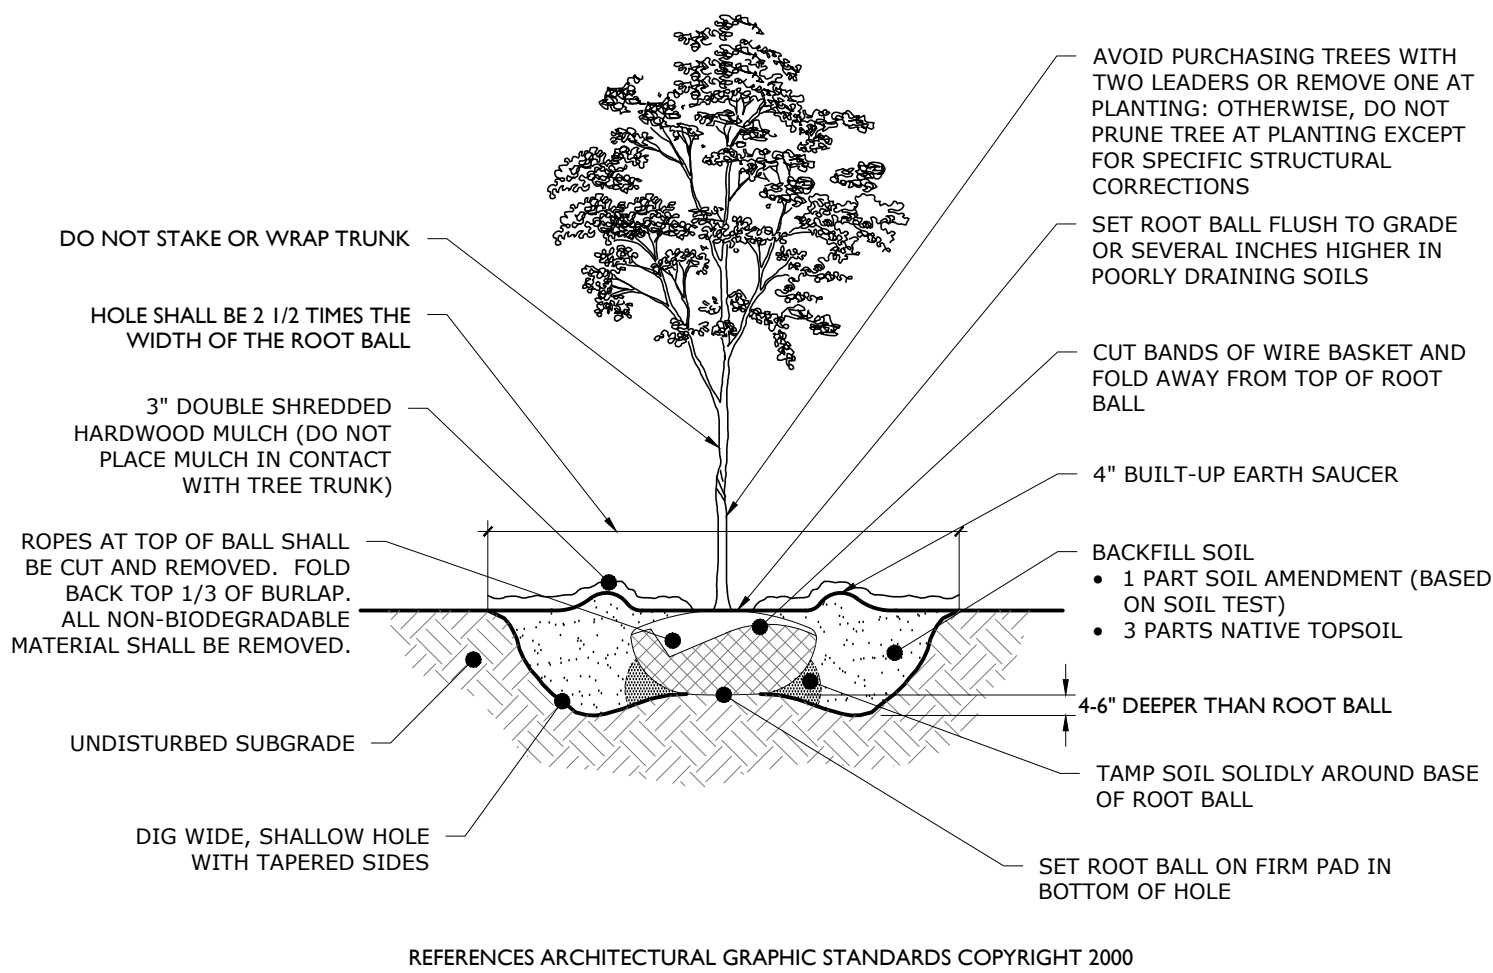


DECIDUOUS TREE PLANTING DETAIL

NOT TO SCALE

NOTES:

- FOR THE CONTAINER-GROWN SHRUBS, USE FINGERS OR SMALL HAND TOOL TO PULL THE ROOTS OUT OF THE OUTER LAYER OF POTTING SOIL; THEN CUT OR PULL APART ANY ROOTS CIRCILING THE PERIMETER OF THE CONTAINER.
- THOROUGHLY SOAK THE SHRUB ROOT BALL AND ADJACENT PREPARED SOIL SEVERAL TIMES DURING THE FIRST MONTH AFTER PLANTING AND REGULARLY THROUGHOUT THE FOLLOWING TWO SUMMERS.
 - MODIFY HEAVY CLAY OR SILT SOILS (MORE THAN 40% CLAY OR SILT) BY ADDING COMPOSTED PINE BARK (UP TO 30% BY VOLUME) OR GYPSUM.
 - MODIFY EXTREMELY SANDY SOILS (MORE THAN 85% SAND) BY ADDING ORGANIC MATTER AND/OR DRY, SHREDDED CLAY LOAM UP TO 30% OF THE TOTAL.

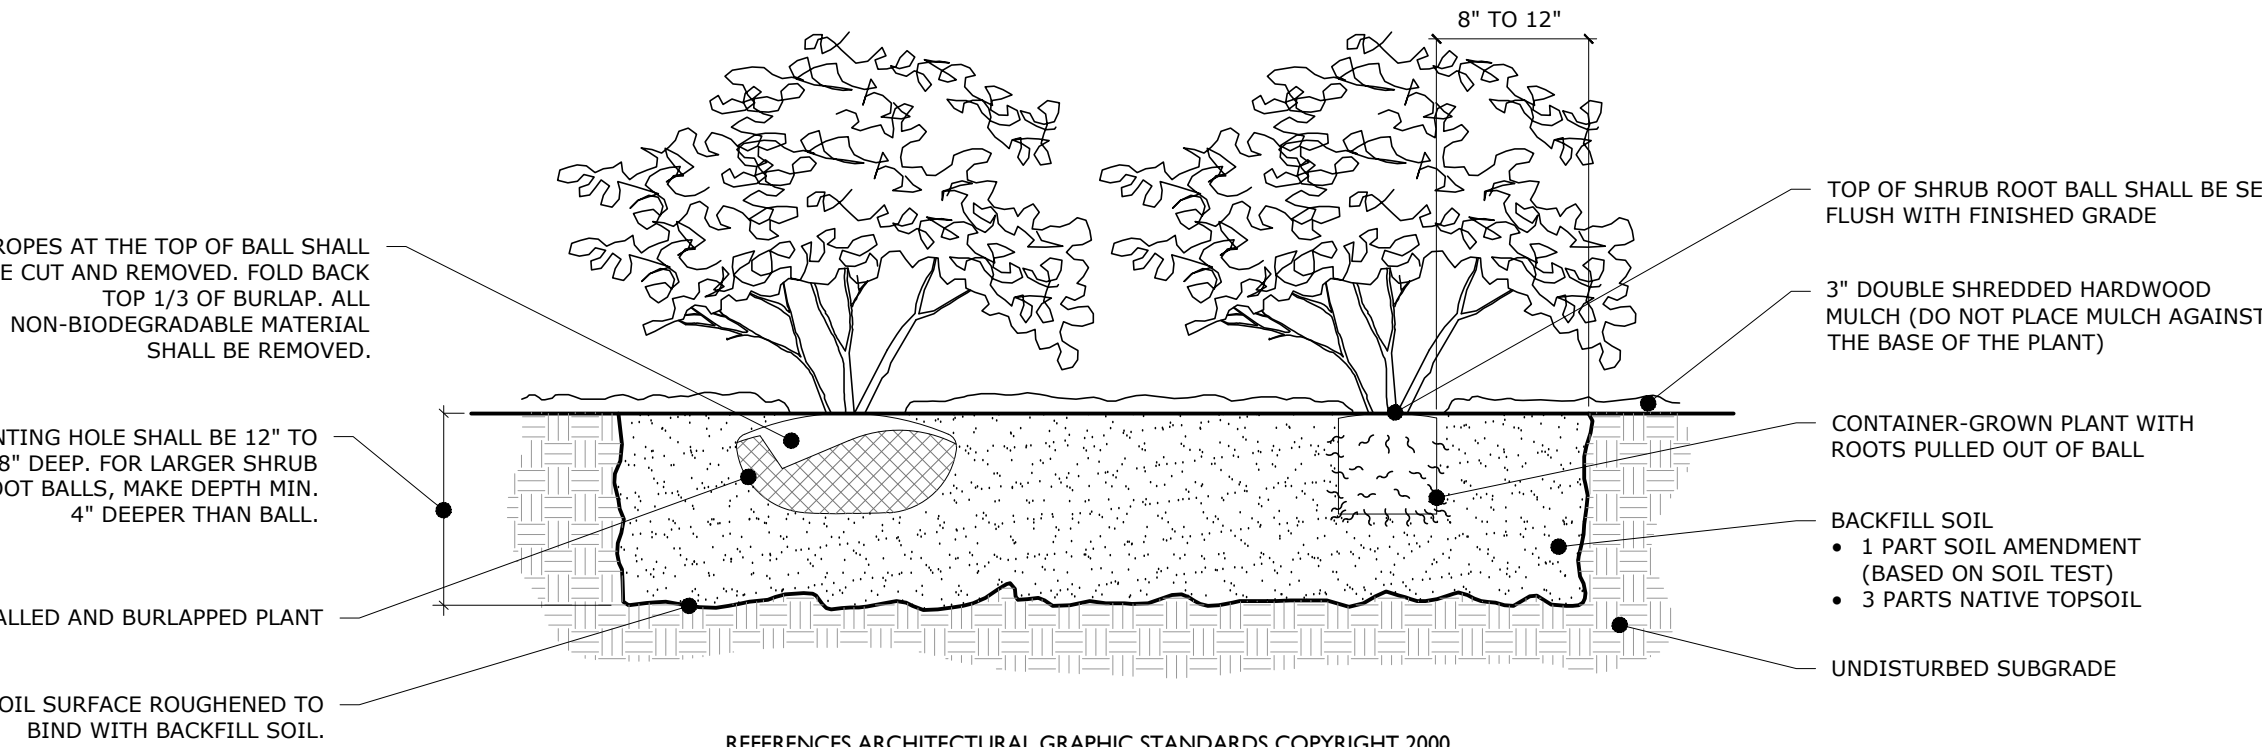


DECIDUOUS AND EVERGREEN SHRUB PLANTING DETAIL

NOT TO SCALE

NOTES:

- THOROUGHLY SOAK THE GROUND COVER ROOT BALL AND ADJACENT PREPARED SOIL SEVERAL TIMES DURING THE FIRST MONTH AFTER PLANTING AND REGULARLY THROUGHOUT THE FOLLOWING TWO SUMMERS.
- SOIL AMENDMENTS:
 - MODIFY HEAVY CLAY OR SILT SOILS (MORE THAN 40% CLAY OR SILT) BY ADDING COMPOSTED PINE BARK (UP TO 30% BY VOLUME) OR GYPSUM.
 - MODIFY EXTREMELY SANDY SOILS (MORE THAN 85% SAND) BY ADDING ORGANIC MATTER AND/OR DRY, SHREDDED CLAY LOAM UP TO 30% OF THE TOTAL MIX.
- ALL GROUND COVER AREAS SHALL BE TREATED WITH A PRE-EMERGENT PER MANUFACTURER'S SPECIFICATIONS.

SPACING "O"	ROW "A"
6" O.C.	5.20"
8" O.C.	6.93"
10" O.C.	8.66"
12" O.C.	10.40"
15" O.C.	13.00"
18" O.C.	15.60"
24" O.C.	20.80"
30" O.C.	26.00"
36" O.C.	30.00"

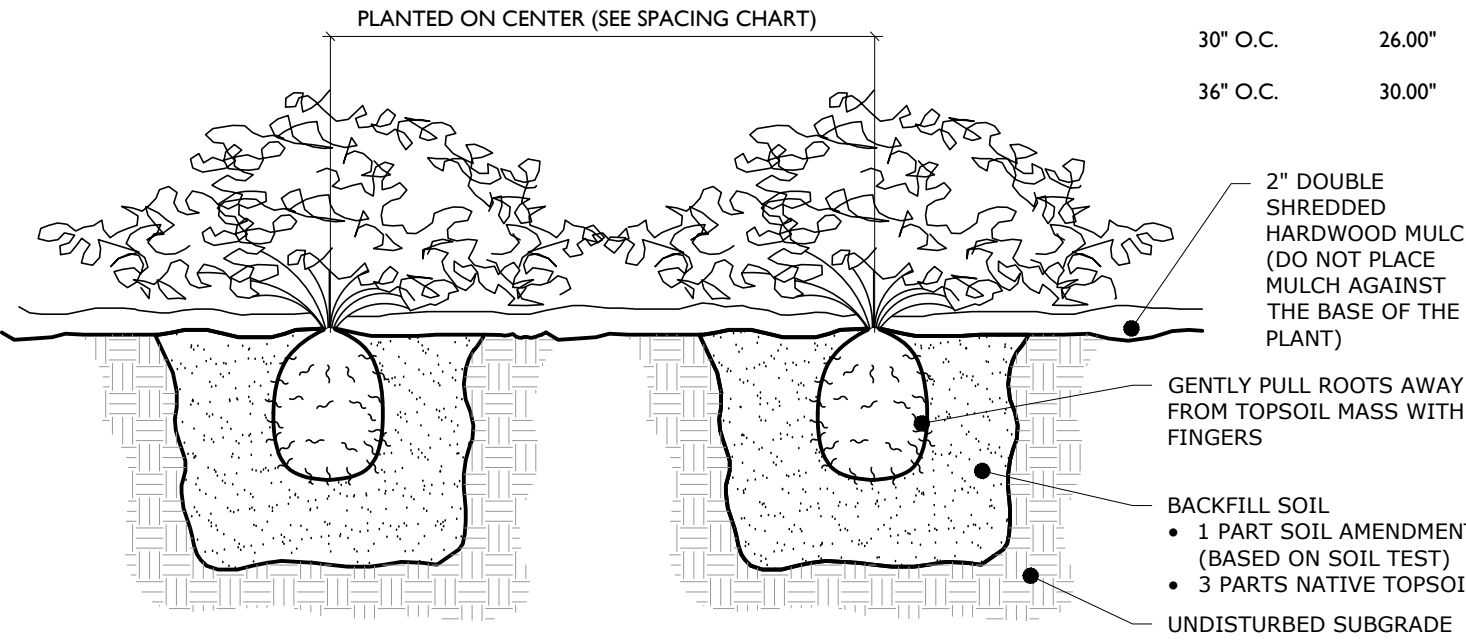

GROUND COVER/PERENNIAL/ANNUAL PLANTING DETAIL

NOT TO SCALE

NOTES:

GENERAL LANDSCAPING NOTES:

- THE LANDSCAPE CONTRACTOR SHALL FURNISH ALL MATERIALS AND PERFORM ALL WORK IN ACCORDANCE WITH THESE SPECIFICATIONS, APPROVED OR FINAL DRAWINGS, AND INSTRUCTIONS PROVIDED BY THE PROJECT LANDSCAPE DESIGNER, MUNICIPAL OFFICIALS, OR OWNER/OWNER'S REPRESENTATIVE. ALL WORK COMPLETED AND MATERIALS FURNISHED AND INSTALLED SHALL BE IN STRICT ACCORDANCE WITH THE INTENTION OF THE SPECIFICATIONS, DRAWINGS, AND INSTRUCTIONS AND EXECUTED WITH THE STANDARD LEVEL OF CARE FOR THE LANDSCAPE INDUSTRY.
- WORK MUST BE CARRIED OUT ONLY DURING WEATHER CONDITIONS FAVORABLE TO LANDSCAPE CONSTRUCTION AND TO THE HEALTH AND WELFARE OF PLANTS. THE SUITABILITY OF SUCH WEATHER CONDITIONS SHALL BE DETERMINED BY THE PROJECT LANDSCAPE DESIGNER OR GOVERNING MUNICIPAL OFFICIAL.
- IT IS THE RESPONSIBILITY OF THE LANDSCAPE CONTRACTOR, BEFORE ORDERING OR PURCHASING MATERIALS, TO PROVIDE SAMPLES OF THOSE MATERIALS TO THE PROJECT LANDSCAPE DESIGNER OR GOVERNING MUNICIPAL OFFICIAL FOR APPROVAL, IF SO REQUESTED.
- IF SAMPLES ARE REQUESTED, THE LANDSCAPE CONTRACTOR IS TO SUBMIT CERTIFICATION TAGS FROM TREES, SHRUBS AND SEED VERIFYING TYPE AND PURITY.
- UNLESS OTHERWISE AUTHORIZED BY THE PROJECT LANDSCAPE DESIGNER OR GOVERNING MUNICIPAL OFFICIAL, THE LANDSCAPE CONTRACTOR SHALL PROVIDE NOTICE AT LEAST FORTY-EIGHT HOURS (48 HRS) IN ADVANCE OF THE ANTICIPATED DELIVERY DATE OF ANY PLANT MATERIALS TO THE PROJECT SITE. A LEGIBLE COPY OF THE INVOICE, SHOWING VARIETIES AND SIZES OF MATERIALS INCLUDED FOR EACH SHIPMENT SHALL BE FURNISHED TO THE PROJECT LANDSCAPE DESIGNER, OR GOVERNING MUNICIPAL OFFICIAL.
- THE PROJECT LANDSCAPE DESIGNER OR GOVERNING MUNICIPAL OFFICIAL RESERVES THE RIGHT TO INSPECT AND REJECT PLANTS AT ANY TIME AND AT ANY PLACE.

PROTECTION OF EXISTING VEGETATION NOTES:

- BEFORE COMMENCING WORK, ALL EXISTING VEGETATION WHICH COULD BE IMPACTED AS A RESULT OF THE PROPOSED CONSTRUCTION ACTIVITIES MUST BE PROTECTED FROM DAMAGE BY THE INSTALLATION OF TREE PROTECTION FENCING. FENCING SHALL BE LOCATED AT THE DRIPLINE OR LIMIT OF DISTURBANCE AS DEPICTED WITHIN THE APPROVED OR FINAL PLAN SET, ESTABLISHING THE TREE PROTECTION ZONE. FENCE INSTALLATION SHALL BE IN ACCORDANCE WITH THE PROVIDED "TREE PROTECTION FENCE DETAIL." NO WORK MAY BEGIN UNTIL THIS REQUIREMENT IS FULFILLED. THE FENCING SHALL BE INSPECTED REGULARLY BY THE LANDSCAPE CONTRACTOR AND MAINTAINED UNTIL ALL CONSTRUCTION ACTIVITIES HAVE BEEN COMPLETED.
- IN ORDER TO AVOID DAMAGE TO ROOTS, BARK OR LOWER BRANCHES, NO VEHICLE, EQUIPMENT, DEBRIS, OR OTHER MATERIALS SHALL BE DRIVEN, PARKED OR PLACED WITHIN THE TREE PROTECTION ZONE. ALL ON-SITE CONTRACTORS SHALL USE ANY AND ALL PRECAUTIONARY MEASURES WHEN PERFORMING WORK AROUND TREES, WALKS, PAVEMENTS, UTILITIES, AND ANY OTHER FEATURES EITHER EXISTING OR PREVIOUSLY INSTALLED UNDER THIS CONTRACT.
- IN RARE INSTANCES WHERE EXCAVATION, FILL, OR GRADING IS REQUIRED WITHIN THE DRIPLINE OF TREES TO REMAIN, THE WORK SHALL BE PERFORMED AS FOLLOWS:
 - TRENCHING: WHEN TRENCHING OCCURS AROUND TREES TO REMAIN, THE TREE ROOTS SHALL NOT BE CUT, BUT THE TRENCH SHALL BE TUNNELED UNDER OR AROUND THE ROOTS BY CAREFUL HAND DIGGING AND WITHOUT INJURY TO THE ROOTS. NO ROOTS, LIMBS, OR WOODS ARE TO HAVE ANY PAINT OR MATERIAL APPLIED TO ANY SURFACE.
 - RAISING GRADES: WHEN THE GRADE AT AN EXISTING TREE IS BELOW THE NEW FINISHED GRADE, AND FILL NOT EXCEEDING 6 INCHES (6") IS REQUIRED, CLEAN, WASHED GRAVEL FROM ONE TO TWO INCHES (1" - 2") IN SIZE SHALL BE PLACED DIRECTLY AROUND THE TREE TRUNK. THE GRAVEL SHALL EXTEND OUT FROM THE TRUNK ON ALL SIDES A MINIMUM OF 18 INCHES (18"). ABOVE FINISHED GRADE AT THE TREE TRUNK, IN ALL PLANTING AREAS, A MINIMUM OF 6 INCHES (6") OF GRAVEL BEFORE ANY EARTH FILL IS PLACED. NEW EARTH FILL SHALL NOT BE LEFT IN CONTACT WITH THE TRUNK OF ANY TREE REQUIRING FILL. WHERE FILL EXCEEDING 6 INCHES (6") IS REQUIRED, A DRY LAID TREE WELL SHALL BE CONSTRUCTED, IF APPLICABLE. TREE WELL INSTALLATION SHALL BE IN ACCORDANCE WITH THE PROVIDED "TREE WELL DETAIL."
 - LOWERING GRADES: EXISTING GRADES IN AREAS WHERE THE NEW FINISHED GRADE IS TO BE LOWERED, SHALL HAVE RE-GRADING WORK DONE BY HAND TO THE INDICATED ELEVATION, NO GREATER THAN SIX INCHES (6"). ROOTS SHALL BE CUT CLEANLY THREE INCHES (3") BELOW FINISHED GRADE UNDER THE DIRECTION OF A LICENSED ARBORIST. WHERE CUT EXCEEDING 6 INCHES (6") IS REQUIRED, A DRY LAID RETAINING WALL SHALL BE CONSTRUCTED, IF APPLICABLE. THE RETAINING WALL INSTALLATION SHALL BE IN ACCORDANCE WITH THE PROVIDED "TREE RETAINING WALL DETAIL."

SOIL PREPARATION AND MULCH NOTES:

- LANDSCAPE CONTRACTOR SHALL OBTAIN A SOIL TEST OF THE IN-SITU TOPSOIL BY A CERTIFIED SOIL LABORATORY PRIOR TO PLANTING. LANDSCAPE CONTRACTOR SHALL ALLOW FOR A TWO WEEK TURNAROUND TIME FROM SUBMITTAL OF SAMPLE TO NOTIFICATION OF RESULTS.
- BASED ON SOIL TEST RESULTS, ADJUST THE RATES OF LIME AND FERTILIZER THAT SHALL BE MIXED INTO THE TOP SIX INCHES (6") OF TOPSOIL. THE LIME AND FERTILIZER RATES PROVIDED WITHIN THE "SEED SPECIFICATION" OR "SOD SPECIFICATION" IS APPROXIMATE AND FOR BIDDING PURPOSES ONLY. IF ADDITIONAL AMENDMENTS ARE NECESSARY, ADJUST THE TOPSOIL AS FOLLOWS:
 - MODIFY HEAVY CLAY OR SILT SOILS (MORE THAN 40% CLAY OR SILT) BY ADDING COMPOSTED PINE BARK (UP TO 30% BY VOLUME) OR GYPSUM.
 - MODIFY EXTREMELY SANDY SOILS (MORE THAN 85% SAND) BY ADDING ORGANIC MATTER AND/OR DRY, SHREDDED CLAY LOAM UP TO 30% OF THE TOTAL MIX.
- TOPSOIL SHALL BE FERTILE, FRIABLE, NATURAL TOPSOIL OF LOAMING CHARACTER, WITHOUT ADMIXTURE OF SUBSOIL MATERIAL OBTAINED FROM A WELL-DRAINED ARABLE SITE, FREE FROM ALL CLAY, LUMPS, COARSE SANDS, STONES, PESTS, ROOTS, STICKS, AND OTHER FOREIGN MATERIAL GREATER THAN ONE INCH (1").
- TOPSOIL SHALL HAVE A PH RANGE OF 5.0-7.0 AND SHALL NOT CONTAIN LESS THAN 6% ORGANIC MATTER BY WEIGHT.
- OBTAIN TOPSOIL ONLY FROM LOCAL SOURCES OR FROM AREAS HAVING SIMILAR SOIL CHARACTERISTICS TO THAT FOUND AT THE PROJECT SITE.
- CONTRACTOR SHALL PROVIDE A SIX INCH (6") DEEP LAYER OF TOPSOIL IN ALL PLANTING AREAS. TOPSOIL SHALL BE SPREAD OVER A PREPARED SURFACE IN A UNIFORM LAYER TO ACHIEVE THE DESIRED COMPACTED THICKNESS. THE SPREADING OF TOPSOIL SHALL NOT BE CONDUCTED UNDER MUDDY OR FROZEN SOIL CONDITIONS.
- UNLESS OTHERWISE NOTED IN THE CONTRACT, THE LANDSCAPE CONTRACTOR SHALL BE RESPONSIBLE FOR THE INSTALLATION OF TOPSOIL AND THE ESTABLISHMENT OF FINE GRADING WITHIN THE DISTURBED AREA OF THE SITE.
- LANDSCAPE CONTRACTOR SHALL VERIFY THAT THE SUB-GRADE ELEVATION MEETS THE FINISHED GRADE ELEVATION (LESS THE REQUIRED TOPSOIL), IN ACCORDANCE WITH THE APPROVED OR FINAL GRADING PLAN.
- ALL LAWN AND PLANTING AREAS SHALL BE GRADED TO A SMOOTH, EVEN AND UNIFORM PLANE WITH NO ABRUPT CHANGE OF SURFACE AS DEPICTED WITHIN THE APPROVED OR FINAL CONSTRUCTION SET UNLESS OTHERWISE DIRECTED BY THE PROJECT LANDSCAPE DESIGNER OR MUNICIPAL OFFICIAL.
- THE CONTRACTOR SHALL BE RESPONSIBLE FOR PROPER SURFACE AND SUBSURFACE PLANT BED DRAINAGE PRIOR TO THE INSTALLATION OF PLANTINGS. IF POOR DRAINAGE CONDITIONS EXIST, CORRECTIVE ACTION SHALL BE TAKEN PRIOR TO INSTALLATION. ALL PLANTING AND LAWN AREAS SHALL BE GRADED AND MAINTAINED TO ALLOW A FREE FLOW OF SURFACE WATER.
- DOUBLE SHREDDED HARDWOOD MULCH OR APPROVED EQUAL SHALL BE USED AS A THREE INCH (3") TOP DRESSING IN ALL SHRUB PLANTING BEDS AND AROUND ALL TREES PLANTED BY LANDSCAPE CONTRACTOR, GROUND COVER, PERENNIAL, AND ANNUAL PLANTING BEDS SHALL BE MULCHED WITH A TWO INCH (2") TOP DRESSING. SINGLE TREES OR SHRUBS SHALL BE MULCHED TO AVOID CONTACT WITH TRUNK OR PLANT STEM. MULCH SHALL BE OF SUFFICIENT CHARACTER AS NOT TO BE EASILY DISPLACED BY WIND OR WATER RUNOFF.
- WHENEVER POSSIBLE, THE SOIL PREPARATION AREA SHALL BE CONNECTED FROM PLANTING TO PLANTING.
- SOIL SHALL BE LOOSENED WITH A BACKHOE OR OTHER LARGE COARSE-TILING EQUIPMENT UNLESS THE SOIL IS FROZEN OR EXCESSIVELY WET. TILING THAT PRODUCES LARGE, COARSE CHUNKS OF SOIL IS PREFERABLE TO TILING THAT RESULTS IN FINE GRAINS UNIFORM IN TEXTURE. AFTER THE AREA IS LOOSENED IT SHALL NOT BE DRIVEN OVER BY ANY VEHICLE.
- APPLY PRE-EMERGENT WEED CONTROL TO ALL PLANT BEDS PRIOR TO MULCHING. ENSURE COMPATIBILITY BETWEEN PRODUCT AND PLANT MATERIAL.
- ALL PLANTING SOIL SHALL BE AMENDED WITH THE FOLLOWING:

MYCORB® TREE SAVER - A DRY GRANULAR MYCORRHIZAL FUNGI INOCULANT THAT IS MIXED IN THE BACKFILL WHEN PLANTING TREES AND SHRUBS. IT CONTAINS SPORES OF BOTH ECTOMYCORRHIZAL AND VA MYCORRHIZAL FUNGI (VAM), BENEFICIAL RHIZOSPHERE BACTERIA, TERRA-SORB SUPERABSORBENT HYDROGEL TO REDUCE WATER LEACHING, AND SELECTED ORGANIC MICROBIAL NUTRIENTS.

- DIRECTIONS FOR USE: USE 3-OZ PER EACH FOOT DIAMETER OF THE ROOT BALL, OR 3-OZ PER INCH CALIPER, MIX INTO THE BACKFILL WHEN TRANSPLANTING TREES AND SHRUBS. MIX PRODUCT IN A RING-SHAPED VOLUME OF SOIL AROUND THE UPPER PORTION OF THE ROOT BALL, EXTENDING FROM THE SOIL SURFACE TO A DEPTH OF ABOUT 8 INCHES, AND EXTENDING OUT FROM THE ROOT BALL ABOUT 8 INCHES INTO THE BACKFILL. APPLY WATER TO SOIL SATURATION.
- MYCORB® TREE SAVER IS EFFECTIVE FOR ALL TREE AND SHRUB SPECIES EXCEPT RHODODENDRONS, AZALEAS, AND MOUNTAIN LAUREL, WHICH REQUIRE ERICOID MYCORRHIZAE.
- SOIL PH: THE FUNGI IN THIS PRODUCT WERE CHOSEN BASED ON THEIR ABILITY TO SURVIVE AND COLONIZE PLANT ROOTS IN A PH RANGE OF 3 TO 9.
- FUNGICIDES: THE USE OF CERTAIN FUNGICIDES CAN HAVE A DETRIMENTAL EFFECT ON THE INOCULATION PROGRAM. SOIL APPLICATION OF ANY FUNGICIDE IS NOT RECOMMENDED FOR TWO WEEKS AFTER APPLICATION.
- OTHER PESTICIDES: HERBICIDES AND INSECTICIDES DO NOT NORMALLY INTERFERE WITH MYCORRHIZAL FUNGAL DEVELOPMENT, BUT MAY INHIBIT THE GROWTH OF SOME TREE AND SHRUB SPECIES IF NOT USED PROPERLY.

HEALTHY START MACRO TABS 12-8-8

- FERTILIZER TABLETS ARE PLACED IN THE UPPER 4 INCHES OF BACKFILL SOIL WHEN PLANTING TREES AND SHRUBS.
- TABLETS ARE FORMULATED FOR LOW-NITROGEN BIOLOGICAL NUTRITION, AND LAST UP TO 2 YEARS AFTER PLANTING. TABLETS CONTAIN 12-8-8 NPK FERTILIZER, AS WELL AS A MINIMUM OF SEVEN PERCENT (7%) HUMIC ACID BY WEIGHT, MICROBIAL NUTRIENTS DERIVED FROM SEA KELP, PROTEIN BYPRODUCTS, AND YUCCA SCHIDIGERA, AND A COMPLEMENT OF BENEFICIAL RHIZOSPHERE BACTERIA. THE STANDARD 21 GRAM TABLET IS SPECIFIED HERE. DIRECTIONS FOR USE: FOR PLANTING BALLED & BURLAPPED (B&B) TREES AND SHRUBS, MEASURE THE THICKNESS OF THE TRUNK, AND USE ABOUT 1 TABLET (21-G) PER HALF-INCH. PLACE THE TABLETS DIRECTLY NEXT TO THE ROOT BALL, EVENLY DISTRIBUTED AROUND ITS PERIMETER, AT A DEPTH OF ABOUT 4 INCHES.

PLANT QUALITY AND HANDLING NOTES:

- ALL PLANT MATERIAL SHALL CONFORM TO THE AMERICAN STANDARD FOR NURSERY STOCK (ANSI Z60.1-2004) OR LATEST REVISION AS PUBLISHED BY THE AMERICAN NURSERY AND LANDSCAPE ASSOCIATION.
- IN ALL CASES, BOTANICAL NAMES LISTED WITHIN THE APPROVED OR FINAL PLANT LIST SHALL TAKE PRECEDENCE OVER COMMON NAMES.
- ALL PLANTS SHALL BE OF SELECTED SPECIMEN QUALITY, EXCEPTIONALLY HEAVY, TIGHTLY KNIT, SO TRAINED OR FAVORED IN THEIR DEVELOPMENT AND APPEARANCE AS TO BE SUPERIOR IN FORM, NUMBER OF BRANCHES, COMPACTNESS AND SYMMETRY. ALL PLANTS SHALL HAVE A NORMAL HABIT OR SOUND, HEALTHY, VIGOROUS PLANTS WITH WELL DEVELOPED ROOT SYSTEM. PLANTS SHALL BE FREE OF DISEASE, INSECT PESTS, EGGS OR LARVAE.
- PLANTS SHALL NOT BE PRUNED BEFORE DELIVERY. TREES WITH ABRASION OF THE BARK, SUNSCALDS, DISFIGURING KNOTS OR FRESH CUTS OF LIMBS OVER ONE AND ONE-FOURTH INCHES (1-1/4") WHICH HAVE NOT COMPLETELY CALLOUSED SHALL BE REJECTED.
- ALL PLANTS SHALL BE TYPICAL OF THEIR SPECIES OR VARIETY AND SHALL HAVE A NORMAL HABIT OF GROWTH AND BE LEGIBLY TAGGED WITH THE PROPER NAME AND SIZE.
- THE ROOT SYSTEM OF EACH PLANT SHALL BE WELL PROVIDED WITH FIBROUS ROOTS. ALL PARTS SHALL BE SOUND, HEALTHY, VIGOROUS, WELL-BRANCHED AND DENSELY FOLIATED WHEN IN LEAF.
- ALL PLANTS DESIGNATED BALL AND BURLAP (B&B) MUST BE MOVED WITH THE ROOT SYSTEM AS SOLID UNITS WITH BALLS OF EARTH FIRMLY WRAPPED WITH BURLAP. THE DIAMETER AND DEPTH OF THE BALLS OF EARTH MUST BE SUFFICIENT TO ENCOMPASS THE FIBROUS ROOT FEEDING SYSTEMS NECESSARY FOR THE HEALTHY DEVELOPMENT OF THE PLANT. NO PLANT SHALL BE ACCEPTED WHEN THE BALL OF EARTH SURROUNDING ITS ROOTS HAS BEEN BADLY CRACKED OR BROKEN PREPARATORY TO OR DURING THE PROCESS OF PLANTING. THE BALLS SHALL REMAIN INTACT DURING ALL OPERATIONS. ALL PLANTS THAT CANNOT BE PLANTED AT ONCE MUST BE HEeled-IN BY SETTING IN THE GROUND AND COVERING THE BALLS WITH SOIL OR MULCH AND THEN WATERING. HEMP BURLAP AND TWINE IS PREFERABLE TO TREATED. IF TREATED BURLAP IS USED, ALL TWINE IS TO BE CUT FROM AROUND THE TRUNK AND ALL BURLAP IS TO BE REMOVED.
- PLANTS TRANSPORTED TO THE PROJECT IN OPEN VEHICLES SHALL BE COVERED WITH TARPS OR OTHER SUITABLE COVERS SECURELY FASTENED TO THE BODY OF THE VEHICLE TO PREVENT INJURY TO THE PLANTS. CLOSED VEHICLES SHALL BE ADEQUATELY VENTILATED TO PREVENT OVERHEATING OF THE PLANTS. EVIDENCE OF INADEQUATE PROTECTION FOLLOWING DIGGING, CARELESSNESS WHILE IN TRANSIT, OR IMPROPER HANDLING OR STORAGE SHALL BE CAUSE FOR REJECTION OF PLANT MATERIAL. ALL PLANTS SHALL BE KEPT MOIST, FRESH, AND PROTECTED. SUCH PROTECTION SHALL ENCOMPASS THE ENTIRE PERIOD DURING WHICH THE PLANTS ARE IN TRANSIT, BEING HANDLED, OR ARE IN TEMPORARY STORAGE.
- ALL PLANT MATERIAL SHALL BE INSTALLED IN ACCORDANCE WITH THE CORRESPONDING LANDSCAPE PLAN AND PLANTING SPECIFICATIONS.

- LANDSCAPE CONTRACTOR SHALL MAKE BEST EFFORT TO INSTALL PLANTINGS ON THE SAME DAY AS DELIVERY. IF PLANTS ARE NOT PLANTED IMMEDIATELY ON SITE, PROPER CARE SHALL BE TAKEN TO PLACE THE PLANTINGS IN PARTIAL SHADE WHEN POSSIBLE. THE ROOT BALL SHALL BE KEPT MOIST AT ALL TIME AND COVERED WITH MOISTENED MULCH OR AGED WOODCHIPS. PROPER IRRIGATION SHALL BE SUPPLIED SO AS TO NOT ALLOW THE ROOT BALL TO DRY OUT. PLANTINGS SHALL BE UNITED AND PROPER SPACING SHALL BE ALLOTTED FOR AIR CIRCULATION AND TO PREVENT DISEASE, WILTING, AND LEAF LOSS. PLANTS THAT REMAIN UNPLANTED FOR A PERIOD OF TIME GREATER THAN THREE (3) DAYS SHALL BE HELED IN WITH TOPSOIL OR MULCH AND WATERED AS REQUIRED TO PRESERVE ROOT MOISTURE.
- NO PLANT MATERIAL SHALL BE PLANTED IN MUDDY OR FROZEN SOIL.
- PLANTS WITH INJURED ROOTS OR BRANCHES SHALL BE PRUNED PRIOR TO PLANTING UTILIZING CLEAN, SHARP TOOLS. ONLY DISEASED OR INJURED PLANTS SHALL BE REMOVED.
- IF ROCK OR OTHER UNDERGROUND OBSTRUCTION IS ENCOUNTERED, THE LANDSCAPE DESIGNER RESERVES THE RIGHT TO RELOCATE OR ENLARGE PLANTING OR DELETE PLANT FROM THE CONTRACT.
- IF PLANTS ARE PROPOSED WITHIN SIGHT TRIANGLES, TREES SHALL BE LIMBED AND MAINTAINED TO A HEIGHT OF EIGHT FEET (8') ABOVE GRADE, AND SHRUBS, GROUND COVER, PERENNIALS, AND ANNUALS SHALL BE MAINTAINED TO A HEIGHT NOT TO EXCEED TWO FEET (2') ABOVE GRADE UNLESS OTHERWISE NOTED OR SPECIFIED BY THE GOVERNING MUNICIPALITY OR AGENCY.
- INSTALLATION SHALL OCCUR DURING THE FOLLOWING SEASONS:
 - PLANTS (MARCH 15 - DECEMBER 15)
 - LAWNS (MARCH 15 - JUNE 15 OR SEPTEMBER 1 - DECEMBER 1)
- THE FOLLOWING TREES ARE SUSCEPTIBLE TO TRANSPORT SHOCK AND SHALL NOT BE PLANTED DURING THE FALL SEASON (STARTING SEPTEMBER 15):
 - ABIES CONCOLOR
 - ACER BURGERSIANUM
 - ACER GLABRUM
 - ACER RUBRUM
 - ACER SACCHARINUM
 - BETULA VARIETIES
 - CARPINUS VARIETIES
 - CEDRUS DEODARA
 - CELTIS VARIETIES
 - CERIDOPHYLLUM VARIETIES
 - CERCIS CANADENSIS
 - LIQUIDAMBAR VARIETIES
 - LIRODENDRON VARIETIES
 - MALUS IN LEAF
 - CRATAEGUS VARIETIES
 - NYSSA SYLVESTICA
- IF A PROPOSED PLANT IS UNATTAINABLE OR ON THE FALL DIGGING HAZARD LIST, AN EQUIVALENT SPECIES OF THE SAME SIZE MAY BE REQUESTED FOR SUBSTITUTION OF THE ORIGINAL PLANT. ALL SUBSTITUTIONS SHALL BE APPROVED BY THE PROJECT LANDSCAPE DESIGNER OR MUNICIPAL OFFICIAL PRIOR TO ORDERING AND INSTALLATION.
- DURING THE COURSE OF CONSTRUCTION/PLANT INSTALLATION, EXCESS AND WASTE MATERIALS SHALL BE CONTINUOUSLY AND PROMPTLY REMOVED AT THE END OF EACH WORK DAY. ALL DEBRIS, MATERIALS, AND TOOLS SHALL BE PROPERLY STORED, STOCKPILED OR DISPOSED OF AND ALL PAVED AREAS SHALL BE CLEANED.
- THE LANDSCAPE CONTRACTOR SHALL DISPOSE OF ALL RUBBISH AND EXCESS SOIL AT HIS EXPENSE TO AN OFF-SITE LOCATION AS APPROVED BY THE LOCAL MUNICIPALITY.
- 90-DAY MAINTENANCE PERIOD SHALL BEGIN IMMEDIATELY AFTER ALL PLANTS HAVE BEEN SATISFACTORILY INSTALLED.
- MAINTENANCE SHALL INCLUDE, BUT NOT BE LIMITED TO, REPLACING MULCH THAT HAS BEEN DISPLACED BY EROSION OR OTHER MEANS, REPAIRING AND RESHAPING WATER RINGS OR SAUCERS, MAINTAINING STAKES AND GUYS IF ORIGINALLY REQUIRED, WATERING WHEN NEEDED OR DIRECTED, WEEDING, PRUNING, SPRAYING, FERTILIZING, MOWING THE LAWN, AND PERFORMING ANY OTHER WORK REQUIRED TO KEEP THE PLANTS IN A HEALTHY CONDITION.
- MOW ALL GRASS AREAS AT REGULAR INTERVALS TO KEEP THE GRASS HEIGHT FROM EXCEEDING THREE INCHES (3"). MOWING SHALL BE PERFORMED ONLY WHEN GRASS IS DRY. MOWER BLADE SHALL BE SET TO REMOVE NO MORE THAN ONE THIRD (1/3) OF THE GRASS LENGTH. WHEN THE AMOUNT OF GRASS IS HEAVY, IT SHALL BE REMOVED TO PREVENT DESTRUCTION OF THE UNDERLYING TURF. MOW GRASS AREAS IN SUCH A MANNER AS TO PREVENT CLIPPINGS FROM BLOWING ON PAVED AREAS, AND SIDEWALKS. CLEANUP AFTER MOWING SHALL INCLUDE SWEEPING OR BLOWING OF PAVED AREAS AND SIDEWALKS TO CLEAR THEM FROM MOWING DEBRIS.
- GRASSED AREAS DAMAGED DURING THE PROCESS OF THE WORK SHALL BE THE RESPONSIBILITY OF THE CONTRACTOR, WHO SHALL RESTORE THE DISTURBED AREAS TO A CONDITION SATISFACTORY TO THE PROJECT LANDSCAPE DESIGNER, MUNICIPAL OFFICIAL, OR OWNER/OWNER'S REPRESENTATIVE. THIS MAY INCLUDE FILLING TO GRADE, FERTILIZING, SEEDING, AND MULCHING.
- SHOULD THE OWNER REQUIRE MAINTENANCE BEYOND THE STANDARD 90-DAY MAINTENANCE PERIOD, A SEPARATE CONTRACT SHALL BE ESTABLISHED.
- LANDSCAPE CONTRACTOR SHALL WATER NEW PLANTINGS FROM TIME OF INSTALL AND THROUGHOUT REQUIRED 90-DAY MAINTENANCE PERIOD UNTIL PLANTS ARE ESTABLISHED. IF ON-SITE WATER IS NOT AVAILABLE AT THE PROJECT LOCATION, THE LANDSCAPE CONTRACTOR SHALL FURNISH IT BY MEANS OR A WATERING TRUCK OR OTHER ACCEPTABLE MANNER.
- THE QUANTITY OF WATER APPLIED AT ONE TIME SHALL BE SUFFICIENT TO PENETRATE THE SOIL TO A MINIMUM OF EIGHT INCHES (8") IN SHRUB BEDS AND SIX INCHES (6") IN TURF AREAS AT A RATE WHICH WILL PREVENT SATURATION OF THE SOIL.
- IF AN AUTOMATIC IRRIGATION SYSTEM HAS BEEN INSTALLED, IT CAN BE USED FOR WATERING PLANT MATERIAL. HOWEVER, FAILURE OF THE SYSTEM DOES NOT ELIMINATE THE LANDSCAPE CONTRACTOR'S RESPONSIBILITY OF PLANT HEALTH AND ESTABLISHMENT.

- THE LANDSCAPE CONTRACTOR SHALL GUARANTEE ALL PLANT MATERIAL FOR A PERIOD OF ONE YEAR (1 YR) FROM APPROVAL OF LANDSCAPE INSTALLATION BY THE PROJECT LANDSCAPE DESIGNER, MUNICIPAL OFFICIAL, OR OWNER/OWNER'S REPRESENTATIVE.
- THE LANDSCAPE CONTRACTOR SHALL REMOVE AND REPLACE DYING, DEAD, OR DEFECTIVE PLANT MATERIAL AT HIS EXPENSE. THE LANDSCAPE CONTRACTOR SHALL ALSO BE RESPONSIBLE FOR ANY DAMAGES CAUSED BY HIS COMPANY'S OPERATIONS.
- ALL REPLACEMENT PLANTS SHALL BE OF THE SAME SPECIES AND SIZE AS SPECIFIED ON THE APPROVED OR FINAL PLANT LIST. REPLACEMENTS RESULTING FROM REMOVAL, LOSS, OR DAMAGE DUE TO OCCUPANCY OF THE PROJECT IN ANY PART: VANDALISM, PHYSICAL DAMAGE BY ANIMALS, VEHICLES, ETC., AND LOSSES DUE TO CURTAILMENT OF WATER BY LOCAL AUTHORITIES SHALL BE REMOVED AND PAID FOR BY THE OWNER.
- THE CONTRACTOR SHALL INSTRUCT THE OWNER AS TO THE PROPER CARE AND MAINTENANCE OF ALL PLANTINGS.

PLANT MATERIAL GUARANTEE NOTES:

- THE LANDSCAPE CONTRACTOR SHALL GUARANTEE ALL PLANT MATERIAL FOR A PERIOD OF ONE YEAR (1 YR) FROM APPROVAL OF LANDSCAPE INSTALLATION BY THE PROJECT LANDSCAPE DESIGNER, MUNICIPAL OFFICIAL, OR OWNER/OWNER'S REPRESENTATIVE.
- THE LANDSCAPE CONTRACTOR SHALL REMOVE AND REPLACE DYING, DEAD, OR DEFECTIVE PLANT MATERIAL AT HIS EXPENSE. THE LANDSCAPE CONTRACTOR SHALL ALSO BE RESPONSIBLE FOR ANY DAMAGES CAUSED BY HIS COMPANY'S OPERATIONS.
- ALL REPLACEMENT PLANTS SHALL BE OF THE SAME SPECIES AND SIZE AS SPECIFIED ON THE APPROVED OR FINAL PLANT LIST. REPLACEMENTS RESULTING FROM REMOVAL, LOSS, OR DAMAGE DUE TO OCCUPANCY OF THE PROJECT IN ANY PART: VANDALISM, PHYSICAL DAMAGE BY ANIMALS, VEHICLES, ETC., AND LOSSES DUE TO CURTAILMENT OF WATER BY LOCAL AUTHORITIES SHALL BE REMOVED AND PAID FOR BY THE OWNER.
- THE CONTRACTOR SHALL INSTRUCT THE OWNER AS TO THE PROPER CARE AND MAINTENANCE OF ALL PLANTINGS.

LAWN (SEED OR SOD) NOTES:

- SEED MIXTURE SHALL BE FRESH, CLEAN, NEW, CROP SEED. SOD SHALL BE STRONGLY ROOTED, UNIFORM IN THICKNESS, AND FREE OF WEEDS, DISEASE, AND PESTS.
- SEED OR SOD SHALL BE PURCHASED FROM A RECOGNIZED DISTRIBUTOR AND SHALL BE COMPOSED OF THE MIX OR BLEND WITHIN THE SPECIFICATIONS OF THE SEED OR SOD SPECIFICATION.
- REFERENCE LANDSCAPE PLAN FOR AREAS TO BE SEED OR LAID WITH SOD.
- SEEDING SHALL NOT BE PERFORMED IN WINDY WEATHER. IF THE SEASON OF THE PROJECT COMPLETION PROHIBITS PERMANENT STABILIZATION, TEMPORARY STABILIZATION SHALL BE PROVIDED IN ACCORDANCE WITH THE "TEMPORARY SEEDING SPECIFICATION".
- PROTECT NEW LAWN AREAS AGAINST TRESPASSING WHILE THE SEED IS GERMINATING. FURNISH AND INSTALL FENCES, SIGNS, BARRIERS OR ANY OTHER NECESSARY TEMPORARY PROTECTIVE DEVICES. DAMAGE RESULTING FROM TRESPASS, EROSION, WASHOUT, SETTLEMENT OR OTHER CAUSES SHALL BE REPAIRED BY THE LANDSCAPE CONTRACTOR AT HIS EXPENSE. REMOVE ALL FENCES, SIGNS, BARRIERS OR OTHER TEMPORARY PROTECTIVE DEVICES ONCE LAWN HAS BEEN ESTABLISHED.

DATE	BY	FOR MUNICIPAL SUBMISSION	DESCRIPTION
01	09/24/2021	MACR	

NOT APPROVED FOR CONSTRUCTION




Rutherford, NJ · New York, NY · Boston, MA
Princeton, NJ · Tampa, FL · Detroit, MI
www.stonefielddesign.com

Headquarters: 92 Park Avenue, Rutherford, NJ 07070
Phone 201.340.4468 · Fax 201.340.4472

PRELIMINARY & FINAL MAJOR SITE PLAN
PROPOSED BUILDING ADDITION & SITE IMPROVEMENTS

BLOCK 134.02, LOTS 15.03, 79 & 81
66 FRANKLIN AVENUE
TOWNSHIP OF WEST ORANGE
ESSEX COUNTY, NEW JERSEY

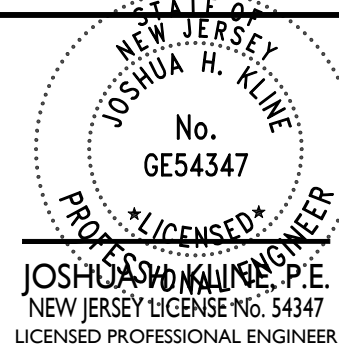

SCALE: AS SHOWN PROJECT ID: RUT-210050

TITLE:

LANDSCAPING DETAILS

DRAWING:

C-9

Joshua Kline

Digitally signed by Joshua Kline
DN: cn=Joshua Kline,
OU=AO141000000177880ADAB10000AE5,
O=STONEFIELD ENGINEERING AND
DESIGN LLC, C=US
Date: 2021.09.28 13:07:37 -0400

