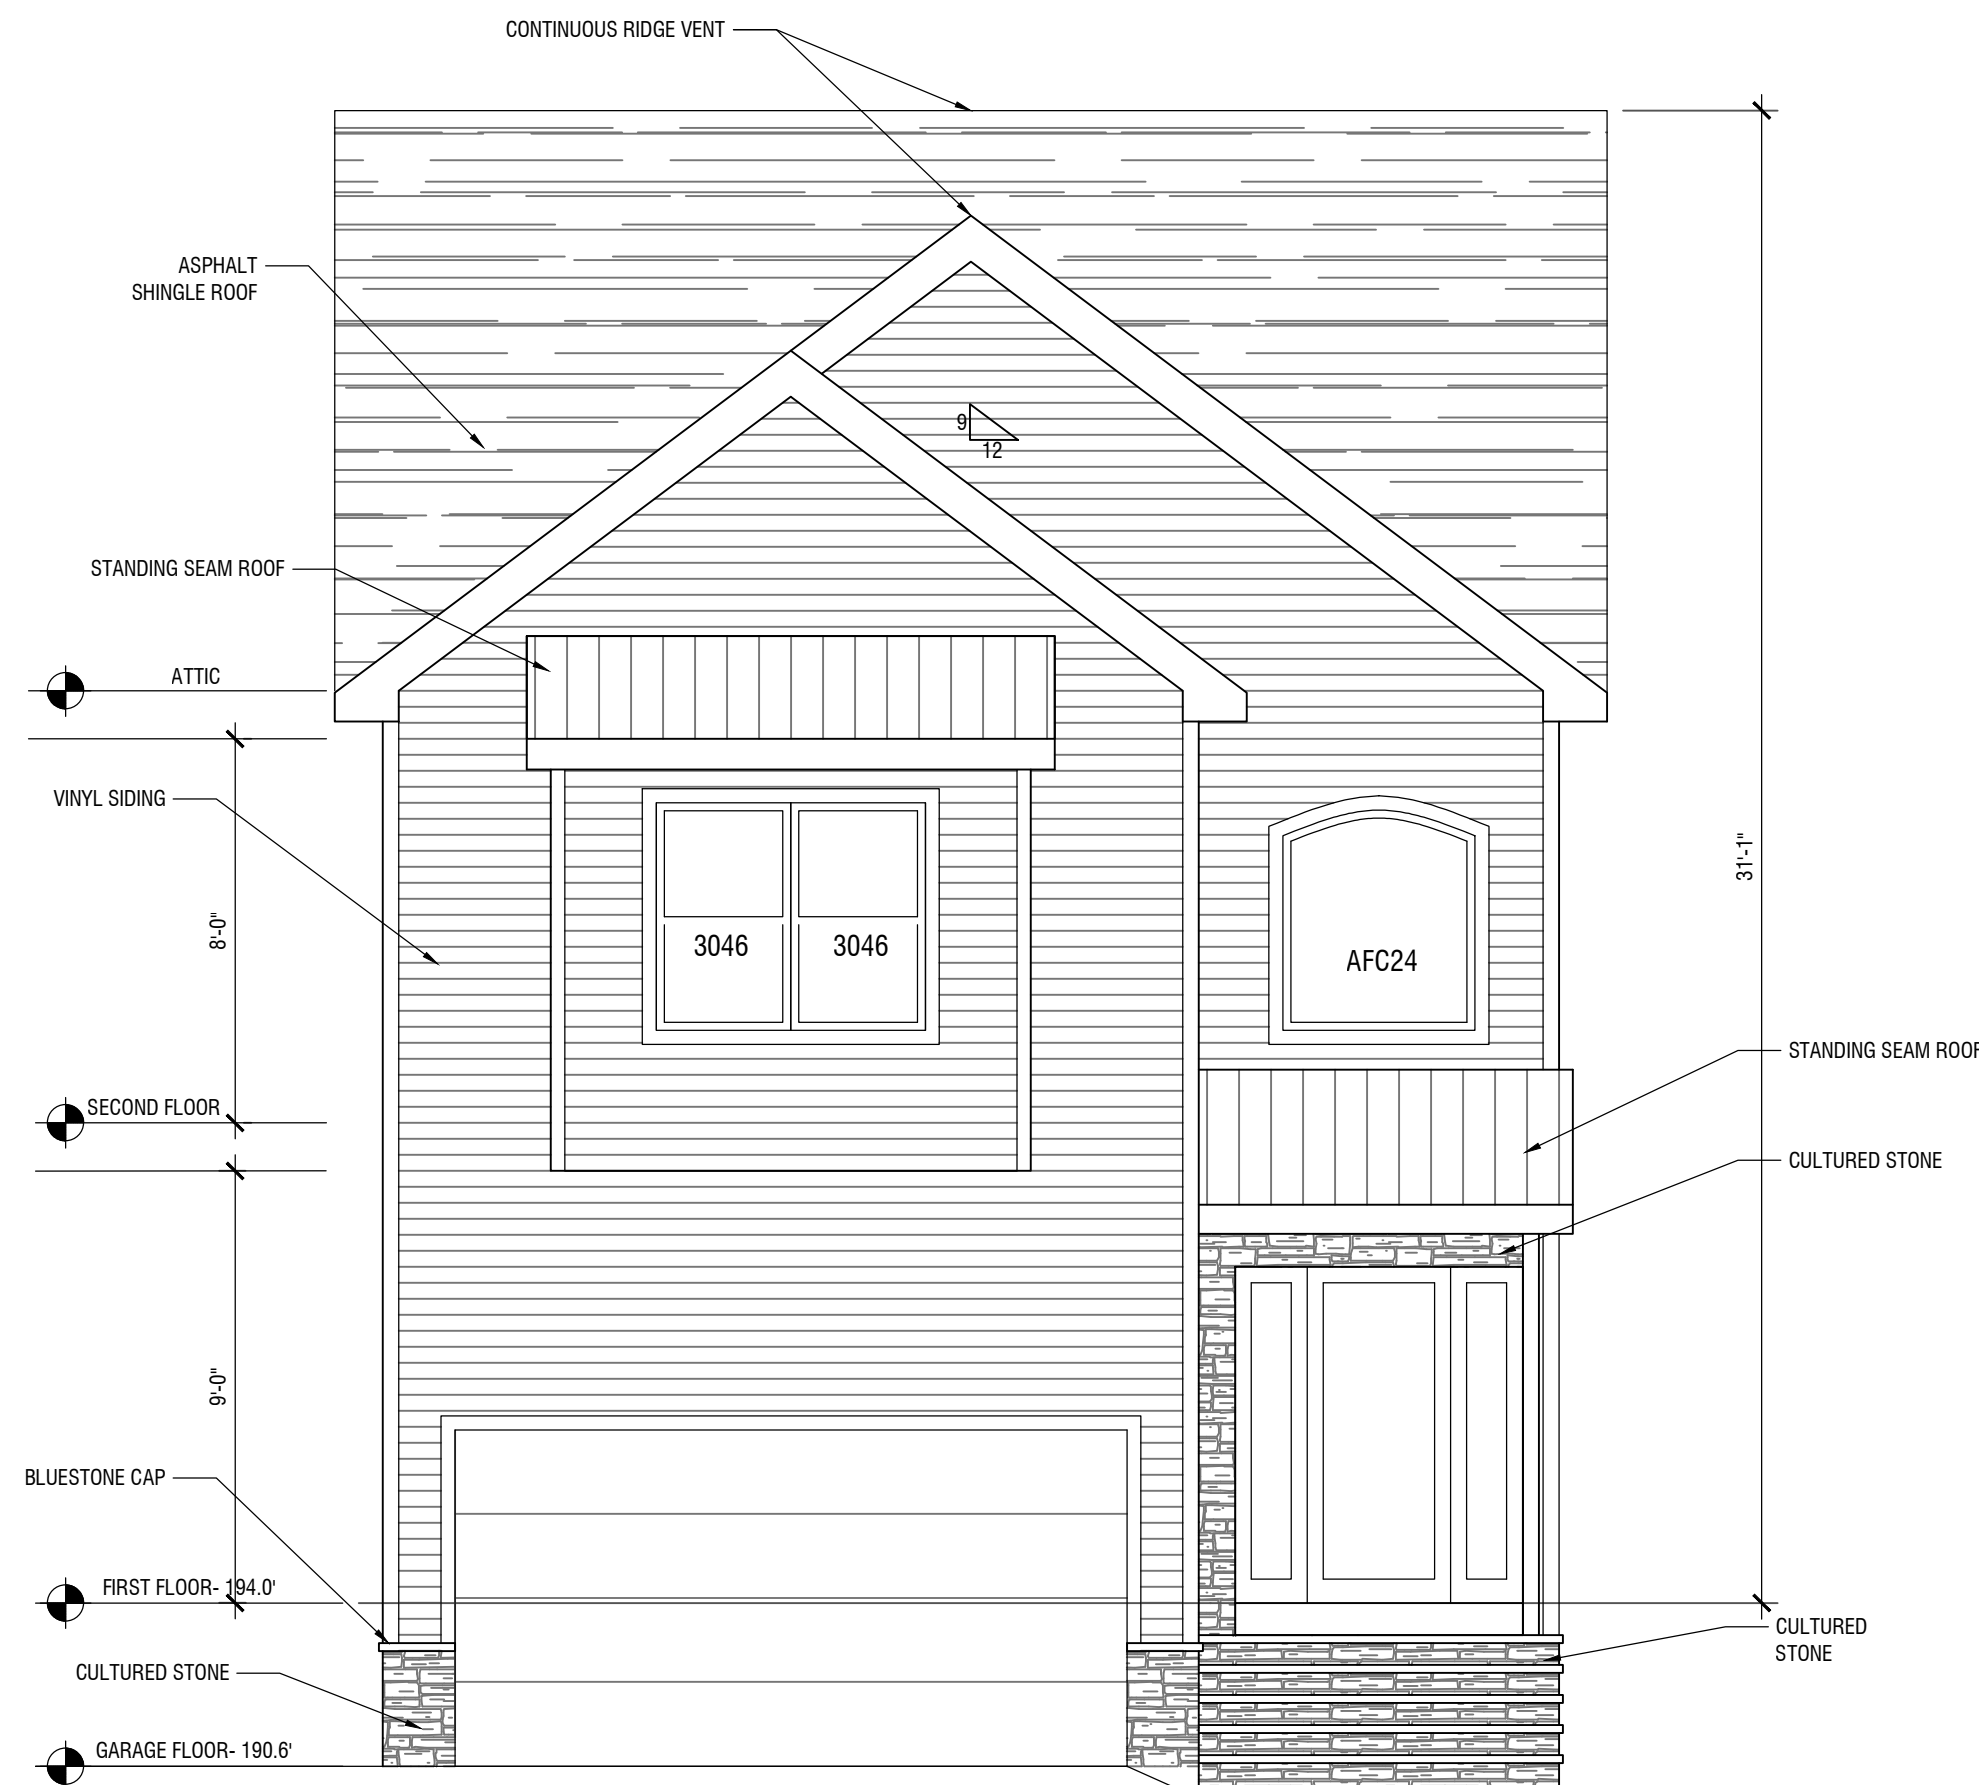
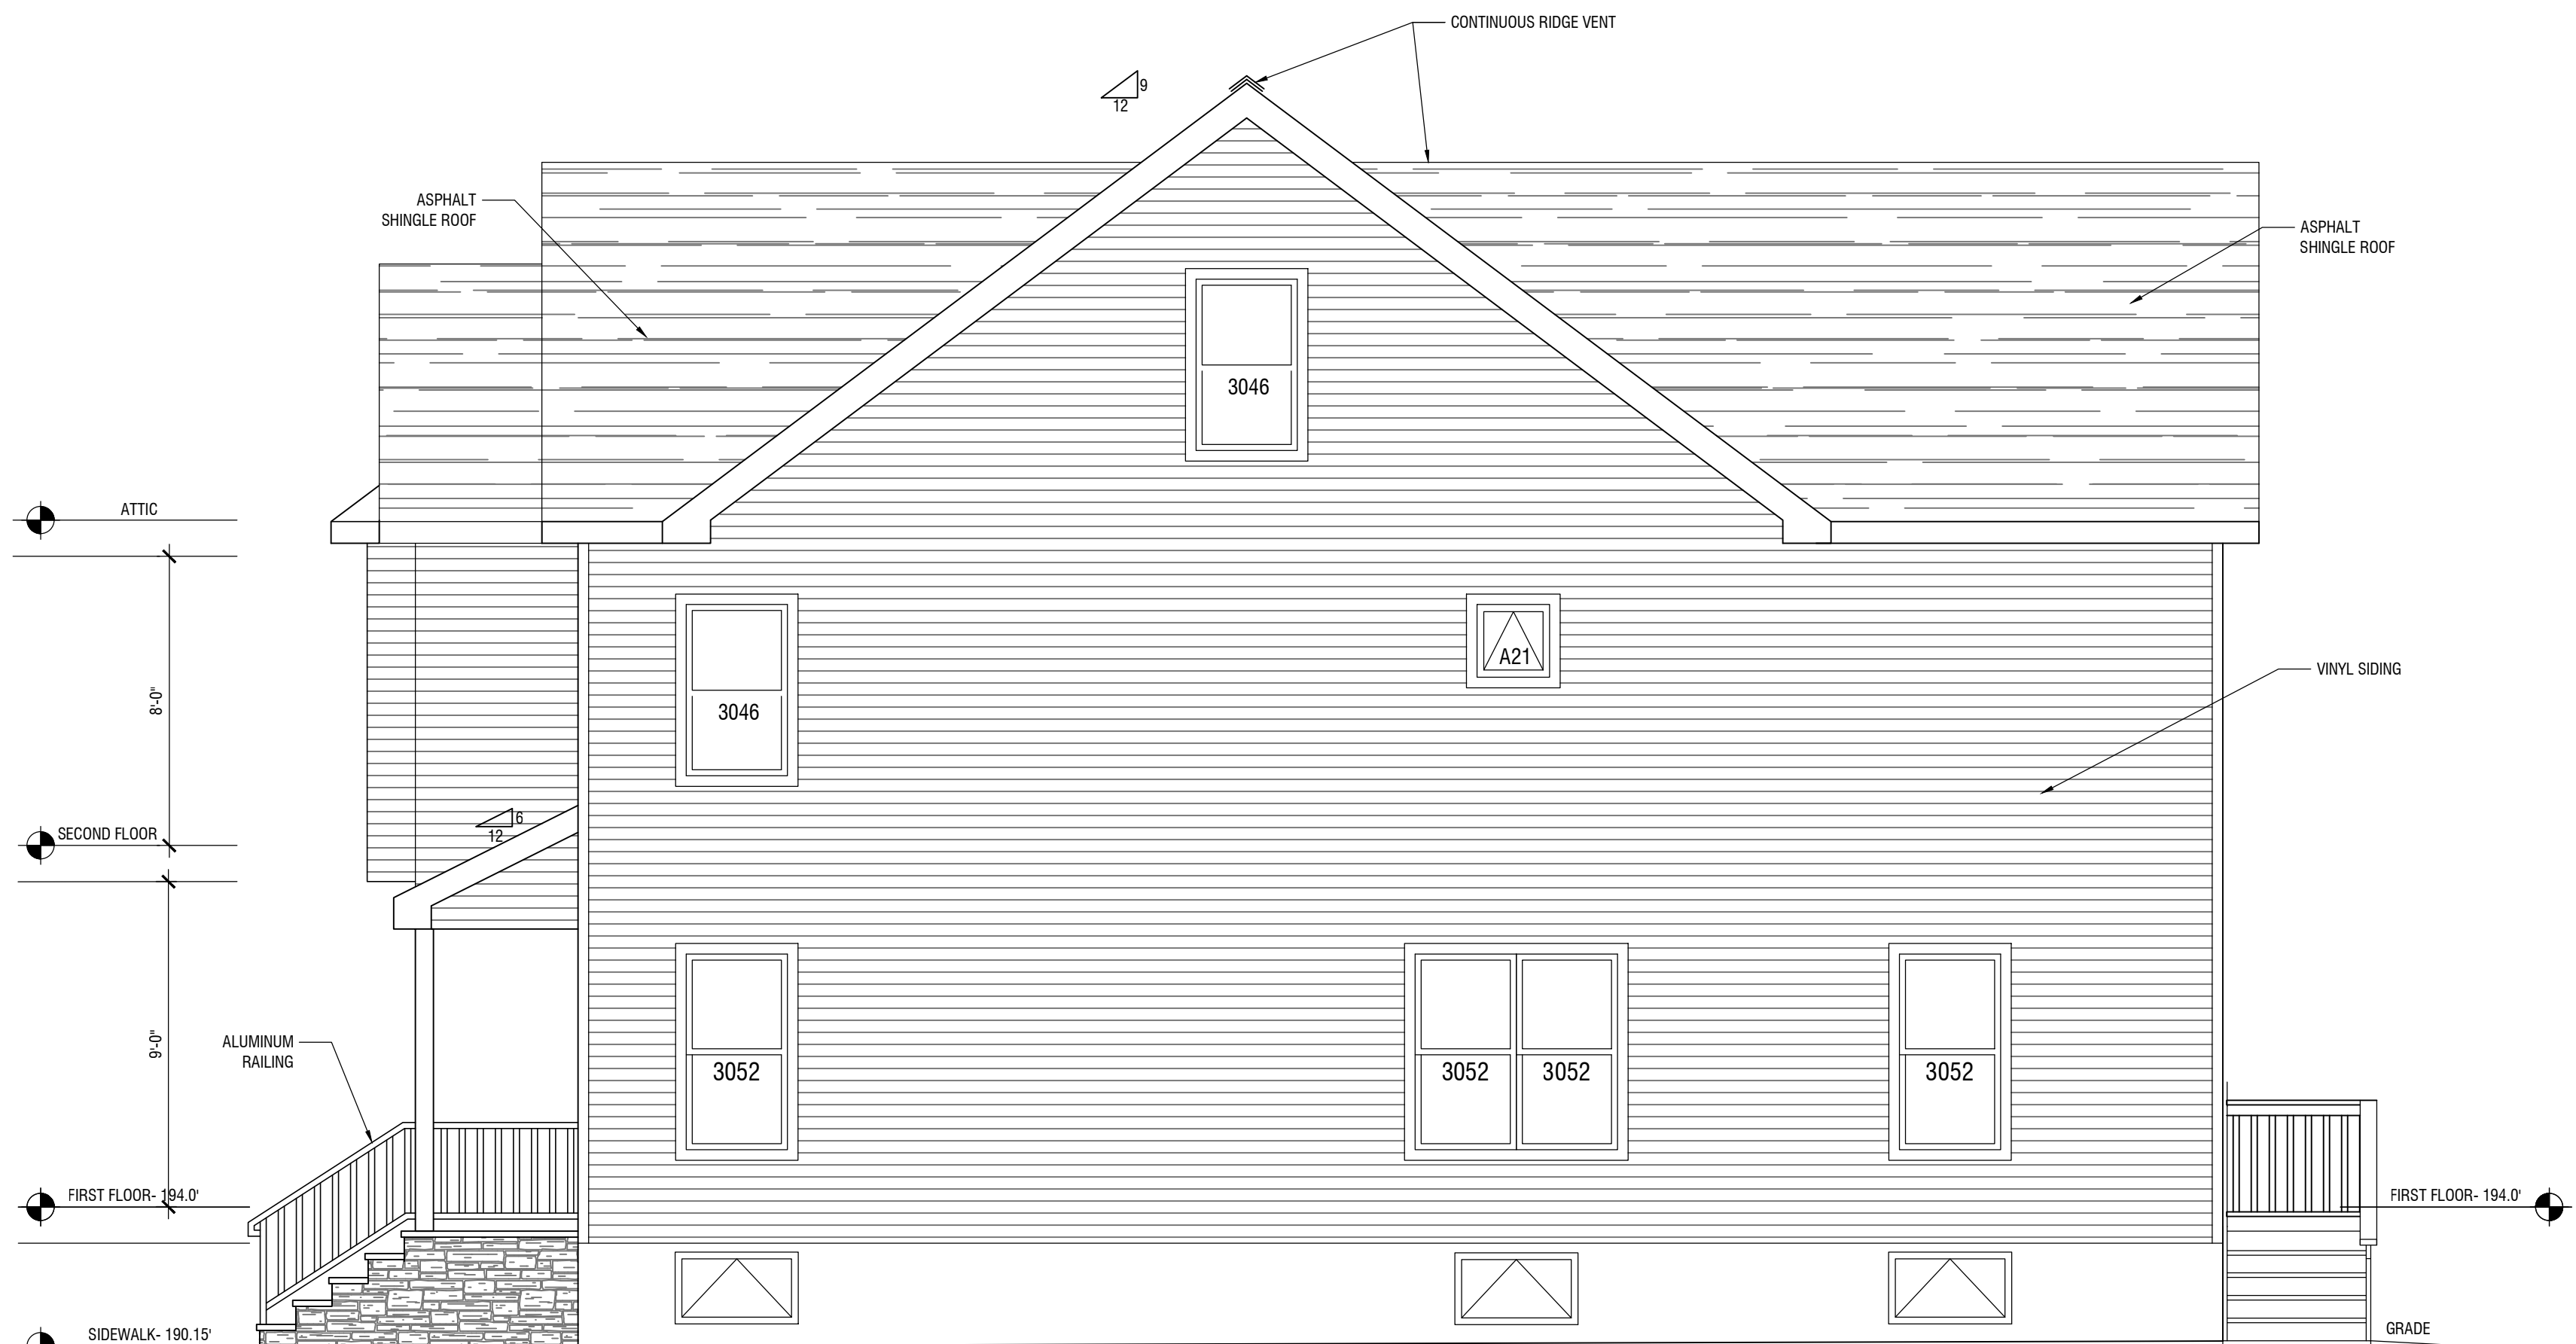
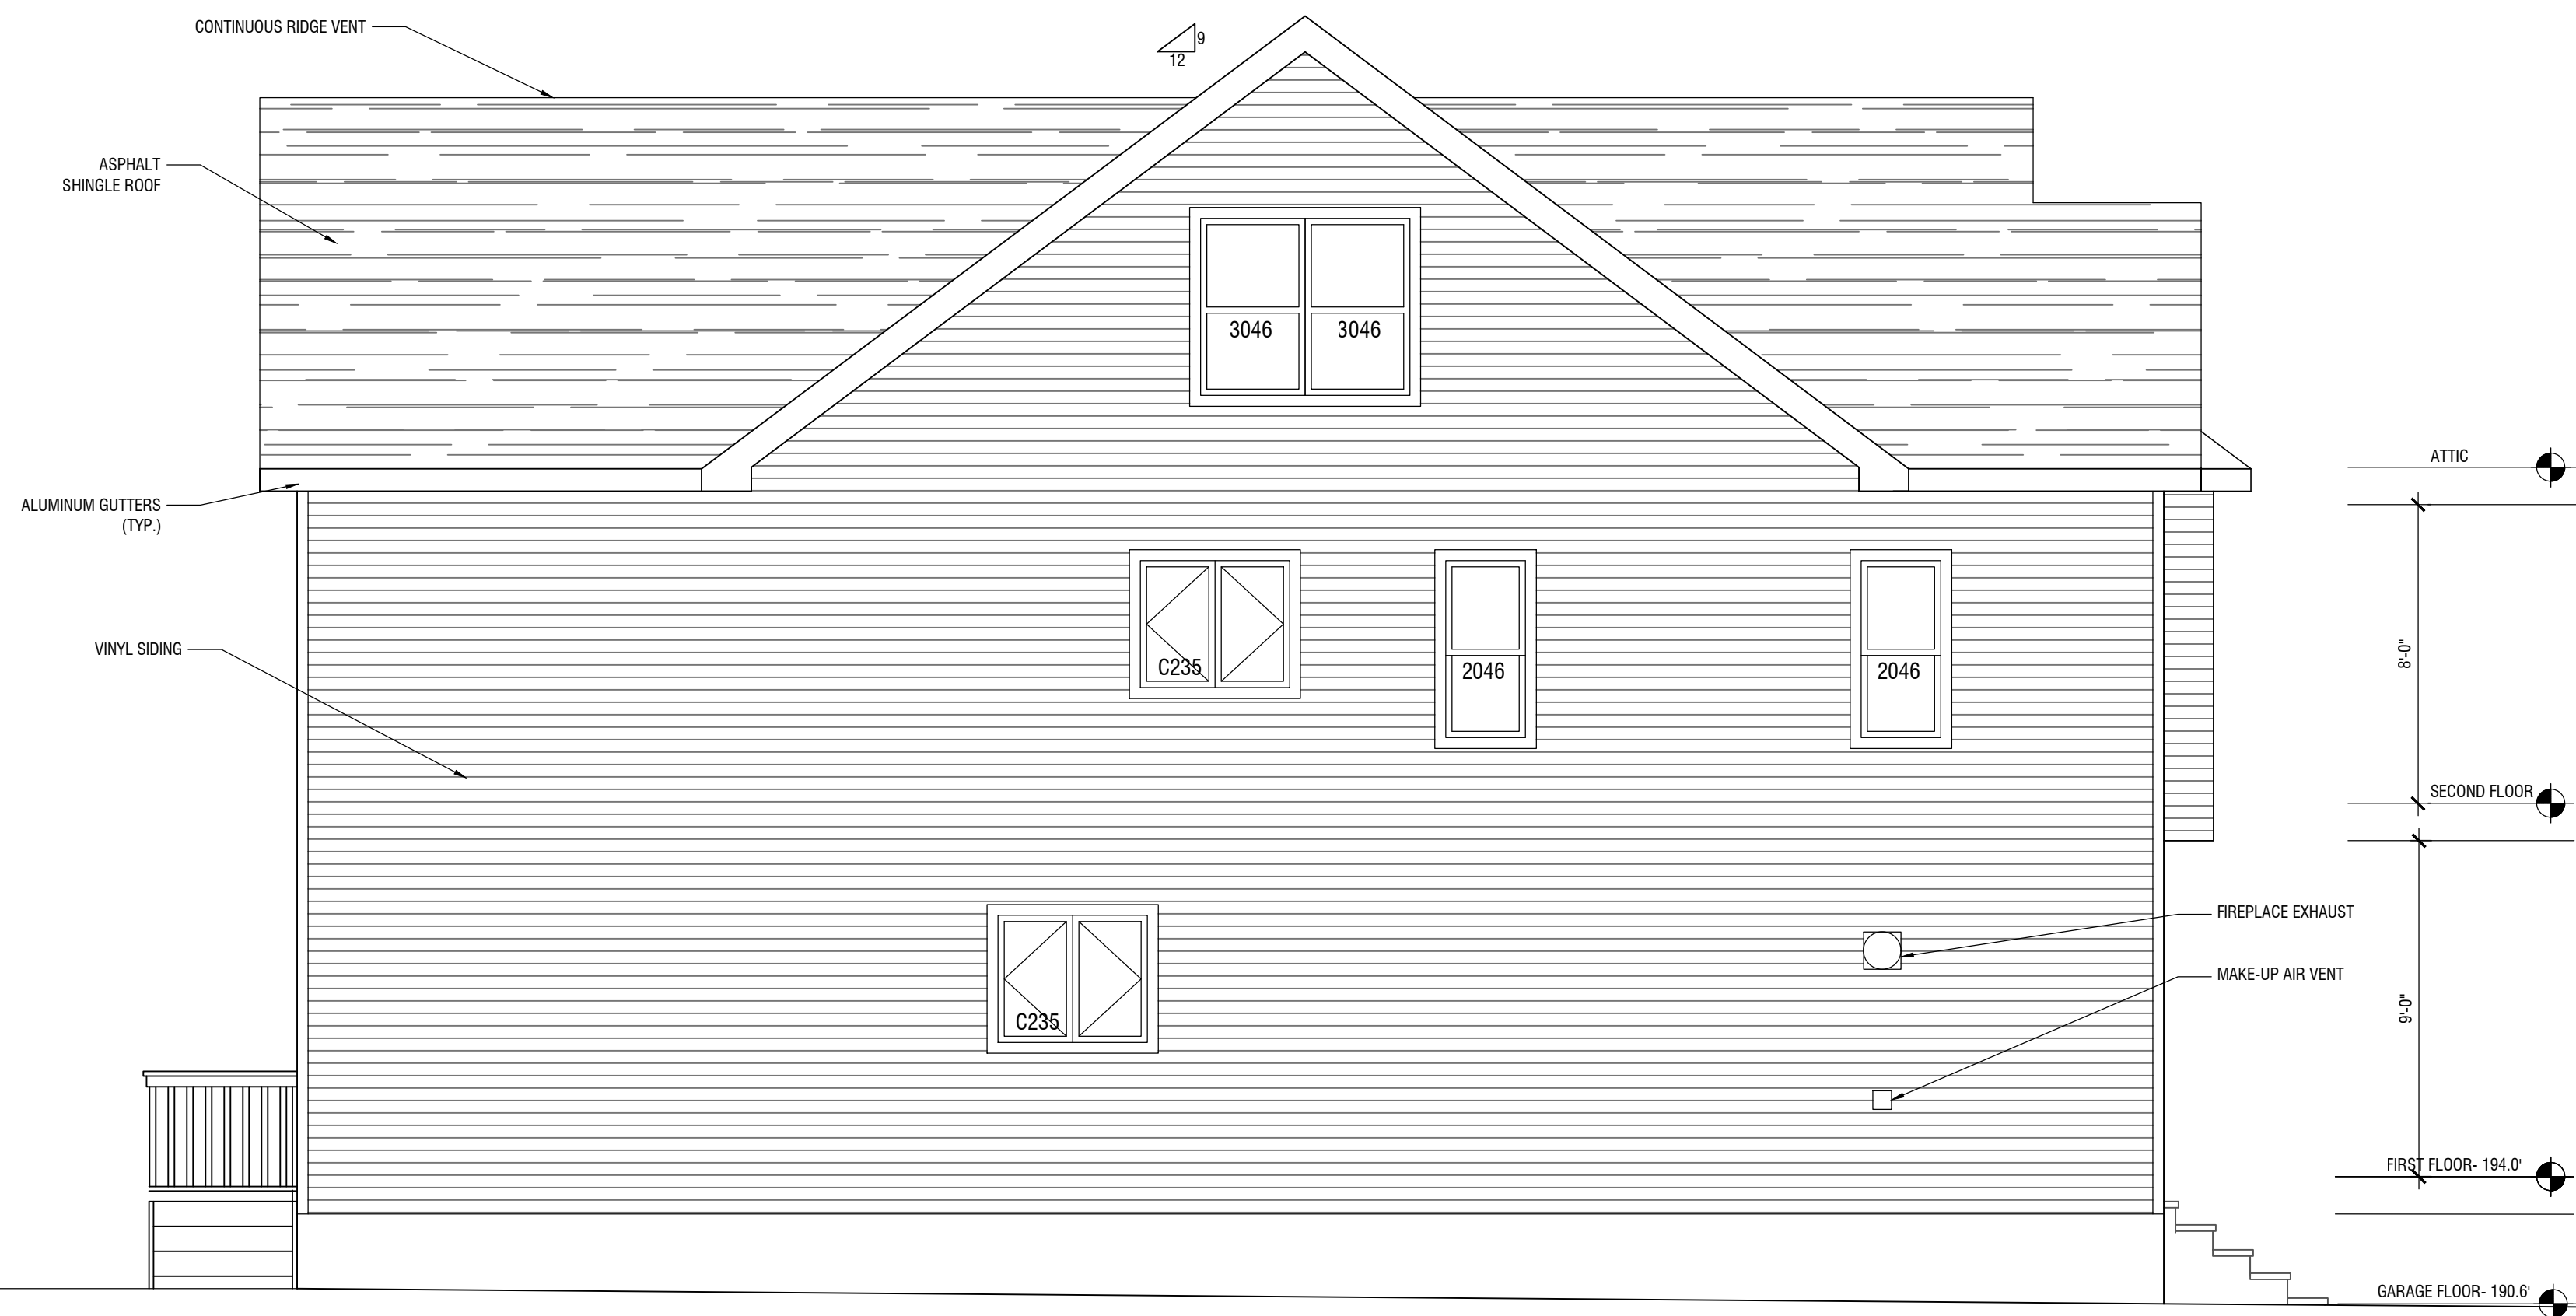
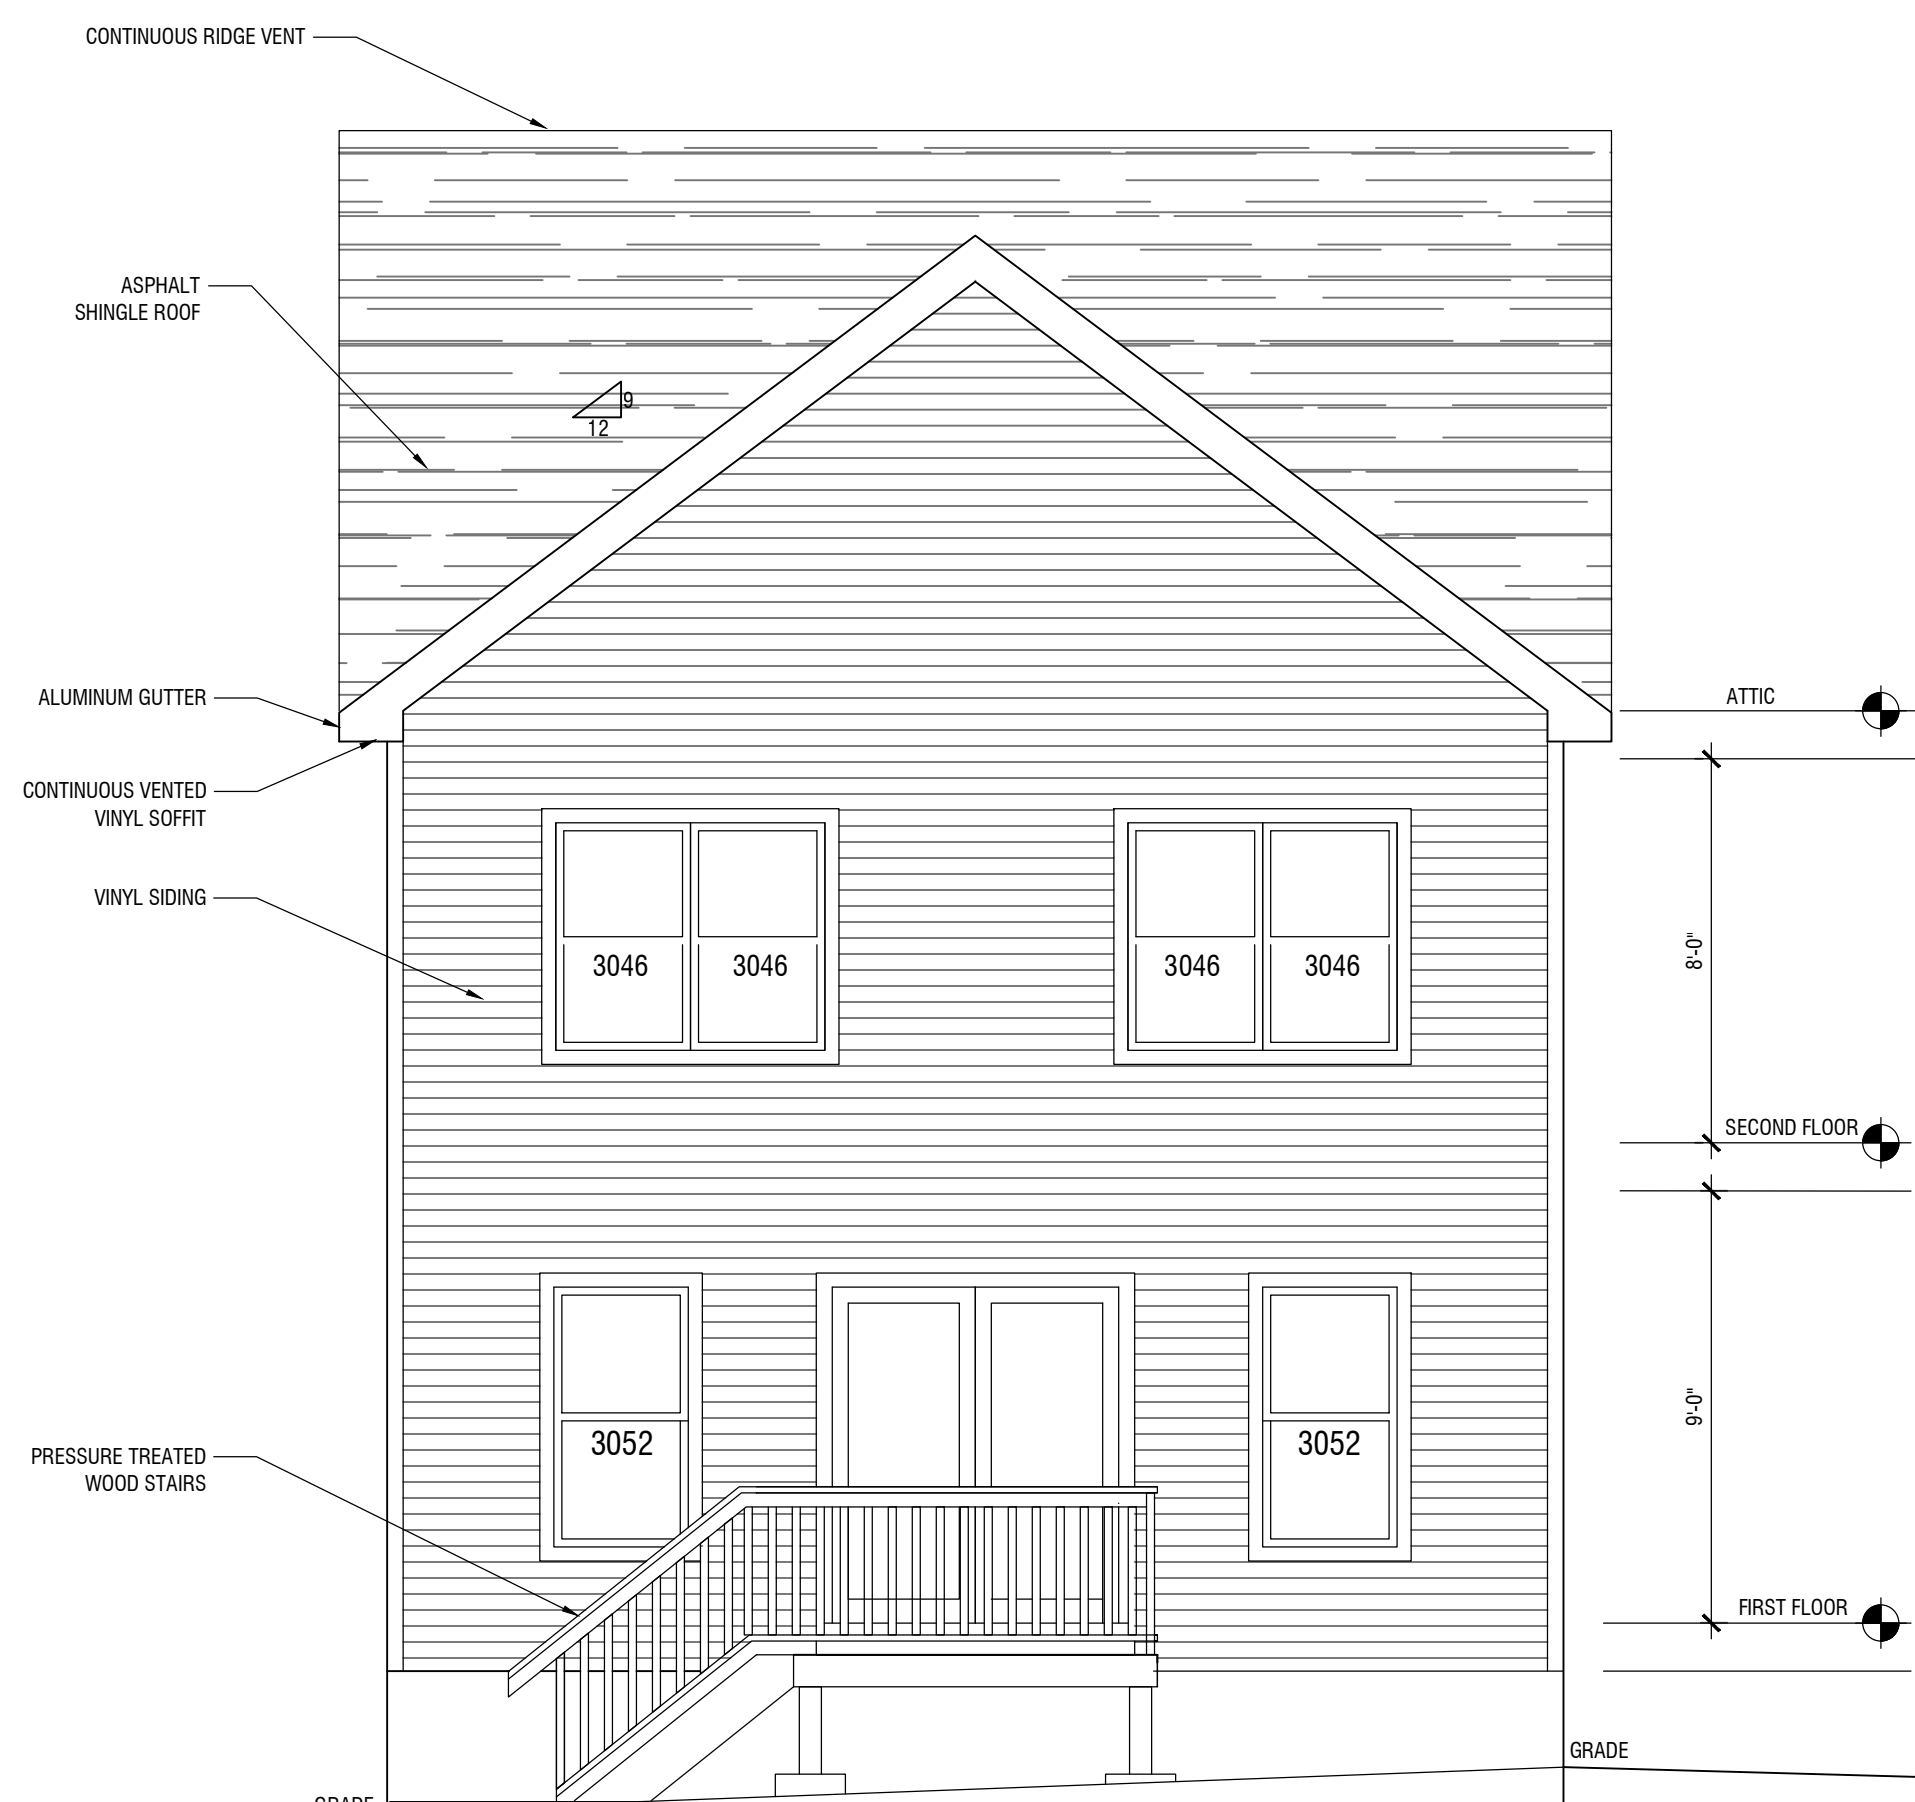


PROPOSED SINGLE
FAMILY DWELLING19 WHEATLAND AVENUE/
WEST ORANGE
NEW JERSEY
LOT 56.06, BLOCK 39CLIENT:
19 WHEATLAND DEVELOPMENT
LLC
10 ORTON ROAD
WEST CALDWELL, NJ 07006DRAWN BY: CLB
CHKD BY: CLB
DATE: 9/30/21
JOB #: 21-19SHEET TITLE:
ELEVATIONS

SHEET No.

A.2

1 SOUTH ELEVATION
SCALE: 1/4" = 1'-0"2 EAST ELEVATION
SCALE: 1/4" = 1'-0"3 WEST ELEVATION
SCALE: 1/4" = 1'-0"4 NORTH ELEVATION
SCALE: 1/4" = 1'-0"