



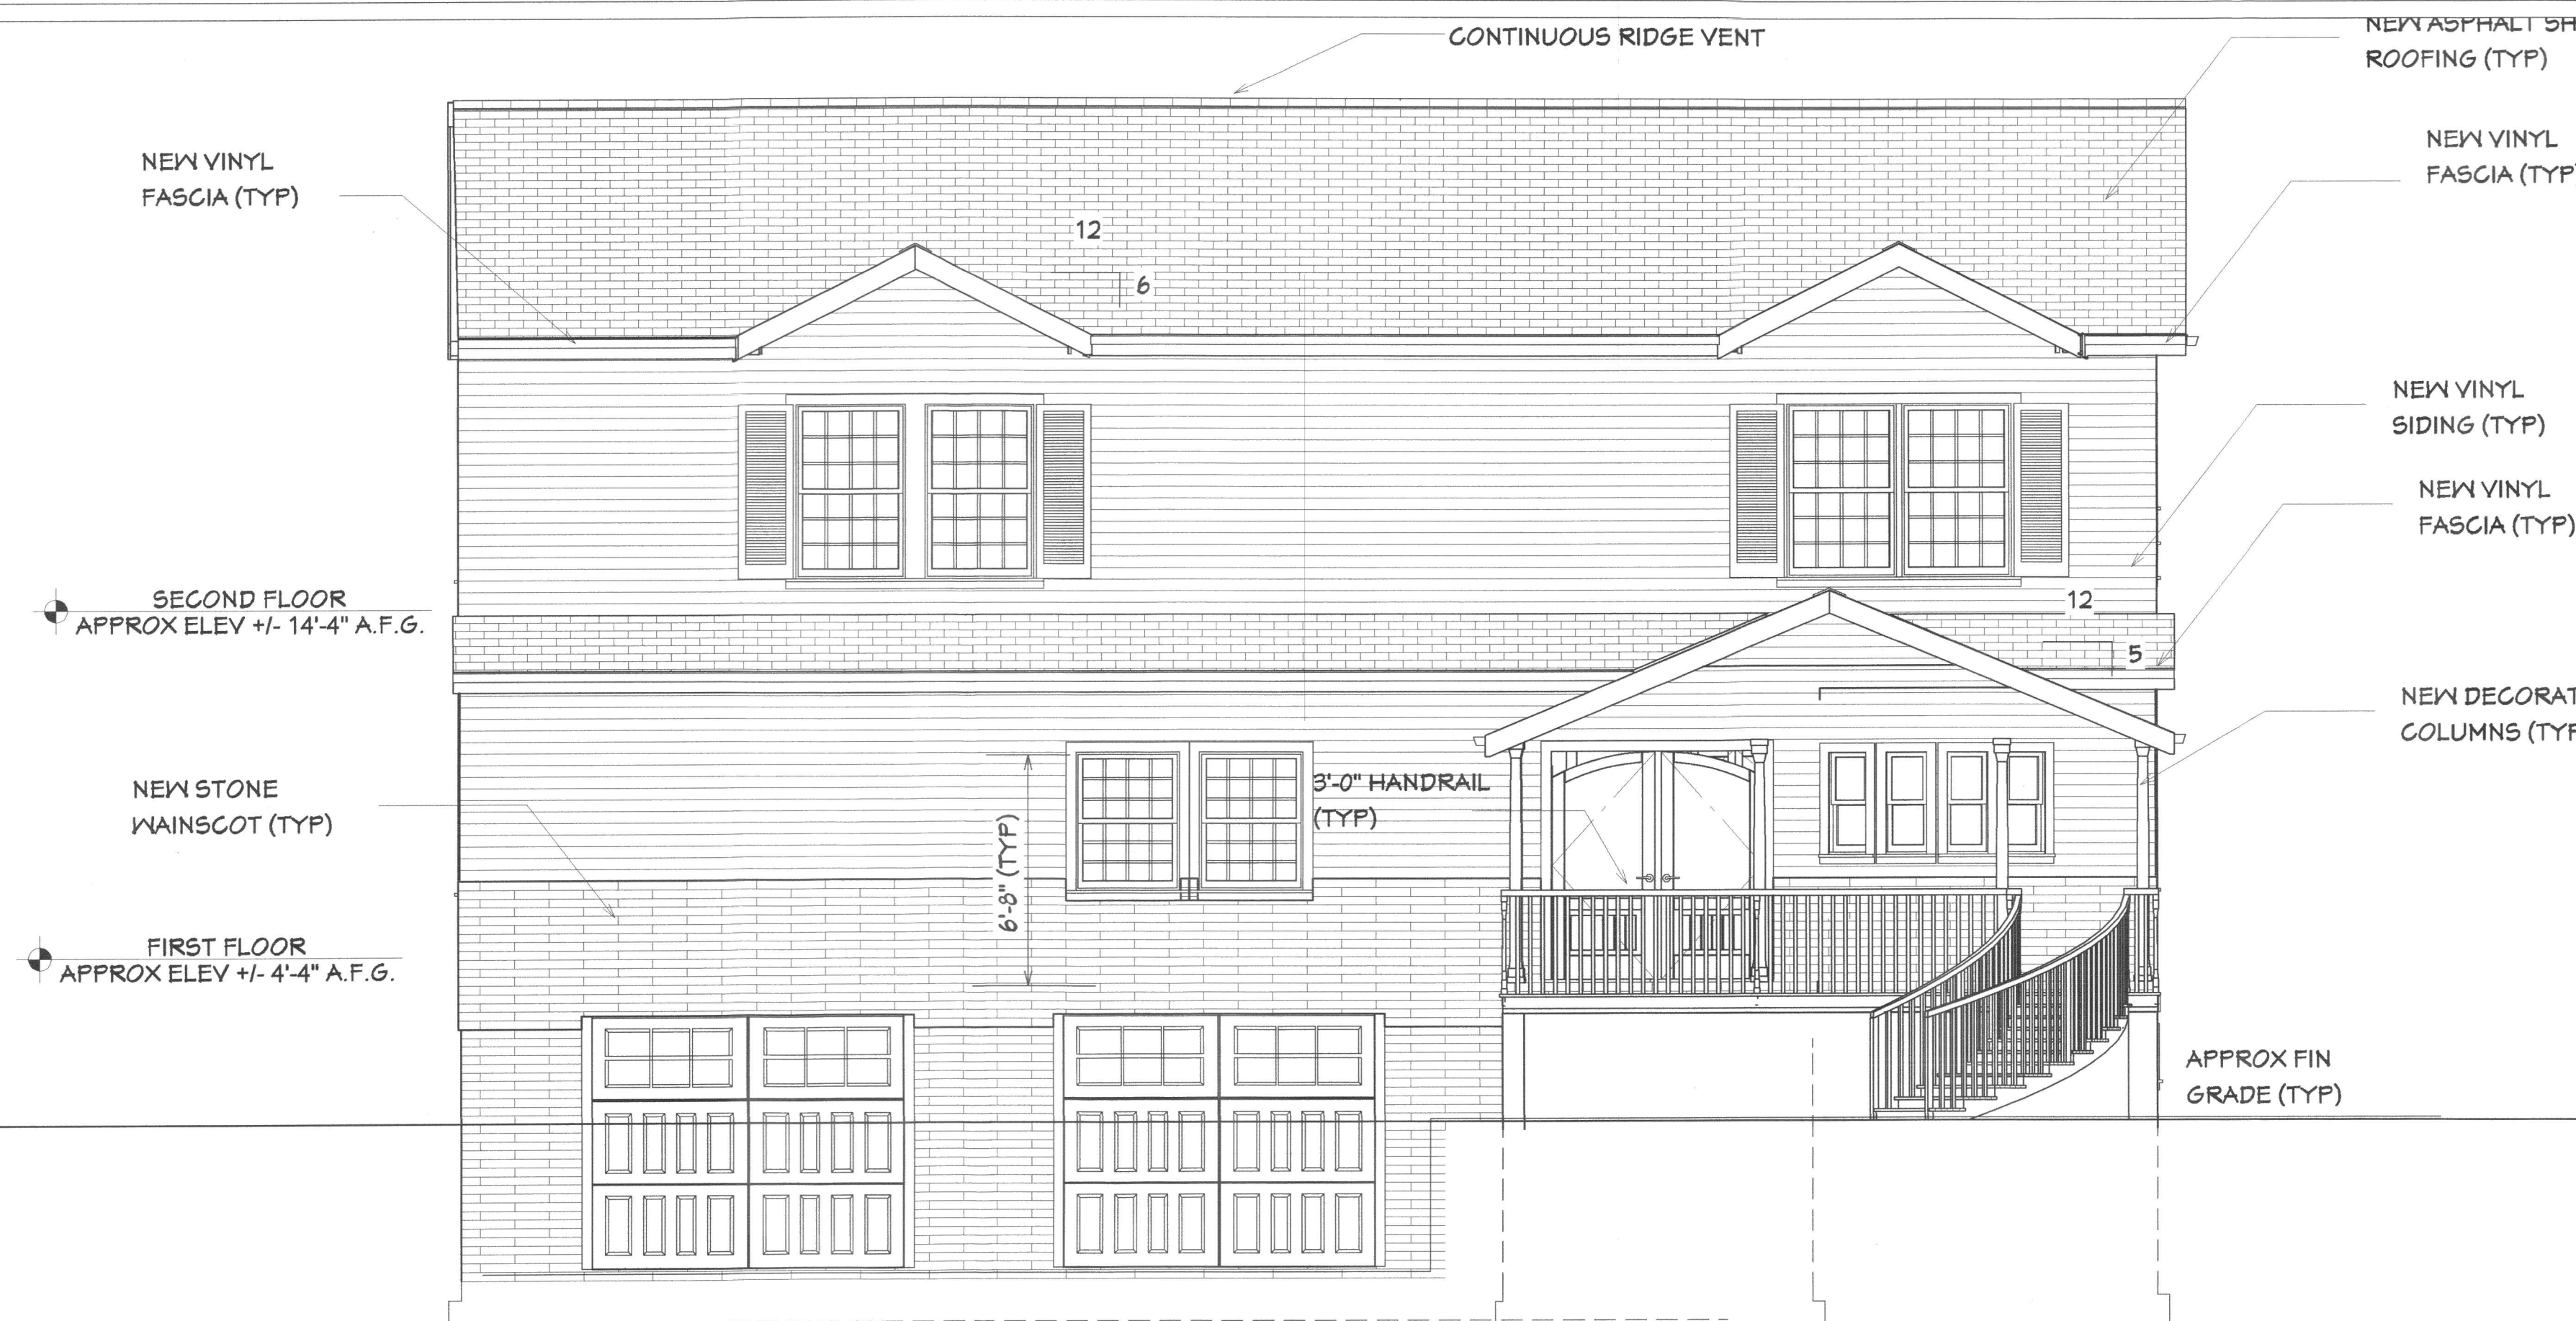

1 FRONT ELEVATION
SCALE: 1/4" = 1'-0"

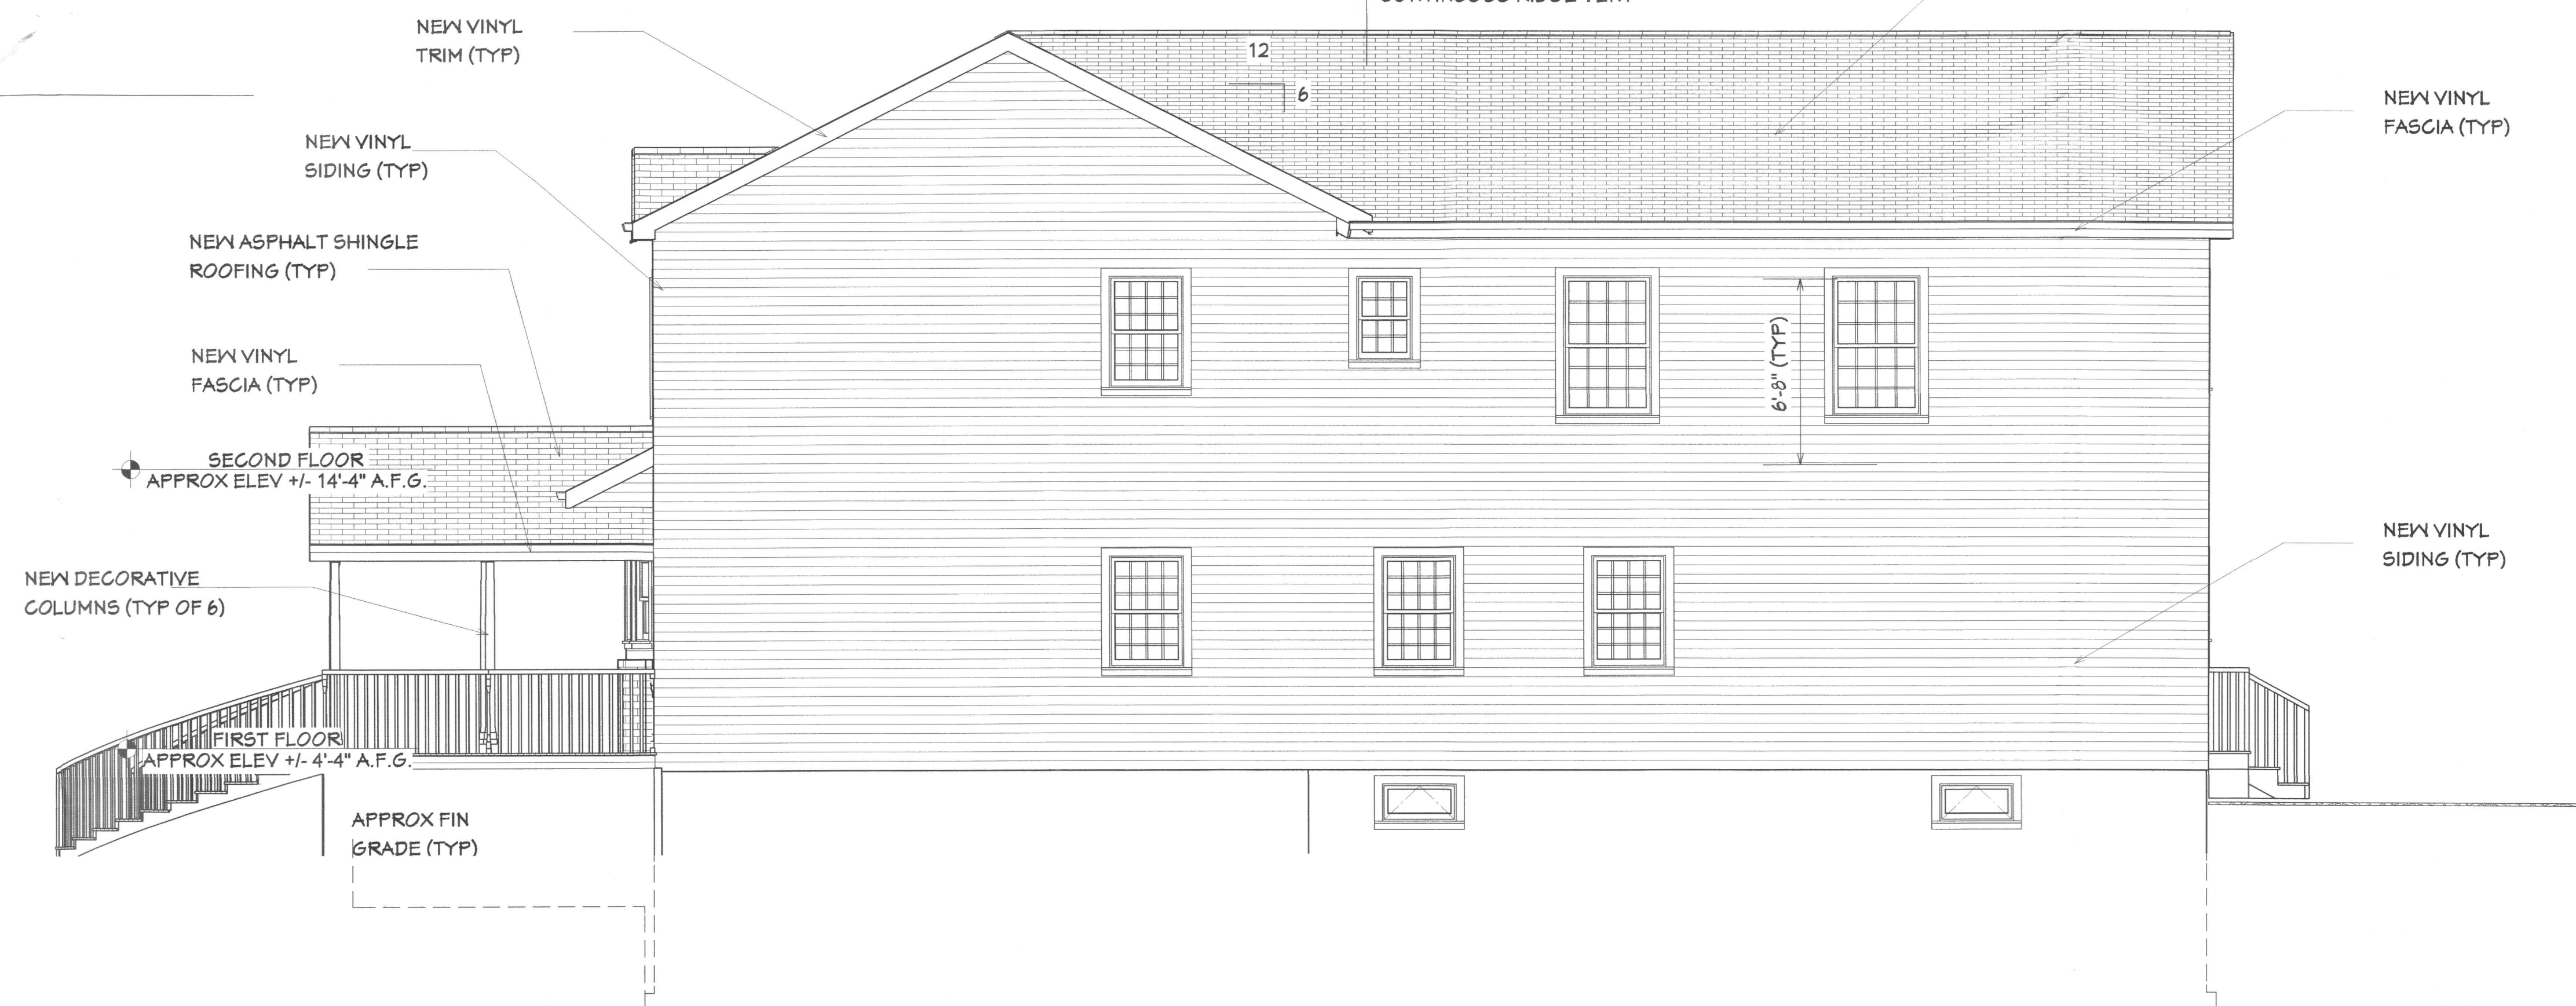

2 RIGHT SIDE ELEVATION
SCALE: 1/4" = 1'-0"

REVISION TABLE	
NUMBER	DATE

PROPOSED ADDITION AND ALTERATIONS
EXISTING RESIDENCE
20 LORELEI ROAD
WEST ORANGE, NJ 07052

ELEVATIONS

DRAWINGS PROVIDED BY:
Christopher O. Dougherty, R.A., LLC
PO Box 244
Pompton Lakes, NJ 07442
(201) 619-8432 NJ license 13353

DATE:
1/13/2022

SCALE:
NOTED

SHEET:
A-1