


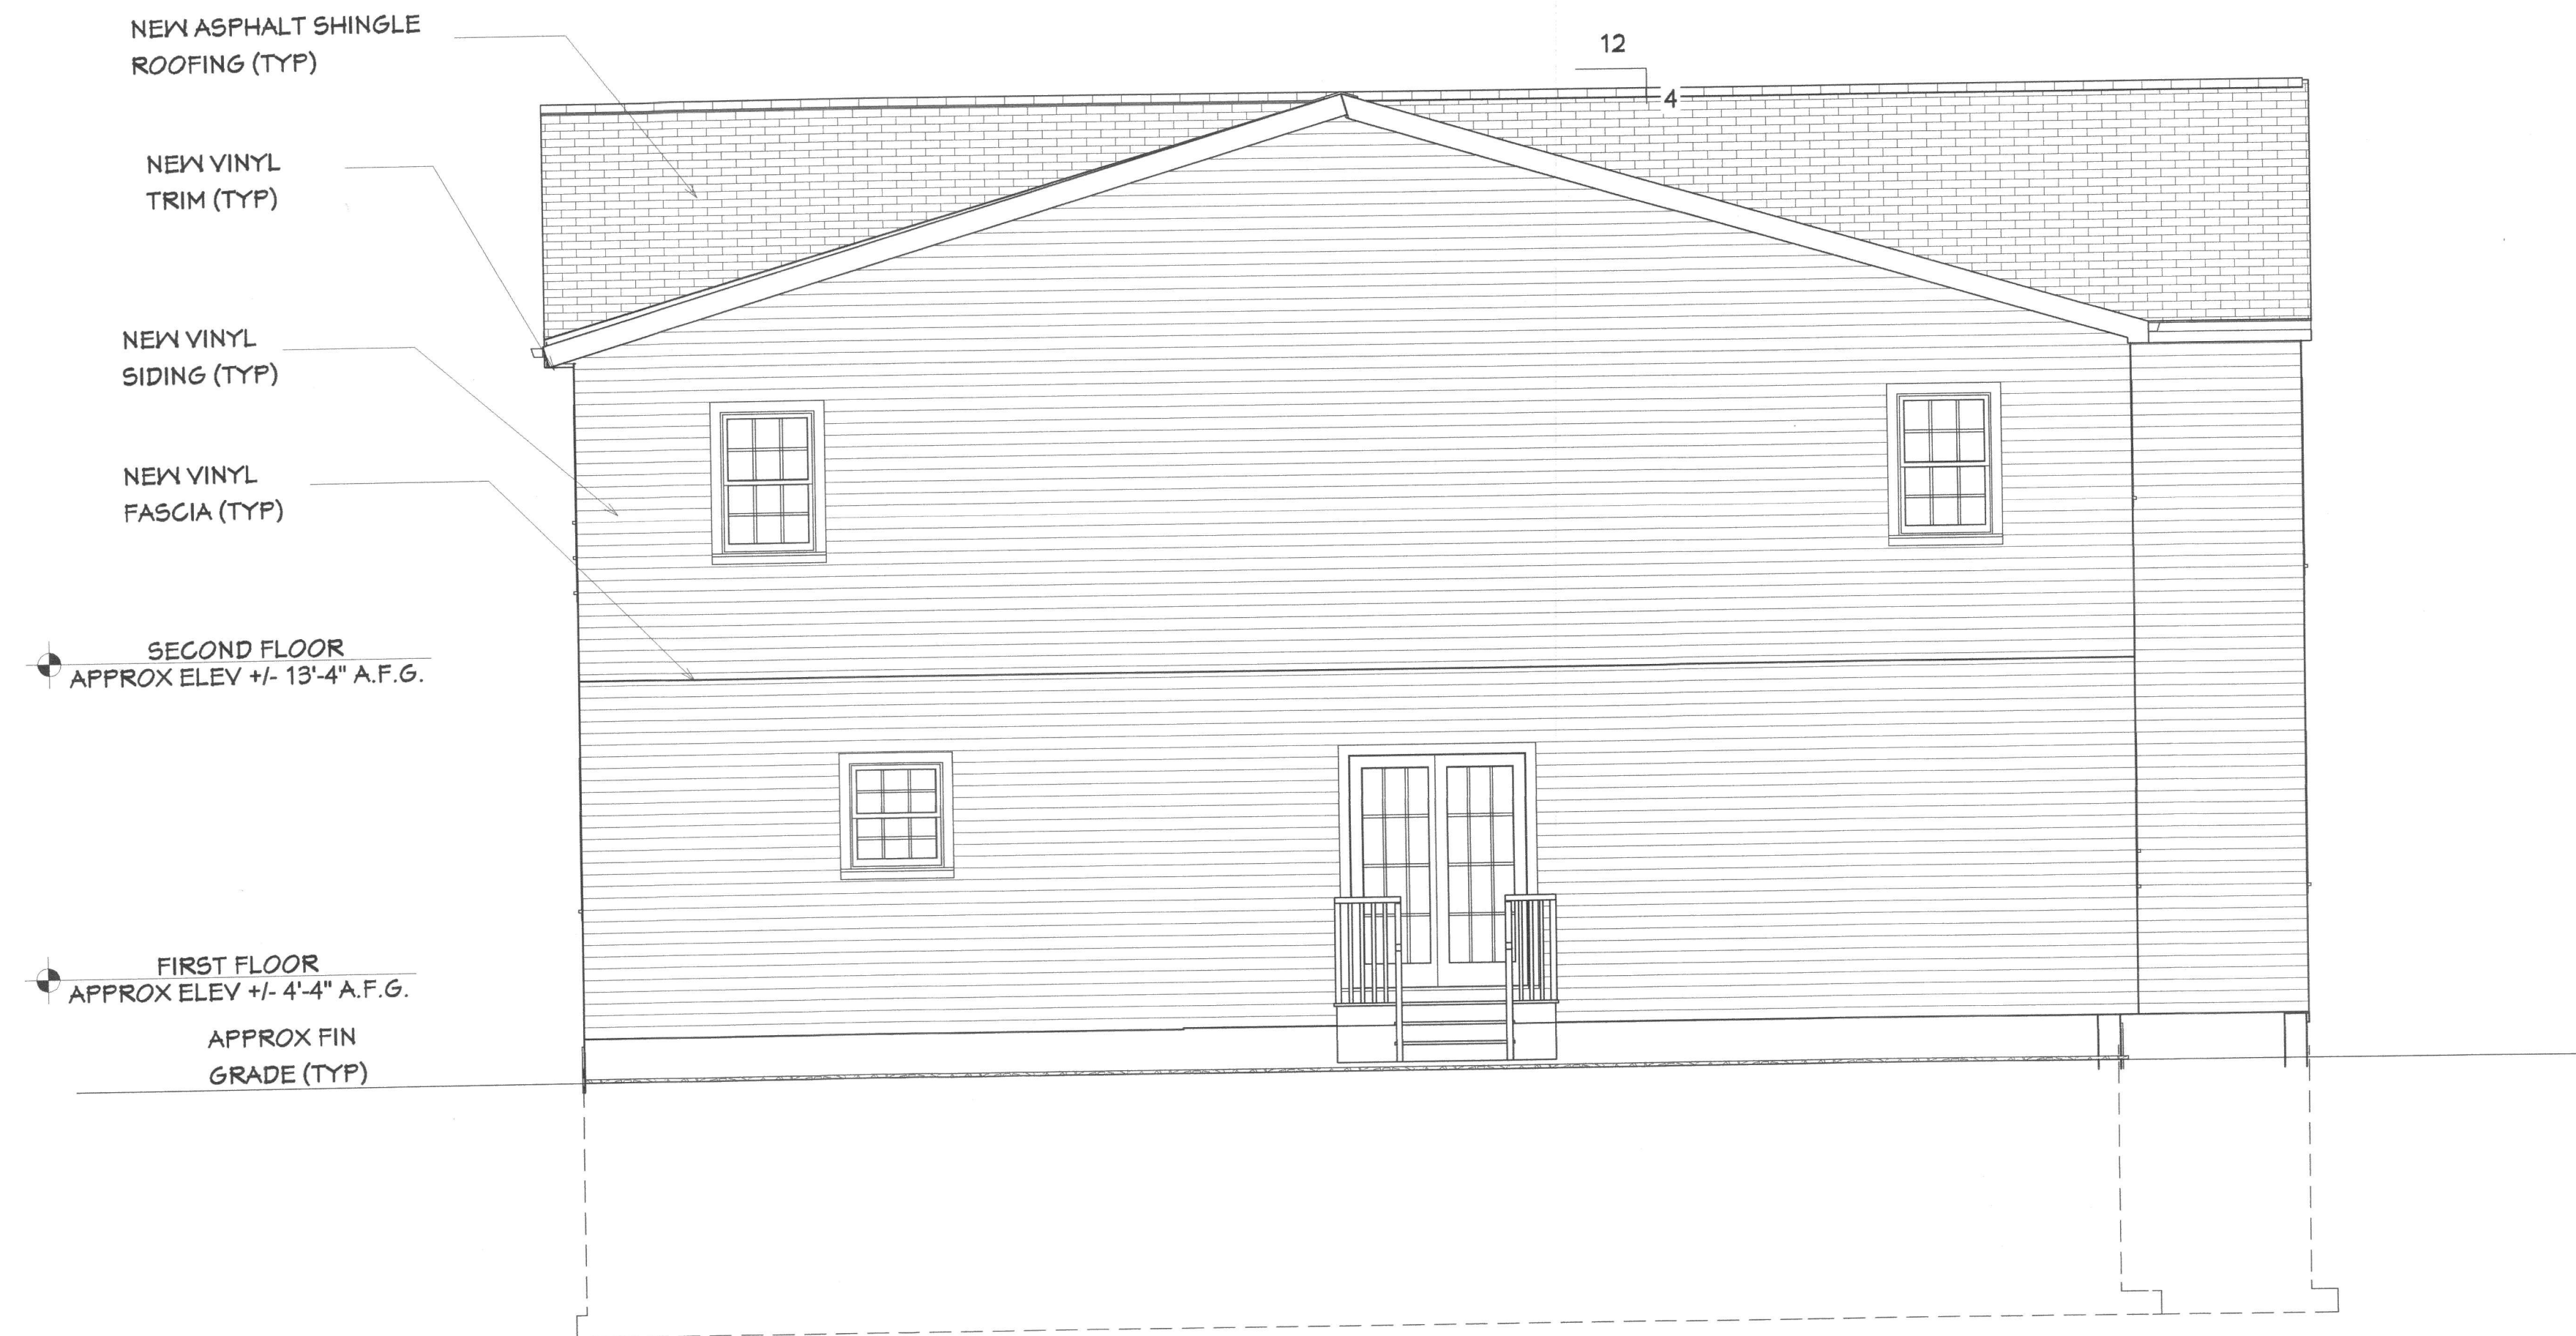

1 REAR ELEVATION
SCALE: 1/4" = 1'-0"



2 LEFT SIDE ELEVATION
SCALE: 1/4" = 1'-0"



REVISION TABLE	
NUMBER	DATE

PROPOSED ADDITION AND ALTERATIONS
EXISTING RESIDENCE
20 LORELEI ROAD
WEST ORANGE, NJ 07052

ELEVATIONS

DRAWINGS PROVIDED BY:
Christopher O. Dougherty, RA, AIA, LLC
PO box 244
Pompton Lakes, NJ 07442
(201) 619-8462 NJ license 13855

DATE:

1/13/2022

SCALE:

NOTED

SHEET:

A-2