



CHIESA SHAHINIAN & GIANTOMASI PC

ONE BOLAND DRIVE
WEST ORANGE, NJ 07052

csglaw.com

LISA A. JOHN-BASTA
ljohn-basta@csglaw.com
(O) 973.530.2083
(F) 973.530.2283

March 14, 2022

VIA HAND DELIVERY AND EMAIL

Diana Chandler-Zimmermann, Zoning Board Secretary
Township of West Orange
66 Main Street
West Orange, NJ 07052

**Re: PS Atlantic Coast, LLC
Application for Preliminary and Final Site Plan with Variances – ZB 2016
424 Eagle Rock Avenue – Block 111, Lot 1.08**

Dear Ms. Chandler-Zimmermann:

This office represents PS Atlantic Coast, LLC (the “Applicant”) in connection with its application for preliminary/final site plan and variance approval with regard to the above-referenced property. Enclosed please find five (5) sets of each of the below listed plans and documents for filing with the Township of West Orange Zoning Board of Adjustment (the “Zoning Board”). The enclosed plans have been revised in an effort to address the comments made by the Zoning Board expressed at the public hearings on the application.

- Preliminary/Final Site Plan Public Storage No. NJ20016, prepared by Dresdner Robin, consisting of sixteen (16) sheets, last revised March 11, 2022.
- Site Plan [Solar Roof Plan], prepared by 1st Light, consisting of one (1) sheet, dated 2022.
- Property Exhibit, consisting of one (1) sheet, dated March 11, 2022.

As the Zoning Board is aware, numerous public hearings have been held in connection with the application on September 9, 2021, October 28, 2021, December 16, 2021, January 20, 2022, with the next public hearing scheduled for March 24, 2022. In advance of the March 24, 2022 hearing, we would like to clarify several issues that have been raised throughout the course of the proceedings.

- No Direct Connection to Crystal Lake: During the course of the hearings, comments have been raised and requests have been made for improvements that would help to facilitate access and/or beautify the access point between the development parcel for the self-storage facility, Block 111, Lot 1.08 (the “Self-Storage Property”) and

Township owned Crystal Lake located on Block 107, Lot 5 (the “Crystal Lake Property”). We note, however, that there is no direct connection between the Self-Storage Property and the Crystal Lake Property. Rather, there is an intervening parcel owned by MCI Telecommunications Corporation/Verizon designated as Block 111, Lot 1.01 (the “Verizon Property”). The enclosed Property Exhibit illustrates the location and property lines of each of the referenced properties. We have also performed a title search of the Verizon Property and have not found any recorded easement or other agreement that provides the Township with access or other rights over the Verizon Property.

- Improvements on Verizon Property: The Zoning Board had requested that additional landscaping be installed on the Verizon Property, near the flag portion of the Self-Storage Property, as part of the pending site plan application. To accommodate the Zoning Board’s request, my office has attempted to secure Verizon’s consent to the requested landscaping for the past several months but has not been successful. The last affirmative response received from Verizon indicated that it had a concern with maintenance costs and responsibilities. This was true irrespective of the Applicant’s representation to Verizon that it would enter into any necessary maintenance agreements. Accordingly, the Applicant is not confident that Verizon’s consent to the landscaping will be forthcoming and respectfully requests that landscaping on Verizon’s Property not be an affirmative obligation/requirement of the Applicant’s site plan approval should the Zoning Board be inclined to approve the application.
- Contract of Sale. As the Zoning Board is aware, the Applicant is the contract purchaser of the Self-Storage Property. It has also been represented that, should the sale occur, the current property owner would retain certain ownership rights in the form of a license agreement over portions of the Self-Storage Property within the stem portion of the lot with the intention to provide parking to nearby businesses at a future date¹. Understandably, the Zoning Board took issue with maintaining parking stalls within the stem portion of the Self-Storage Property without the Applicant identifying

¹ Township Code Section 25-12.1k permits off-site parking facilities for non-residential uses in the B-2 Zoning District to be provided on properties within 250 feet of the lot on which the principal building is located. It is believed that a true and immediate parking need will soon be necessary for the adjacent office building located at 414 Eagle Rock Avenue, designated as Block 111, Lot 1.07, which is presently undergoing renovations; or for the Chit Chat Diner located at 426 Eagle Rock Avenue, Block 111, Lot 1.05, which recently received approval from the Zoning Board for rooftop dining conditioned upon a capacity limitation within the interior building due to the lack of available parking as memorialized in the Zoning Board’s resolution of January 20, 2022. Both of these establishments are located in the B-2 Zoning District, which would permit off-site parking on the Self-Storage Property.

a specific end-user for the parking spaces. Accordingly, all parking spaces were removed within this area as illustrated on the enclosed site plans. It is beyond question that should the Self-Storage Property ever be used for the parking needs of off-site businesses that amended site plan approval and/or variance relief from the Zoning Board would be required. Accordingly, we believe the Zoning Board's land use and zoning concerns have been adequately addressed. Further as the Zoning Board attorney is aware, while a license agreement with the property owner does not exist today, the Zoning Board does not have jurisdiction to impose such a condition that would restrict the Applicant's free alienation of property. It is widely recognized that a municipal land use board may only regulate the use of land and not regulate who may own the land or what legal form of ownership it may take. *DeFelice v. Zoning Bd. of Adj.*, 216 N.J. Super. 377, 381 (App. Div. 1987) (noting the "fundamental principle" that "a zoning board is charged with the regulation of land use and not with the person who owns or occupies the land"). See also *Tirpak v. Board of Adjustment*, 457 N.J. Super. 441, 443 (App. Div. 2019) (noting also the "fundamental" principle that "zoning 'authorize[s] local regulation of 'land use' and not regulation of the 'identity or status' of owners of persons who occupy the land"). See also *ML Plainsboro Ltd. v. Plainsboro*, 316 N.J. Super. 200, 205-206 (App. Div. 1998) (noting "the Planning Board cannot dictate to perpetuity who can use, buy, own or rent the properties – as a single or multiple owner. But any changes in the nature of the use or the physical structures could legitimately implicate site plan or other code concerns under local law, which could require Planning Board or other municipal approvals." The owners had a legal right to sell without municipal approval, if the zoning use was not altered.)

Should you require any additional information or documentation related to this application, please do not hesitate to contact me.

Respectfully submitted,



Lisa A. John-Basta
Member

LAJ:bs

(w/encls)

PRELIMINARY/FINAL SITE PLAN
PUBLIC STORAGE NO. NJ20016


LOT 1.08, BLOCK 111
TOWNSHIP OF WEST ORANGE, COUNTY OF ESSEX, NEW JERSEY 07052

ABBREVIATIONS

LOCATION MAPS

SHEET INDEX


ACP ASBESTOS CEMENT PIPE
BC BOTTOM OF CURB
BW BOTTOM OF WALL
BLDG BUILDING
BLK BLOCK
BIT BITUMINOUS
BM BENCHMARK
BOL BOLLARD
CB CATCH BASIN
CIP CAST IRON PIPE
CL CENTERLINE
CLF CHAIN LINK FENCE
CMP CORRUGATED METAL PIPE
CO CLEANOUT
CONC CONCRETE
DC DEPRESSED CURB
DIP DUCTILE IRON PIPE
D/W DRIVEWAY
ELEC ELECTRIC
ELEV ELEVATION
EP EDGE OF PAVEMENT
EXIST EXISTING
FC FLUSH CURB
FDC FIRE DEPARTMENT CONNECTION
FES FLARED END SECTION
FF FINISHED FLOOR
FND FOUND
FR FRAME
FT FEET
GAR GARAGE
GF GARAGE FLOOR
GR GRATE
GV GAS VALVE
HDPE HIGH DENSITY POLYETHYLENE
HYD HYDRANT
INV INVERT
IP IRON PIPE
LF LINEAR FEET
MB MAIL BOX
MH MANHOLE
MW MONITORING WELL
N/F NOW OR FORMERLY
OC ON CENTER
OCS OUTLET CONTROL STRUCTURE
OHV OVERHEAD WIRE
PAVT PAVEMENT
PC POINT OF CURVATURE
PCC POINT OF COMPOUND CURVATURE
PI POINT OF INTERSECTION
POB POINT OF BEGINNING
PRC POINT OF REVERSE CURVE
PROP PROPOSED
PVI POINT OF VERTICAL INTERSECTION
PF POINT OF FROG
PS POINT OF SWITCH
PT POINT OF TANGENCY
PVC POLYVINYL CHLORIDE
RCP REINFORCED CONCRETE PIPE
RD ROOF DRAIN
RR ROAD
RRT RAILROAD TIE
SAN SANITARY
SL SLOPE
SRF SPLIT RAIL FENCE
STOCK STOCKADE FENCE
STM STORM
STRY STRIPE
STY STORY
S/W SIDEWALK
TEL TELEPHONE
TC TOP OF CURB
T/L TRAFFIC LIGHT
TW TOP OF WALL
TG TOP OF GRATE
TYP TYPICAL
UC UNDERGROUND CONDUIT
UGE UNDERGROUND ELECTRIC
U/P UTILITY POLE
VCP VITRIFIED CLAY PIPE
WSF WOOD STOCKADE FENCE
WV WATER VALVE

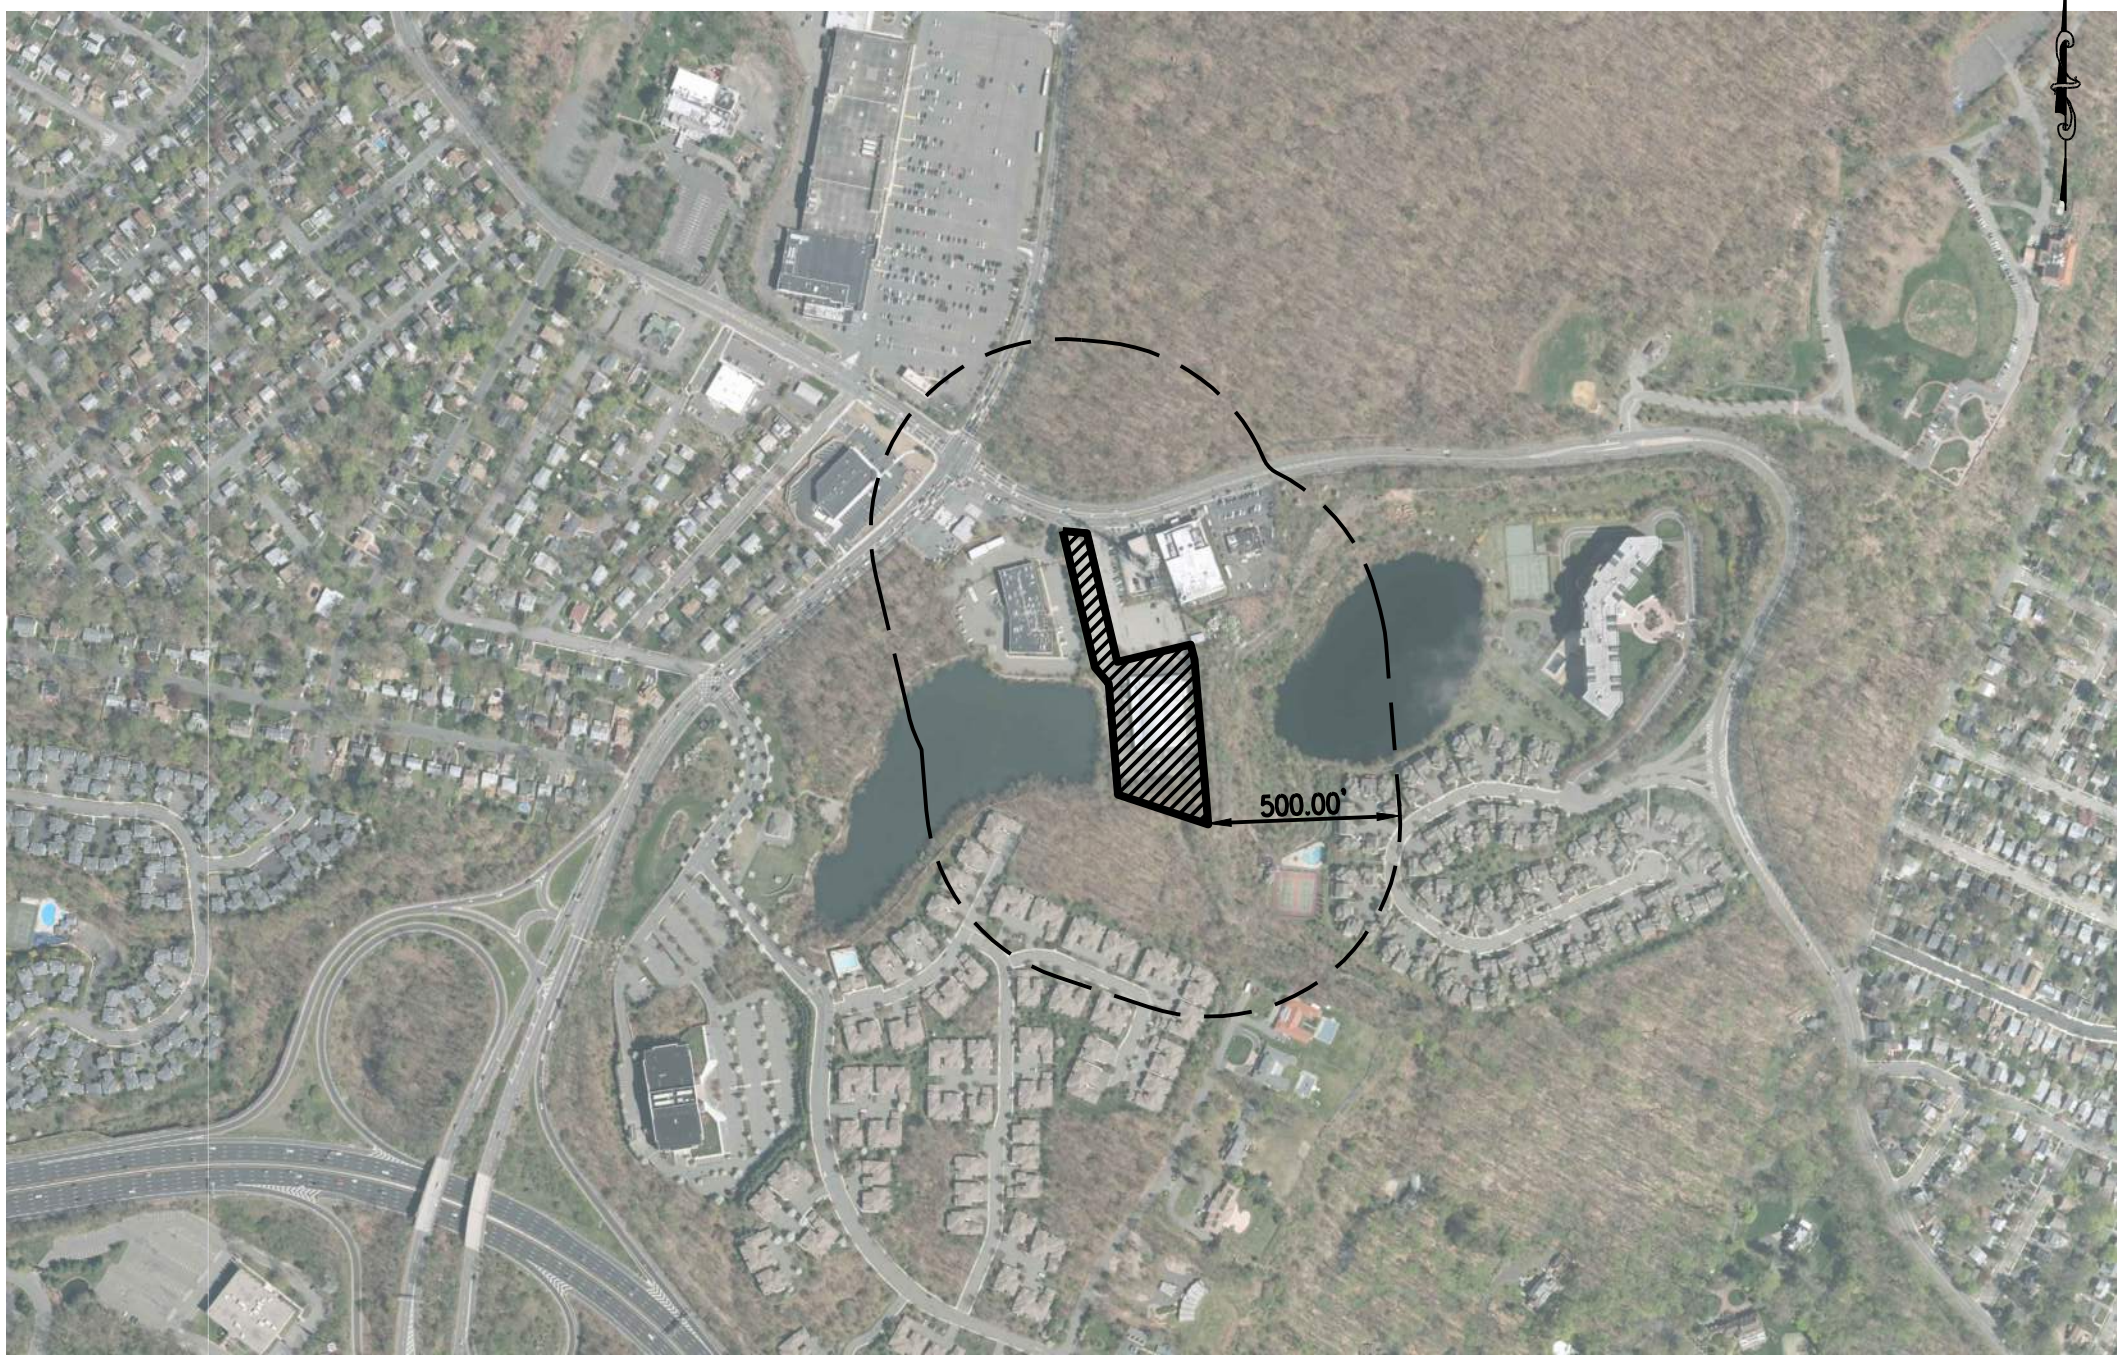

KEY MAP

SOURCE: AERIAL IMAGE FROM NGIN'S INFORMATION WAREHOUSE, QUADRANT J6A6 & J6A7

500 250 0 500
SCALE: 1"=500'

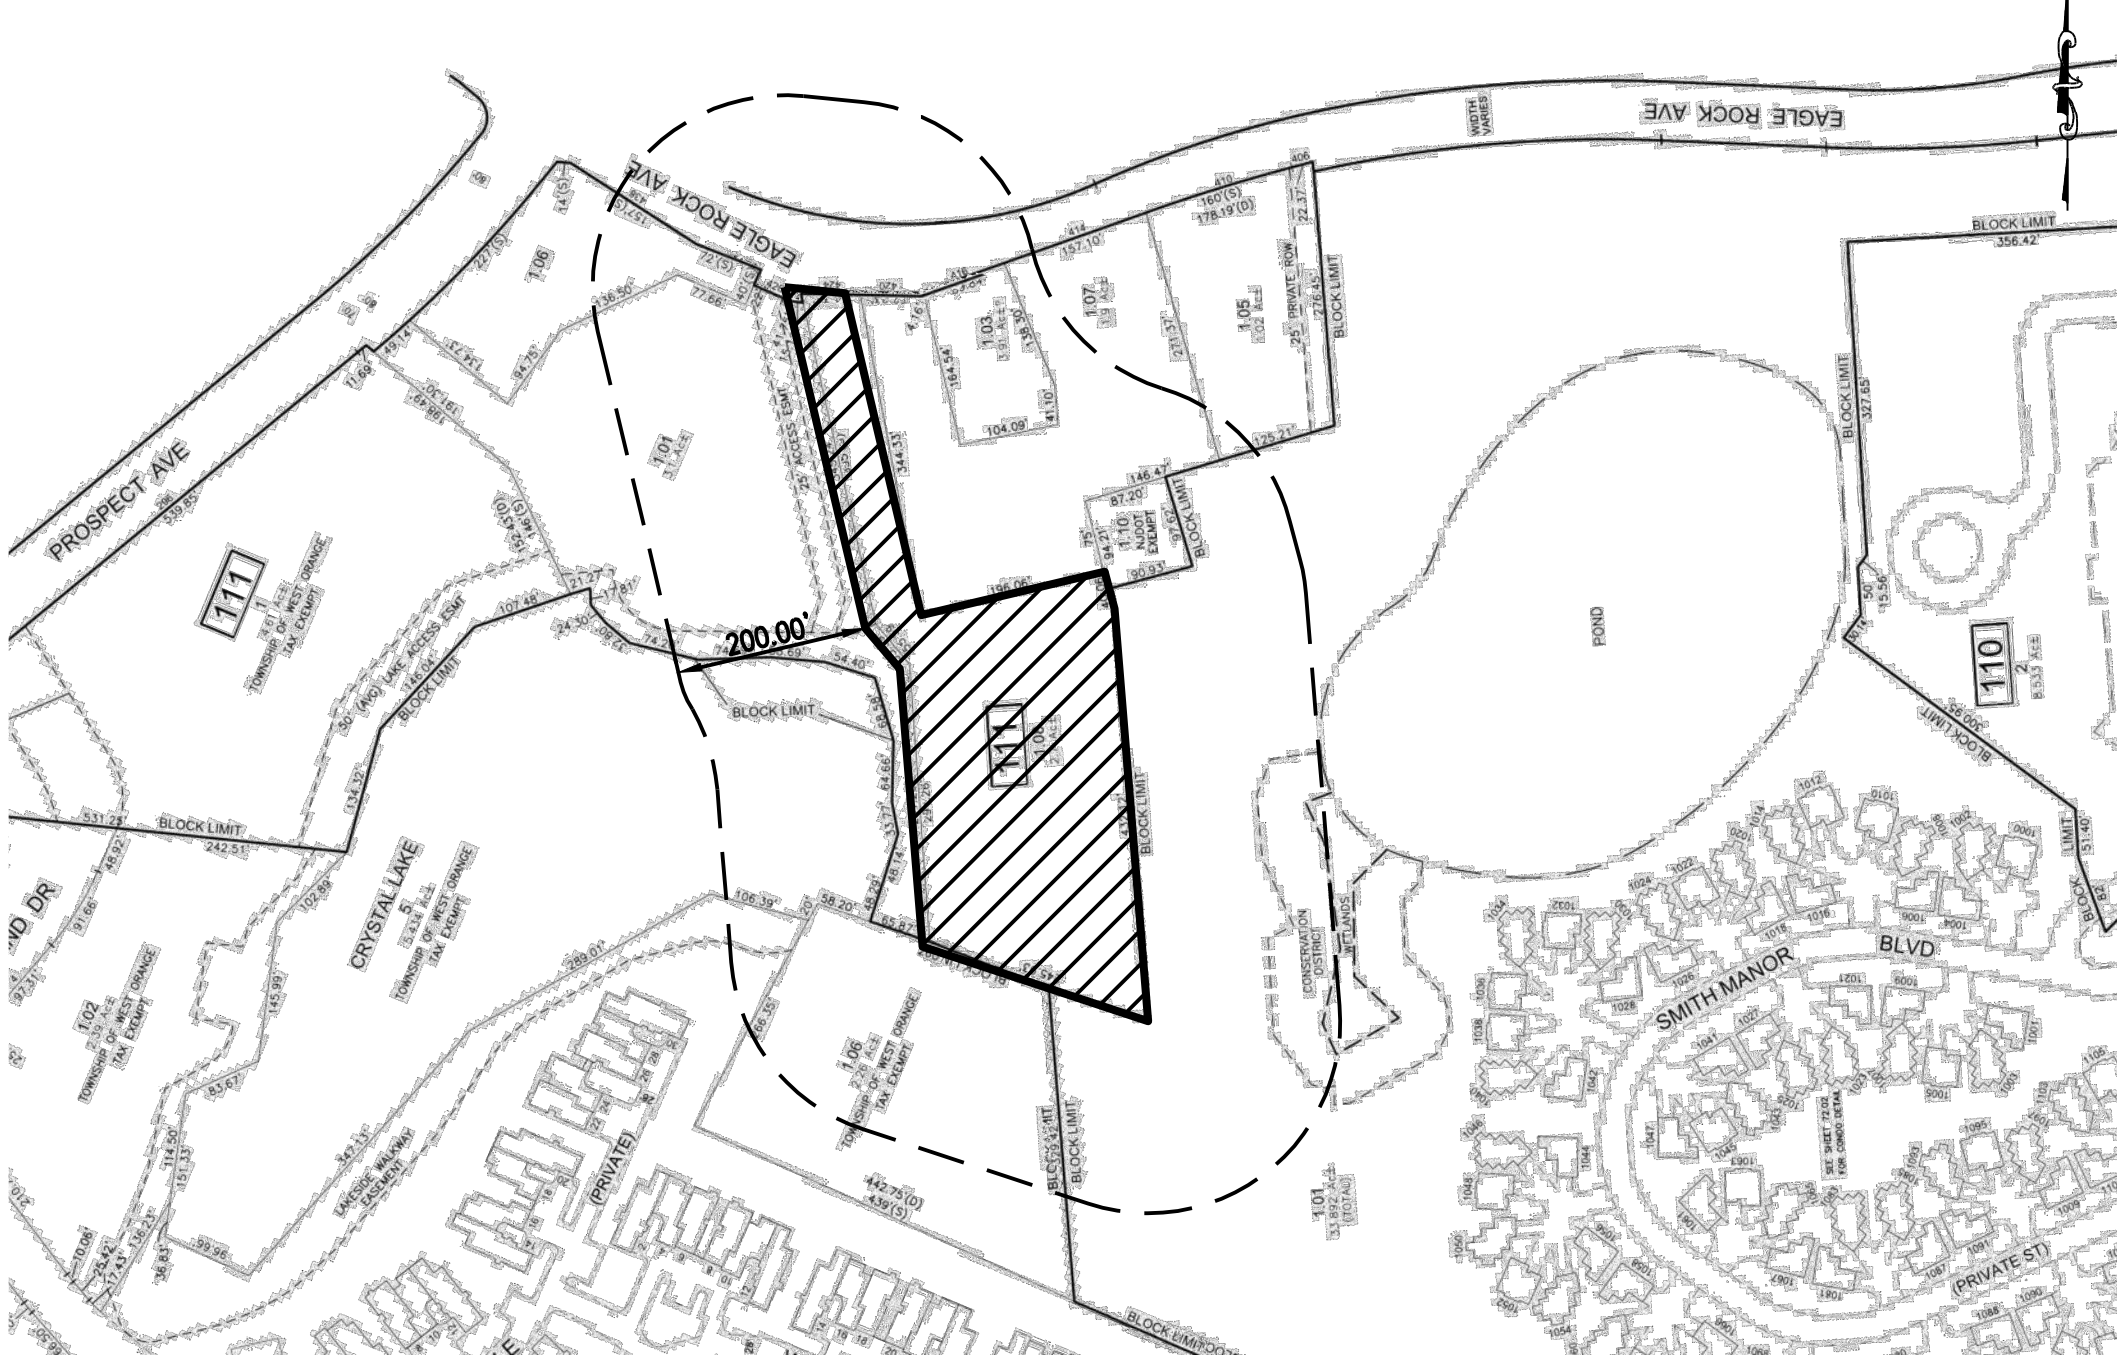

AREA MAP

SOURCE: TAX MAP: TOWNSHIP OF WEST ORANGE, SHEET N°: 72 & 73
LATITUDE: 40.801080 LONGITUDE: -74.245990

200 100 0 200
SCALE: 1"=200'

ZONING TABLE

GENERAL NOTES

AGENCY CONTACTS

PROJECT CONTACTS

424 EAGLE ROCK AVENUE - B-2 GENERAL BUSINESS DISTRICT					
Zoning Regulation:		REQ'D/PERMITTED	EXISTING	PROPOSED	STATUS
Principal Uses	25-7.1 Part A	NOTE 1	Bowling Alley (ENC)	Self-storage	V
Min. Lot Size	25-7.1 Part B	10,000 SF	114,469 SF	114,469 SF	C
Min. Lot Width	25-7.1 Part B	None	60.00 feet	60.00 feet	C
Min. Front Yard	25-7.1 Part B	30 feet	395.71 feet	371.83 feet	C
Min. Rear Yard	25-7.1 Part B	30 feet	133.8 feet	72.19 feet	C
Min. Side Yard	25-7.1 Part B	10 feet	24.9 feet (east)	36.85 feet (east)	C
Max. Building Coverage	25-7.1 Part B	40%	55.8 feet (west)	58.22 feet (west)	C
Max. Lot Coverage	25-7.1 Part B	60%	22.0%	30.8%	C
Max. Height	25-7.1 Part B	2.5 stories/35 feet	1 story/32 feet	3 stories/ 35 feet (NOTE 2)	V

SUPPLEMENTARY REQUIREMENTS					
Side Yard, adjacent to residential district	25-11.2	75 feet	24.9 feet (east)	36.85 feet (east)	V
Buffer, rear and side yard, adj. to residential district	25-11.3	50 feet (side) 50 feet (rear)	3.92 feet (ENC) 26.77 (ENC)	13.42 feet 34.10 feet	V C
Off-Street Parking, curb		6 inch curb enclosing parking areas	uncurbed parking areas (ENC)	6 inch curb enclosing parking areas	V
Parking	25-12.2	1 space/10,000 GSF, plus 1 space/250 GSF office	152	16 (req'd) 23 (proposed)	C
Loading	25-12.3	3 spaces up to 100,000 SF; 1 additional space for each additional 40,000 SF	None (ENC)	3 (req'd) (NOTE 5) 0 (proposed)	V C
Parking, location	25-12.1.i	Side or rear yard only	Front, Side and Rear (ENC)	Front & Side	V
Loading, location	25-12.3.b.2	Side or rear yard only	N/A	None	N/A
Signage	25-15.3.c.2(b)	1 facade sign; max. 120 SF	N/A	118 SF	C
	25-15.3.c.2(d)	1 Monument Sign (NOTE 3)	1 Sign (ENC)	1 Monument Sign (NOTE 3)	V
Steep Slopes Disturbance	Exhibit A	Refer to table on Sheet C-410		Refer to table on Sheet C-410	C

Abbreviations:		
C - Complies/Conforms to specified code		N/A - Not applicable
V - Variance from Municipal Ordinance Required		ENC - Existing Non-Conforming Condition

- Notes:
- Permitted Principal Uses: Retail store; personal service store or studio; office or office building; business or vocational school; restaurant; bar; massage, bodywork or somatic therapy establishment. Permitted Accessory Uses: Required accessory parking; signs; vending machines. Permitted Conditional Uses: Motor vehicle fueling station; theater; public utility building or structure; telephone exchange; senior citizen housing project; hotel, private club, other than golf club, video or amusement arcade; fast food restaurant; commercial antenna.
 - Building is within the allowable height limits but is 3 stories when 2.5 stories is permitted.
 - One freestanding or monument signed permitted on property with minimum of 100 foot lot frontage. Located in front yard, minimum 10-foot setback from front property line and minimum 25-foot setback from side property line. Maximum area 50 square feet. Height minimum 2 feet and maximum 8 feet above ground. Maximum width 6 feet including supporting structure. Lot has <100 feet of frontage. Sign is set back 1 foot from the front property line and 2 feet from the side property line. Sign area is 18.75 square feet and 4.88 feet above the ground.
 - Flush curb along building frontage to allow for ease of loading and unloading
 - Secured parking spaces are proposed to be 10x20'

- DRESDNER ROBIN ACCEPTS NO RESPONSIBILITY FOR THE MODIFICATION, COPYING, OR USE OF THESE DOCUMENTS BY ANY PARTY. THESE DOCUMENTS ARE ONLY INTENDED FOR USE BY THE CLIENT TO WHICH WE ARE CONTRACTED FOR OUR SERVICES. THESE PLANS ARE NOT INTENDED TO BE USED AS CONSTRUCTION DOCUMENTS.
- THE USE OF THIS PLAN, OR SET OF PLANS, MAY BE DEFICIENT ON ITS OWN TO PROPERLY COMPLETE THE IMPROVEMENTS SHOWN HEREIN. THIS PLAN MAY BE PART OF A MORE COMPREHENSIVE SET OF PLANS AND MAY ONLY PARTIALLY REPRESENT THE INTENDED IMPROVEMENTS OR WORK. EACH INDIVIDUAL PLAN CONTAINS RELEVANT INFORMATION FOR A SPECIFIC PURPOSE, BUT INTENDED TO BE USED IN CONJUNCTION WITH THE REMAINDER OF THE PLAN SET. FURTHERMORE, THE ENTIRE PLAN SET MAY REQUIRE ADDITIONAL INFORMATION REPRESENTED IN DESIGN DOCUMENTS BY OTHERS (I.E. ARCHITECTURAL PLANS, ROADWAY PLANS, STRUCTURAL PLANS, GEOTECHNICAL REPORTS, ETC.) IN ORDER TO PROPERLY PERFORM THE WORK.
- THESE DOCUMENTS ARE PREPARED FOR THE PURPOSES OF REVIEW BY VARIOUS REGULATORY AGENCIES AND ARE NOT REPRESENTED AS SUITABLE FOR ANY OTHER PURPOSE. INFORMATION SHOWN HEREIN GENERALLY DEPICTS A PROJECT LOCATION, PROPERTY LIMIT, USE, SCOPE AND NATURE OF IMPROVEMENTS. PLAN DIMENSIONS ARE FURNISHED SOLELY IN SUPPORT OF THE FOREGOING DEFINITION AND ARE NOT REPRESENTED AS BEING SUITABLE FOR ANY OTHER USE.
- EXISTING TOPOGRAPHIC FEATURES, UTILITIES AND SUBSURFACE CONDITIONS SHOWN HEREIN ARE BASED ON SURVEY INFORMATION OR INFRASTRUCTURE RECORDS FURNISHED BY OTHERS OR AN INTERPRETATION OF FEATURES READILY OBSERVABLE AT THE TIME OF DRESDNER ROBIN'S SERVICE. UNLESS SPECIFICALLY NOTED, NO DETAILED OR INTRUSIVE INVESTIGATIONS OF UTILITY OR SUBSURFACE FEATURES HAVE BEEN UNDERTAKEN TO CONFIRM DEPICTED FEATURES. DRESDNER ROBIN ACCEPTS NO RESPONSIBILITY FOR THE ACCURACY OF INFORMATION PROVIDED BY OTHERS.
- PURSUANT TO NEW JERSEY'S UNDERGROUND FACILITY PROTECTION ACT (N.J.S.A. 48-2.73), THE CONTRACTOR MUST CONTACT THE NEW JERSEY ONE CALL SYSTEM AT (800) 272-1000 OR 811 FOR A MARKOUT OF ALL PUBLIC UTILITY LINES ON AND ADJACENT TO THE WORKSITE. AS REQUIRED BY THE REGULATIONS AT N.J.A.C. 14:2, THE CONTRACTOR MUST ALLOW FOR THE REQUIRED WAITING PERIOD TO EXPIRE PRIOR TO EXCAVATION IN ORDER TO ENSURE THAT ALL PUBLIC UTILITY LINES ARE MARKED. PRIVATE UTILITY LINES MAY EXIST WITHIN THE WORK AREA AND MAY OR MAY NOT BE MARKED. CARE SHOULD BE TAKEN TO AVOID DAMAGING ALL UTILITY LINES (MARKED AND UNMARKED) DURING EXCAVATION WORK.
- UTILITY AND OTHER CONSTRUCTION NOTES, WHERE SHOWN ON THE DOCUMENTS, ARE PROVIDED AS REQUESTED BY REGULATORY REVIEW AGENCIES AND/OR QUASI-GOVERNING AGENCIES SUCH AS UTILITY PROVIDERS. SAID NOTES ARE NOT FURNISHED TO ENABLE THESE DOCUMENTS FOR CONSTRUCTION PURPOSES.
- EXISTING INFORMATION SHOWN HEREIN SHALL BE VERIFIED BY THE CONTRACTOR, PRIOR TO COMMENCING CONSTRUCTION, CONSTRUCTION LAYOUT, OR ORDERING MATERIALS. THE ENTITY RESPONSIBLE FOR CONSTRUCTION LAYOUT SHALL VERIFY HORIZONTAL AND VERTICAL LOCATION OF INFORMATION SHOWN WITHIN THESE DOCUMENTS UTILIZING AN INDEPENDENT VERIFICATION AND IMMEDIATELY REPORT ANY DEVIATIONS TO DRESDNER ROBIN PRIOR TO CONSTRUCTION.
- THE IMPLEMENTATION OF ALL APPLICABLE WORKSITE SAFETY REGULATIONS, INCLUDING THOSE REQUIRED BY THE UNITED STATES OCCUPATIONAL SAFETY AND HEALTH ADMINISTRATION (OSHA) AND ALL STATE AND LOCAL AUTHORITIES HAVING JURISDICTION, ARE THE SOLE RESPONSIBILITY OF THE CONTRACTOR. OSHA WORKSITE SAFETY REGULATIONS ARE PUBLISHED AT 29 CFR 1926 WITHIN VARIOUS SUBPARTS RELATIVE TO SPECIFIC TYPES OF WORK. DRESDNER ROBIN TAKES NO RESPONSIBILITY FOR WORKSITE SAFETY PROVISIONS RELATIVE TO THE ONSITE WORK FORCE.

PHONE / INTERNET/ TELEVISION
VERICON COMMUNICATIONS ENG. DEPT.
290 WEST MOUNT PLEASANT AVE.
FLOOR G, BUILDING 4
LIVINGSTON, NEW JERSEY 07039
(732) 888-0293

ELECTRIC
PUBLIC SERVICE GAS AND ELECTRIC (PSEG)
150 CIRCLE AVENUE
CLIFTON, NJ 07011
(973) 772-9442

GAS
PUBLIC SERVICE GAS AND ELECTRIC (PSEG)
ORANGE GAS DISTRIBUTION
2884 NORTH PARK STREET
EAST ORANGE, NEW JERSEY 07017
(800) 832-0076

SEWER
JOINT MEETING OF ESSEX & UNION COUNTY (JMEUC)
500 SOUTH FIRST STREET
ELIZABETH, NEW JERSEY 07202
(908) 353-1313

WATER
NEW JERSEY AMERICAN WATER (NJAW)
167 JFK PARKWAY
SHORT HILL, NEW JERSEY 07078

BROADBAND/DATA
CHUCK BASICH
SR BUSINESS ACCOUNT EXECUTIVE
COMCAST BUSINESS SERVICES ADVANCED SOLUTIONS
FREEDOM REGION NJ, PA, & DE
CELL 856.641.2281 -
FAX 856.821.4040

CIVIL ENGINEER/ SURVEYOR/ LANDSCAPE
ARCHITECT/ PLANNER
DRESDNER ROBIN
1 EVERTRUST PLAZA, SUITE 901
JERSEY CITY, NJ, 07302
201-217-9200

ARCHITECT
O'BRIEN
5310 HARVEST HILL RD., SUITE 136
DALLAS, TX 75230
972.788.1010

ATTORNEY
CHIESA SHAHINIAN & GIANTOMASI PC
LISA A. JOHN - BASTA, ESQ.
ONE BOLAND DRIVE
WEST ORANGE, NJ 07052
973.530.2083

CERTIFICATIONS

ZONING BOARD OF ADJUSTMENT - WEST ORANGE

APPROVED BY THE ZONING BOARD OF ADJUSTMENT WEST ORANGE
AT A MEETING HELD

ON THE _____ DAY OF _____ 20__

CHAIRMAN _____ DATE _____

SECRETARY _____ DATE _____

CITY ENGINEER _____ DATE _____

DRESDNER
ROBIN

DRESDNER ROBIN ENVIRONMENTAL
MANAGEMENT, INC.
1 EVERTRUST PLAZA, SUITE 901, JERSEY
CITY, NJ 07302
TEL: 201.217.9200 FAX: 201.217.9607
NJ CERTIFICATE OF AUTHORIZATION :
24GA27936000
JERSEY CITY • FAIRFIELD
ASBURY PARK • CHERRY HILL

Matthew J. Neuls
MATTHEW J. NEULS
PROFESSIONAL ENGINEER
NJ LICENSE NUMBER 24GE04313300
Gabrielle Gornelli
GABRIELLE GORNELLI
PROFESSIONAL ENGINEER
NJ LICENSE NUMBER 24GE05363600

DATE	DESCRIPTION	BY
07/03/11/2022	REVISED PER SITE LAYOUT CHANGE	BIZ
06/11/07/2022	REVISED PER TOWNSHIP REVIEW COMMENTS	BIZ
05/12/05/2021	REVISED PER SITE LAYOUT CHANGE	GRG
04/10/14/2021	REVISED PER TOWNSHIP REVIEW COMMENTS	GRG
03/08/26/2021	REVISED PER TOWNSHIP REVIEW COMMENTS	GRG
02/08/09/2021	REVISED PER TOWNSHIP REVIEW COMMENTS	GRG
01/03/26/2021	REVISED PER TOWNSHIP REVIEW COMMENTS	GRG
Nº	DATE	DESCRIPTION
REVISIONS:		

OWNER / APPLICANT:



PUBLIC STORAGE
ATLANTIC COAST, LLC
701 WESTERN AVENUE
GLENDALE, CA 91201

DRAWING TITLE:

COVER SHEET

PROJECT:


PUBLIC STORAGE NO. NJ20016
424 EAGLE ROCK AVENUE
LOT 1.08, BLOCK 111
TOWNSHIP OF WEST ORANGE
ESSEX COUNTY, NEW JERSEY

SCALE:

AS SHOWN



DRAWN BY: ICQ	CHECKED BY: MIN	DRAWING NUMBER:
SCALE: AS SHOWN	DATE: 11-19-2020	G-001
JOB NO: 10461-003	SHEET 01 OF 16	

NOT FOR CONSTRUCTION

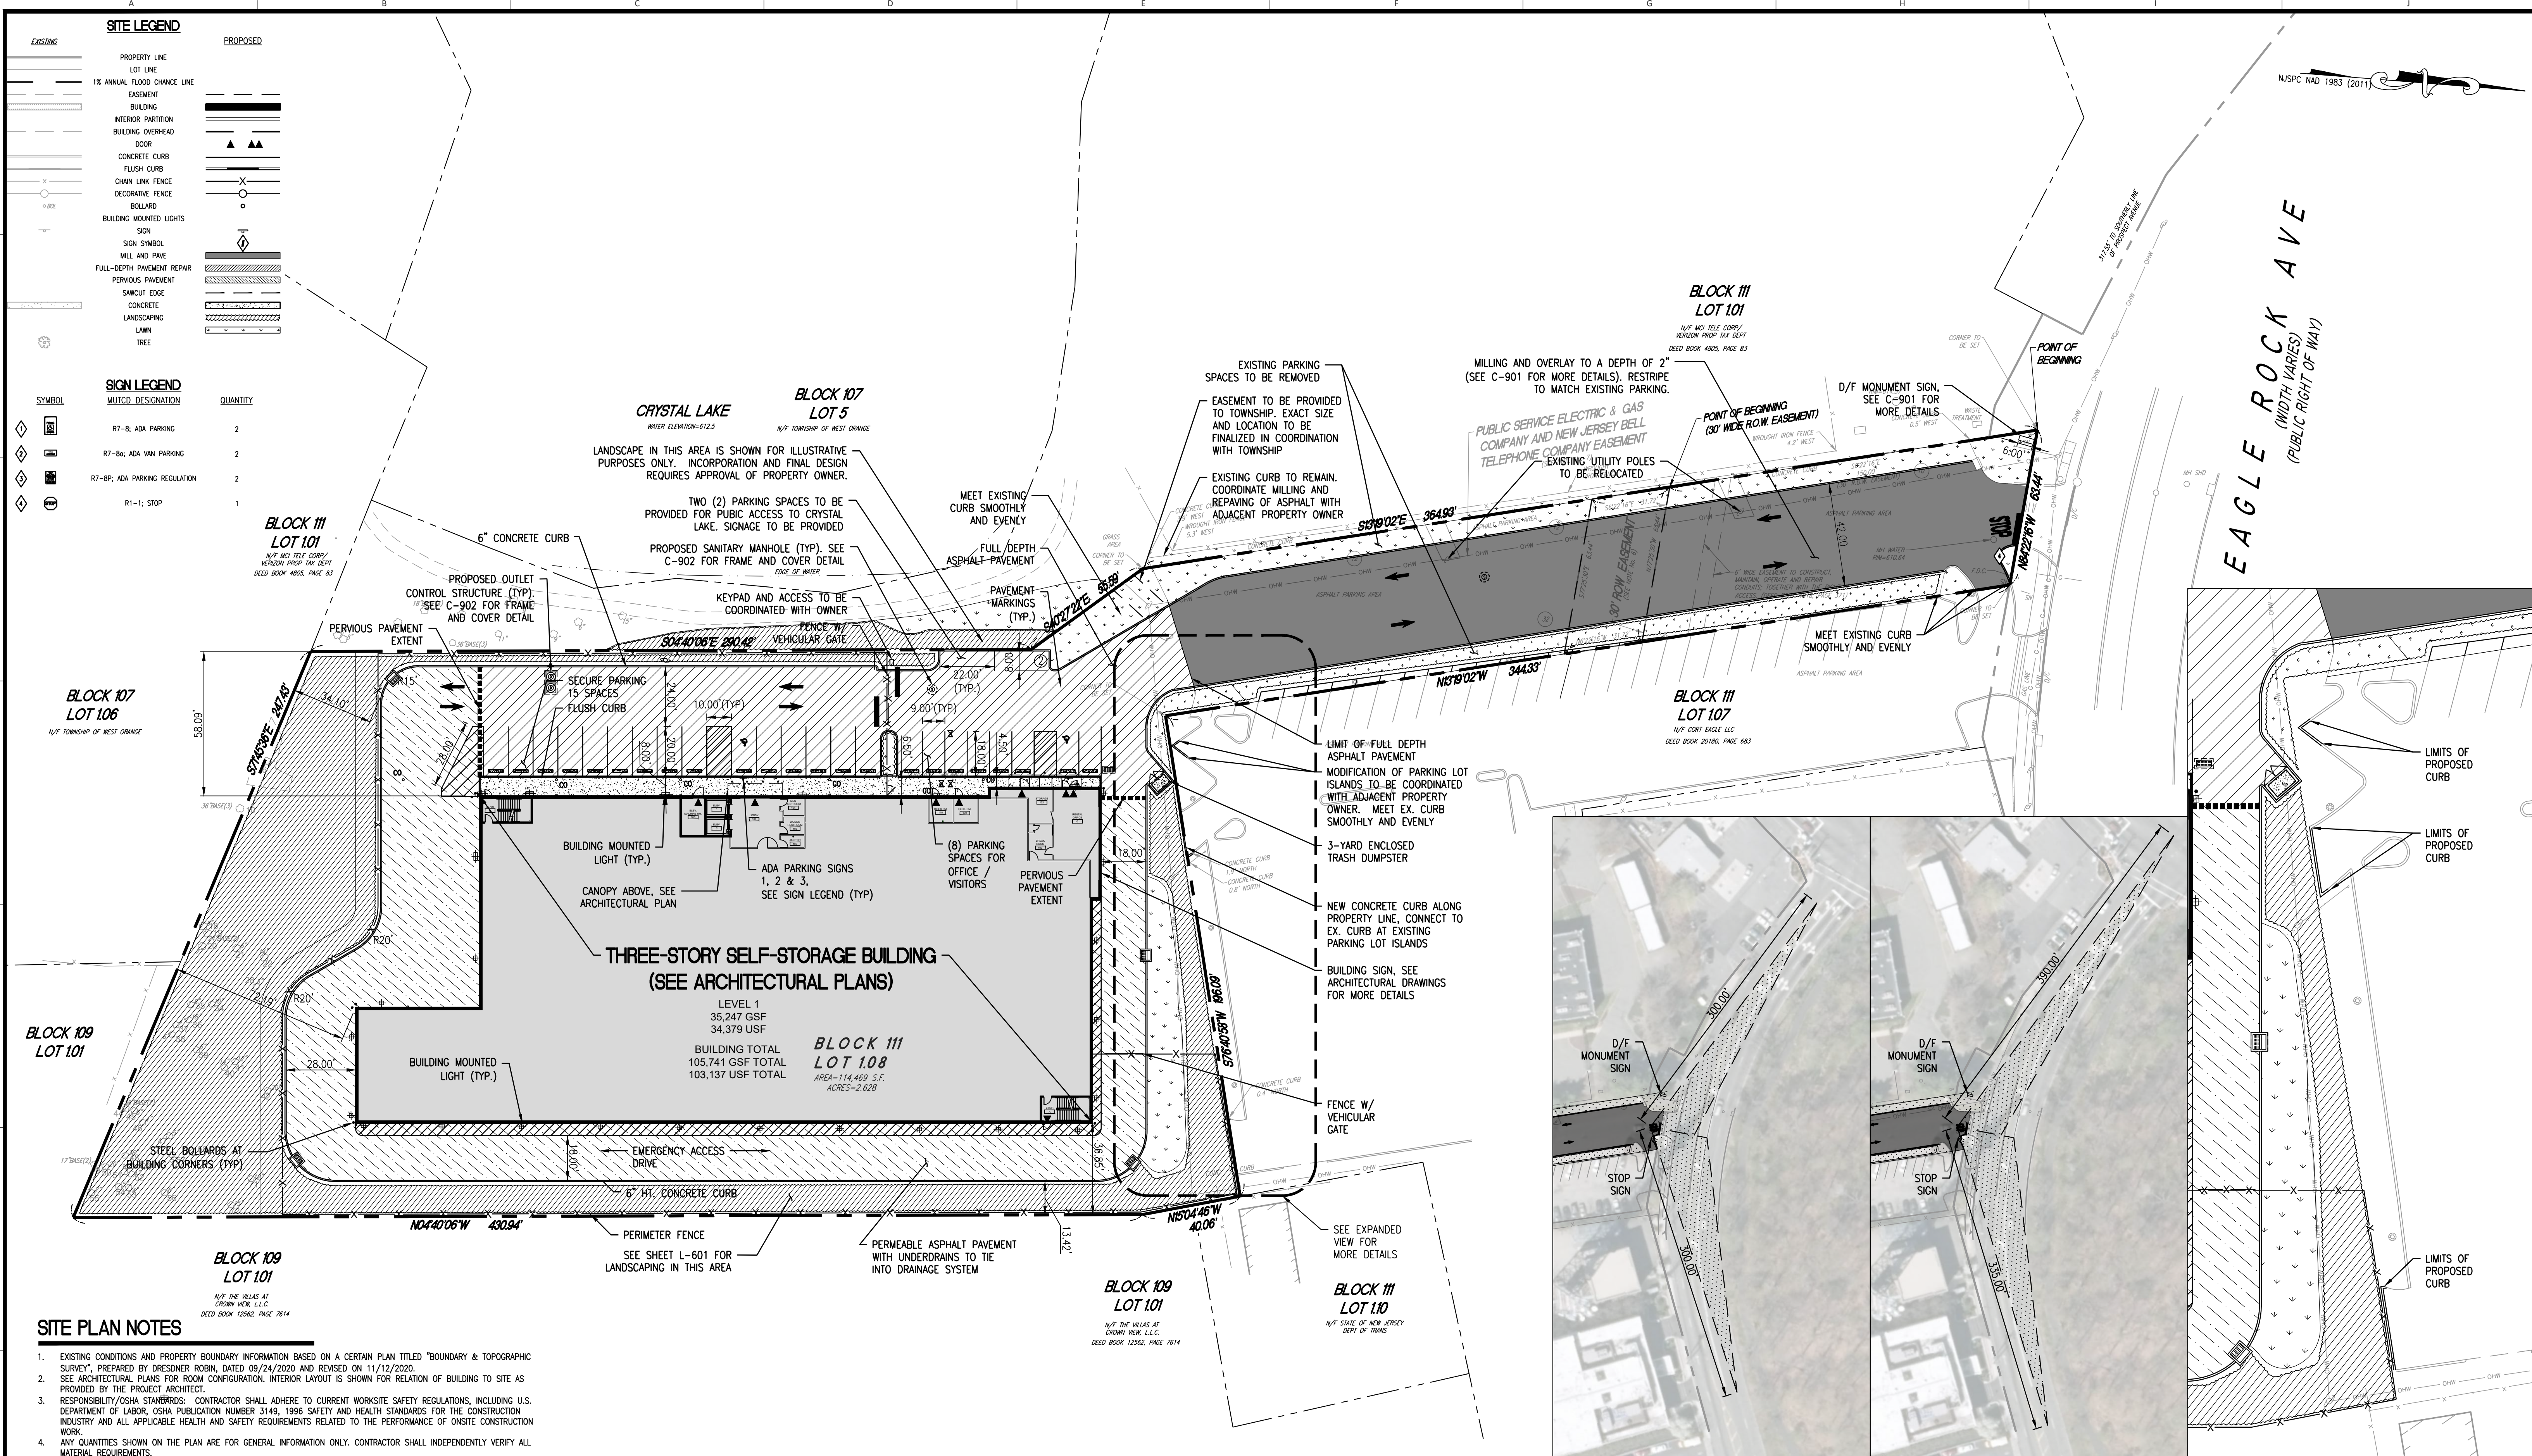

SIGN LEGEND		
SYMBOL	MUTCD DESIGNATION	QUANTITY
	R7-B; ADA PARKING	2
	R7-Bs; ADA VAN PARKING	2
	R7-BP; ADA PARKING REGULATION	2
	R1-1; STOP	1

- SITE PLAN NOTES**
- EXISTING CONDITIONS AND PROPERTY BOUNDARY INFORMATION BASED ON A CERTAIN PLAN TITLED "BOUNDARY & TOPOGRAPHIC SURVEY", PREPARED BY DRESDNER ROBIN, DATED 09/24/2020 AND REVISED ON 11/12/2020.
 - SEE ARCHITECTURAL PLANS FOR ROOM CONFIGURATION. INTERIOR LAYOUT IS SHOWN FOR RELATION OF BUILDING TO SITE AS PROVIDED BY THE PROJECT ARCHITECT.
 - RESPONSIBILITY/OSHA STANDARDS: CONTRACTOR SHALL ADHERE TO CURRENT WORKSITE SAFETY REGULATIONS, INCLUDING U.S. DEPARTMENT OF LABOR, OSHA PUBLICATION NUMBER 3149, "1998 SAFETY AND HEALTH STANDARDS FOR THE CONSTRUCTION INDUSTRY AND ALL APPLICABLE HEALTH AND SAFETY REQUIREMENTS RELATED TO THE PERFORMANCE OF ONSITE CONSTRUCTION WORK."
 - ANY QUANTITIES SHOWN ON THE PLAN ARE FOR GENERAL INFORMATION ONLY. CONTRACTOR SHALL INDEPENDENTLY VERIFY ALL MATERIAL REQUIREMENTS.
 - VERIFY ALL INDICATED CONDITIONS AND DIMENSIONS IN THE FIELD BEFORE COMMENCING ANY FABRICATION, ORDERING OF MATERIAL OR PERFORMING ANY WORK. NOTIFY THE ENGINEER OF ANY CONDITIONS OR DIMENSIONS THAT WOULD PREVENT OR HAMPER THE PERFORMANCE OF THE WORK IN ACCORDANCE WITH THE CONTRACT DRAWINGS AND SPECIFICATIONS.
 - ALL WORK MUST BE PERFORMED IN SUCH A MANNER TO PROTECT AND PREVENT DAMAGE TO SURROUNDING PROPERTY, TO MAINTAIN A SAFE WORK ENVIRONMENT, AND TO ENABLE WORK AND BUSINESSES AT THE SITE TO PROCEED WITH MINIMAL AND COORDINATED INTERRUPTIONS.
 - THE NEW CURB AND SIDEWALK SHALL BE EXTENDED TO THE NEXT EXPANSION JOINT BEYOND THE SIDE PROPERTY LINES.
 - LANDSCAPE AND HANDSCAPE FEATURES SHOWN FOR REFERENCE ONLY. REFER TO LANDSCAPE PLANS (L-601) FOR ADDITIONAL INFORMATION AND DETAILS.
 - LINE OF SIGHT WAS DESIGNED FOR EAGLE ROCK AVENUE, WHICH HAS A SPEED RATING OF 35 MILE PER HOUR.

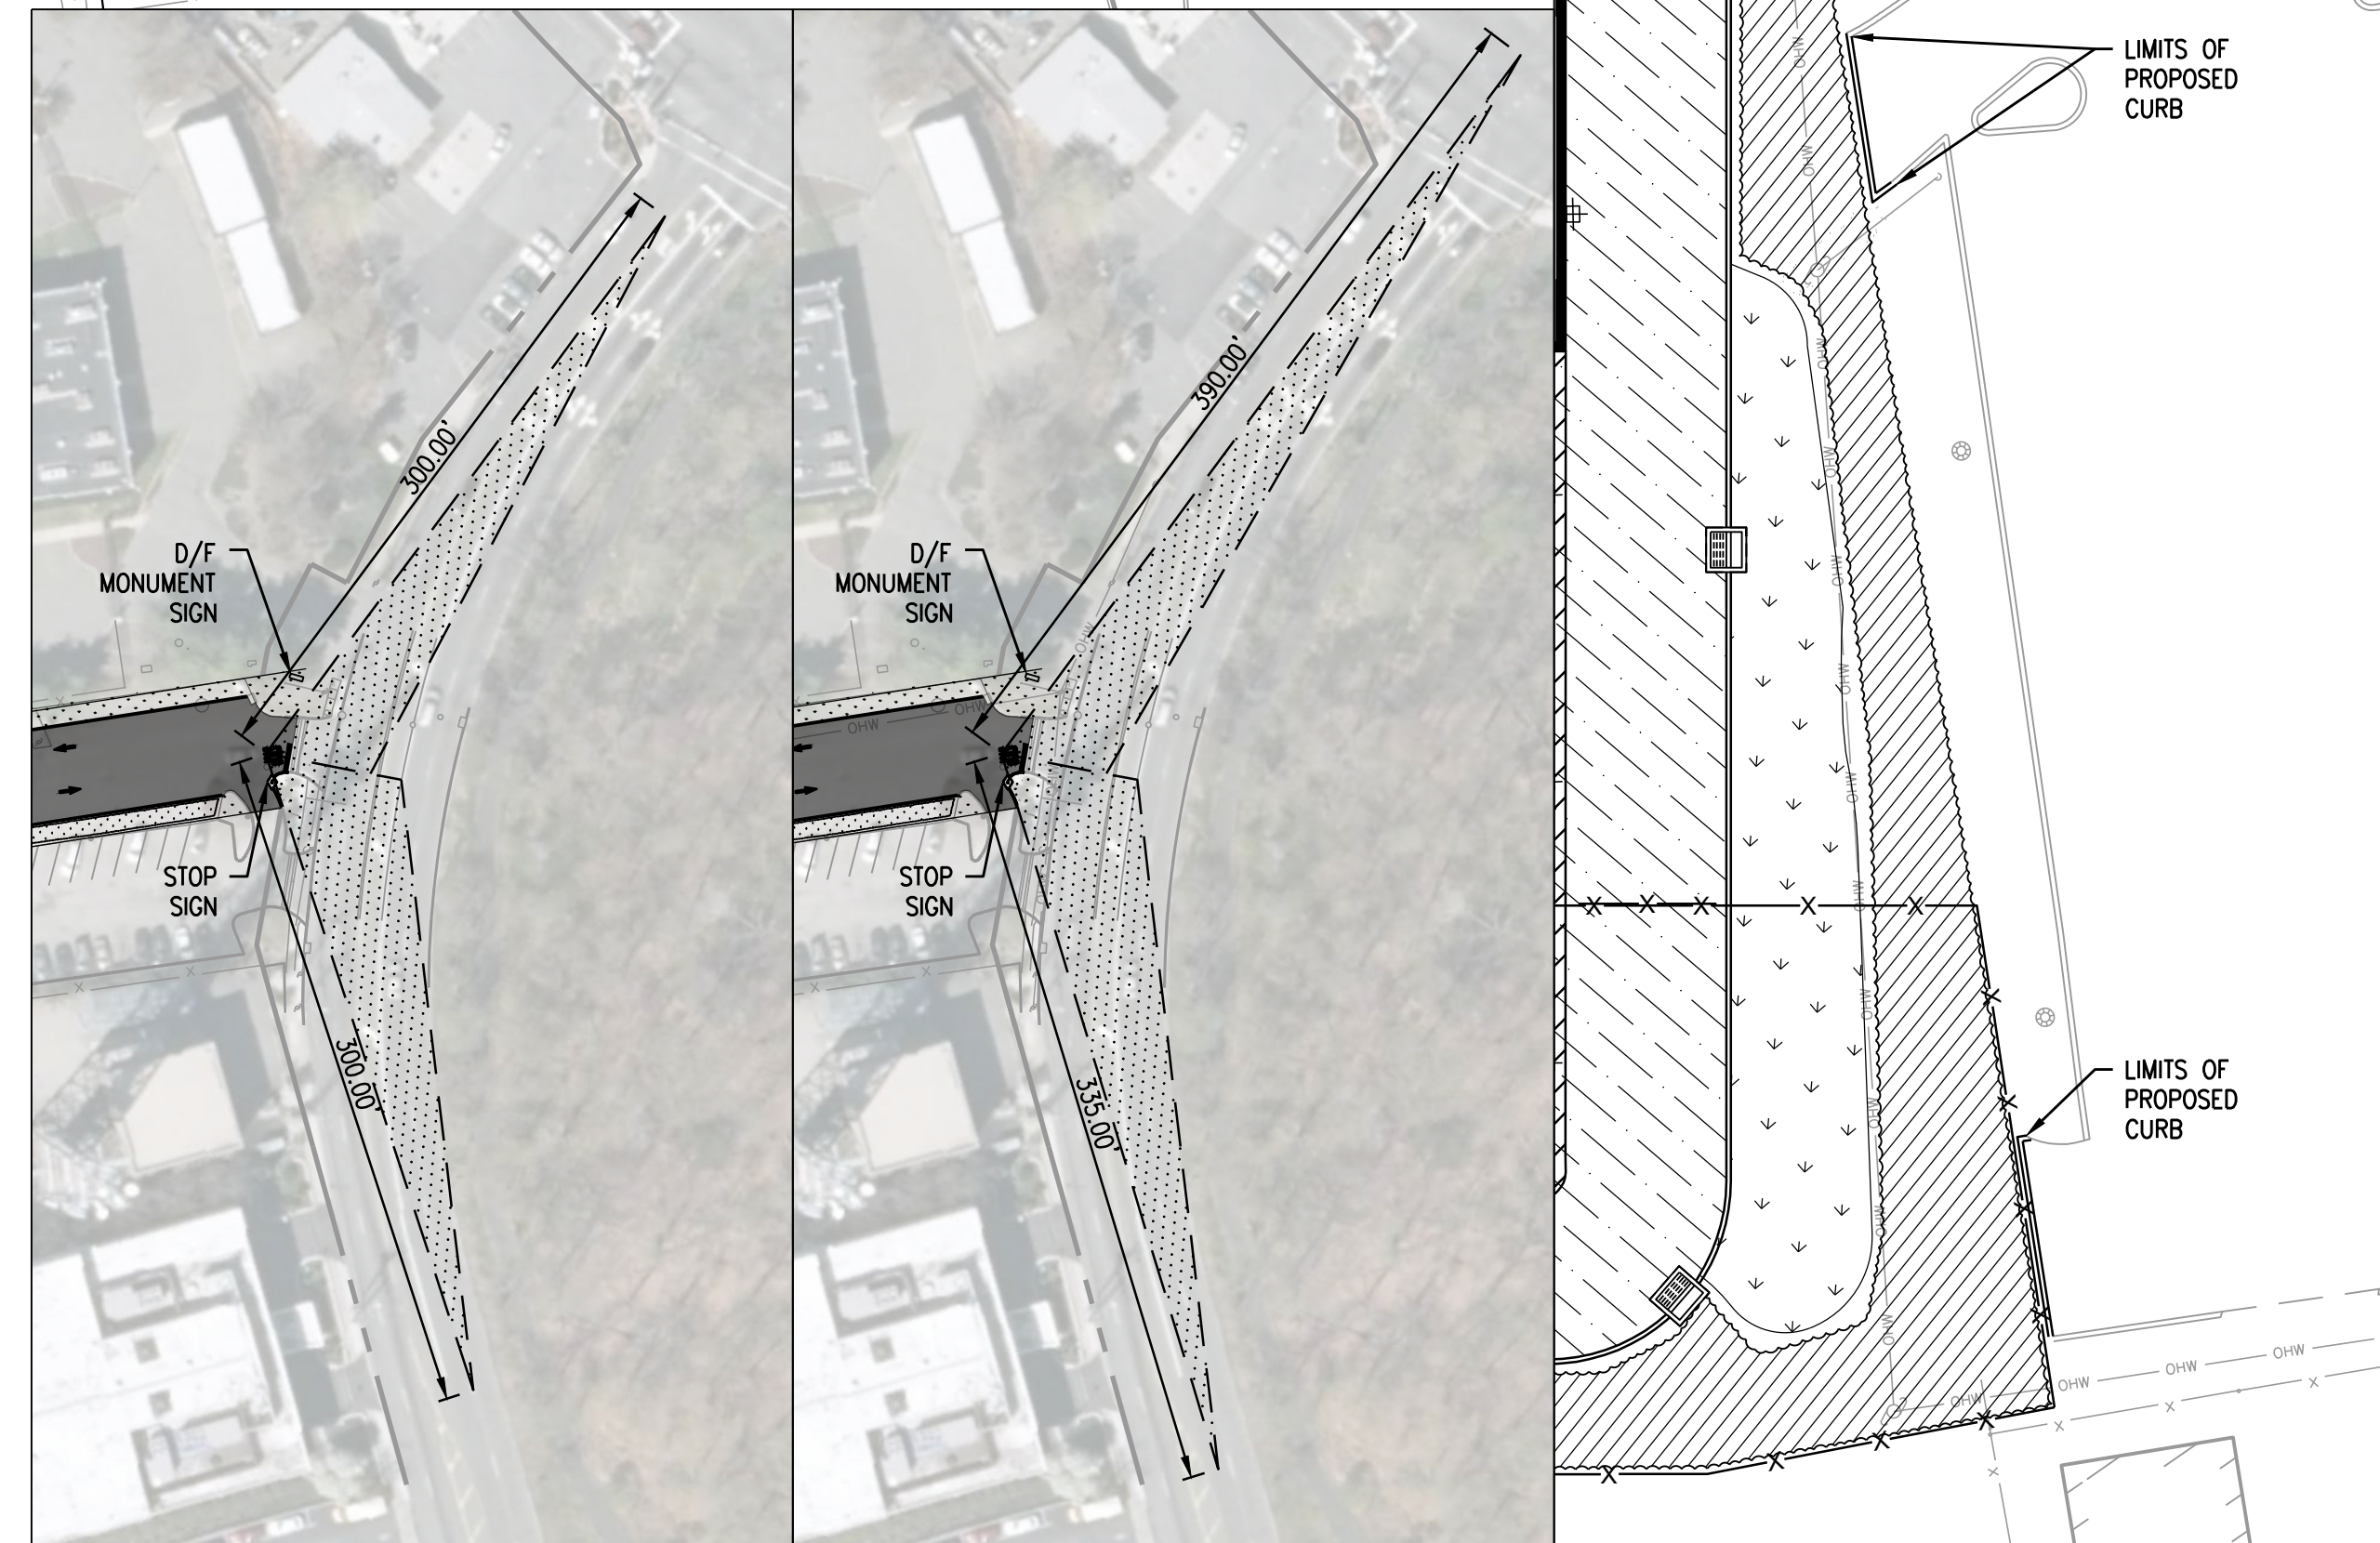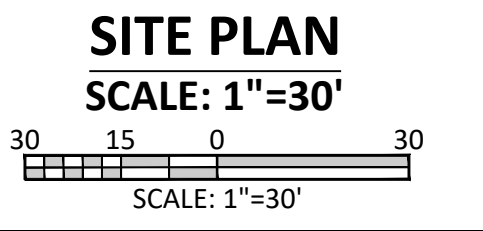

DRESDNER
ROBIN

DRESDNER ROBIN ENVIRONMENTAL
MANAGEMENT, INC.
1 EVERTRUST PLAZA, SUITE 901, JERSEY
CITY, NJ 07302
TEL: 201.217.9200 FAX: 201.217.9607
NJ CERTIFICATE OF AUTHORIZATION:
246A27936000

JERSEY CITY • FAIRFIELD
ASBURY PARK • CHERRY HILL

MATTHEW J. NEULS
PROFESSIONAL ENGINEER
NJ LICENSE NUMBER 24GE04313300

GABRIELLE GORNELLI
PROFESSIONAL ENGINEER
NJ LICENSE NUMBER 24GE05363600

OWNER / APPLICANT:
 PUBLIC STORAGE
ATLANTIC COAST, LLC
701 WESTERN AVENUE
GLENDALE, CA 91201

DRAWING TITLE:
SITE LAYOUT PLAN


PROJECT:
PUBLIC STORAGE NO. NJ20016
424 EAGLE ROCK AVENUE
LOT 1.08, BLOCK 111
TOWNSHIP OF WEST ORANGE
ESSEX COUNTY, NEW JERSEY

SCALE:
AS SHOWN
10461-003
SHEET 02 OF 16

Q:\P\10461-003 PublicStorage\10461-003 SITE.dwg C-301 3/21/2022 1:33 PM Bzdler

NOT FOR CONSTRUCTION

DUPLICATE INHERENT ERRORS IN REPRODUCTION METHODS. ERRORS MAY OCCUR WHEN SCALING THIS DRAWING.

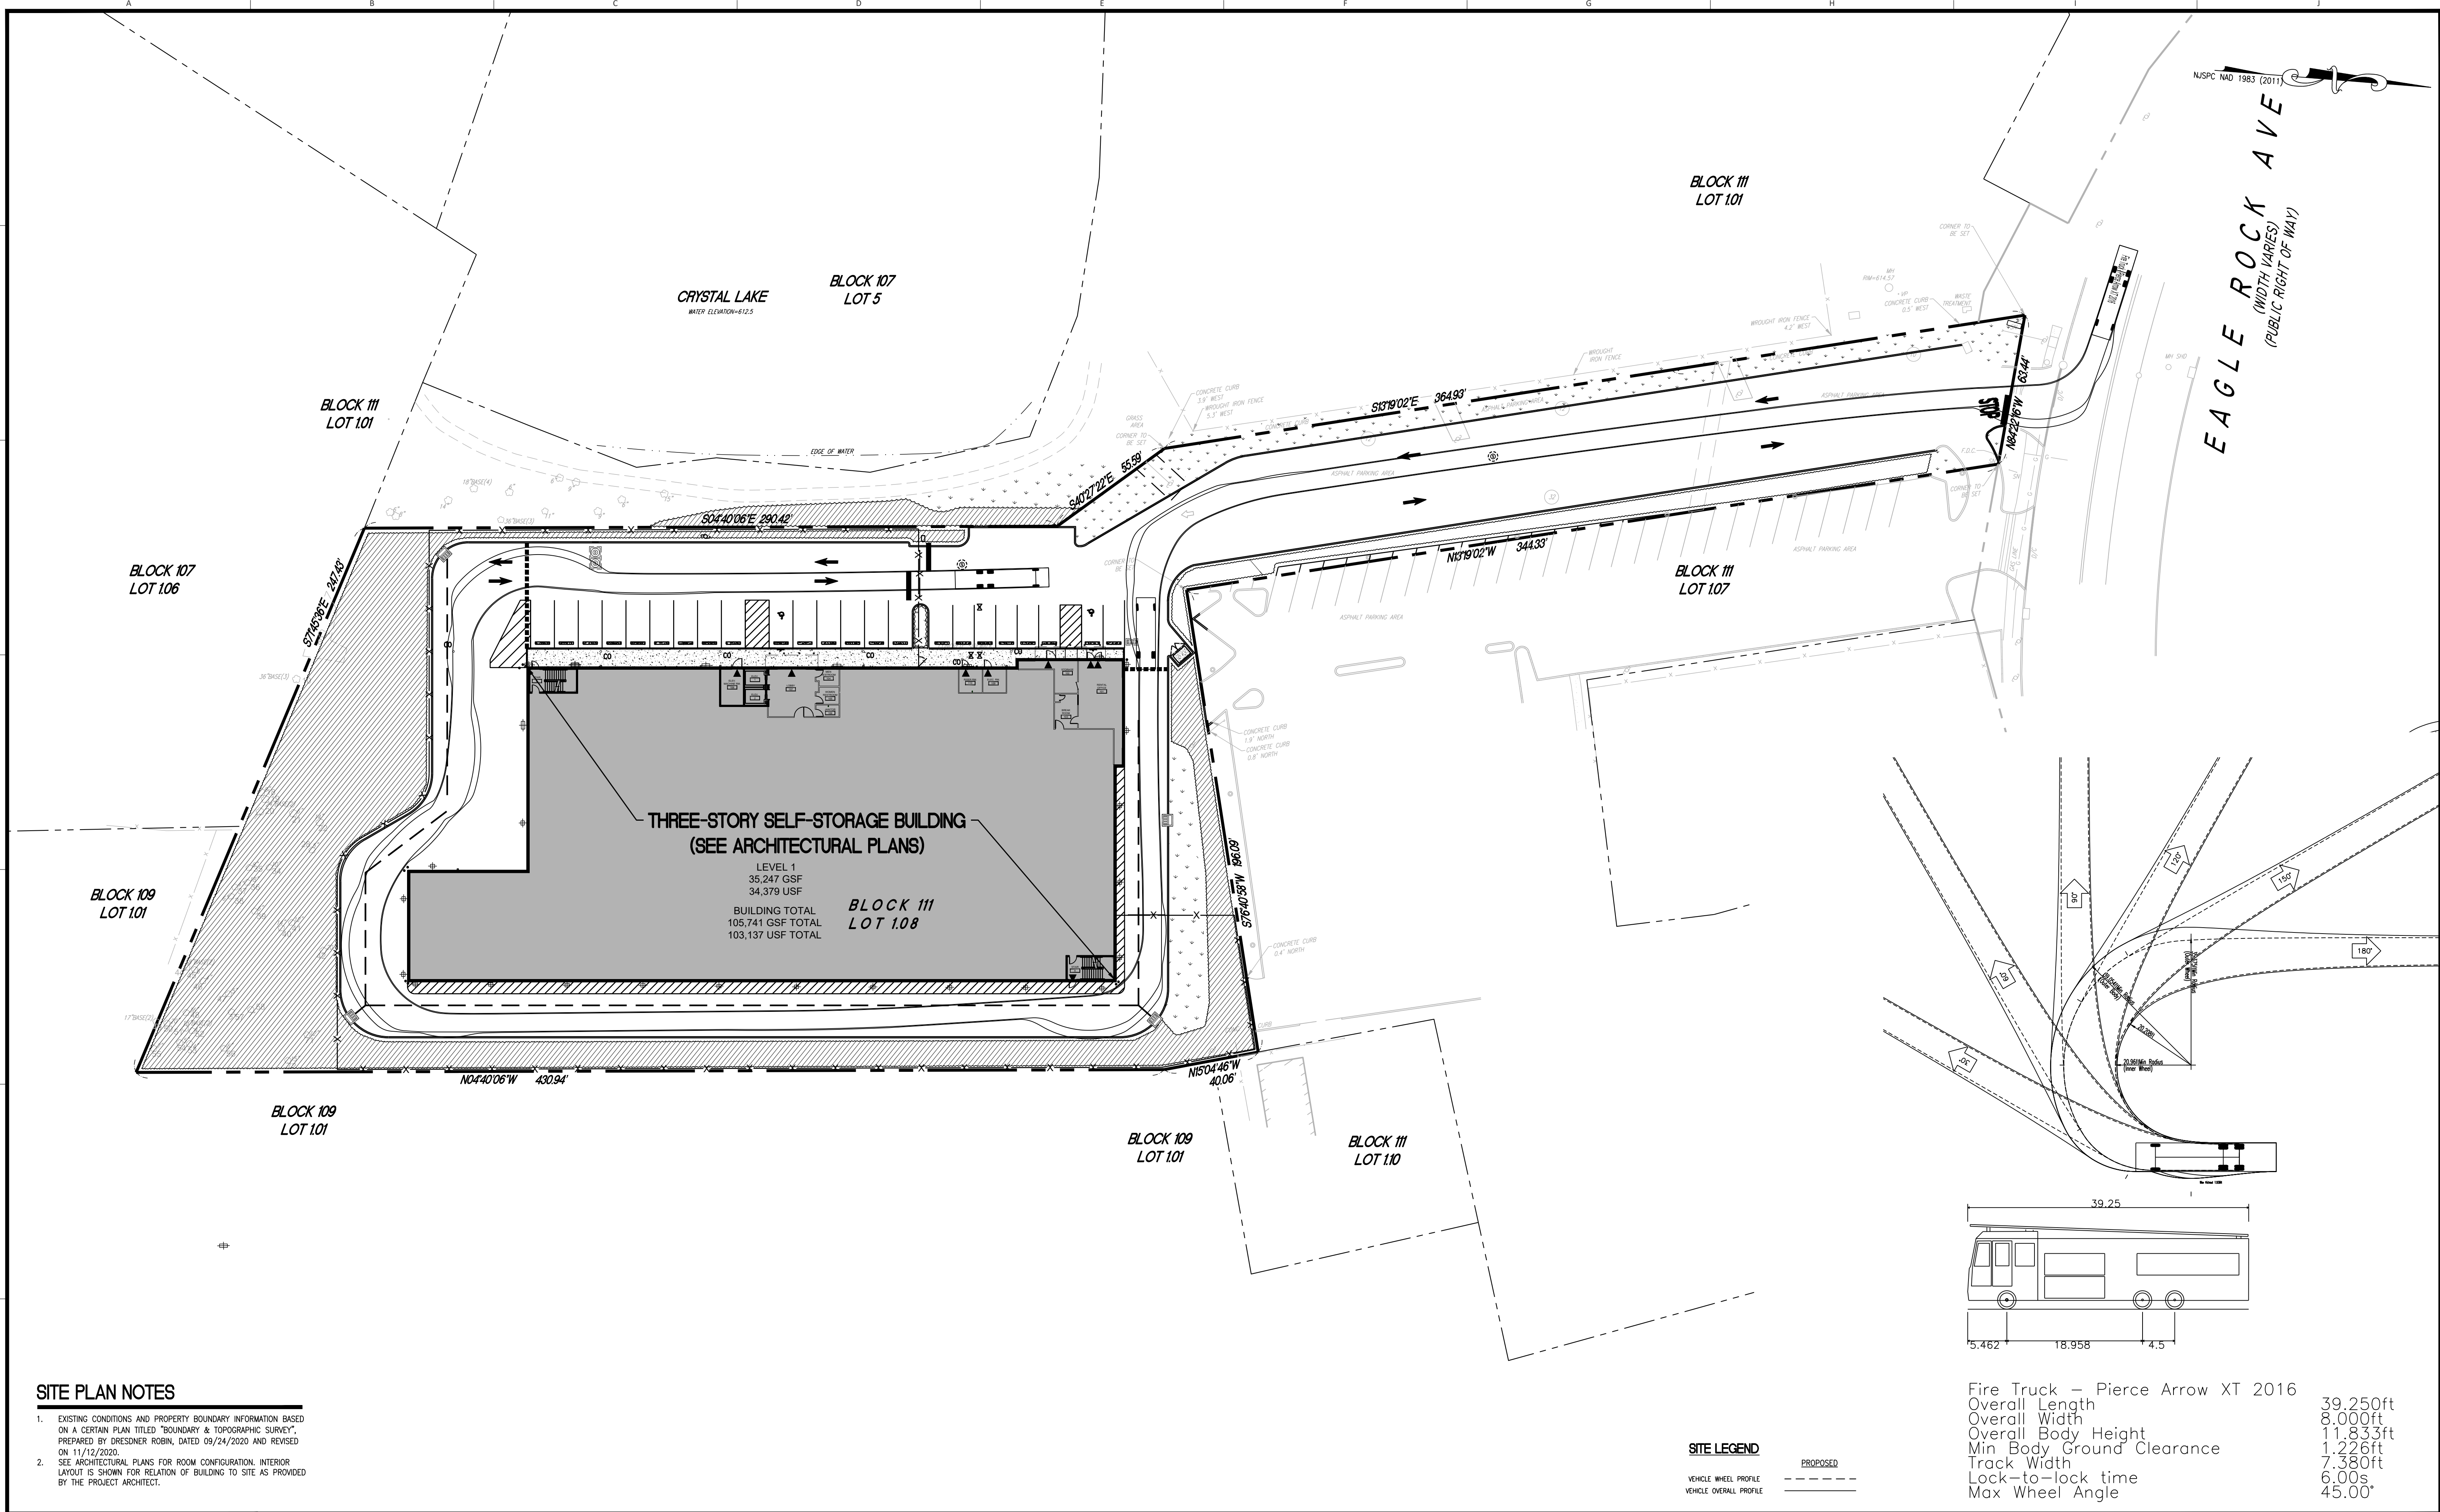

SITE PLAN NOTES

- EXISTING CONDITIONS AND PROPERTY BOUNDARY INFORMATION BASED ON A CERTAIN PLAN TITLED "BOUNDARY & TOPOGRAPHIC SURVEY", PREPARED BY DRESDNER ROBIN, DATED 09/24/2020 AND REVISED ON 11/12/2020.
- SEE ARCHITECTURAL PLANS FOR ROOM CONFIGURATION. INTERIOR LAYOUT IS SHOWN FOR RELATION OF BUILDING TO SITE AS PROVIDED BY THE PROJECT ARCHITECT.

**DRESDNER
ROBIN**

DRESDNER ROBIN ENVIRONMENTAL
MANAGEMENT, INC.
1 EVERTRUST PLAZA, SUITE 901, JERSEY
CITY, NJ 07302
TEL: 201.217.9200 FAX: 201.217.9607
NJ CERTIFICATE OF AUTHORIZATION:
24GA27936000

JERSEY CITY • FAIRFIELD
ASBURY PARK • CHERRY HILL

MATTHEW J. NEULS
PROFESSIONAL ENGINEER
NJ LICENSE NUMBER 24GE04313300

GABRIELLE GORNELLI
PROFESSIONAL ENGINEER
NJ LICENSE NUMBER 24GE03363600

NO.	DATE	DESCRIPTION	BY
07	03/11/2022	REVISED PER SITE LAYOUT CHANGE	BIZ
06	01/07/2022	REVISED PER TOWNSHIP REVIEW COMMENTS	BIZ
05	12/08/2021	REVISED PER SITE LAYOUT CHANGE	GRG
04	10/14/2021	REVISED PER TOWNSHIP REVIEW COMMENTS	GRG
03	08/26/2021	REVISED PER TOWNSHIP REVIEW COMMENTS	GRG
02	08/09/2021	REVISED PER TOWNSHIP REVIEW COMMENTS	GRG
01	03/26/2021	REVISED PER TOWNSHIP REVIEW COMMENTS	GRG
NO.	DATE	DESCRIPTION	BY

REVISIONS:




**PUBLIC STORAGE
ATLANTIC COAST, LLC**
701 WESTERN AVENUE
GLENDALE, CA 91201

**VEHICLE TURNING ANALYSIS -
PIERCE ARROW XT 1**

PUBLIC STORAGE NO. NJ20016
424 EAGLE ROCK AVENUE
LOT 1.08, BLOCK 111
TOWNSHIP OF WEST ORANGE
ESSEX COUNTY, NEW JERSEY

SCALE: 30 15 0 30 SCALE: 1"=30'	
DRAWN BY: ICQ	CHECKED BY: MIN
SCALE: 1"=30'	DATE: 11-19-2020
IDB No: 10461-003	SHEET 03 OF 16

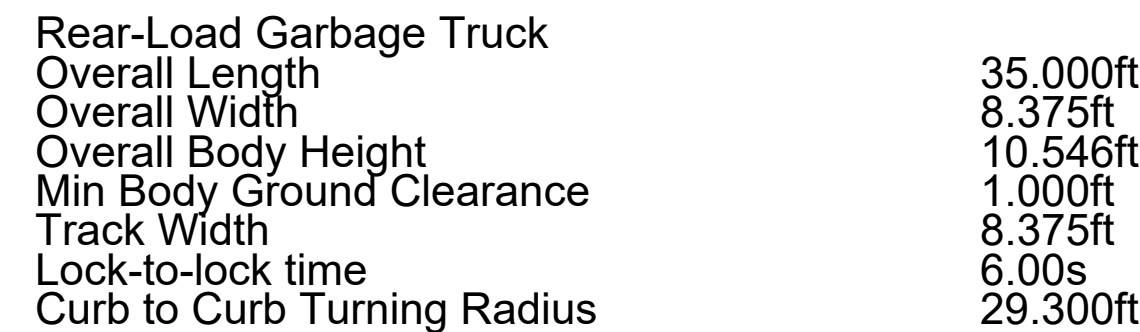

1. EXISTING CONDITIONS AND PROPERTY BOUNDARY INFORMATION BASED ON A CERTAIN PLAN TITLED "BOUNDARY & TOPOGRAPHIC SURVEY", PREPARED BY DRESNER ROBIN, DATED 09/24/2020 AND REVISED ON 11/12/2020.
2. SEE ARCHITECTURAL PLANS FOR ROOM CONFIGURATION. INTERIOR LAYOUT IS SHOWN FOR RELATION OF BUILDING TO SITE AS PROVIDED BY THE PROJECT ARCHITECT.

	PROPOSED
VEHICLE WHEEL PROFILE	-----
VEHICLE OVERALL PROFILE	_____

PUBLIC STORAGE NO. NJ20016
424 EAGLE ROCK AVENUE
LOT 1.08, BLOCK 111
TOWNSHIP OF WEST ORANGE
ESSEX COUNTY, NEW JERSEY

DRAWN BY: JCQ	CHECKED BY: MJN	DRAWING NUMBER: C-3
SCALE: 1"=30'	DATE: 11-19-2020	

JOB No:	10461-003	SHEET 04 OF 16
---------	-----------	----------------

DRESDNER ROBIN ENVIRONMENTAL
MANAGEMENT, INC.
1 EVERTRUST PLAZA, SUITE 901, JERSEY
CITY, NJ 07302
TEL: 201.217.9200 FAX: 201.217.9607
NJ CERTIFICATE OF AUTHORIZATION :
24GA27926000

JERSEY CITY ■ FAIRFIELD
ASBURY PARK ■ CHERRY HILL

Matthew Hand Isle of Man

07	03/11/2022	REVISED PER SITE LAYOUT CHANGE	BIZ
06	01/07/2022	REVISED PER TOWNSHIP REVIEW COMMENTS	BIZ
05	12/06/2021	REVISED PER SITE LAYOUT CHANGE	GRD
04	10/14/2021	REVISED PER TOWNSHIP REVIEW COMMENTS	GRD
03	08/26/2021	REVISED PER TOWNSHIP REVIEW COMMENTS	GRD
02	08/09/2021	REVISED PER TOWNSHIP REVIEW COMMENTS	GRD




VEHICLE TURNING ANALYSIS - GARBAGE TRUCK

PUBLIC STORAGE NO. NJ20016
424 EAGLE ROCK AVENUE
LOT 1.08, BLOCK 111
TOWNSHIP OF WEST ORANGE
ESSEX COUNTY, NEW JERSEY

DRAWN BY: JCQ	CHECKED BY: MJN	DRAWING NUMBER: C-3
SCALE: 1"=30'	DATE: 11-19-2020	

JOB No:	10461-003	SHEET 04 OF 16
---------	-----------	----------------

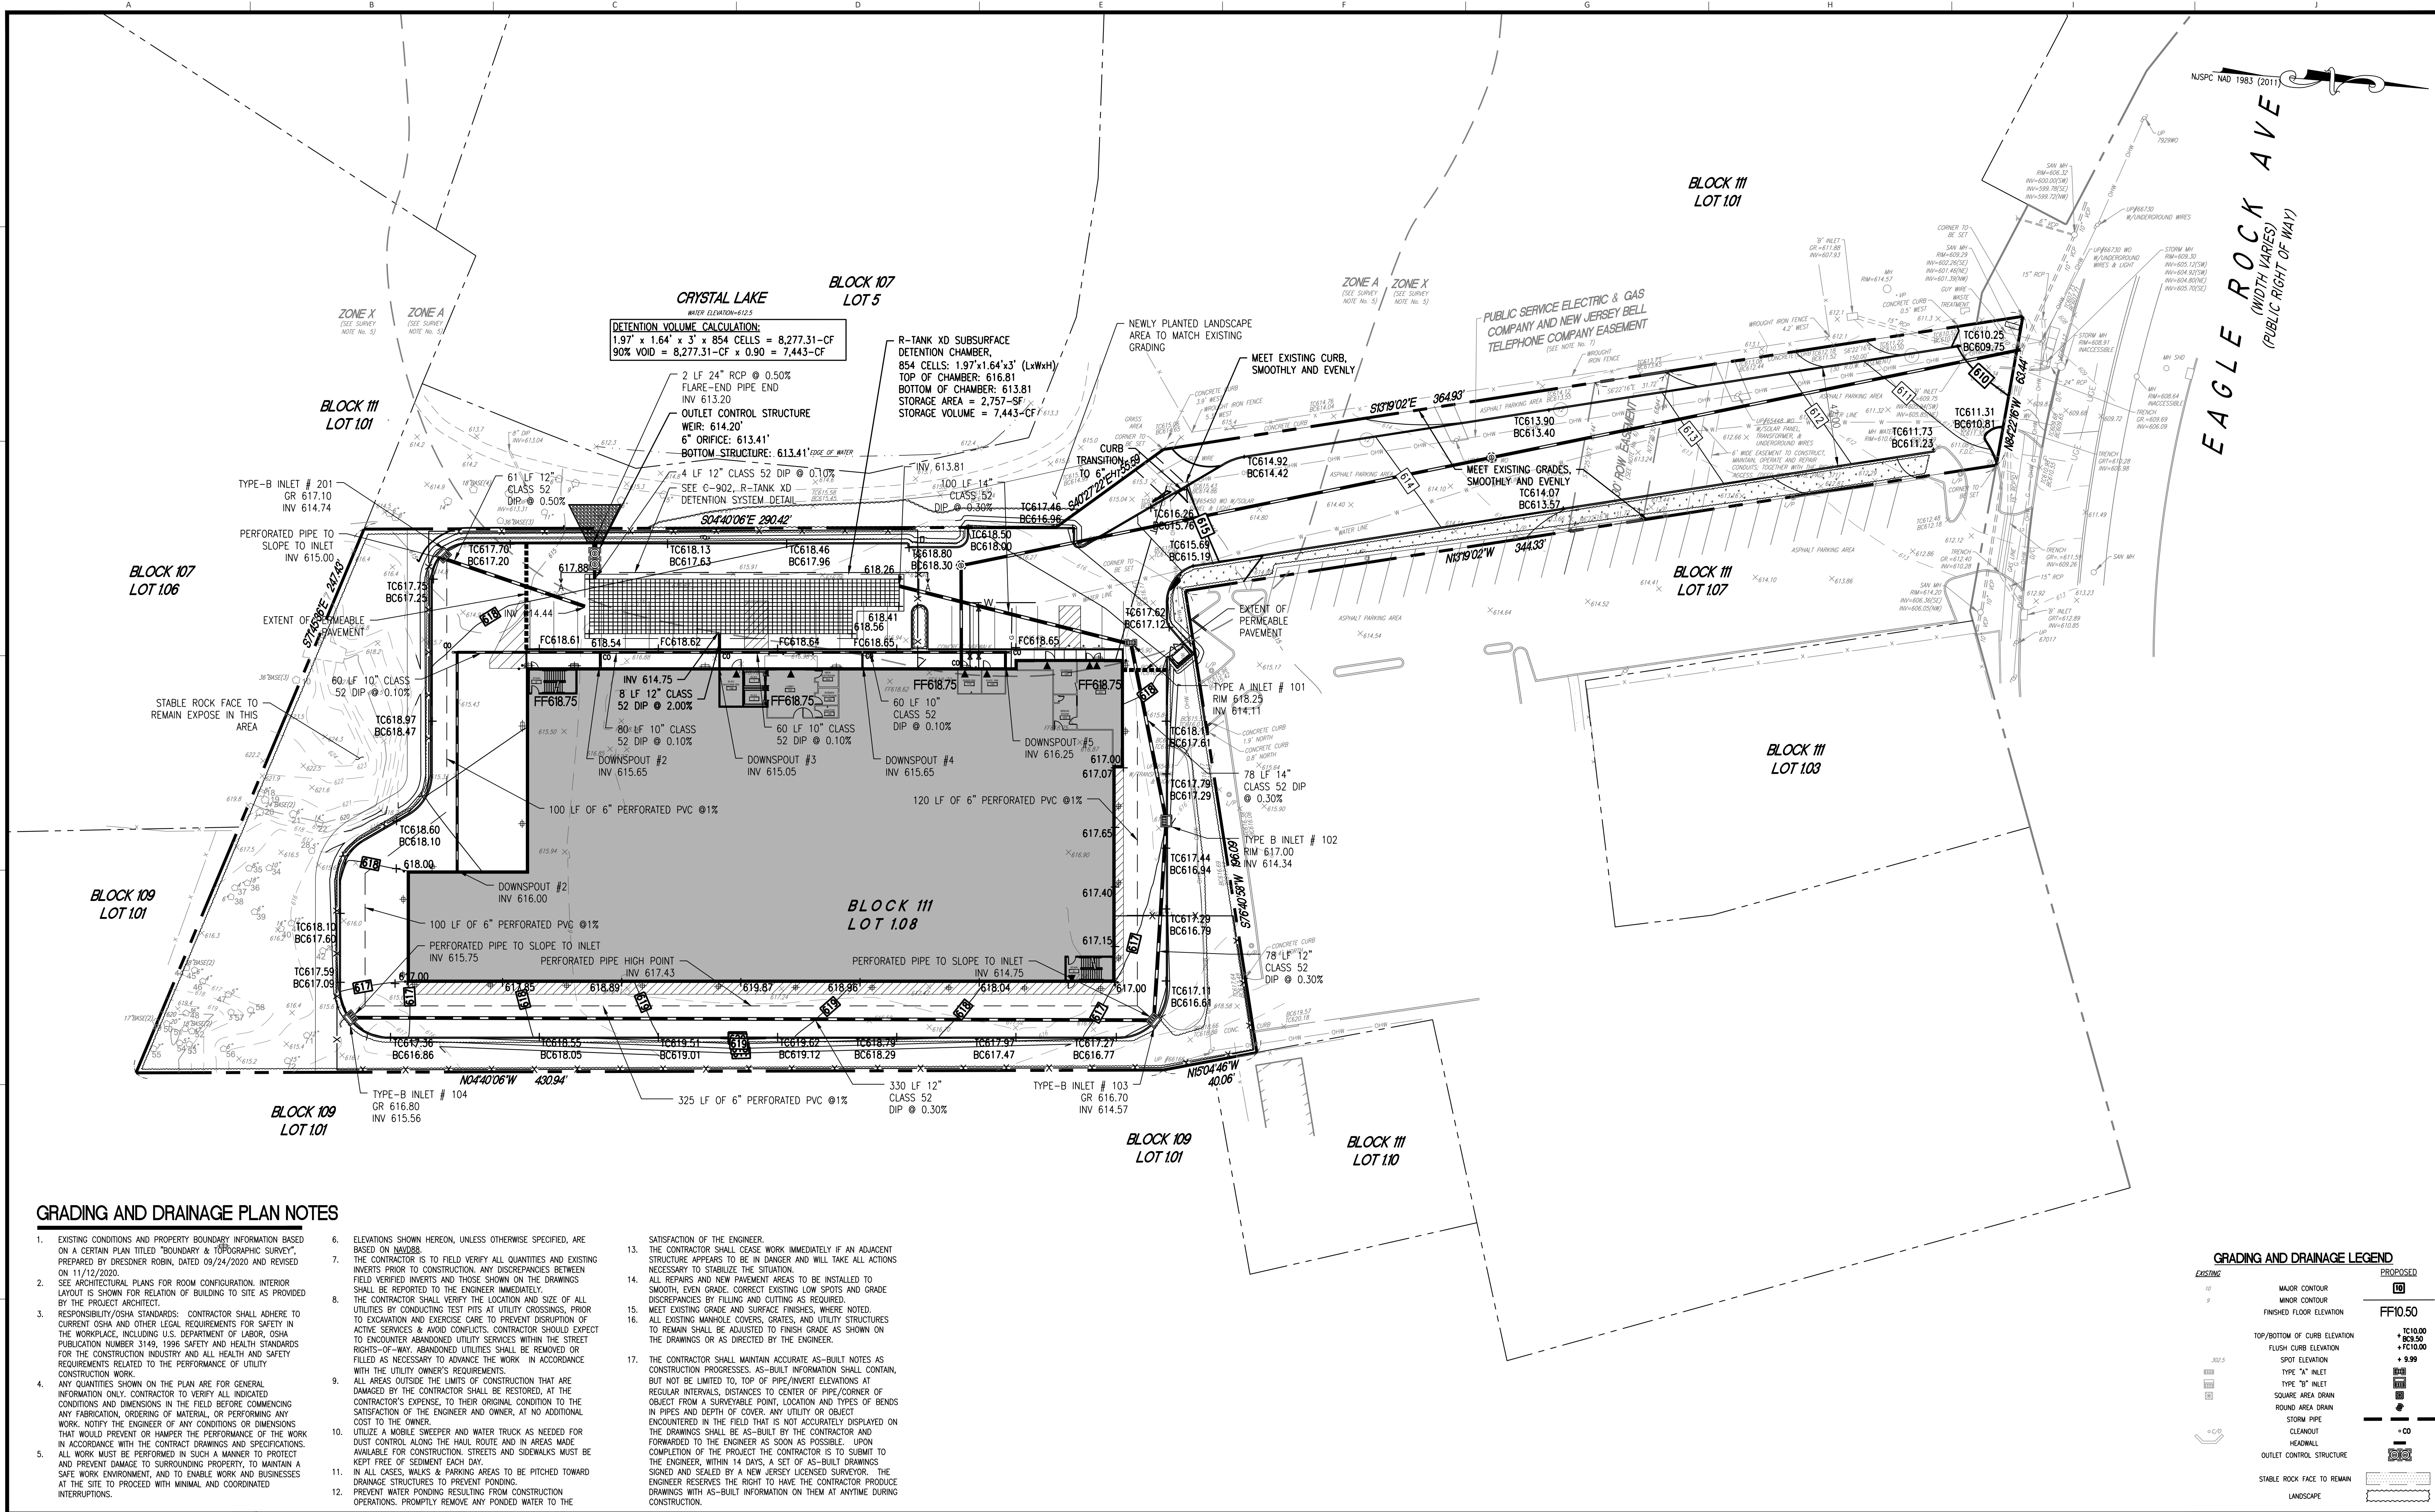

GRADING AND DRAINAGE PLAN NOTES

- EXISTING CONDITIONS AND PROPERTY BOUNDARY INFORMATION BASED ON A CERTAIN PLAN TITLED "BOUNDARY & TOPOGRAPHIC SURVEY", PREPARED BY DRESDNER ROBIN, DATED 09/24/2020 AND REVISED ON 11/12/2020.
- SEE ARCHITECTURAL PLANS FOR ROOM CONFIGURATION, INTERIOR LAYOUT IS SHOWN FOR RELATION OF BUILDING TO SITE AS PROVIDED BY THE PROJECT ARCHITECT.
- RESPONSIBILITY/OSHA STANDARDS: CONTRACTOR SHALL ADHERE TO CURRENT OSHA AND OTHER LEGAL REQUIREMENTS FOR SAFETY IN THE WORKPLACE, INCLUDING U.S. DEPARTMENT OF LABOR, OSHA PUBLICATION NUMBER 3149, 1996 SAFETY AND HEALTH STANDARDS FOR THE CONSTRUCTION INDUSTRY AND ALL HEALTH AND SAFETY REQUIREMENTS RELATED TO THE PERFORMANCE OF UTILITY CONSTRUCTION WORK.
- ANY QUANTITIES SHOWN ON THE PLAN ARE FOR GENERAL INFORMATION ONLY. CONTRACTOR TO VERIFY ALL INDICATED CONDITIONS AND DIMENSIONS IN THE FIELD BEFORE COMMENCING ANY FABRICATION, ORDERING OF MATERIAL, OR PERFORMING ANY WORK. NOTIFY THE ENGINEER OF ANY CONDITIONS OR DIMENSIONS THAT WOULD PREVENT OR HAMPER THE PERFORMANCE OF THE WORK IN ACCORDANCE WITH THE CONTRACT DRAWINGS AND SPECIFICATIONS.
- ALL WORK MUST BE PERFORMED IN SUCH A MANNER TO PROTECT AND PREVENT DAMAGE TO SURROUNDING PROPERTY, TO MAINTAIN A SAFE WORK ENVIRONMENT, AND TO ENABLE WORK AND BUSINESSES AT THE SITE TO PROCEED WITH MINIMAL AND COORDINATED INTERRUPTIONS.
- ELEVATIONS SHOWN HEREON, UNLESS OTHERWISE SPECIFIED, ARE BASED ON NAVD83.
- THE CONTRACTOR IS TO FIELD VERIFY ALL QUANTITIES AND EXISTING INVERTS PRIOR TO CONSTRUCTION. ANY DISCREPANCIES BETWEEN FIELD VERIFIED INVERTS AND THOSE SHOWN ON THE DRAWINGS SHALL BE REPORTED TO THE ENGINEER IMMEDIATELY.
- THE CONTRACTOR SHALL VERIFY THE LOCATION AND SIZE OF ALL UTILITIES BY CONDUCTING TEST PITS AT UTILITY CROSSINGS, PRIOR TO EXCAVATION AND EXERCISE CARE TO PREVENT DISRUPTION OF ACTIVE SERVICES & AVOID COLLISIONS. CONTRACTOR SHOULD EXPECT TO ENCOUNTER ABANDONED UTILITY SERVICES WITHIN THE STREET RIGHTS-OF-WAY. ABANDONED UTILITIES SHALL BE REMOVED OR FILLED AS NECESSARY TO ADVANCE THE WORK IN ACCORDANCE WITH THE UTILITY OWNER'S REQUIREMENTS.
- ALL AREAS OUTSIDE THE LIMITS OF CONSTRUCTION THAT ARE DAMAGED BY THE CONTRACTOR SHALL BE RESTORED, AT THE CONTRACTOR'S EXPENSE, TO THEIR ORIGINAL CONDITION TO THE SATISFACTION OF THE ENGINEER AND OWNER, AT NO ADDITIONAL COST TO THE OWNER.
- UTILIZE A MOBILE SWEEPER AND WATER TRUCK AS NEEDED FOR DUST CONTROL ALONG THE HAUL ROUTE AND IN AREAS MADE AVAILABLE FOR CONSTRUCTION. STREETS AND SIDEWALKS MUST BE KEPT FREE OF SEDIMENT EACH DAY.
- IN ALL CASES, WALKS & PARKING AREAS TO BE PITCHED TOWARD DRAINAGE STRUCTURES TO PREVENT PONING.
- PREVENT WATER PONDING RESULTING FROM CONSTRUCTION OPERATIONS. PROMPTLY REMOVE ANY PONDING WATER TO THE SATISFACTION OF THE ENGINEER.
- THE CONTRACTOR SHALL CEASE WORK IMMEDIATELY IF AN ADJACENT STRUCTURE APPEARS TO BE IN DANGER AND WILL TAKE ALL ACTIONS NECESSARY TO STABILIZE THE SITUATION.
- ALL REPAIRS AND NEW PAVEMENT AREAS TO BE INSTALLED TO SMOOTH, EVEN GRADE, CORRECT EXISTING LOW SPOTS AND GRADE DISCREPANCIES BY FILLING AND CUTTING AS REQUIRED.
- MEET EXISTING GRADE AND SURFACE FINISHES, WHERE NOTED.
- ALL EXISTING MANHOLE COVERS, GRATES, AND UTILITY STRUCTURES TO REMAIN SHALL BE ADJUSTED TO FINISH GRADE AS SHOWN ON THE DRAWINGS OR AS DIRECTED BY THE ENGINEER.
- THE CONTRACTOR SHALL MAINTAIN ACCURATE AS-BUILT NOTES AS CONSTRUCTION PROGRESSES. AS-BUILT INFORMATION SHALL CONTAIN, BUT NOT BE LIMITED TO, TOP OF PIPE/INVERT ELEVATIONS AT REGULAR INTERVALS, DISTANCES TO CENTER OF PIPE/CORNER OF OBJECT FROM A SURVEYABLE POINT, LOCATION AND TYPES OF BENDS IN PIPES AND DEPTH OF COVER. ANY UTILITY OR OBJECT ENCOUNTERED IN THE FIELD THAT IS NOT ACCURATELY DISPLAYED ON THE DRAWINGS SHALL BE AS-BUILT BY THE CONTRACTOR AND FORWARDED TO THE ENGINEER AS SOON AS POSSIBLE. UPON COMPLETION OF THE PROJECT THE CONTRACTOR IS TO SUBMIT TO THE ENGINEER, WITHIN 14 DAYS, A SET OF AS-BUILT DRAWINGS SIGNED AND SEALED BY A NEW JERSEY LICENSED SURVEYOR. THE ENGINEER RESERVES THE RIGHT TO HAVE THE CONTRACTOR PRODUCE DRAWINGS WITH AS-BUILT INFORMATION ON THEM AT ANYTIME DURING CONSTRUCTION.

GRADING AND DRAINAGE LEGEND

EXISTING	PROPOSED
10	MAJOR CONTOUR
9	MINOR CONTOUR
	FINISHED FLOOR ELEVATION
	TOP/BOTTOM OF CURB ELEVATION
	FLUSH CURB ELEVATION
	SPOT ELEVATION
	TYPE "A" INLET
	TYPE "B" INLET
	SQUARE AREA DRAIN
	ROUND AREA DRAIN
	STORM PIPE
	CLEANOUT
	HEADWALL
	OUTLET CONTROL STRUCTURE
	STABLE ROCK FACE TO REMAIN
	LANDSCAPE

DRESDNER
ROBIN

DRESDNER ROBIN ENVIRONMENTAL
MANAGEMENT, INC.
1 EVERTRUST PLAZA, SUITE 901, JERSEY
CITY, NJ 07302
TEL: 201.217.9200 FAX: 201.217.9607
NJ CERTIFICATE OF AUTHORIZATION:
246A27936000
JERSEY CITY • FAIRFIELD
ASBURY PARK • CHERRY HILL

Matthew J. Neuls
MATTHEW J. NEULS
PROFESSIONAL ENGINEER
NJ LICENSE NUMBER 246E04313300
Gabrielle Gornelli
GABRIELLE GORNELLI
PROFESSIONAL ENGINEER
NJ LICENSE NUMBER 246E05363600

REVISED	DATE	DESCRIPTION	BY
07	03/11/2022	REVISED PER SITE LAYOUT CHANGE	BIZ
06	01/07/2022	REVISED PER TOWNSHIP REVIEW COMMENTS	BIZ
05	12/05/2021	REVISED PER SITE LAYOUT CHANGE	GRG
04	10/14/2021	REVISED PER TOWNSHIP REVIEW COMMENTS	GRG
03	08/26/2021	REVISED PER TOWNSHIP REVIEW COMMENTS	GRG
02	08/09/2021	REVISED PER TOWNSHIP REVIEW COMMENTS	GRG
01	03/26/2021	REVISED PER TOWNSHIP REVIEW COMMENTS	GRG
00			




PUBLIC STORAGE
ATLANTIC COAST, LLC
701 WESTERN AVENUE
GLENDALE, CA 91201

GRADING AND
DRAINAGE PLAN

PUBLIC STORAGE NO. NJ20016
424 EAGLE ROCK AVENUE
LOT 1.08, BLOCK 111
TOWNSHIP OF WEST ORANGE
ESSEX COUNTY, NEW JERSEY

SCALE: 30 15 0 30 SCALE: 1"=30'	DRAWN BY: JCQ SCALE: 1"=30'	CHECKED BY: DATE: 11-19-2020	DRAWING NUMBER: C-401
10461-003	SHEET 05 OF 16		

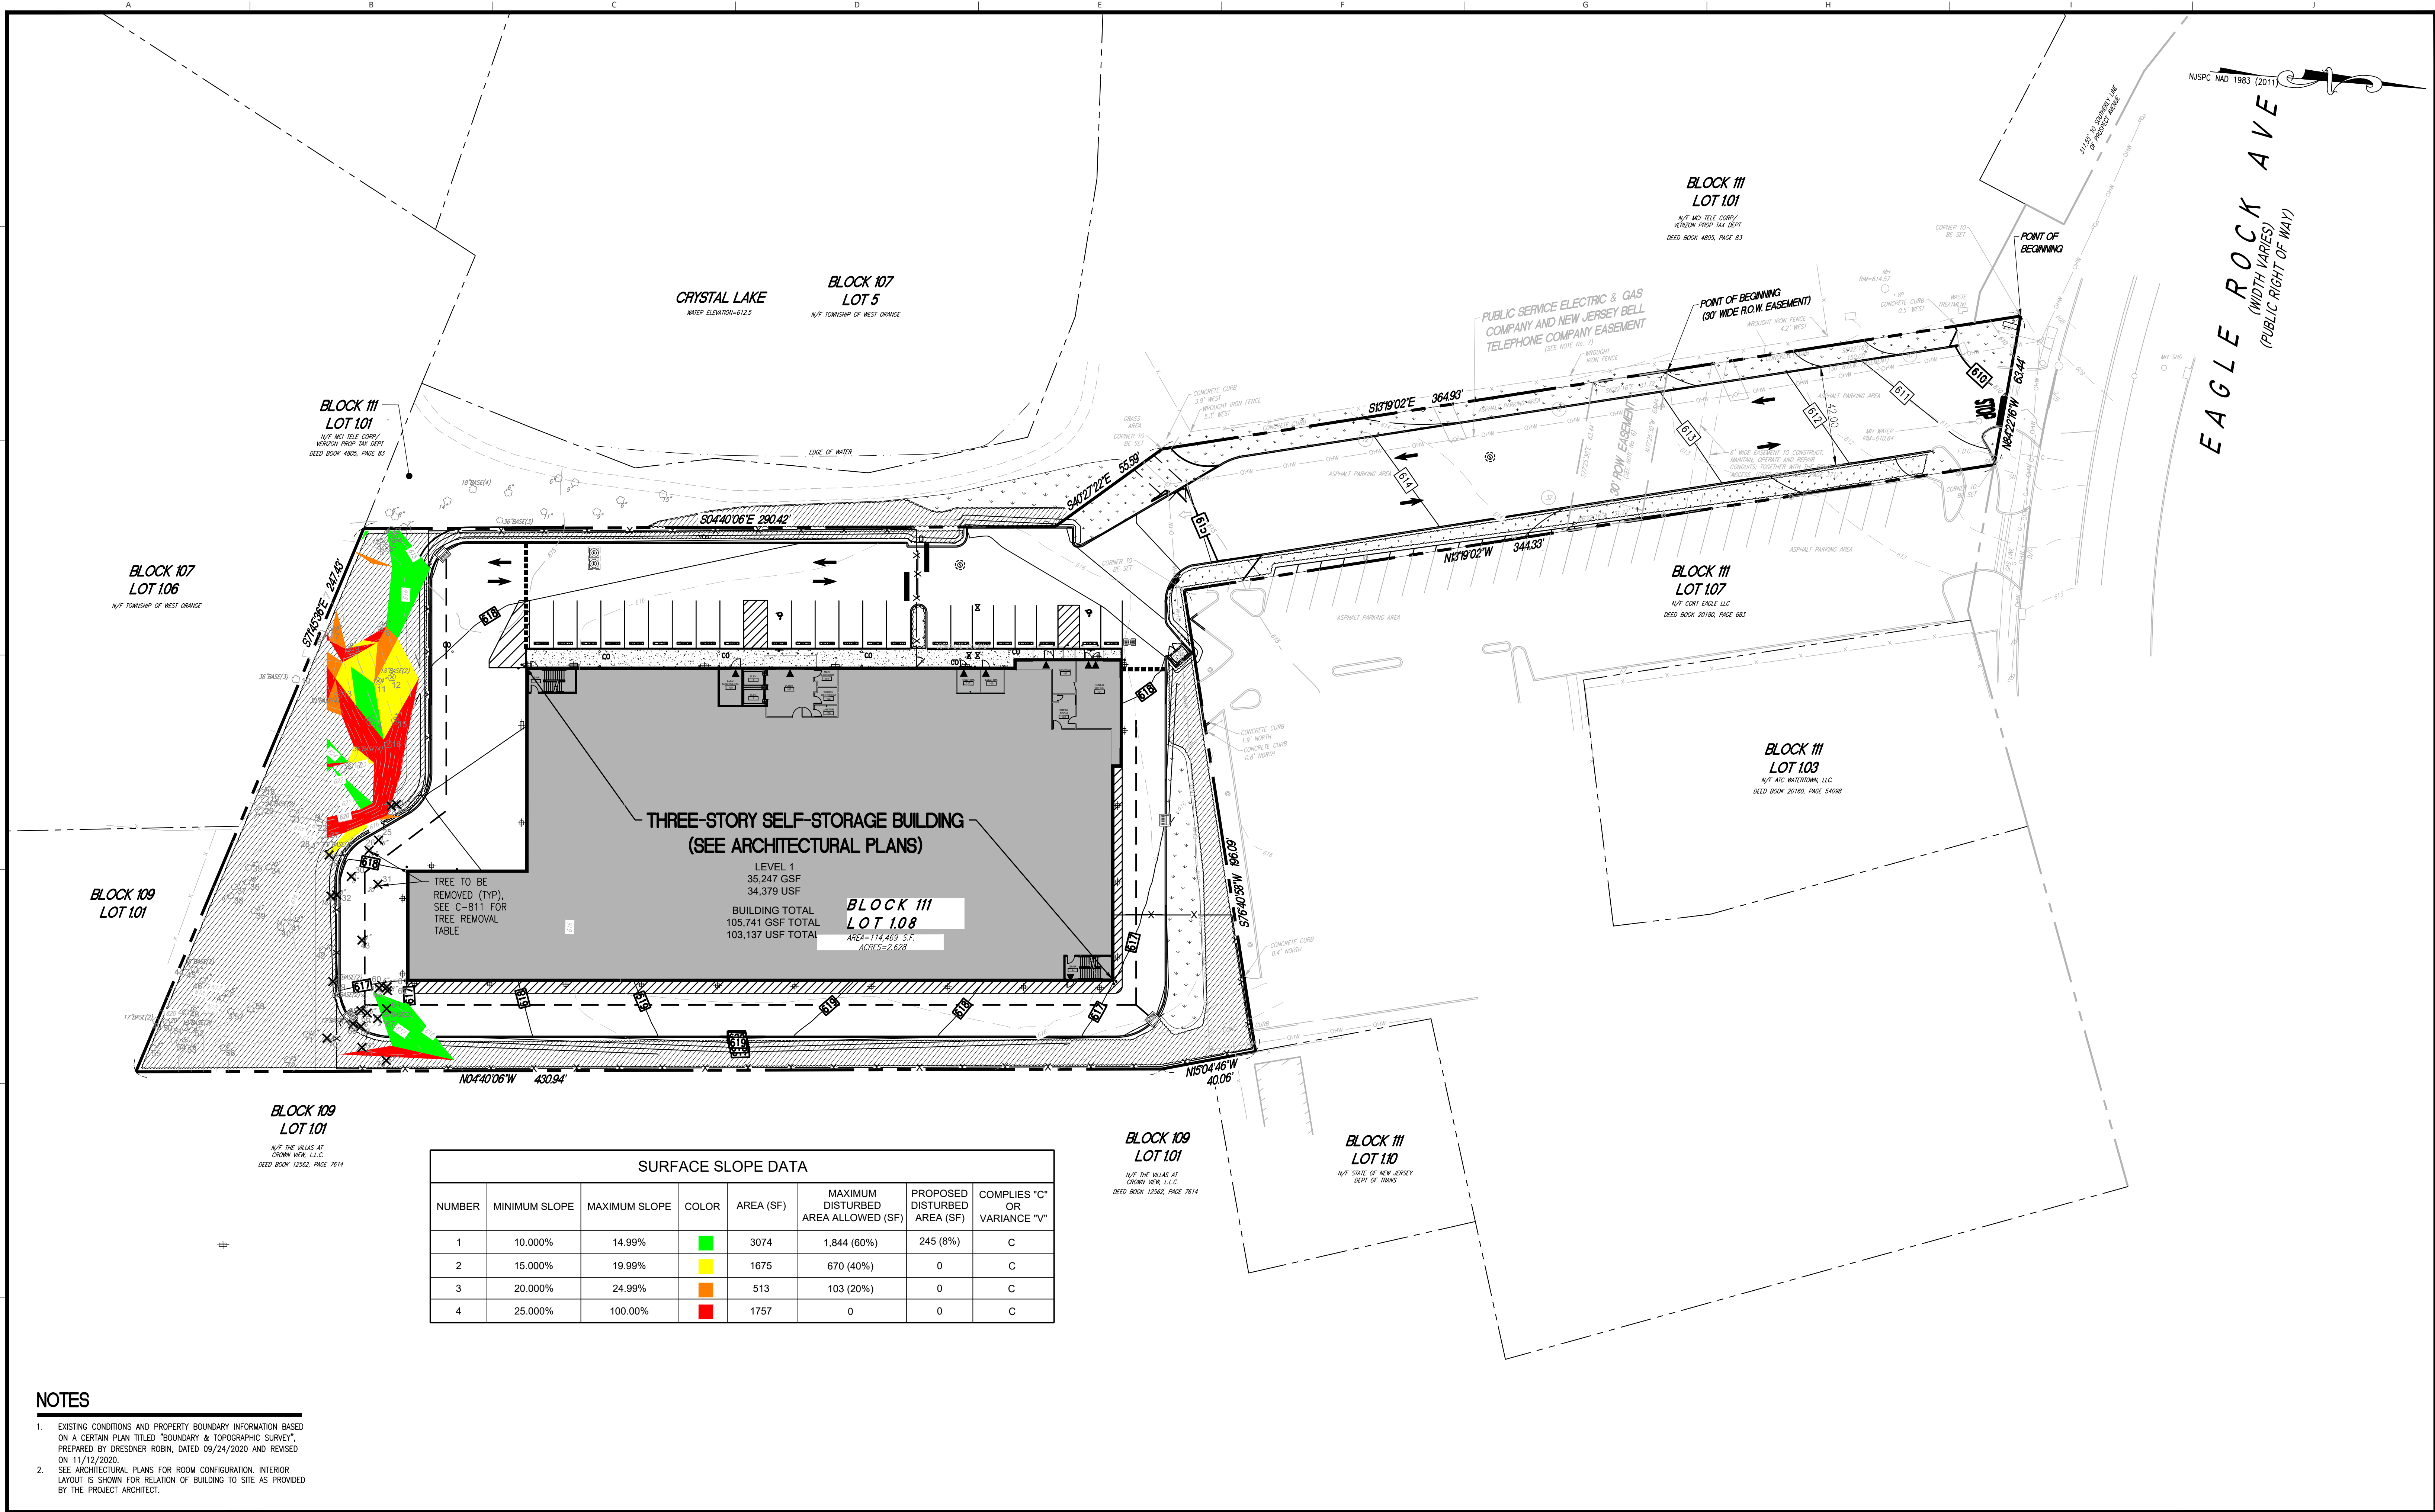

**DRESDNER
ROBIN**

DRESDNER ROBIN ENVIRONMENTAL
MANAGEMENT, INC.
1 EVERTRUST PLAZA, SUITE 901, JERSEY
CITY, NJ 07302
TEL: 201.217.9200 FAX: 201.217.9607
NJ CERTIFICATE OF AUTHORIZATION:
246A27936000

JERSEY CITY • FAIRFIELD
ASBURY PARK • CHERRY HILL

Matthew J. Neuls *Gabrielle Gornelli*

MATTHEW J. NEULS **GABRIELLE GORNELLI**

PROFESSIONAL ENGINEER
NJ LICENSE NUMBER 24GE04313300

PROFESSIONAL ENGINEER
NJ LICENSE NUMBER 24GE03363600

NO.	DATE	DESCRIPTION	BY
07	03/11/2022	REVISED PER SITE LAYOUT CHANGE	BIZ
06	01/07/2022	REVISED PER TOWNSHIP REVIEW COMMENTS	BIZ
05	12/08/2021	REVISED PER SITE LAYOUT CHANGE	GRG
04	10/14/2021	REVISED PER TOWNSHIP REVIEW COMMENTS	GRG
03	08/26/2021	REVISED PER TOWNSHIP REVIEW COMMENTS	GRG
02	08/09/2021	REVISED PER TOWNSHIP REVIEW COMMENTS	GRG
01	03/26/2021	REVISED PER TOWNSHIP REVIEW COMMENTS	GRG
00			

REVISIONS:

OWNER / APPLICANT:



PUBLIC STORAGE
ATLANTIC COAST, LLC
701 WESTERN AVENUE
GLENDALE, CA 91201


DRAWING TITLE:

**EXISTING STEEP
SLOPES PLAN**

PROJECT:

PUBLIC STORAGE NO. NJ20016
424 EAGLE ROCK AVENUE
LOT 1.08, BLOCK 111
TOWNSHIP OF WEST ORANGE
ESSEX COUNTY, NEW JERSEY

SCALE:		
</		

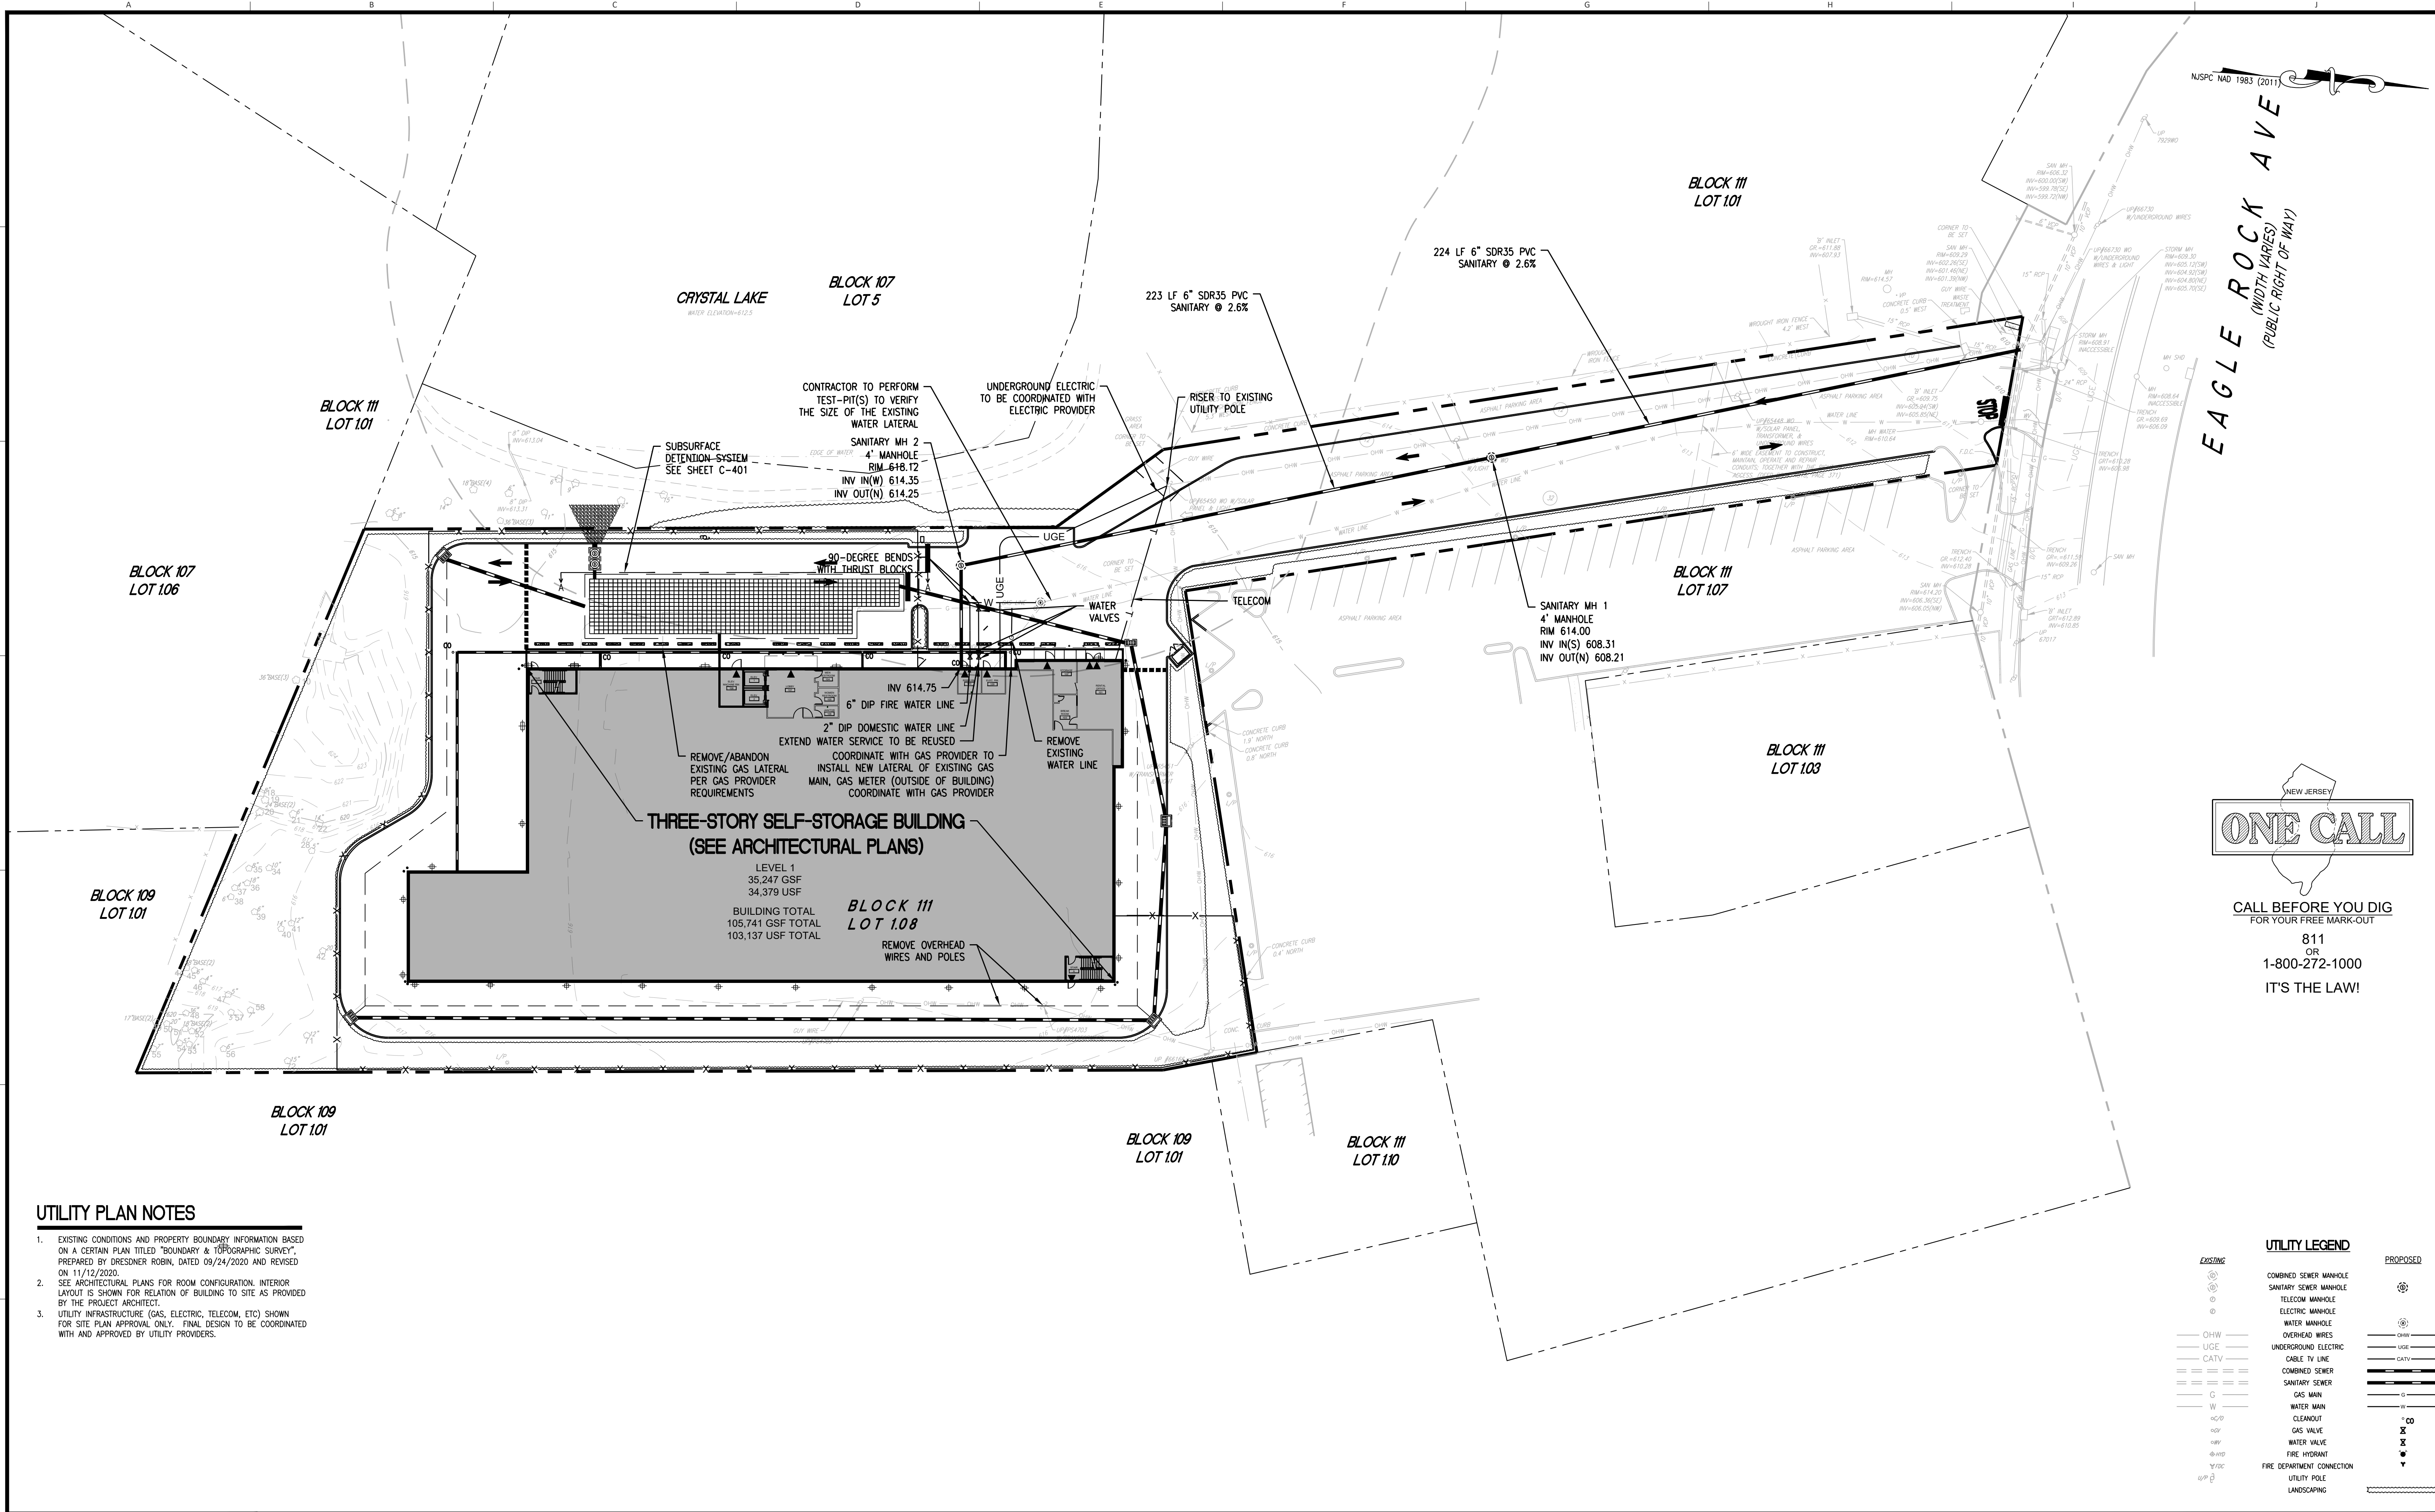

**DRESDNER
ROBIN**

DRESDNER ROBIN ENVIRONMENTAL
MANAGEMENT, INC.
1 EVERTRUST PLAZA, SUITE 901, JERSEY
CITY, NJ 07302
TEL: 201.217.9200 FAX: 201.217.9607
NJ CERTIFICATE OF AUTHORIZATION:
246A27936000
JERSEY CITY • FAIRFIELD
ASBURY PARK • CHERRY HILL

Matthew J. Neuls
MATTHEW J. NEULS
PROFESSIONAL ENGINEER
NJ LICENSE NUMBER 24GE04313300

Gabrielle Gornelli
GABRIELLE GORNELLI
PROFESSIONAL ENGINEER
NJ LICENSE NUMBER 24GE03363600

07	03/11/2022	REVISED PER SITE LAYOUT CHANGE	BIZ
06	01/07/2022	REVISED PER TOWNSHIP REVIEW COMMENTS	BIZ
05	12/05/2021	REVISED PER SITE LAYOUT CHANGE	GRG
04	10/14/2021	REVISED PER TOWNSHIP REVIEW COMMENTS	GRG
03	08/26/2021	REVISED PER TOWNSHIP REVIEW COMMENTS	GRG
02	08/09/2021	REVISED PER TOWNSHIP REVIEW COMMENTS	GRG
01	03/26/2021	REVISED PER TOWNSHIP REVIEW COMMENTS	GRG
00			
REVISIONS:			
BY	DATE	DESCRIPTION	

OWNER / APPLICANT:
Public Storage
PUBLIC STORAGE
ATLANTIC COAST, LLC
701 WESTERN AVENUE
GLENDALE, CA 91201

DRAWING TITLE:
UTILITY PLAN

PROJECT:
PUBLIC STORAGE NO. NJ20016
424 EAGLE ROCK AVENUE
LOT 1.08, BLOCK 111
TOWNSHIP OF WEST ORANGE
ESSEX COUNTY, NEW JERSEY

SCALE:
30 15 0 30
SCALE: 1"=30'

DRAWN BY:
JCQ


CHECKED BY:
MIN

DATE:
11-19-2020

DRAWING NUMBER:
C-501

JOB No:
10461-003

SHEET **07** OF **16**

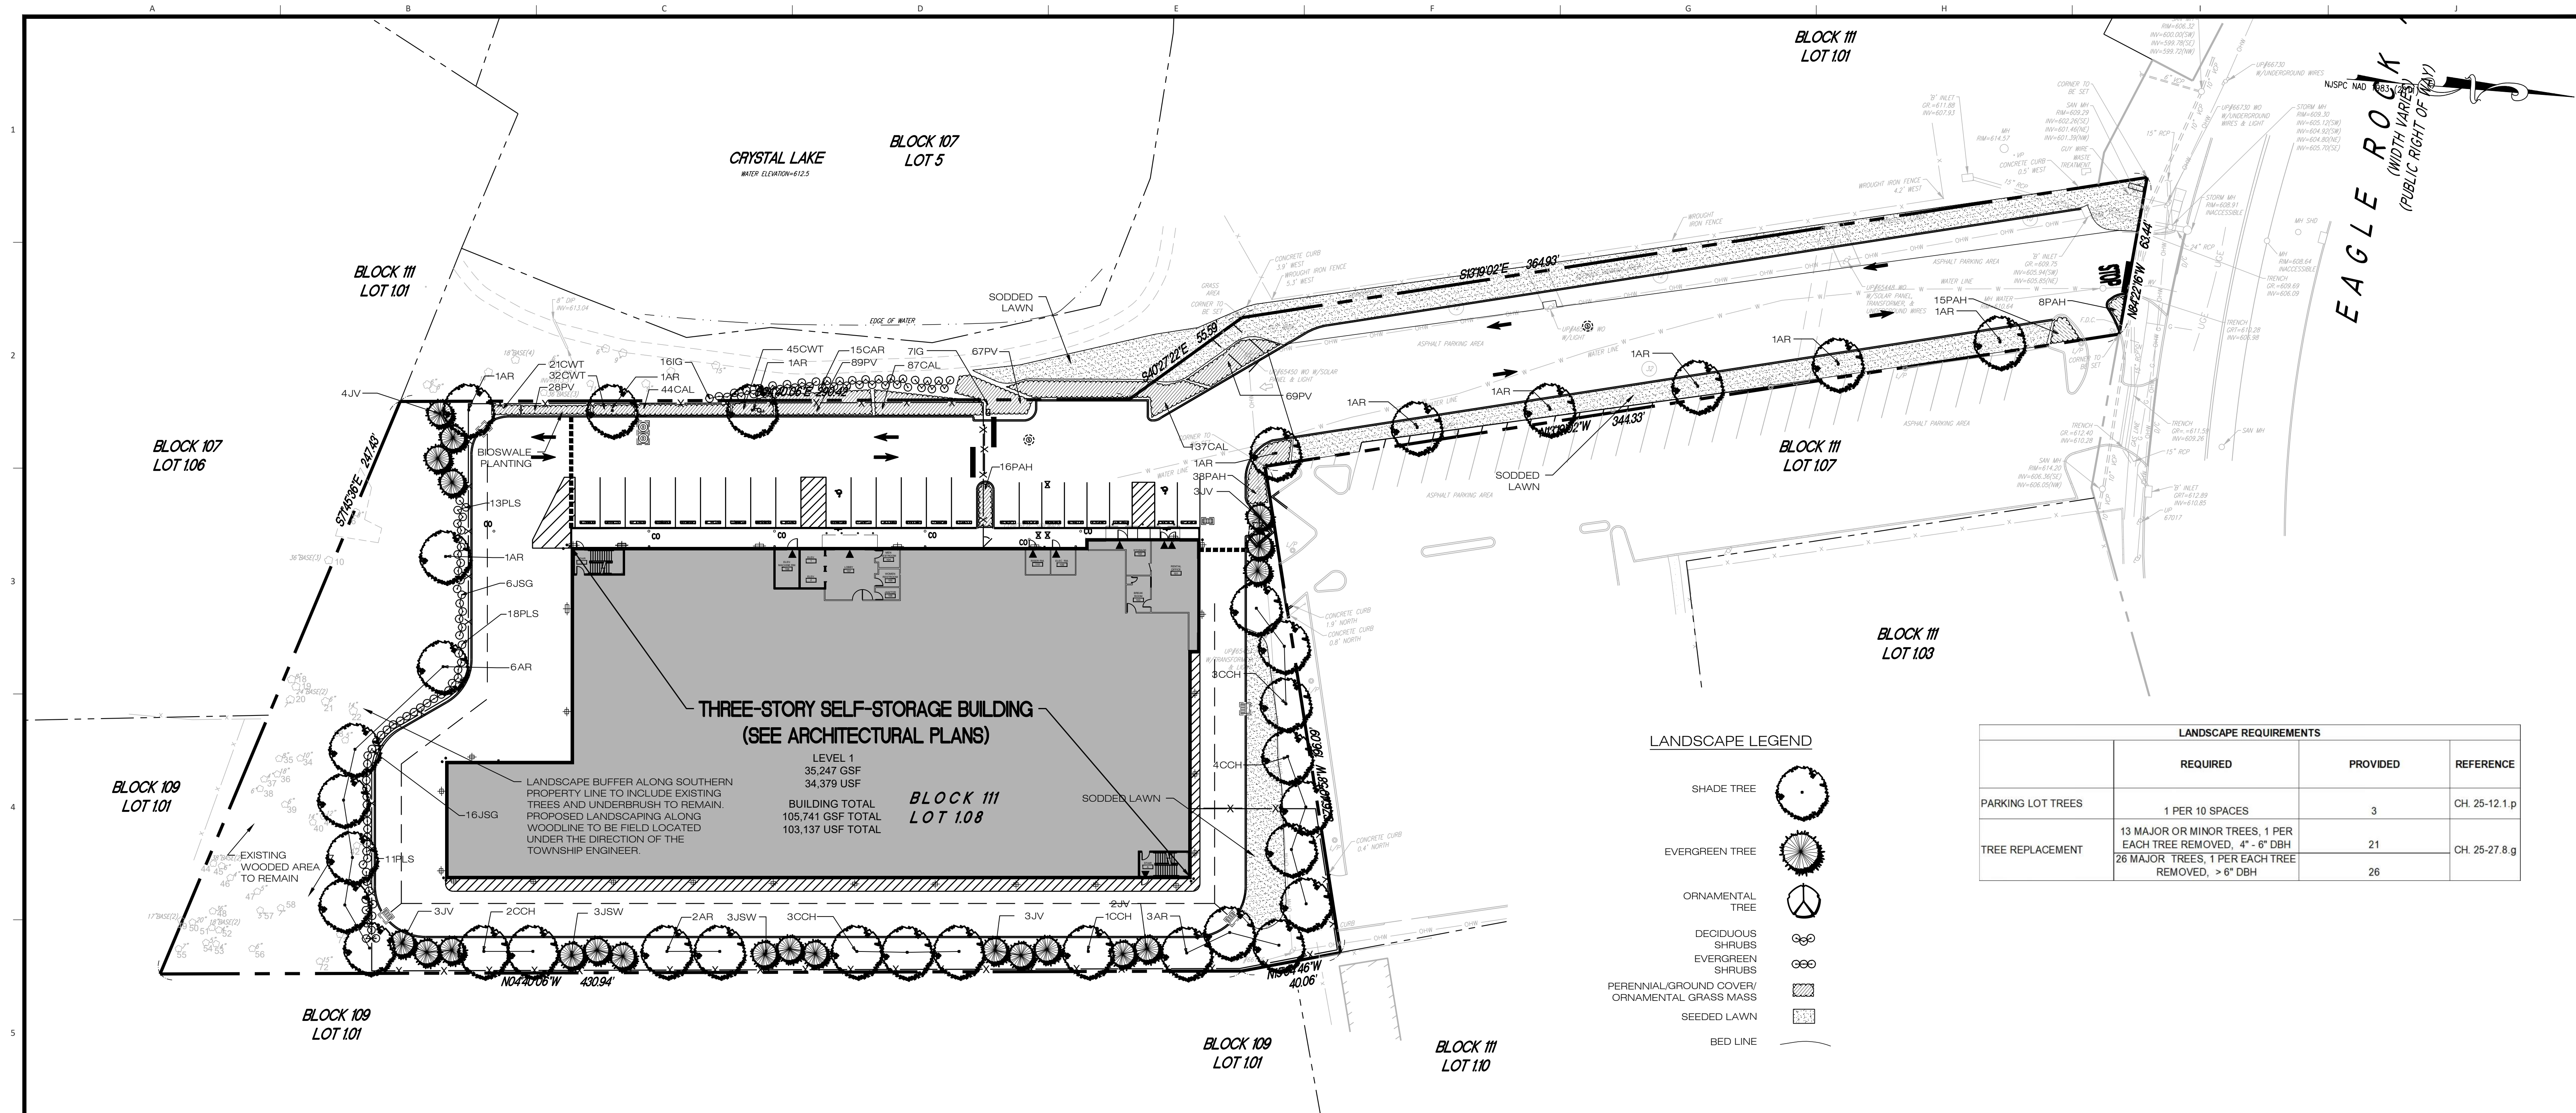

PLANT LIST

TREES									
KEY	QTY	BOTANICAL NAME	COMMON NAME	ROOT	CALIPER	SIZE	SPACING	COMMENTS	
AR	21 -	Acer rubrum 'Franks Red'	Red Sunset Maple	B&B	2 1/2"-3" CAL		PER PLAN	Symmetrical Leader intact Full	
COH	13 -	Carpinus caroliniana 'Native Flame'	American Hornbeam	B&B	2 1/2"-3" CAL		PER PLAN	Symmetrical Leader intact	
EVERGREEN TREES									
KEY	QTY	BOTANICAL NAME	COMMON NAME	ROOT	SIZE	SPACING	COMMENTS		
JSW	6 -	Juniperus scopulorum 'Witchita Blue'	Witchita Blue Juniper	B&B	6" - 8"	PER PLAN	Full to Ground Leader intact		
JV	15 -	Juniperus virginiana	EASTERN RED CEDAR	B&B	6" - 8"	PER PLAN	Full to Ground Leader intact		
SHRUBS									
KEY	QTY	BOTANICAL NAME	COMMON NAME	ROOT	SIZE	SPACING	COMMENTS		
CAR	15 -	Clethra alnifolia rosea	Pink Flowering Summersweet	3 GAL	24" - 36"	PER PLAN	Dense and Well established		
IG	22 -	Ilex glabra 'Shamrock'	Shamrock Inkberry Holly	3 GAL	24" - 36"	PER PLAN	Dense and Well established		
JSG	22 -	Juniperus x pfitzeriana 'Sea Green'	Sea Green Juniper	3 GAL	18" - 24"	PER PLAN	Dense and Well established		
PLS	42 -	Prunus laurocerasus 'Schipkaensis'	Schipka Cherry Laurel	3 GAL	24" - 36"	PER PLAN	Dense and Well established		
ORNAMENTAL GRASSES									
KEY	QTY	BOTANICAL NAME	COMMON NAME	ROOT	SIZE	SPACING	COMMENTS		
CAL	258 -	Calamagrostis canadensis	Bluejoint Reed Grass	1 GAL	12" - 18"	24" O.C.	Well established in container		
CWT	98 -	Carex albicans	White Tinge Sedge	1 GAL	12" - 18"	18" O.C.	Well established in container		
PV	253 -	Panicum virgatum 'Shenandoah'	Shenandoah Switch Grass	1 GAL	12" - 18"	24" O.C.	Well established in container		
PAH	77 -	Pennisetum alopecuroides 'Hamelin'	Hamelin Fountain Grass	2 GAL	12" - 18"	30" O.C.	Well established in container		

DRESDNER
ROBIN

DRESDNER ROBIN ENVIRONMENTAL
MANAGEMENT, INC.
1 EVERTRUST PLAZA, SUITE 901, JERSEY
CITY, NJ 07302
TEL: 201.217.9200 FAX: 201.217.9607
NJ CERTIFICATE OF AUTHORIZATION :
24GA27926000

JERSEY CITY ■ FAIRFIELD
ASBURY PARK ■ CHERRY HILL

...

MARK A. VIZZINI
LICENSED LANDSCAPE ARCHITECT
NJ LICENSE NUMBER 21AS000852

07	03/11/2022	REVISED PER SITE LAYOUT CHANGE	BIZ
06	01/07/2022	REVISED PER TOWNSHIP REVIEW COMMENTS	BIZ
05	12/06/2021	REVISED PER SITE LAYOUT CHANGE	GRG
04	10/14/2021	REVISED PER TOWNSHIP REVIEW COMMENTS	GRG
03	08/26/2021	REVISED PER TOWNSHIP REVIEW COMMENTS	GRG
02	08/09/2021	REVISED PER TOWNSHIP REVIEW COMMENTS	GRG
01	03/26/2021	REVISED PER TOWNSHIP REVIEW COMMENTS	GRG
Nº	DATE	DESCRIPTION	BY

REVISIONS:

OWNER / APPLICANT:



**PUBLIC STORAGE
ATLANTIC COAST, LLC**
701 WESTERN AVENUE
GLENDALE, CA 91201

DRAWING TITLE:


LANDSCAPE PLAN

PROJECT:


PUBLIC STORAGE NO. NJ20016

424 EAGLE ROCK AVENUE
LOT 1.08, BLOCK 111
TOWNSHIP OF WEST ORANGE
ESSEX COUNTY, NEW JERSEY

SCALE:

 


DRAWN BY: JCQ	CHECKED BY: MV	DRAWING NUMBER: L-601
SCALE: 1"=30'	DATE: 11-19-2020	
JOB No: 10461-003		SHEET 08 OF

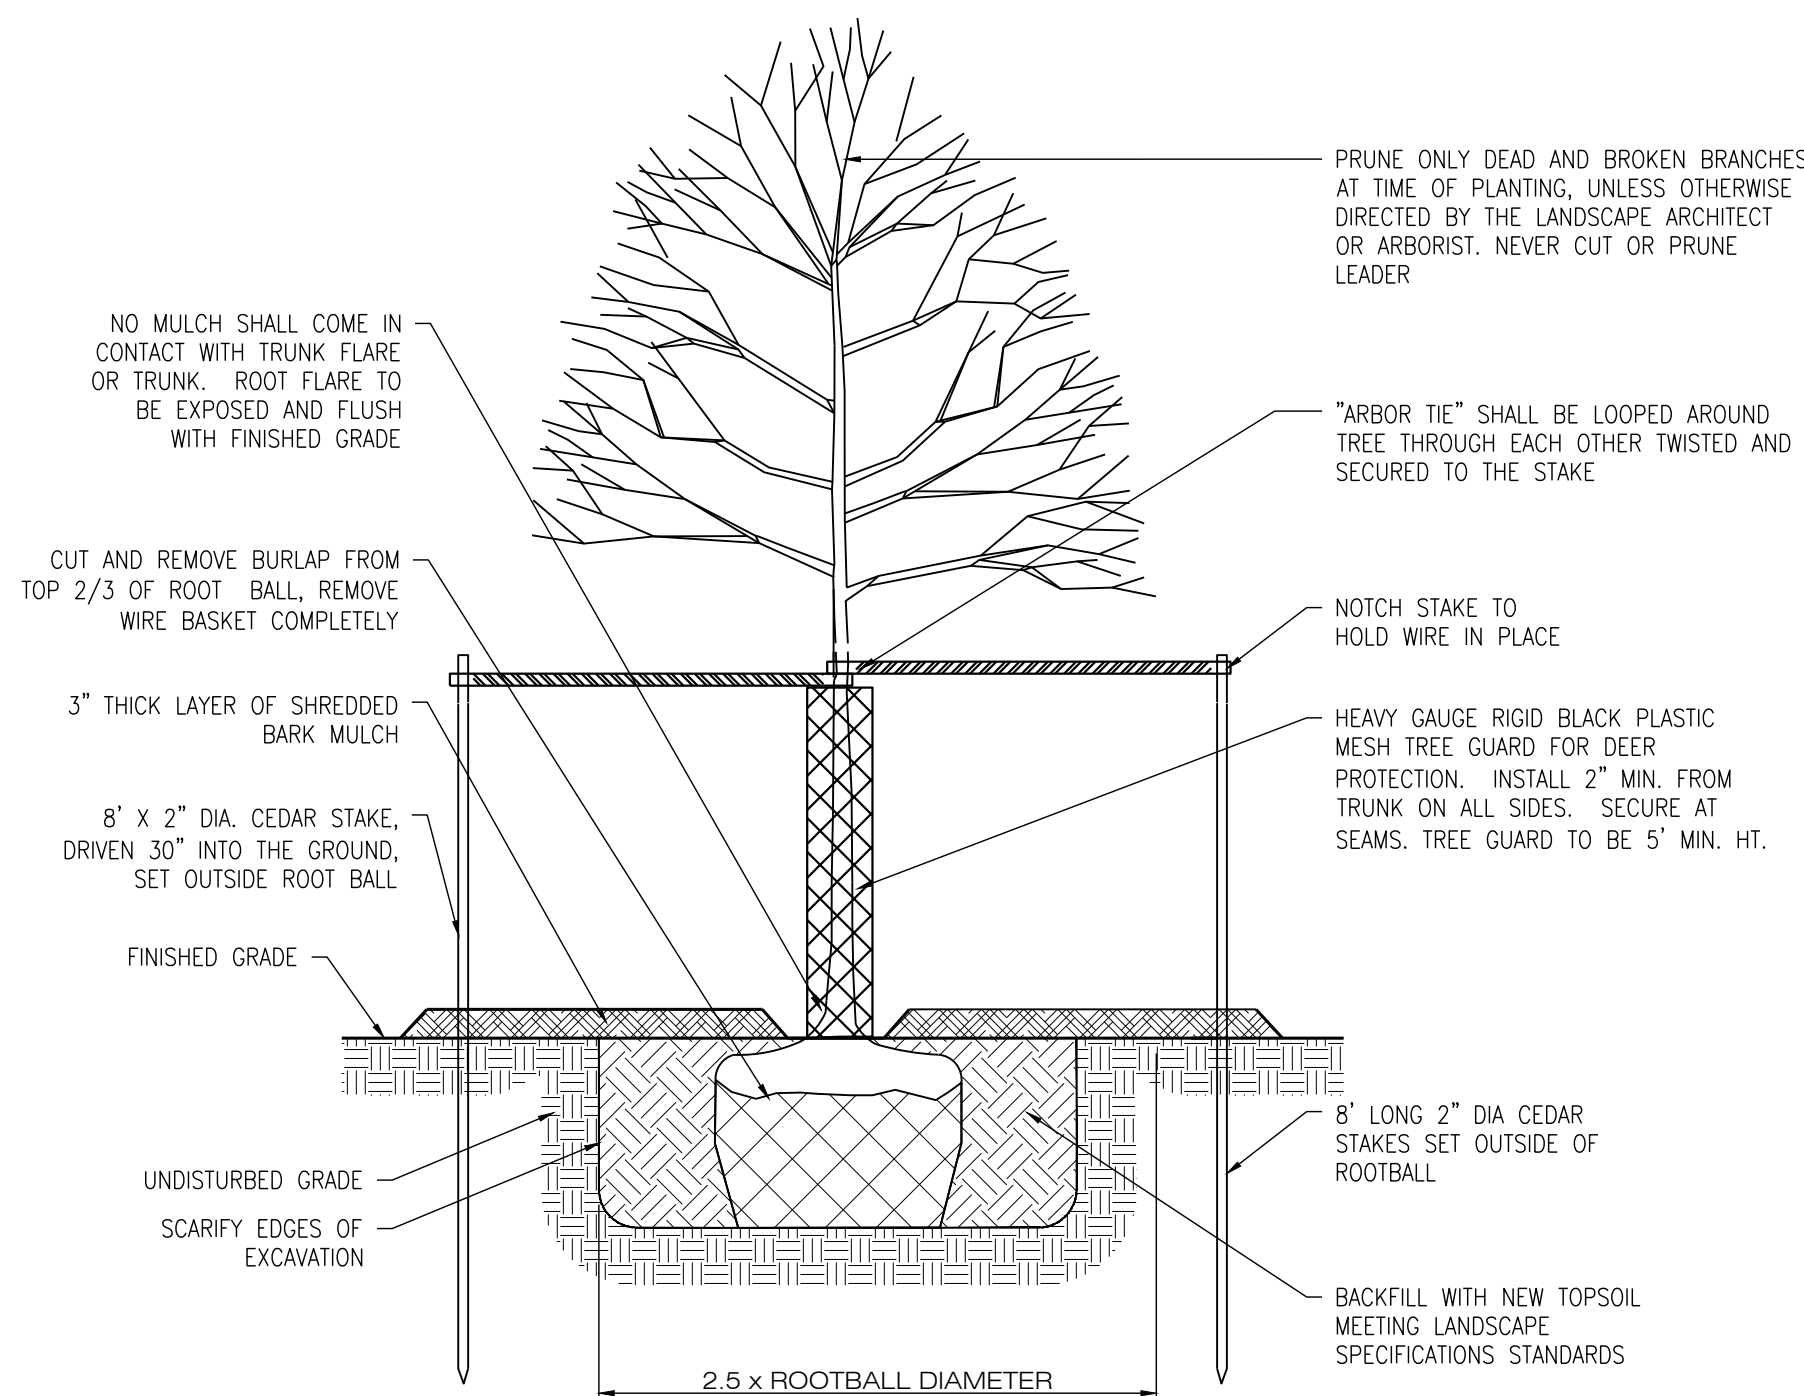


TYPICAL TREE PLANTING DETAIL

SCALE: NTS

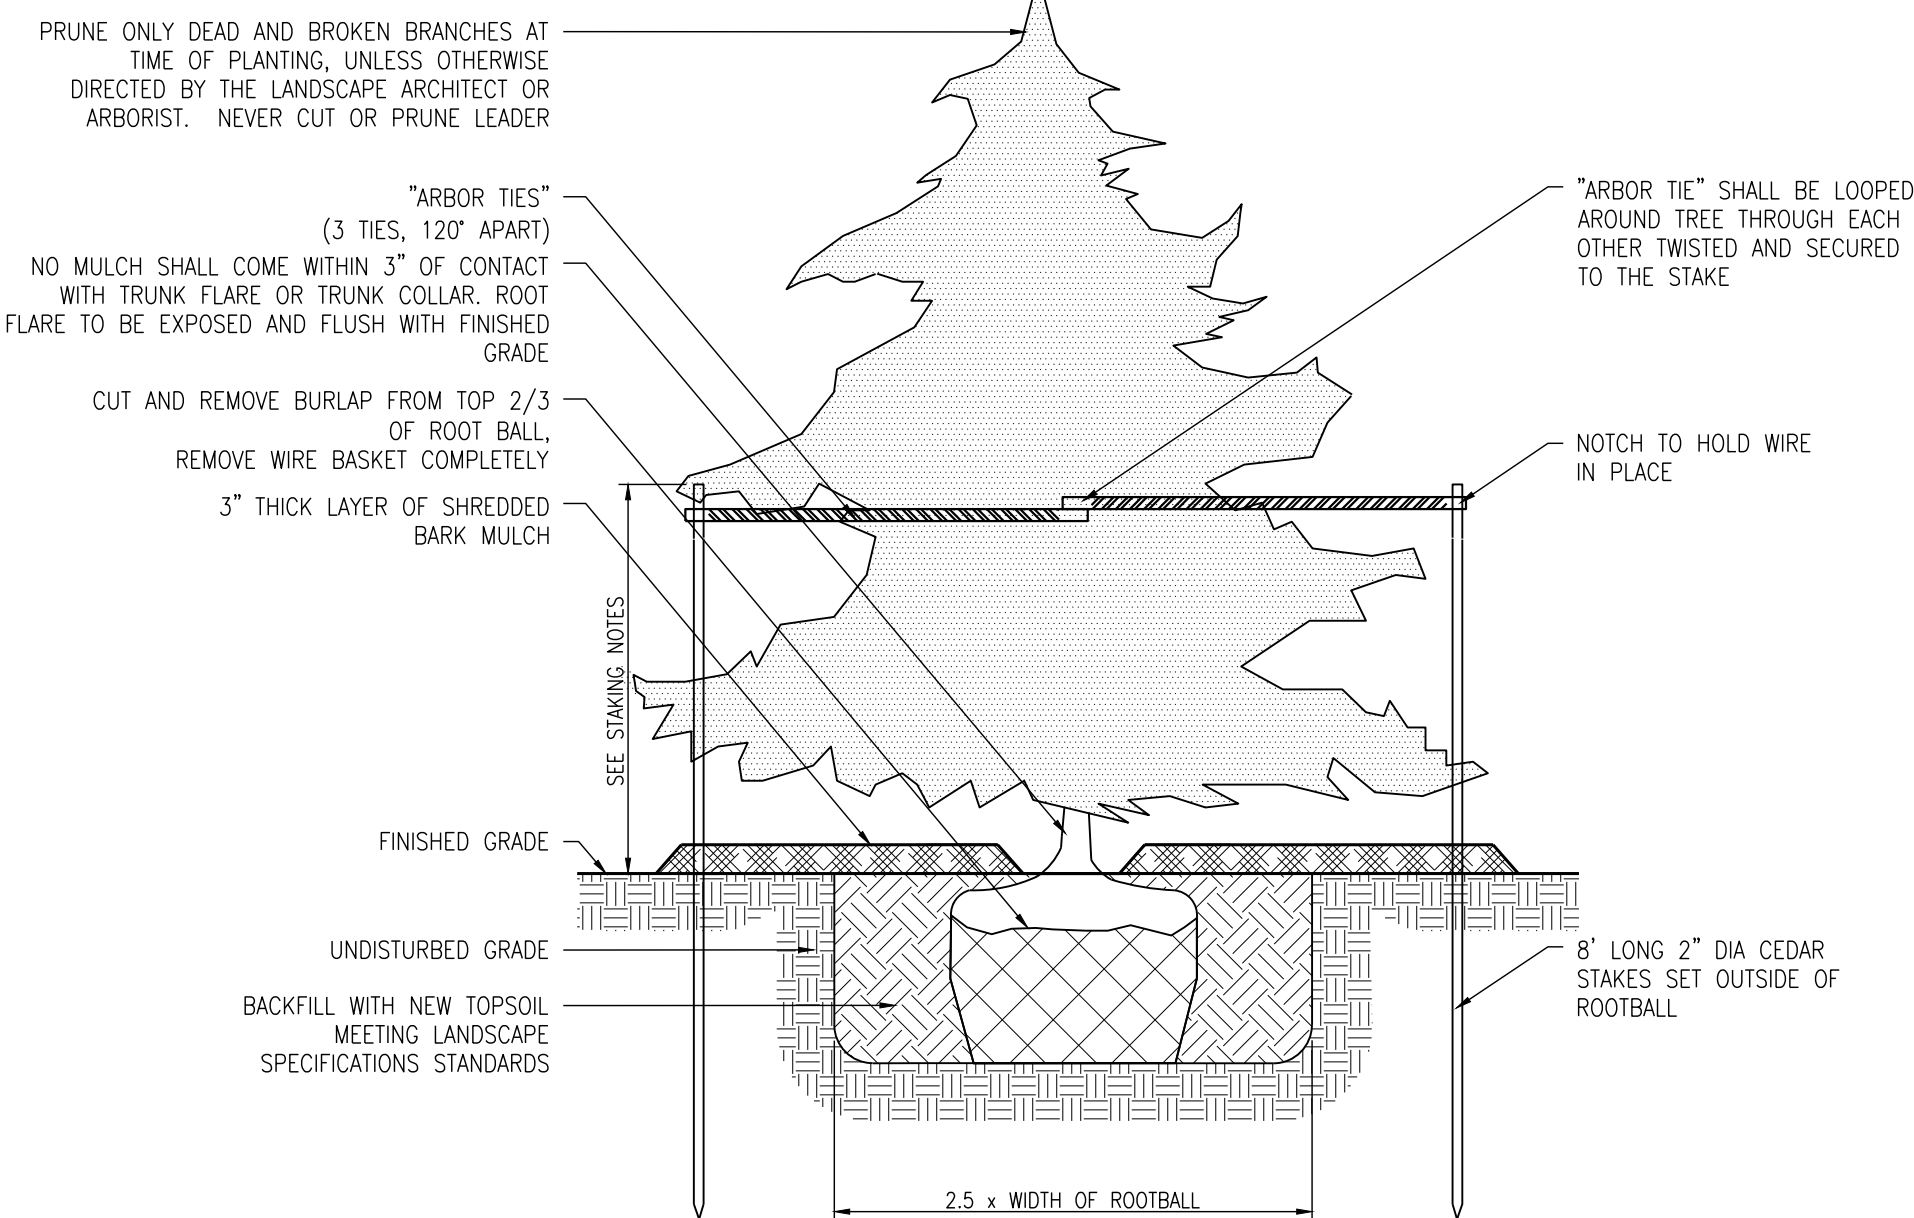


TYPICAL EVERGREEN TREE PLANTING DETAIL

SCALE: NTS

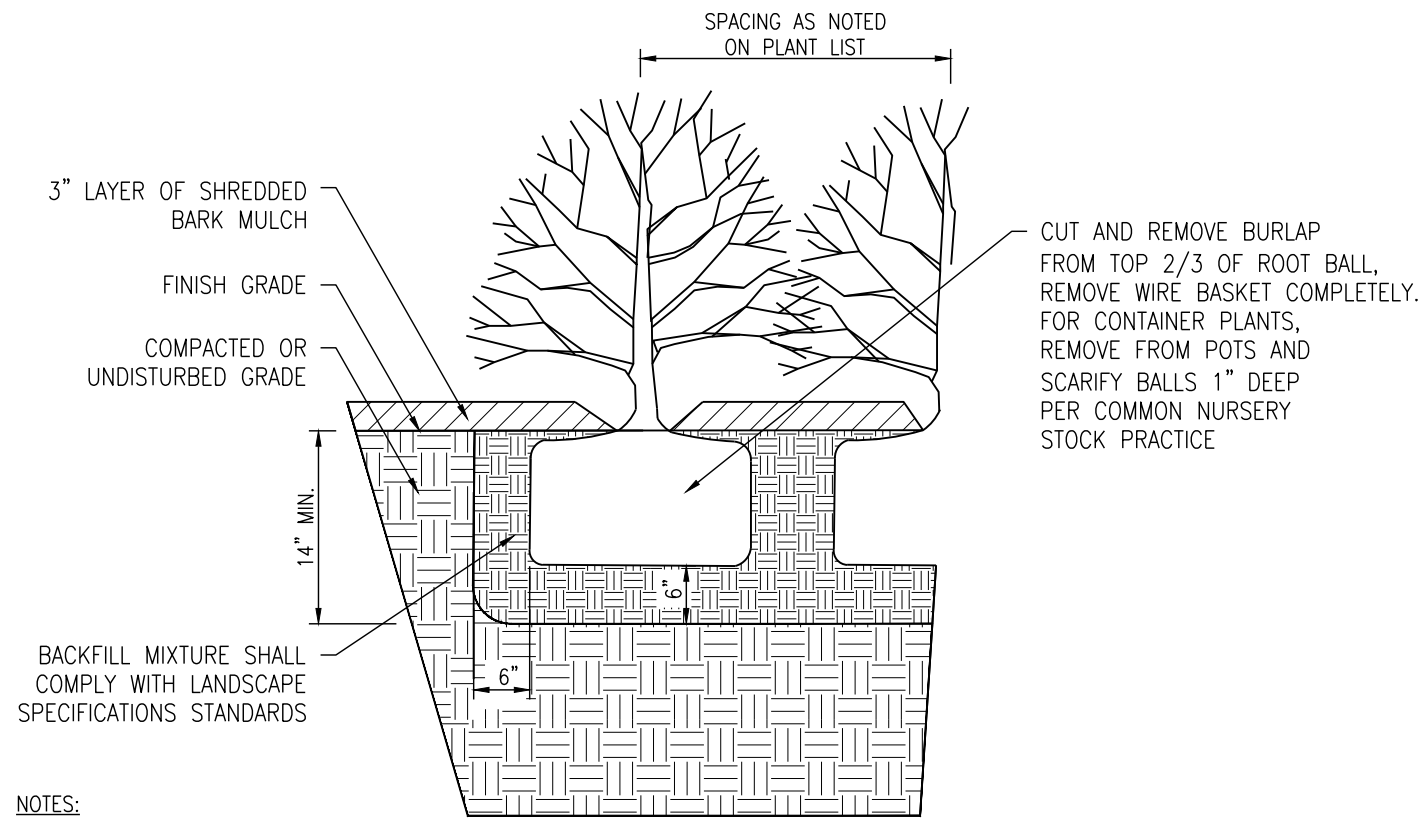

TYPICAL SHRUB PLANTING DETAIL

SCALE: NTS

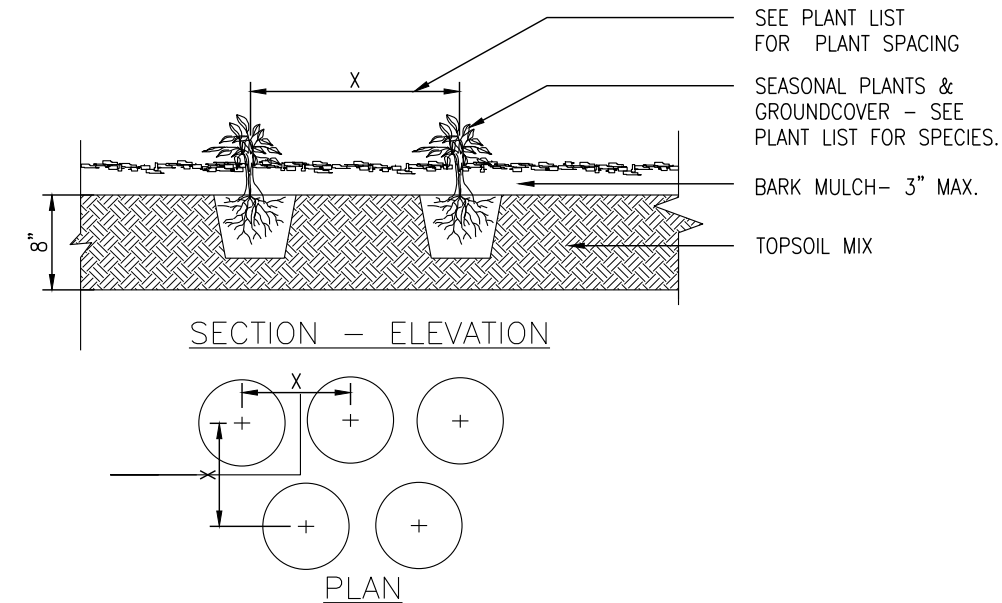

TYPICAL GROUNDCOVER & PERENNIAL PLANTING DETAIL

SCALE: NTS

PLANTING NOTES:

- TOPSOIL AND SEED ALL AREAS DISTURBED AS A RESULT OF CONSTRUCTION OR STORAGE OF EQUIPMENT, WHETHER THOSE AREAS ARE SHOWN ON THE PLANS OR NOT.
- IF THERE IS A DISCREPANCY BETWEEN THE PLANT COUNT SHOWN IN THE PLANT LIST AND THE PLANTING GRAPHIC, THE GRAPHIC SHALL TAKE PRECEDENCE.
- CONTRACTOR TO STRIP 4" TOPSOIL FROM AREAS TO BE DISTURBED, AND STOCKPILE ON SITE FOR RE-USE. STOCKPILED TOPSOIL IS TO BE TESTED FOR COMPLIANCE WITH TOPSOIL REQUIREMENTS SET FORTH IN THE SPECIFICATIONS, AND AMENDED IF FOUND TO BE LACKING, PRIOR TO SPREADING. CONTRACTOR SHALL SUBMIT SOIL TESTING DATA, SHOWING COMPLIANCE WITH THE TOPSOIL REQUIREMENTS, BEFORE SPREADING AMENDED SOIL.
- NO PLANT SHALL BE PUT INTO THE GROUND BEFORE ROUGH GRADING HAS BEEN COMPLETED AND APPROVED BY THE PROJECT LANDSCAPE ARCHITECT OR PROJECT ENGINEER.
- STANDARDS FOR TYPE, SPREAD, HEIGHT, ROOT BALL AND QUALITY OF NEW PLANT MATERIAL SHALL BE IN ACCORDANCE WITH GUIDELINES AS SET FORTH IN THE "AMERICAN STANDARD FOR NURSERY STOCK", PUBLISHED BY THE AMERICAN ASSOCIATION OF NURSERYMEN. PLANT MATERIAL SHALL HAVE NORMAL HABIT OF GROWTH AND BE HEALTHY, VIGOROUS, AND FREE FROM DISEASES AND INSECT INFESTATION.
- ALL STREET AND PARKING LOT TREES SHALL BE LIMBED TO A HEIGHT OF 7'. BRANCHES THAT INTERFERE WITH PEDESTRIANS, SIGNS, OR VEHICLES SHALL BE PRUNED.
- NEW PLANT MATERIAL SHALL BE NURSERY GROWN UNLESS SPECIFIED OTHERWISE. ALL PLANTS SHALL BE SET PLUMB AND SHALL BEAR THE SAME RELATIONSHIP TO FINISHED GRADE AS THE PLANT'S ORIGINAL GRADE BEFORE DIGGING. PLANT MATERIAL OF THE SAME SPECIES AND SPECIFIED AS THE SAME SIZE SHOULD BE SIMILAR IN SHAPE, COLOR, AND HABIT. THE LANDSCAPE ARCHITECT HAS THE RIGHT TO REJECT PLANT MATERIAL THAT DOES NOT CONFORM TO THE TYPICAL OR SPECIFIED HABIT OF THAT SPECIES.
- THE ROOT FLARE OF ALL TREES SHALL BE SET AT OR ABOVE FINISHED GRADE AND SHALL NOT BE BURIED BY SOIL OR MULCH.
- THE CONTRACTOR SHALL VERIFY THE LOCATION OF ALL EXISTING UNDERGROUND UTILITY AND SEWER LINES PRIOR TO THE START OF EXCAVATION ACTIVITIES. NOTIFY THE PROJECT ENGINEER AND OWNER IMMEDIATELY OF ANY CONFLICTS WITH PROPOSED PLANTING LOCATIONS. THE CONTRACTOR SHALL BE RESPONSIBLE FOR ANY DAMAGE.
- THE CONTRACTOR SHALL NOT MAKE SUBSTITUTIONS, WITHOUT THE PRIOR APPROVAL OF THE LANDSCAPE ARCHITECT. IF THE SPECIFIED LANDSCAPE MATERIAL IS NOT OBTAINABLE, THE CONTRACTOR SHALL SUBMIT PROOF OF NON-AVAILABILITY TO THE LANDSCAPE ARCHITECT AND OWNER, TOGETHER WITH A WRITTEN PROPOSAL FOR USE OF AN EQUIVALENT MATERIAL. NO INVASIVE SPECIES WILL BE APPROVED AS SUBSTITUTIONS.
- THE CLASSIFICATION OF A SPECIES AS A FALL DIG HAZARD SHALL NOT BE CONSIDERED AN ACCEPTABLE JUSTIFICATION FOR SUBSTITUTION.
- UPON REQUEST BY THE LANDSCAPE ARCHITECT OR OWNER, THE LANDSCAPE CONTRACTOR SHALL STAKE OUT PLANTING LOCATIONS, FOR REVIEW AND APPROVAL BY THE LANDSCAPE ARCHITECT AND/OR OWNER BEFORE PLANTING WORK BEGINS. THE LANDSCAPE ARCHITECT AND/OR OWNER MAY DIRECT THE CONTRACTOR IN THE FINAL PLACEMENT OF ALL PLANT MATERIAL AND LOCATION OF PLANTING BEDS TO ENSURE COMPLIANCE WITH DESIGN INTENT UNLESS OTHERWISE INSTRUCTED.
- ALL TREES AND ENTIRE PLANTING BEDS SHALL RECEIVE A LAYER OF DOUBLE SHREDDED HARDWOOD BARK MULCH, TO A DEPTH OF NO GREATER THAN 3". MULCH SHALL NOT BE PLACED CLOSER THAN 4" FROM TREE TRUNKS, AND SHALL NOT COME IN CONTACT WITH THE TRUNKS OR STEMS OF SHRUBS. THE LANDSCAPE BED SHALL EXTEND TO THE BRANCH LIMITS OF THE NEWLY INSTALLED PLANTINGS.

- ALL MULCH SHALL BE KEPT 1/2" MIN. BELOW ADJACENT PAVED SURFACES.
- THE LANDSCAPE ARCHITECT SHALL BE NOTIFIED (2) DAYS IN ADVANCE OF PLANT SHIPMENTS AND MAY REVIEW PLANT MATERIALS AT THE SITE, BEFORE PLANTING, FOR COMPLIANCE WITH REQUIREMENTS FOR GENUS, SPECIES, VARIETY, SIZE, AND QUALITY. THE LANDSCAPE ARCHITECT RETAINS THE RIGHT TO FURTHER REVIEW PLANT MATERIALS FOR SIZE AND CONDITION OF BALLS AND ROOT SYSTEM, INSECTS, INJURIES, AND LATENT DEFECTS, AND TO REJECT UNSATISFACTORY OR DEFECTIVE MATERIAL AT ANY TIME DURING PROGRESS OF WORK. THE CONTRACTOR SHALL REMOVE REJECTED PLANT MATERIALS IMMEDIATELY FROM PROJECT SITE AS DIRECTED BY THE LANDSCAPE ARCHITECT OR OWNER.
- DELIVERY, STORAGE, AND HANDLING
- PACKAGED MATERIALS: PACKAGED MATERIALS SHALL BE DELIVERED IN CONTAINERS SHOWING WEIGHT, ANALYSIS, AND NAME OF MANUFACTURER. MATERIALS SHALL BE PROTECTED FROM DETERIORATION DURING DELIVERY, AND WHILE STORED AT SITE.
- TREES AND SHRUBS: THE CONTRACTOR SHALL PROVIDE TREES AND SHRUBS DUG FOR THE GROWING SEASON FOR WHICH THEY WILL BE PLANTED. DO NOT PRUNE PRIOR TO DELIVERY UNLESS OTHERWISE DIRECTED BY THE LANDSCAPE ARCHITECT. DO NOT BEND OR BIND-TIE TREES OR SHRUBS IN SUCH A MANNER AS TO DAMAGE BARK, BREAK BRANCHES, OR DESTROY NATURAL SHAPE. PROVIDE PROTECTIVE COVERING DURING TRANSIT. ALL TREES SHALL HAVE AN INTACT LEADER AND ROOTBALL AT TIME OF DELIVERY.
- ALL PLANTS SHALL BE BALLED AND BURLAPPED OR CONTAINER GROWN AS SPECIFIED. NO CONTAINER GROWN STOCK WILL BE ACCEPTED IF IT IS ROOT BOUND. ALL ROOTBALL WRAPPING AND BINDING MATERIAL MADE OF SYNTHETICS OR PLASTICS SHALL BE REMOVED COMPLETELY AT THE TIME OF PLANTING. IF THE PLANT IS SHIPPED WITH A WIRE BASKET AROUND THE ROOT BALL, THE WIRE BASKET SHALL BE CUT AND REMOVED COMPLETELY. WITH CONTAINER GROWN STOCK, THE CONTAINER SHALL BE REMOVED AND THE ROOT BALL SHALL BE CUT THROUGH THE SURFACE IN TWO LOCATIONS.
- THE CONTRACTOR SHALL HAVE TREES AND SHRUBS DELIVERED TO SITE AFTER PREPARATIONS FOR PLANTING HAVE BEEN COMPLETED AND PLANT IMMEDIATELY. IF PLANTING IS DELAYED MORE THAN 6 HOURS AFTER DELIVERY, THE CONTRACTOR SHALL SET TREES AND SHRUBS IN SHADE, PROTECT FROM WEATHER AND MECHANICAL DAMAGE AND KEEP ROOTS MOIST BY COVERING WITH MULCH, BURLAP OR OTHER ACCEPTABLE MEANS OF RETAINING MOISTURE. EXTENDED STORAGE OF PLANT MATERIAL ON SITE SHALL BE DONE AT THE CONTRACTOR'S OWN RISK. MATERIAL MUST BE HELED IN AND IRRIGATED FOR EXTENDED STORAGE.
- ALL LANDSCAPED AREAS TO BE CLEARED OF ROCKS 1" DIA. AND GREATER, STUMPS, TRASH AND OTHER UNSIGHTLY DEBRIS. ALL FINE GRADED AREAS SHOULD BE HAND RAKED SMOOTH ELIMINATING ANY CLUMPS AND UNEVEN SURFACES PRIOR TO PLANTING OR MULCHING.
- ALL PLANT MATERIAL SHALL BE INSTALLED AS PER DETAILS, NOTES AND CONTRACT SPECIFICATIONS. THE LANDSCAPE ARCHITECT MAY REVIEW INSTALLATION AND MAINTENANCE PROCEDURES.
- ALL TREES SHALL BE STAKED AT THE TIME OF PLANTING. LOCATE GUY WIRES SO AS TO NOT PULL THE CROTCH APART. CONTRACTOR SHALL REMOVE STAKES AT THE END OF THE GUARANTEE PERIOD.
- NEW PLANT MATERIAL SHALL BE GUARANTEED TO BE ALIVE AND IN VIGOROUS GROWING CONDITION FOR A PERIOD OF ONE YEAR FOLLOWING FINAL ACCEPTANCE OF THE LANDSCAPE INSTALLATION. PLANT MATERIAL FOUND TO BE UNHEALTHY, DYING OR DEAD DURING THIS PERIOD, SHALL BE REMOVED AND REPLACED IN KIND BY THE CONTRACTOR AT NO EXPENSE TO THE OWNER.
- THE CONTRACTOR SHALL KEEP AREA CLEAN DURING DELIVERY AND INSTALLATION OF PLANT MATERIALS. REMOVE AND DISPOSE OF OFF-SITE ANY ACCUMULATED DEBRIS OR UNUSED MATERIALS. REPAIR DAMAGE TO ADJACENT AREAS CAUSED BY LANDSCAPE INSTALLATION OPERATIONS.
- THE CONTRACTOR SHALL BE RESPONSIBLE FOR ALL CARE OF INSTALLED LANDSCAPING, INCLUDING WATERING AND WEED CONTROL UNTIL FINAL ACCEPTANCE OF

- THE LANDSCAPING. THE CONTRACTOR SHALL BE RESPONSIBLE FOR WATERING PLANT MATERIAL, IN ACCORDANCE WITH THE LANDSCAPE SPECIFICATIONS, THROUGHOUT THE ESTABLISHMENT PERIOD.
- ALL PLANTS SHALL BE WATERED THOROUGHLY DURING THE FIRST 24 HOUR PERIOD AFTER PLANTING. ALL PLANTS SHALL THEN BE WATERED WEEKLY OR AS REQUIRED BY SITE AND WEATHER CONDITIONS TO MAINTAIN VIGOROUS AND HEALTHY PLANT GROWTH, FOR AS LONG THE CONTRACTOR IS RESPONSIBLE FOR LANDSCAPE MAINTENANCE.
- THE BACKFILL MIXTURE AND TOPSOIL MIXES ARE TO BE INSTALLED PER THE SPECIFICATIONS AND DETAILS. TOPSOIL SHALL BE FREE OF DEBRIS AND STONES 1" DIA. AND LARGER, AND SHALL HAVE AN ORGANIC CONTENT OF BETWEEN 8% - 10% FOR PLANTING PITS AND BEDS AND MIN. 5% FOR SEEDED LAWN AREAS. TOPSOIL pH SHALL BE BETWEEN 5.0 AND 6.8. A MOISTURE ABSORBENT POLYMER SHALL BE INCLUDED IN THE AMENDED BACKFILL ON WELL AND EXCESSIVELY DRAINED SOILS AND ON EARTHEN BERMS TO ENSURE SOIL MOISTURE AVAILABILITY. ALL LANDSCAPE BEDS SHALL BE UNDERLAYERED WITH A SUITABLE WATER PERMEABLE WEED FABRIC AND SHALL RECEIVE A MAXIMUM THREE (3) INCH APPLICATION OF SHREDDED HARD WOOD MULCH OR OTHER ACCEPTABLE MATERIAL. UNTREATED WOOD CHIPS SHALL NOT BE USED. ROOT BALLS SHALL BE PLACED ON A MOUND OF COMPACTED NATIVE SOIL. WHERE NATIVE SOIL IS DETERMINED TO BE UNACCEPTABLE, ROOT BALLS SHALL BE PLACED ON A 2" COMPACTED MOUND OF BACKFILL MATERIAL.
- IF THE CONTRACTOR DETERMINES THE EXISTING SITE CONDITIONS, INCLUDING SOIL CONDITIONS, ARE DELETERIOUS TO PLANT GROWTH, HE SHALL CEASE PLANTING OPERATIONS AND NOTIFY THE LANDSCAPE ARCHITECT IMMEDIATELY.
- TOPSOIL SHALL COMPLY WITH WITH ANY AND ALL ENVIRONMENTAL AND CLEAN FILL REQUIREMENTS, TO THE SATISFACTION OF THE ENVIRONMENTAL CONSULTANT.
- AFTER PLANT IS PLACED IN TREE PIT LOCATION, ALL TIMING HOLDING ROOT BALL TOGETHER SHOULD BE COMPLETELY REMOVED AND THE BURLAP SHOULD BE PULLED DOWN SO 1/3 OF THE ROOT BALL IS EXPOSED. SYNTHETIC BURLAP SHOULD BE COMPLETELY REMOVED AFTER INSTALLATION.
- IN AREAS OF POOR DRAINAGE, OR WHERE INDICATED ON THE PLANS AND DETAILS, 4" PERFORATED PVC UNDERDRAINS SHALL BE INSTALLED IN PLANTING AREAS. ALL PERFORATED PIPE SHALL BE SEPARATED FROM LAWN AREAS BY A 3" DEEP V TRENCH.
- WHEN FORMAL ARRANGEMENTS OR CONSECUTIVE ORDER OF TREES OR SHRUBS IS SHOWN, STOCK SHALL BE SELECTED FOR UNIFORM HEIGHT AND SPREAD AND LABELED BY NUMBER TO ASSURE SYMMETRY IN PLANTING.

DRESDNER
ROBIN

DRESDNER ROBIN ENVIRONMENTAL
MANAGEMENT, INC.
1 EVERTRUST PLAZA, SUITE 901, JERSEY
CITY, NJ 07302
TEL: 201.217.9200 FAX: 201.217.9607
NJ CERTIFICATE OF AUTHORIZATION:
246A27936000
JERSEY CITY • FAIRFIELD
ASSBURY PARK • CHERRY HILL

MARK A. VIZZINI
LICENSED LANDSCAPE ARCHITECT
NJ LICENSE NUMBER 23AS000852

NO.	DATE	DESCRIPTION	BY
07	03/11/2022	REVISED PER SITE LAYOUT CHANGE	BIZ
06	01/07/2022	REVISED PER TOWNSHIP REVIEW COMMENTS	BIZ
05	12/08/2021	REVISED PER SITE LAYOUT CHANGE	GRG
04	10/14/2021	REVISED PER TOWNSHIP REVIEW COMMENTS	GRG
03	08/26/2021	REVISED PER TOWNSHIP REVIEW COMMENTS	GRG
02	08/09/2021	REVISED PER TOWNSHIP REVIEW COMMENTS	GRG
01	03/26/2021	REVISED PER TOWNSHIP REVIEW COMMENTS	GRG
00			
REVISIONS:			

OWNER / APPLICANT:



PUBLIC STORAGE
ATLANTIC COAST, LLC
701 WESTERN AVENUE
GLENDALE, CA 91201

DRAWING TITLE:

LANDSCAPE DETAILS

PROJECT:

PUBLIC STORAGE NO. NJ20016

424 EAGLE ROCK AVENUE
LOT 1.08, BLOCK 111
TOWNSHIP OF WEST ORANGE
ESSEX COUNTY, NEW JERSEY



SCALE:

DRAWN BY: JCQ	CHECKED BY: NV	DRAWING NUMBER: L-691
SCALE: 1"=10'	DATE: 11-19-2020	
JOB NO: 10461-003	SHEET 09 OF 16	



- ## Specifications

Depth (D1): 8"
Depth (D2): 1.5"
Height: 9"
Width: 18"
Weight: 19.5 lbs
 (without options)

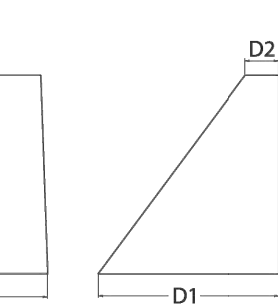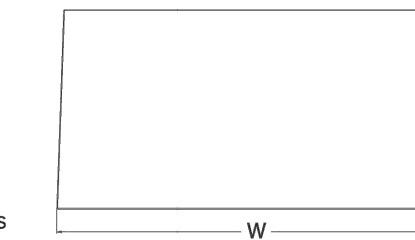

LIGHT FIXTURE .

- WALL MOUNTED LIGHT 'B':
1. LIGHT SHALL BE WEDGE SIZE 3 LED WALL MOUNTED LUMINAIRE, FORWARD OPTICS, AS MANUFACTURED BY LITHONIA LIGHTING
 2. CONTRACTOR SHALL SUBMIT SHOP DRAWINGS PRIOR TO FABRICATION
 3. FIXTURE TO BE DIMMABLE WITH OPTIONAL BATTERY BACK-UP. PROVIDE NETWORK CONTROLLER. OPERATING PROGRAM TO BE DETERMINED BY OWNER.
 4. SEE LIGHTING SCHEDULE FOR CATALOG NUMBER



Specification



Depth (D1): 7"

Depth (D2): 1.5"

Height: 9"

Width: 11.5"

Weight: 13.5
(without options)

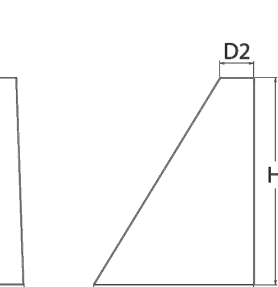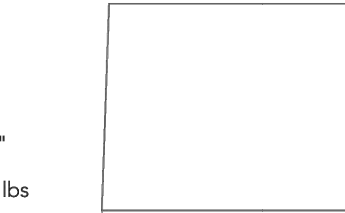

LIGHT FIXTURE

CALCULATIONS SUMMARY

AREA	AVG	MAX.	MIN.	AVG/MIN	MAX/MIN	REQUIRED *	PROVIDED
PARKING LOT	3.1	13.9	0.2	15.51	69.50	2.0 MIN. AVG	3.1
EMERGENCY ACCESS	1.9	9.8	0.6	3.22	16.33	1.2 MIN. AVG	1.9

LIGHTING SCHEDULE

PICTURE	QTY	CATALOG NUMBER	DESCRIPTION	LAMP	LUMENS	WATTS	LL
A	7	WDGE3 LED P4 70CRI RFT 40K MVOLT NLTAIR2 PIR	WDGE3 WALL MOUNTED LUMINAIRE BY LITHONIA LIGHTING, 15' MOUNTING HT., 4000K, RTF DISTRIBUTION, NETWORK CONTROLLED	LED 4000K	12,000	15 W	0.9
B	19	WDGE2 LED P2 35K 90 CRI VF MVOLT NLTAIR2 PIR	WDGE2 WALL MOUNTED LUMINAIRE BY LITHONIA LIGHTING, 15' MOUNTING HT., 3500K, VF DISTRIBUTION, NETWORK CONTROLLED	LED 3500K	2,000	15 W	0.9

DRESDNER
ROBIN

DRESDNER ROBIN ENVIRONMENTAL
MANAGEMENT, INC.
1 EVERTRUST PLAZA, SUITE 901, JERSEY
CITY, NJ 07302
TEL: 201.217.9200 FAX: 201.217.9600
NJ CERTIFICATE OF AUTHORIZATION :
24GA27926000

JERSEY CITY ■ FAIRFIELD
ASBURY PARK ■ CHERRY HILL

MARK A. VIZZINI
LICENSED LANDSCAPE ARCHITECT

07	03/11/2022	REVISED PER SITE LAYOUT CHANGE	B
06	01/07/2022	REVISED PER TOWNSHIP REVIEW COMMENTS	B
05	12/06/2021	REVISED PER SITE LAYOUT CHANGE	G
04	10/14/2021	REVISED PER TOWNSHIP REVIEW COMMENTS	G
03	08/26/2021	REVISED PER TOWNSHIP REVIEW COMMENTS	G
02	08/09/2021	REVISED PER TOWNSHIP REVIEW COMMENTS	G
01	03/26/2021	REVISED PER TOWNSHIP REVIEW COMMENTS	G
Nº	DATE	DESCRIPTION	B

REVISIONS-

OWNER / APPLICANT



**PUBLIC STORAGE
ATLANTIC COAST, LLC**
701 WESTERN AVENUE
GLENDALE, CA 91201

	DRAWING TITLE
--	---------------


LIGHTING PLAN

PROJECT:

PUBLIC STORAGE NO. NJ20016

424 EAGLE ROCK AVENUE
LOT 1.08, BLOCK 111
TOWNSHIP OF WEST ORANGE
ESSEX COUNTY, NEW JERSEY

SCALE

 

DRAWN BY:

JCQ

SCALE:
1"=30'

JOB No:

	CHECKED BY
--	------------

	MV
--	----

DATE:
11-19


2000

DRAWING NUMB.

[illegible]

020 L.

SHEET

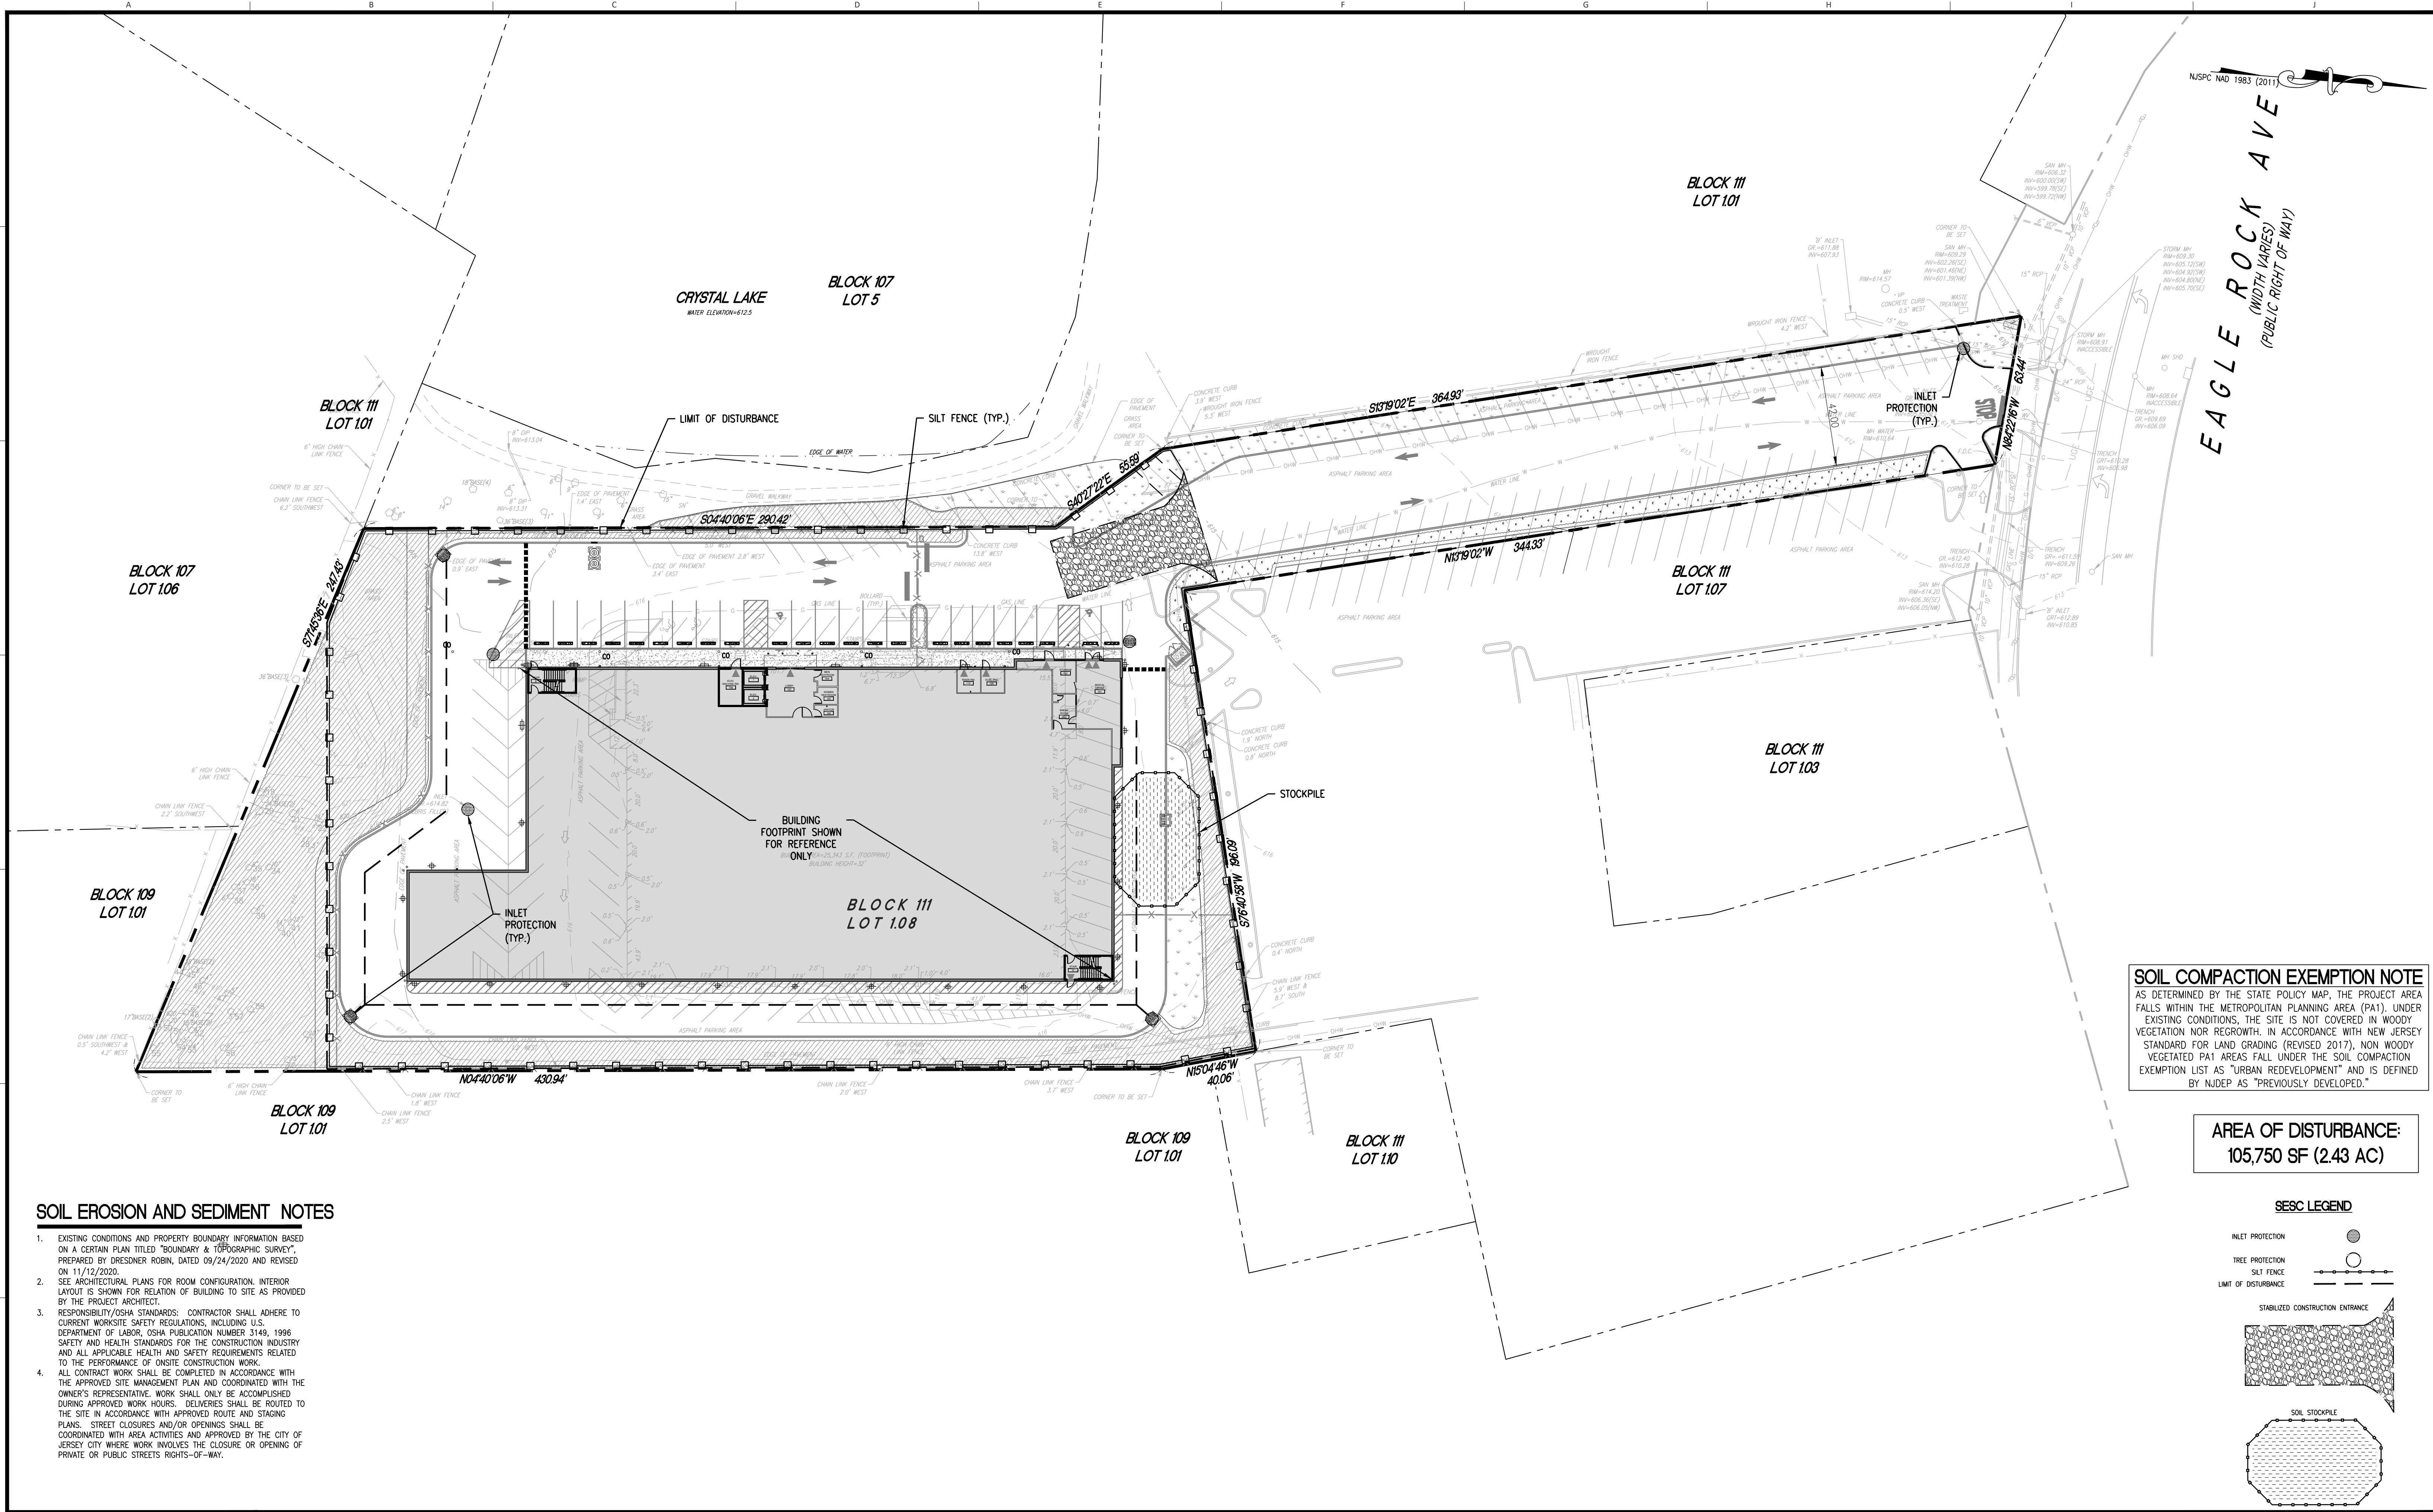


SOIL COMPACTION EXEMPTION NOTE
AS DETERMINED BY THE STATE POLICY MAP, THE PROJECT AREA FALLS WITHIN THE METROPOLITAN PLANNING AREA (PA1). UNDER EXISTING CONDITIONS, THE SITE IS NOT COVERED IN WOODY VEGETATION NOR REGROWTH. IN ACCORDANCE WITH NEW JERSEY STANDARD FOR LAND GRADING (REVISED 2017), NON WOODY VEGETATED PA1 AREAS FALL UNDER THE SOIL COMPACTION EXEMPTION LIST AS "URBAN REDEVELOPMENT" AND IS DEFINED BY NJDEP AS "PREVIOUSLY DEVELOPED."

AREA OF DISTURBANCE:
105,750 SF (2.43 AC)

SOIL EROSION AND SEDIMENT NOTES

- EXISTING CONDITIONS AND PROPERTY BOUNDARY INFORMATION BASED ON A CERTAIN PLAN TITLED "BOUNDARY & TOPOGRAPHIC SURVEY", PREPARED BY DRESDNER ROBIN, DATED 09/24/2020 AND REVISED ON 11/12/2020.
- SEE ARCHITECTURAL PLANS FOR ROOM CONFIGURATION. INTERIOR LAYOUT IS SHOWN FOR RELATION OF BUILDING TO SITE AS PROVIDED BY THE PROJECT ARCHITECT.
- RESPONSIBILITY/OSHA STANDARDS: CONTRACTOR SHALL ADHERE TO CURRENT WORKSITE SAFETY REGULATIONS, INCLUDING U.S. DEPARTMENT OF LABOR, OSHA PUBLICATION NUMBER 3149, 1996 SAFETY AND HEALTH STANDARDS FOR THE CONSTRUCTION INDUSTRY AND ALL APPLICABLE HEALTH AND SAFETY REQUIREMENTS RELATED TO THE PERFORMANCE OF ONSITE CONSTRUCTION WORK.
- ALL CONTRACT WORK SHALL BE COMPLETED IN ACCORDANCE WITH THE APPROVED SITE MANAGEMENT PLAN AND COORDINATED WITH THE OWNER'S REPRESENTATIVE. WORK SHALL ONLY BE ACCOMPLISHED DURING APPROVED WORK HOURS. DELIVERIES SHALL BE ROUTED TO THE SITE IN ACCORDANCE WITH APPROVED ROUTE AND STAGING PLANS. STREET CLOSURES AND/OR OPENINGS SHALL BE COORDINATED WITH AREA ACTIVITIES AND APPROVED BY THE CITY OF JERSEY CITY WHERE WORK INVOLVES THE CLOSURE OR OPENING OF PRIVATE OR PUBLIC STREETS RIGHTS-OF-WAY.

SESC LEGEND

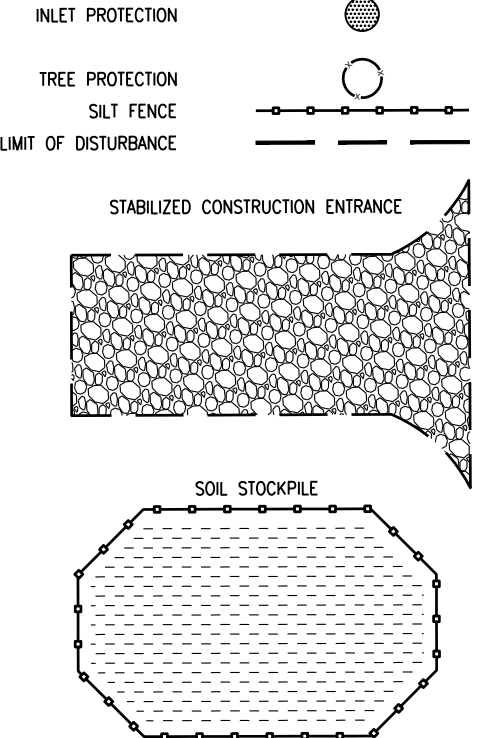

**DRESDNER
ROBIN**

DRESDNER ROBIN ENVIRONMENTAL
MANAGEMENT, INC.
1 EVERTRUST PLAZA, SUITE 901, JERSEY
CITY, NJ 07302
TEL: 201.217.9200 FAX: 201.217.9607
NJ CERTIFICATE OF AUTHORIZATION:
246A27936000

JERSEY CITY • FAIRFIELD
ASBURY PARK • CHERRY HILL

Matthew J. Neuls *Gabrielle Gornelli*

MATTHEW J. NEULS **GABRIELLE GORNELLI**
PROFESSIONAL ENGINEER
NJ LICENSE NUMBER 24GE0433300

NO.	DATE	DESCRIPTION	BY
07	03/11/2022	REVISED PER SITE LAYOUT CHANGE	BIZ
06	01/07/2022	REVISED PER TOWNSHIP REVIEW COMMENTS	BIZ
05	12/05/2021	REVISED PER SITE LAYOUT CHANGE	GRG
04	10/14/2021	REVISED PER TOWNSHIP REVIEW COMMENTS	GRG
03	08/26/2021	REVISED PER TOWNSHIP REVIEW COMMENTS	GRG
02	08/09/2021	REVISED PER TOWNSHIP REVIEW COMMENTS	GRG
01	03/26/2021	REVISED PER TOWNSHIP REVIEW COMMENTS	GRG
NO.	DATE	DESCRIPTION	BY


REVISIONS:



**PUBLIC STORAGE
ATLANTIC COAST, LLC**
701 WESTERN AVENUE
GLENDALE, CA 91201


**SOIL EROSION AND
SEDIMENT CONTROL PLAN**

PUBLIC STORAGE NO. NJ20016
424 EAGLE ROCK AVENUE
LOT 1.08, BLOCK 111
TOWNSHIP OF WEST ORANGE
ESSEX COUNTY, NEW JERSEY

 SCALE:			
DRAWN BY: JCQ		CHECKED BY: MIN	
SCALE: 1"=30'		DRAWING NUMBER: C-801	
DATE: 11-19-2020			
JOB NO: 10461-003		SHEET 11 OF 16	

HUDSON ESSEX PASSAIC - SOIL CONSERVATION DISTRICT - SOIL EROSION + SEDIMENT CONTROL NOTES
EFFECTIVE: DECEMBER 2017

- ALL SOIL EROSION AND SEDIMENT CONTROL PRACTICES ON THIS PLAN WILL BE CONSTRUCTED IN ACCORDANCE WITH THE "NEW JERSEY STANDARDS FOR SOIL EROSION AND SEDIMENT CONTROL" 7TH EDITION LAST REVISED JULY 2017, EFFECTIVE DECEMBER 2017. THESE MEASURES WILL BE INSTALLED PRIOR TO ANY MAJOR SOIL DISTURBANCE OR IN THEIR PROPER SEQUENCE AND MAINTAINED UNTIL PERMANENT PROTECTION IS ESTABLISHED.
- SOIL TO BE EXPOSED OR STOCKPILED FOR A PERIOD OF GREATER THAN 14 DAYS, AND NOT UNDER ACTIVE CONSTRUCTION, MAY BE REQUIRED TO BE TEMPORARILY MULCHED, AND SEEDED OR OTHERWISE PROVIDED WITH VEGETATIVE COVER AS PER APPENDIX A3. THIS TEMPORARY COVER SHALL BE MAINTAINED UNTIL SUCH TIME WHEREBY PERMANENT RESTABILIZATION IS ESTABLISHED.
- SEEDING DATES: THE FOLLOWING SEEDING DATES ARE RECOMMENDED TO BEST ESTABLISH PERMANENT VEGETATIVE COVER WITHIN MOST LOCATIONS IN THE HEPSCD: **SPRING** - 3/1-5/15 AND **FALL** - 8/15 - 10/1.
- SEDIMENT FENCES ARE TO BE PROPERLY TRENCHED AND MAINTAINED UNTIL PERMANENT VEGETATIVE COVER IS ESTABLISHED
- ALL STORM DRAINAGE INLETS SHALL BE PROTECTED BY ONE OF THE PRACTICES ACCEPTED IN THE STANDARDS, AND PROTECTION SHALL REMAIN UNTIL PERMANENT STABILIZATION HAS BEEN ESTABLISHED. STORM DRAINAGE OUTLET POINTS SHALL BE PROTECTED AS REQUIRED BEFORE THEY BECOME FUNCTIONAL.
- MULCH MATERIALS SHALL BE UN-ROTTED SMALL GRAIN STRAW APPLIED AT THE RATE OF 70 TO 90 POUNDS PER 1,000 SQUARE FEET AND ANCHORED WITH A MULCH ANCHORING TOOL, LIQUID MULCH BINDERS, OR NETTING IT DOWN. OTHER SUITABLE MATERIALS MAY BE USED IF APPROVED BY THE SOIL CONSERVATION DISTRICT.
- ALL EROSION CONTROL DEVICES SHALL BE PERIODICALLY INSPECTED, MAINTAINED AND CORRECTED BY THE CONTRACTOR. ANY DAMAGE INCURRED BY EROSION SHALL BE RECTIFIED IMMEDIATELY.
- THE HUDSON-ESSEX-PASSAIC SOIL CONSERVATION DISTRICT WILL BE NOTIFIED IN WRITING AT LEAST 48 HOURS PRIOR TO ANY SOIL DISTURBING ACTIVITIES. FAX - (862) 333-4502 OR EMAIL - INFORMATION@HEPSCD.ORG
- THE APPLICANT MUST OBTAIN A DISTRICT ISSUED REPORT-OF-COMPLIANCE PRIOR TO APPLYING FOR THE CERTIFICATE OF OCCUPANCY OR TEMPORARY CERTIFICATE OF OCCUPANCY FROM THE RESPECTIVE MUNICIPALITY, NJ - DCA OR ANY OTHER CONTROLLING AGENCY, CONTACT THE DISTRICT AT 862-333-4505 TO REQUEST A FINAL INSPECTION, GIVING ADVANCED NOTICE UPON COMPLETION OF THE RESTABILIZATION MEASURES. A PERFORMANCE DEPOSIT MAY BE POSTED WITH THE DISTRICT WHEN WINTER WEATHER OR SNOW COVER PROHIBITS THE PROPER APPLICATION OF SEED, MULCH, FERTILIZER OR HYDRO-SEED.
- PAVED ROADWAYS MUST BE KEPT CLEAN AT ALL TIMES. DO NOT UTILIZE A FIRE OR GARDEN HOSE TO CLEAN ROADS UNLESS THE RUNOFF IS DIRECTED TO A PROPERLY DESIGNED AND FUNCTIONING SEDIMENT BASIN. WATER PUMPED OUT OF THE EXCAVATED AREAS CONTAINS SEDIMENTS THAT MUST BE REMOVED PRIOR TO DISCHARGING TO RECEIVING BODIES OF WATER USING REMOVABLE PUMPING STATIONS, SUMP PITS, PORTABLE SEDIMENTATION TANKS AND/OR SILT CONTROL BAGS.
- ALL SURFACES HAVING LAWN OR LANDSCAPING AS FINAL COVER ARE TO BE PROVIDED TOPSOIL PRIOR TO RE-SEEDING, SODDING OR PLANTING. A DEPTH OF 5.0 INCHES, FIRMED IN PLACE, IS REQUIRED, AS PER THE STANDARDS FOR TOPSOILING AND LAND GRADING, EFFECTIVE DECEMBER 2017.
- ALL PLAN REVISIONS MUST BE SUBMITTED TO THE DISTRICT FOR PROPER REVIEW AND APPROVAL.
- A CRUSHED STONE WHEEL CLEANING TRACKING-PAD IS TO BE INSTALLED AT ALL SITE EXITS USING 2 1/2 -1" CRUSHED ANGULAR STONE (ASTM 2 OR 3) TO A MINIMUM LENGTH OF 50 FEET AND MINIMUM DEPTH OF 6". ALL DRIVEWAYS MUST BE PROVIDED WITH CRUSHED STONE UNTIL PAVING IS COMPLETE.
- STEEP SLOPES INCURRING DISTURBANCE MAY REQUIRE ADDITIONAL STABILIZATION MEASURES. THESE "SPECIAL" MEASURES SHALL BE DESIGNED BY THE APPLICANT'S ENGINEER AND BE APPROVED BY THE SOIL CONSERVATION DISTRICT.
- THE HUDSON-ESSEX-PASSAIC SOIL CONSERVATION DISTRICT SHALL BE NOTIFIED, IN WRITING, FOR THE SALE OF ANY PORTION OF THE PROJECT OR FOR THE SALE OF INDIVIDUAL LOTS. NEW OWNERS' INFORMATION SHALL BE PROVIDED, ADDITIONAL MEASURES DEEMED NECESSARY BY DISTRICT OFFICIALS SHALL BE IMPLEMENTED AS CONDITIONS WARRANT.

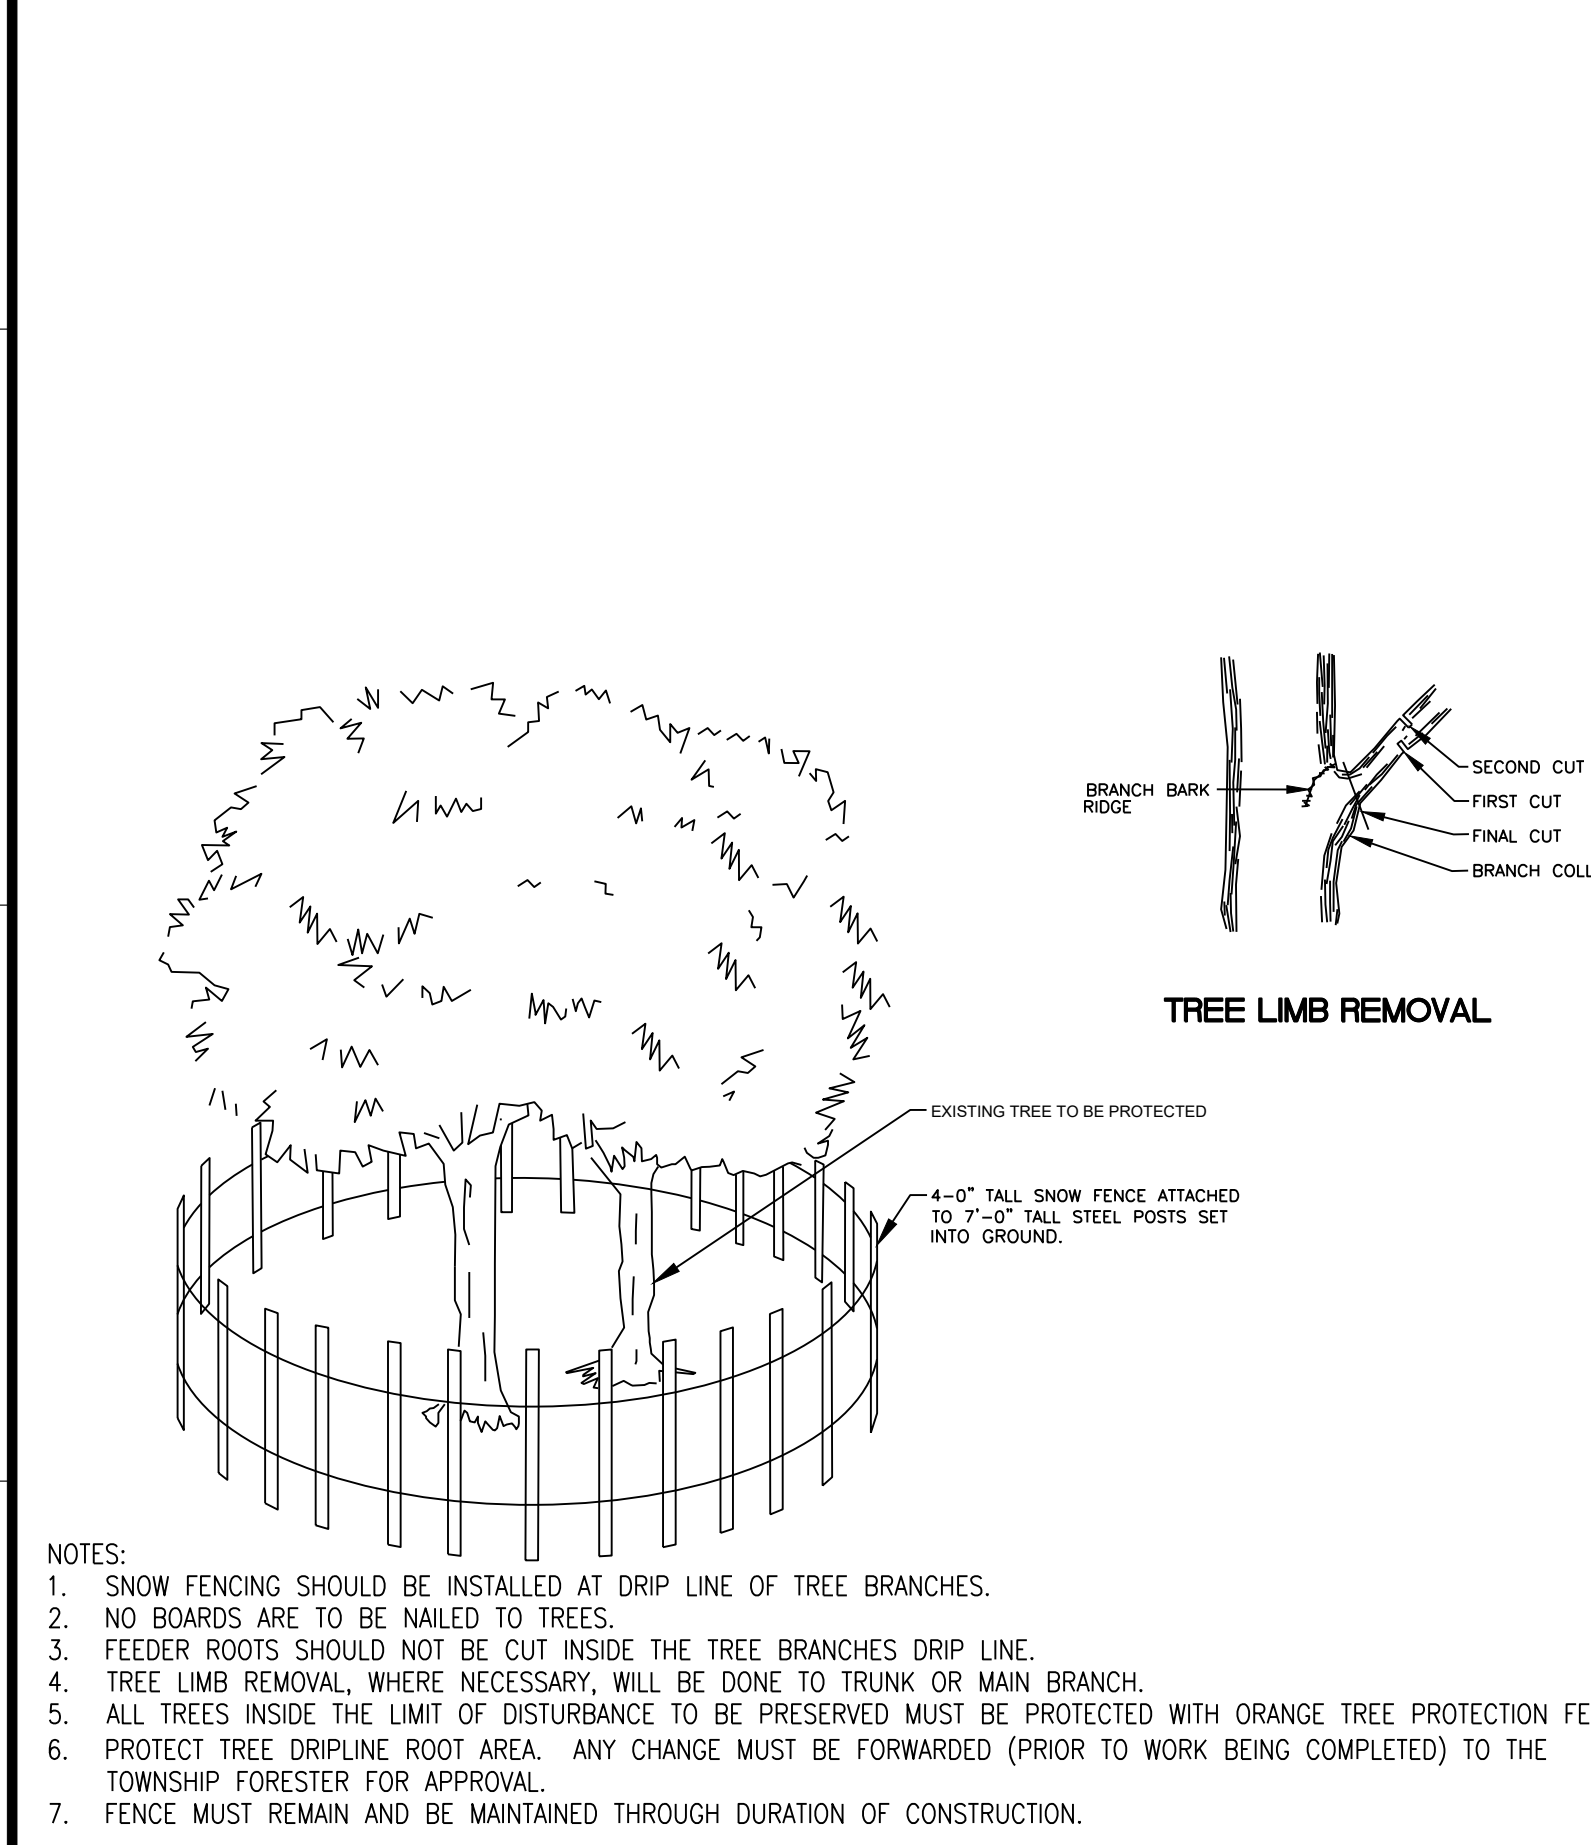


- NOTES:
- SNOW FENCING SHOULD BE INSTALLED AT DRIP LINE OF TREE BRANCHES.
 - NO BOARDS ARE TO BE NAILED TO TREES.
 - FEEDER ROOTS SHOULD NOT BE CUT INSIDE THE TREE BRANCHES DRIP LINE.
 - TREE LIMB REMOVAL, WHERE NECESSARY, WILL BE DONE TO TRUNK OR MAIN BRANCH.
 - ALL TREES INSIDE THE LIMIT OF DISTURBANCE TO BE PRESERVED MUST BE PROTECTED WITH ORANGE TREE PROTECTION FENCE.
 - PROTECT TREE DRIFLINE ROOT AREA. ANY CHANGE MUST BE FORWARDED (PRIOR TO WORK BEING COMPLETED) TO THE TOWNSHIP FORESTER FOR APPROVAL.
 - FENCE MUST REMAIN AND BE MAINTAINED THROUGH DURATION OF CONSTRUCTION.

TREE PROTECTION

SEQUENCE OF CONSTRUCTION DURATION


- CONTACT THE COUNTY SOIL CONSERVATION DISTRICT, IN WRITING, 72 HOURS PRIOR TO ANY LAND DISTURBANCE. 3 DAYS
- INSTALL SILT FENCE AND INLET PROTECTION. 1 DAY
- REMOVE EXISTING FEATURES TO CONSTRUCT FOUNDATIONS. 2 WEEKS
- INSTALL UNDERGROUND UTILITIES 2 DAYS
- CONSTRUCT BUILDING. 4 MONTHS
- INSTALL LIGHTING AND LANDSCAPING. 2 WEEKS
- REMOVE THE SOIL EROSION MEASURES AND STABILIZE THE ENTIRE SITE. 1 DAY
- CONTACT THE COUNTY SOIL CONSERVATION DISTRICT TO SCHEDULE AN INSPECTION AND OBTAIN A REPORT OF COMPLIANCE. 3 DAYS

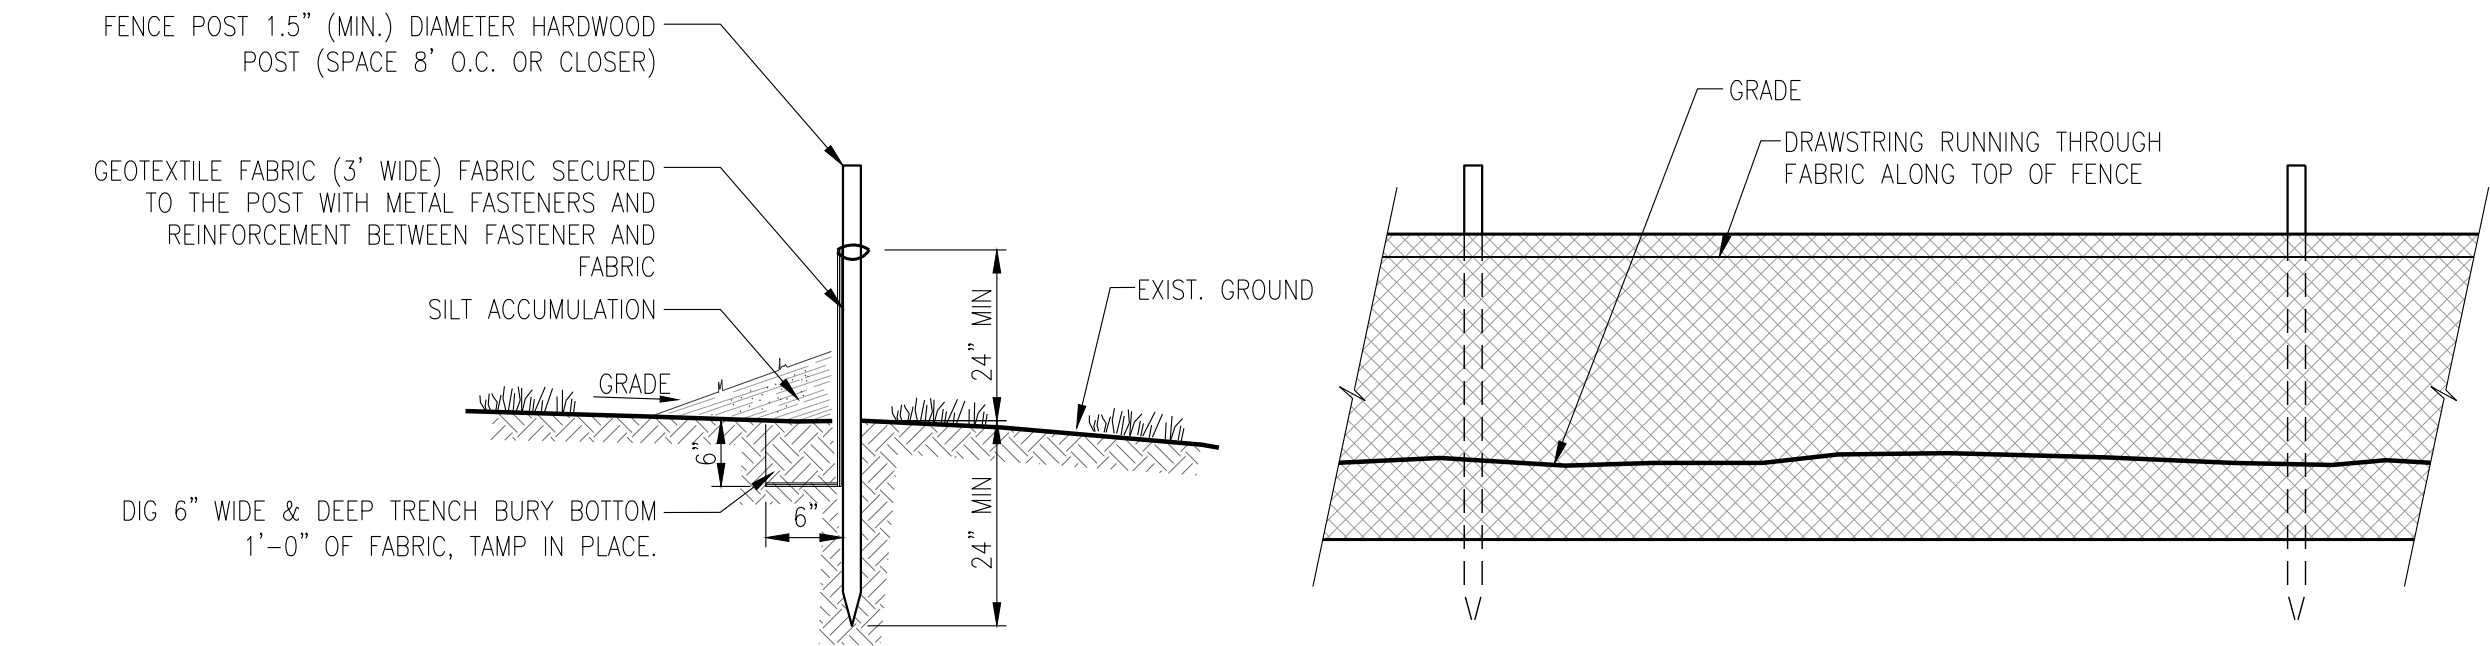

- NOTES:
- FENCE POSTS SHALL BE SPACED 8 FEET ON CENTER OR CLOSER. THEY SHALL EXTEND AT LEAST 2 FEET INTO THE GROUND AND EXTEND AT LEAST 2 FEET ABOVE GROUND. POSTS SHALL BE CONSTRUCTED OF HARDWOOD WITH A MINIMUM DIAMETER THICKNESS OF 1 1/2 INCHES.
 - A METAL FENCE WITH 6 INCH OPENING OR SMALLER AND AT LEAST 2 FEET HIGH MAY BE UTILIZED, FASTENED TO THE FENCE POSTS, TO PROVIDE REINFORCEMENT AND SUPPORT TO THE GEOTEXTILE FABRIC WHERE SPACE FOR OTHER PRACTICES IS LIMITED AND HEAVY SEDIMENT LOADING IS EXPECTED.
 - A GEOTEXTILE FABRIC RECOMMENDED FOR SUCH USE BY THE MANUFACTURER SHALL BE BURIED AT LEAST 6 INCHES IN THE GROUND. THE FABRIC SHALL EXTEND AT LEAST 2 FEET ABOVE THE GROUND. THE FABRIC MUST BE SECURELY FASTENED TO THE POSTS USING A SYSTEM OF METAL FASTENERS (NAILS OR STAPLES) AND A HIGH STRENGTH REINFORCEMENT MATERIAL (NYLON WEBBING, GROMMETS, WASHERS ETC.) PLACED BETWEEN THE FASTENER AND THE GEOTEXTILE FABRIC. THE FASTENING SYSTEM SHALL RESIST TEARING AWAY FROM THE POST. THE FABRIC SHALL INCORPORATE A DRAWSTRING IN THE TOP PORTION OF THE FENCE FOR ADDED STRENGTH.


- MAINTENANCE:
- SILT FENCE SHALL BE INSPECTED AFTER EVERY RAIN EVENT. ANY DAMAGE MUST BE REPAIRED IMMEDIATELY.
 - SEDIMENT AND DEBRIS SHALL BE REMOVED FROM THE UPSTREAM SIDE OF THE SILT FENCE WHEN IT ACCUMULATES TO THE EXTENT THAT VISIBLE BULGES DEVELOP IN THE FENCE OR REACHES HALFWAY UP THE FENCE.
 - SILT FENCE SHALL ONLY BE REMOVED AFTER VEGETATIVE GROWTH OR OTHER STABILIZATION MEASURES HAVE BEEN ACHIEVED.

SILT FENCE

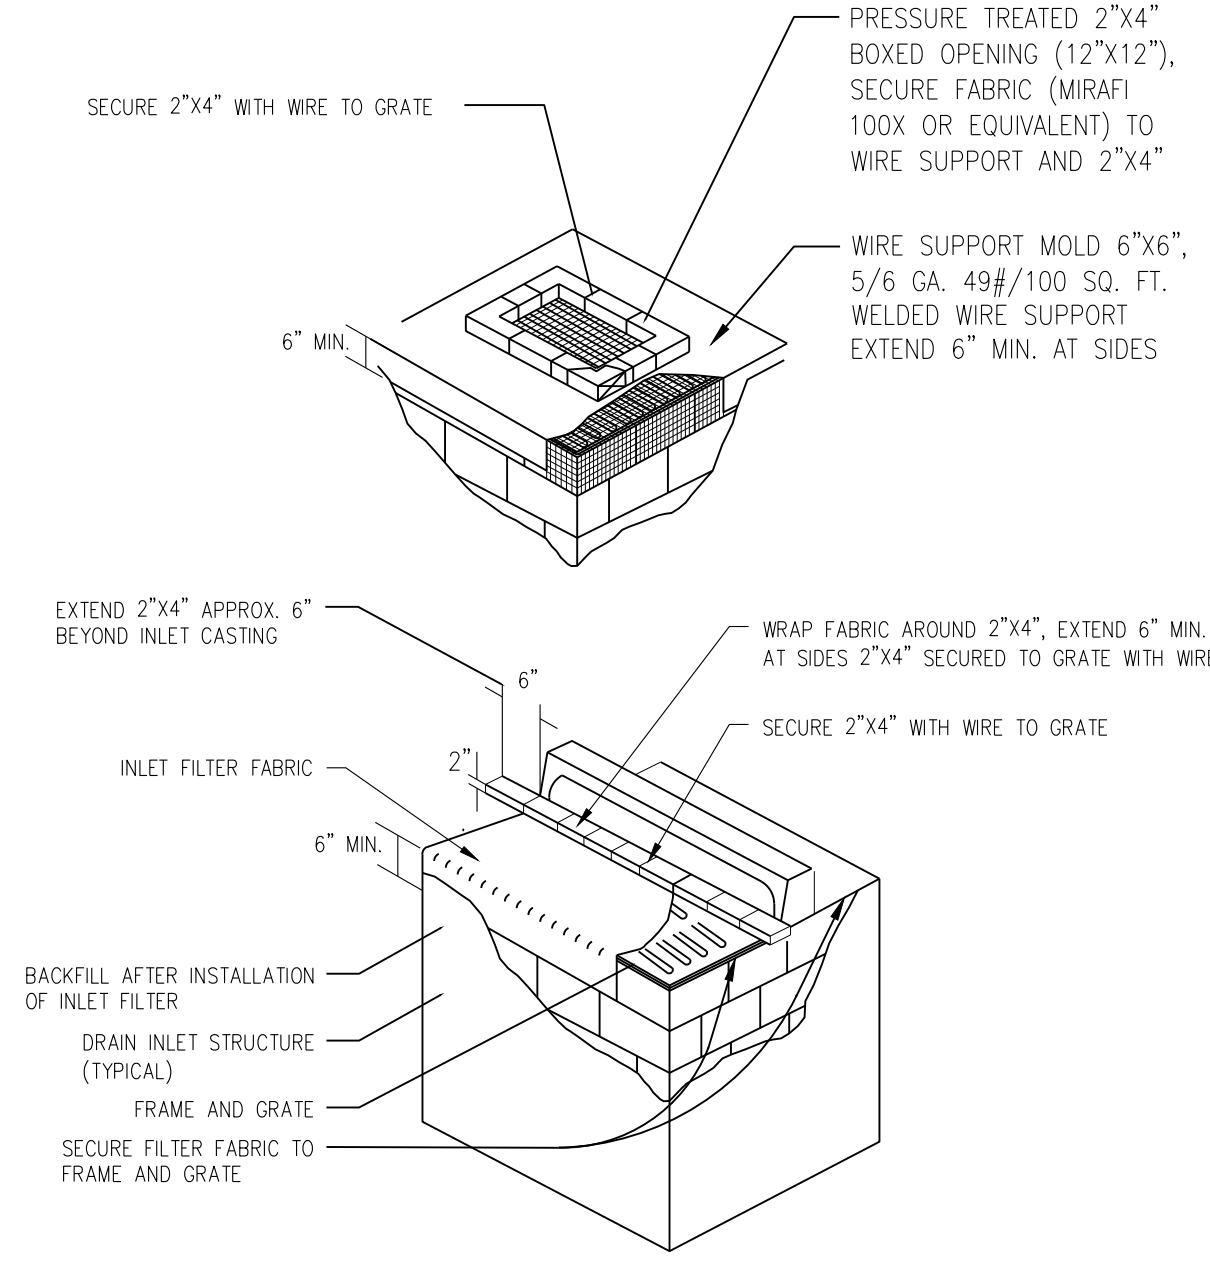


- NOTES:
- CONTRACTOR IS TO CLEAN INLET FILTER AFTER EVERY STORM.
 - CONTRACTOR TO REMOVE FABRIC AND MESH JUST PRIOR TO PAVING.
 - THE PROTECTION DEVICE WILL BE DESIGNED TO CAPTURE OR FILTER RUNOFF FROM THE 1 YEAR, 24 HOUR STORM EVENT AND SHALL SAFELY CONVEY HIGHER FLOWS DIRECTLY INTO THE STORM SEWER SYSTEM.

INLET FILTER BARRIER PROTECTION

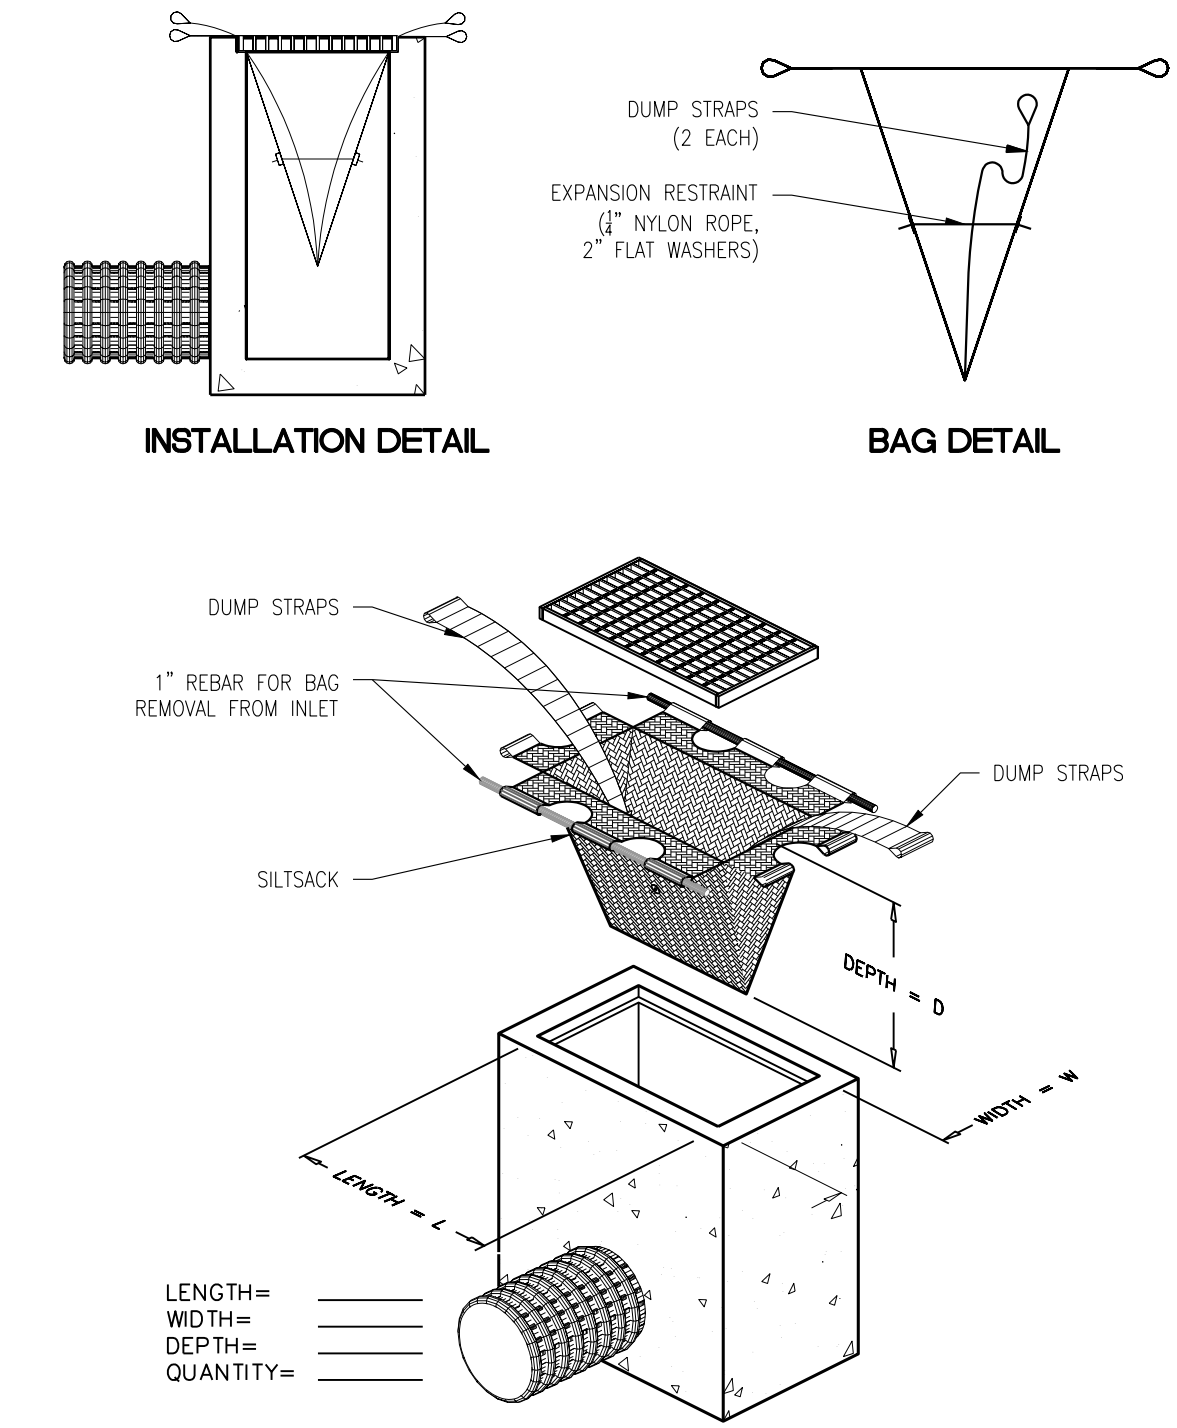


INLET PROTECTION

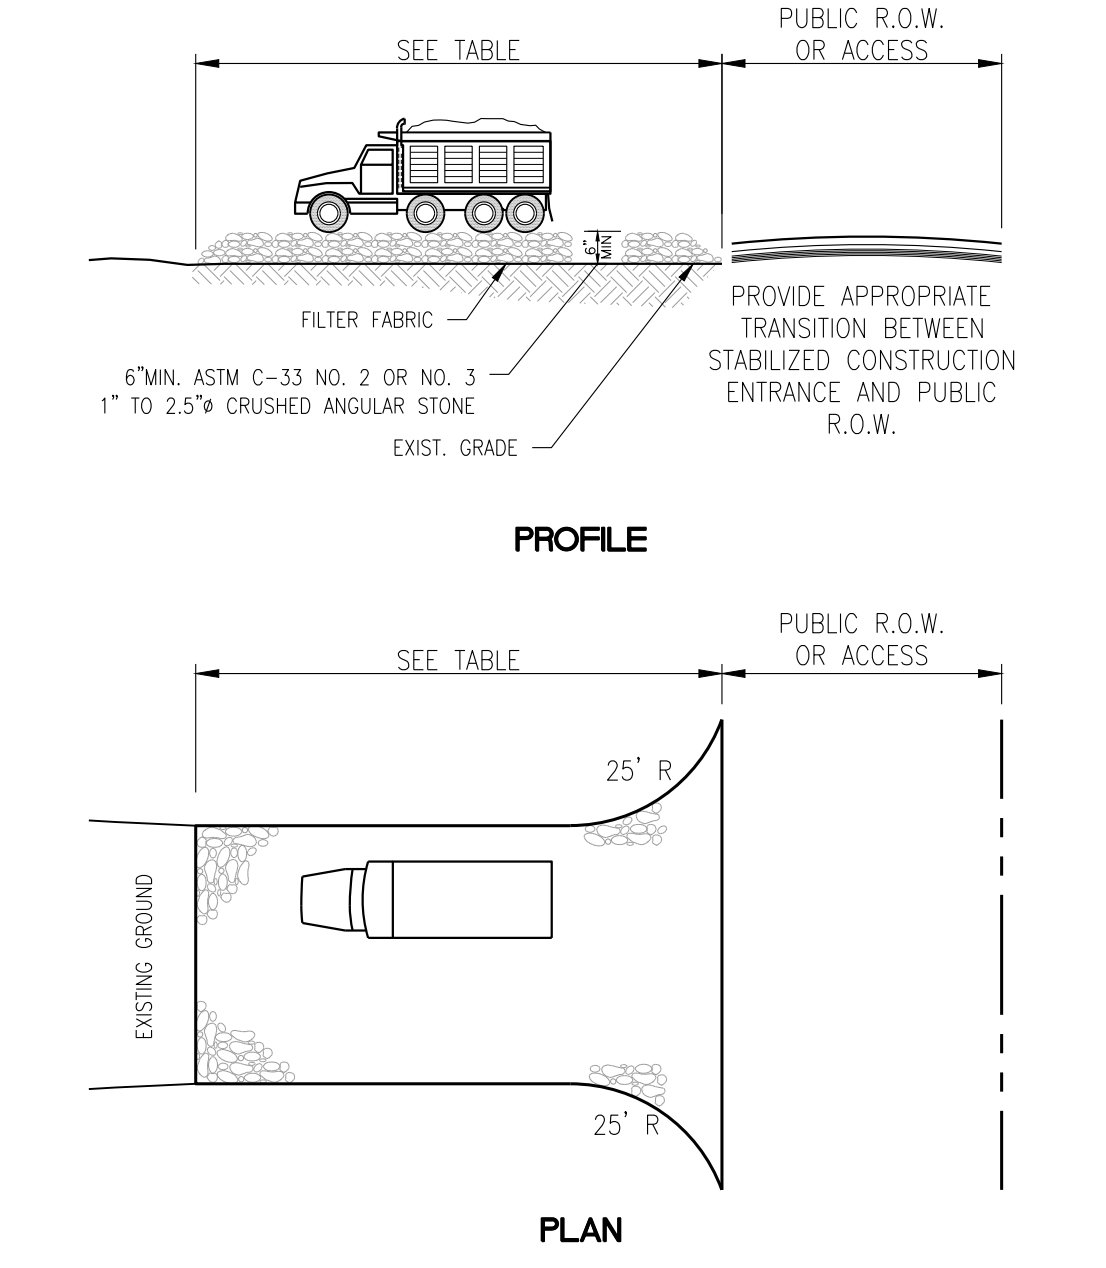

PERCENT SLOPE OF ROADWAY	LENGTH OF STONE REQUIRED	
	COARSE GRAINED SOILS	FINE GRAINED SOILS
0 TO 2%	50 FT.	100 FT.
2 TO 5%	100 FT.	200 FT.
>5%	ENTIRE SURFACE STABILIZED WITH HOT MIX ASPHALT BASE COURSE, MIX 1-2	

- NOTES:
- CONTRACTOR TO INSTALL STABILIZED CONSTRUCTION ENTRANCE IF THE AREA OF FULL DEPTH PAVEMENT RESTORATION IS EXPOSED AND HEAVY VEHICLE TRAFFIC IS EXPECTED, WHICH MAY CARRY SEDIMENT ONTO THE ADJACENT ROADWAY, AND/OR WASH DURING RAINFALL.
 - WIDTH NOT LESS THAN FULL WIDTH AT POINTS OF EGRESS AND INGRESS.
 - WHEN NECESSARY, WHEELS SHALL BE CLEANED TO REMOVE SEDIMENT PRIOR TO ENTRANCE ONTO PUBLIC R.O.W. WHEN WASHING IS REQUIRED, IT SHALL BE DONE ON AN AREA STABILIZED WITH CRUSHED STONE WHICH DRAINS INTO AN APPROVED SEDIMENT BASIN.
 - MAINTENANCE - THE ENTRANCE SHALL BE MAINTAINED IN A CONDITION WHICH WILL PREVENT TRACKING OR FLOWING OF SEDIMENT ONTO PUBLIC R.O.W. THIS MAY REQUIRE PERIODIC TOP DRESSING WITH ADDITIONAL STONE AS CONDITIONS DEMAND AND REPAIR AND/OR CLEANOUT OF ANY MEASURES USED TO TRAP SEDIMENT. ALL SEDIMENT SPILLED, DROPPED, WASHED, OR TRAPPED ONTO PUBLIC R.O.W. MUST BE REMOVED IMMEDIATELY.

STABILIZED CONSTRUCTION ACCESS

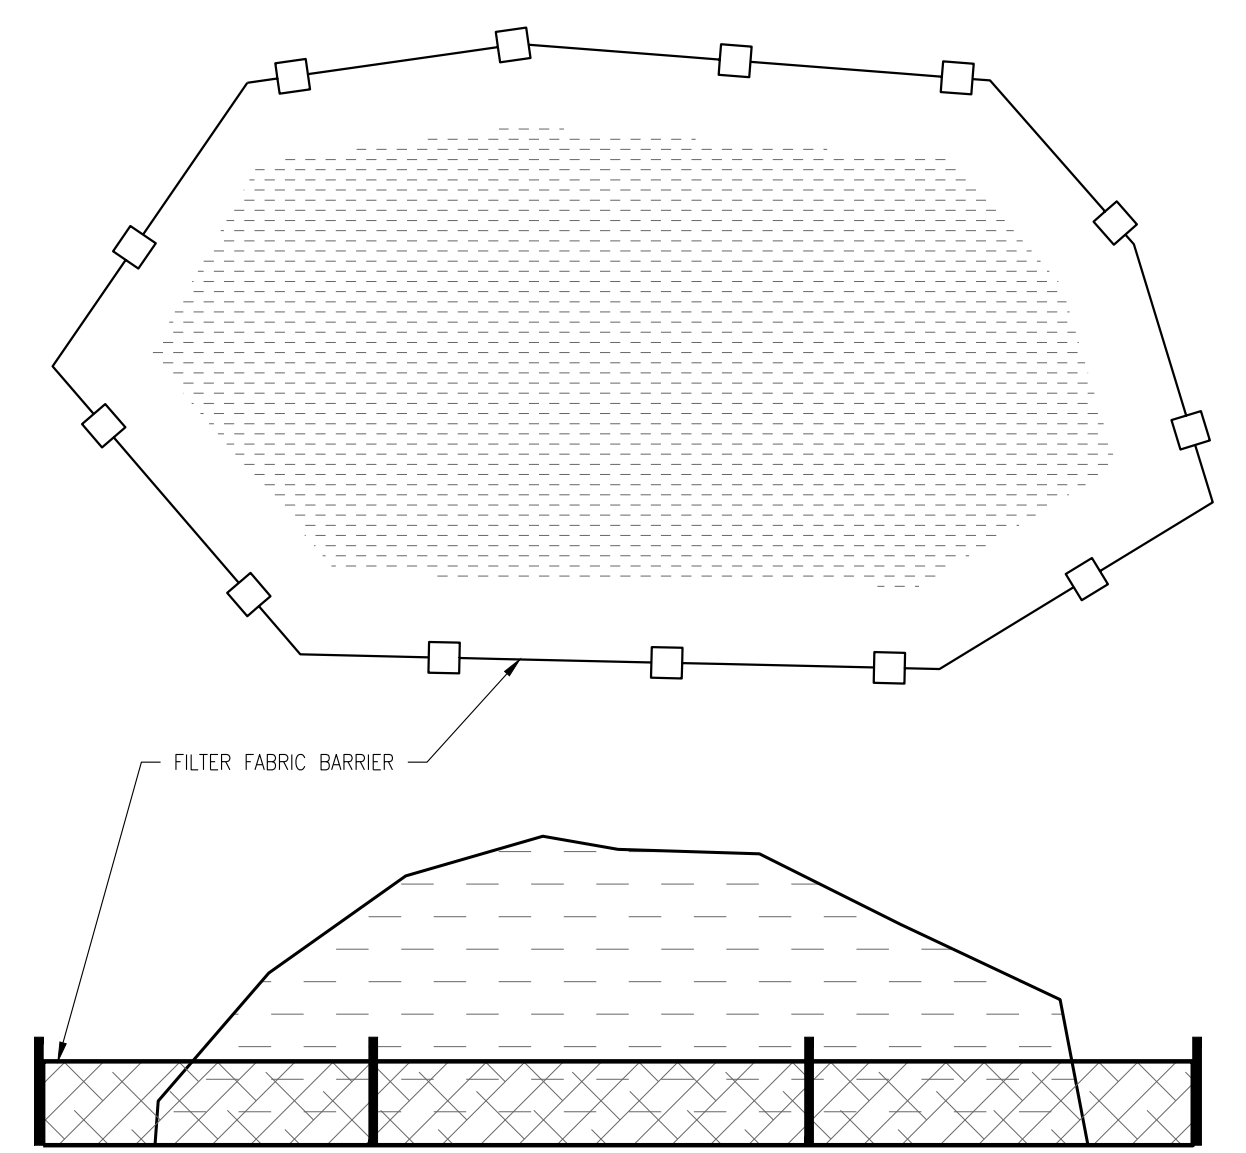

NOTE: FILTER FABRIC INSTALLED PER DETAIL. SOIL STOCKPILES OF FINE PARTICLES TO BE COVERED OR STABILIZED WITH VEGETATION.

STOCKPILE

DRESDNER ROBIN

DRESDNER ROBIN ENVIRONMENTAL MANAGEMENT, INC.
1 EVERTRUST PLAZA, SUITE 901, JERSEY CITY, NJ 07302
TEL: 201.217.9200 FAX: 201.217.9607
NJ CERTIFICATE OF AUTHORIZATION: 24GA27936000
JERSEY CITY • FAIRFIELD ASBURY PARK • CHERRY HILL

MATTHEW J. NEULS

PROFESSIONAL ENGINEER
NJ LICENSE NUMBER 24GE04313300

GABRIELLE GORNELLI

PROFESSIONAL ENGINEER
NJ LICENSE NUMBER 24GE03363600

07 03/11/2022 REVISED PER SITE LAYOUT CHANGE BIZ

06 01/07/2022 REVISED PER TOWNSHIP REVIEW COMMENTS BIZ

05 12/06/2021 REVISED PER SITE LAYOUT CHANGE GRG

04 10/14/2021 REVISED PER TOWNSHIP REVIEW COMMENTS GRG

03 08/26/2021 REVISED PER TOWNSHIP REVIEW COMMENTS GRG

02 08/09/2021 REVISED PER TOWNSHIP REVIEW COMMENTS GRG

01 03/26/2021 REVISED PER TOWNSHIP REVIEW COMMENTS GRG

N# DATE DESCRIPTION BY

REVISIONS:

OWNER / APPLICANT:

Public Storage

PUBLIC STORAGE ATLANTIC COAST, LLC
701 WESTERN AVENUE
GLENDALE, CA 91201

SOIL EROSION CONTROL NOTES AND DETAILS

DRAWING TITLE:

SOIL EROSION CONTROL NOTES AND DETAILS

PROJECT:


PUBLIC STORAGE NO. NJ20016
424 EAGLE ROCK AVENUE
LOT 1.08, BLOCK 111
TOWNSHIP OF WEST ORANGE
ESSEX COUNTY, NEW JERSEY

SCALE:

DRAWN BY: JCQ
SCALE: MIN
CHECKED BY: MIN
DATE: 11-19-2020
DRAWING NUMBER: C-802
JOB No: 10461-003
SHEET 12 OF 16

C:\P\03\10461-003 Publications\03\10461-003 SSC.dwg-C-802 3/11/2022 1:14 PM R2oller

NOT FOR CONSTRUCTION

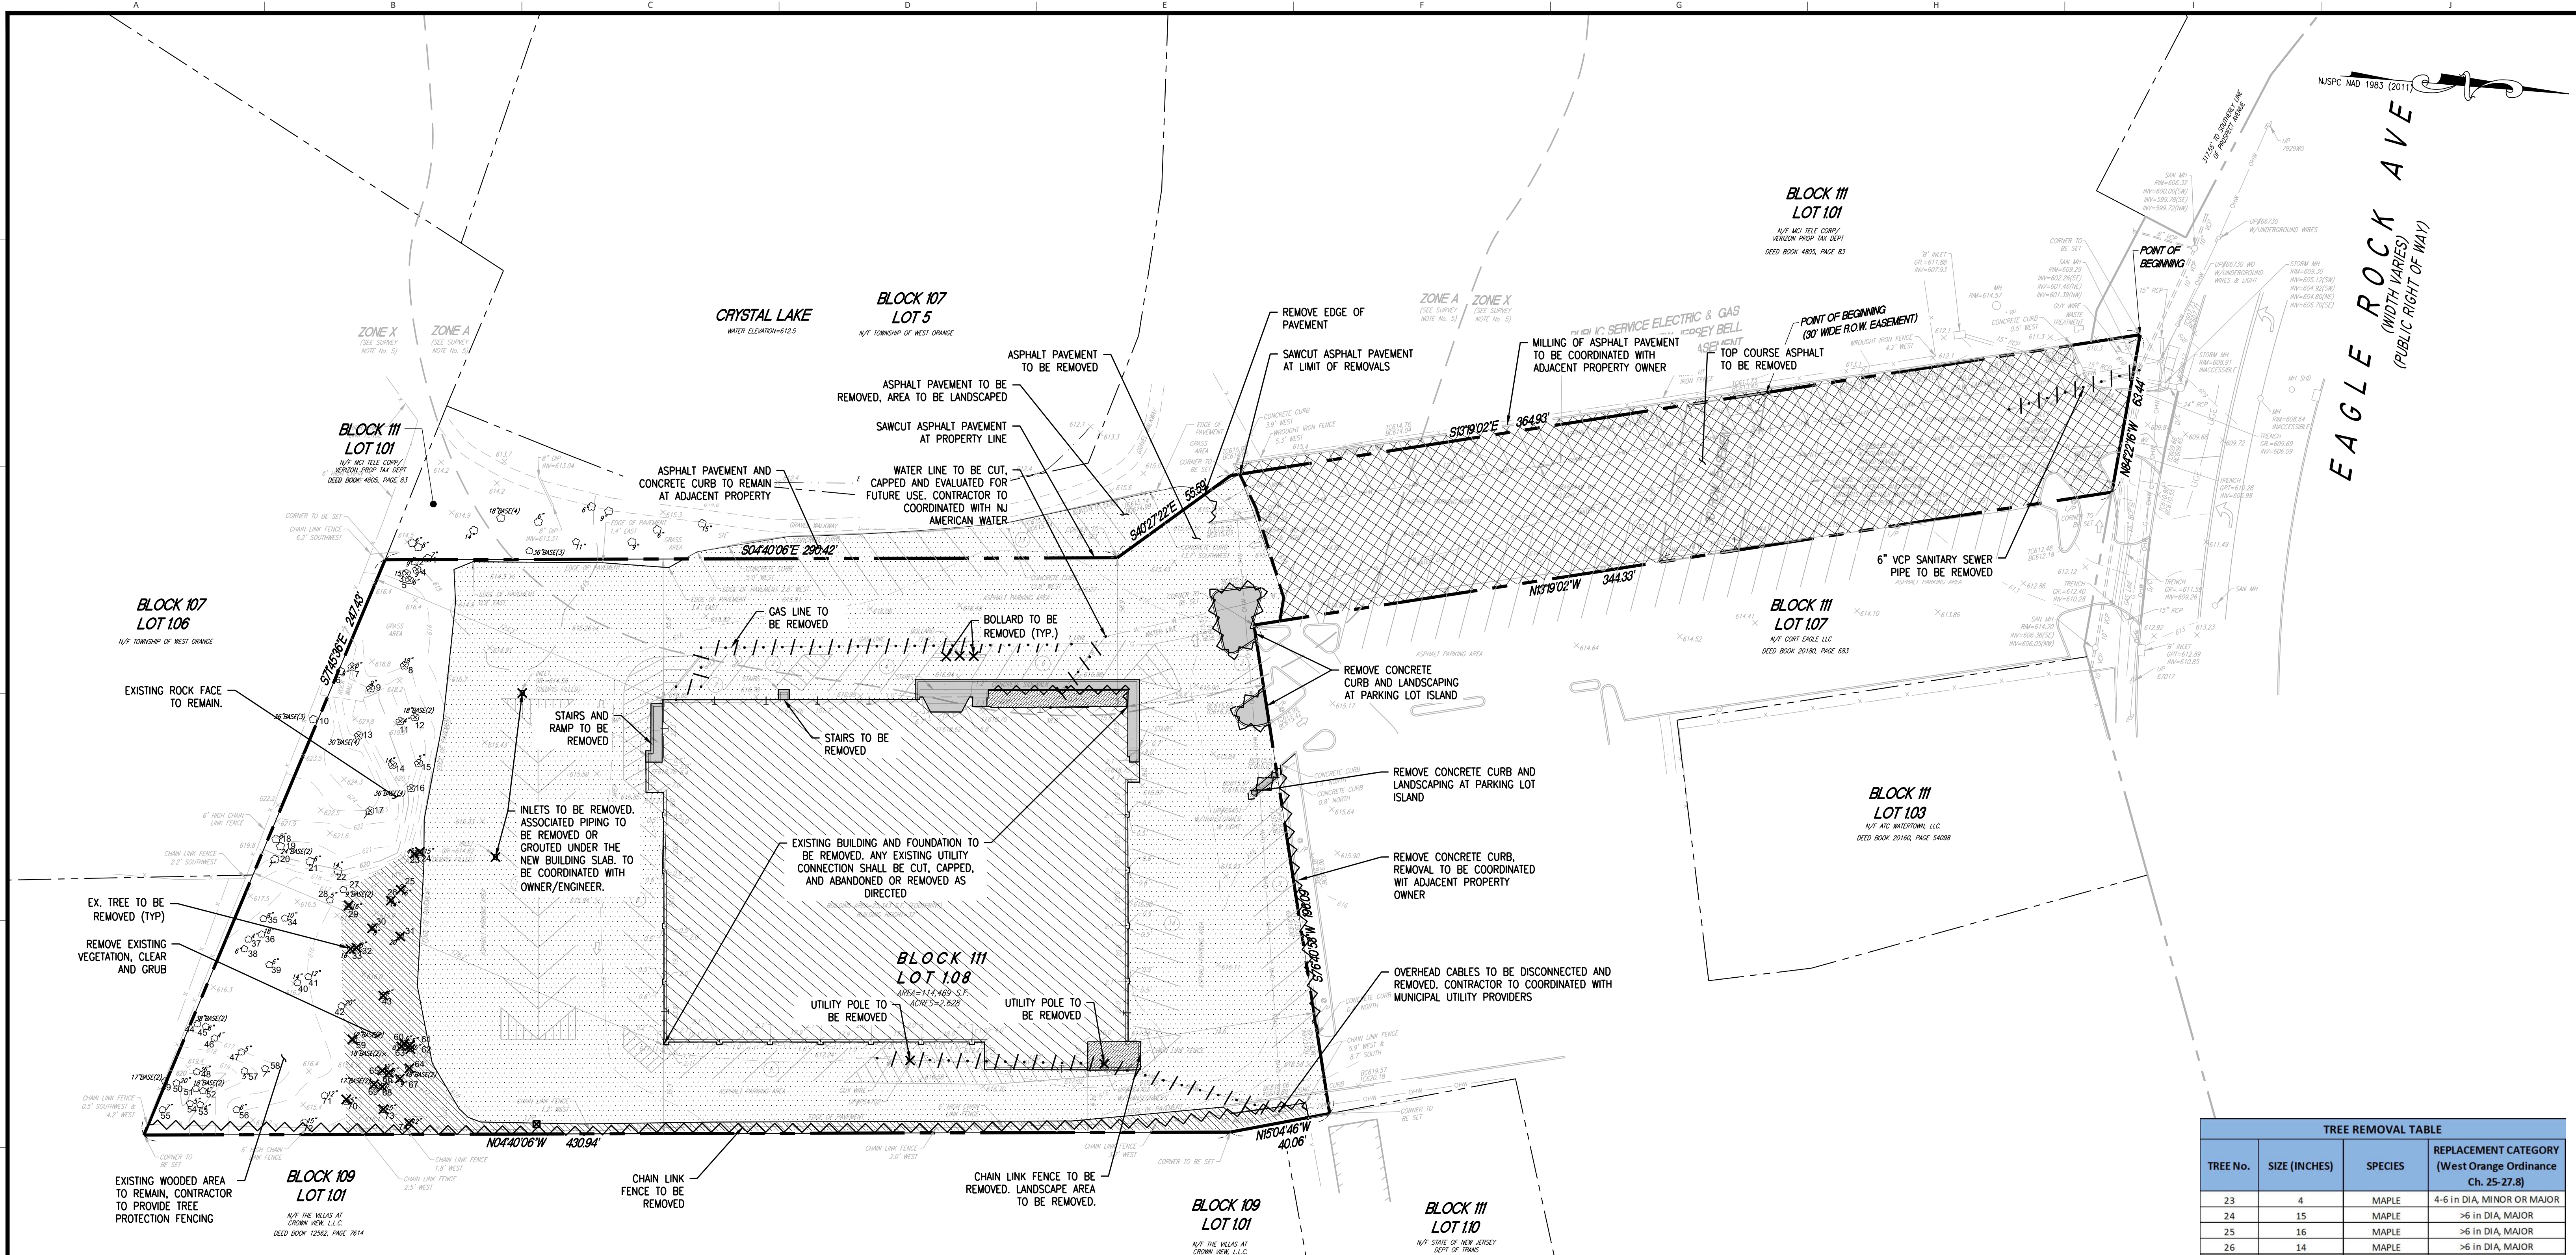

REMOVALS PLAN NOTES

- EXISTING CONDITIONS AND PROPERTY BOUNDARY INFORMATION BASED ON A CERTAIN PLAN TITLED "BOUNDARY & TOPOGRAPHIC SURVEY", PREPARED BY DRESDNER ROBIN, DATED 09/24/2020 AND REVISED ON 11/12/2020.
- THE CONTRACTOR IS RESPONSIBLE TO OBTAIN ALL NECESSARY PERMITS, PAY ALL NECESSARY FEES, ETC. AS REQUIRED TO PERFORM THE WORK.
- FOUR DAYS PRIOR TO COMMENCING WORK, THE CONTRACTOR SHALL CONTACT NEW JERSEY ONE-CALL: 1-800-272-1000 OR 811 FOR UTILITY MARKOUT. ALL DISCONNECTION, TERMINATION, RELOCATION OR BYPASSING OF WATER, SEWER, GAS, ELECTRIC, CABLE TELEVISION, AND OTHER FACILITIES THAT ARE UNDERTAKEN AS PART OF THE WORK SHALL BE DONE IN CONFORMANCE WITH WRITTEN APPROVAL, AND WITH THE REQUIREMENTS OF THE MUNICIPALITY OR UTILITY COMPANY HAVING JURISDICTION.
- ANY PRIVATE UTILITY OPERATIONS NOT AFFILIATED WITH ONE CALL MUST BE CONTACTED TO ENSURE THOSE UTILITIES ARE NOT LOCATED WITHIN THE PROJECT AREA. THE CONTRACTOR IS TO FIELD VERIFY ALL QUANTITIES AND EXISTING INVERTS PRIOR TO CONSTRUCTION. ANY DISCREPANCIES BETWEEN FIELD VERIFIED INVERTS AND THOSE SHOWN ON THE DRAWINGS SHALL BE REPORTED TO THE ENGINEER IMMEDIATELY.
- UTILIZE A MOBILE SWEEPER AND WATER TRUCK AS NEEDED FOR DUST CONTROL ALONG THE HAUL ROUTE AND IN AREAS MADE AVAILABLE FOR CONSTRUCTION. PUBLIC AND PRIVATE ROADS AND SIDEWALKS MUST BE KEPT FREE OF SEDIMENT AND MUD ON A DAILY BASIS. PREVENT WATER PONDING RESULTING FROM CONSTRUCTION OPERATIONS. PROMPTLY REMOVE ANY PONDING WATER TO THE SATISFACTION OF THE ENGINEER OR OWNER.
- ALL REMOVALS SHALL BE AS SHOWN ON THE DRAWINGS AND/OR AS DIRECTED BY THE ENGINEER AND OWNER, TO THE SATISFACTION OF THE ENGINEER AND OWNER.
- IF THERE IS ANY CONFUSION AS TO WHAT IS TO REMAIN AND WHAT IS TO BE REMOVED, THE CONTRACTOR SHALL NOTIFY THE ENGINEER PRIOR TO CONTINUING WITH WORK.
- ALL PAVEMENT BASE COURSES AND STONE SCREENINGS SHALL BE REMOVED TO A DEPTH ADEQUATE ENOUGH FOR NEW PAVEMENTS TO BE INSTALLED AS SHOWN ON THE PLANS AND DETAILS.
- PROVIDE TEMPORARY MEASURES AS REQUIRED TO ENSURE FREE AND SAFE PASSAGE OF OWNER'S PERSONNEL AND GENERAL PUBLIC TO AND FROM OCCUPIED BUILDINGS AND STRUCTURES. TEMPORARY ACCESS MEASURES MUST MEET THE REQUIREMENT OF THE NEW JERSEY UNIFORM CONSTRUCTION CODE.
- THE CONTRACTOR SHALL COMPLY WITH ALL APPLICABLE CODES AND REGULATIONS GOVERNING THE WORK. THE CONTRACTOR SHALL COORDINATE DEMOLITION WITH APPLICABLE AGENCIES AND ALL UTILITY COMPANIES.
- ALL PAVED WALKWAYS MUST BE KEPT CLEAN AND FREE OF SOIL AND DEBRIS FOR THE DURATION OF THE CONTRACT.
- EXISTING CURB AND SIDEWALK TO BE REMOVED SHALL BE SAW CUT TO THE NEXT EXPANSION JOINT BEYOND THE SIDE PROPERTY LINES. CONTRACTOR TO PROVIDE A CLEAN SMOOTH AND EVEN TRANSITION FOR NEW CURBS AND PAVEMENTS WITH NO TRIP HAZARDS. CONTRACTOR SHALL CONTACT PSE&G DEMOLITION DIVISION AT (908) 709-6861 FOR INSPECTION OF THE ITEMS TO BE REMOVED PRIOR TO DEMOLITION/CONSTRUCTION. THE CONTRACTOR SHALL BE RESPONSIBLE FOR COORDINATING WITH PSE&G THROUGHOUT DEMOLITION AND CONSTRUCTION ON THIS PROJECT.
- THIS PLAN HAS BEEN PREPARED TO IDENTIFY STRUCTURES, SURFACES AND FEATURES TO BE REMOVED. THIS PLAN DOES NOT PROVIDE ANY INFORMATION ON THE MEANS OR METHODS ASSOCIATED WITH DEMOLITION WORK.

REMOVALS LEGEND

- UTILITY REMOVAL
- SURFACE FEATURE REMOVAL
- OBJECT REMOVAL
- TREE REMOVAL
- LIGHT POLE REMOVAL
- CONCRETE/PAVER REMOVAL
- LANDSCAPING REMOVAL
- ASPHALT/PAVEMENT REMOVAL
- ASPHALT MILL/REPAVE
- BUILDING REMOVAL

TREE REMOVAL TABLE			
TREE No.	SIZE (INCHES)	SPECIES	REPLACEMENT CATEGORY (West Orange Ordinance Ch. 25-27.8)
23	4	MAPLE	4-6 in DIA, MINOR OR MAJOR
24	15	MAPLE	>6 in DIA, MAJOR
25	16	MAPLE	>6 in DIA, MAJOR
26	14	MAPLE	>6 in DIA, MAJOR
29	16	MAPLE	>6 in DIA, MAJOR
30	8	MAPLE	>6 in DIA, MAJOR
31	20	MAPLE	>6 in DIA, MAJOR
32	8	MAPLE	>6 in DIA, MAJOR
33	16	MAPLE	>6 in DIA, MAJOR
43	4	MAPLE	4-6 in DIA, MINOR OR MAJOR
59	12 (6" DOUBLE)	MAPLE	4-6 in DIA, MINOR OR MAJOR
60	6	MAPLE	4-6 in DIA, MINOR OR MAJOR
61	5	MAPLE	4-6 in DIA, MINOR OR MAJOR
62	6	MAPLE	4-6 in DIA, MINOR OR MAJOR
63	8	MAPLE	>6 in DIA, MAJOR
64	48 (24" DOUBLE)	SYCAMORE	>6 in DIA, MAJOR
65	12	MAPLE	>6 in DIA, MAJOR
66	6	MAPLE	4-6 in DIA, MINOR OR MAJOR
67	9	MAPLE	>6 in DIA, MAJOR
68	6	MAPLE	4-6 in DIA, MINOR OR MAJOR
69	17 (9" DOUBLE)	MAPLE	>6 in DIA, MAJOR
70	5	MAPLE	4-6 in DIA, MINOR OR MAJOR
73	15	MAPLE	>6 in DIA, MAJOR
74	12	DEAD	>6 in DIA, MAJOR
TOTAL REMOVED	4"-6" DIA		9
	>6" DIA		15

DRESDNER ROBIN

DRESDNER ROBIN ENVIRONMENTAL MANAGEMENT, INC.
1 EVERTRUST PLAZA, SUITE 901, JERSEY CITY, NJ 07302
TEL: 201.217.9200 FAX: 201.217.9607
NJ CERTIFICATE OF AUTHORIZATION: 246A27936000
JERSEY CITY • FAIRFIELD ASBURY PARK • CHERRY HILL

MATTHEW J. NEULS
PROFESSIONAL ENGINEER
NJ LICENSE NUMBER 246E04313300

GABRIELLE GORNELLI
PROFESSIONAL ENGINEER
NJ LICENSE NUMBER 246E03363600

NO.	DATE	DESCRIPTION	BY
07	03/11/2022	REVISED PER SITE LAYOUT CHANGE	BIZ
08	01/07/2022	REVISED PER TOWNSHIP REVIEW COMMENTS	BIZ
09	12/08/2021	REVISED PER SITE LAYOUT CHANGE	GRG
10	10/14/2021	REVISED PER TOWNSHIP REVIEW COMMENTS	GRG
03	08/26/2021	REVISED PER TOWNSHIP REVIEW COMMENTS	GRG
02	08/09/2021	REVISED PER TOWNSHIP REVIEW COMMENTS	GRG
01	03/26/2021	REVISED PER TOWNSHIP REVIEW COMMENTS	GRG
16			
REVISIONS:			




PUBLIC STORAGE
ATLANTIC COAST, LLC
701 WESTERN AVENUE
GLENDALE, CA 91201

REMOVALS PLAN


PUBLIC STORAGE NO. NJ20016

424 EAGLE ROCK AVENUE
LOT 1.08, BLOCK 111
TOWNSHIP OF WEST ORANGE
ESSEX COUNTY, NEW JERSEY


SCALE: 1"=30'	DRAWN BY: JCQ	CHECKED BY: MIN	DRAWING NUMBER: C-811
SCALE: 1"=30'	DATE: 11-19-2020		
JOB NO: 10461-003			SHEET 13 OF 16

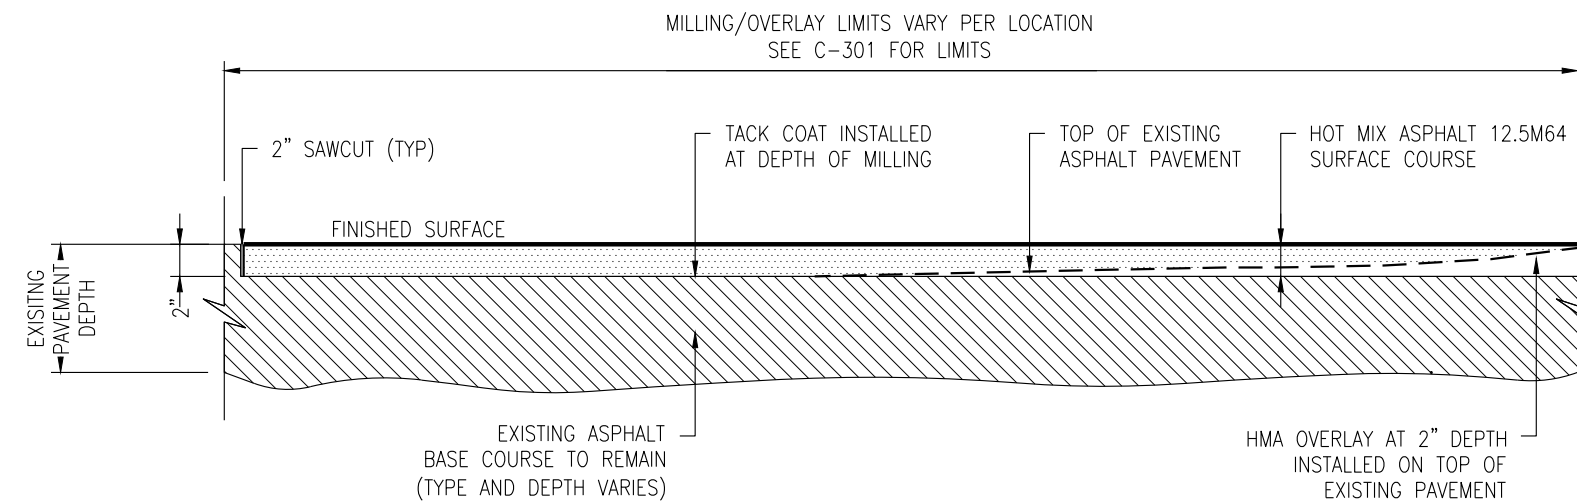

CONCRETE CURB
SOURCE: TOWNSHIP OF FRANKLIN STANDARD DETAIL
NOT TO SCALE

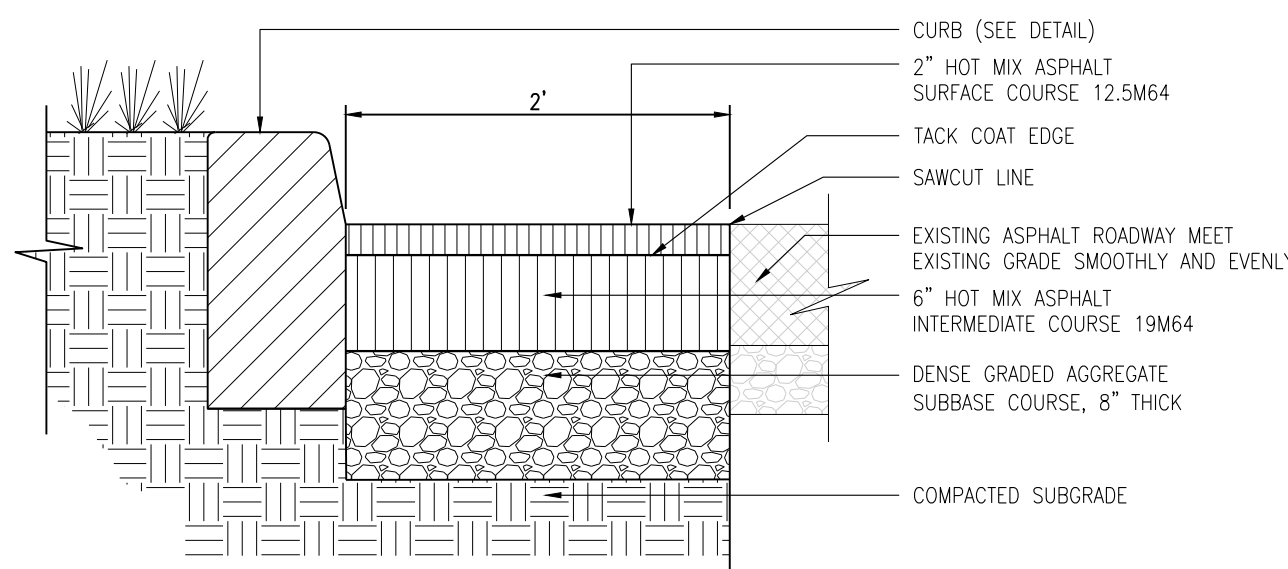

PAVEMENT REPAIR
NOT TO SCALE

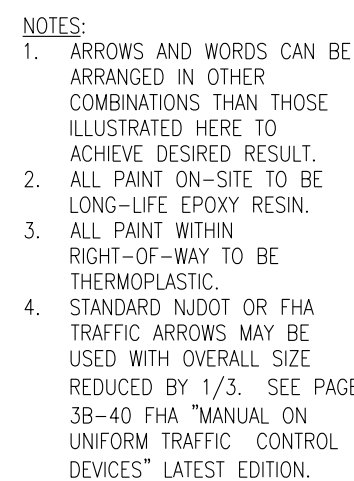

6" MAX.

6 1/2"

6"

6 1/2"

1" DIA. HOLE FOR 3/4" DIA. REINF. ROD

DRAINAGE OPENING

1/2" MAX. CLEARANCE

3/8" TOOLED EDGE (TYP.)

SECTION

ELEVATION

3/4" REINF. ROD SHALL BE DRIVEN INTO THE SURFACING

Diagram illustrating the installation of a wheel stop and painted stripes for a parking stall.

INSTALLATION PLAN

Labels and Dimensions:

- PARKING STALL
- WHEEL STOP
- 2'-0" TO EDGE OF PARKING STALL
- PAINTED STRIPES IF SHOWN ON THE DRAWINGS OR REQ'D BY THE SPECIFICATIONS


END VIEW

Dimensions:


- 2" (height of wheel stop)
- 4" (width of wheel stop)
- 8" (MIN.) (width of wheel stop base)
- 1/2" (MIN.) (thickness of wheel stop base)

A cross-sectional diagram of a concrete slab on an aggregate base. The slab is divided into two sections by a vertical expansion joint. The top surface is labeled 'MEDIUM BROOM FINISH'. The joint is labeled 'EXPANSION JOINT AND 2" SAWCUT TO ALTERNATE ON SLAB TO 10 FT. O.C. IN BOTH DIRECTIONS SEE DETAIL'. The slab thickness is indicated as '6" 6"x10"/10 GA. W.W.M. TO BE PLACED AT BOTTOM 1/3 OF SLAB (2" MIN. CLEAR OF EXPANSION JOINT)'. The bottom layer is labeled 'CLASS "B" AIR ENTRAINED CONCRETE'. Below the slab is a 'DENSE GRADED AGGREGATE BASE COURSE'. Dimensions include '100' for the slab width and '500' for the base course width. A scale bar at the bottom indicates '0' to '10' feet.


STOP SIGN

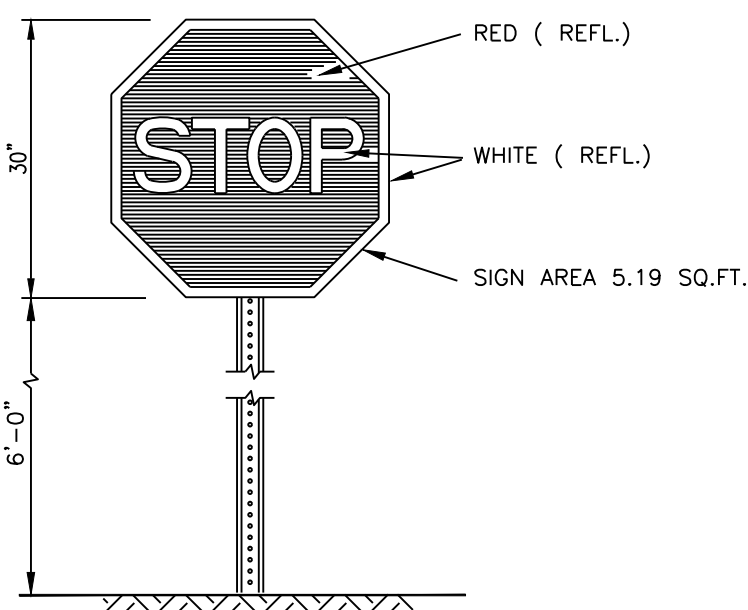


STOP SIGN

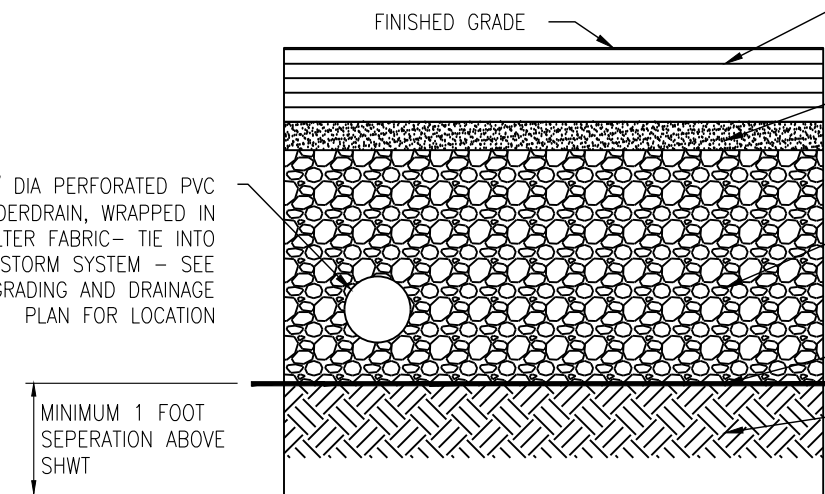



PERMEABLE ASPHALT PAVEMENT
NOT TO SCALE

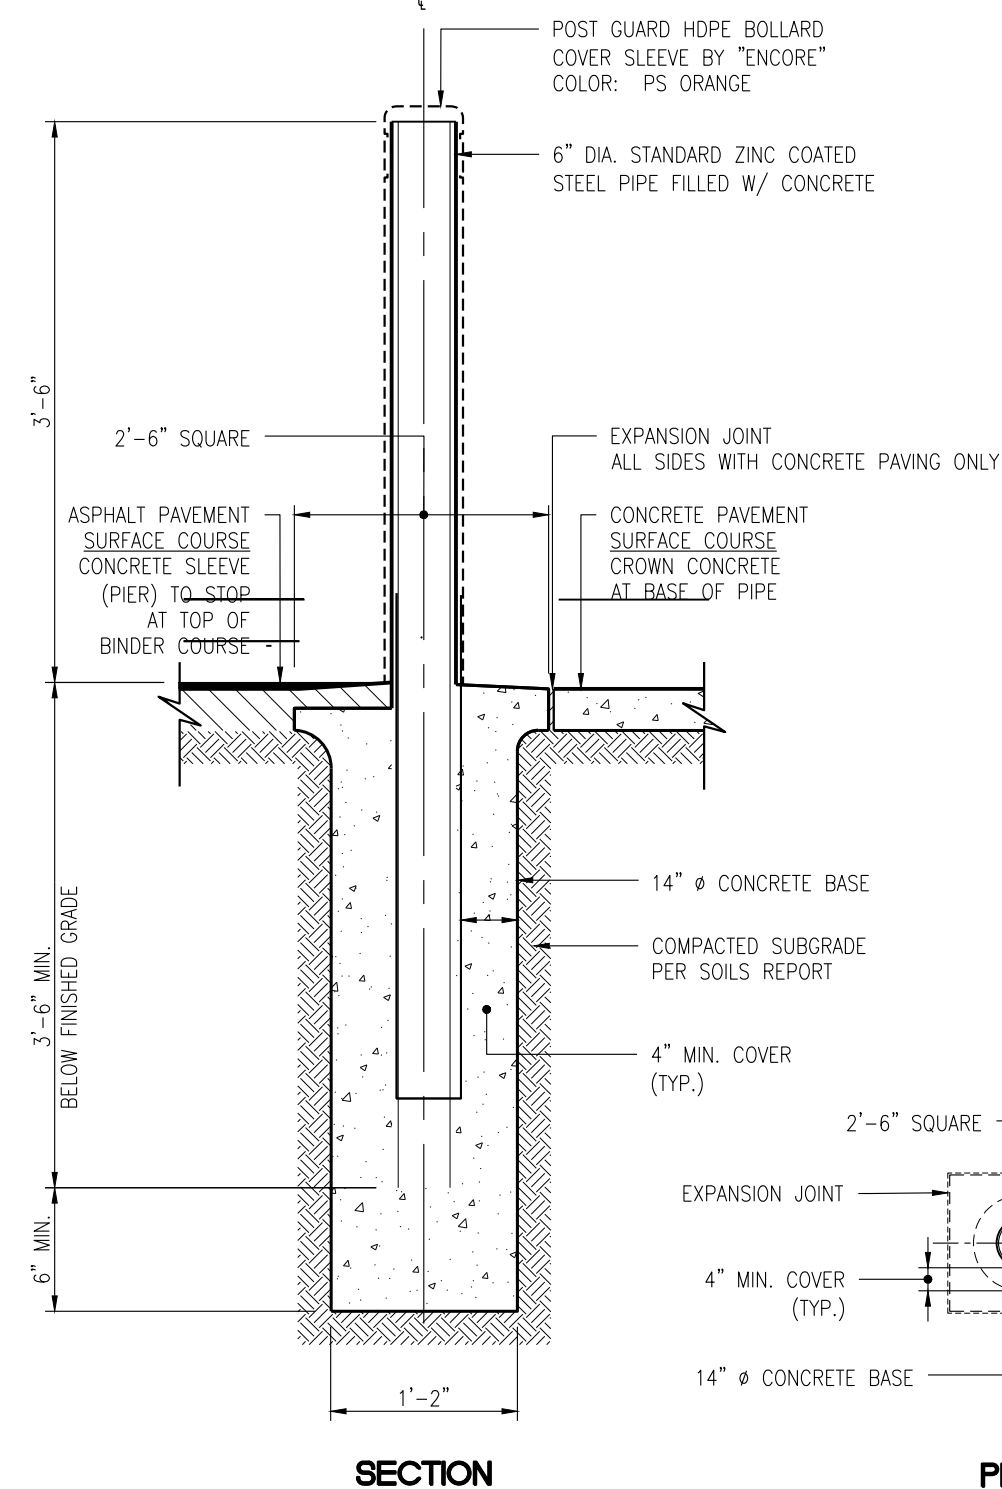

BOLLARD
NOT TO SCALE



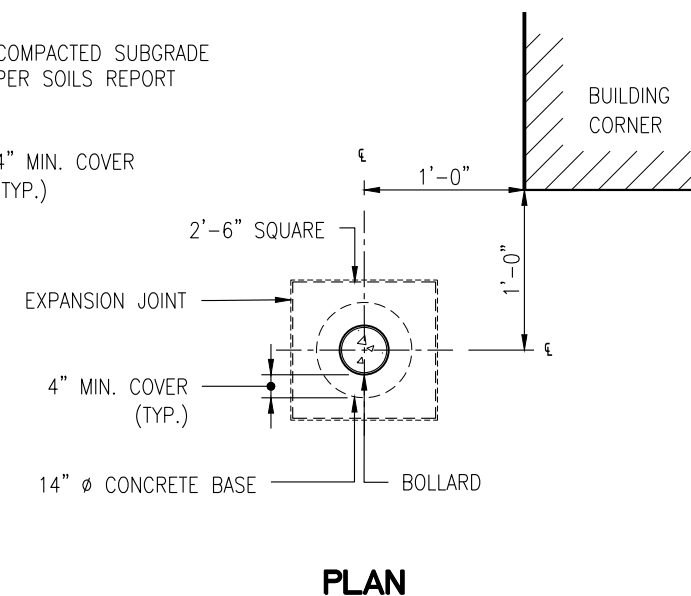


ACCESSIBLE PARKING STALL STRIPING AND SIGNAGE
NOT TO SCALE

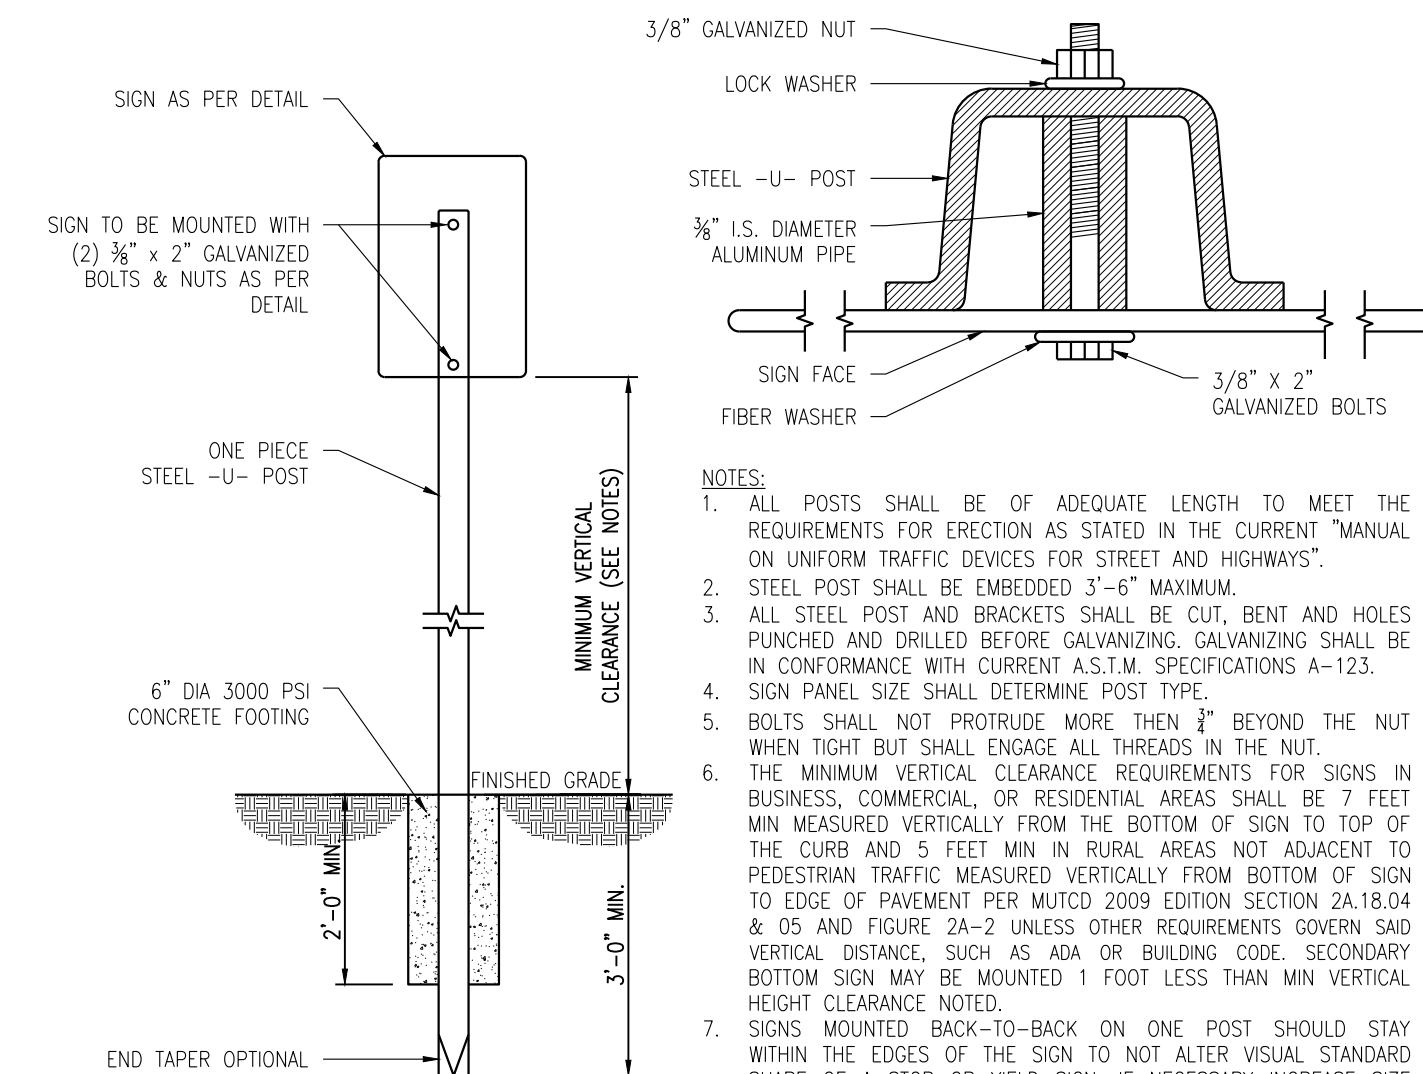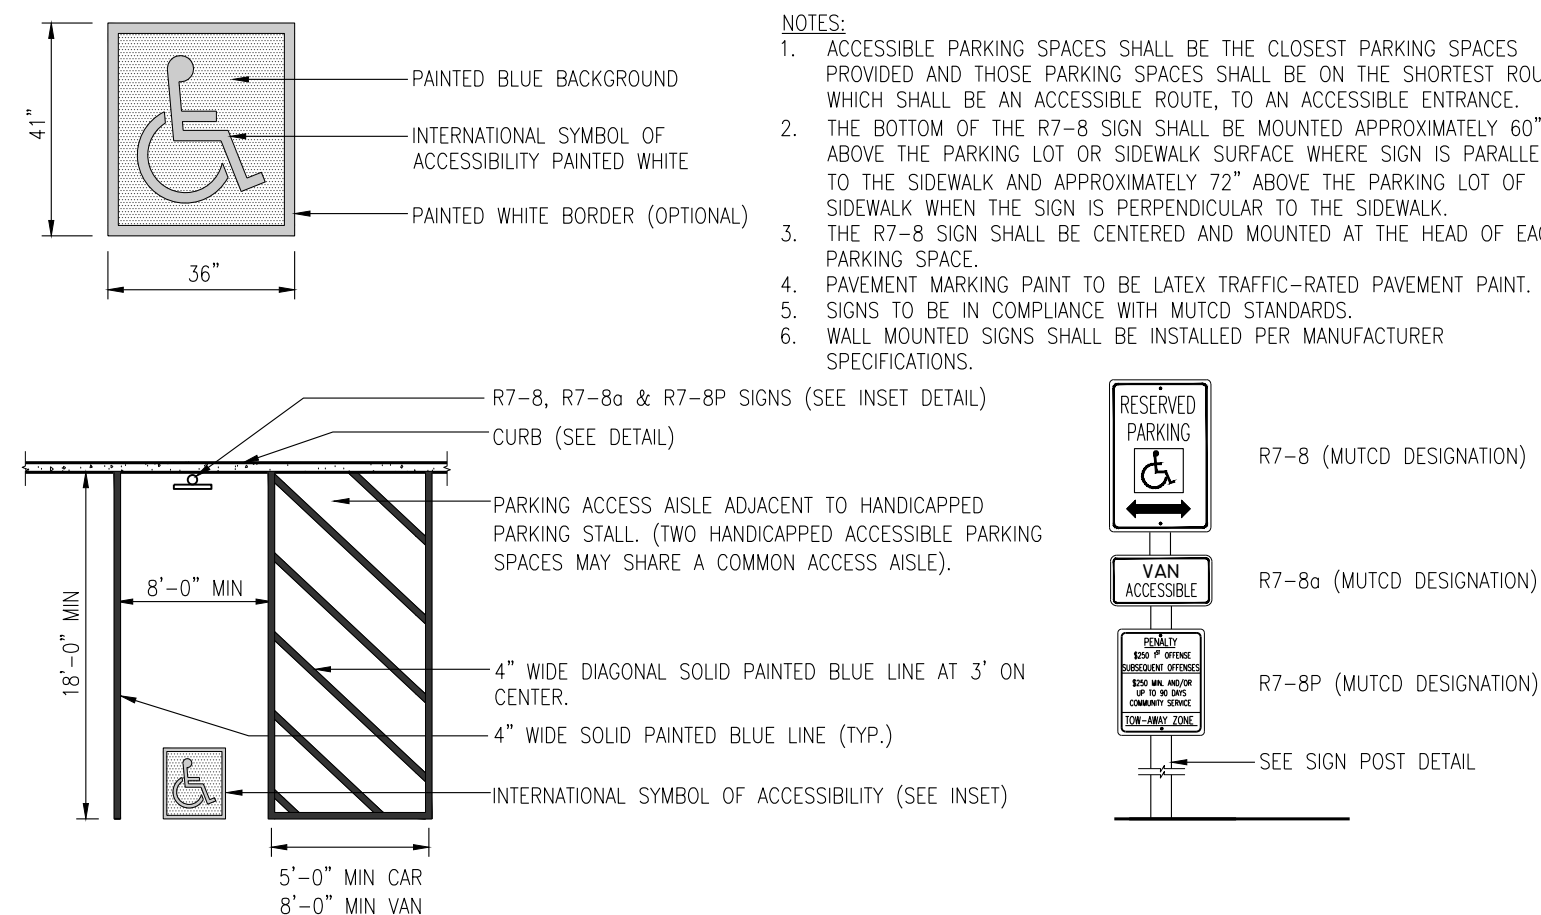

SIGN MOUNTING
NOT TO SCALE

SCALE:			AS SHOWN		
DRAWN BY: JQC		CHECKED BY: MJN		DRAWING NUMBER:	
SCALE:		DATE: 11-19-2020		C-901	
JOB NO: 10461-003				SHEET 14 OF 16	

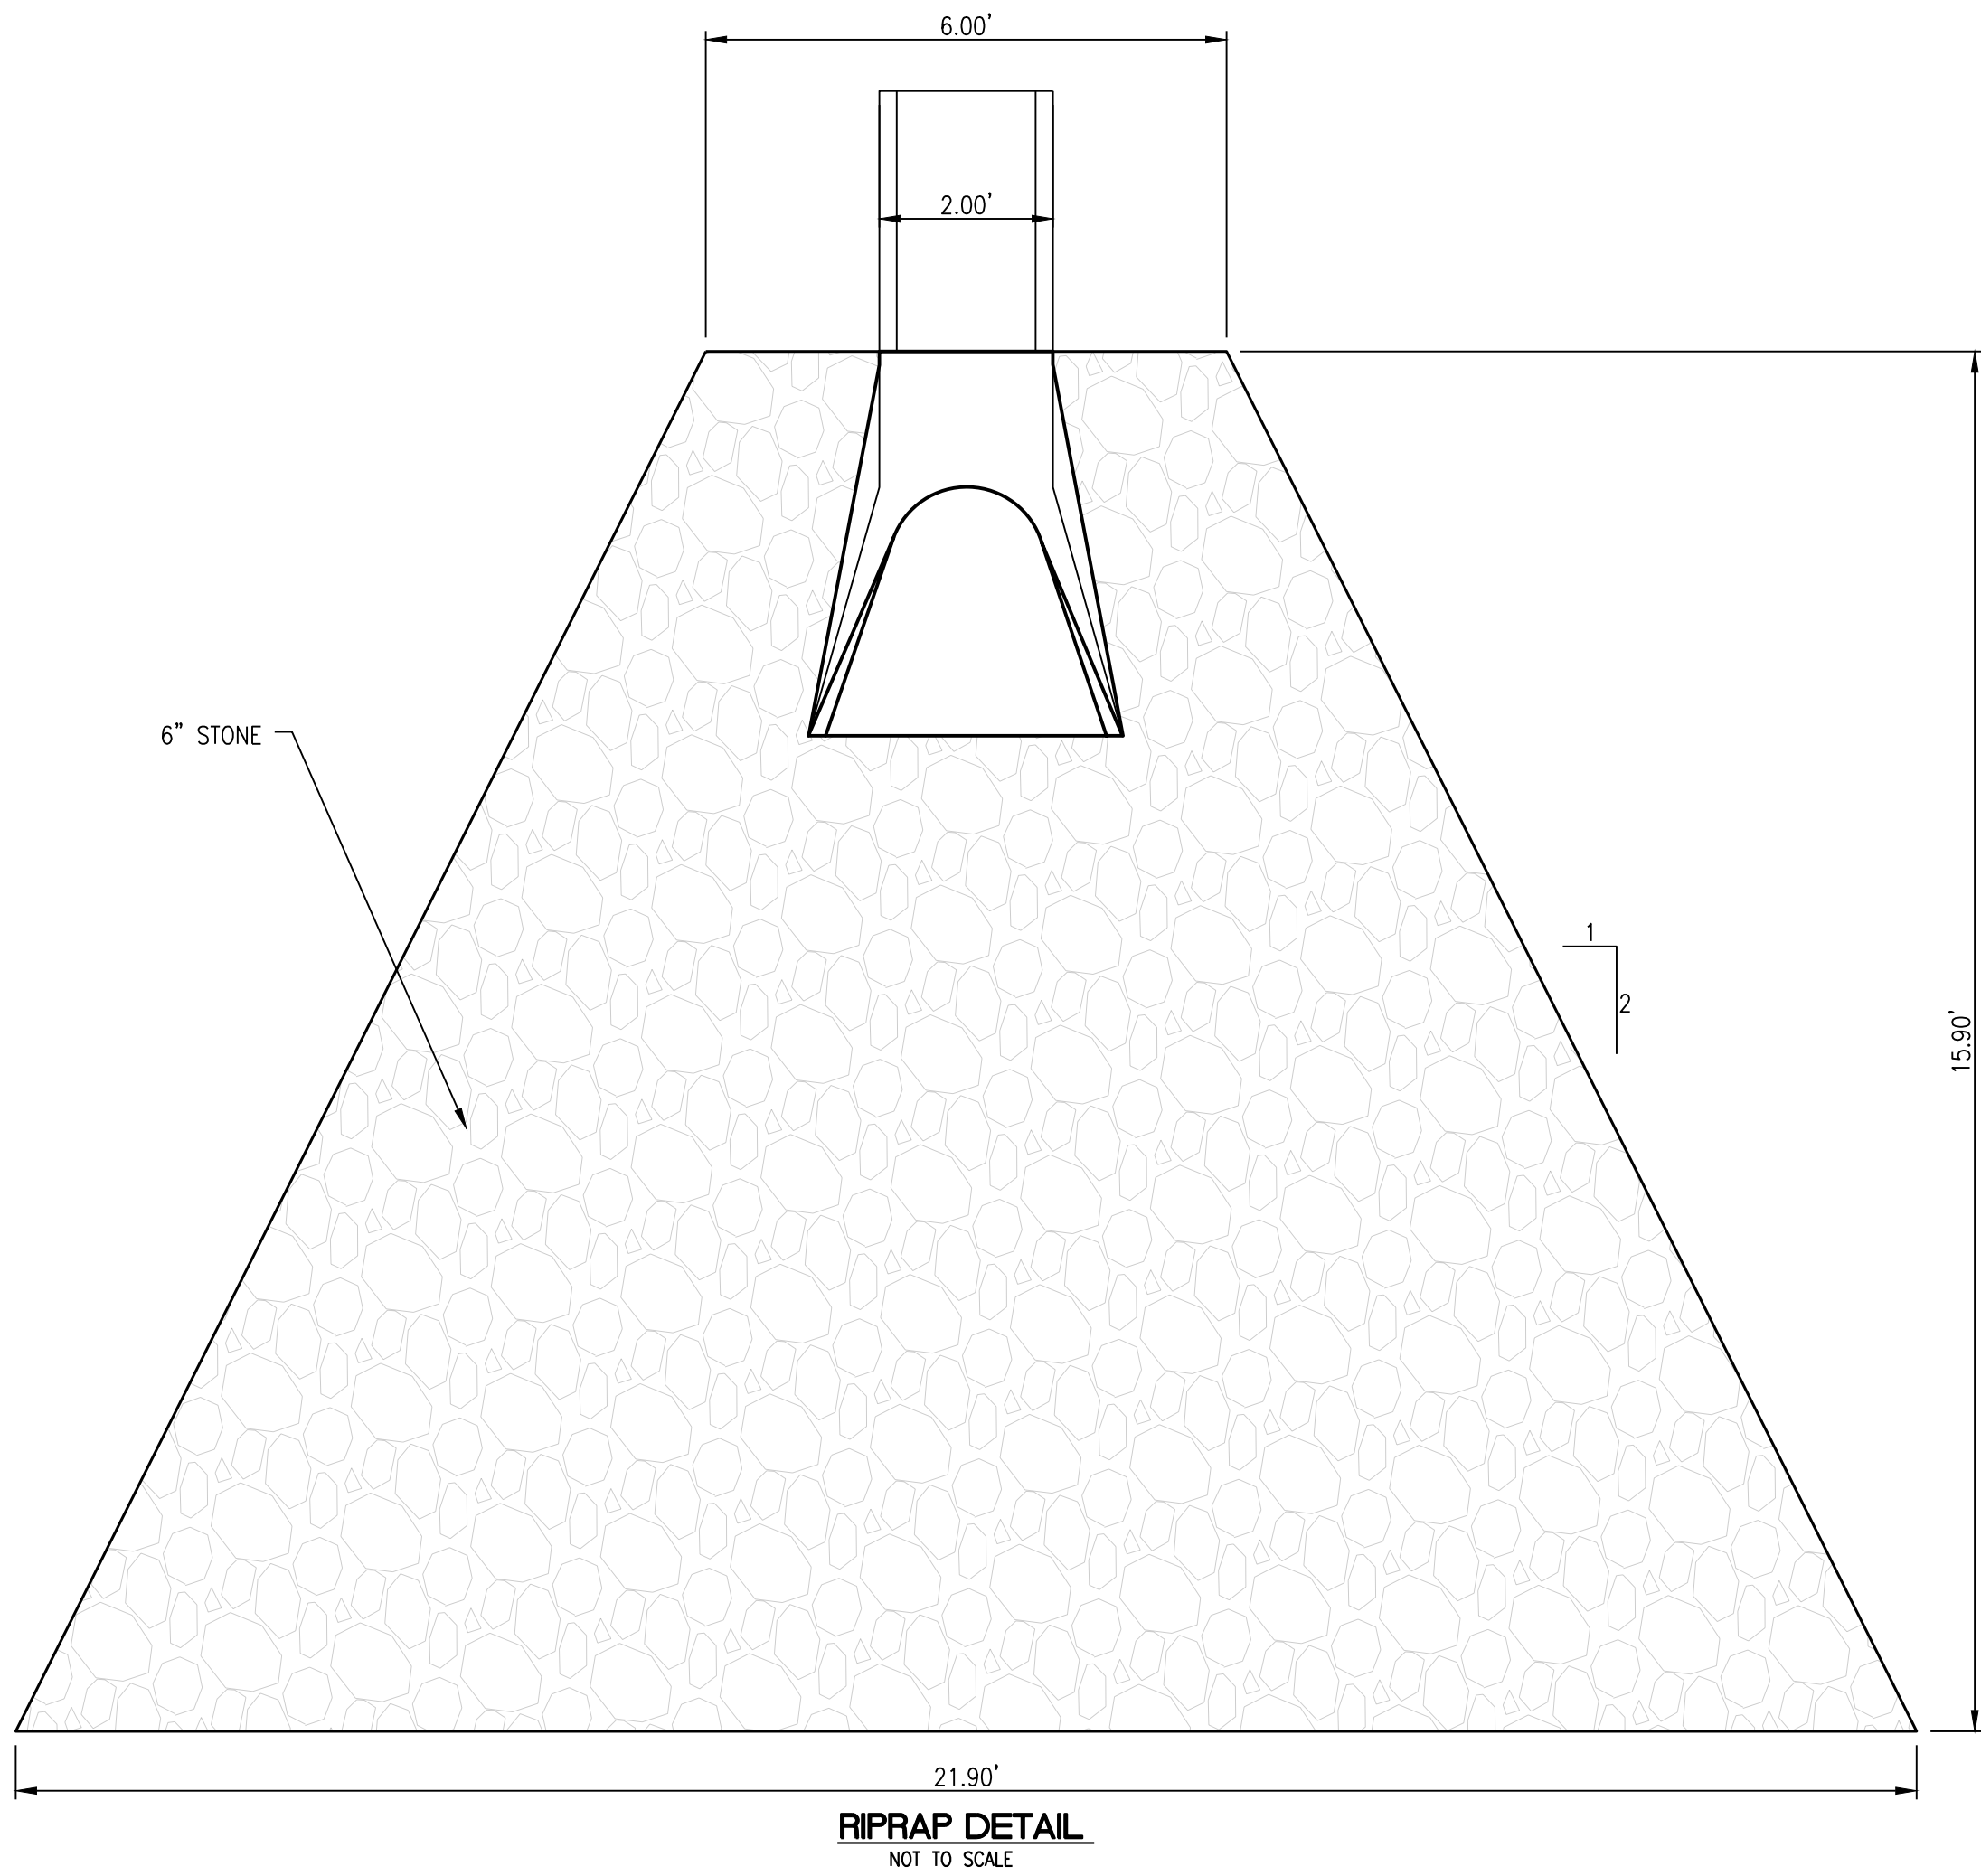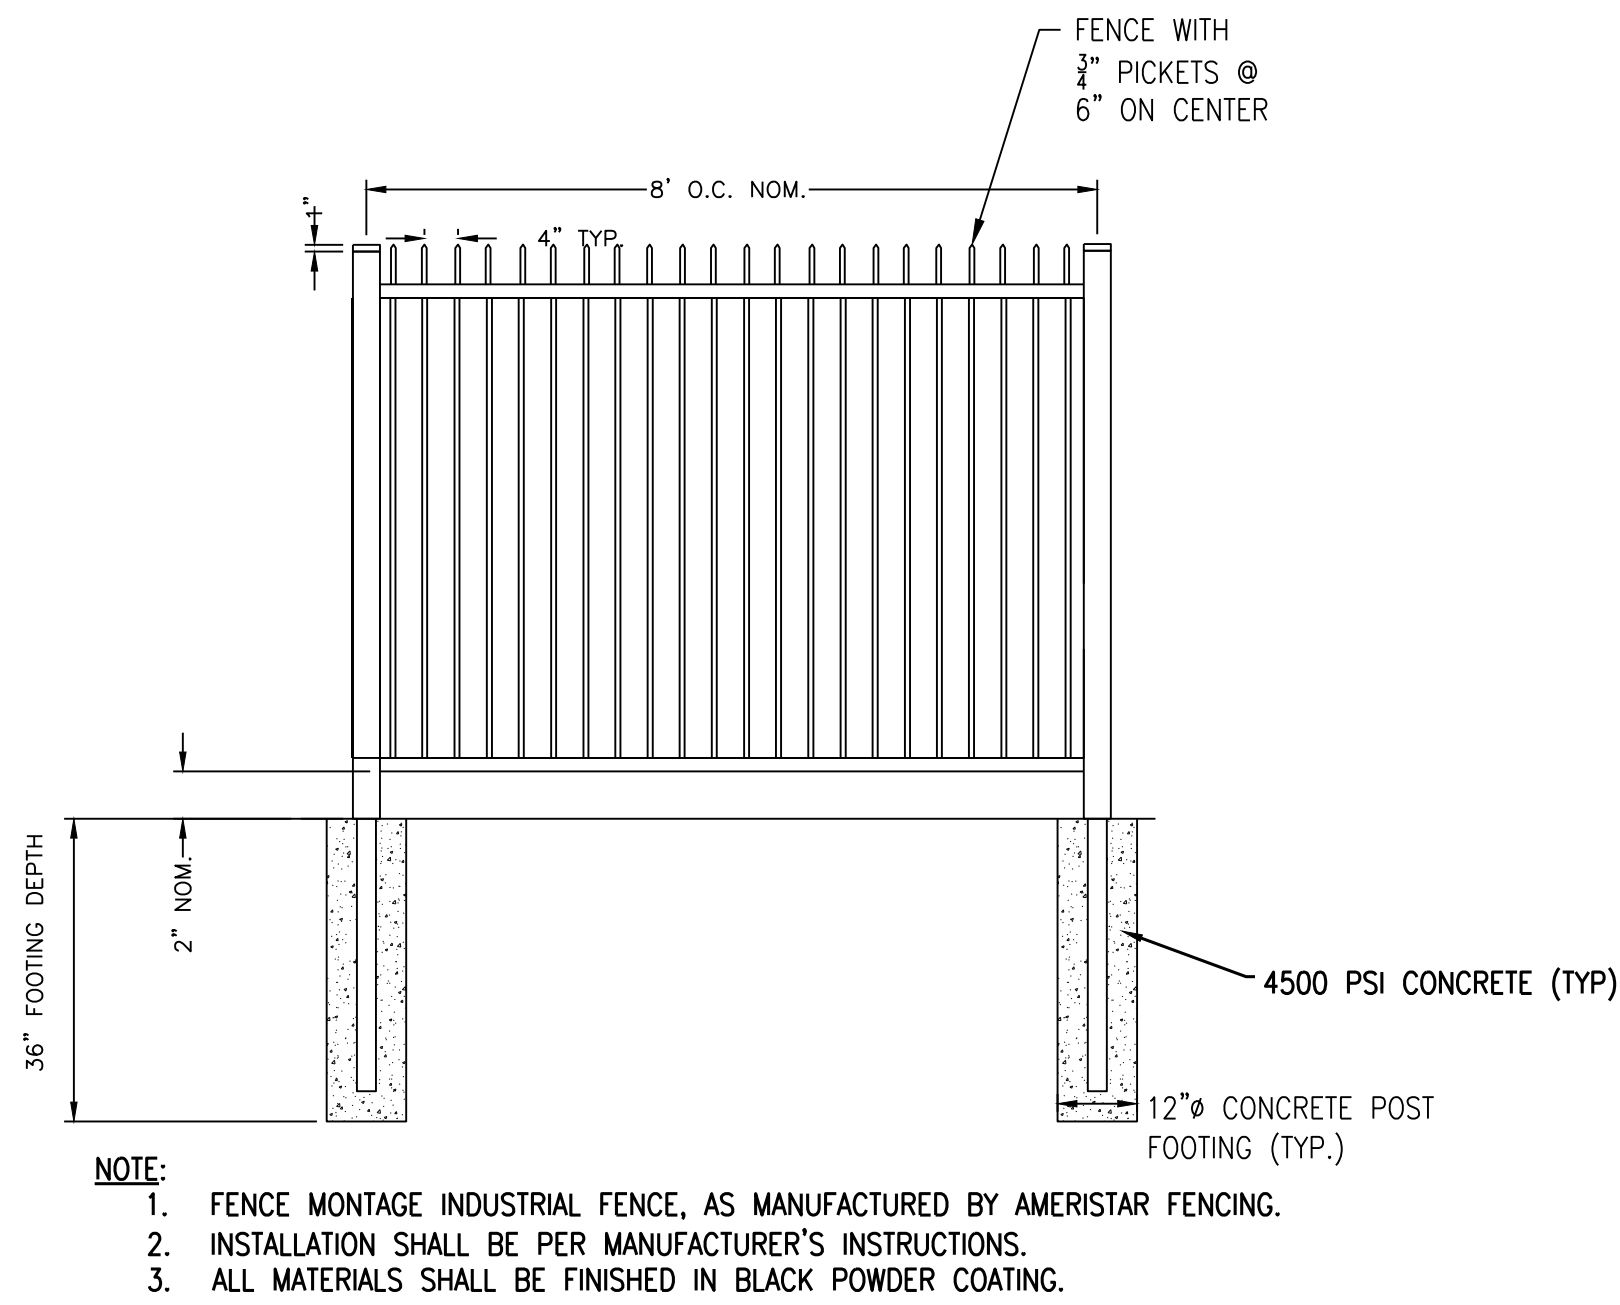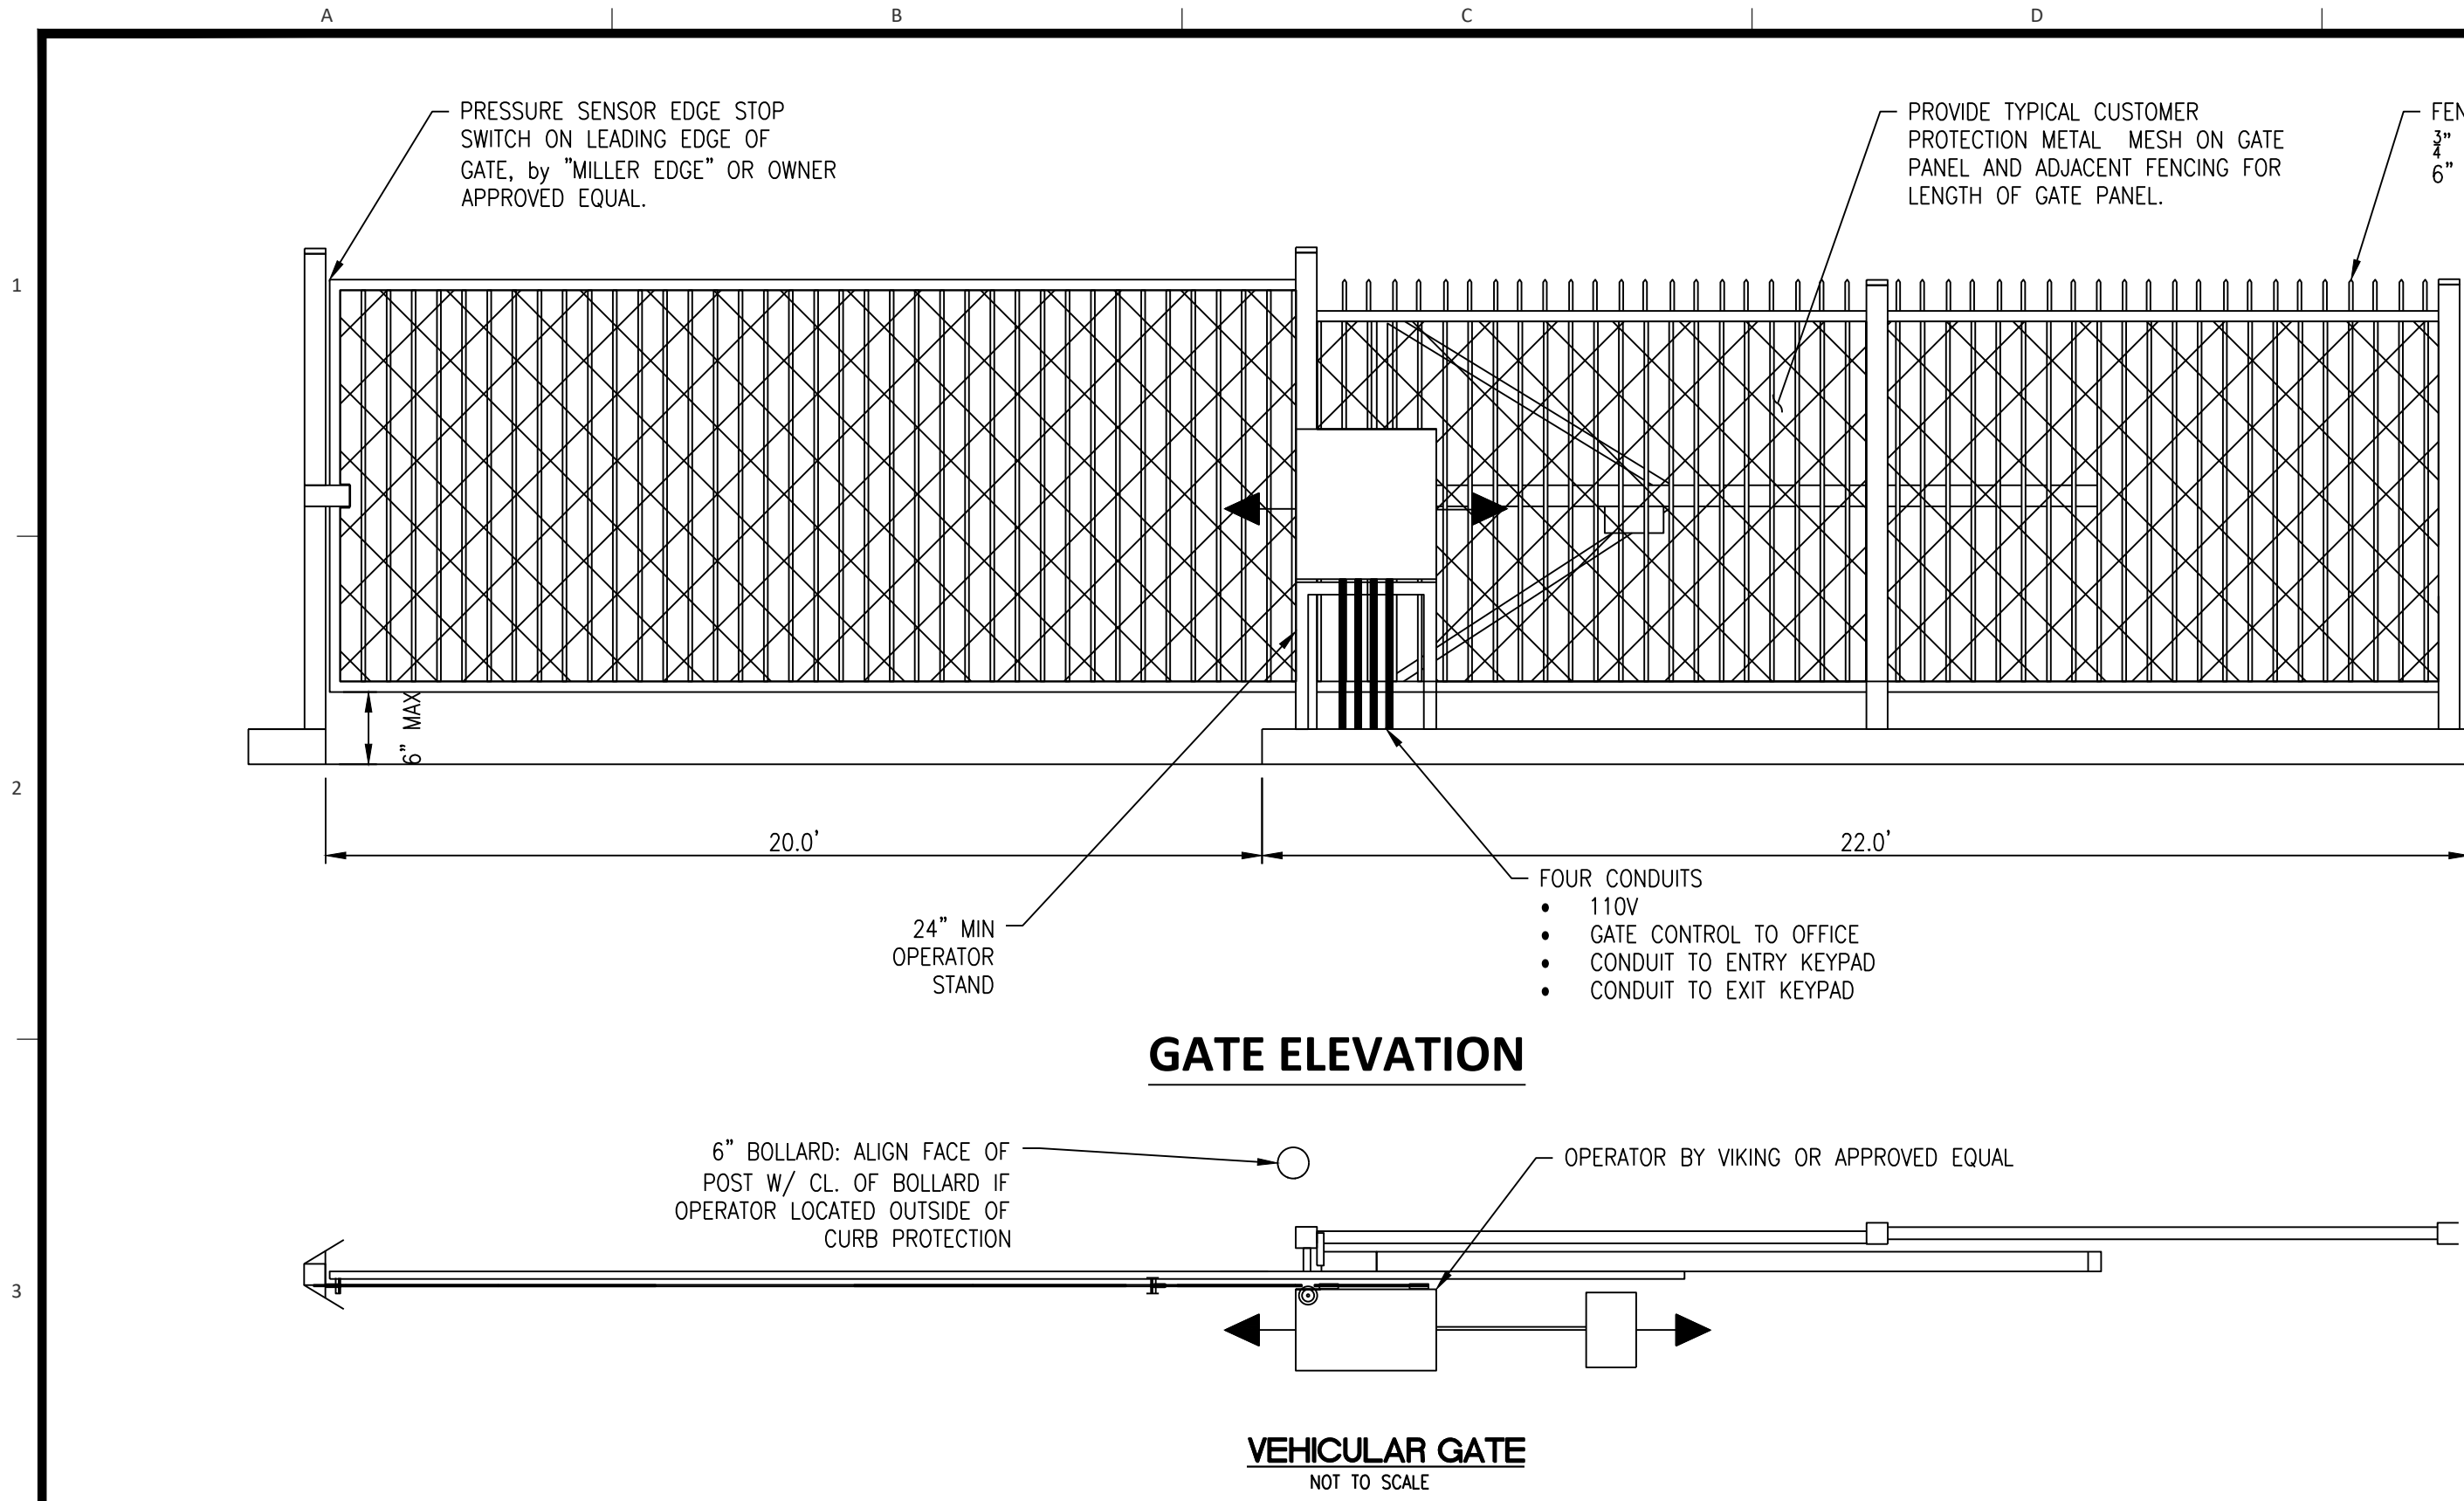

TYPICAL SERVICE LINE INSTALLATION
SOURCE: NEW JERSEY AMERICAN WATER COMPANY

DRESDNER
ROBIN

DRESDNER ROBIN ENVIRONMENTAL
MANAGEMENT, INC.
1 EVERTRUST PLAZA, SUITE 901, JERSEY
CITY, NJ 07302
TEL: 201.217.9200 FAX: 201.217.9607
NJ CERTIFICATE OF AUTHORIZATION:
24GA27936000
JERSEY CITY • FAIRFIELD
ASBURY PARK • CHERRY HILL

Matthew J. Neuls
MATTHEW J. NEULS
PROFESSIONAL ENGINEER
NJ LICENSE NUMBER 24GE04313300
Gabrielle Gornelli
GABRIELLE GORNELLI
PROFESSIONAL ENGINEER
NJ LICENSE NUMBER 24GE03363600

07	03/11/2022	REVISED PER SITE LAYOUT CHANGE	BIZ
06	01/07/2022	REVISED PER TOWNSHIP REVIEW COMMENTS	BIZ
05	12/08/2021	REVISED PER SITE LAYOUT CHANGE	GRG
04	10/14/2021	REVISED PER TOWNSHIP REVIEW COMMENTS	GRG
03	08/26/2021	REVISED PER TOWNSHIP REVIEW COMMENTS	GRG
02	08/09/2021	REVISED PER TOWNSHIP REVIEW COMMENTS	GRG
01	03/26/2021	REVISED PER TOWNSHIP REVIEW COMMENTS	GRG
00	DATE	DESCRIPTION	BY
REVISIONS:			

OWNER / APPLICANT:



PUBLIC STORAGE
ATLANTIC COAST, LLC
701 WESTERN AVENUE
GLENDALE, CA 91201

DRAWING TITLE:

CONSTRUCTION NOTES III


PROJECT:

PUBLIC STORAGE NO. NJ20016
424 EAGLE ROCK AVENUE
LOT 1.08, BLOCK 111
TOWNSHIP OF WEST ORANGE
ESSEX COUNTY, NEW JERSEY

SCALE:

AS SHOWN

DRAWN BY: JCQ	CHECKED BY: MIN	DRAWING NUMBER: C-903
SCALE: 11-19-2020	DATE:	
JOB No: 10461-003		SHEET 16 OF 16

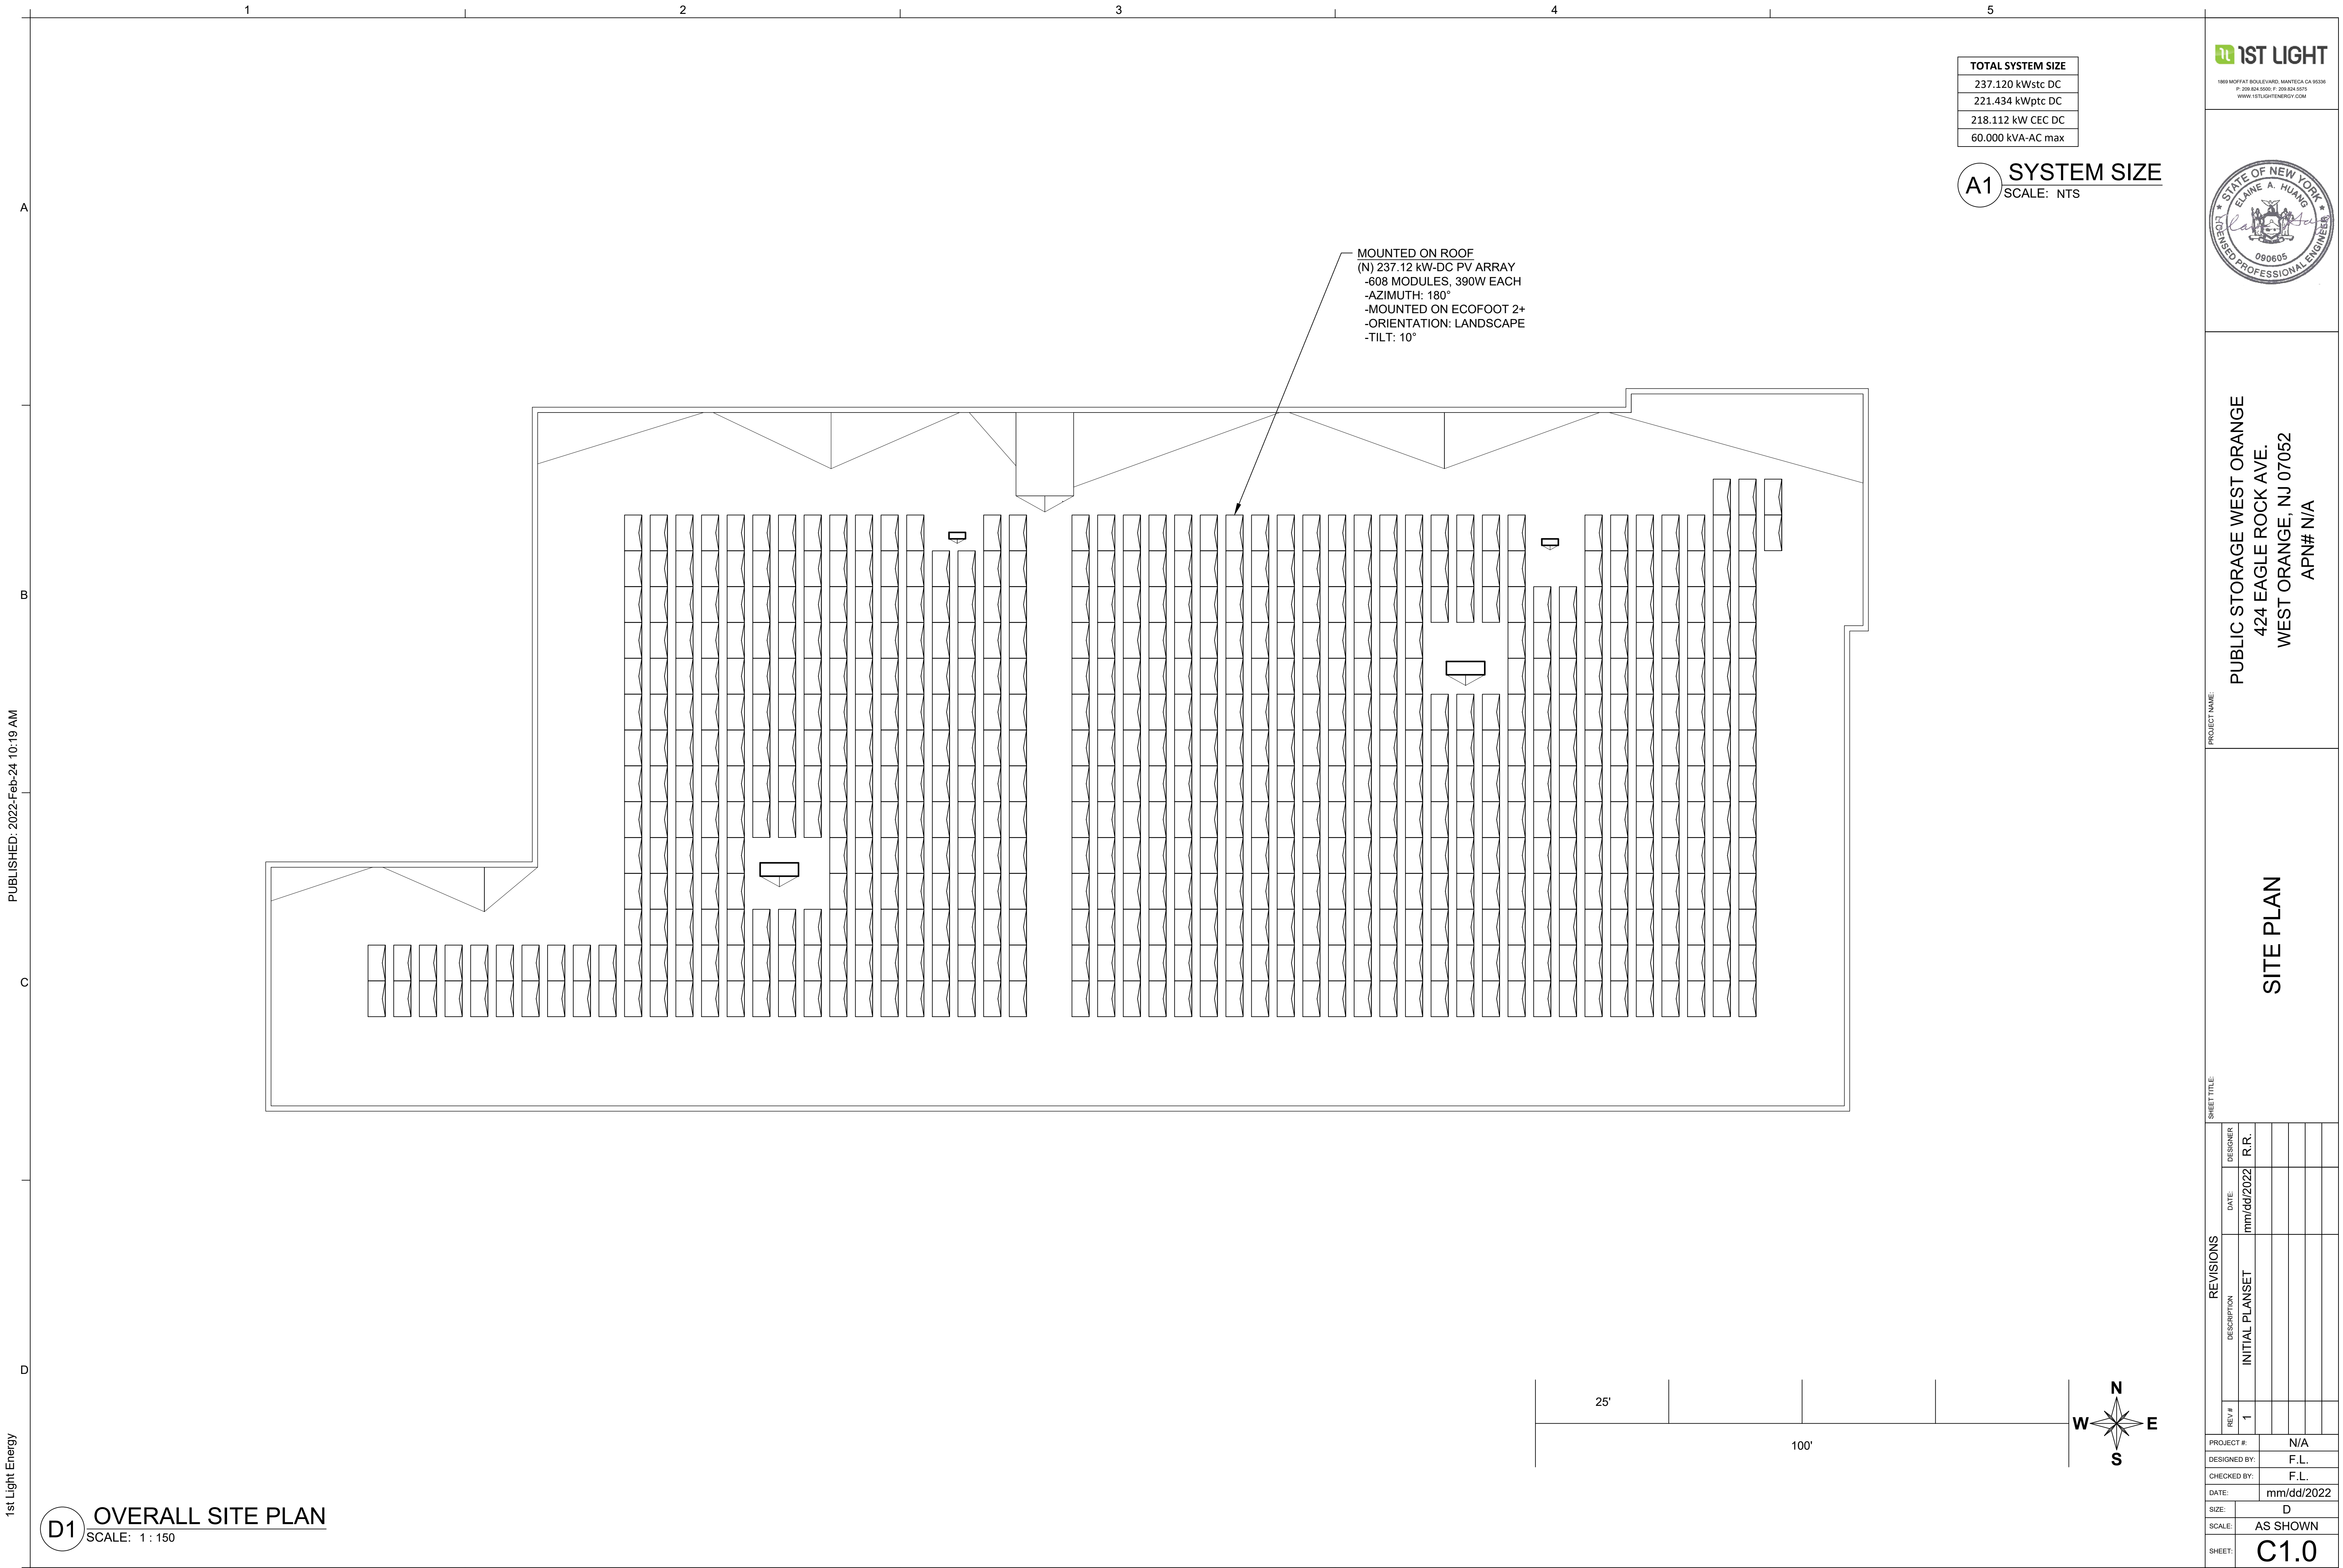

TOTAL SYSTEM SIZE
237.120 kWstc DC
221.434 kWptc DC
218.112 kW CEC DC
60.000 kVA-AC max

A1 **SYSTEM SIZE**
SCALE: NTS



1800 MOFFAT BOULEVARD, MANTENCA CA 95306
P: 209.824.5500 F: 209.824.5575
WWW.1STLIGHTENERGY.COM



PROJECT NAME:
PUBLIC STORAGE WEST ORANGE
424 EAGLE ROCK AVE.
WEST ORANGE, NJ 07052
APN# N/A

SHEET TITLE:
SITE PLAN

REVISIONS			DESIGNER
REV #	DESCRIPTION	DATE	
1	INITIAL PLANSET	mm/dd/2022	R.R.

PROJECT #:	N/A
DESIGNED BY:	F.L.
CHECKED BY:	F.L.
DATE:	mm/dd/2022
SIZE:	D
SCALE:	AS SHOWN
SHEET:	C1.0

