


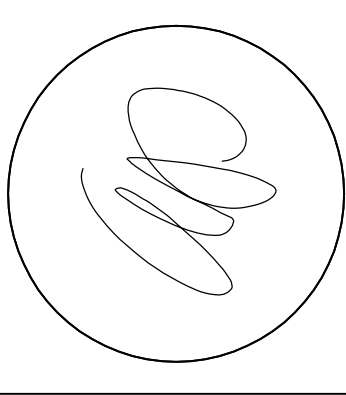

PROPOSED SINGLE
FAMILY DWELLING

17 WHEATLAND AVENUE
WEST ORANGE
NEW JERSEY
LOT 56.06, BLOCK 39

REvised 7/2/22 RE 5/19/22
ZONING BOARD
COMMENTS


CLIENT:
19 WHEATLAND DEVELOPMENT
LLC
10 ORTON ROAD
WEST CALDWELL, NJ 07006

DRAWN BY: CLB
CHECKED BY: CLB
DATE: 9/30/21
JOB #: 21-19


SHEET TITLE:
PROPOSED FLOOR PLANS

SHEET NO.
A.1


BUILDING AREA ANALYSIS
SCALE = N.T.S.

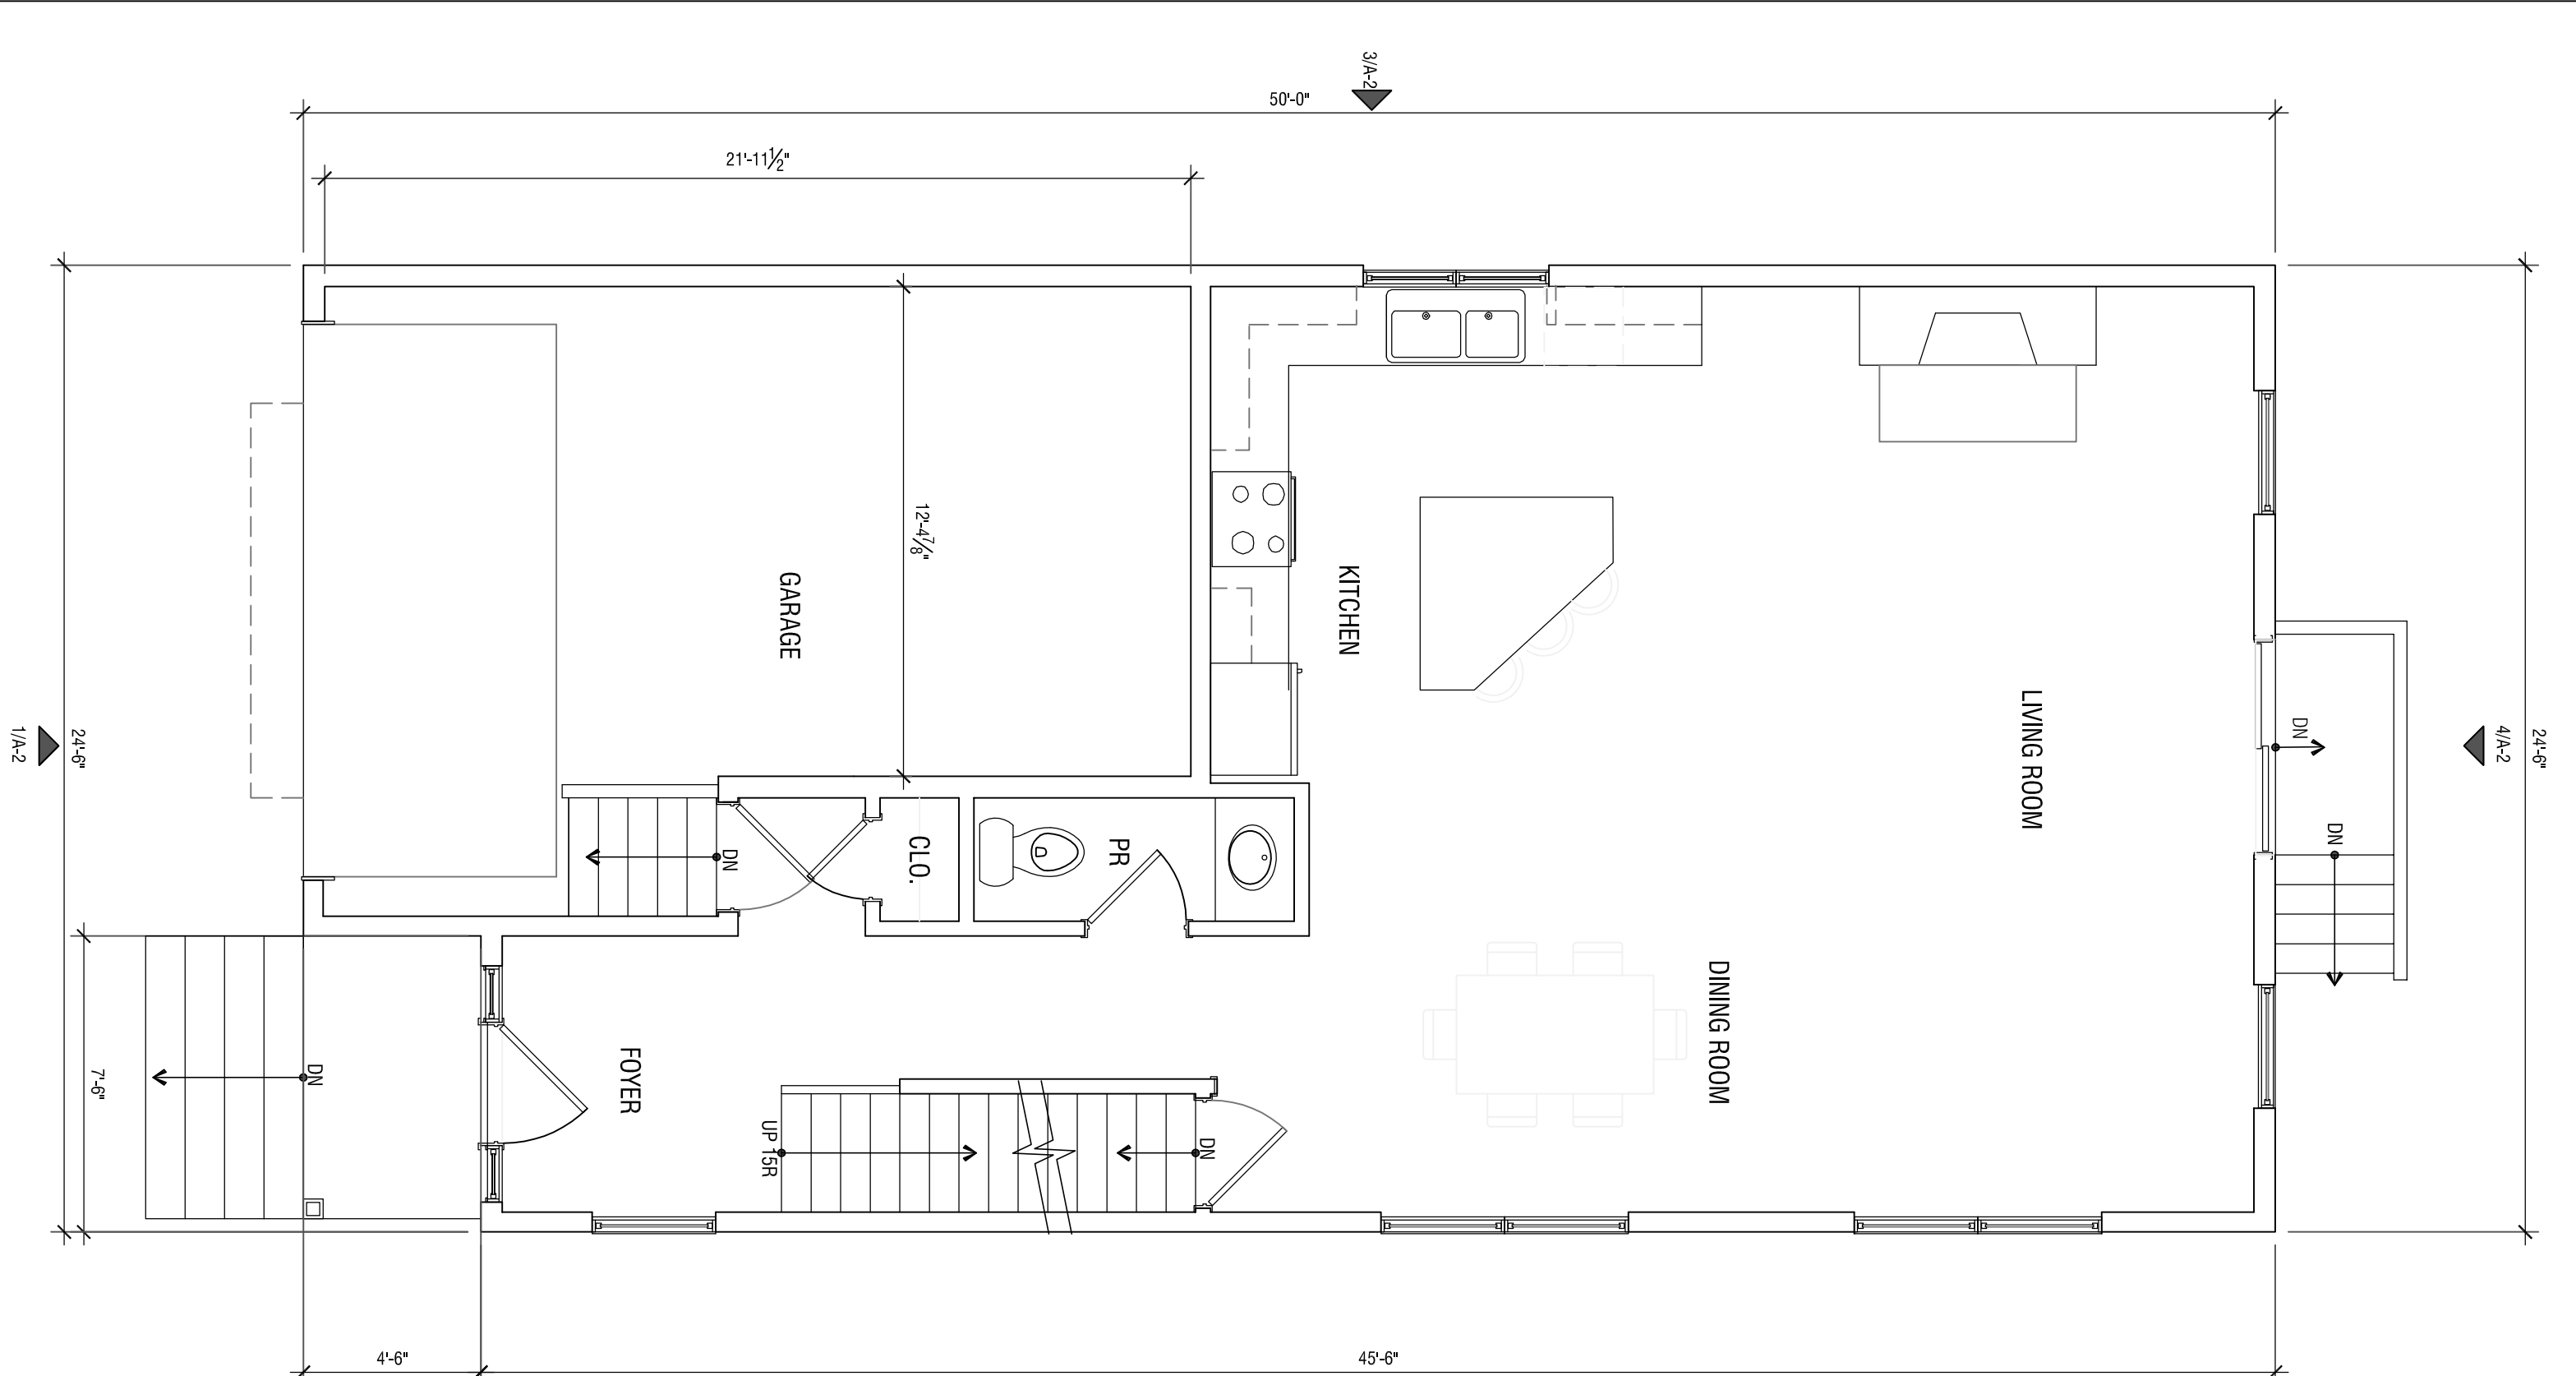

FIRST FLOOR PLAN
SCALE: 1/4" = 1'-0"

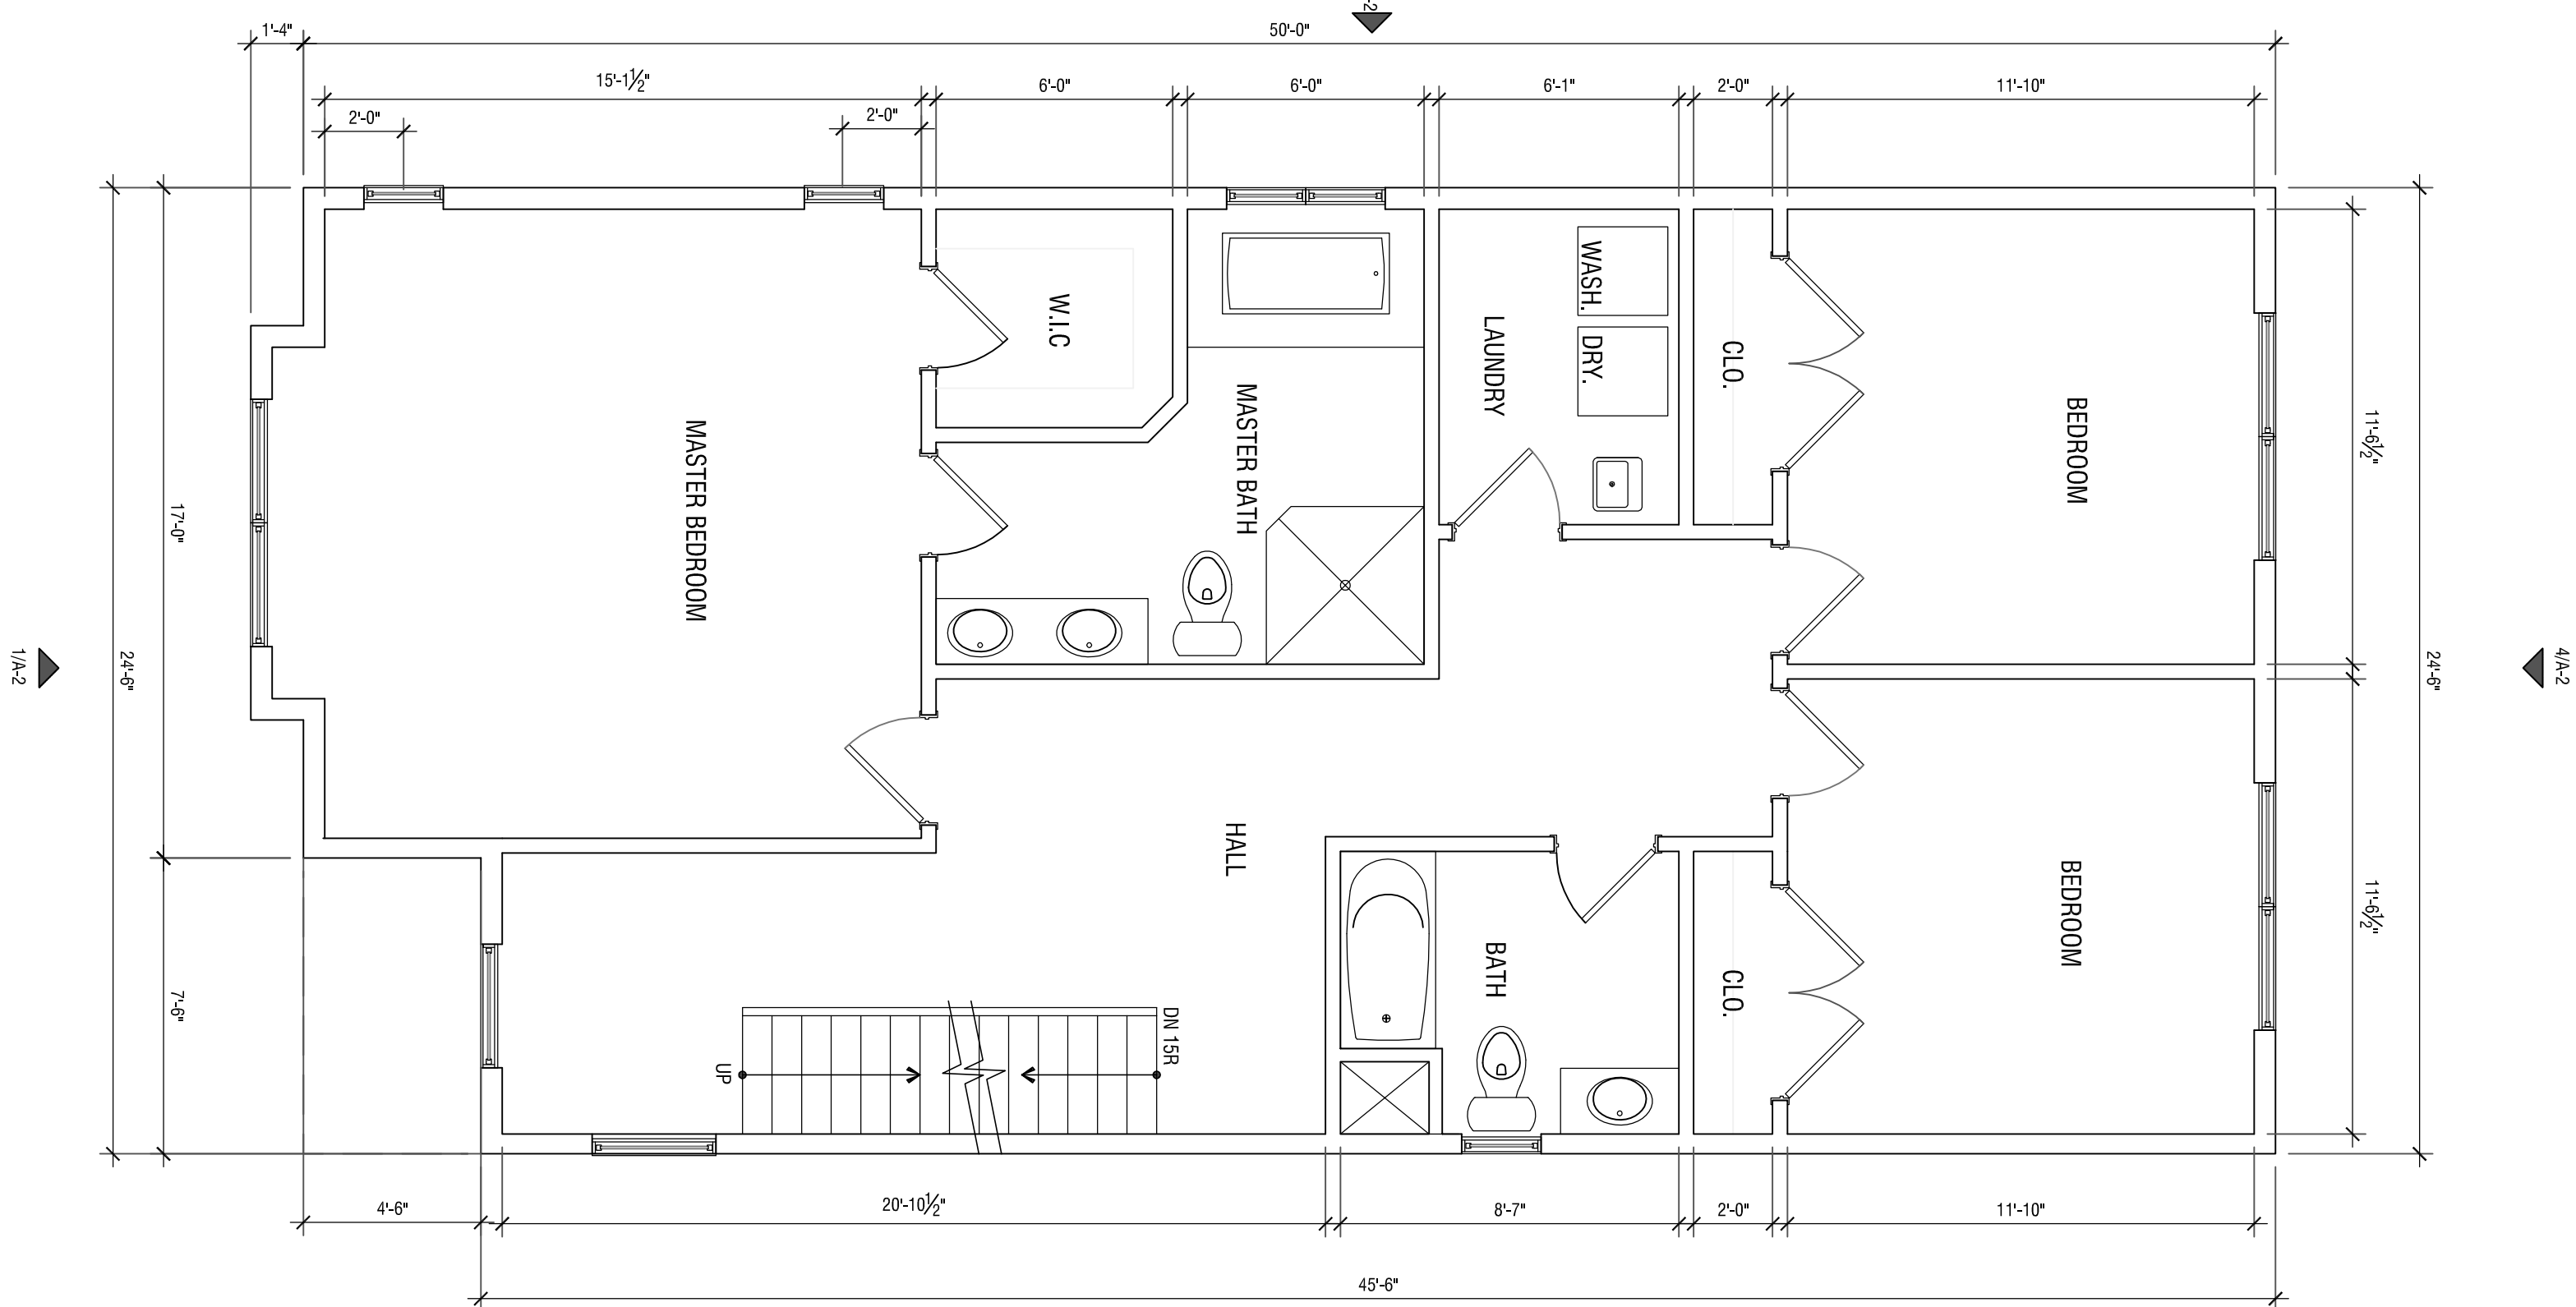

SECOND FLOOR PLAN
SCALE: 1/4" = 1'-0"

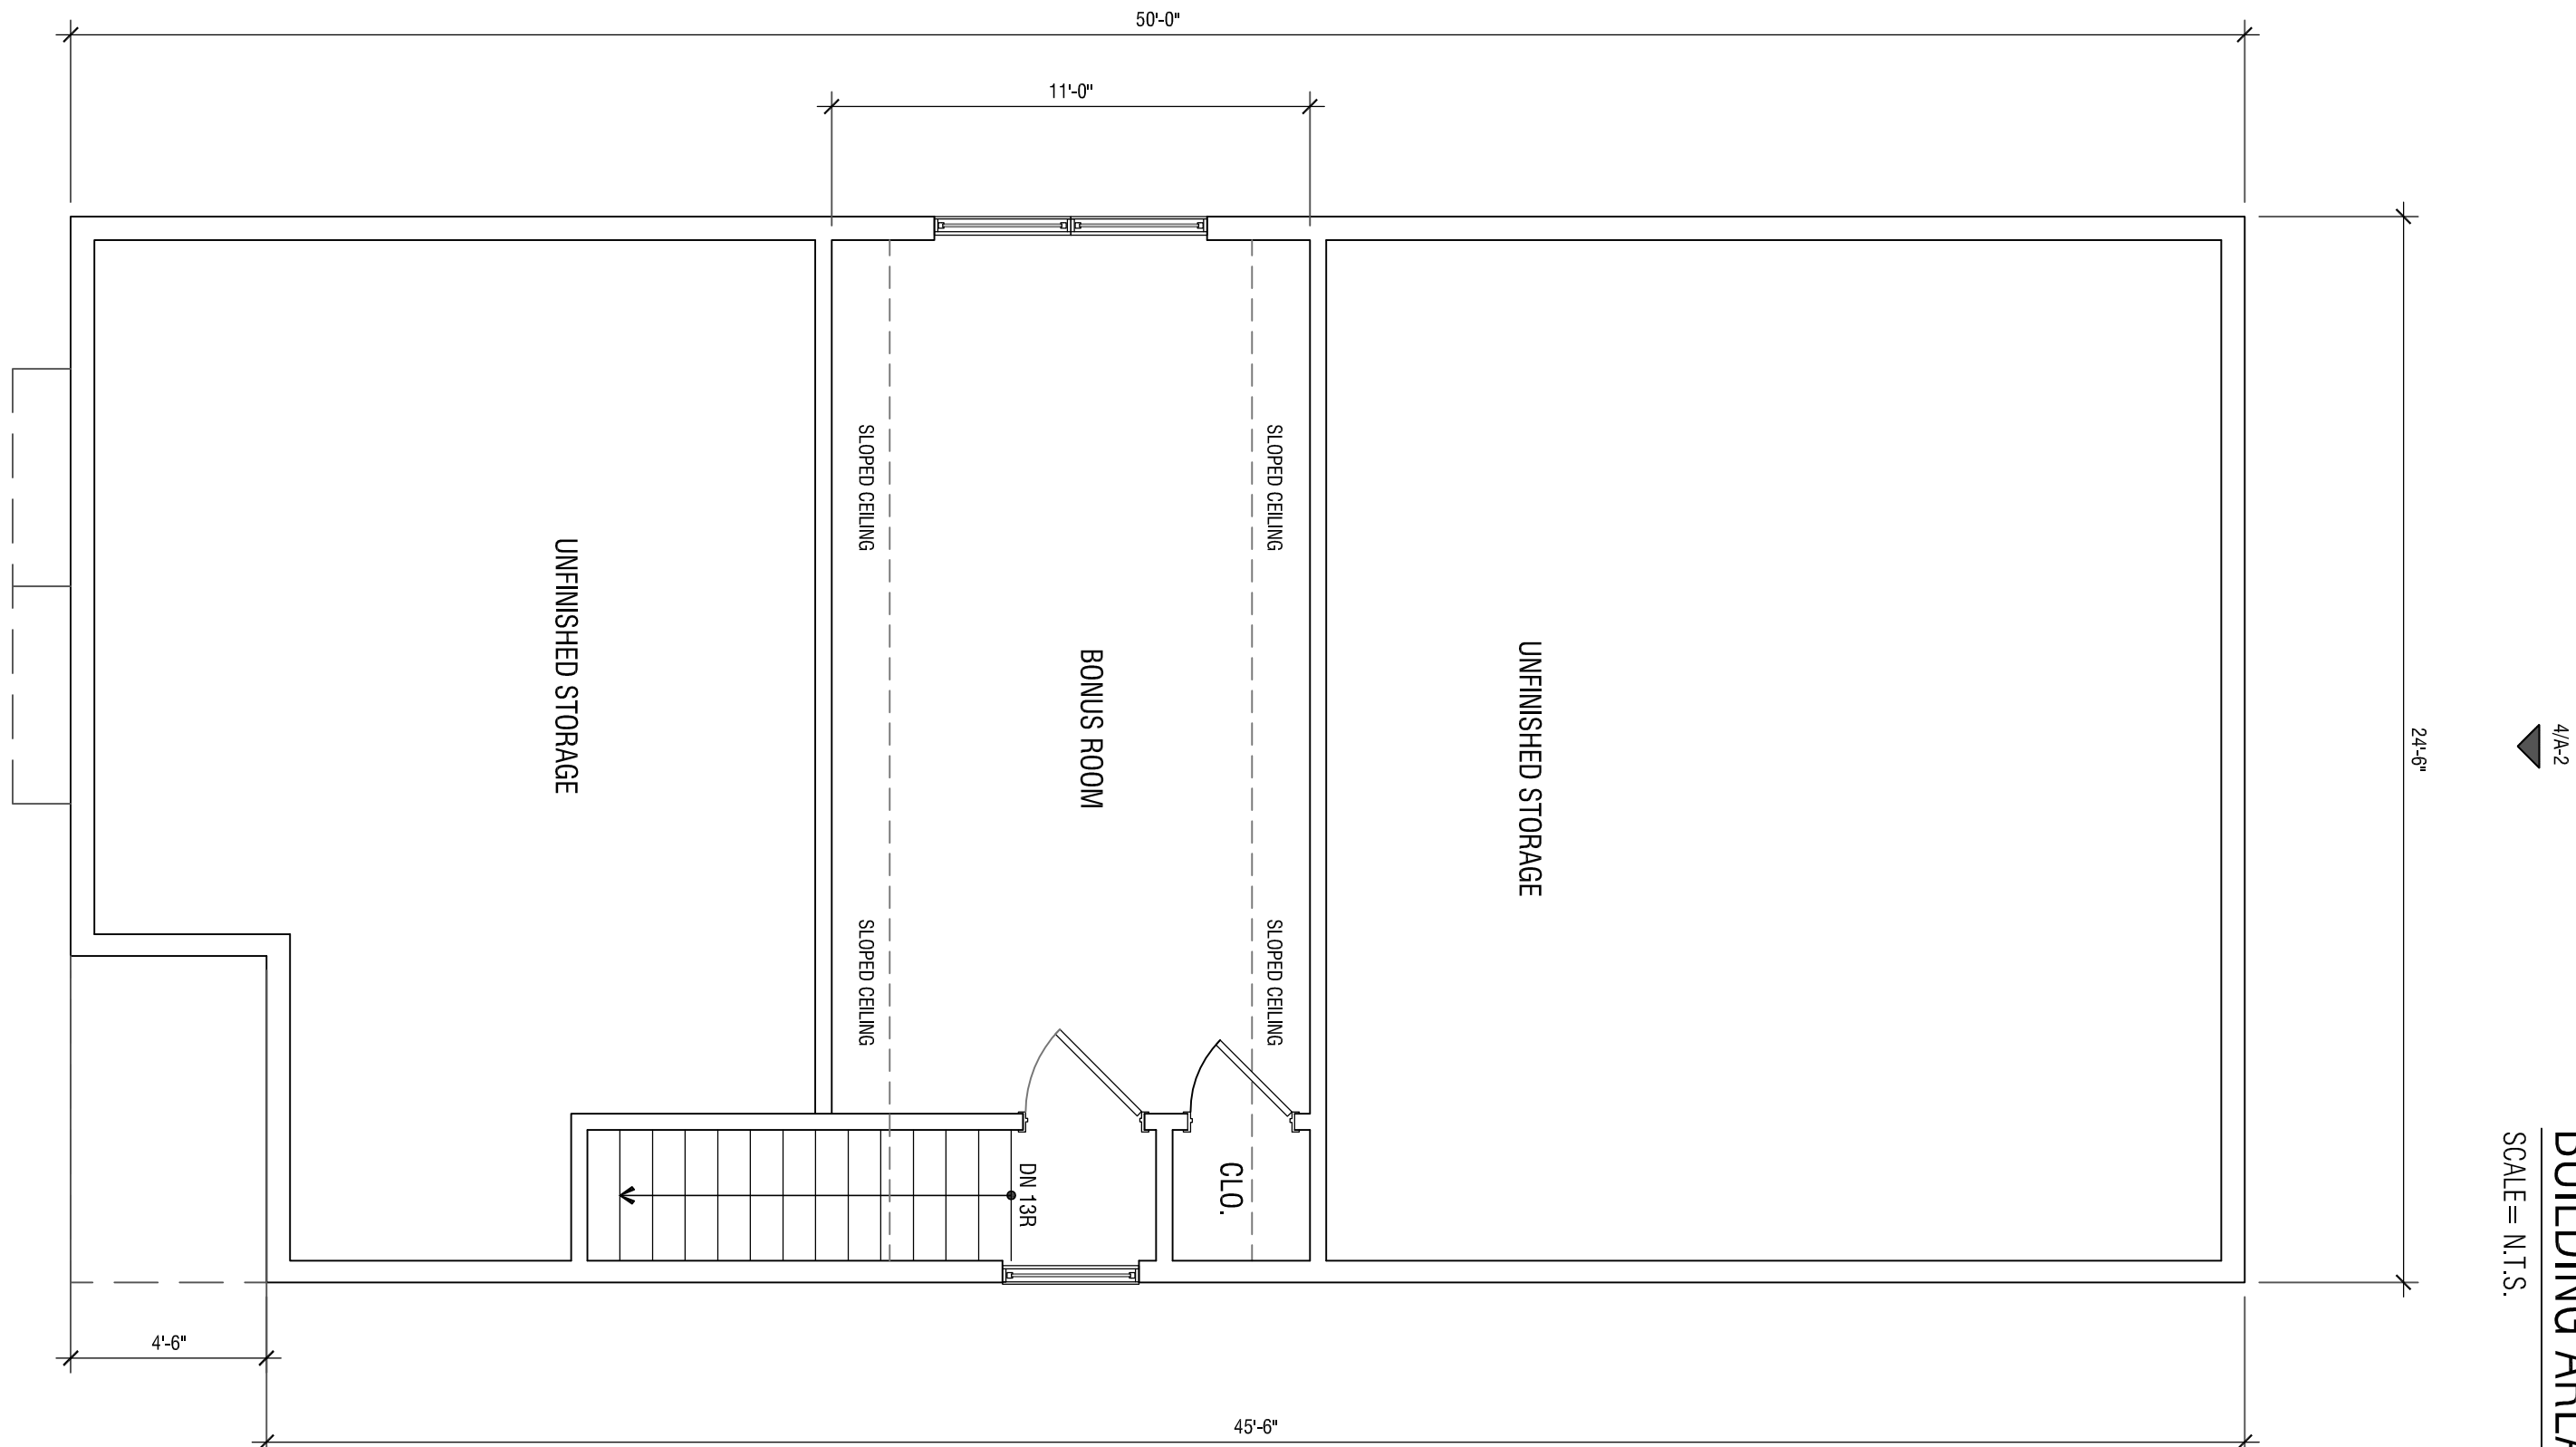

ATTIC FLOOR PLAN
SCALE: 1/4" = 1'-0"

CELLAR FLOOR PLAN
SCALE: 1/4" = 1'-0"

