




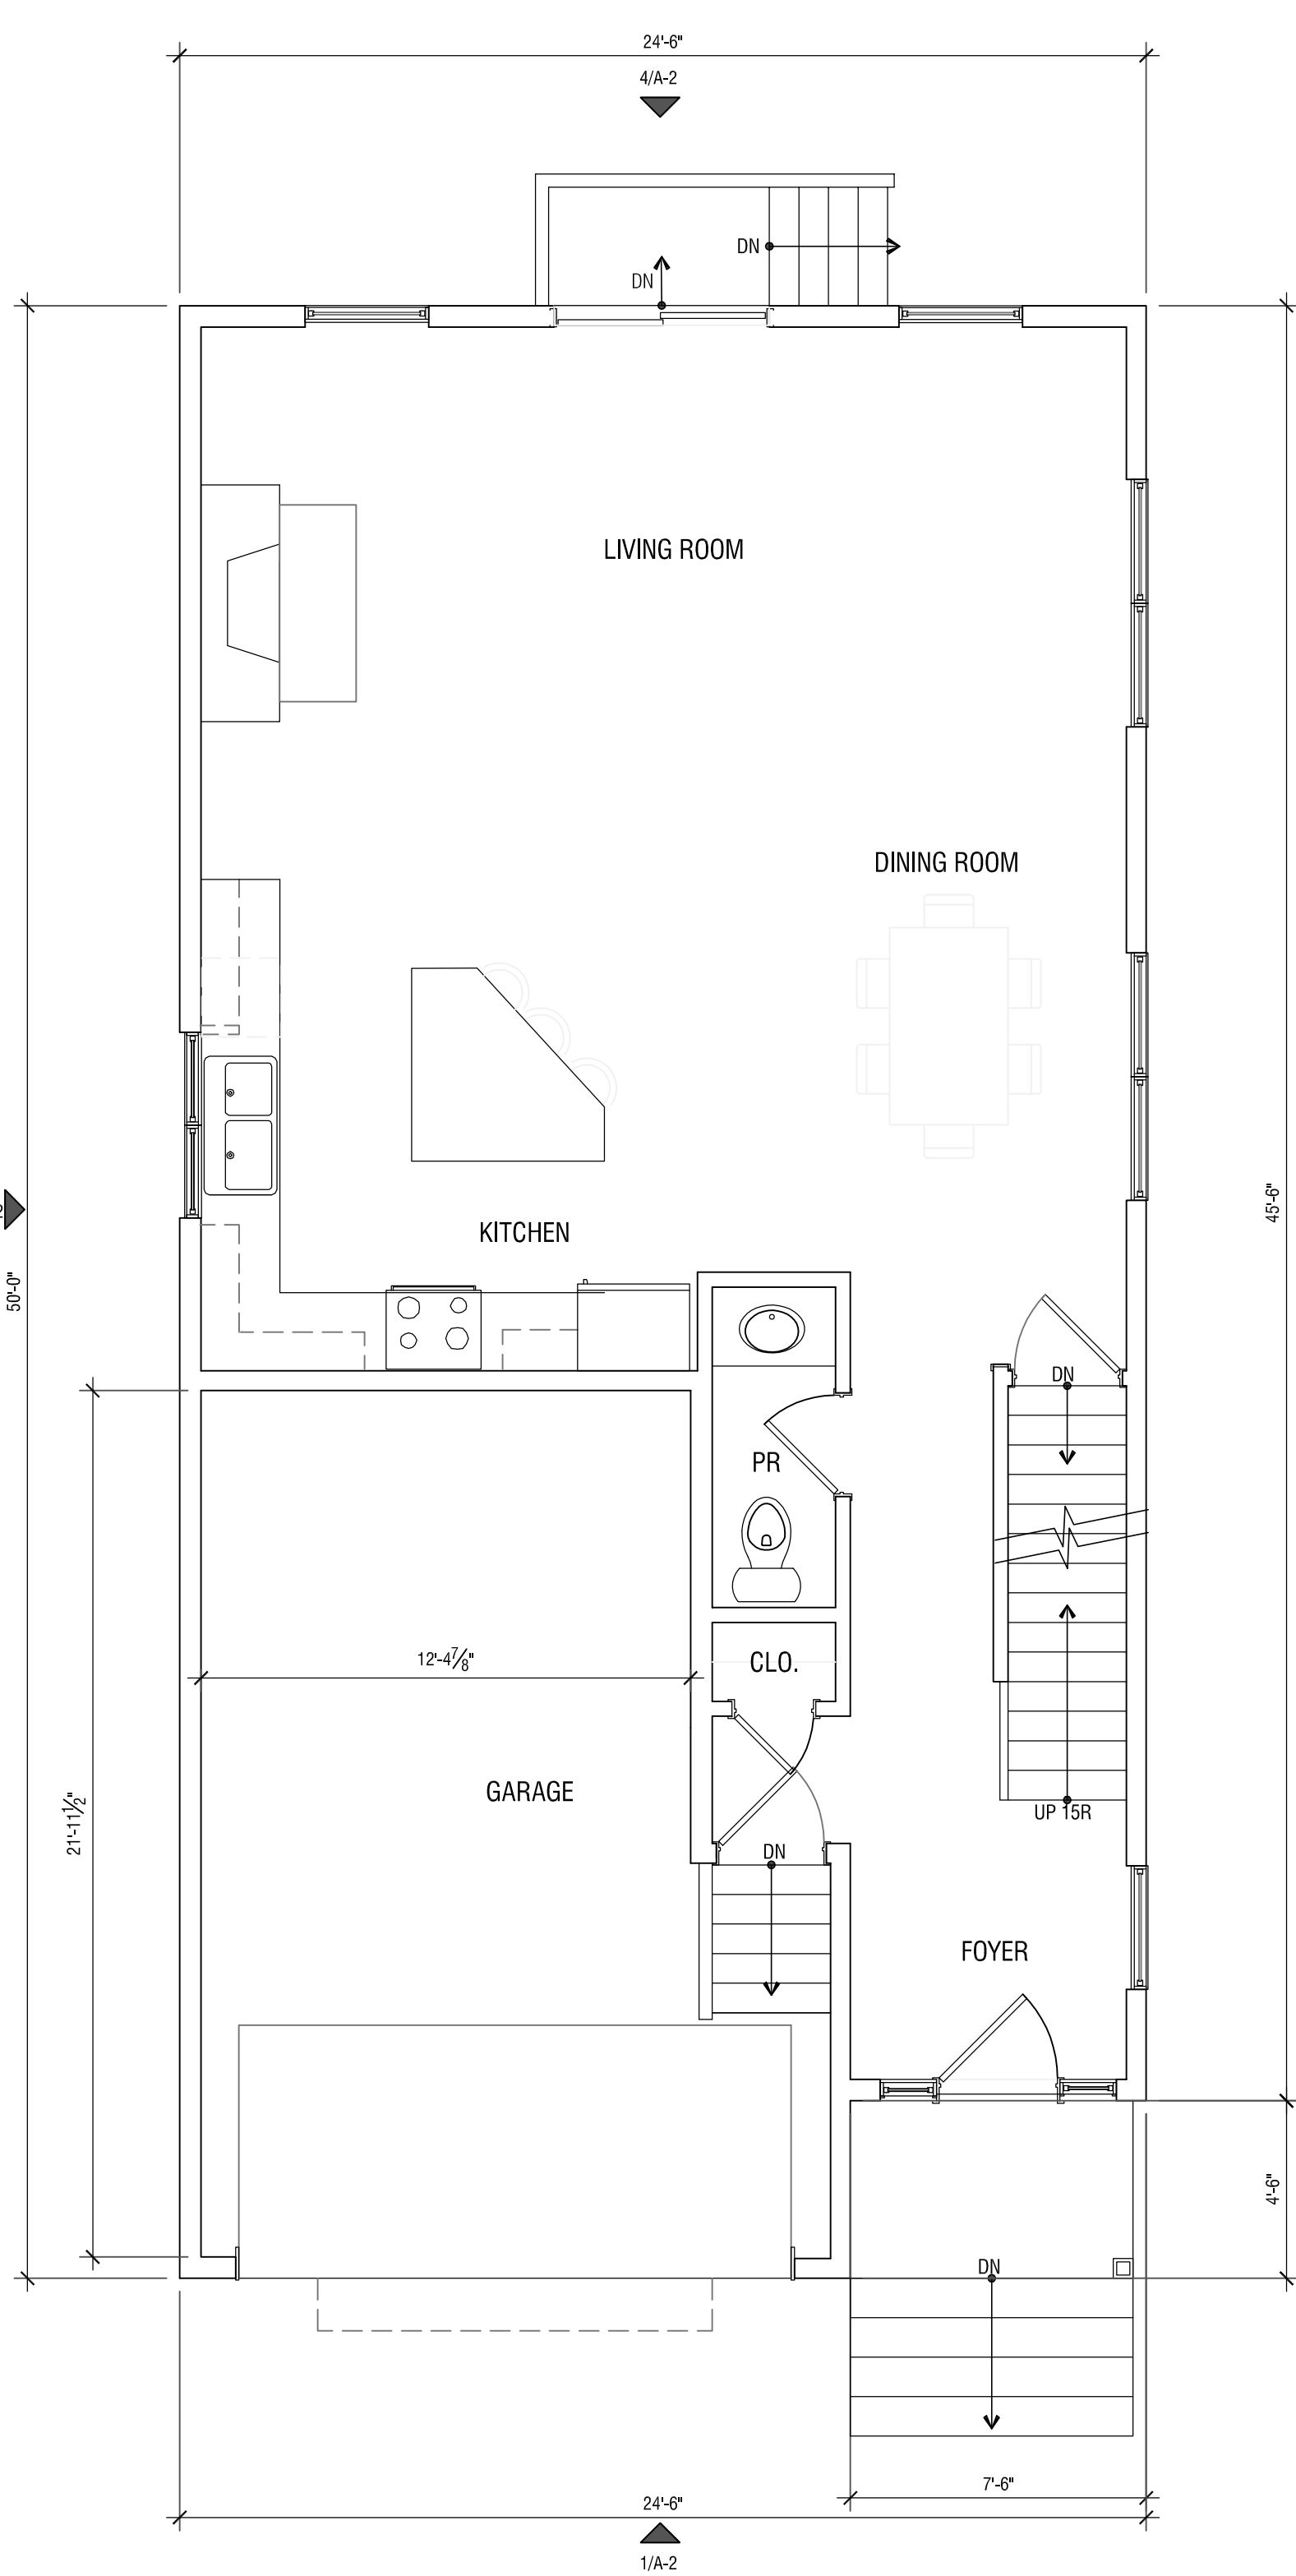

FIRST FLOOR PLAN
SCALE $\frac{1}{4}" = 1'-0"$


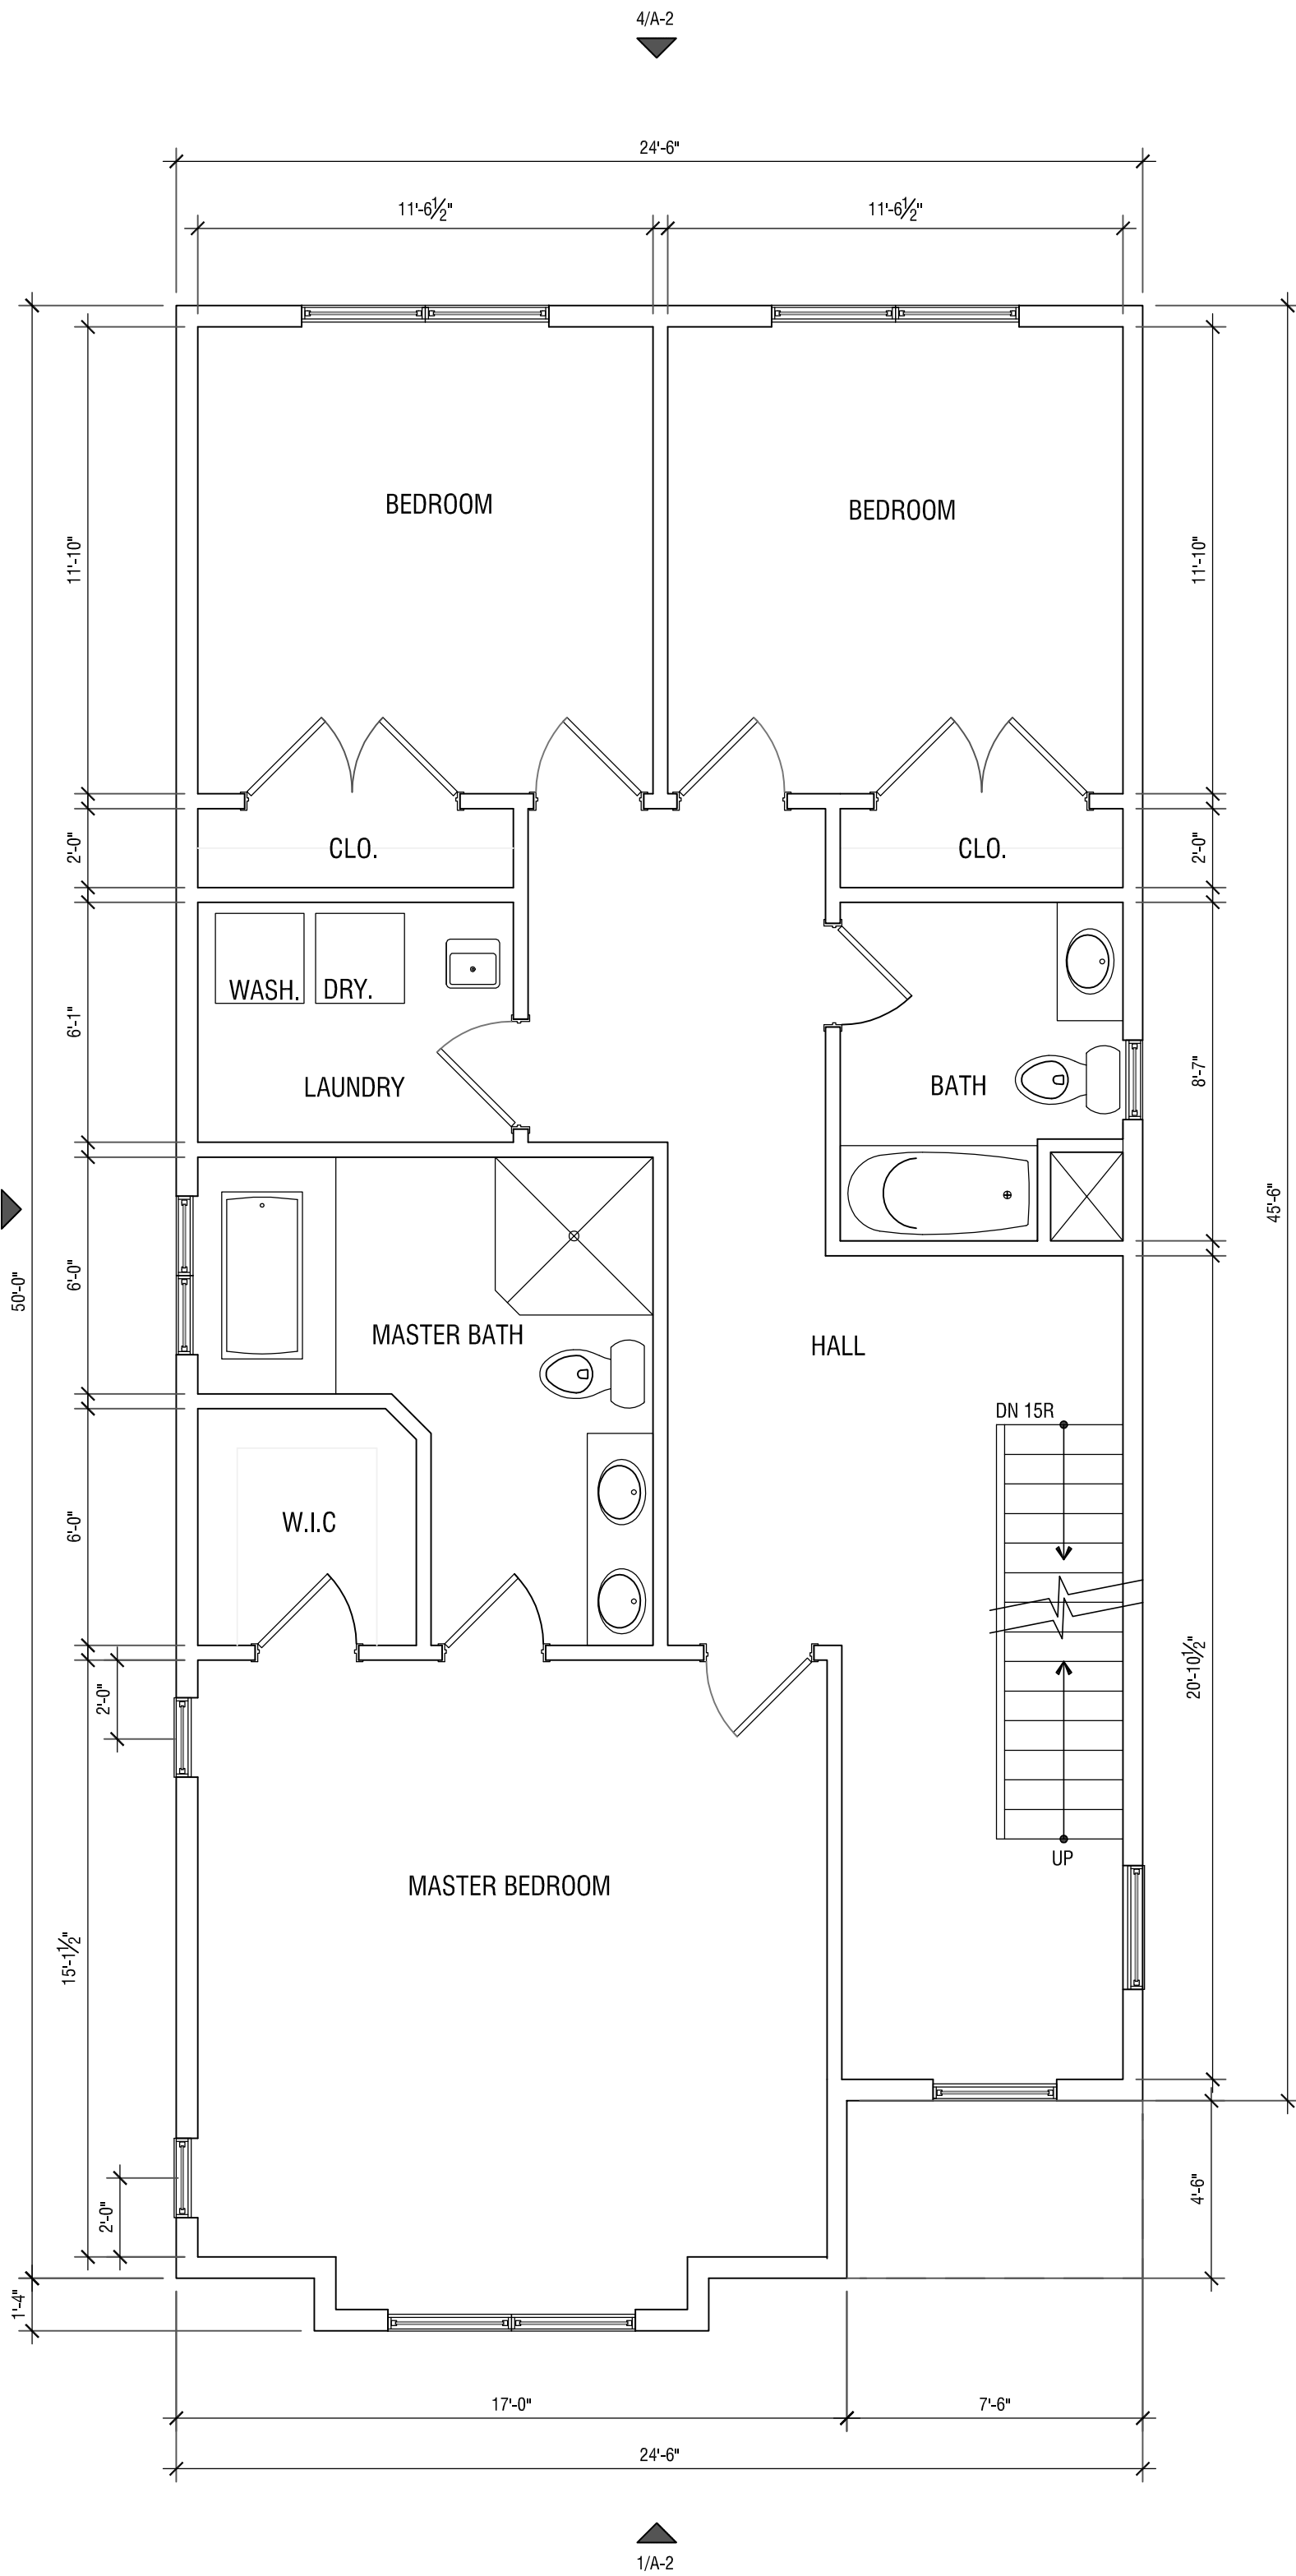


SECOND FLOOR PLAN
SCALE $\frac{1}{4}" = 1'-0"$

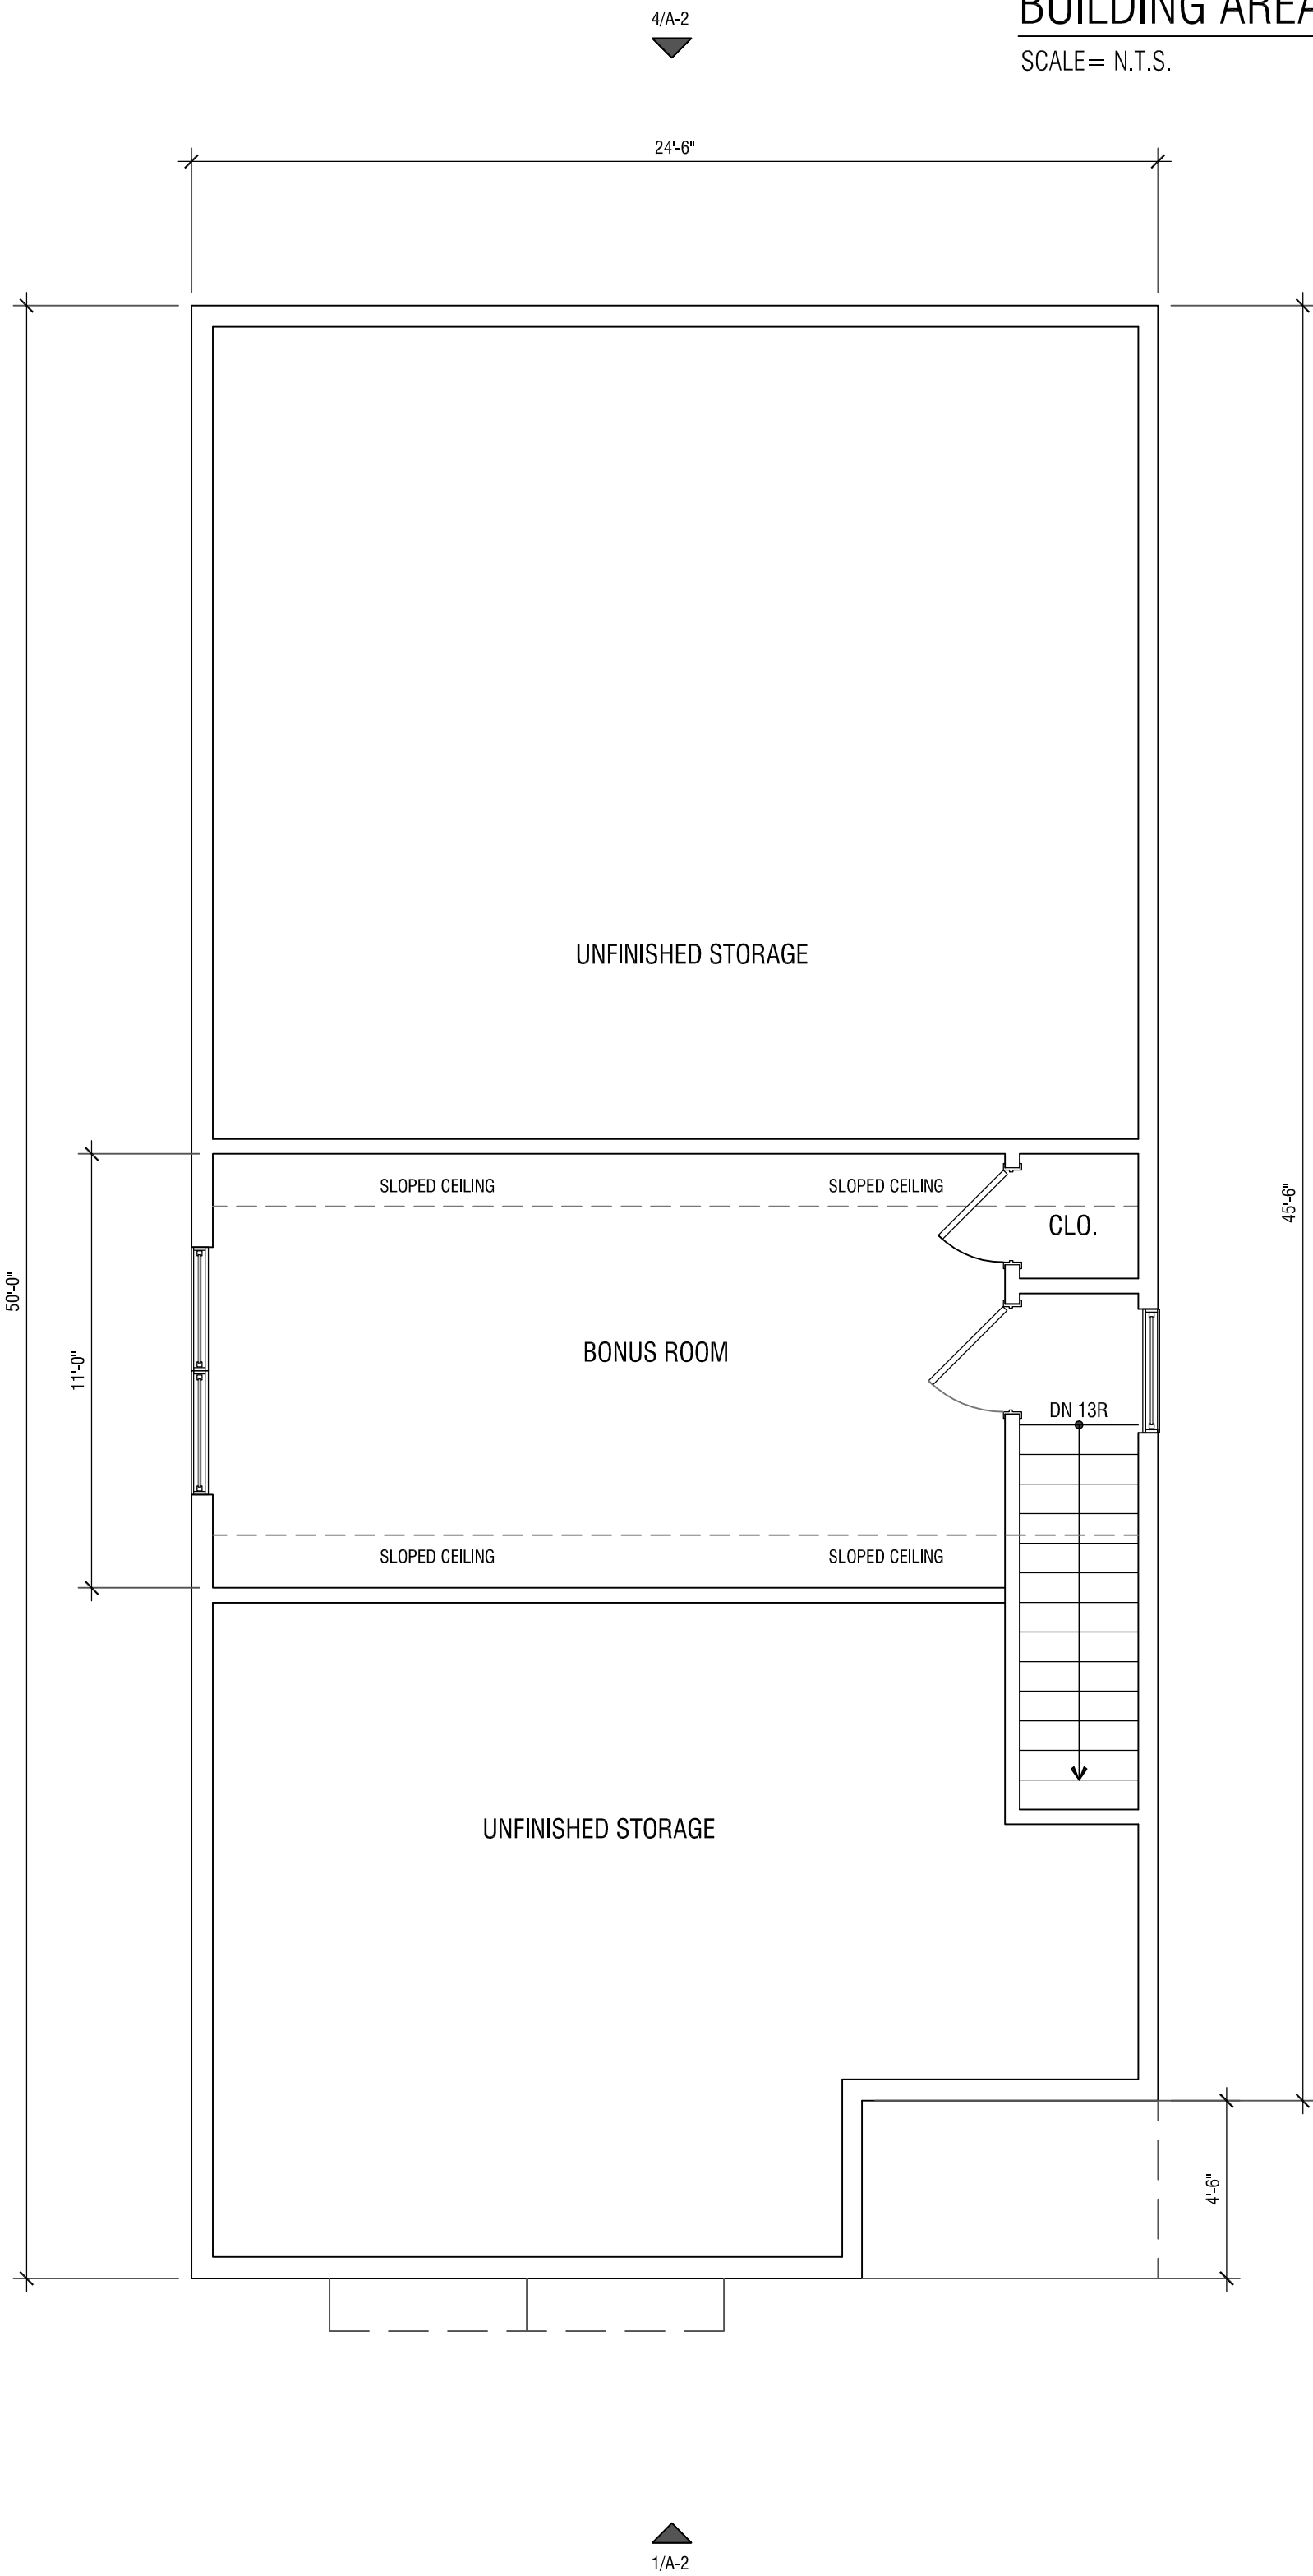


ATTIC FLOOR PLAN
SCALE $\frac{1}{4}" = 1'-0"$

BUILDING AREA ANALYSIS
SCALE = N.T.S.

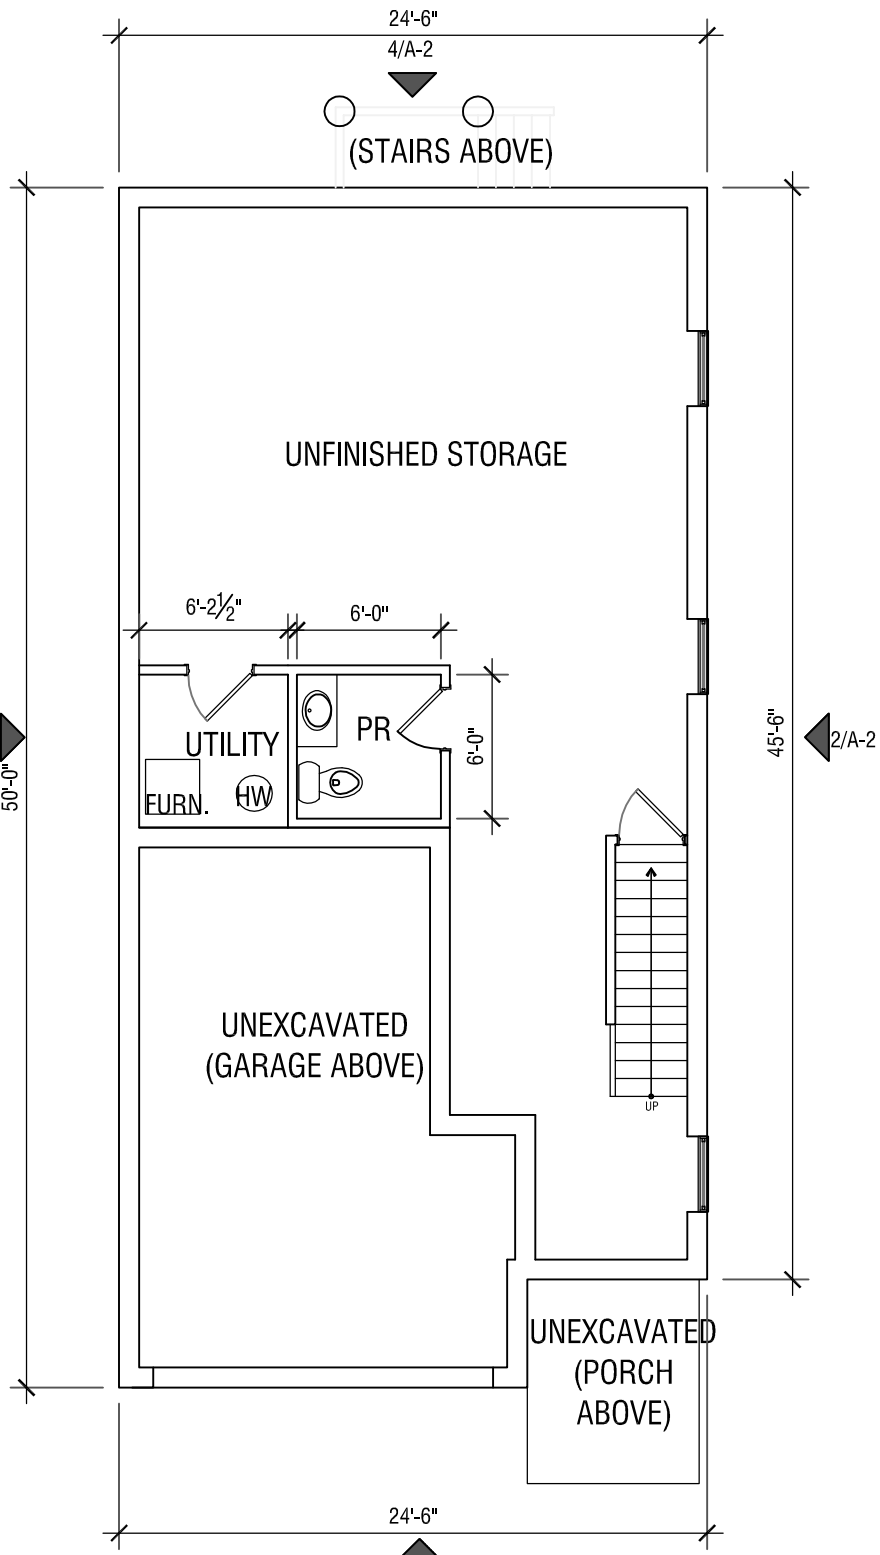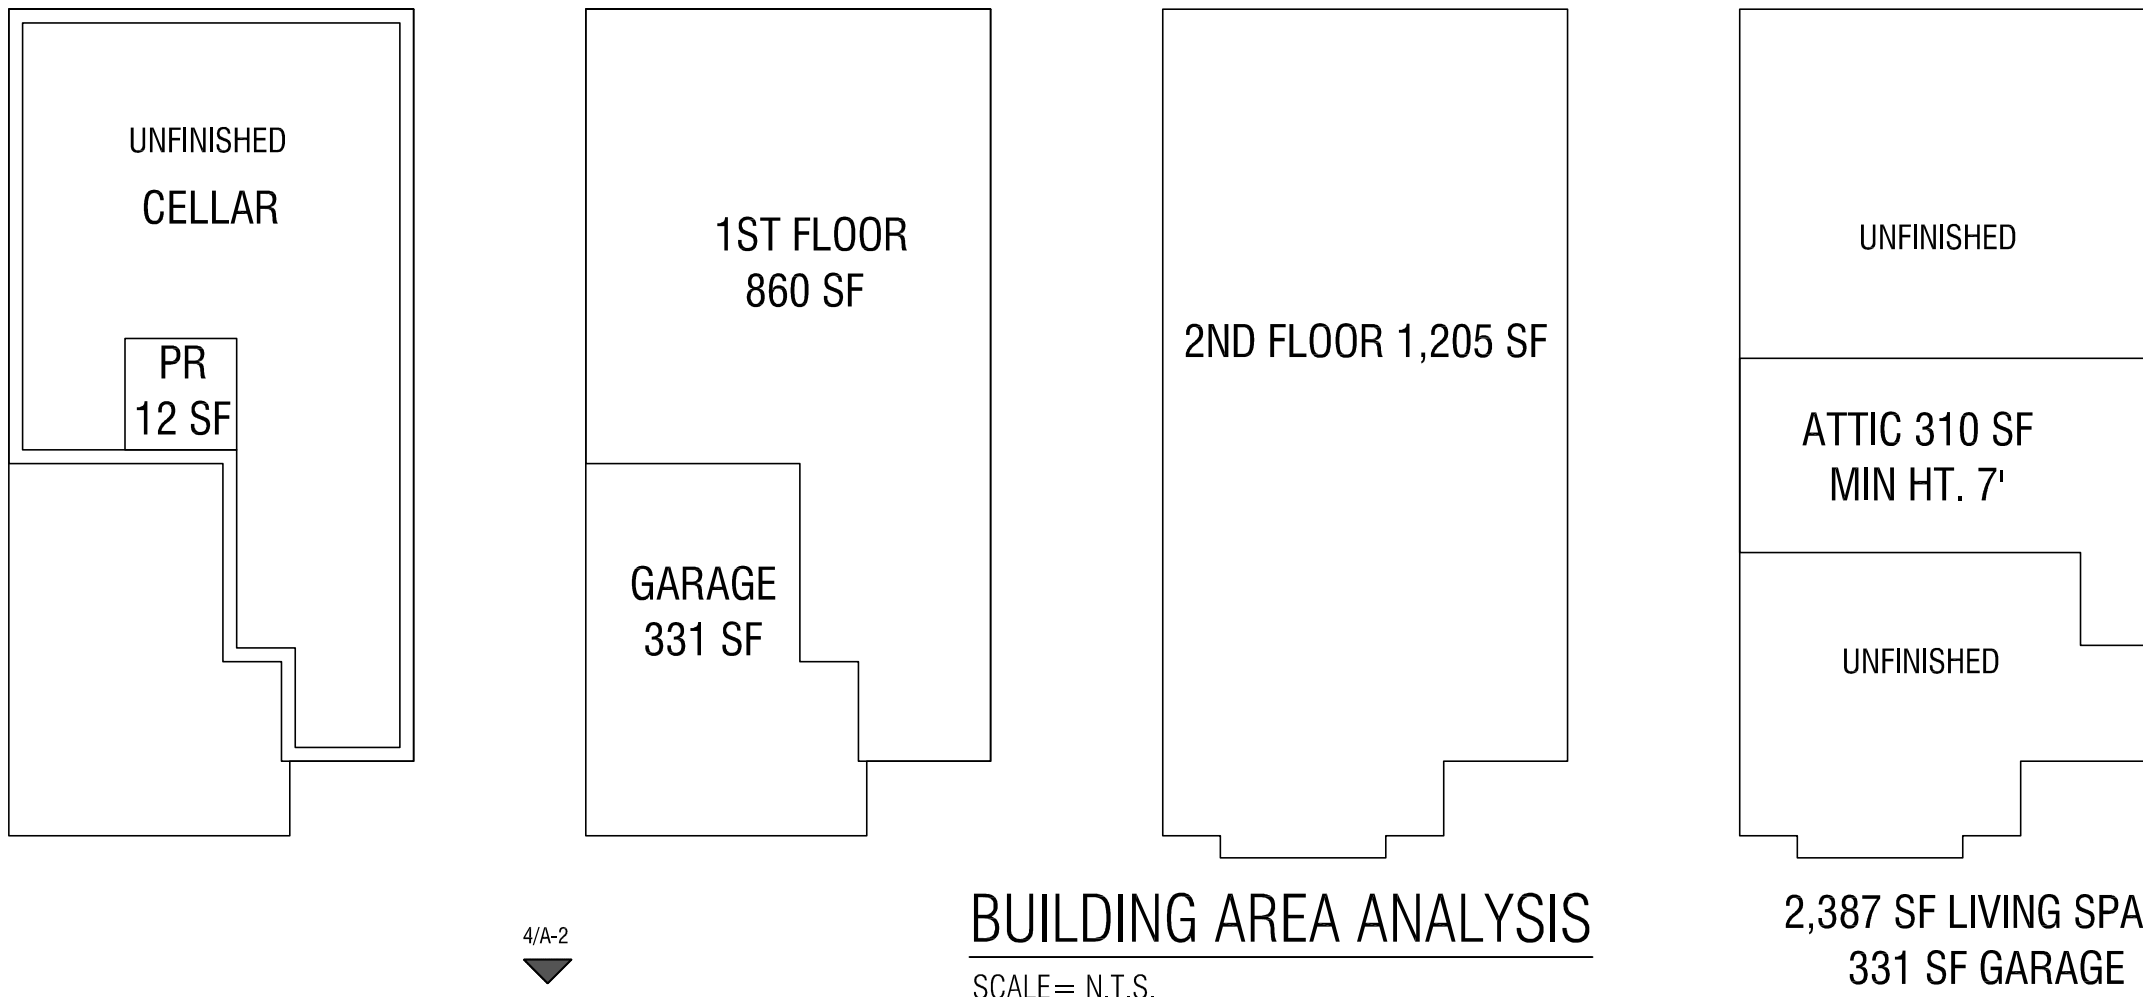

CELLAR FLOOR PLAN
SCALE $\frac{3}{8}" = 1'-0"$

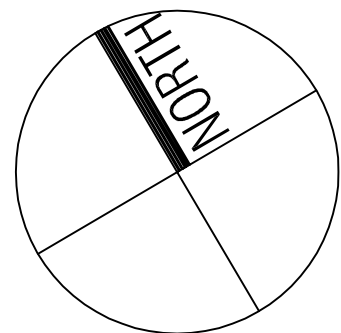

Baldanza
Design
ARCHITECTURE
ENGINEERING
PLANNING

B
D

1055 BLOOMFIELD AVENUE
WEST CALDWELL, NJ 07006
(973) 780-3360
INFO@BALDANZADESIGNBUILD.COM
CERTIFICATES OF AUTHORIZATION:
#21AC00097600 (ARCHITECTURE)
#24GA28334900 (ENGINEERING)

SEAL:

CHARLES L. BALDANZA, R.A., P.E.
21A101980400 (ARCHITECT)
24GE05632800 (PROFESSIONAL ENGINEER)

THIS DOCUMENT IS THE EXCLUSIVE PROPERTY
OF BALDANZA DESIGN + BUILD, LLC. THE
DOCUMENT AND THE INFORMATION IT CONTAINS
MAY NOT BE REPRODUCED OR USED FOR OTHER
THAN THE SPECIFIC PROJECT FOR WHICH IT
WAS PREPARED WITHOUT THE EXPLICIT
CONSENT OF BALDANZA DESIGN + BUILD, LLC.

PROPOSED SINGLE
FAMILY DWELLING

17 WHEATLAND AVENUE
WEST ORANGE
NEW JERSEY
LOT 56.06, BLOCK 39

REVISD 7/2/22 RE 5/19/22
ZONING BOARD
COMMENTS

CLIENT:
19 WHEATLAND DEVELOPMENT
LLC
10 ORTON ROAD
WEST CALDWELL, NJ 07006

DRAWN BY: CLB
CHKD BY: CLB
DATE: 9/30/21
JOB #: 21-19

SHEET TITLE:
PROPOSED FLOOR PLANS

SHEET No.
A.1