

495 PROSPECT AVENUE, WEST ORANGE TOWNSHIP, PA



CMU	CONCRETE MASONRY UNIT
CNTR	COUNTER
COL	COLUMN
CONC	CONCRETE
CONST	CONSTRUCTION
CONT	CONTINUOUS
CONTR	CONTRACTOR
COORD	COORDINATE
CORR	CORRIDOR
COUNT	COUNTER
CPT	CARPET
CRST	CRUSHED STONE
CSK	CONSTRUCTION SKETCH
CT	CERAMIC TILE
CTR	CENTER
CW	COLD WATER
CY	CUBIC YARDS

DBL	DRAIN
DEM	DOUBLE
DEMO	DEMOLISH, DEMOLITION
DIA	DIAMETER
DIAG	DIAGONAL
DIFF	DIFFUSOR
DIM	DIMENSION
DN	DOWN
DR	DOOR
DTL	DETAIL
DWG	DRAWING
DWR	DRAWER
E	EAST
EJ	EXPANSION JOINT
ELEC	ELECTRIC (AL)
ELEV	ELEVATION
EMER	EMERGENCY
ENCL	ENCLOSURE
ENG	ENGINEER
EQ	EQUAL
EQUIP	EQUIPMENT
EX	EXISTING
EXH	EXHAUST
EXP	EXPOSED
EXT	EXTERIOR
FBO	FINISHED BY OTHERS
FD	FLOOR DRAIN
FDN	FOUNDATION
FE(C)(V)	FIRE EXTINGUISHER (CABINET)
FFL	FINISH FLOOR LEVEL
FIN	FINISH
FX	FIXTURE
FL	FLOOR
FLEX	FLEXIBLE
FLR	FLOORING
FLSHG	FLASHING
FLTR	FILTER
FM	FLOOR MAT & FRAME
FO	FACE OF
FR	FRAME
FT	FEET
FTG	FOOTING
FURR	FURRED (ING)
FUT	FUTURE
FV	FOUNDATION VENT
GA	GAUGE
GALV	GALVANIZED
GC	GENERAL CONTRACTOR
GL	GLASS, GLAZING
GR	GRADE
GRV	GRAVEL
GWB	GYPSUM WALLBOARD
H	HORIZONTAL
HB	HOSE BIB
HC	HANDICAP
HD	HEAD
HDR	HEADER
HDW	HARDWARE
HGR	HANGER
HM	HOLLOW METAL
HORIZ	HORIZONTAL
HP	HIGH POINT
HT	HEIGHT
HVAC	HEATING/VENTILATION/AC
HW	HOT WATER

JAN	JANITOR
JST	JOIST
JT	JOINT
KO	KNOCKOUT
KP	KICKPLATE
LAM	LAMINATE
LAV	LAVATORY
LBL	LABEL
LCC	LEAD COATED COPPER
LEFT	LEFT (HAND)
LG	LONG
LP	LOW POINT
LT	LIGHT
LTG	LIGHTING
LTL	LINTEL
LWTWT	LIGHTWEIGHT
	LAMINATED VENEER
LVL	LUMBER
LVT	LUXURY VINYL TILE
MACH	MACHINE
MB	MACHINE BOLTS
MFR	MANUFACTURER
MAS	MASONRY
MO	MASONRY OPENING
MATL	MATERIAL
MATL	MATERIAL
MAX	MAXIMUM
MAX	MAXIMUM
MECH	MECHANICAL
MEMB	MEMBRANE
MTL	METAL
MP	METAL PANEL
MIN	MINIMUM
MISC	MISCELLANEOUS
MTD	MOUNTED
N	NORTH
N/A	NOT APPLICABLE
NIC	NOT IN CONTRACT
NO	NUMBER
NOM	NOMINAL
NS	NEAR SIDE
NTS	NOT TO SCALE
O/O	OUT TO OUT
OA	OVERALL
OC	ON CENTER
OD	OUTSIDE DIAMETER
OFF	OFFICE
OG	ON GRADE
	OPPOSITE HAND,
OH	OVERHEAD
OPNG	OPENING
OPP	OPPOSITE
OZ	OUNCE
PC	PIECE OR PRECAST
PERF	PERFORATED
PL	PLATE
PL	PROPERTY LINE
PLAM	PLASTIC LAMINATE
PLUMB	PLUMBING
PLYWD	PLYWOOD
PNL	PANEL
PR	PAIR
PROT	PROTECT (ION)
PROV	PROVIDE
	POUNDS PER SQUARE
PSF	FOOT

PSI	POUNDS PER SQUARE
PTD	INCH
PTN	PAINT (ED)
PVC	PARTITION
PVMT	POLYVINYL CHLORIDE PAVEMENT
QTY	QUANTITY
R	RISER
RAD	RADIUS
RD	ROOF DRAIN
REC	RECESSED
REF	REFER(ENCE)
REFL	REFLECTED
REFR	REFRIGERATOR
REG	REGISTER
REINF	REINFORCED (ING)
REQD	REQUIRED
REQMT	REQUIREMENT
RES	RESILINT
RET	RETURN
REV	REVISION
RH	RIGHT HAND
RM	ROOM
RMV	REMOVE (ABLE)
RND	ROUND
RO	ROUGH OPENING
RWC	RAINWATER CONDUCTOR

SCHD	SOUTH
SECT	SCHEDULE
SECT	SECTION
SHT	SHEET
SHTG	SHEATHING
SM	SIMILAR
SN	SINGLE
SK	SKETCH
SL	SLOPE OR SLAB
SM	SHEET METAL
SPEC	SPECIFICATIONS
SPK	SPEINKLER
SPKR	SPEAKER
SQ	SQUARE
SQFT	SQUARE FEET
STD	STANDARD
STL	STEEL
STOR	STORAGE
STR	STRUCTURAL
STSTL	STAINLESS STEEL
SUB	SUBFLOOR
SUP	SUPPLY
SUR	SURFACE
SUSP	SUSPENDED
SW	SWITCH
SYM	SYMMETRICAL
T	TEMPERED
T&B	TOP & BOTTOM
T&G	TONGUE AND GROOVE
TAP	TAPERED
TC	TOP OF CURB
TEL	TELEPHONE
TEMP	TEMPORARY
TH	THICKNESS
THR	THROUGH
THRS	THRESHOLD
TO	TOP OF
TOS	TOP OF STEEL
TOW	TOP OF WALL
TR	TREAD
TS	TOP OF SLAB
TYP	TYPICAL

REVISION NUMBER

(DRAWING No. in TOP)
PLAN DETAIL INDICATOR
(SHEET No. in BTM)


ITEM or ACCESSORY NUMBER
(e.g. Grab Bar, Toilet Tissue Dispenser)

PARTITION TYPE REFERENCE MARKER

(DRAWING No. in TOP)
ELEVATION INDICATOR
(SHEET No. in BTM)

(DRAWING No. in TOP)
BUILDING SECTION INDICATOR
(SHEET No. in BTM)

(DRAWING No. in TOP)
DETAIL SECTION INDICATOR
(SHEET No. in BTM)

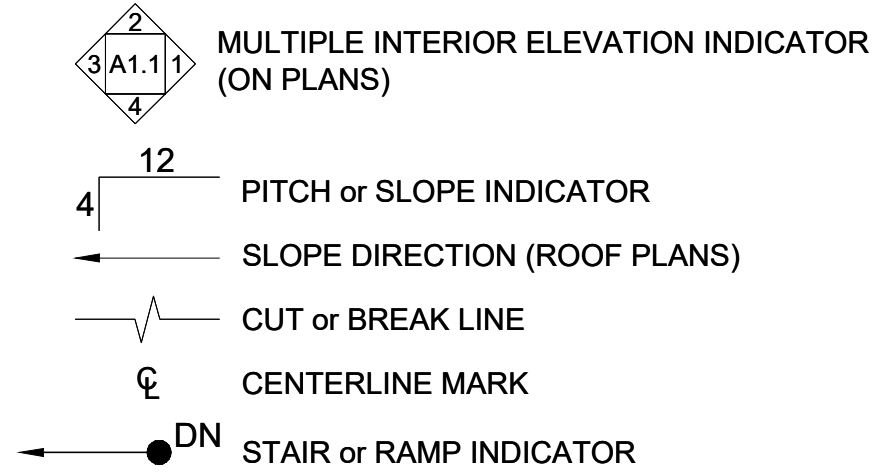

MAXIMUM TRAVEL DISTANCE TO EXIT	N/A
EXIT WIDTH: N/A	

CONTRACTOR: 215 BUILD LLC
50 CENTRE ST.
PENNDDEL, PA 19047
215.595.8249


[illegible]

S0.1 SPECIAL INSPECTIONS & DUMPSTER DETAILS


Sheet Number

CS

COVER SHEET

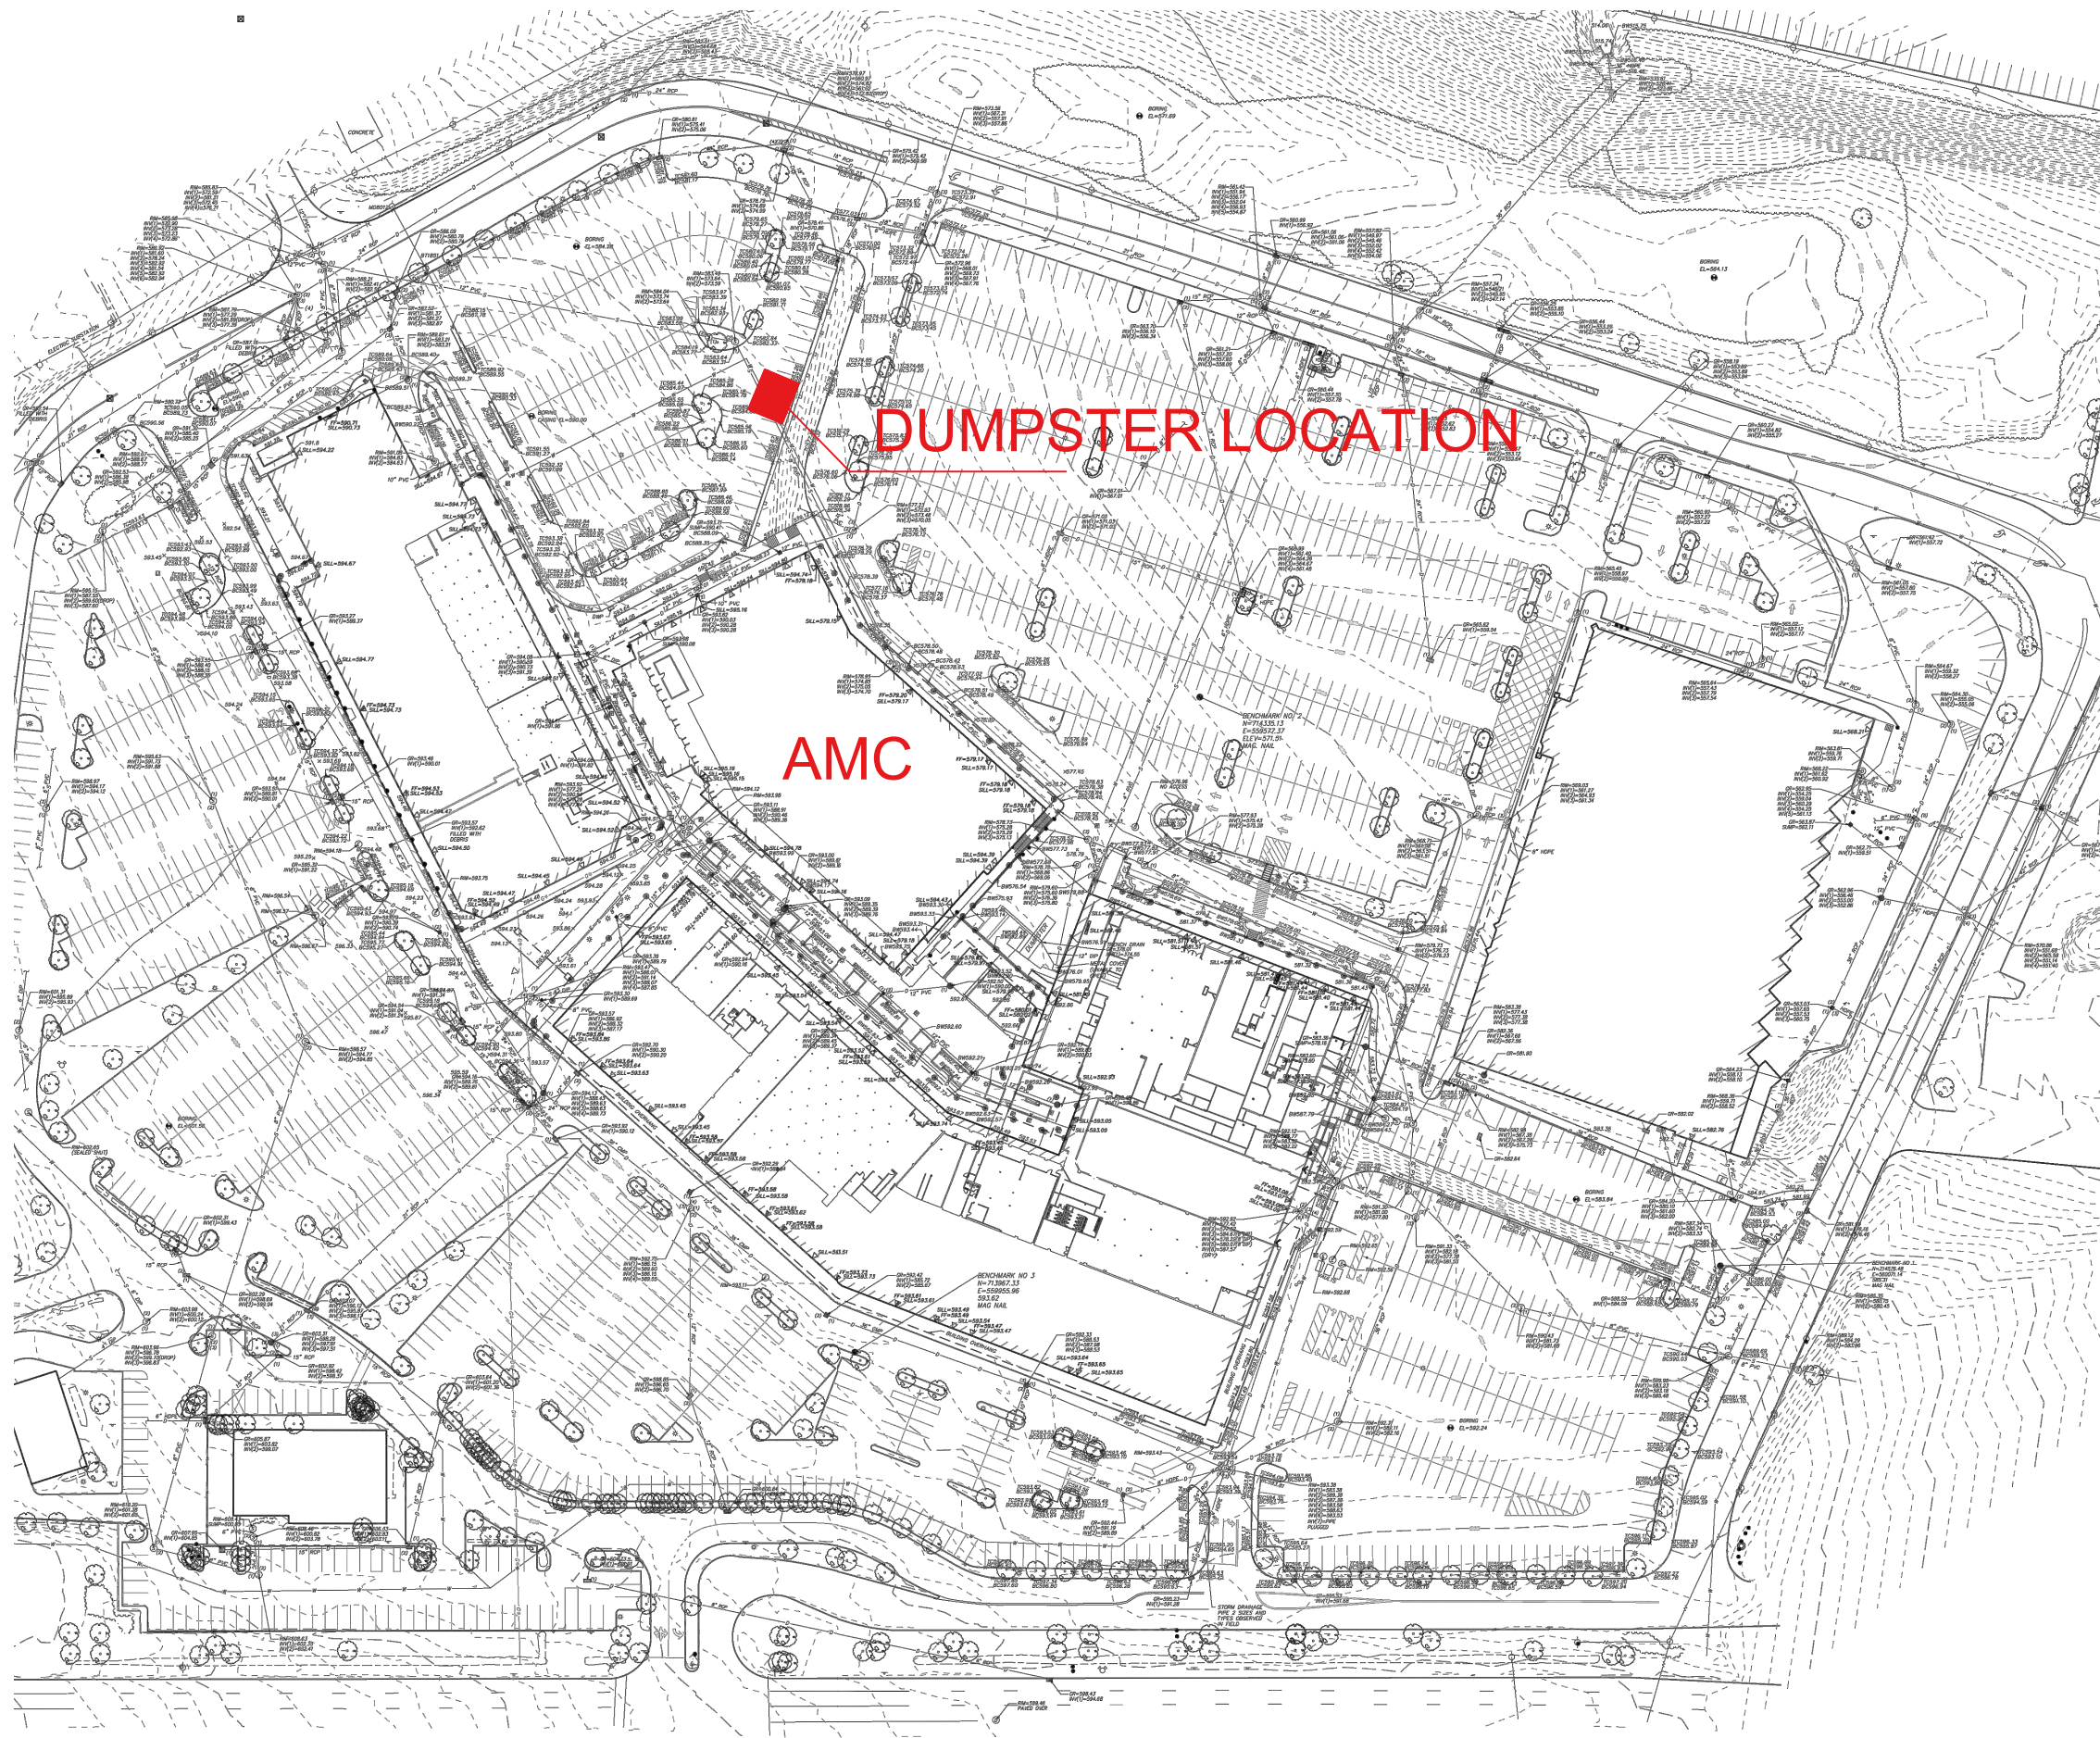


1 OVERALL COMPLEX SITE PLAN
SCALE: N.T.S

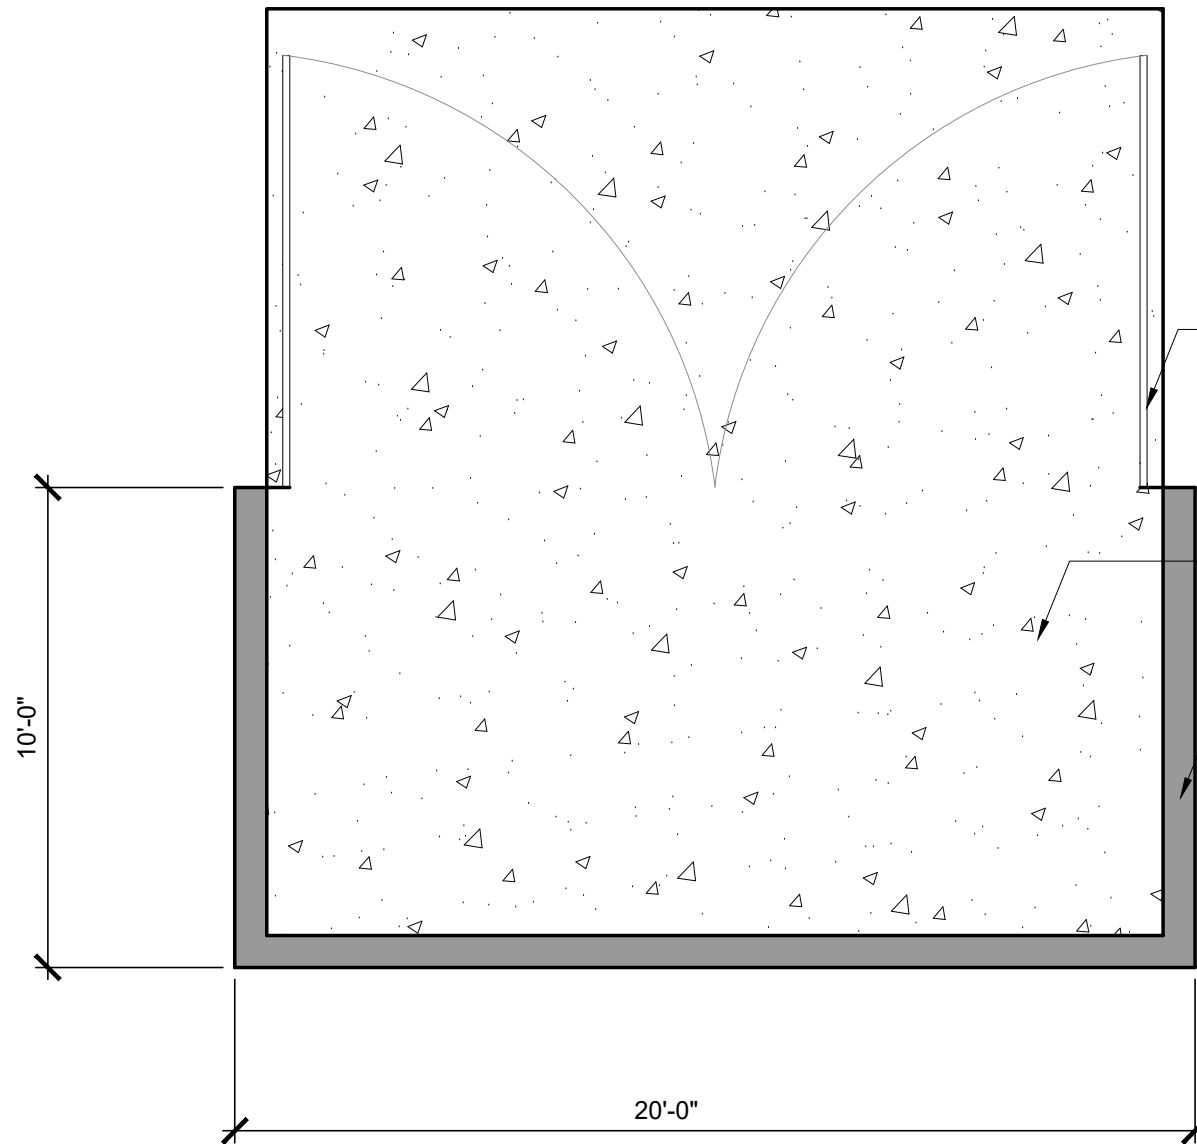


2 DUMPSTER ENCLOSURE PLAN
SCALE: 1/4"=1'-0"


- SITE SPECIFIC GENERAL NOTES:
- CONTRACTOR TO COORDINATE ALL MATERIAL SELECTIONS WITH OWNER.
 - CONTRACTOR TO COORDINATE ANY SITE SPECIFIC CONDITIONS THAT MAY ARISE WITH ARCHITECT AND ENGINEER AS NECESSARY TO MEET CURRENT BUILDING CODE.
 - CONTRACTOR TO FOLLOW ALL MANUFACTURERS SPECIFICATIONS FOR PROPER PREPARATION AND INSTALLATION OF ALL MATERIALS AND BUILDING COMPONENTS.
 - LOCATION OF DUMPSTER ENCLOSURE TO BE COORDINATED WITH OWNER.

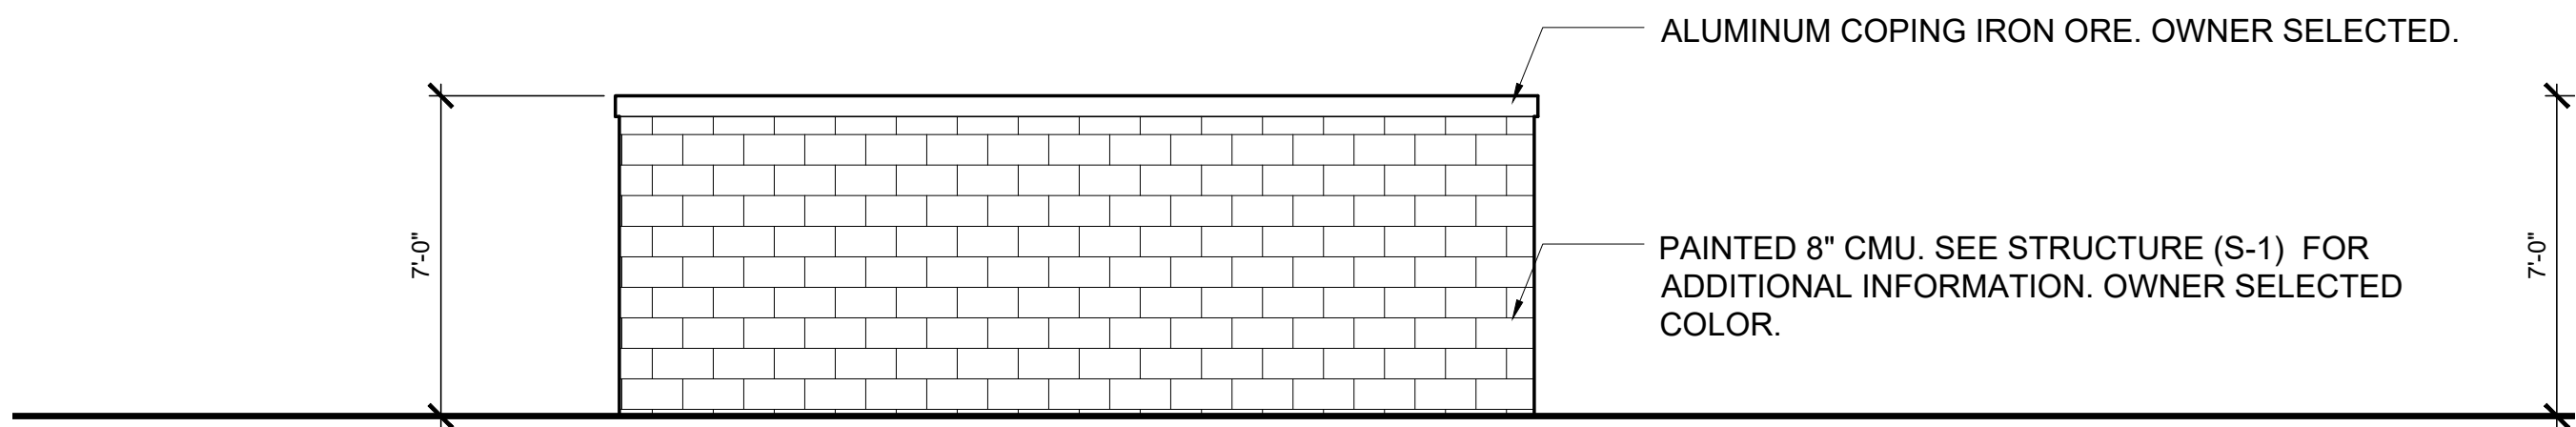

3 DUMPSTER ENCLOSURE ELEVATION
SCALE: 1/4"=1'-0"

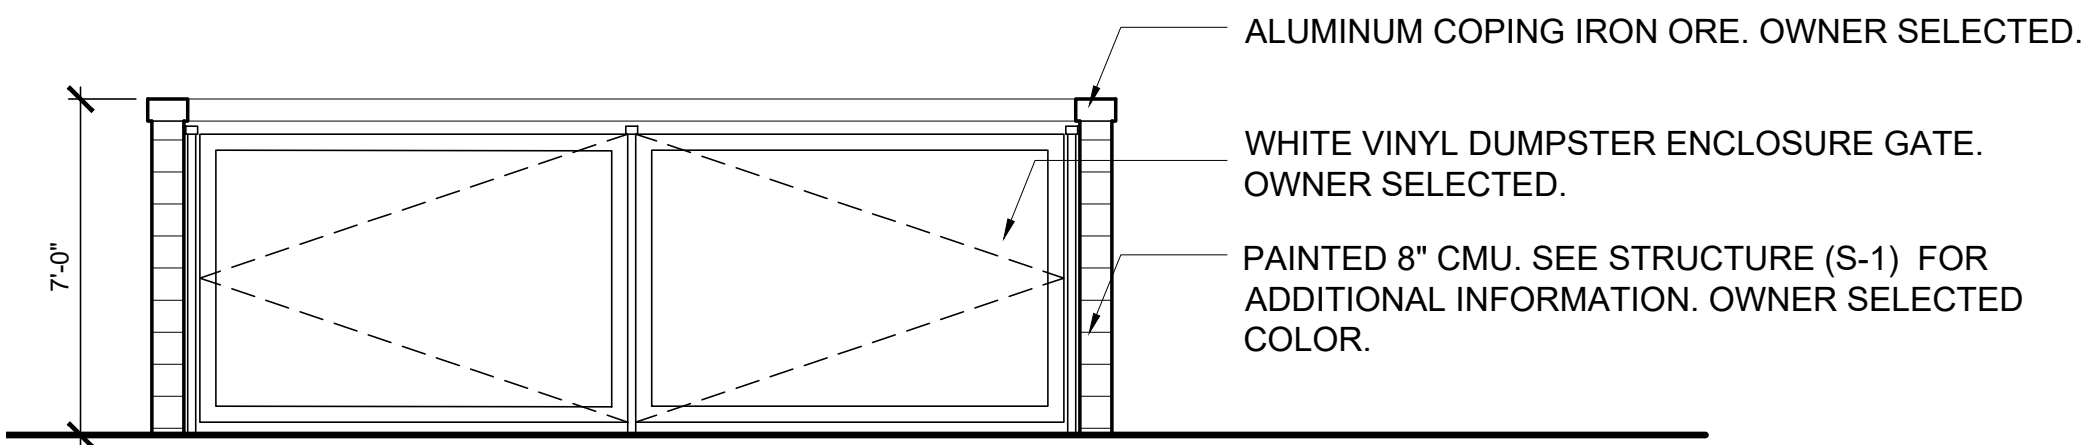

4 DUMPSTER ENCLOSURE ELEVATION: GATE SIDE
SCALE: 1/4"=1'-0"

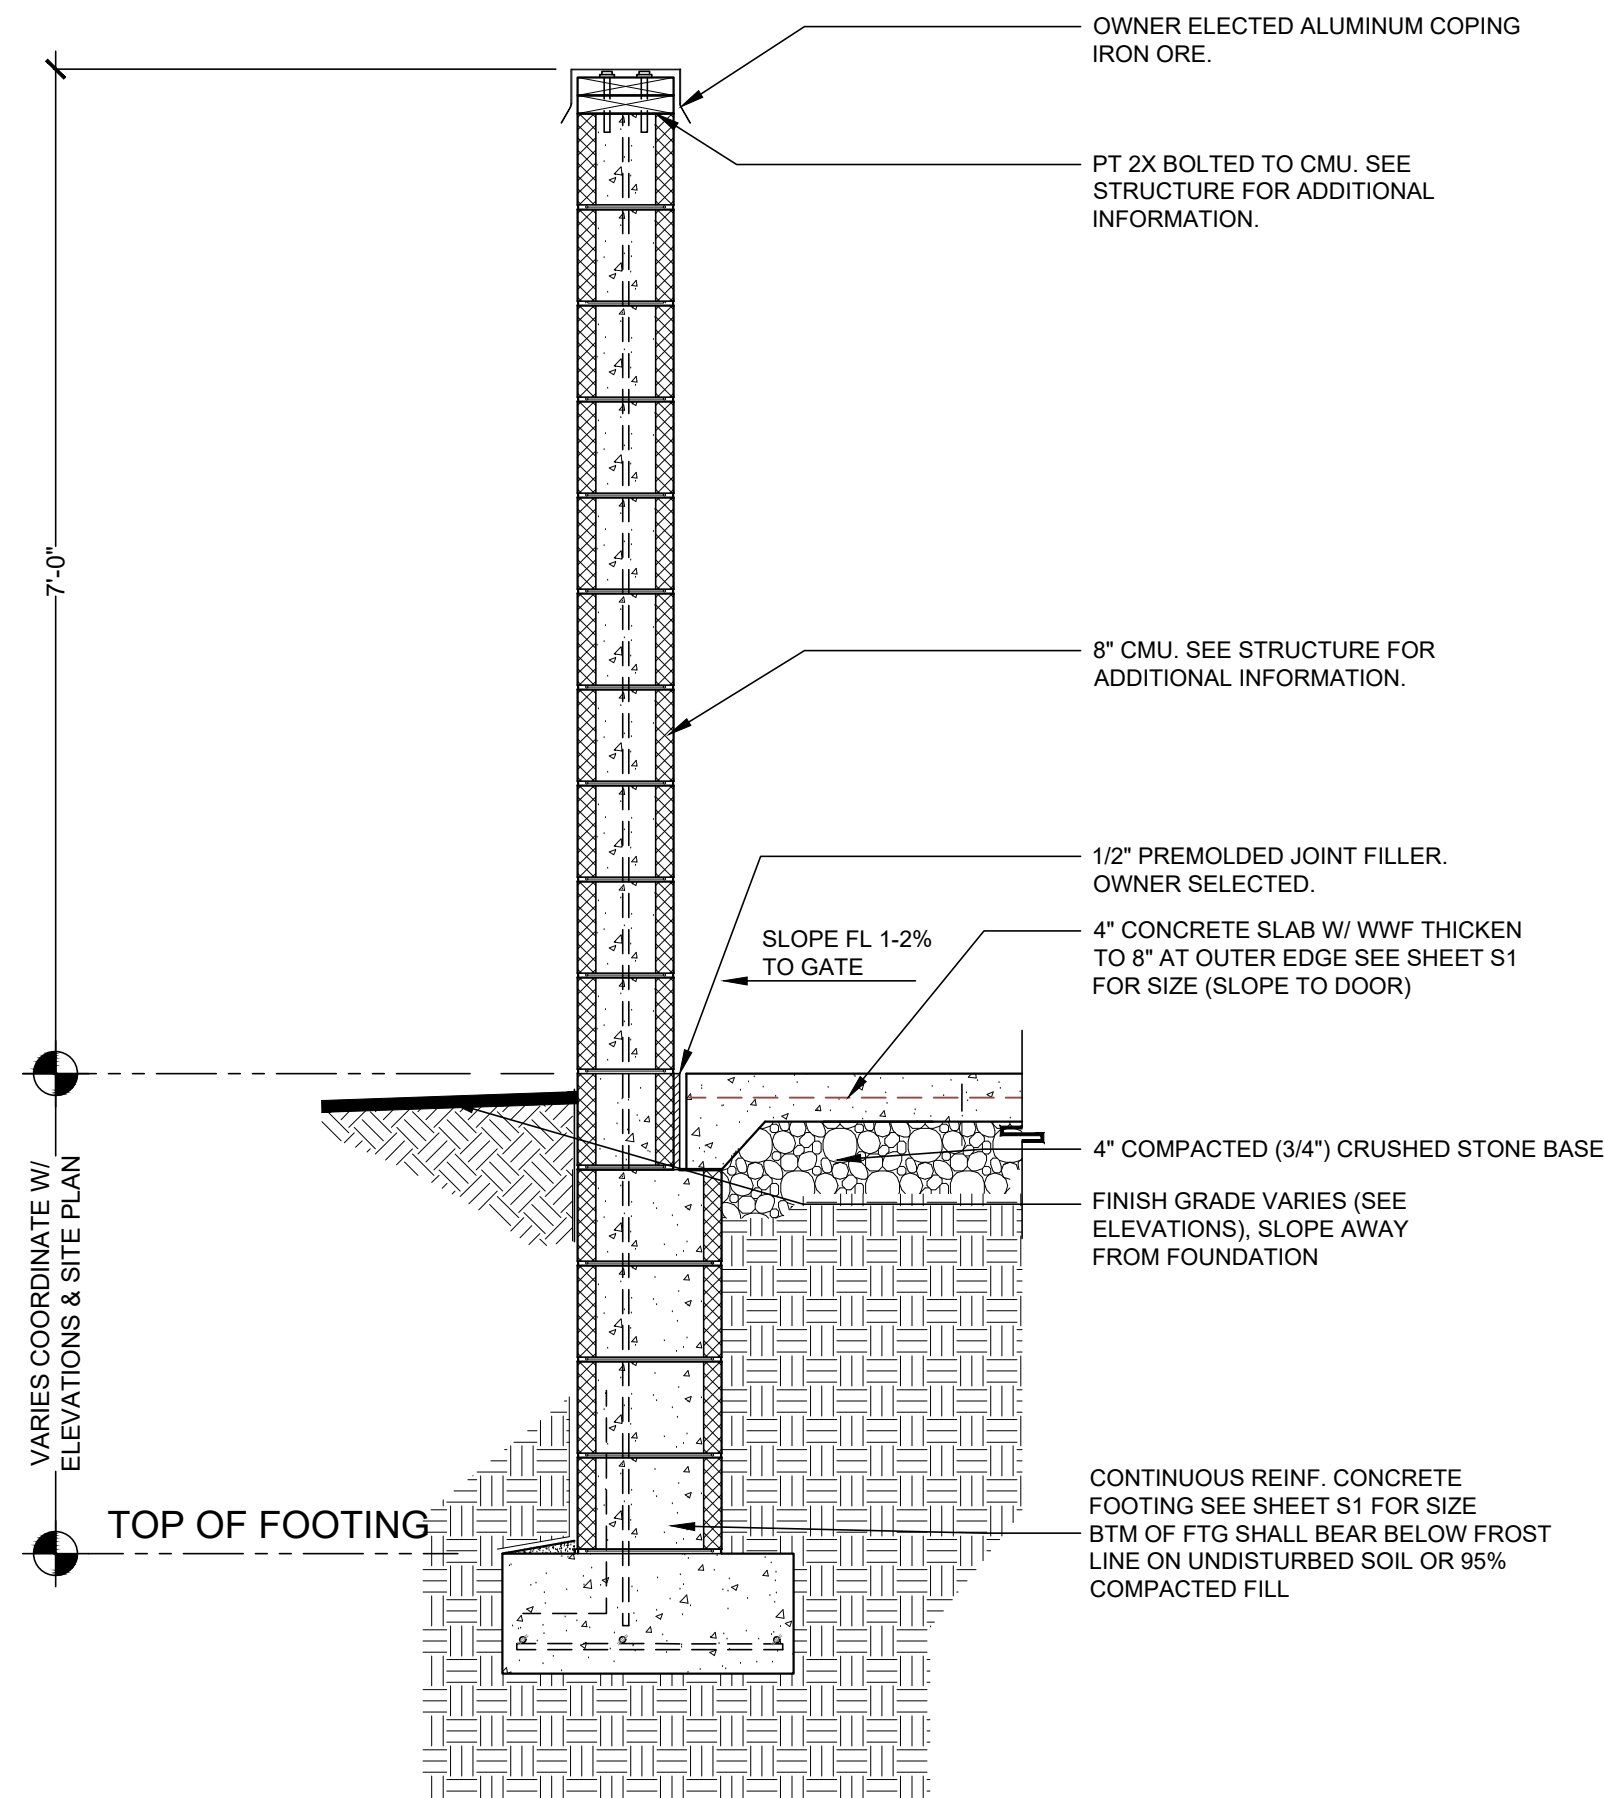

5 DUMPSTER ENCLOSURE SECTION
SCALE: 3/4"=1'-0"

ENGINEER:	
NY LICENSE #041974	
NJ LICENSE #21ALO2121300	
PA LICENSE #RA404400	
PROJECT NORTH	
ALTIRE STUDIO LLC	
ISSUE DATE: 8.13.2021	PERMIT TYPE:
REVISION DATE:	REVISION DATE:
REVISION DATE:	REVISION DATE:
ARCHITECT: ALTIRE STUDIO LLC MAIRI SCHULER AIA 113 ARBOR BLVD PERKASIE, PA 18944 215-260-5414	
Owner: ESSEX GREEN DUMPSTER 495 PROSPECT AVE WEST ORANGE, NJ	Sheet Title: FLOOR PLAN
SCALE: 1/4" = 1'-0" * 12x18 SHEETS ARE HALF THIS SCALE	
Sheet Number: A101	