



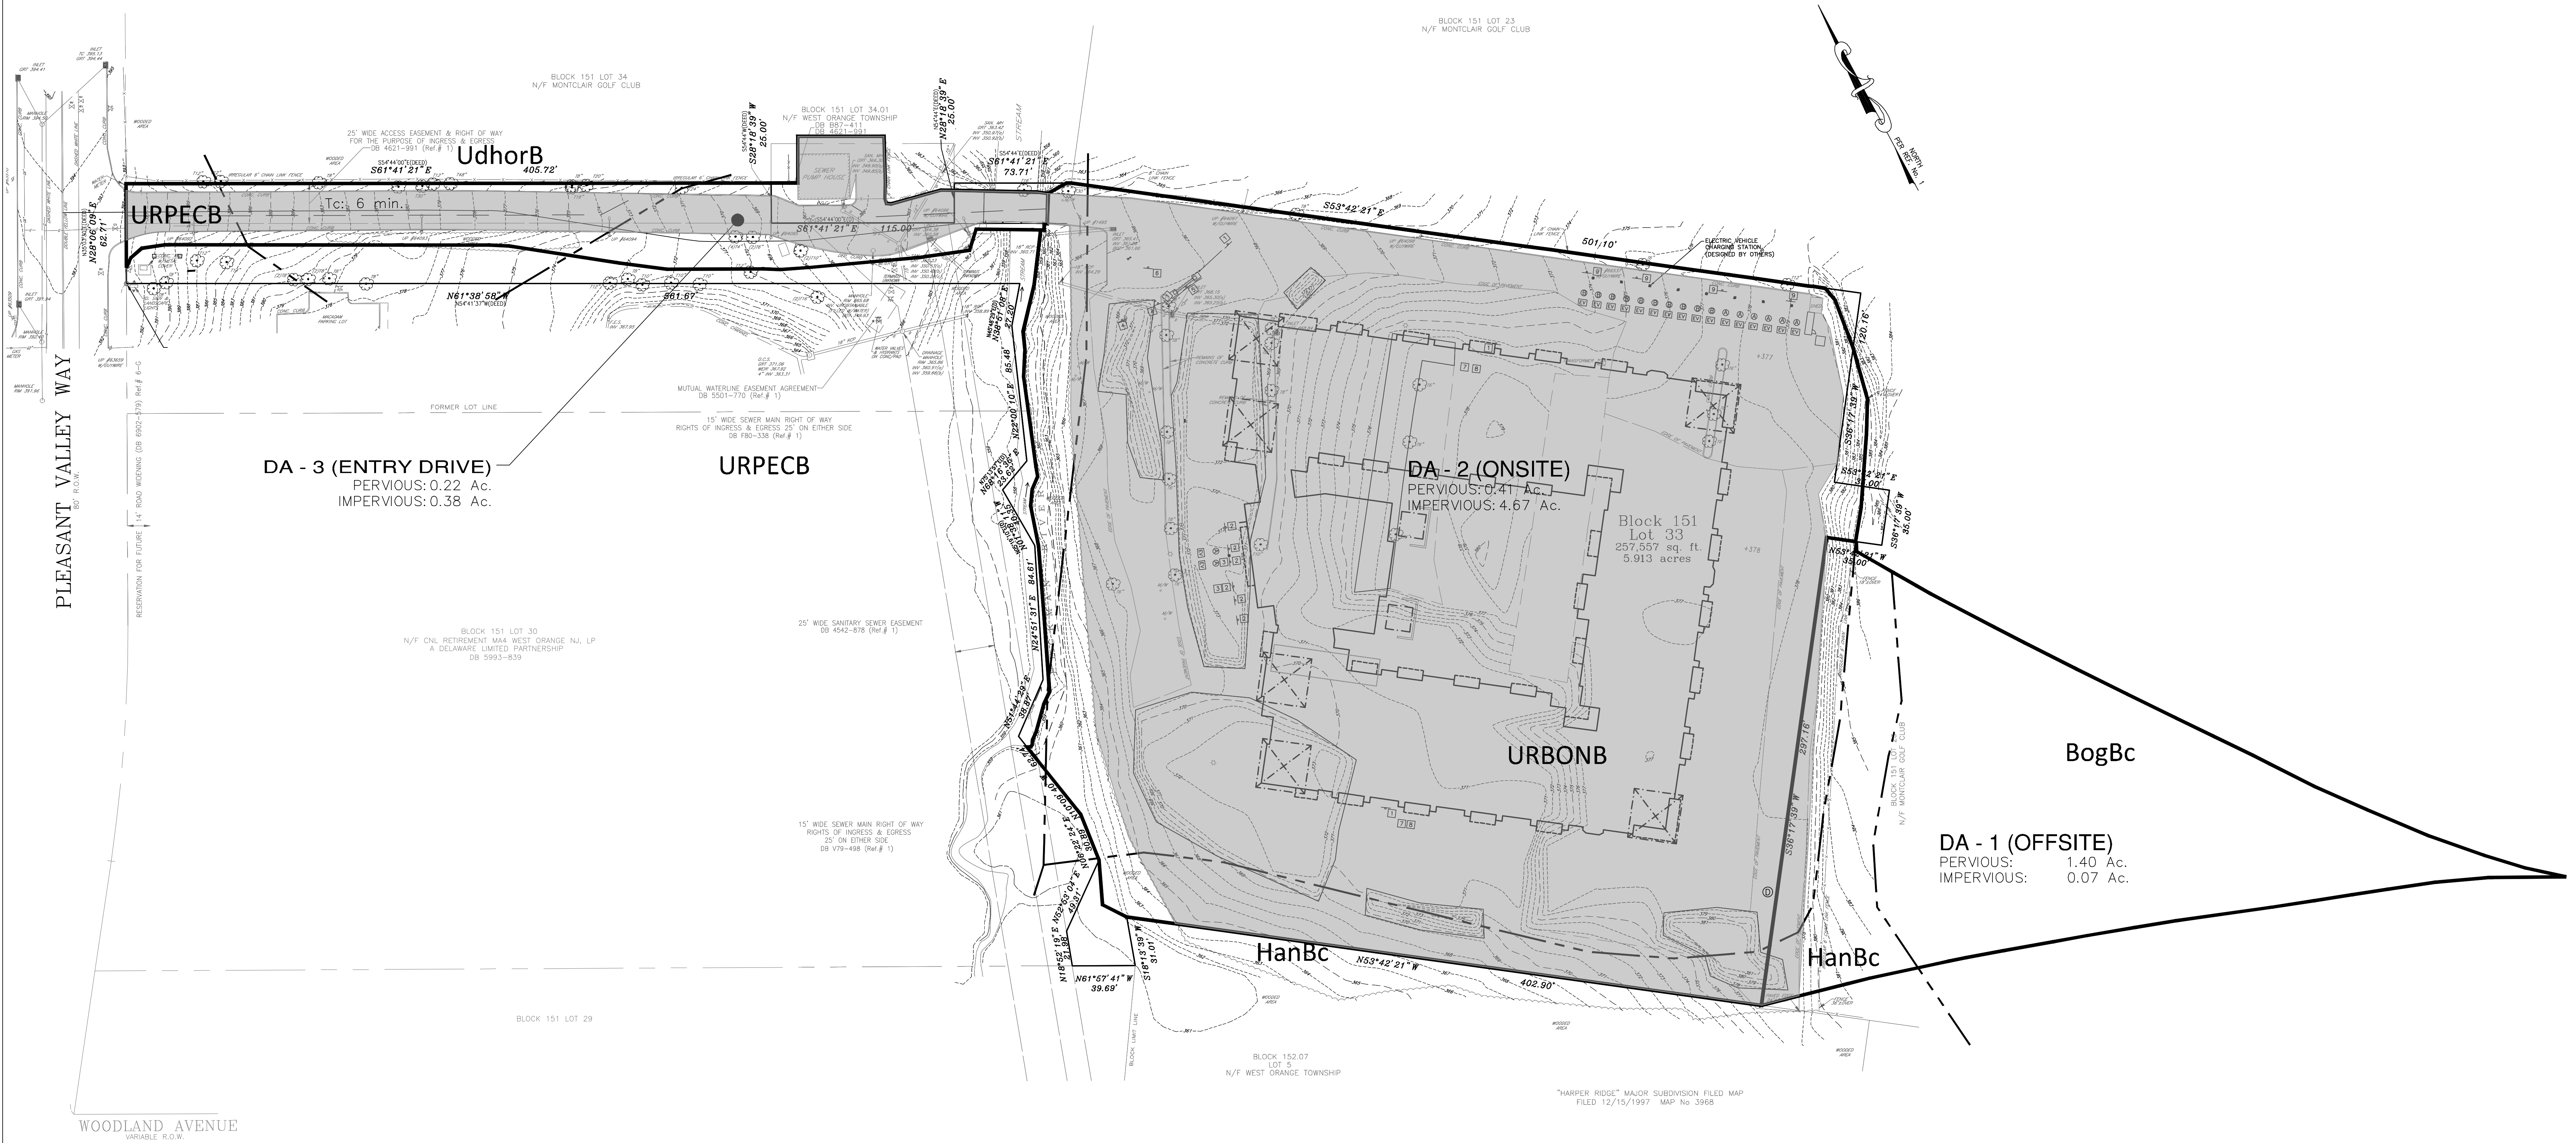

LEGEND

IMPERVIOUS SURFACE

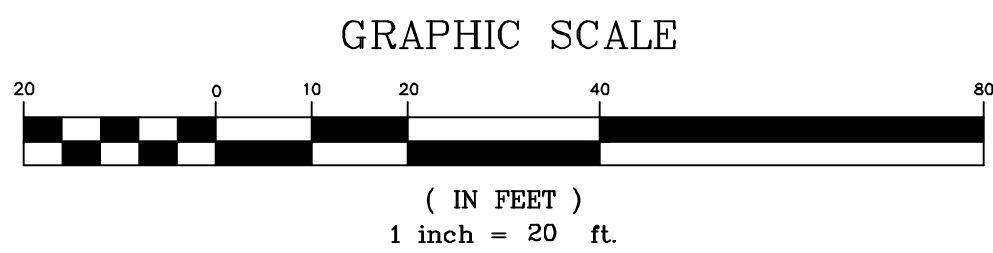

PRELIMINARY AND FINAL SITE PLAN APPLICATION  
PREPARED FOR  
**REDWOOD, L.L.C.**  
200 PLEASANT VALLEY WAY  
BLOCK 151 LOT 33  
TOWNSHIP OF WEST ORANGE  
ESSEX COUNTY NEW JERSEY


EXISTING DRAINAGE AREA MAP

**PETRY**  
ENGINEERING, LLC  
REGISTERED PROFESSIONAL ENGINEERS  
100 PLEASANT VALLEY WAY, SUITE 200  
WEST ORANGE, NJ 07092-3000  
TEL: 973-257-7800 FAX: 973-257-7824

Designer: JMP  
Draftsman: GPD  
Checked By: JMP  
Project No: 16-0012  
Scale: 1" = 40'  
Sheet:

**FIG.-1**

CAUTION: IF THIS DOCUMENT DOES NOT CONTAIN A RAISED IMPRESSION SEAL OF THE UNDERSIGNED PROFESSIONAL, IT IS NOT AN AUTHORIZED ORIGINAL DOCUMENT.

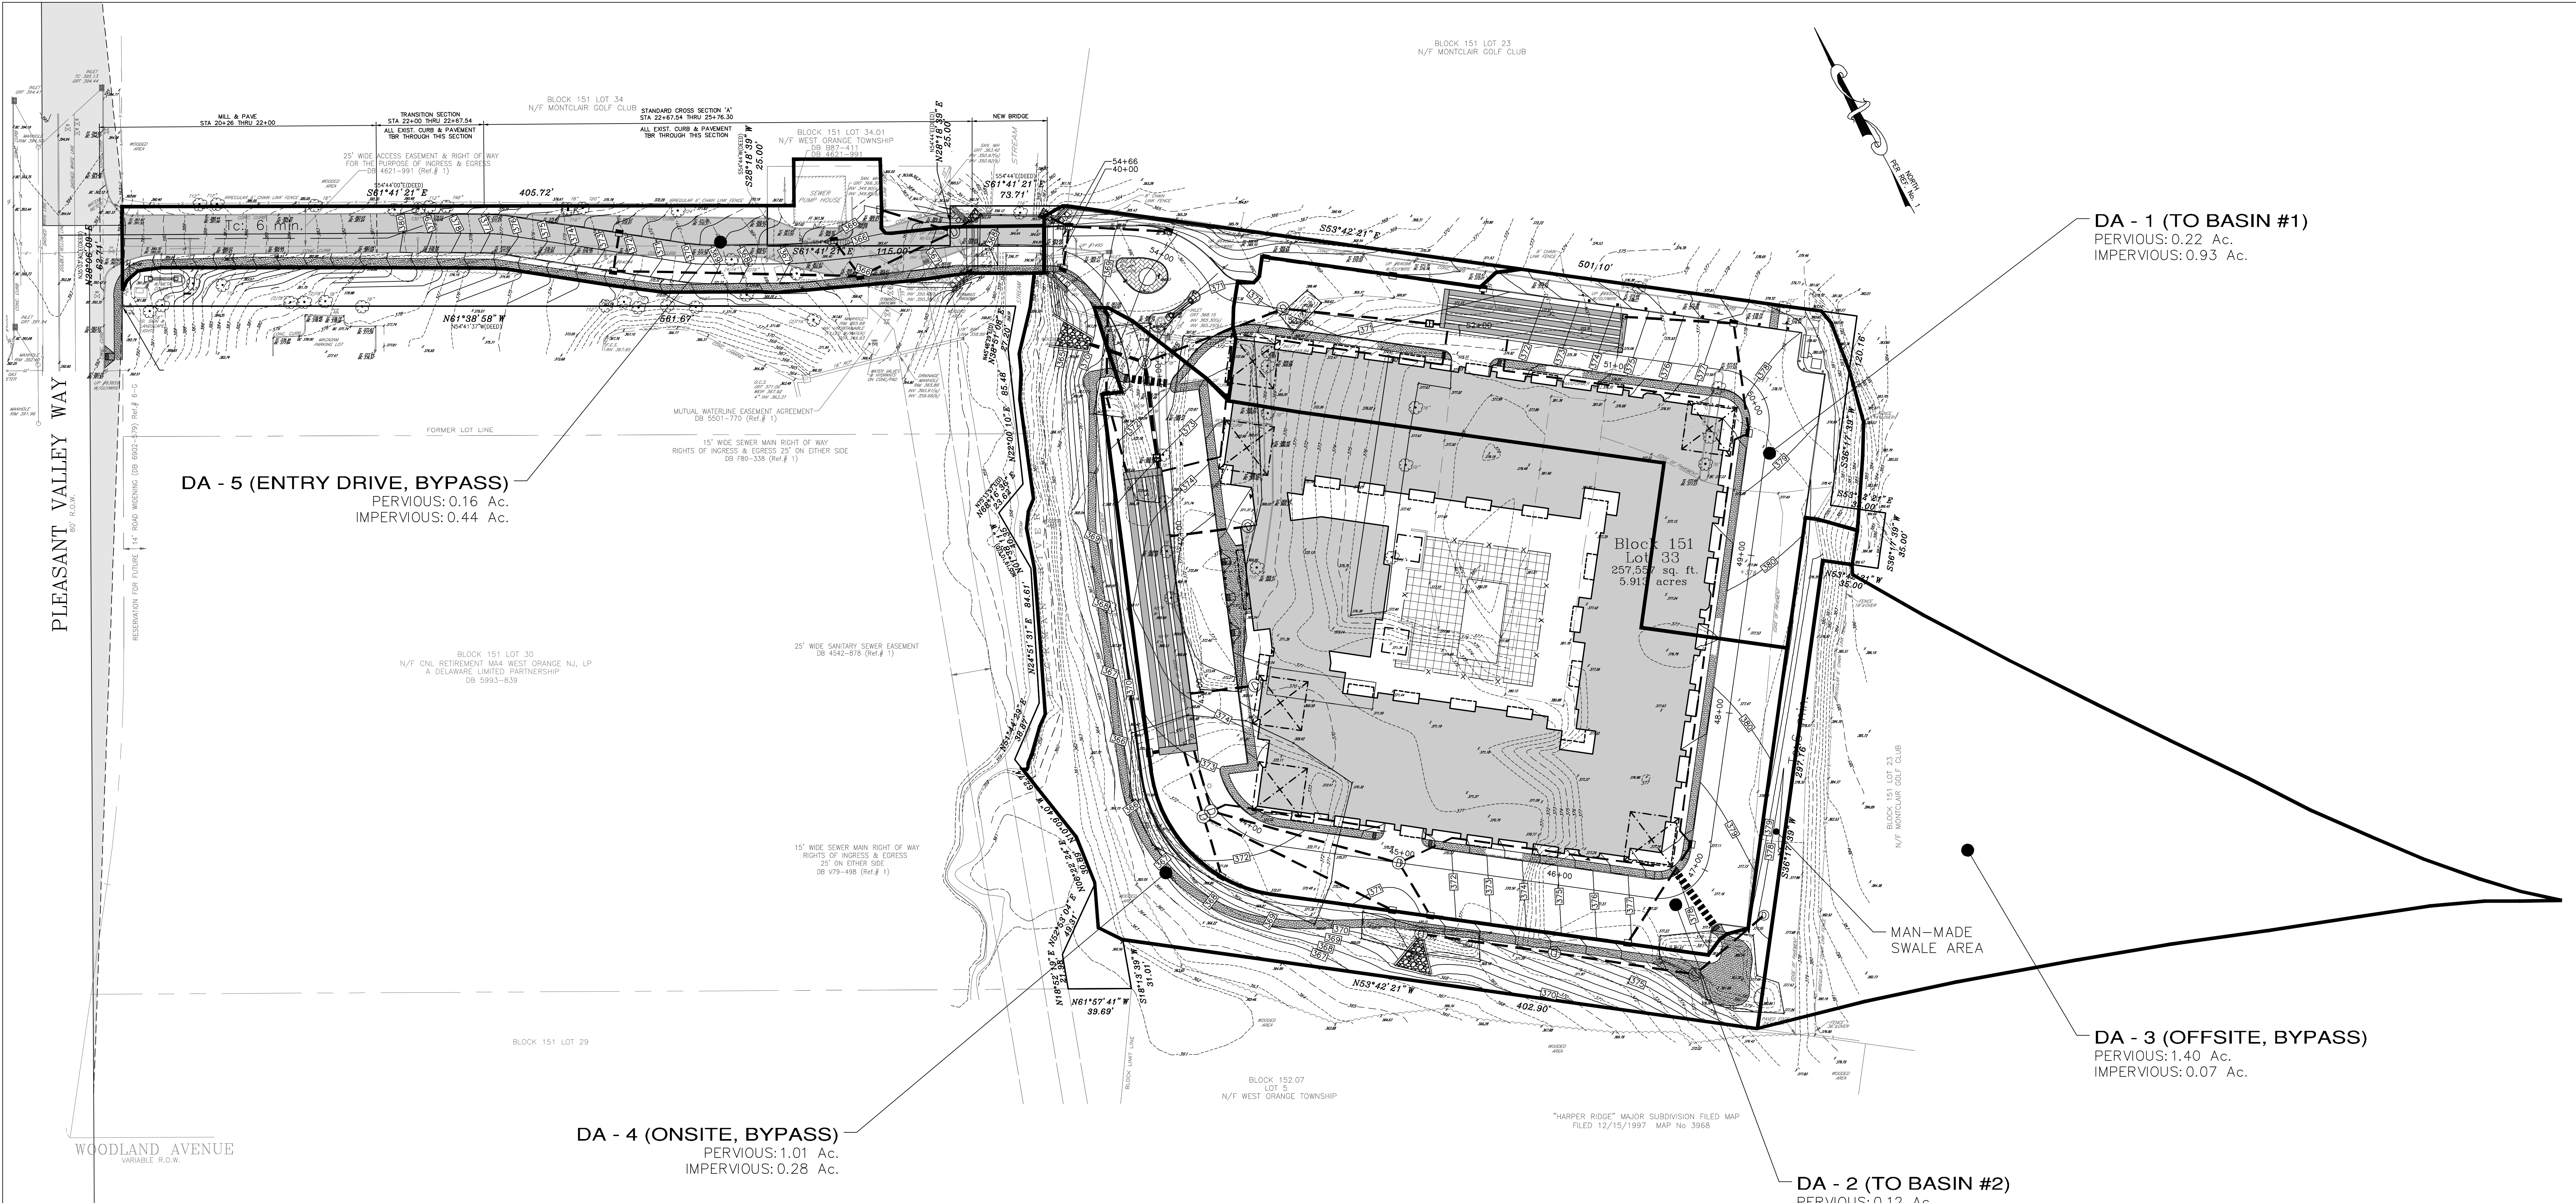

|   |   |
|---|---|
| PRELIMINARY AND FINAL SITE PLAN APPLICATION<br>PREPARED FOR<br><b>REDWOOD, L.L.C.</b><br>200 PLEASANT VALLEY WAY<br>BLOCK 151 LOT 33<br>TOWNSHIP OF WEST ORANGE<br>ESSEX COUNTY NEW JERSEY                                                    |   |
| PROPOSED DRAINAGE AREA MAP   |   |
| <br>PETRY ENGINEERING, LLC<br>100 PLEASANT VALLEY WAY<br>TOWNSHIP OF WEST ORANGE<br>ESSEX COUNTY NEW JERSEY 07033<br>TEL: 973.527.7000 FAX: 973.527.7024 | Designer: JMP<br>Draftsman: GPD<br>Checked By: JMP<br>Project No: 16-0012<br>Scale: 1" = 40'<br>Sheet: |

CAUTION: IF THIS DOCUMENT DOES NOT CONTAIN A RAISED IMPRESSION SEAL OF THE UNDERSIGNED PROFESSIONAL, IT IS NOT AN AUTHORIZED ORIGINAL DOCUMENT.

