
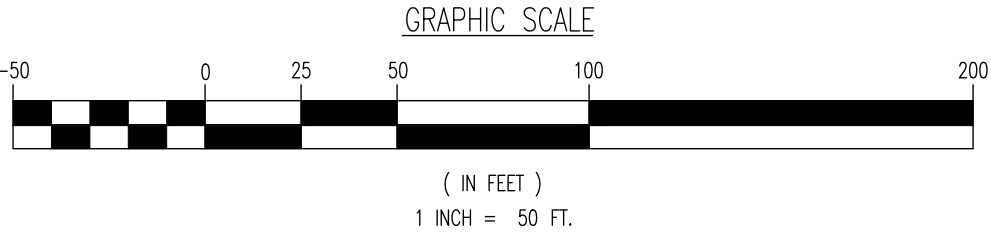
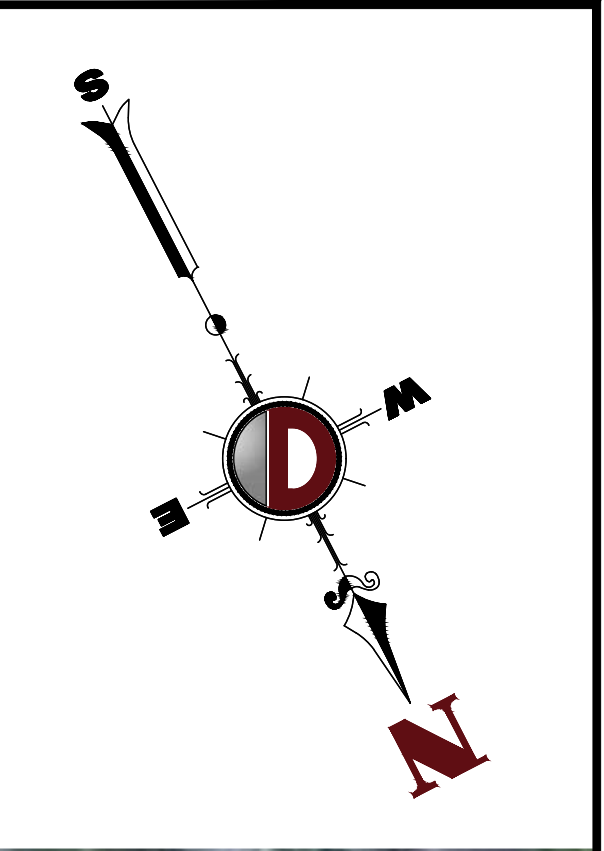


Plotted: 04/19/23 - 11:51 AM, By: ohehir, - Product Ver: 24.2a (LMS Tech)  
File: P:\CEPC PROJECTS\1021 Parikh Network, LLC\99-025 West Orange\DWG\Exhibits (Hearings)\2023-04-20 Hearing\DWG\Aerial-Overlay-D102199025S2.dwg, ----> AERIAL OVERLAY

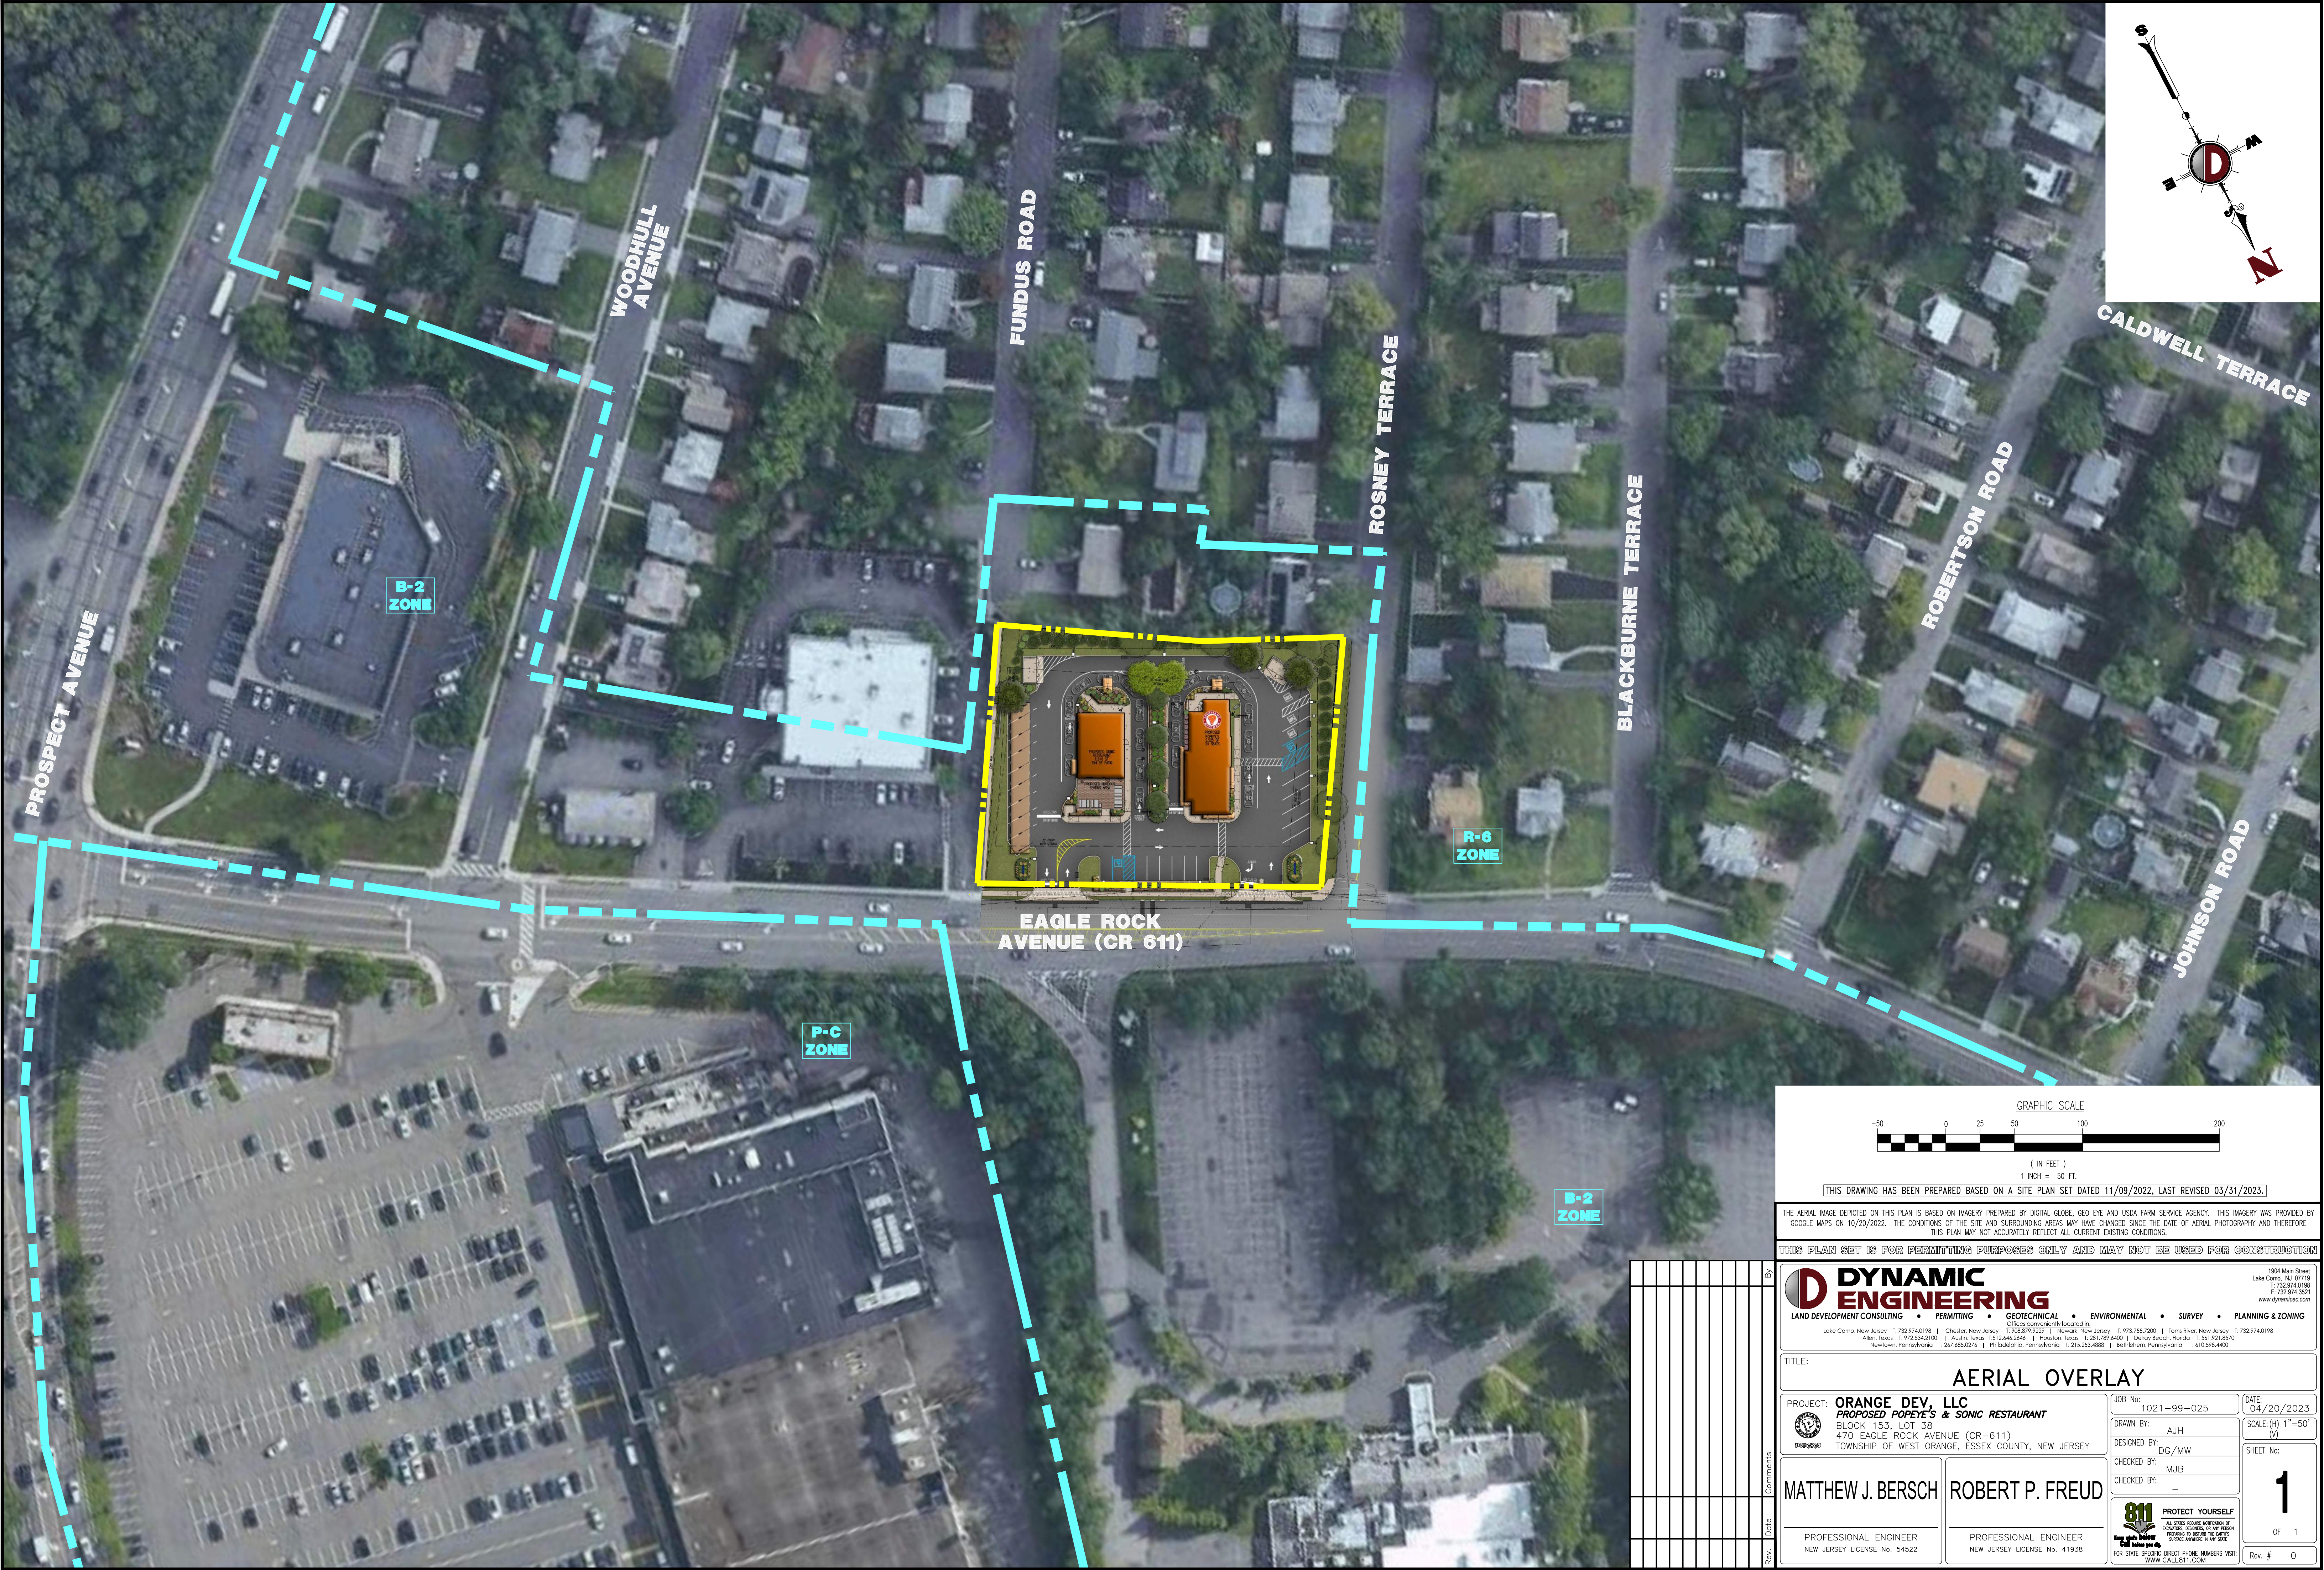

[THIS DRAWING HAS BEEN PREPARED BASED ON A SITE PLAN SET DATED 11/09/2022, LAST REVISED 03/31/2023.]

THE AERIAL IMAGE DEPICTED ON THIS PLAN IS BASED ON IMAGERY PREPARED BY DIGITAL GLOBE, GEO EYE AND USDA FARM SERVICE AGENCY. THIS IMAGERY WAS PROVIDED BY GOOGLE MAPS ON 10/20/2022. THE CONDITIONS OF THE SITE AND SURROUNDING AREAS MAY HAVE CHANGED SINCE THE DATE OF AERIAL PHOTOGRAPHY AND THEREFORE THIS PLAN MAY NOT ACCURATELY REFLECT ALL CURRENT EXISTING CONDITIONS.


THIS PLAN SET IS FOR PERMITTING PURPOSES ONLY AND MAY NOT BE USED FOR CONSTRUCTION



**DYNAMIC ENGINEERING**  
LAND DEVELOPMENT CONSULTING • PERMITTING • GEOTECHNICAL • ENVIRONMENTAL • SURVEY • PLANNING & ZONING

Lake Como, New Jersey 1-732.974.0198 | Chester, New Jersey 1-732.974.0198 | New York, New Jersey 1-908.879.9229 | Newark, New Jersey 1-973.753.7200 | Toms River, New Jersey 1-732.974.0198  
Allen, Texas 1-972.334.2100 | Austin, Texas 1-512.444.2444 | Houston, Texas 1-281.769.4422 | Gulf Breeze, Florida 1-904.921.8570  
Newtown, Pennsylvania 1-267.685.0276 | Philadelphia, Pennsylvania 1-215.253.4898 | Southampton, Pennsylvania 1-610.398.4400

1934 Main Street  
Lake Como, NJ 07719  
T: 732.974.0198  
F: 732.974.3521  
www.dynamiceng.com
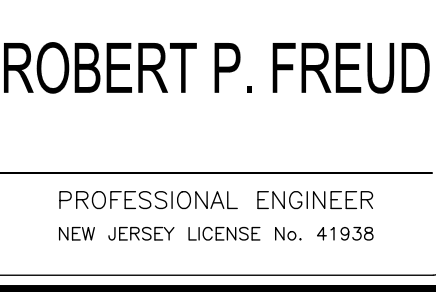
|   |   |
|---|---|
| TITLE:<br><b>AERIAL OVERLAY</b>   |   |
| PROJECT: <b>ORANGE DEV, LLC<br/>PROPOSED POPEYE'S &amp; SONIC RESTAURANT</b><br>BLOCK 153, LOT 35<br>470 EAGLE ROCK AVENUE (CR-611)<br>TOWNSHIP OF WEST ORANGE, ESSEX COUNTY, NEW JERSEY   | JOB No:<br>1021-99-025<br>DRAWN BY:<br>AJH<br>DESIGNED BY:<br>DG/MW<br>CHECKED BY:<br>MJB<br>CHECKED BY:<br>— |
| DATE: 04/20/2023<br>SCALE: (H) 1"=50'<br>(V)<br>SHEET No:<br><b>1</b><br>OF 1<br>Rev. # 0   |   |
| <div><p><b>MATTHEW J. BERSCH</b><br/>PROFESSIONAL ENGINEER<br/>NEW JERSEY LICENSE No. 54522</p></div> <div><p><b>ROBERT P. FREUD</b><br/>PROFESSIONAL ENGINEER<br/>NEW JERSEY LICENSE No. 41938</p></div> <div><p><b>PROTECT YOURSELF</b><br/>ALL STATES REQUIRE NOTIFICATION OF<br/>UNDERGROUND UTILITIES BEFORE ANY<br/>EXCAVATION OR CONSTRUCTION.<br/>CALL 811 TO LOCATE UTILITIES.<br/>FOR STATE SPECIFIC DIRECT PHONE NUMBERS VISIT:<br/>WWW.CALL811.COM</p></div> |   |