



Plotted: 04/06/23 - 12:08 PM, By: creyes, Product Ver: 24.2s (LMS Tech)
File: \\decpc.local\decfolders\data\DECPC PROJECTS\1021 Penkin Network, LLC\99-025 West Orange\Dwg\Site Plans\102199025S02.dwg, ----> 15 CONSTRUCTION DETAILS

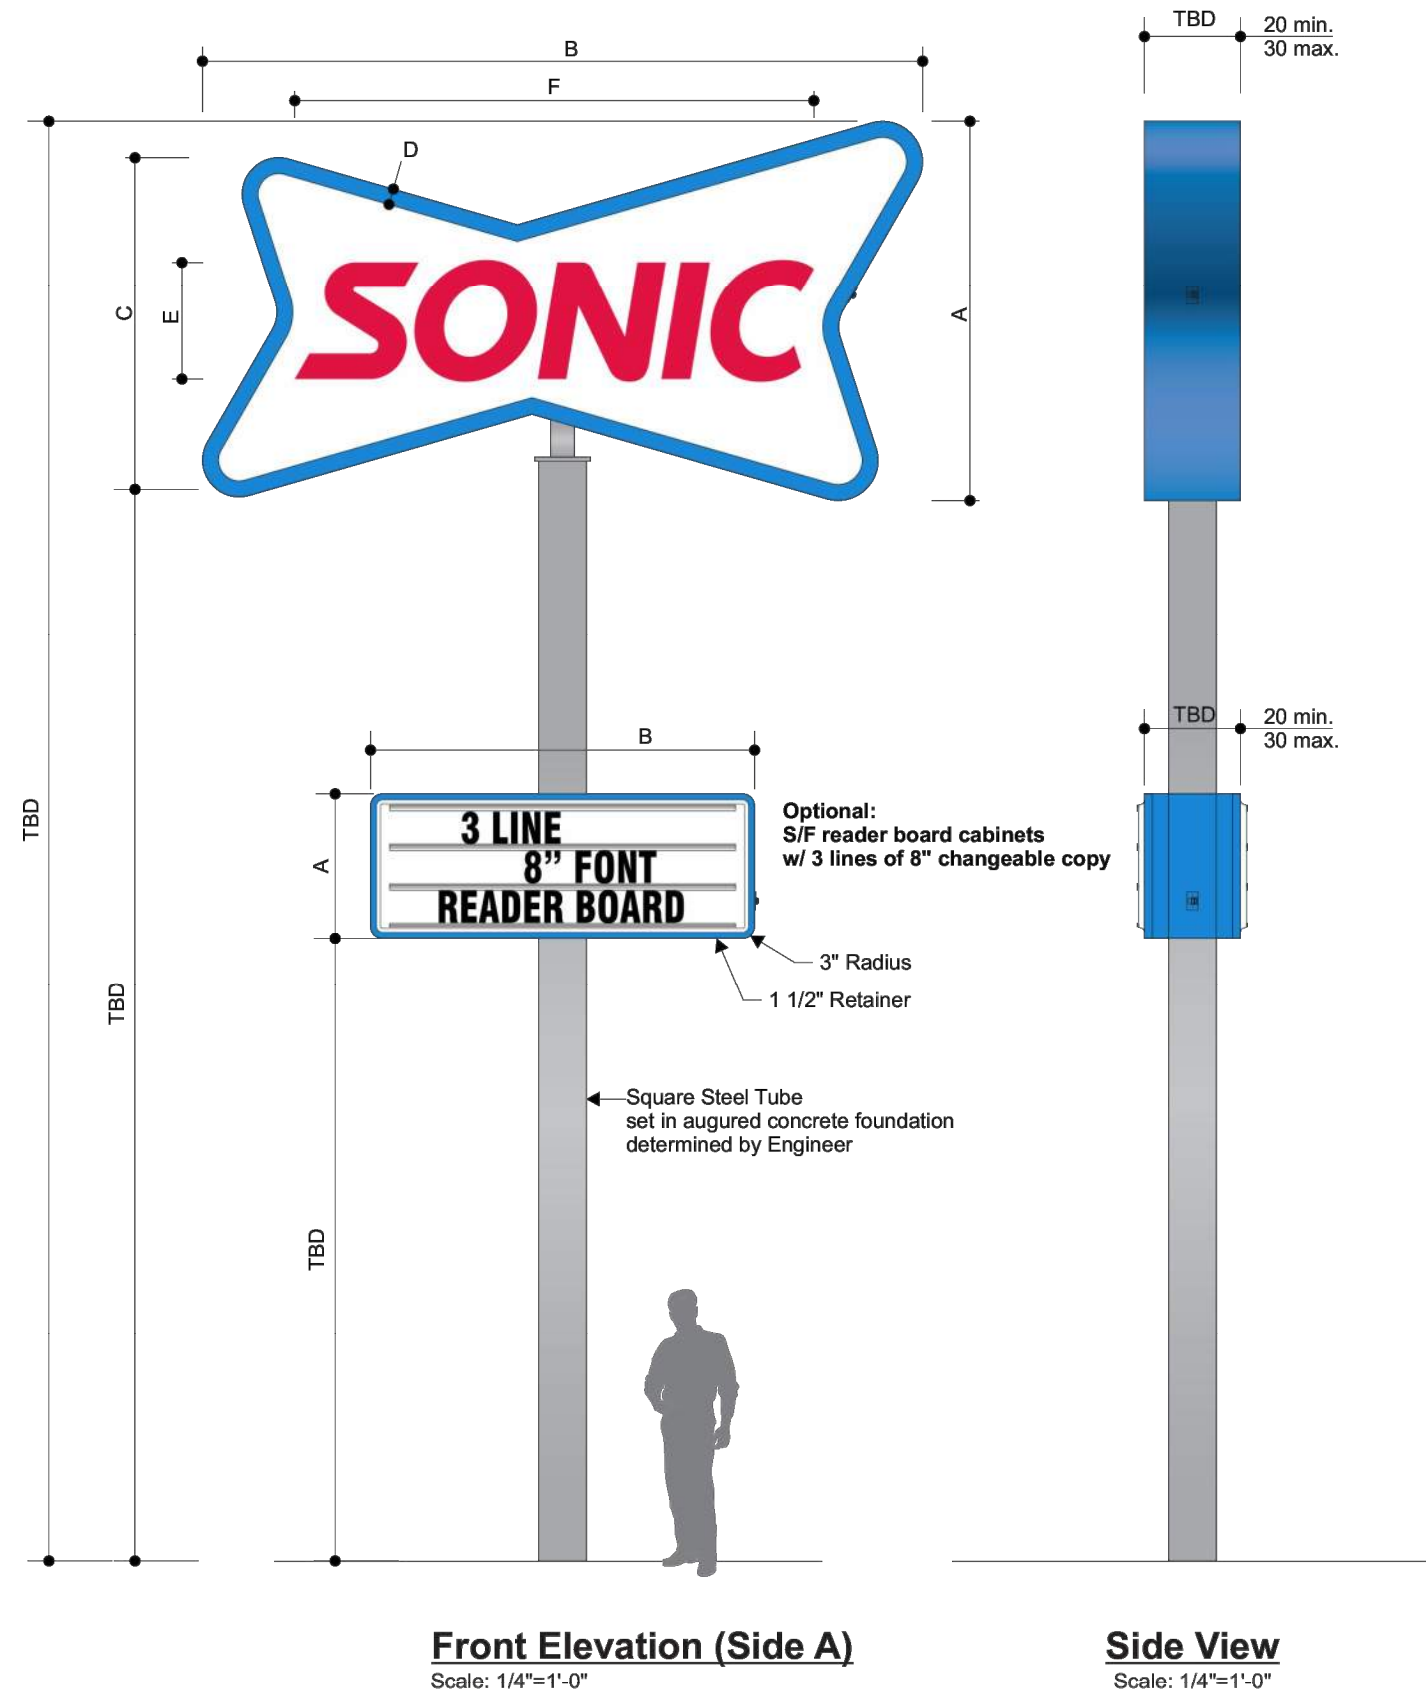

Note:
LED Layout to be Provided by
Sloan LED

Sign Type	A	B	C	D	E	F	Recommendation
6'-0" Sign	3'-1 15/16"	6'-0"	2'-9 15/16"	1 5/8"	11 11/16"	4'-3 7/8"	(Polycarbonate Embossed Face)
8'-0" Sign	4'-2 9/16"	8'-0"	3'-9 1/4"	2 1/8"	1'-3 5/8"	5'-9 3/16"	(Polycarbonate Embossed Face)
10'-0" Sign	5'-3 3/16"	10'-0"	4'-8 9/16"	2 11/16"	1'-7 1/2"	7'-2 1/2"	(Polycarbonate Embossed Face)
12'-0" Sign	6'-3 7/8"	12'-0"	5'-7 7/8"	3 3/16"	1'-11 7/16"	8'-7 13/16"	(Polycarbonate Embossed Face)
15'-0" Sign	7'-10 13/16"	15'-0"	7'-0 13/16"	4"	2'-5 1/4"	10'-9 3/4"	(Polycarbonate Embossed or Flex Face)
Reader Board	3'-0"	8'-0"	-	-	-	-	(Polycarbonate Pan-formed Face)



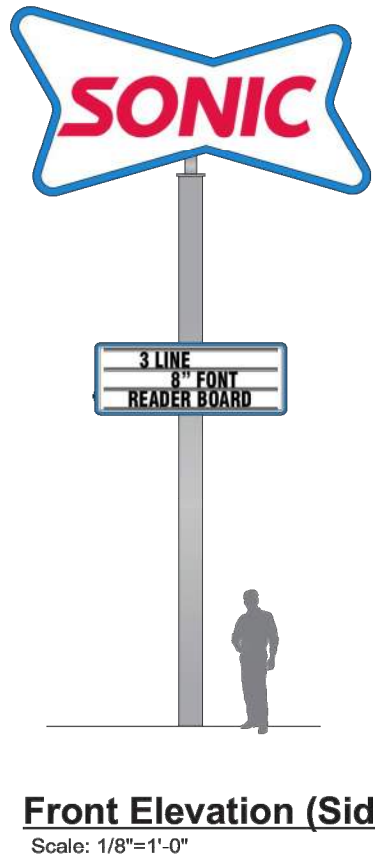


Color Reference

Red	Red - PMS 192C (3M 3730-2324)
Blue	Blue - PMS 2382C (3M 3730-8094)
Flexible Vinyl Face (3M Panagraphics 3)	
UV Overlay (3M 3660M)	
Light Blue (3M 180mc-7285)	
PMS 425C (SW 7659 Gris Silver)	
SW 4361 Sonic Logo Blue (sign cabinet refresh)	

SONIC FREESTANDING PYLON SIGN

NOT TO SCALE

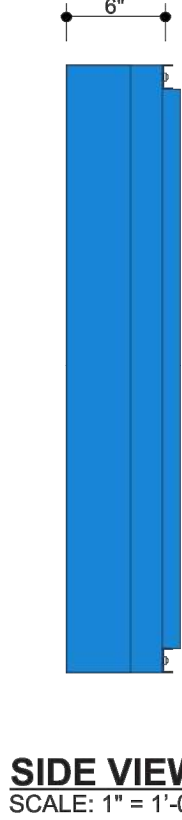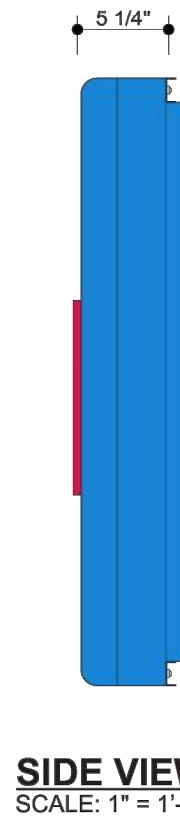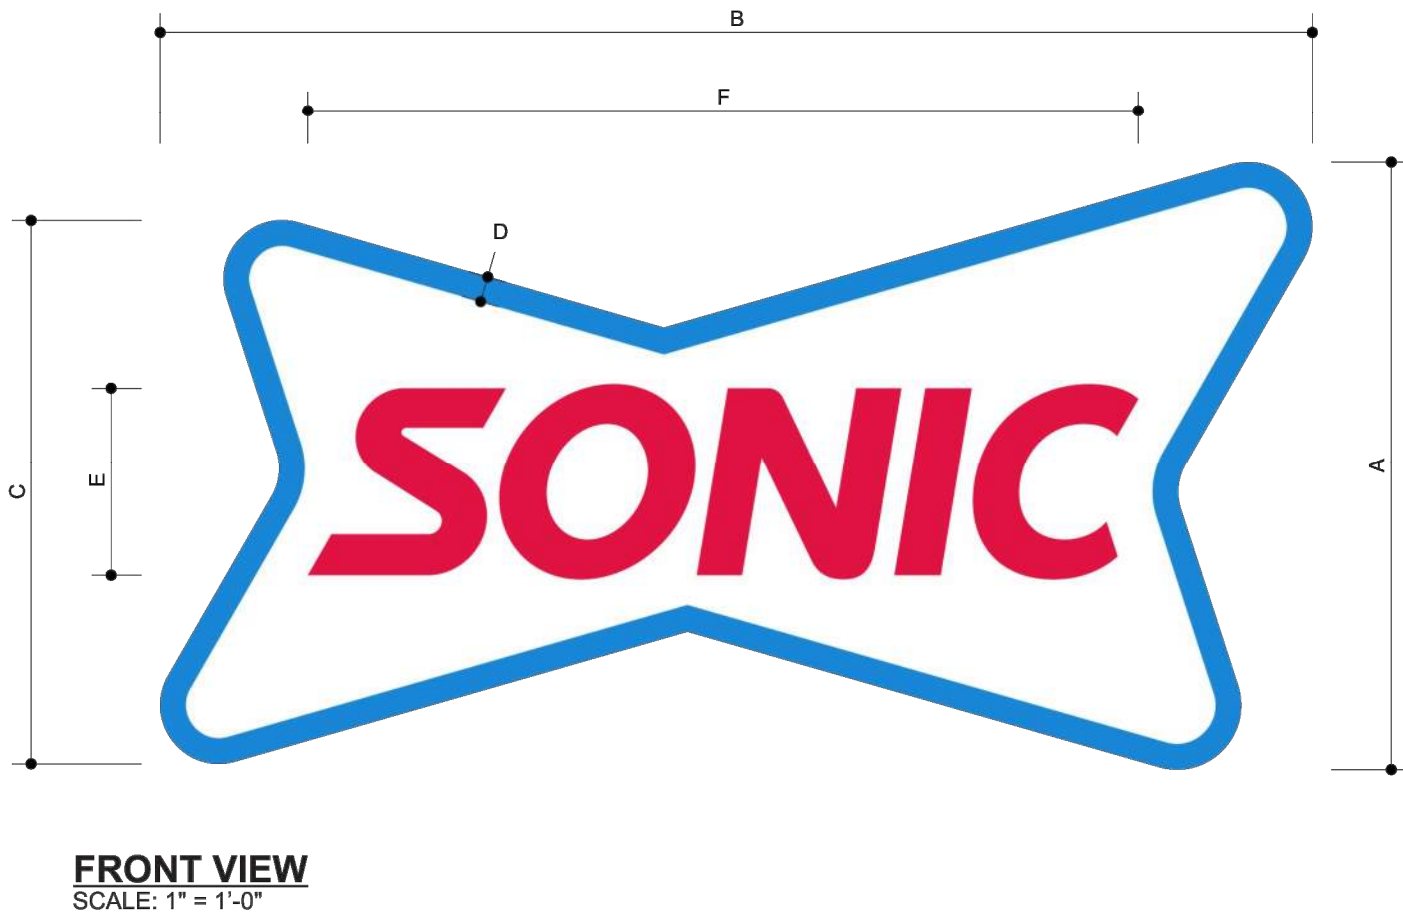

Note:
LED Layout to be Provided by
Sloan LED


Sign Type	A	B	C	D	E	F	Recommendation
6'-0" Sign	3'-1 15/16"	6'-0"	2'-9 15/16"	1 5/8"	11 11/16"	4'-3 7/8"	Face Lit/ Halo Lit (Poly. Embossed Face)
8'-0" Sign	4'-2 9/16"	8'-0"	3'-9 1/4"	2 1/8"	1'-3 5/8"	5'-9 3/16"	Face Lit/ Halo Lit (Poly. Embossed Face)
10'-0" Sign	5'-3 3/16"	10'-0"	4'-8 9/16"	2 11/16"	1'-7 1/2"	7'-2 1/2"	Face Lit/ Halo Lit (Poly. Embossed Face)
12'-0" Sign	6'-3 7/8"	12'-0"	5'-7 7/8"	3 3/16"	1'-11 7/16"	8'-7 13/16"	Face Lit/ Halo Lit (Poly. Embossed Face)
15'-0" Sign	7'-10 13/16"	15'-0"	7'-0 13/16"	4"	2'-5 1/4"	10'-9 3/4"	Face Lit/ Halo Lit (Poly. Embossed or Flex Face)

Color Specifications

Red	Red - PMS 192C
Blue	Blue - PMS 2382C
Translucent White	Translucent White

SONIC SIGN

NOT TO SCALE

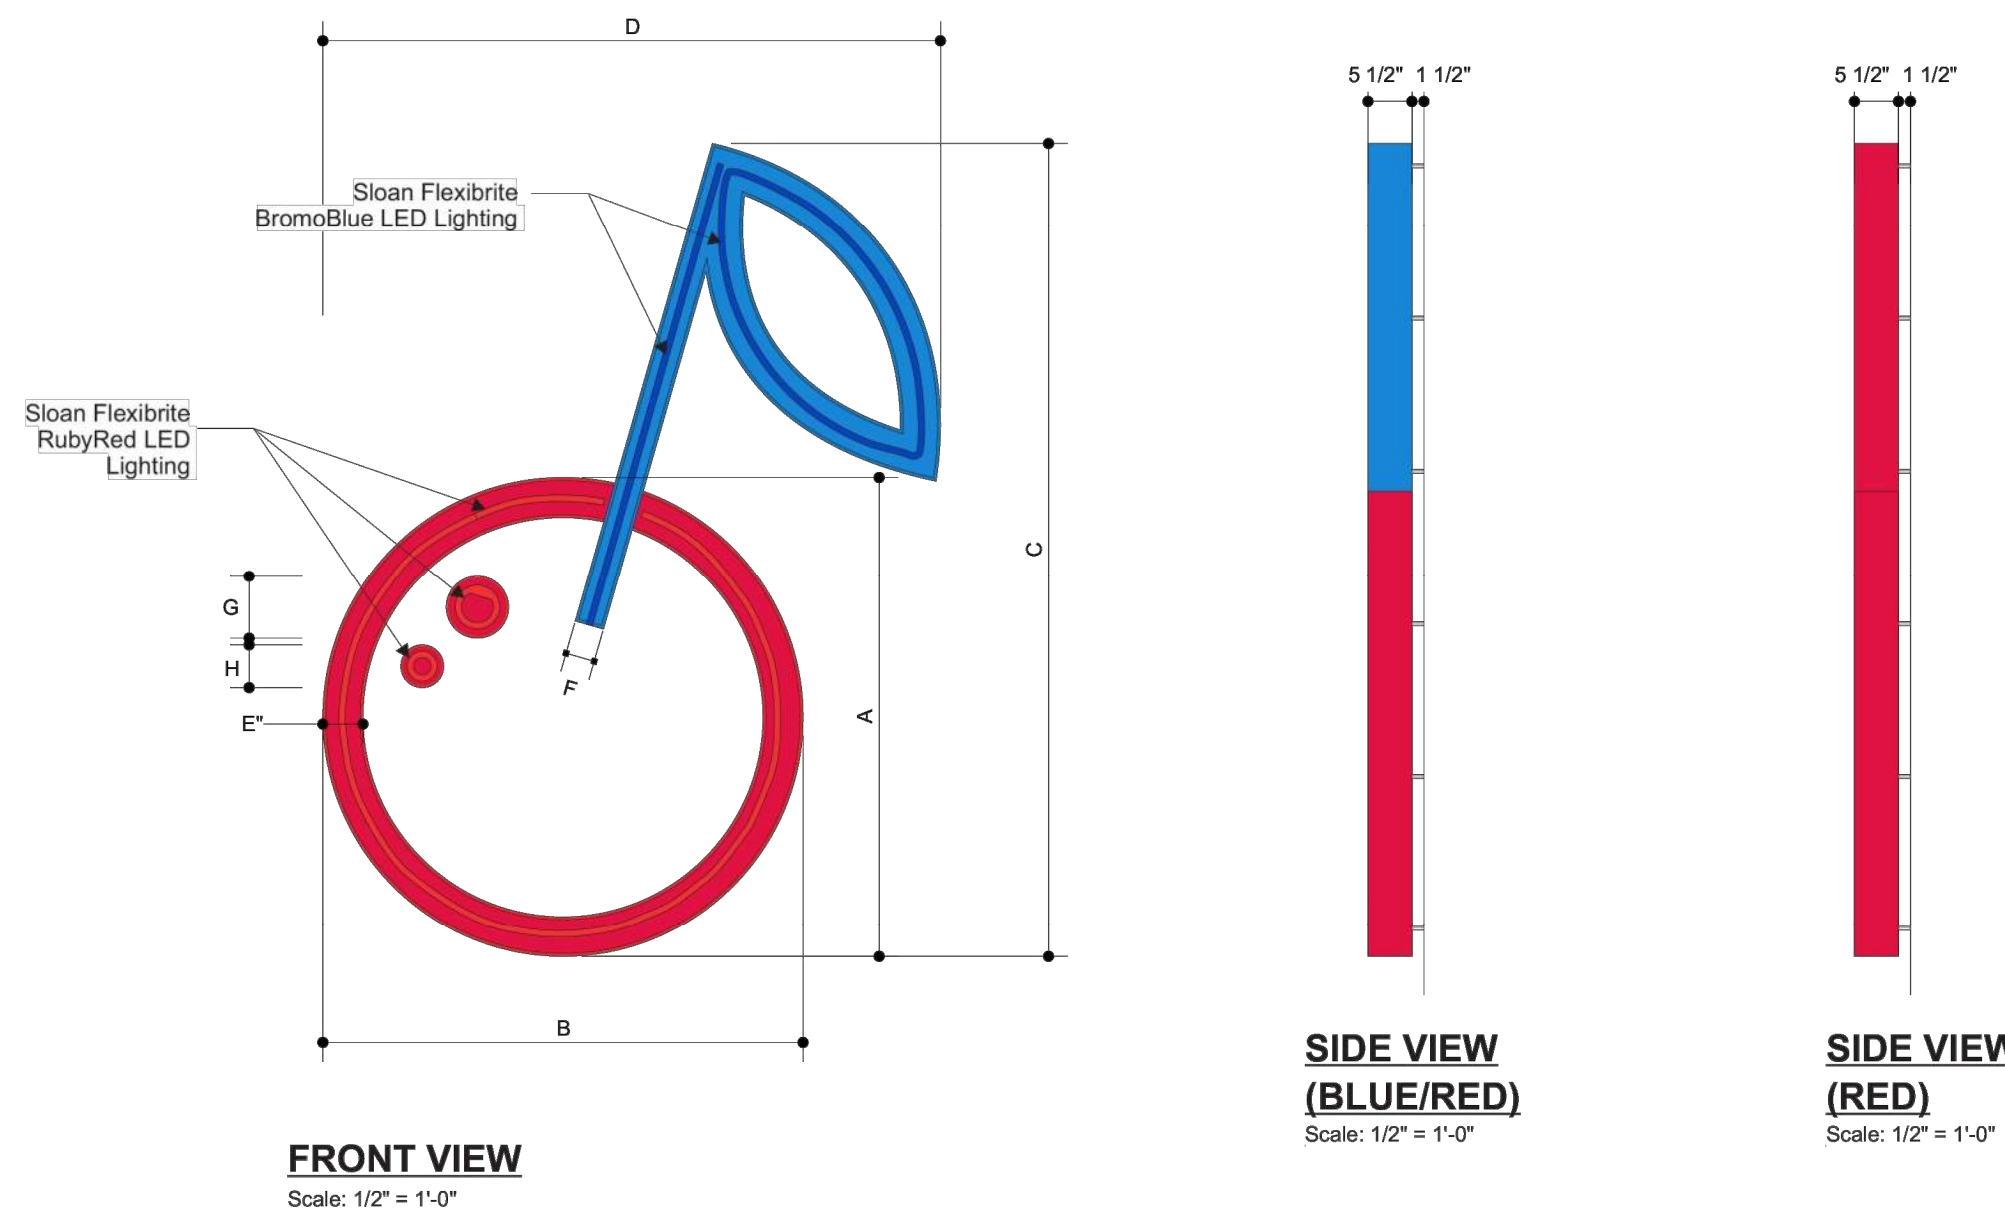

Note:
LED Layout to be Provided by
Sloan LED

Sign Type	A	B	C	D	E	F	G	H
2'-0" Logo	2'-0"	2'-0"	3'-4 3/4"	2'-6 7/8"	2"	1 1/2"	3 1/8"	2 1/8"
3'-0" Logo	3'-0"	3'-0"	5'-1"	3'-10 3/8"	3"	2 1/4"	4 5/8"	3 1/4"
4'-0" Logo	4'-0"	4'-0"	6'-9 3/8"	5'-1 3/4"	4"	2 7/8"	6 1/4"	4 1/4"
5'-0" Logo	5'-0"	5'-0"	8'-5 5/8"	6'-5 1/8"	5"	3 5/8"	7 3/4"	5 1/4"
6'-0" Logo	6'-0"	6'-0"	10'-2"	7'-8 5/8"	6"	4 3/8"	9 1/4"	6 3/8"

Color Specifications


Red	Red - PMS 192C
Blue	Blue - PMS 2382C
Opaque White	Opaque White

LED Color Specifications

Sloan Flexibrite RubyRed LED Lighting	
Sloan Flexibrite - BromoBlue LED Lighting	

SONIC CHERRY LOGO SIGN

NOT TO SCALE

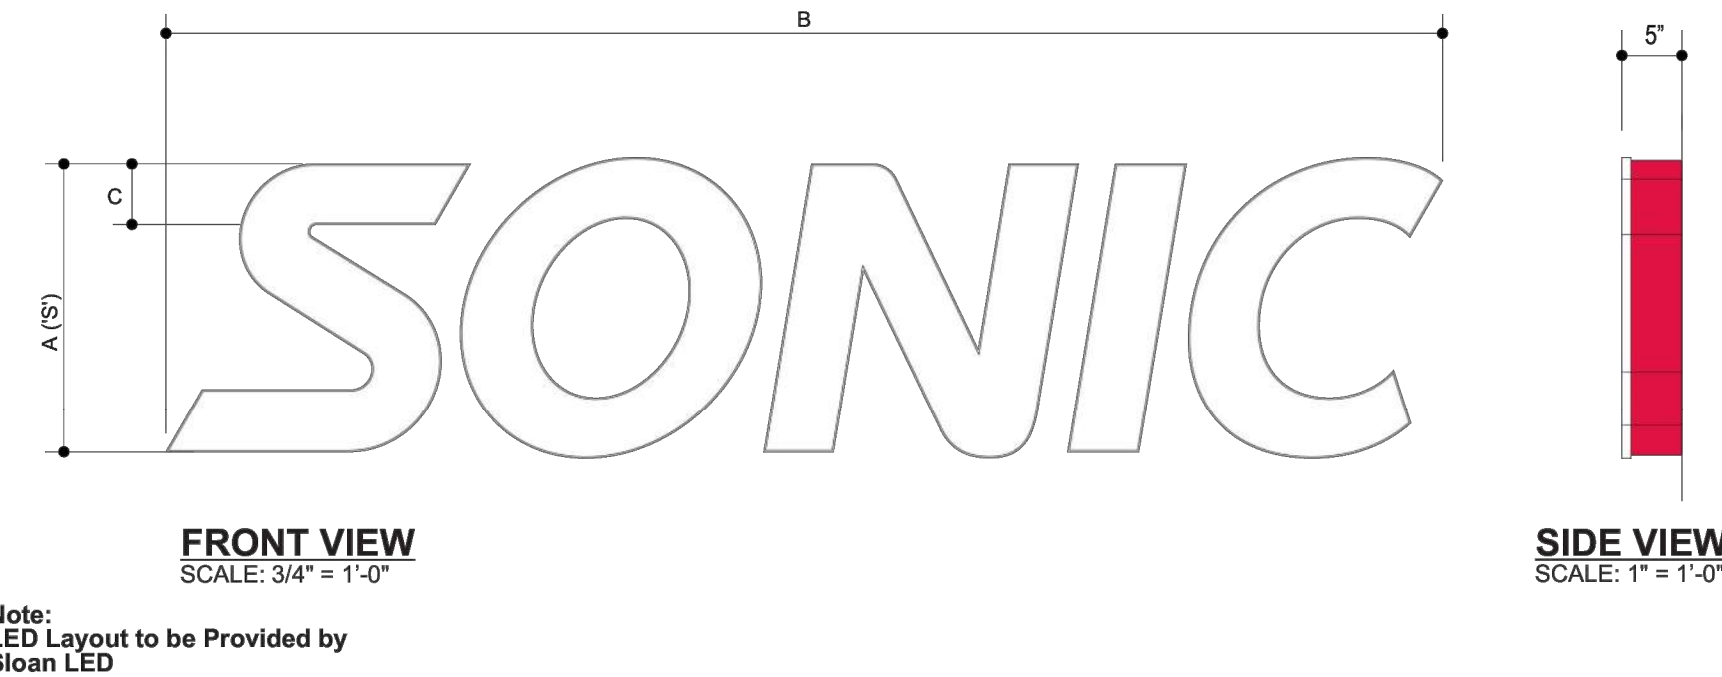

Note:
LED Layout to be Provided by
Sloan LED

Sign Type	A	B	C
18" Letters	1'-6"	6'-7 3/4"	3 3/4"
20" Letters	1'-8"	7'-4 5/8"	4 3/16"
24" Letters	2'-0"	8'-10 3/8"	5"
30" Letters	2'-6"	11'-0 15/16"	6 5/16"

Color Specifications

Red	Red - PMS 192C Letter Return Color
Translucent White	Translucent White Acrylic Face Panels
White Trim Cap	White Trim Cap

SONIC CHANNEL LETTER DETAIL

NOT TO SCALE

THIS PLAN SET IS FOR PERMITTING PURPOSES ONLY AND MAY NOT BE USED FOR CONSTRUCTION

DYNAMIC ENGINEERING
LAND DEVELOPMENT CONSULTING • PERMITTING • GEOTECHNICAL • ENVIRONMENTAL • SURVEY • PLANNING & ZONING

1954 Main Street
Lake Como, NJ 07719
T: 732.974.0198
F: 732.974.3521
www.dynamiceng.com

TITLE: **SONIC SIGNAGE EXHIBIT**

PROJECT: **ORANGE DEV, LLC**
PROPOSED POPEYE'S & SONIC RESTAURANT
BLOCK 15-3, LOT 38
470 EAGLE ROCK AVENUE (CR-611)
TOWNSHIP OF WEST ORANGE, ESSEX COUNTY, NEW JERSEY

JOB No: 1021-99-025
DATE: 04/20/2023
DRAWN BY: DG
DESIGNED BY: DG/MW
CHECKED BY: MJB
CHECKED BY: -

SHEET No: 1
OF 1

Rev. # 0

PROFESSIONAL ENGINEER
NEW JERSEY LICENSE No. 54522

PROFESSIONAL ENGINEER
NEW JERSEY LICENSE No. 41938

811
CALL BEFORE YOU DIG
FOR STATE SPECIFIED DIRECT PHONE NUMBERS VISIT:
WWW.CALL811.COM

ALL STATES REQUIRE NOTIFICATION OF
CONTRACTS, PERMITS, OR ANY OTHER
PREPARING TO START THE SERVICE
OFFICE HOURS: 8 AM - 5 PM