



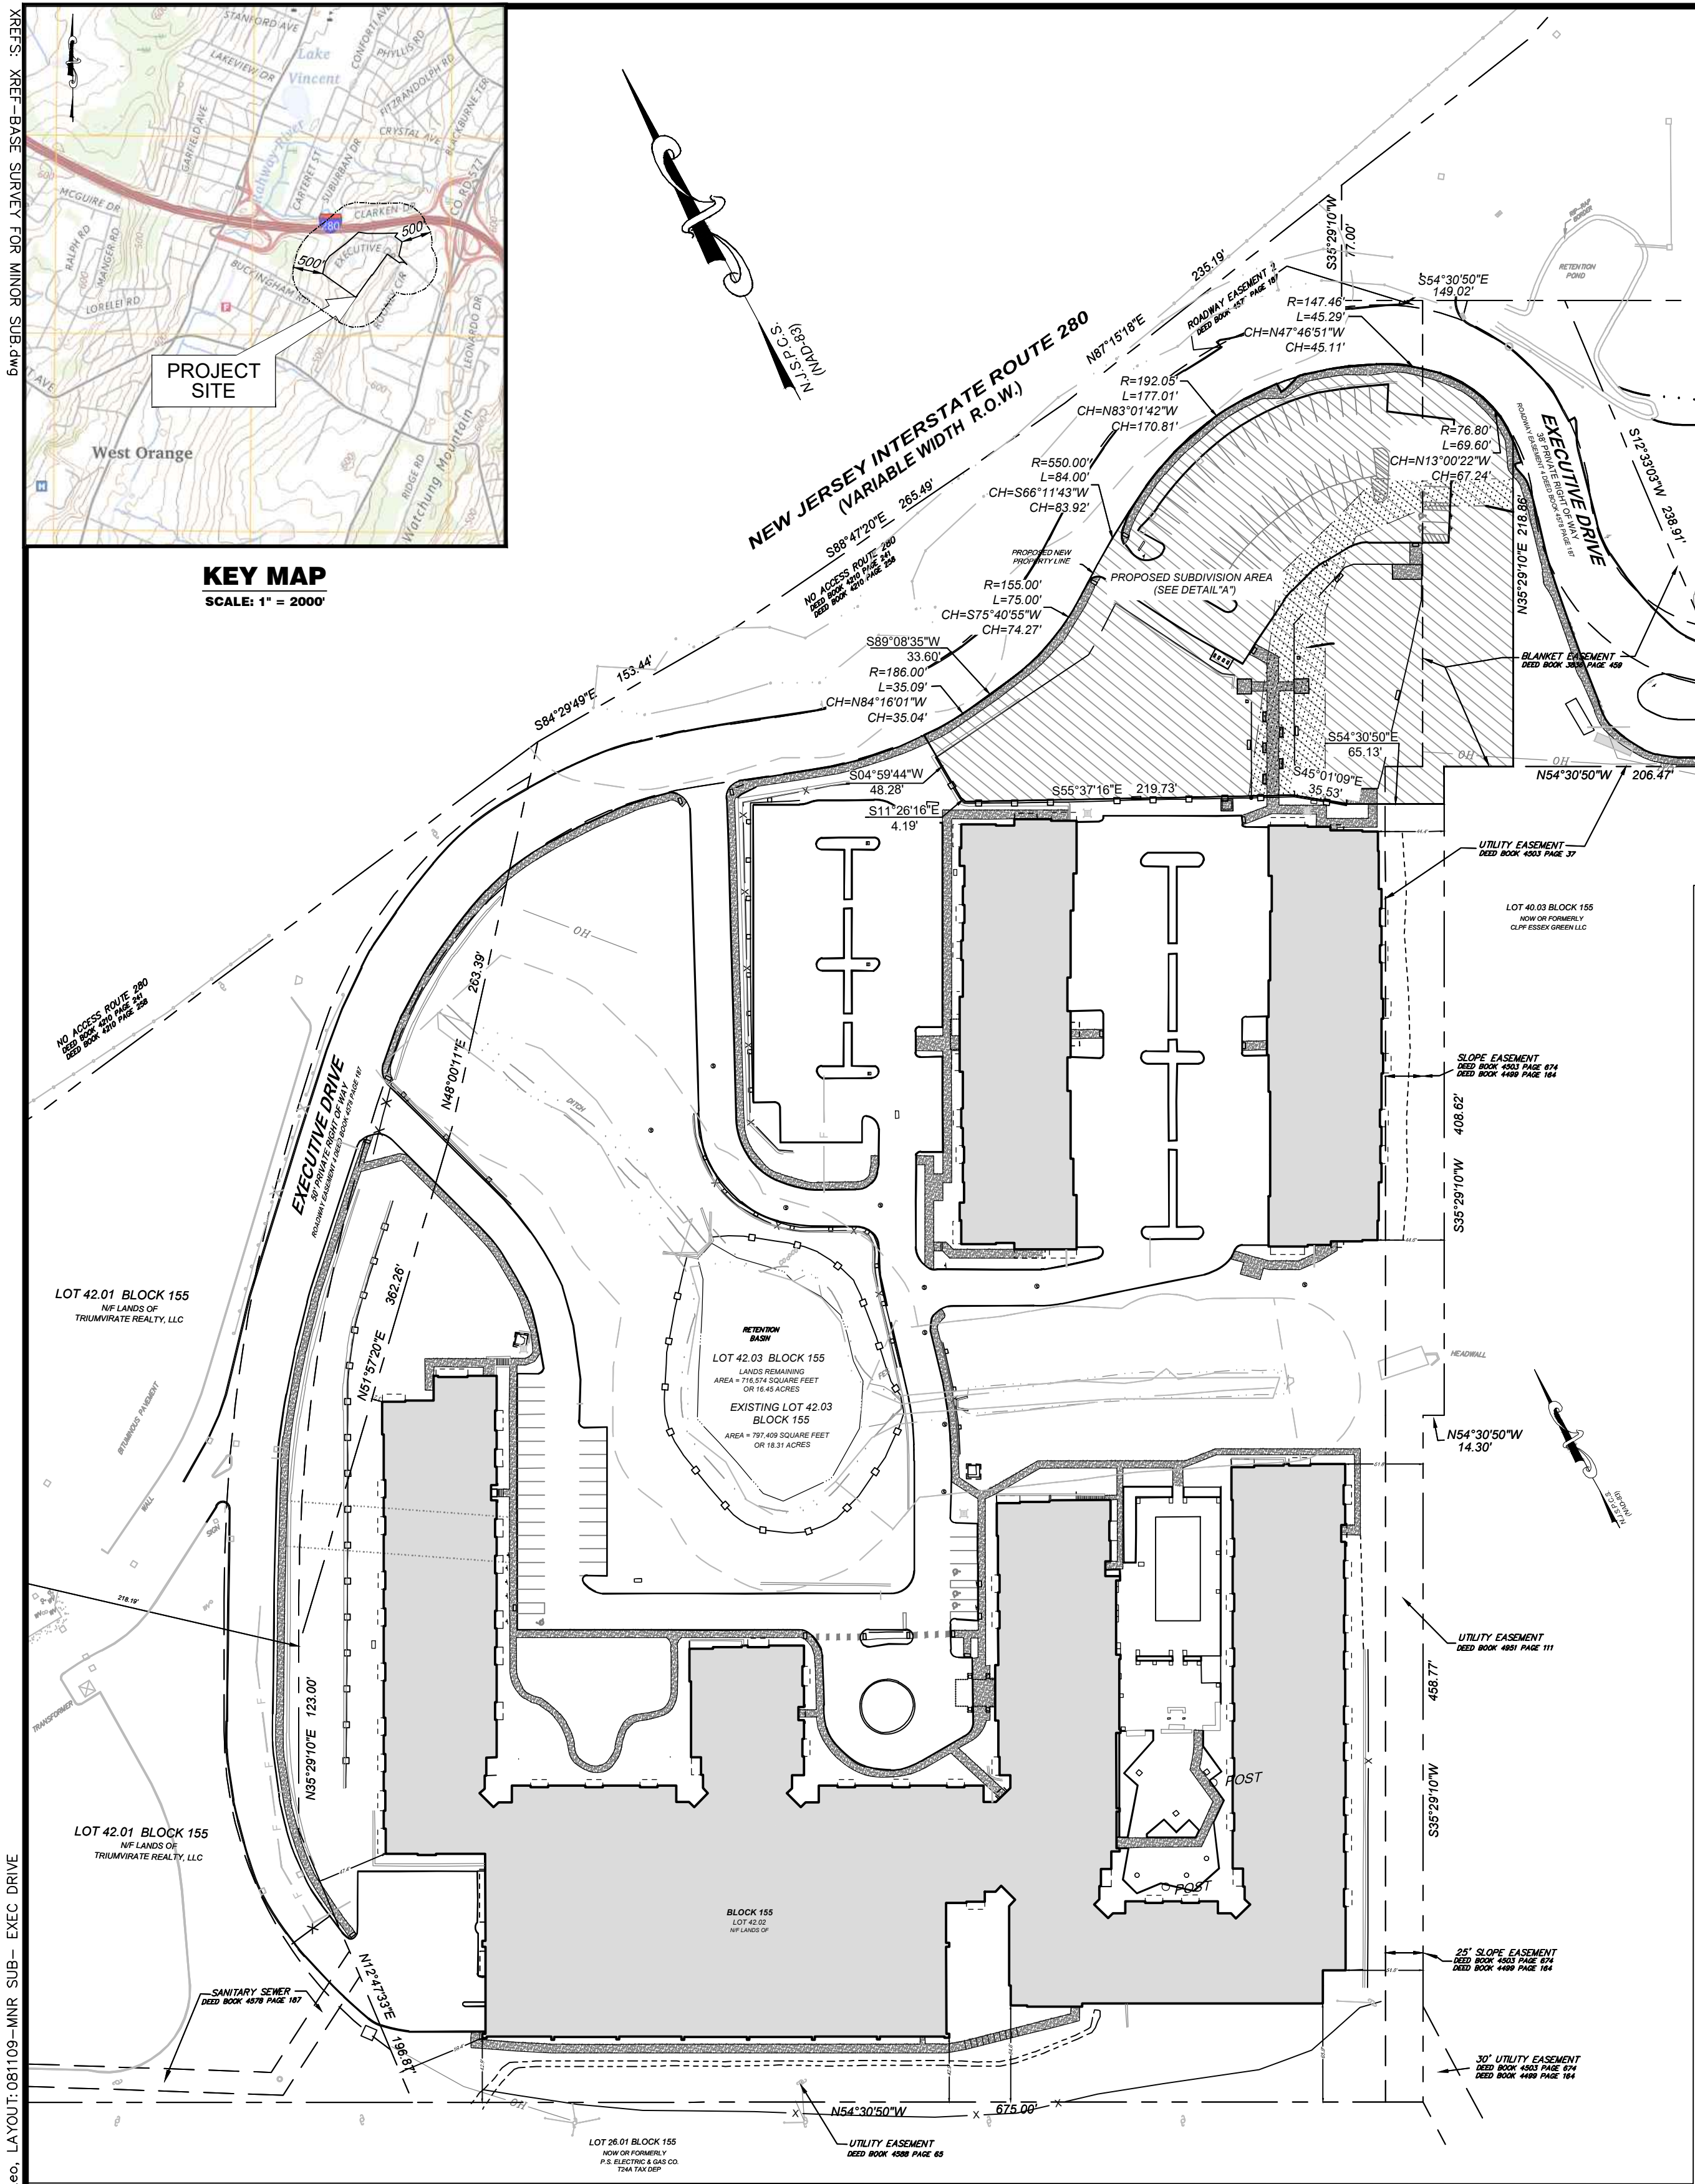

OVERALL BOUNDARY BLOCK 155, LOT 42.03
SCALE: 1/80'

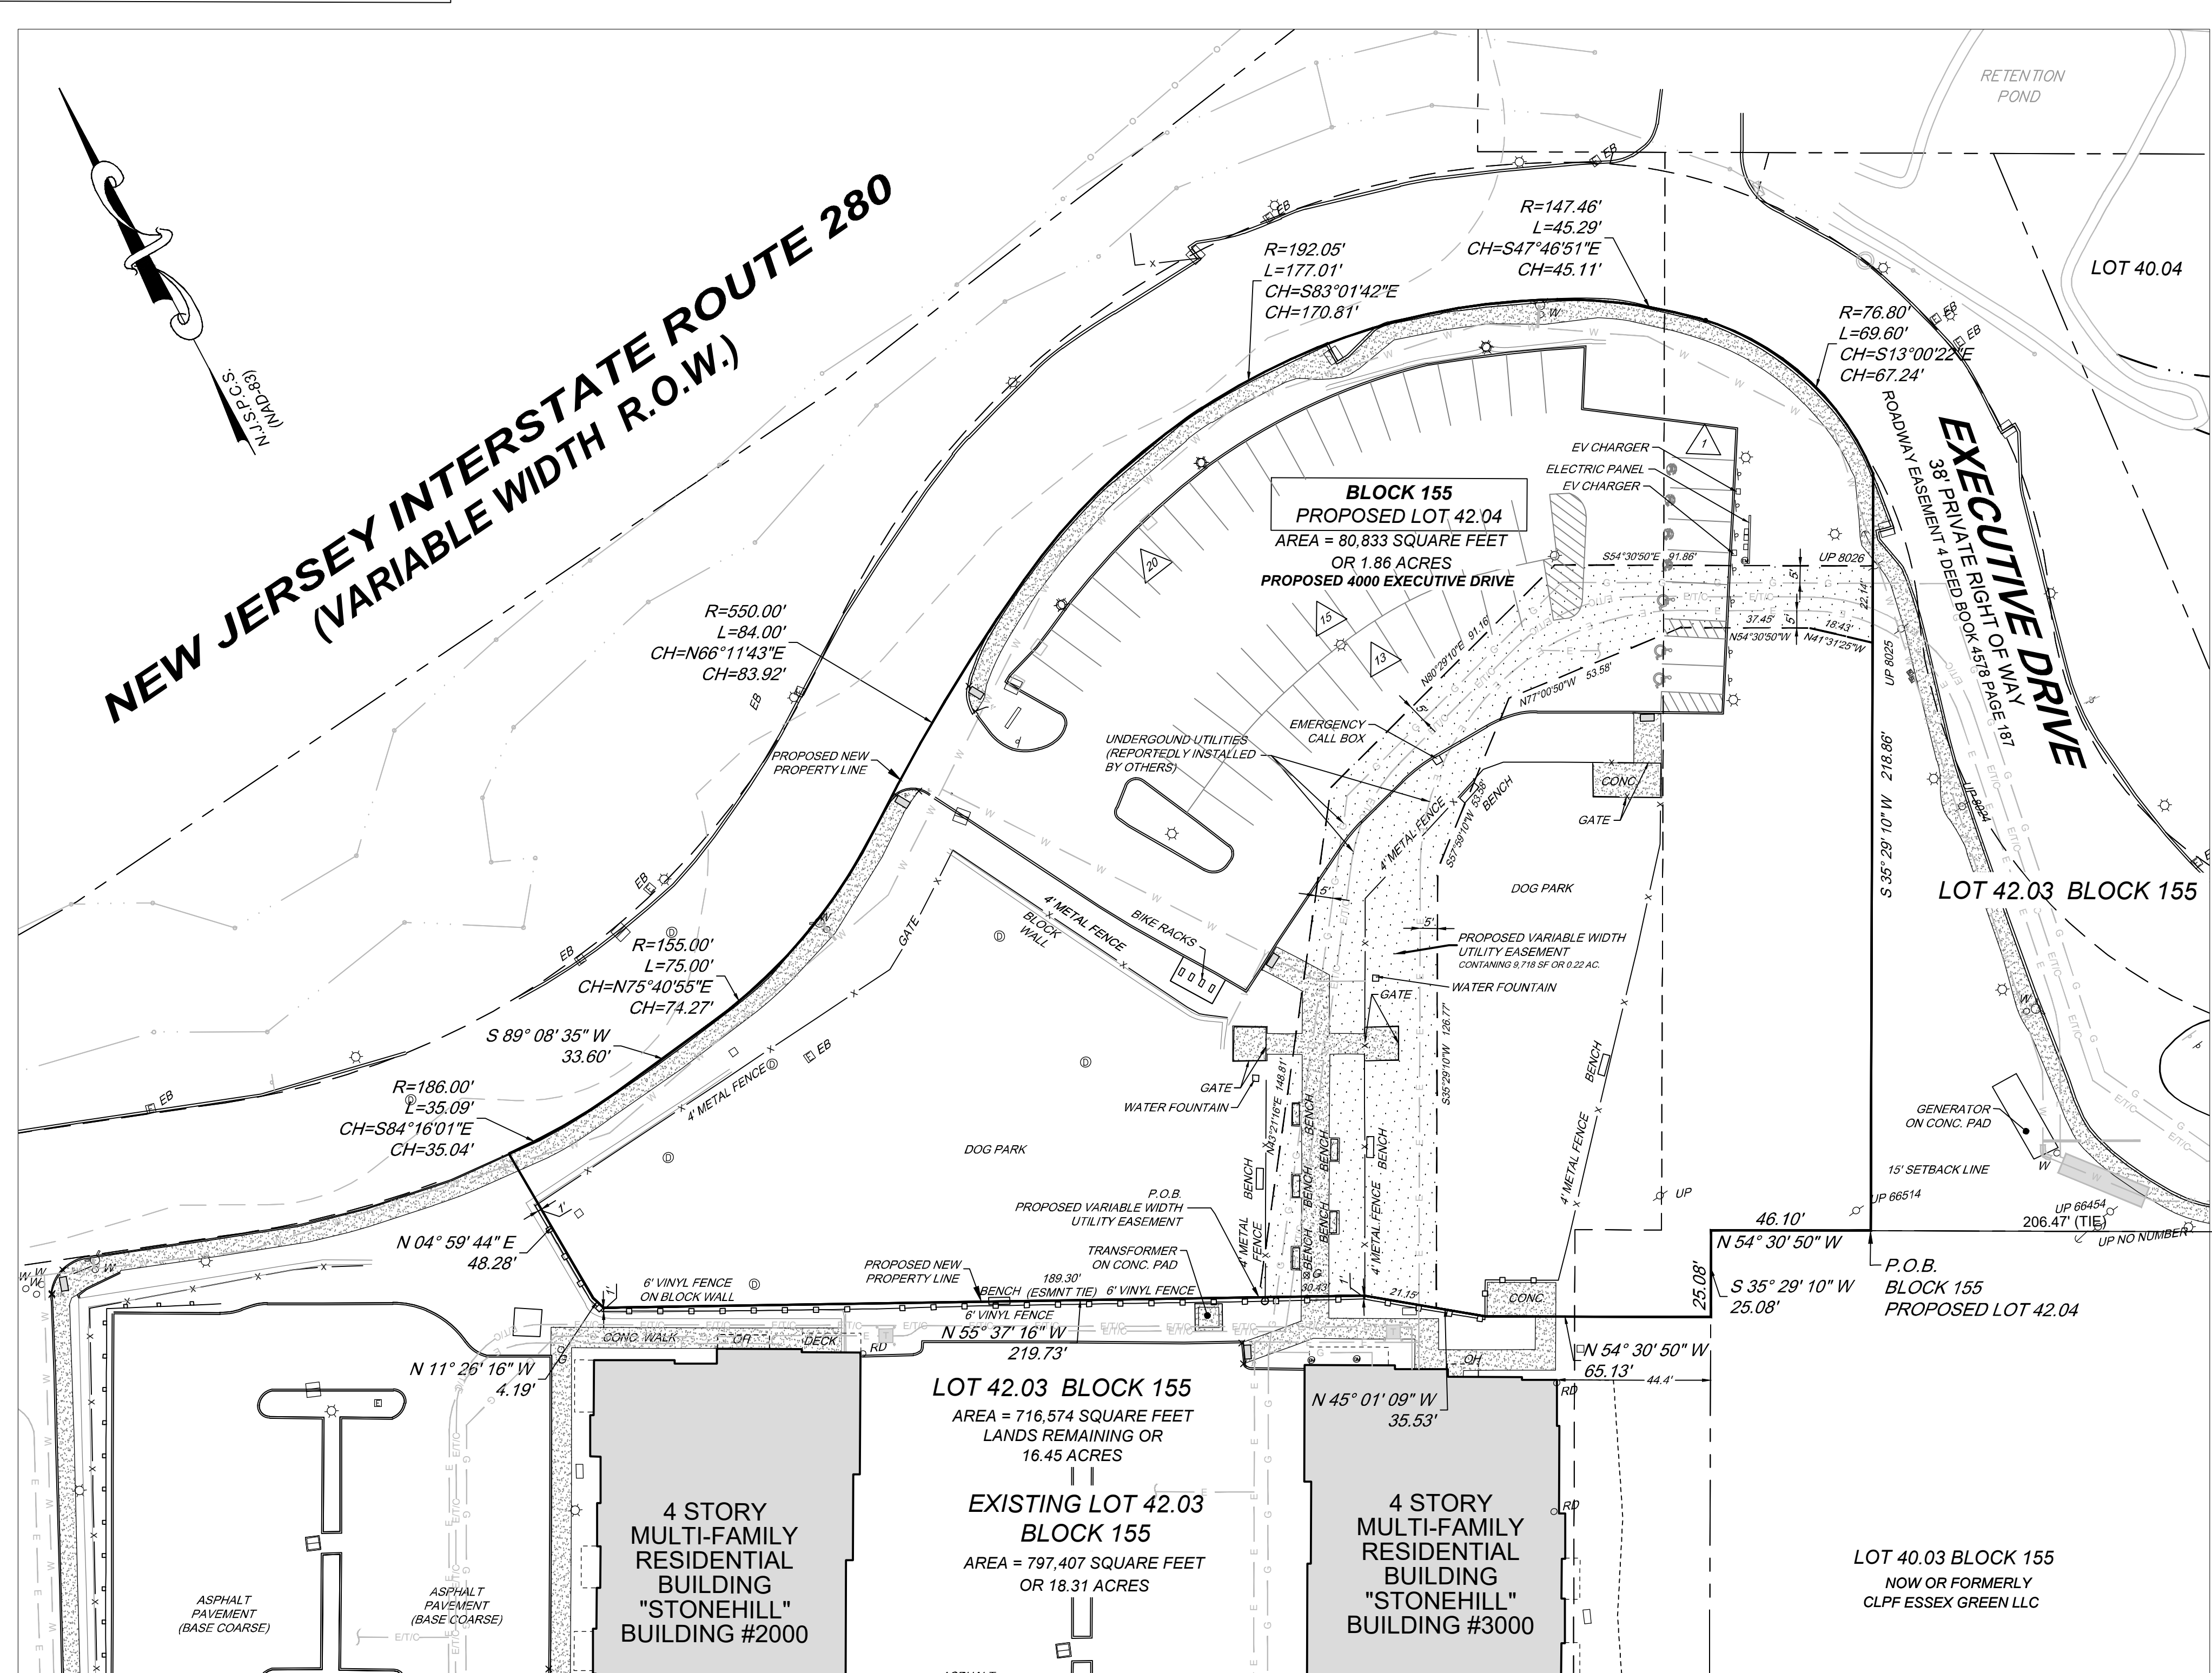

DETAIL "A" PROPOSED BLOCK 155, PROPOSED LOT 42.04
SCALE: 1/30'

NOTES:

- IF THIS SURVEY DOES NOT CONTAIN THE RAISED SEAL OF THE SURVEYOR, IT IS AN UNAUTHORIZED REPRODUCTION OF THE SURVEY.
- ALL BOUNDARY AND EASEMENT INFORMATION SHOWN HEREON PER REFERENCE #2.
- HORIZONTAL DATUM IS BASED UPON THE NEW JERSEY STATE PLANE COORDINATE SYSTEM (NAD83).
- EXISTING BLOCK AND LOT NUMBERS SHOWN HEREON REFER TO THE TAX MAP OF THE WEST ORANGE, ESSEX COUNTY, NEW JERSEY, SHEET #88.
- THIS SURVEY IS MADE SOLELY FOR THE PARTIES NAMED HEREON AND IS NOT TRANSFERABLE, EXCEPT TO THE MORTGAGE HOLDER, WHICH SHALL SURVIVE TO ITS SUCCESSOR OR ASSIGN.
- THE PROPERTY OFFSETS SHOWN ON THIS PLAN SHALL NOT BE USED AS THE BASIS FOR THE CONSTRUCTION OF FENCES OR ANY OTHER PERMANENT STRUCTURES.

REFERENCES:

- THE OFFICIAL TAX MAP FOR THE TOWNSHIP OF WEST ORANGE, ESSEX COUNTY, NEW JERSEY, SHEET #88.
- MAP ENTITLED, "PRELIMINARY & FINAL MAJOR SITE PLAN FOR GREEN ESSEX PARTNERS URBAN RENEWAL, LLC PROPOSED MULTI-FAMILY RESIDENTIAL DEVELOPMENT TAX MAP SHEET 88, BLOCK 155, LOTS 42.02, 42.01, & 42.03, 100-200 EXECUTIVE DRIVE, TOWNSHIP OF WEST ORANGE, ESSEX COUNTY, NEW JERSEY", PREPARED BY STONEFIELD ENGINEERING & DESIGN, LAST REVISED JANUARY 21, 2022.
- MAP ENTITLED, "ASBUILT SURVEY GREEN ESSEX PARTNERS URBAN RENEWAL, LLC PROPOSED MULTI-FAMILY RESIDENTIAL DEVELOPMENT TAX MAP SHEET 88, BLOCK 155, LOTS 42.03, 42.02 & 42.01, 100-200 EXECUTIVE DRIVE, TOWNSHIP OF WEST ORANGE, ESSEX COUNTY, NEW JERSEY", PREPARED BY STONEFIELD ENGINEERING & DESIGN, LAST REVISED FEBRUARY 21, 2024.

PROJECT SITE:
BLOCK 155, LOT 42.03
WEST ORANGE TOWNSHIP, ESSEX COUNTY, NEW JERSEY

OWNER & APPLICANT:

GREEN ESSEX PARTNERS URBAN RENEWAL, LLC
16 MICROLAB ROAD, SUITE A
LIVINGSTON, NEW JERSEY 07039
973-992-2443

AREA CALCULATIONS:

EXISTING LOT 42.03	797,407 SF	18.31 AC
PROPOSED LOT 42.04	80,833 SF	1.86 AC
REMAINDER LOT 42.03	715,514 SF	16.45 AC
PROPOSED UTILITY EASEMENT	9,718 SF	0.22 AC

LAND USE ZONING

BLOCK 155, LOT 42.03 AND PROPOSED LOT 42.04 EXECUTIVE DRIVE ESSEX GREEN REDEVELOPMENT AREA- EXECUTIVE DRIVE MULTI-FAMILY RESIDENTIAL				
Proposed Use	REQUIRED	EXISTING 42.03	PROPOSED 42.03	PROPOSED LOT 42.04
MULTI-FAMILY RESIDENTIAL DWELLING	80,000	797,407 SF	715,514 SF	80,833 SF
DOG PARK	PERMITTED USE			
ZONING REQUIREMENT				
MINIMUM LOT AREA				
MINIMUM LOT SETBACK				
BLOCK 155, LOT 42.03	15 FT	7.1'	7.1'	15'
ALL OTHER LOTS	0 FT			
MAXIMUM BUILDING HEIGHT	4 HABITABLE STORIES	4 HABITABLE STORIES	4 HABITABLE STORIES	N/A
MAXIMUM RESIDENTIAL DENSITY	24 UNITS PER ACRES	23.2 UNITS PER ACRES	23.2 UNITS PER ACRES	N/A
MAXIMUM IMPERVIOUS LOT	65%*(514,286 SF)	54.5 % (434,943 SF)	57.1% (408,615 SF)	32.6% (26,328 SF)

** PERMEABLE PAVING SYSTEMS SHALL BE CALCULATED AS 75% IMPERVIOUS



NOTE: 'BLUE LIGHT' EMERGENCY CALL STATIONS TO BE INSTALLED WITHIN VICINITY OF DOG PARK AND COORDINATED WITH WEST ORANGE POLICE DEPARTMENT

MINOR SUBDIVISION
GREEN ESSEX PARTNERS URBAN RENEWAL, LLC
TAX MAP SHEET 88
BLOCK 155, LOT 42.03
TOWNSHIP OF WEST ORANGE
ESSEX COUNTY, NEW JERSEY

DATE: 02/21/2024
DRAWN BY: J. BOWMAN
CHECKED BY: J. BOWMAN
DATE: 02/21/2024
REVISION: 1
REVISION: 2
