


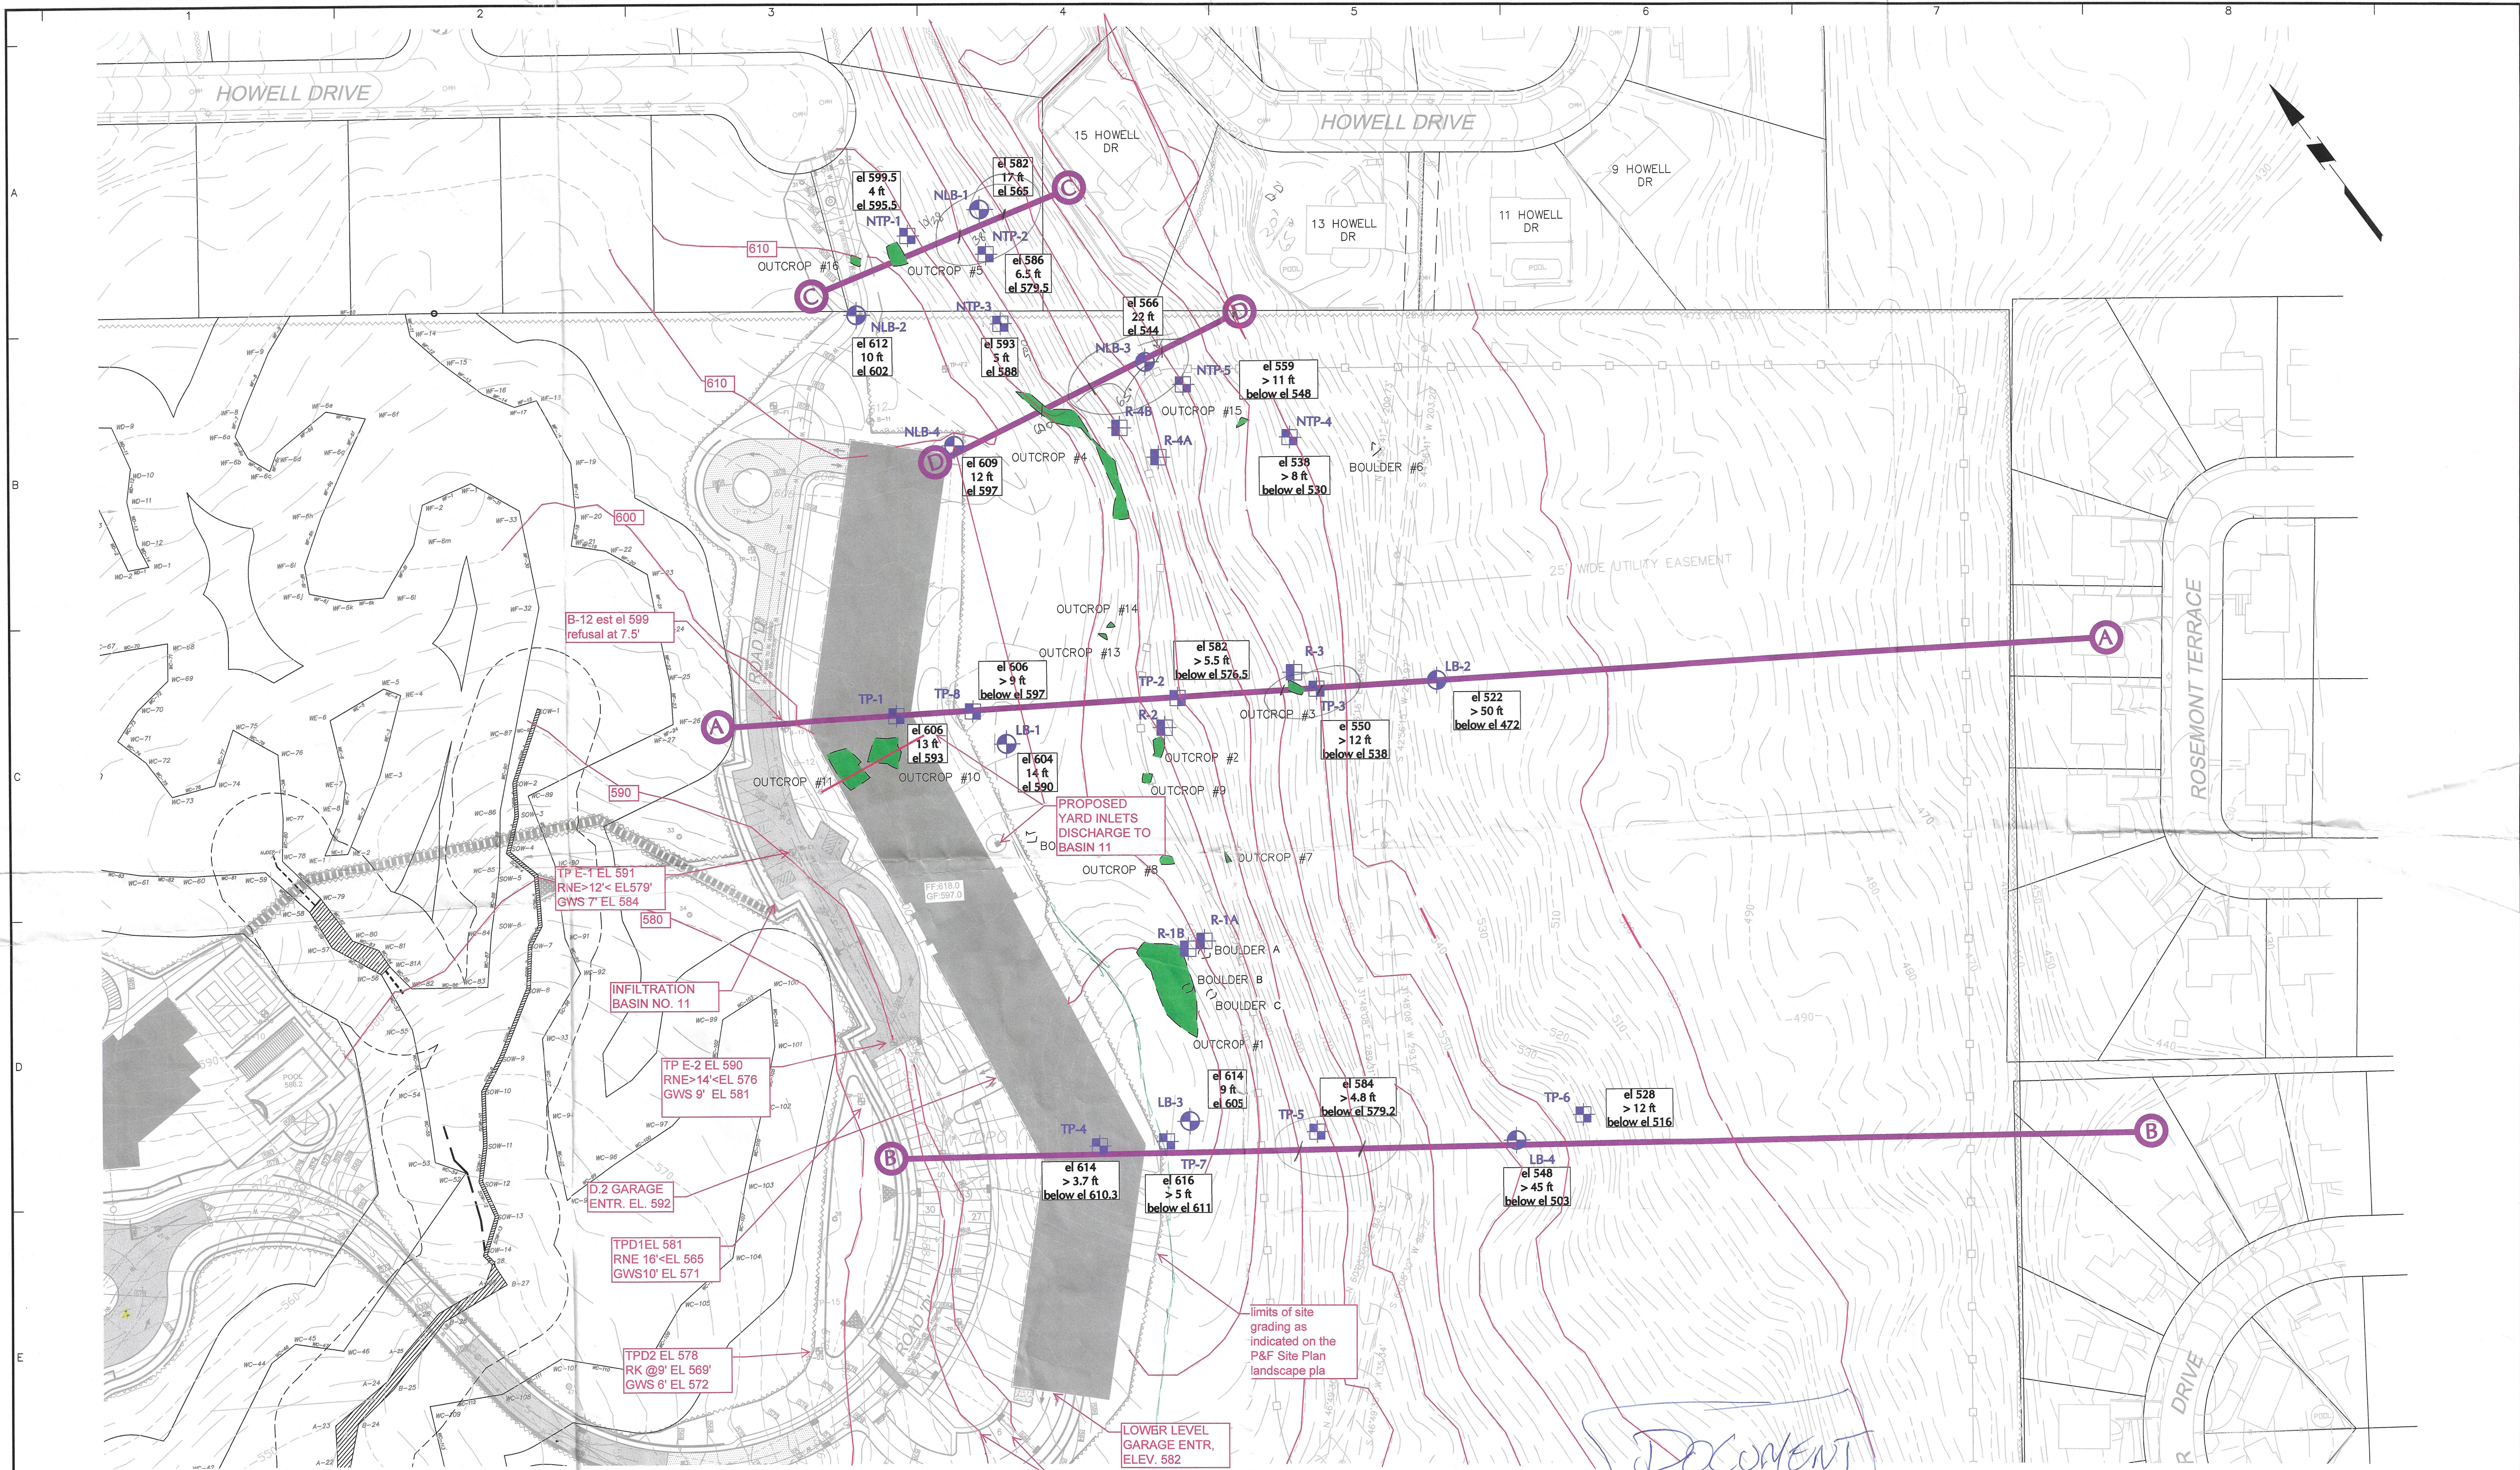

NOTES:

1. BASE PLAN OBTAINED FROM PLAN TITLED "OVERALL GRADING PLAN SP-11" DATED 1 OCTOBER 2024 PREPARED BY ANDERSON CONSULTING SERVICES LLC (ACS).

LEGEND:

- TP-1 APPROXIMATE LOCATION OF LANGAN BORING
- NTP-1 APPROXIMATE LOCATION OF LANGAN TEST PIT
- LB-1 APPROXIMATE LOCATION OF OUTCROP TEST PIT
- NLB-1 APPROXIMATE LOCATION OF GLOBAL SLOPE STABILITY ANALYSIS SECTION

- APPROXIMATE LOCATION OF ROCK OUTCROP
- APPROXIMATE LOCATION OF BOULDER
- el 604 14 ft APPROXIMATE SURFACE ELEVATION
- el 590 10 ft APPROXIMATE OVERBURDEN SOIL AND DECOMPOSED ROCK THICKNESS
- el 580 10 ft APPROXIMATE TOP OF ROCK ELEVATION

LANGAN
Langan Engineering and
Environmental Services, Inc.

300 Kimball Drive
Parsippany, NJ 07054
T: 973.560.4900 F: 973.560.4901 www.langan.com
NJ CERTIFICATE OF AUTHORIZATION NO. 24GA27994600

Project
West Essex Highlands

ESSEX COUNTY WEST ORANGE TWP NEW JERSEY

Drawing Title
**INVESTIGATION
PLAN**

Project No.	FIGURE
101049801	1
Date	6/18/2025
Drawn By	RLB
Checked By	AY