




FOUNDATION LEGEND	WALL LEGEND
EXISTING FOUNDATION TO REMAIN	EXISTING FOOTING FOUNDATION TO REMAIN
NEW FOUNDATION: BELOW GRADE: 8" BLOCK W/DUR-O-WALL REINFORCEMENT EVERY OTHER COURSE 1/2" CEMENT PLASTER (2) COATS COLD TAR DAMPPROOFING. ABOVE GRADE: 8" CONCRETE BLOCK WITH DUR-O-WALL REINFORCEMENT 12" CEMENT PLASTER FINISH ON EXTERIOR OR STONE VENEER AS OPTIONAL.	NEW PARTITION: 2X4 AT 14" O.C., R-15 BATT INSULATION INTERIOR SURFACES: 1/2" R.E. SHEETROCK EA. SIDE (WATER RESISTANT) AT PERIMETER WALLS FINISH SCHEDULE EXTERIOR SURFACES: 1/2" CDX PLYWOOD, 15# BUILDING PAPER, VINYL SIDING
NEW FOUNDATION: SAME A ABOVE FILLED SOLID WITH 3500 PSI GROUT.	EXISTING STUD WALL TO REMAIN WHERE APPLICABLE AT EXTERIOR WALLS REMOVE EXIST. SIDING & SHEATHING AND INSTALL NEW GYP. BD. AS NOTED FOR NEW PARTITIONS.
NEW PARTITION: 2X4 AT 14" O.C., INTERIOR SURFACES: 1/2" R.E. SHEETROCK EA. SIDE	EXISTING STUD WALL, DOOR, WINDOW, FIXTURES ETC. TO BE REMOVED. SEE FLOOR PLAN FOR LOCATION, G.C. TO REMOVE DEBRI AND DESPOSE TO DESIGNATED DUMPSTERS. G.C. TO PATCH AND REPAIR ADJACENT WALL & CEILING AS REQUIRED WHERE DEMO.
NOTES: (1) ALL LUMBER TO BE DOUGLAS FIR, MIN. F5 = 1250 P.S.I. (3) ALL HEADERS TO BE (2) 2X10 UNLESS OTHERWISE NOTED. VERIFY IN FIELD. UPGRADE AS REQUIRED. (2) (2)2X4 POST UNLESS OTHERWISE NOTED (U.O.N.) (4) SEE MAIN LEVEL FLOOR PLANS AND ROOF FRAMING PLANS FOR MORE INFORMATION. A HEADER IS REQUIRED AT EITHER SIDE OF A DOOR & WINDOW. (5) LINE DESIGNATES WOOD JOIST OR ROOF RAFTERS. (6) DOUBLE LINE DESIGNATES SOFFIT ABOVE.	

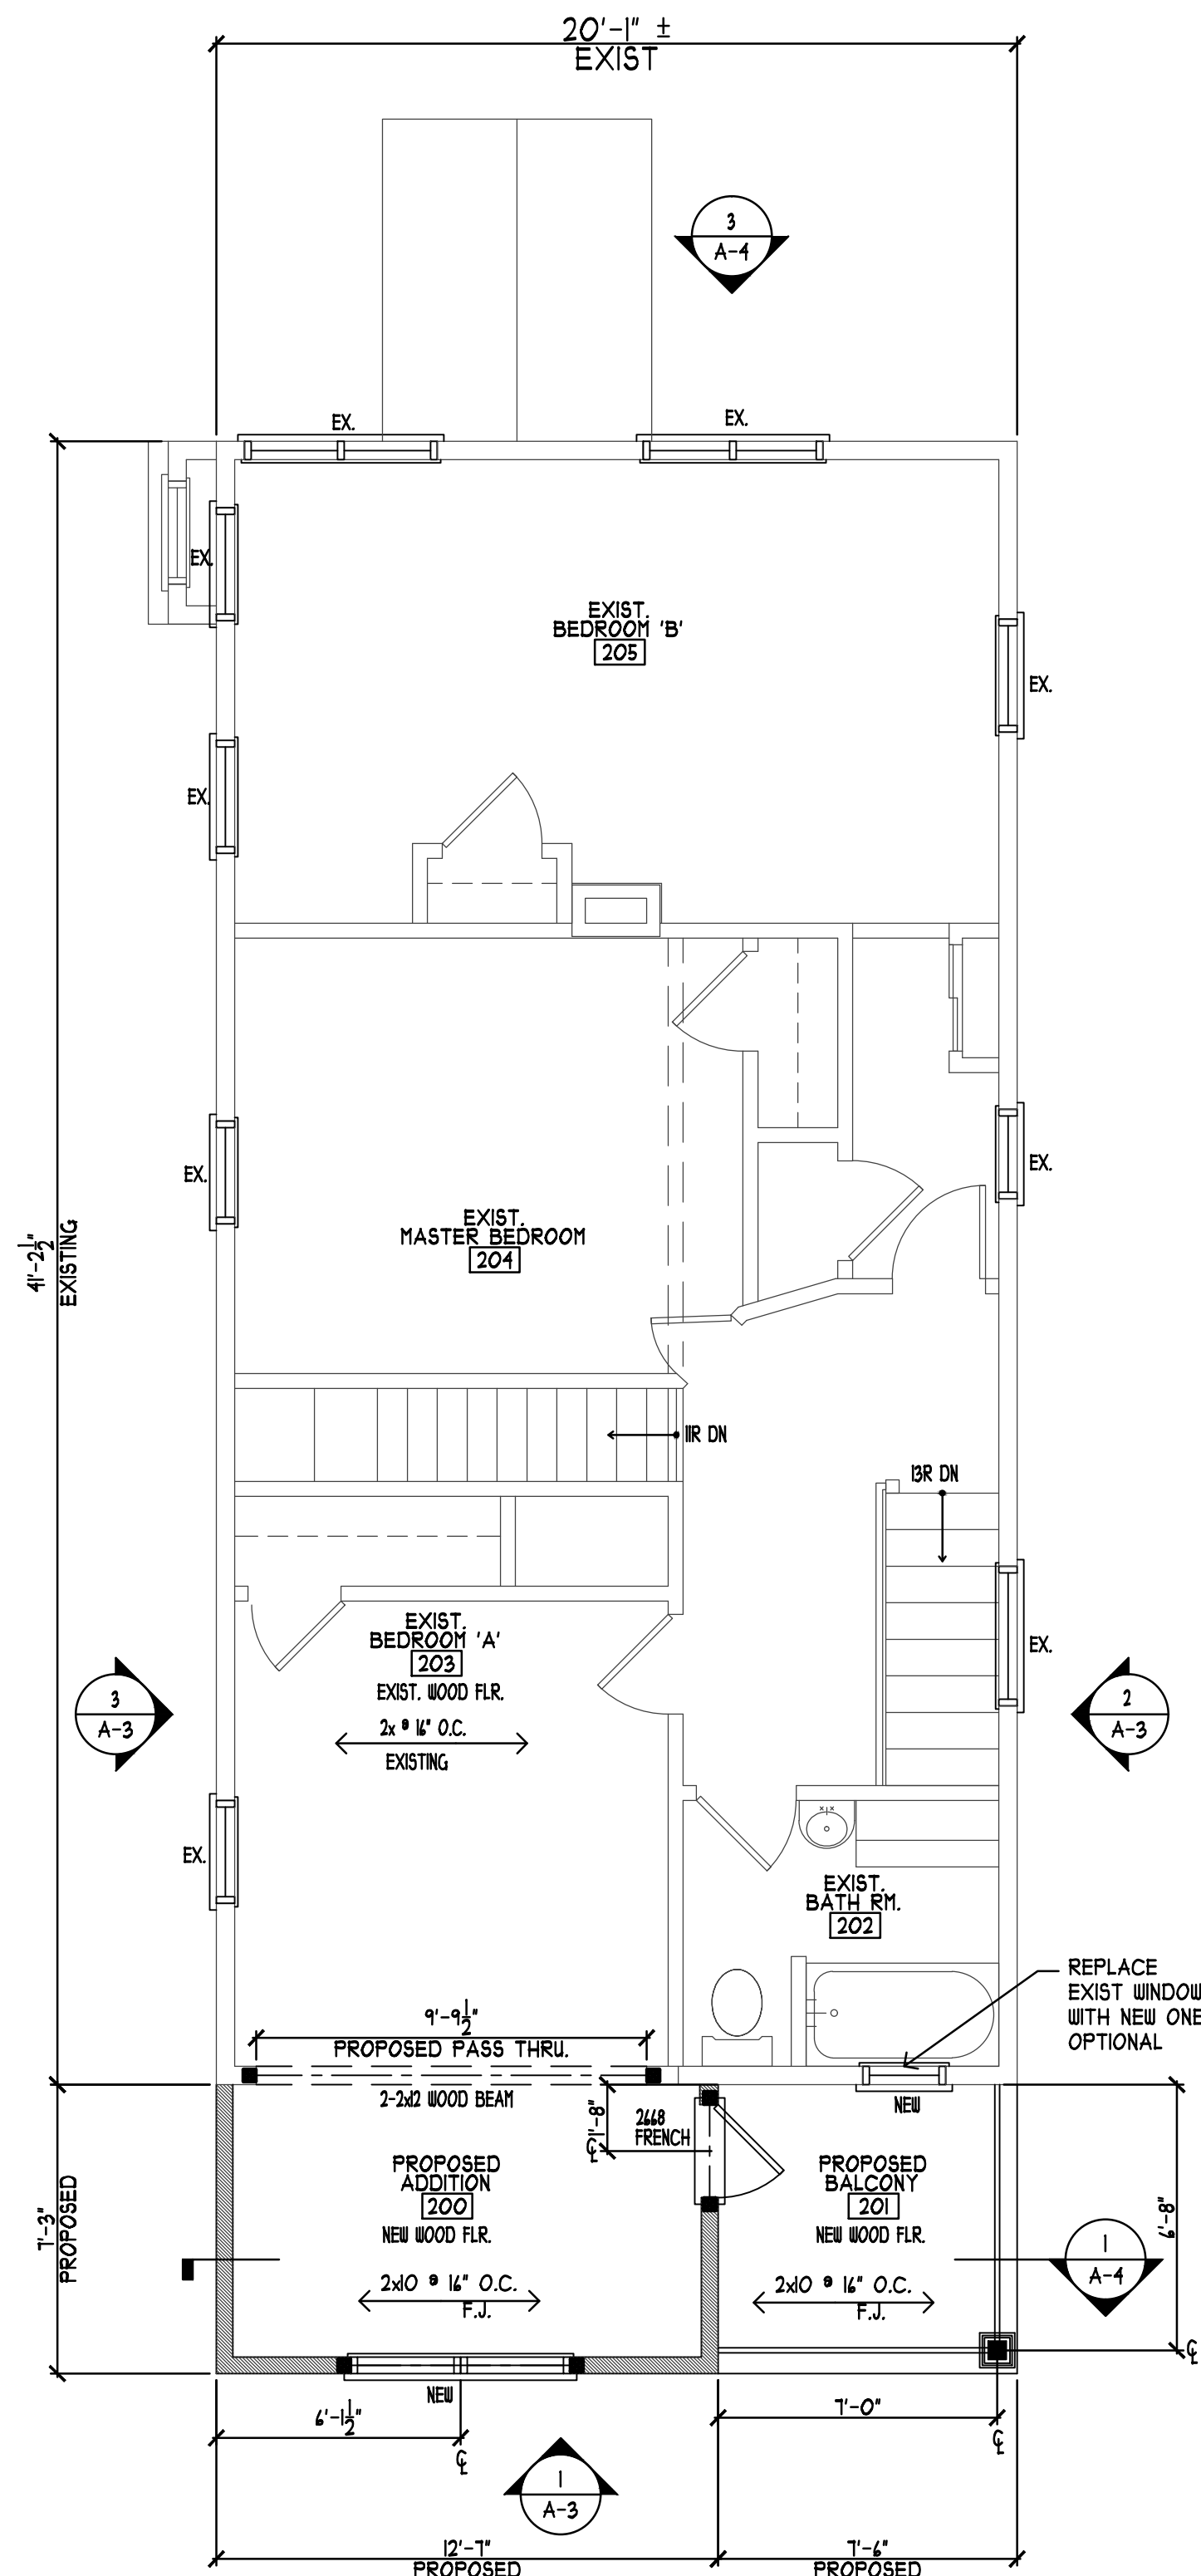

3
A-1
PROPOSED SECOND FLOOR PLAN
SCALE: 1/4" = 1'-0"

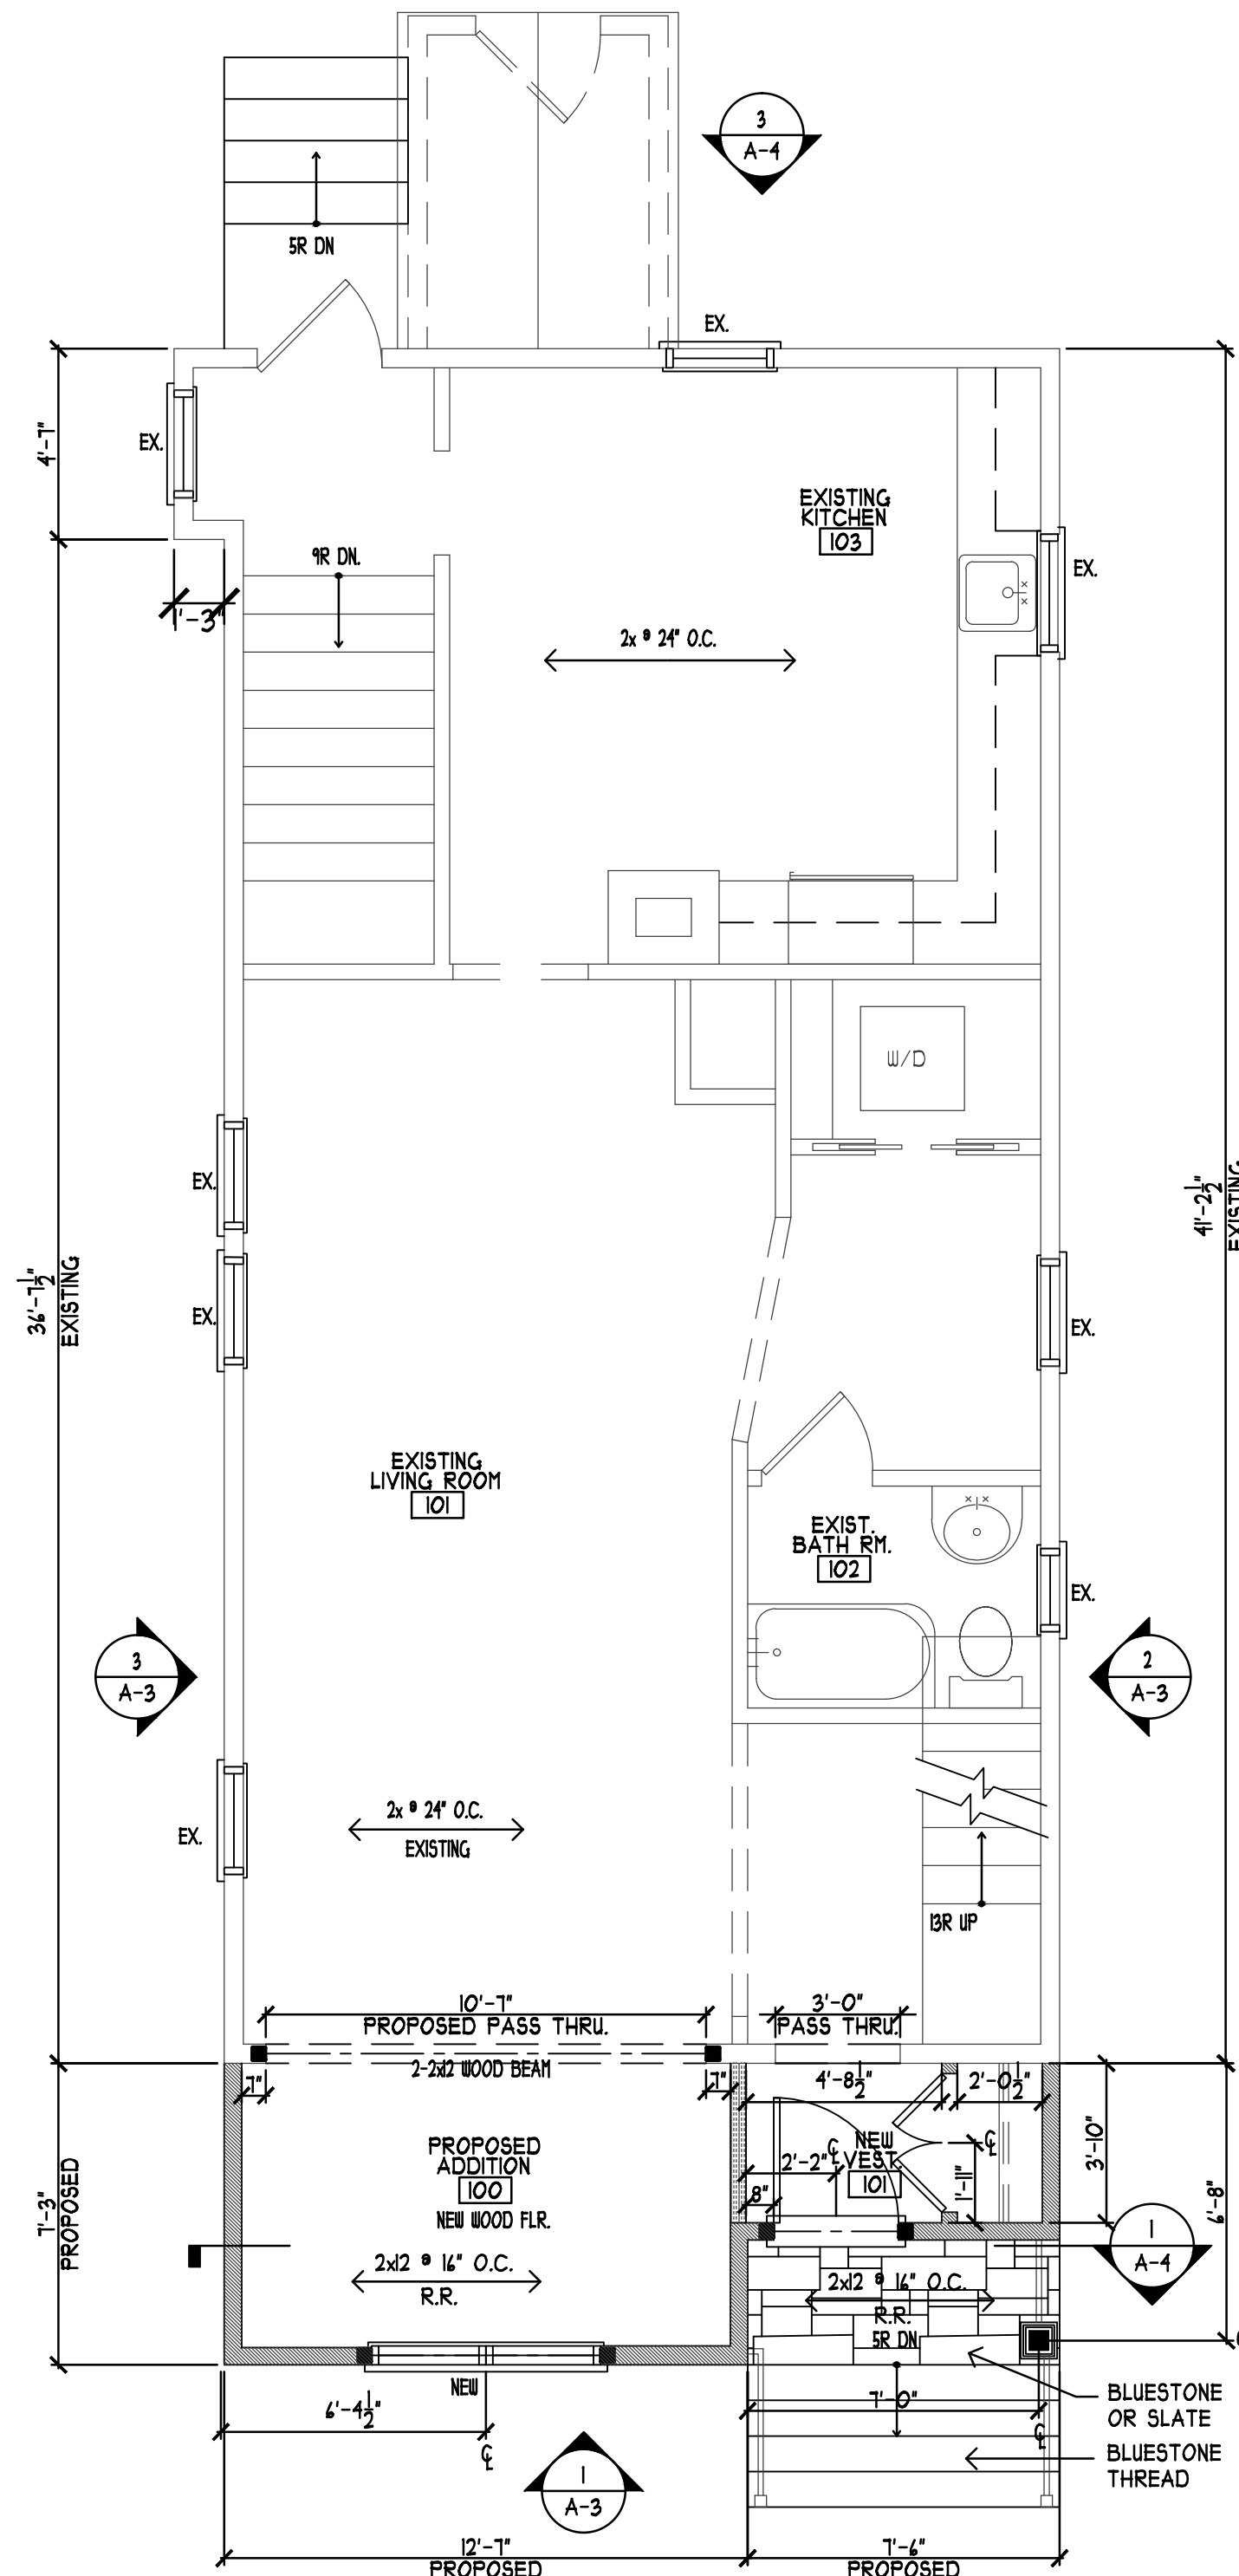


2
A-1
PROPOSED FIRST FLOOR PLAN
SCALE: 1/4" = 1'-0"

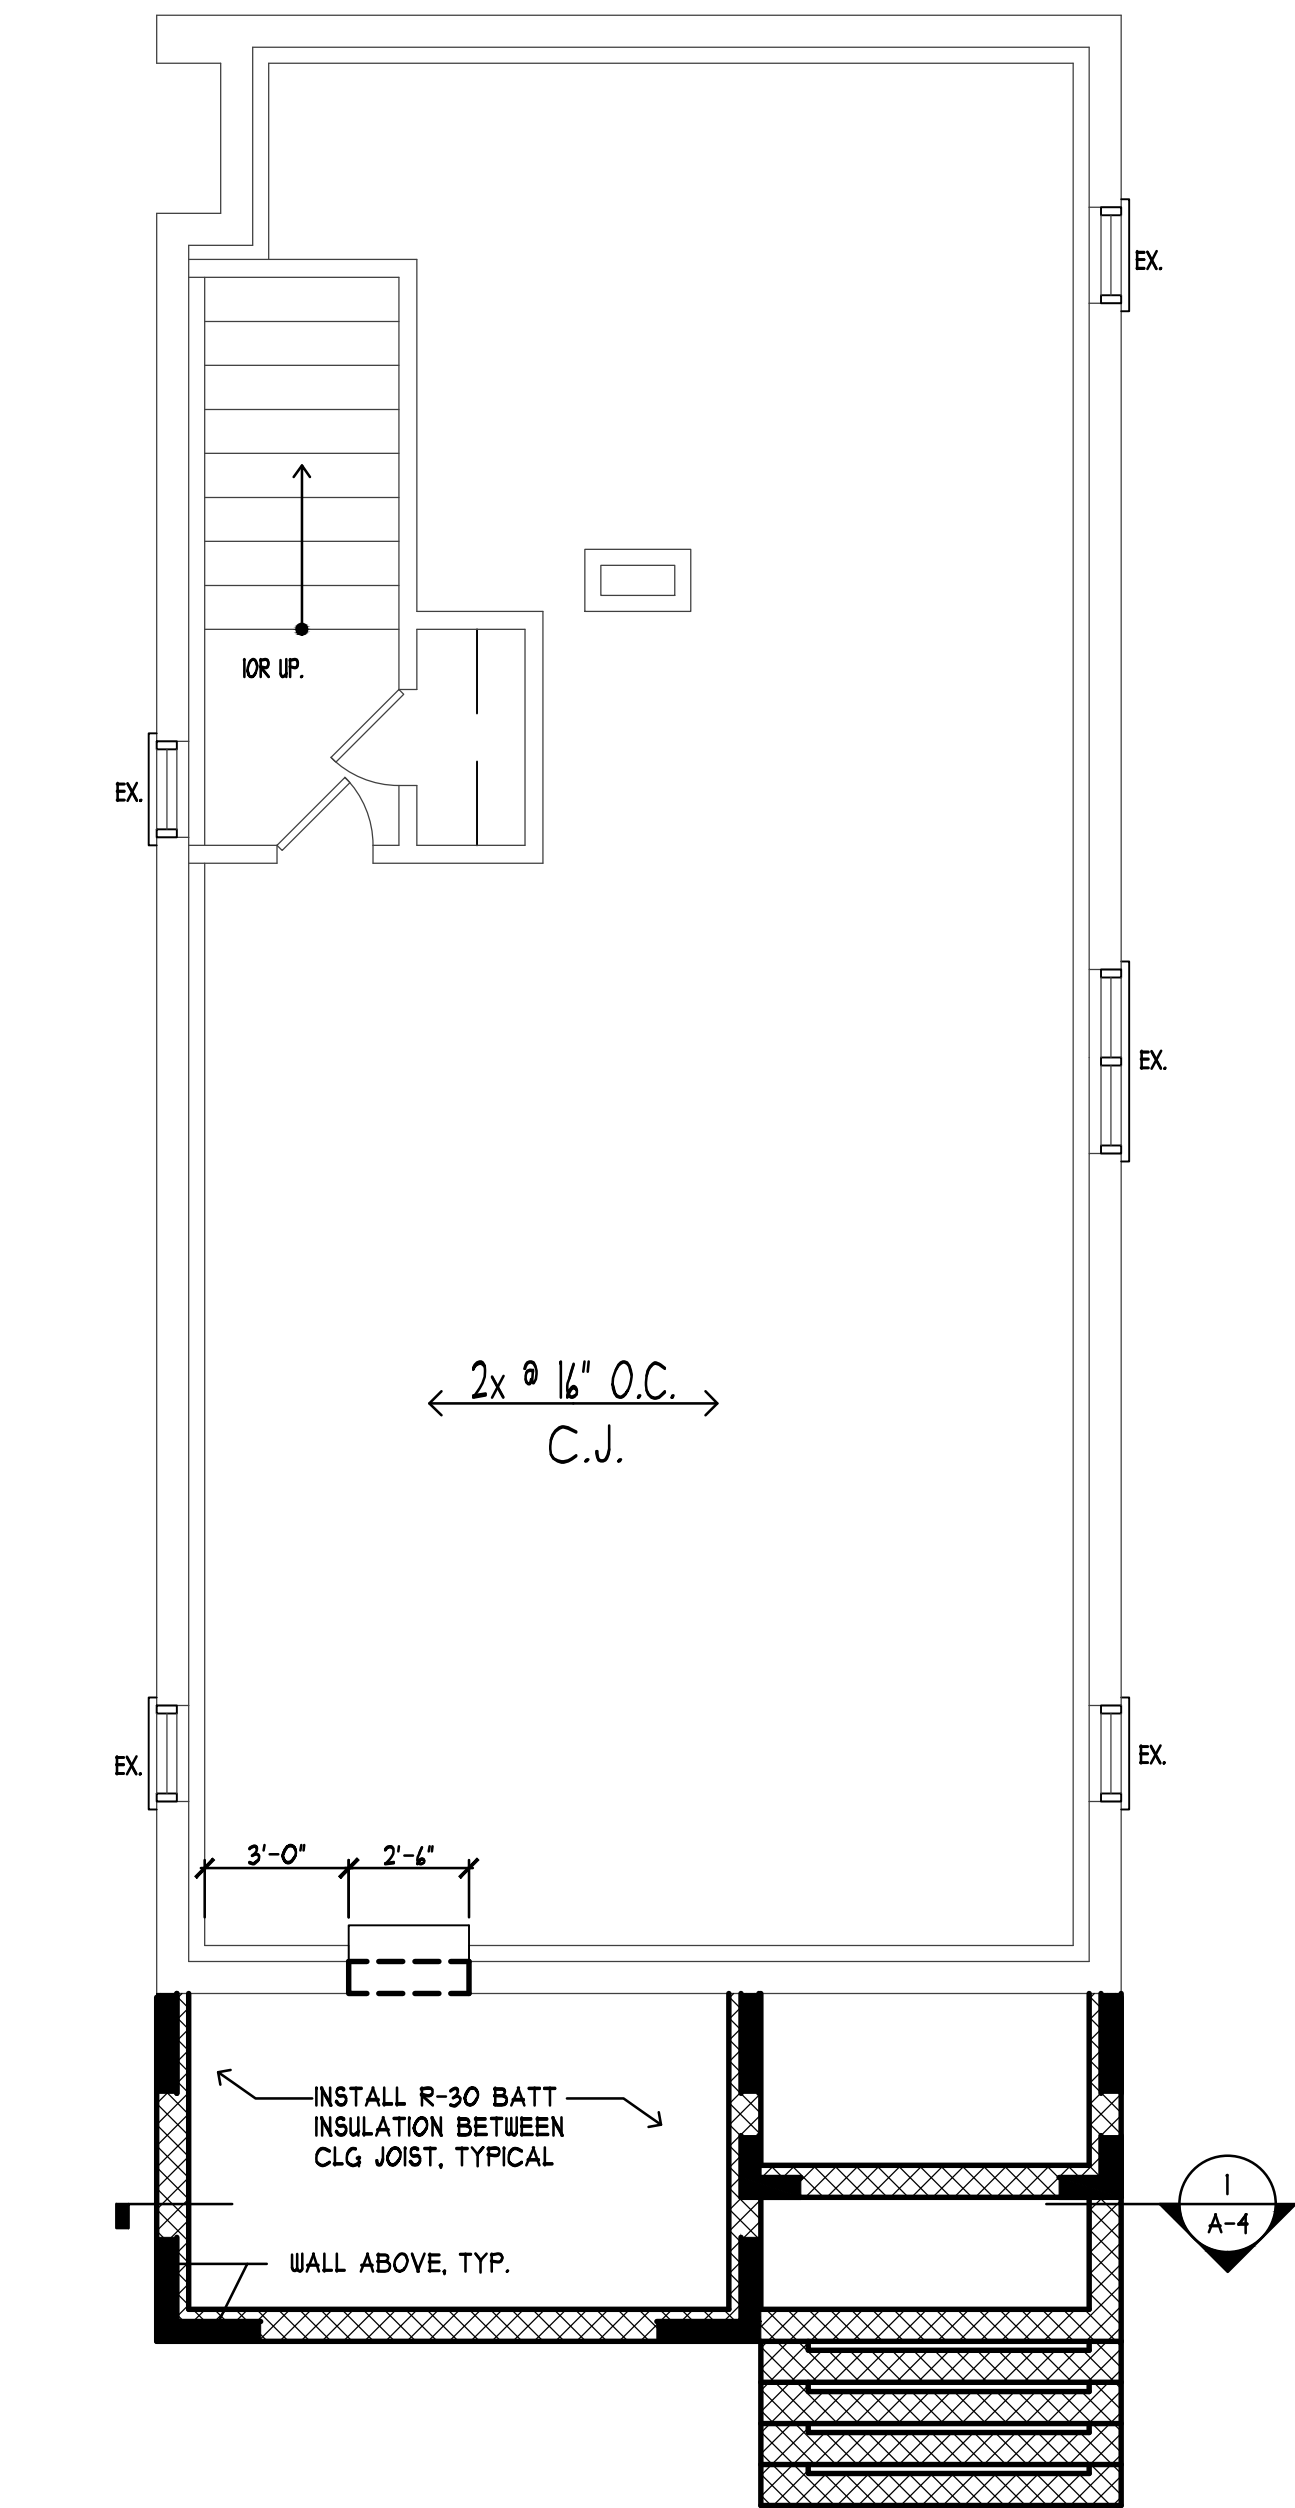

1
A-1
PROPOSED BASEMENT PLAN
SCALE: 1/4" = 1'-0"

PERMIT SET
FOR CONSTRUCTION

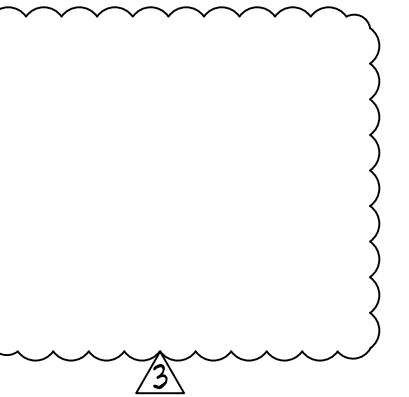

NJ License No. 10677
PA License No. RA-013290B


Project
TAMAY RESIDENTIAL
ADDITION
Lot:100 Block:125.02
Township of West Orange
Essex County, NJ 07052

Sheet Title
PROPOSED BASEMENT
FIRST & SECOND FLOOR
PLAN


REVISIONS		
NO.	Date	Description
1	06/19/20	SCHEMATIC PLAN A
2	09/09/20	PERMIT SET
5	09/02/21	REVISION #3

Date	12/12/19	Project No.	19010
Scale		Sheet No.	
Drawn	CS		
Chkd	LSC		


A-1

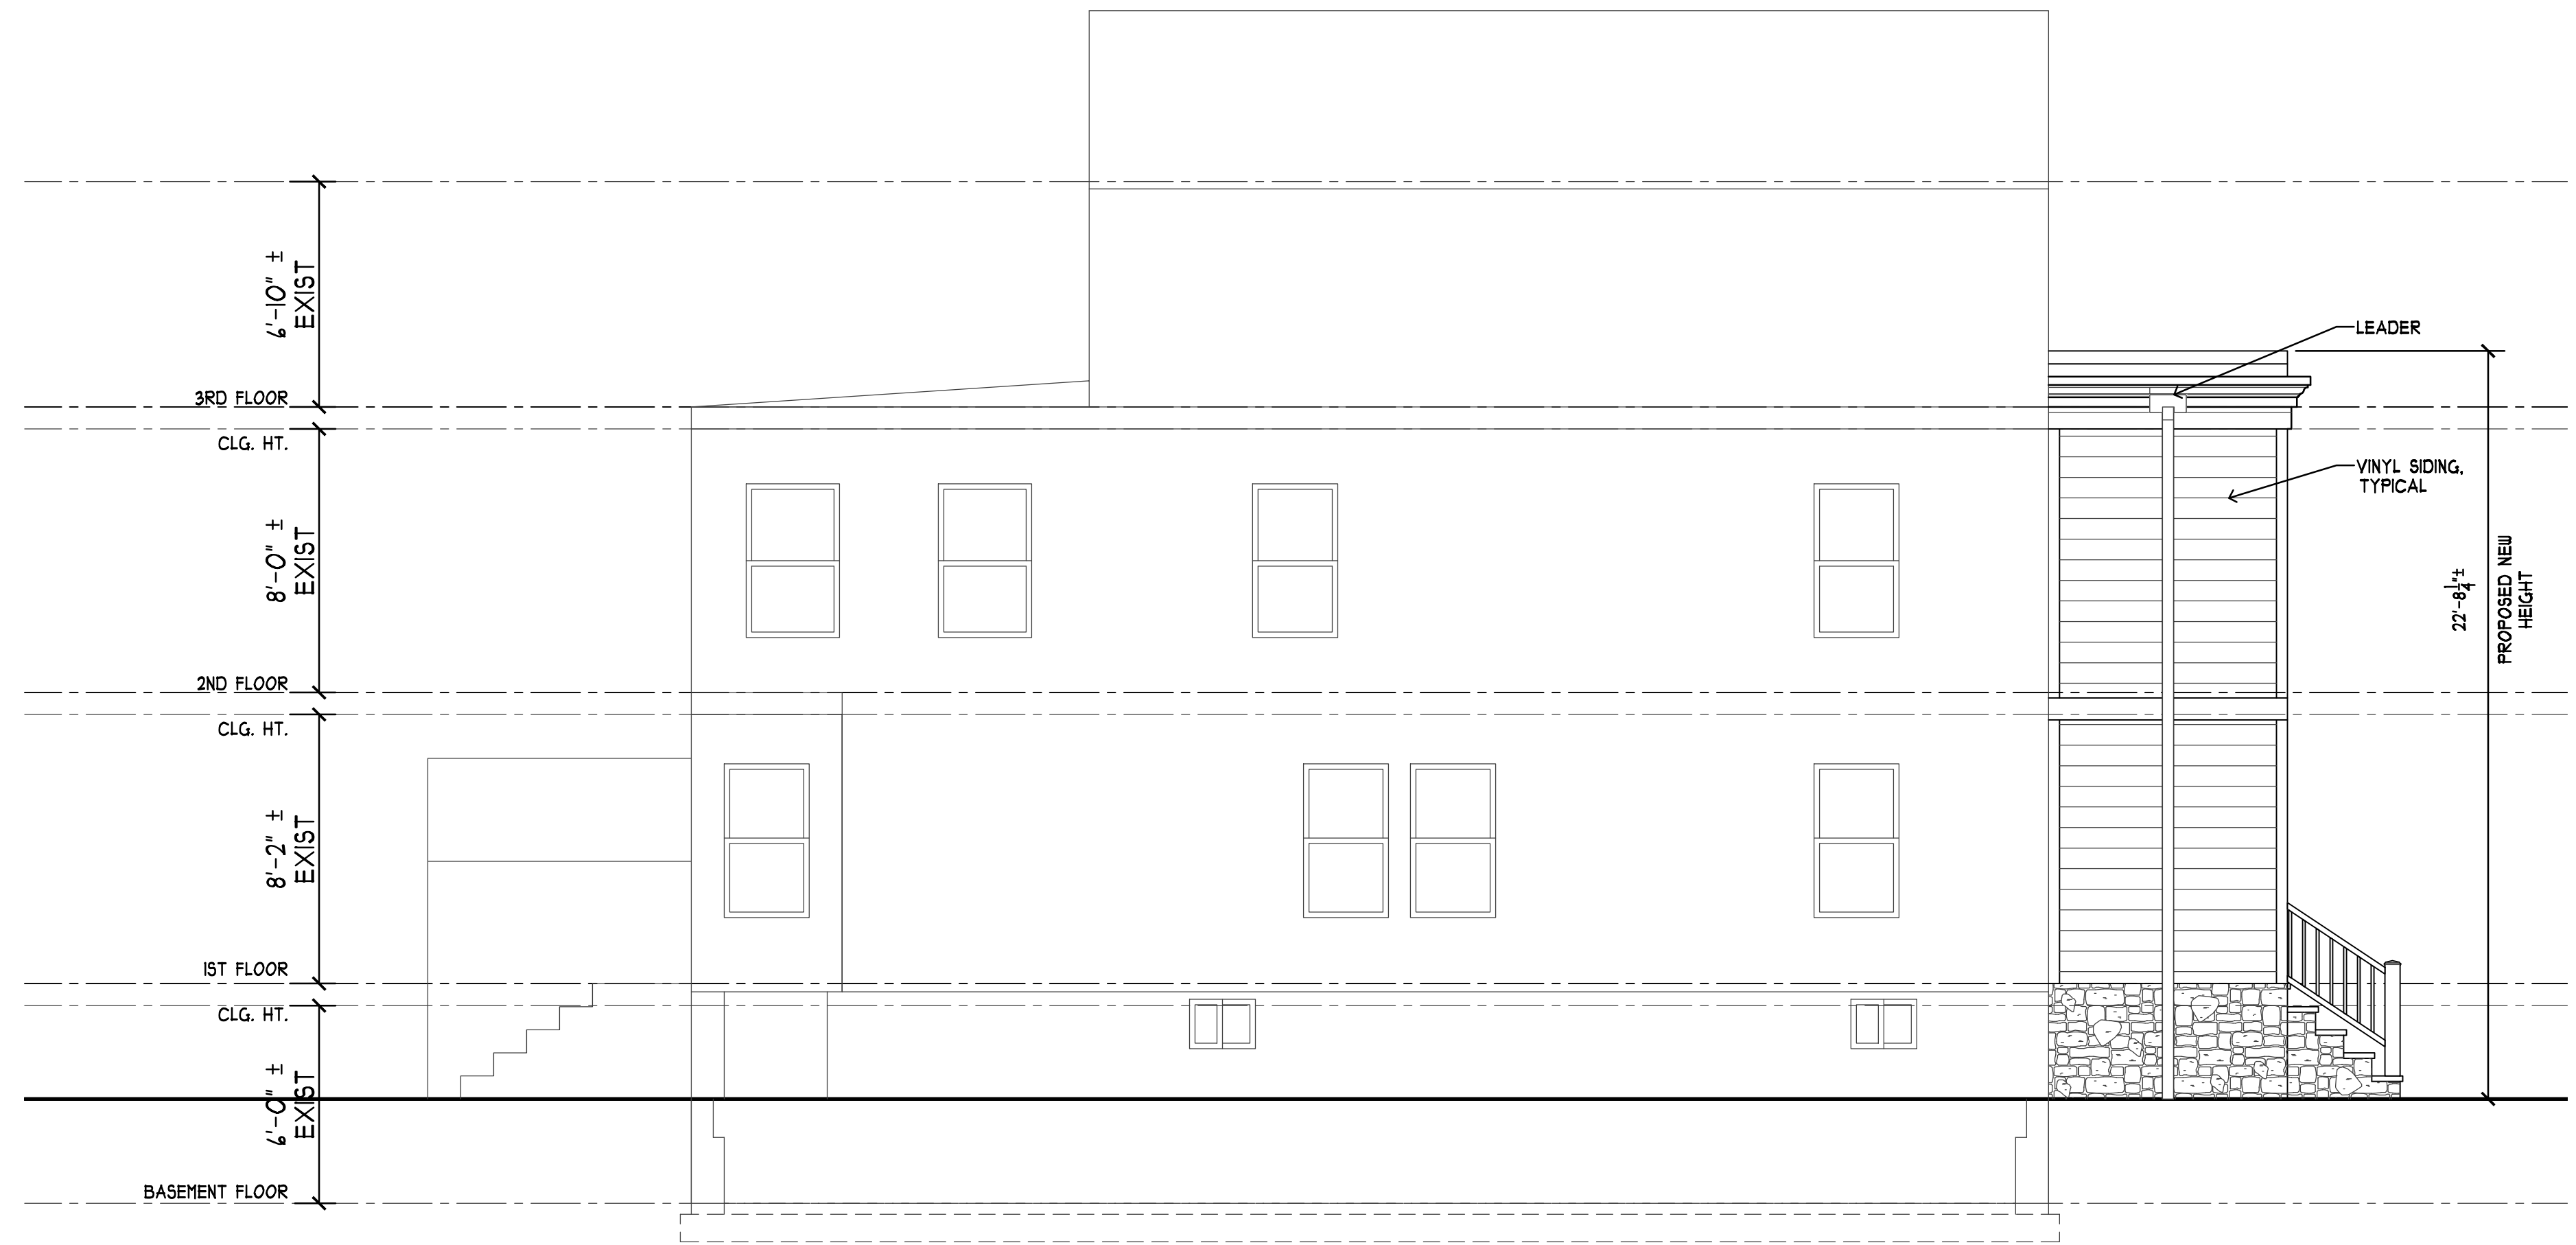

3
A-3 PROPOSED SIDE ELEVATION
SCALE: 1/4" = 1'-0"


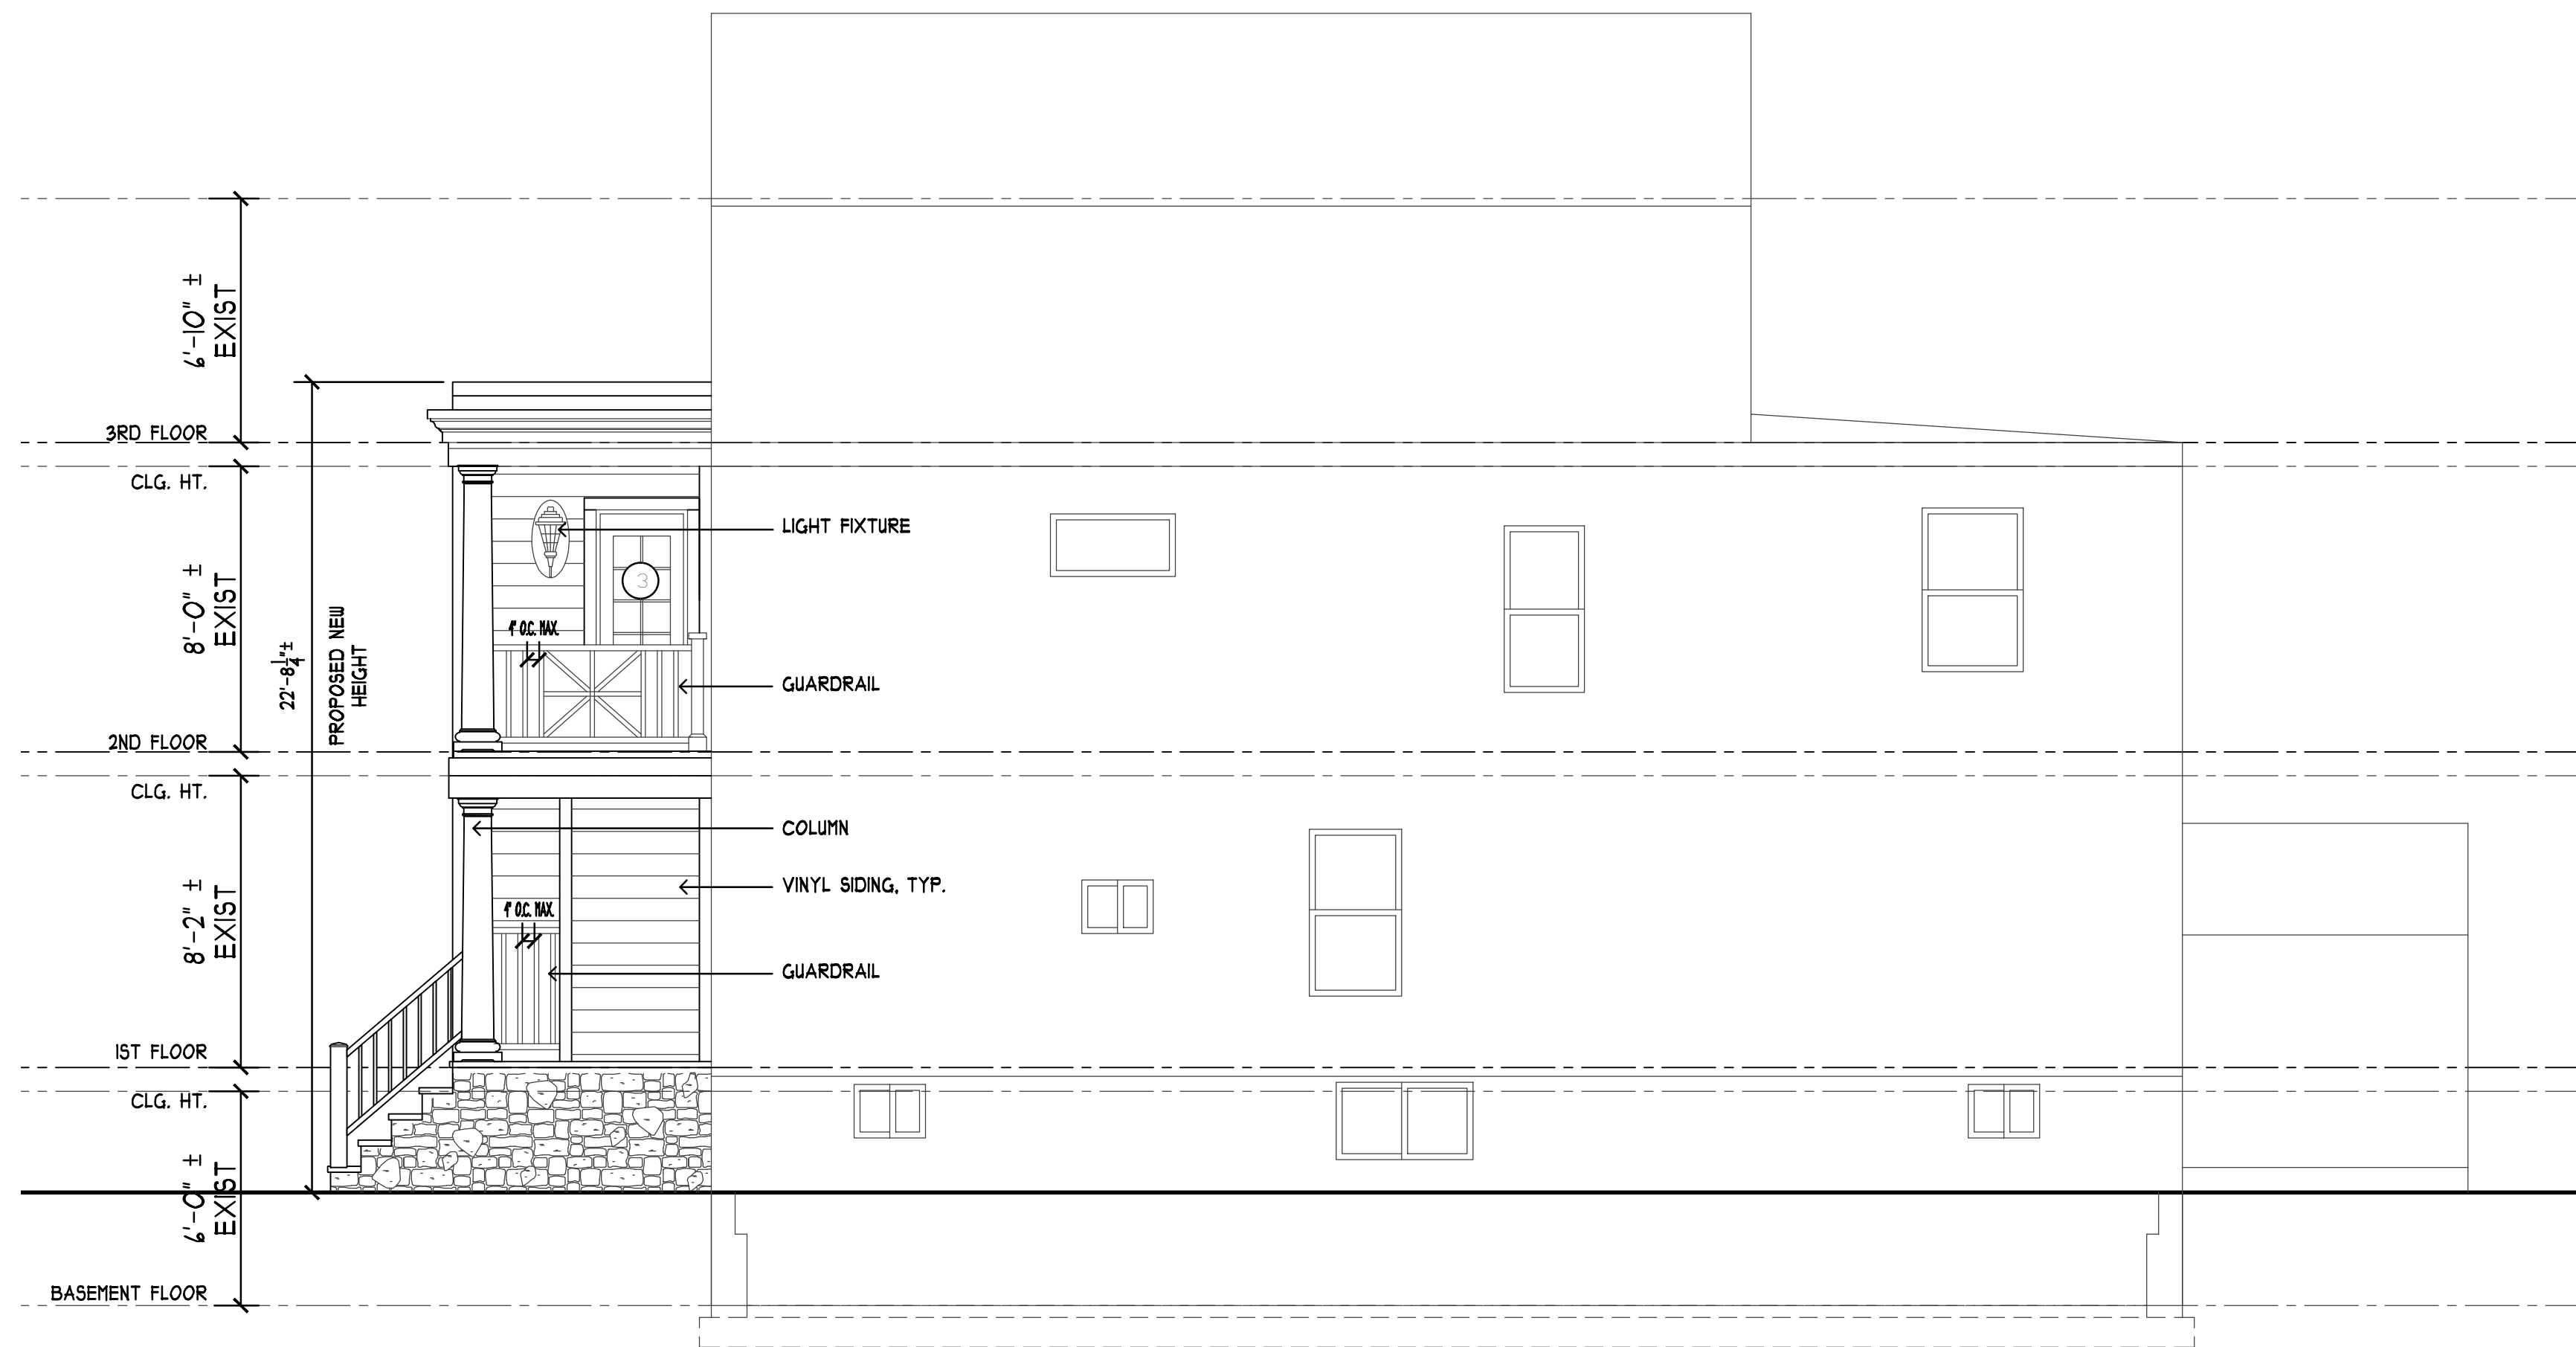


2
A-3 PROPOSED FRONT ELEVATION
SCALE: 1/4" = 1'-0"

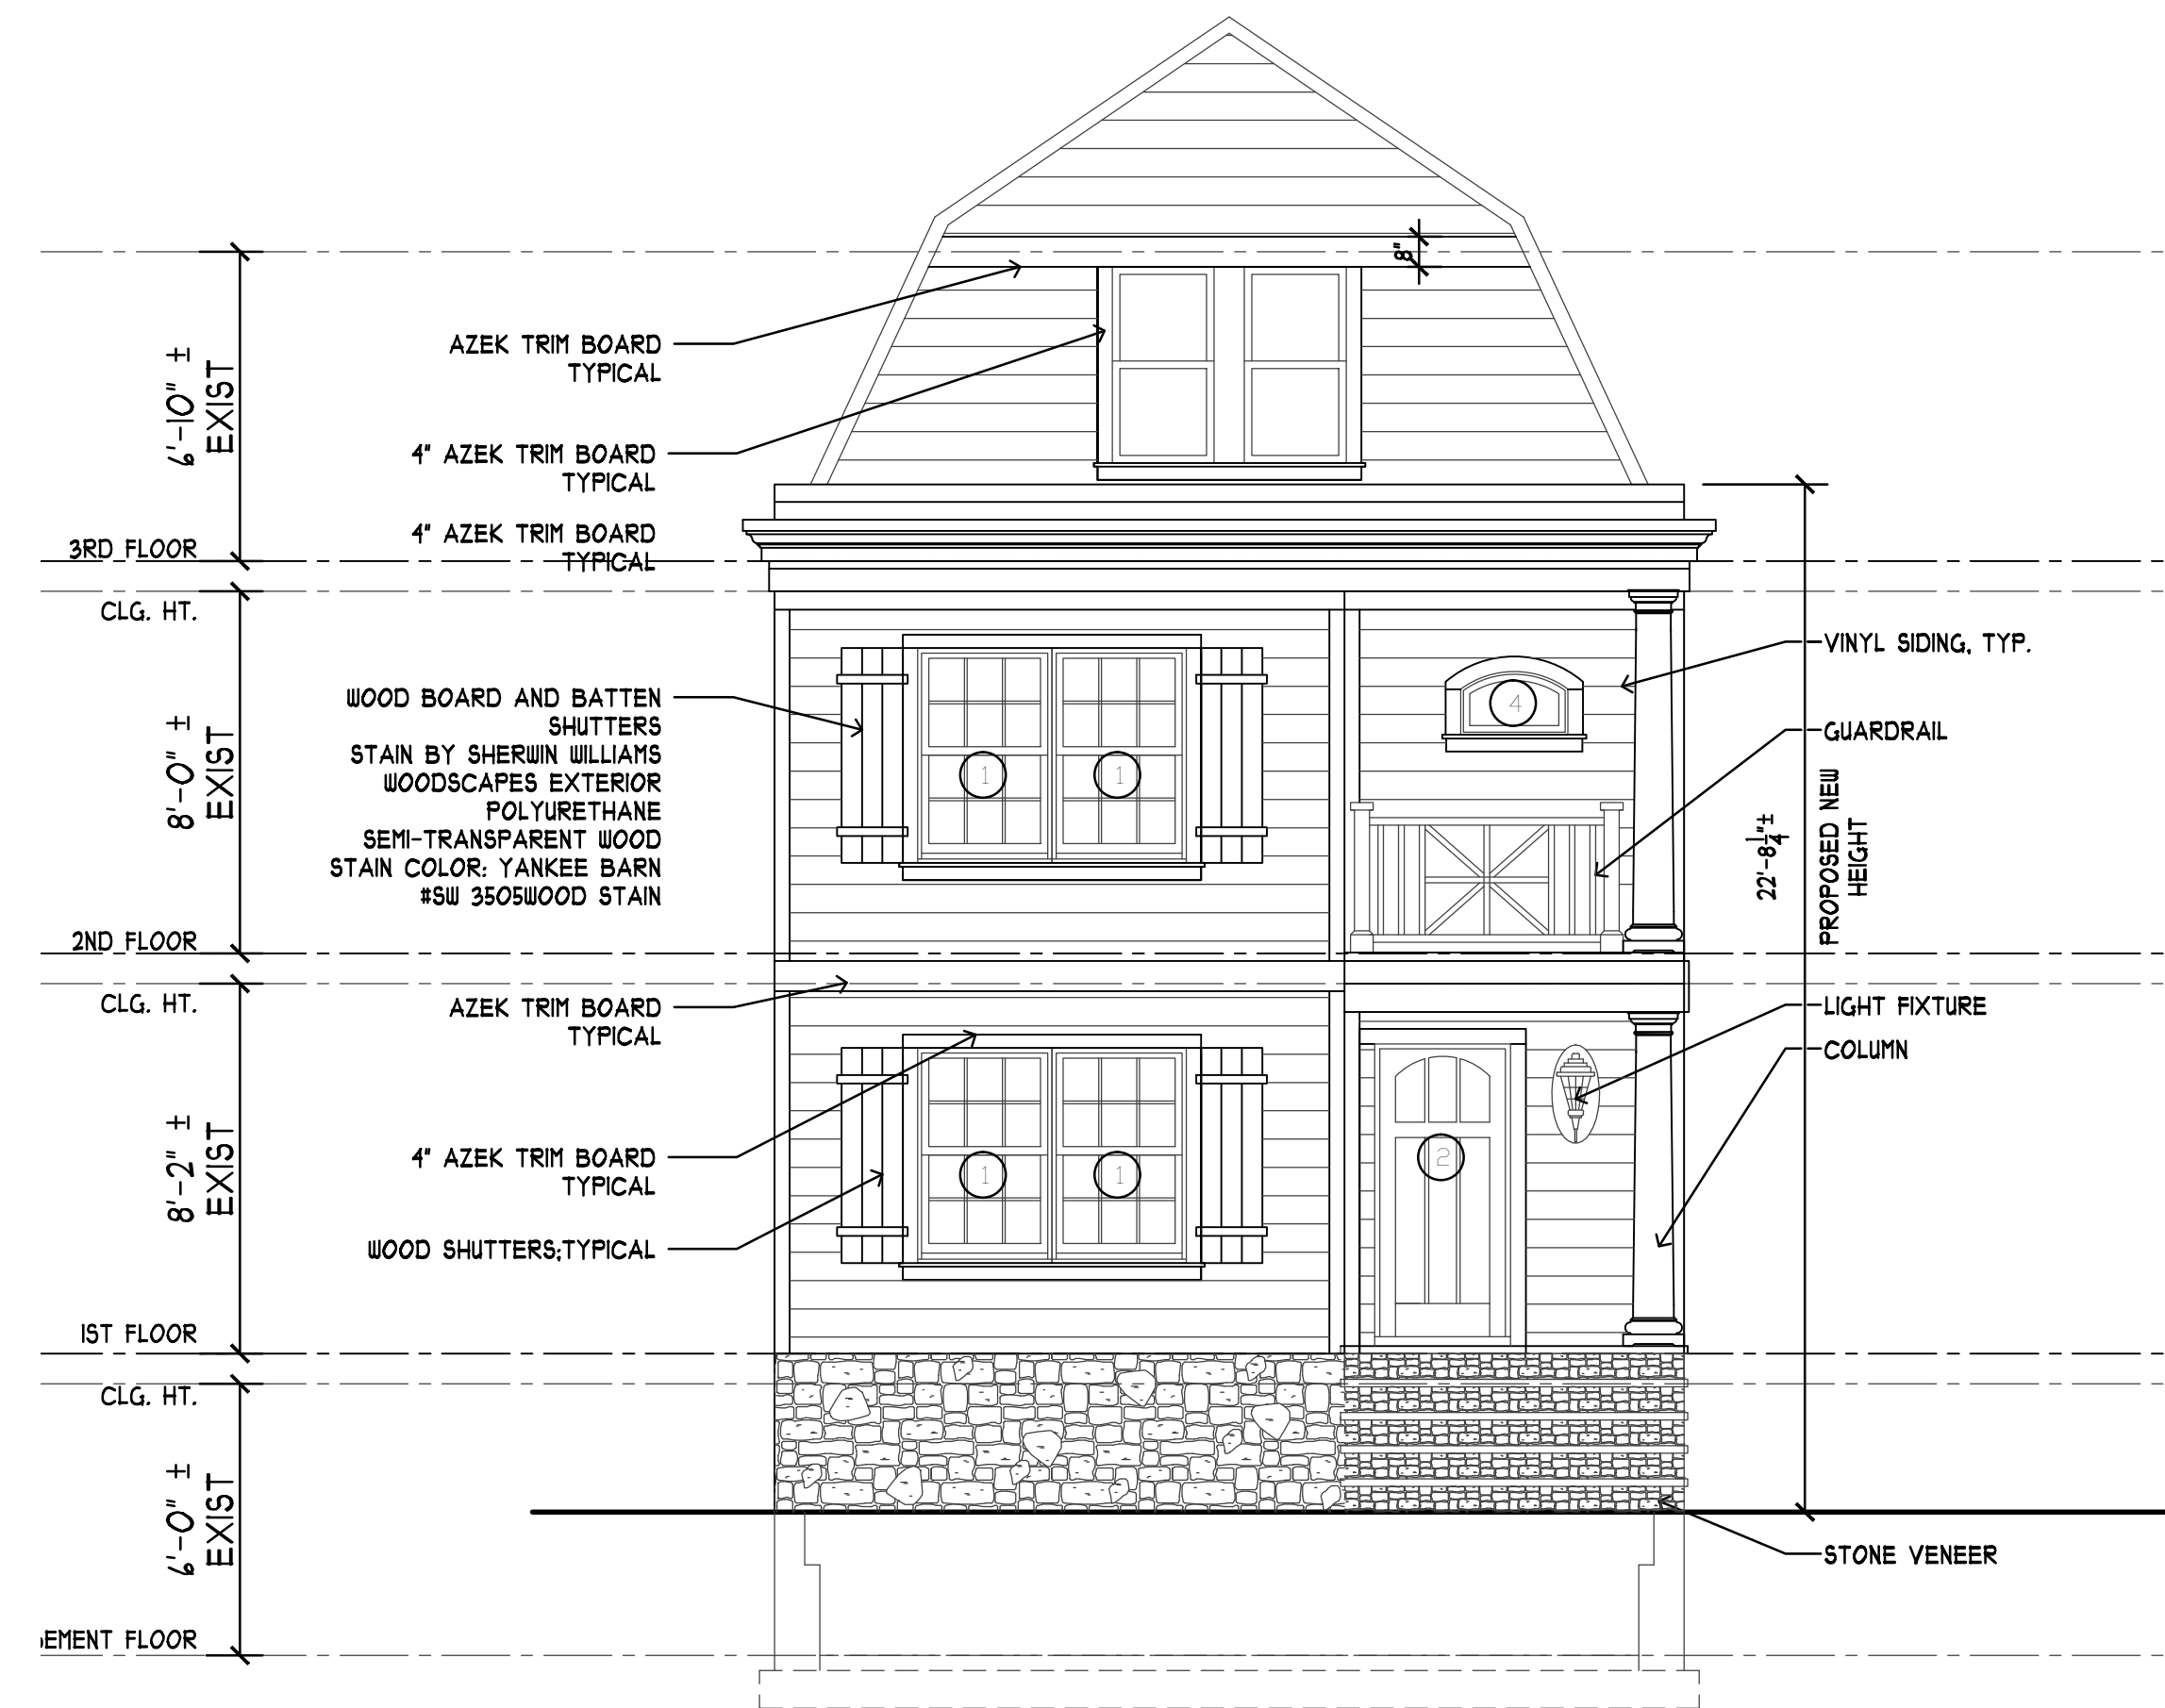

1
A-3 PROPOSED FRONT ELEVATION
SCALE: 1/4" = 1'-0"

PERMIT SET
FOR CONSTRUCTION

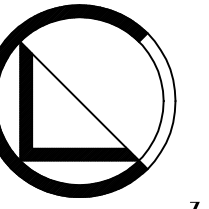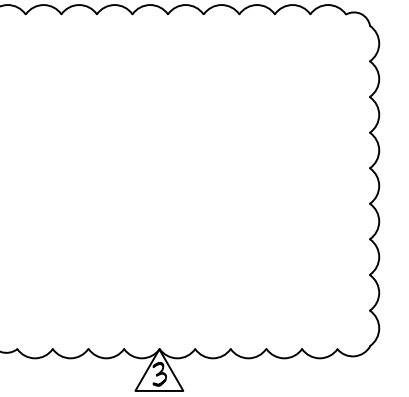

*Cirangle
Architects*
ARCHITECTURE, INTERIOR DESIGN

14 PLAZA NINE
MANALAPAN, N.J. 07726
(732) 303-7822

NJ License No. 10677
PA License No. RA-013290B

Project
**TAMAY RESIDENTIAL
ADDITION**

Lot:100 Block:125.02
Township of West Orange
Essex County, NJ 07052

Sheet Title
PROPOSED ELEVATIONS

REVISIONS

NO	Date	Description
1	06/19/20	SCHEMATIC PLAN A
2	09/09/20	PERMIT SET
3	12/01/20	REVISION #1
5	09/02/21	REVISION #3

Date: 12/12/19 Project No. 19010

Scale: Sheet No.

Drawn: CS

Chkd: LSC

A-3

**TOWNSHIP OF WEST ORANGE
APPLICATION FORM FOR THE
PLANNING BOARD OR ZONING BOARD OF ADJUSTMENT**

A. APPLICANT INFORMATION

Full Legal Name: Tamay Ernesto
(Last) (First)
Mailing Address: 60 Cherry Street West Orange N.J. 07052
(Street) (City) (State) (Zip)
Telephone Number: (973) 669-3779 Email: ernesto20_coco@yahoo.com

Is the Applicant an: ☒ Individual, ☐ Corporation, ☐ Partnership, ☐ Other _____

If the Applicant is a corporation or partnership, a list of the names and addresses of persons having a 10% interest or more in the corporation or partnership must be attached.

Relationship of the applicant to the property: ☒ Owner, ☐ Tenant or Lessee, ☐ Purchaser under contract
(with consent of owner, ☐ Other (please specify) _____)

If the applicant is not the owner of the property in question, the applicant must submit an affidavit with the owner(s) authorization to proceed with this process.

B. PROPERTY OWNER INFORMATION

☒ Check here if same as applicant. If the owner is not the applicant, please complete the following:

Owner's Name: _____

Address: _____

Telephone Number: (____) _____ Email: _____

C. PROPERTY INFORMATION

Street Address: 60 Cherry Street

Block Number(s): 125.02; Lot Number(s): 100;

Tax Plate: Tax Sheet 55; Zone of Property: RT/R-1 Single Family residential

The location of the property is approximately 125 feet from the intersection of _____

Ashwood Terrace and Oxford Place (closest intersection.)

Has there been any previous Zoning Board of Adjustment or Planning Board hearings involving this property?

☐ Yes, Date(s): _____; ☒ No

If yes, please attach copies of the written decisions adopted by the Board to each application.

Please attach a list of all contiguous or adjacent property owned by the applicant or owner. ☒ None

Is this property listed in "The Historic Sites Survey" prepared by Robert Guter 7/9/1992 ☐ Yes ☒ No

D. TYPE OF APPLICATION

Indicate the type of application being submitted, check all boxes that apply. Note that more than one variance may be necessary, please indicate the number of each type needed:

- 1) ☐ Interpretation of ordinance or map.
- 2) ☐ Appeal of action of Zoning Officer.
- 3) ☒ Variance "C1" Reason: ☐ shape of property; ☐ physical features; ☒ exceptional situation.
- 4) ☐ Variance "C2".
- 5) ☐ Variance "D".
- 6) ☐ Subdivision without variances: ☐ major; ☐ minor; ☐ preliminary; ☐ final; ☐ preliminary and final.
- 7) ☐ Subdivision with variances: ☐ major; ☐ minor; ☐ preliminary; ☐ final; ☐ preliminary and final.
- 8) ☐ Site Plan: ☐ preliminary; ☐ final; ☐ preliminary and final; ☐ with variances; ☐ without variances.
- 9) ☐ Amended Site Plan.
- 10) ☐ Conditional Use.
- 11) ☐ Conceptual.
- 12) ☐ Home Professional Office.
- 13) ☐ Home Occupation.
- 14) ☐ Soil Removal Permit.

Please list the specific Sections of the Ordinance for which a variance is sought. If additional space is required, please attach a list.

Section: 25.7.1; Proposed: 7.63'; Description: Existing & Proposed front yard Setback
Section: 25.7.1; Proposed: 3.73'; Description: Existing & Proposed Side yard Setback
Section: 25.7.1; Proposed: 56.96%; Description: Lot Coverage - 55% permitted, 56.96% proposed
Section: _____; Proposed: _____; Description: _____

E. DESCRIPTION OF PROPERTY

Existing Use of the Property

Briefly describe the major elements of your proposal: (a more detailed description is required in Section G.)

Remove wood damage and dated open porch and wood stairs at the front facade and enclose it to add curb appeal and value to my home.

The property is 5,000 (square feet); 0.11 (acres)

Impervious Surface Coverage: Present: 56.44% (2,822 sq. ft.); Proposed: 56.96% (2,848 sq. ft.)

Building Coverage: Present: 25.72% (1,286 sq. ft.); Proposed: 29.68% (1,484 sq. ft.)

Is the property located:

Within 200 feet of another municipality? ☐ Yes ☒ No

Adjacent to an existing or proposed county road? ☐ Yes ☒ No

Adjacent to other county land? ☐ Yes ☒ No

Adjacent to a state highway? ☐ Yes ☒ No

F. EXPERTS

The following information is respectfully requested to enable the Board to facilitate the processing of this application:

APPLICANT'S ATTORNEY: N/A

Telephone Number: () _____ Email: _____

Address: _____

APPLICANT'S ENGINEER: N/A

Telephone Number: () _____ Email: _____

Address: _____

APPLICANT'S ARCHITECT: Lawrence Cirangle, AIA

Telephone Number: (732) 303-7822 Email: lciran@aol.com

Address: 14 Plaza Nine Manalapan, NJ 07726

APPLICANT'S PLANNER: N/A

Telephone Number: () _____ Email: _____

Address: _____

OTHER EXPERT(S): N/A

Telephone Number: () _____ Email: _____

Address: _____

If necessary, please list any additional experts below, including address, telephone number and email address.

G. REQUIREMENTS FOR VARIANCES

- 4A) Please attach a written statement labeled “**PROPOSAL**”, describe the major elements of your proposal, and describe in detail the physical and use changes proposed.
- 4B) Please attach a written statement labeled “**REASONS FOR RELIEF**”, which fully answers 4C-1, 4C-2 or 4D (Special Reasons) **AND** part 4E (Negative Criteria).
- 4C-1) (*For C1 variances only*) The strict application of the provisions of the Zoning Ordinance would result in the peculiar and exceptional practical difficulties or exceptional undue hardship under *N.J.S.A. 40:55D-70c(1)*. List in detail wherein this case conforms to this requirement, including, if applicable, reference to the exceptional narrowness, shallowness, or shape of the property, or the exceptional topographical conditions affecting the property which applicant contends warrants the granting of the variance.
- 4C-2) (*For C2 variances only*) State how the purposes of the Municipal Land Use Law would be advanced by a deviation from the zoning ordinance requirements and the benefits of the deviation would substantially outweigh any detriment according to *N.J.S.A 40:55D-70c(2)*. Please list all benefits of the deviation to the Township and any adverse effects. State how the benefits of the deviation would substantially outweigh any detriment to the Township.
- 4D) (*For D variances only*) State the special reasons under *N.J.S.A 40:55D-70d* affecting this property.
- 4E) The granting of this variance will not be substantially detrimental to the public good and will not substantially impair the intent of the zone plan and zoning ordinance. List in detail the reasons, among others, why the variance can be granted without being materially detrimental to the welfare of the community or injurious to the property or improvements of others in the neighborhood and zone.

H. PLAT SUBMISSION

- 4F) Please list all maps and other exhibits accompanying this application. Attach an additional sheet if necessary.

ITEM	SIGNED BY	DATE/REVISION
Architectural Plans	Lawrence Crangle AIA	last revision #3 9/2/21

I. NOTICE

Applicant is responsible to publish and serve notice of this application in accordance with Zoning Board of Adjustment/Planning Board requirements; however, notice may not be served until this application is certified as complete and the administrative officer has assigned the applicant a public hearing date.

J. VERIFICATION AND AUTHORIZATION

SIGNATURE IS REQUIRED FOR ALL OF THE FOLLOWING:

APPLICANT'S VERIFICATION

I hereby certify that the above statements made by me and the information contained in the papers submitted in connection with this application are true. I am aware that if any of the foregoing statements are willfully false, I am subject to punishment.

Applicant's Signature: Ernesto Tamay Date 09/02/21

CONTINUANCE

Should the Planning Board/Zoning Board of Adjustment have a full and heavy agenda, or discussion and meeting regarding this application requiring carrying the matter past the statute time limit, the applicant grants permission for such an extension.

Applicant's Signature: Ernesto Tamay Date 09/02/21

OWNER'S AUTHORIZATION - MUST BE SIGNED

I hereby certify that I reside at 60 Cherry Street West Orange, NJ 07052
in the County of Essex and the State of New Jersey
and that I am the owner of all that certain lot, piece or parcel of land known as Block(s) 125-C2
Lot(s) 100 on the Tax Map of 55 which property is the subject of the above
application, and that said application is hereby authorized by me. Furthermore, I authorize inspection of the site
which is the subject of this application.

Owner's Signature: Ernesto Tamay Date: 09/02/21

THIS APPLICATION DOES NOT RELIEVE THE APPLICANT FROM COMPLYING WITH OTHER TOWNSHIP ORDINANCES SUCH AS THE TREE REMOVAL ORDINANCE AND OBTAINING THE NECESSARY APPROVALS AND PERMITS UNDER SUCH ORDINANCES