

Revisions	Date	By
SETBACK DIMENSION	JUNE 27, 2023	SM

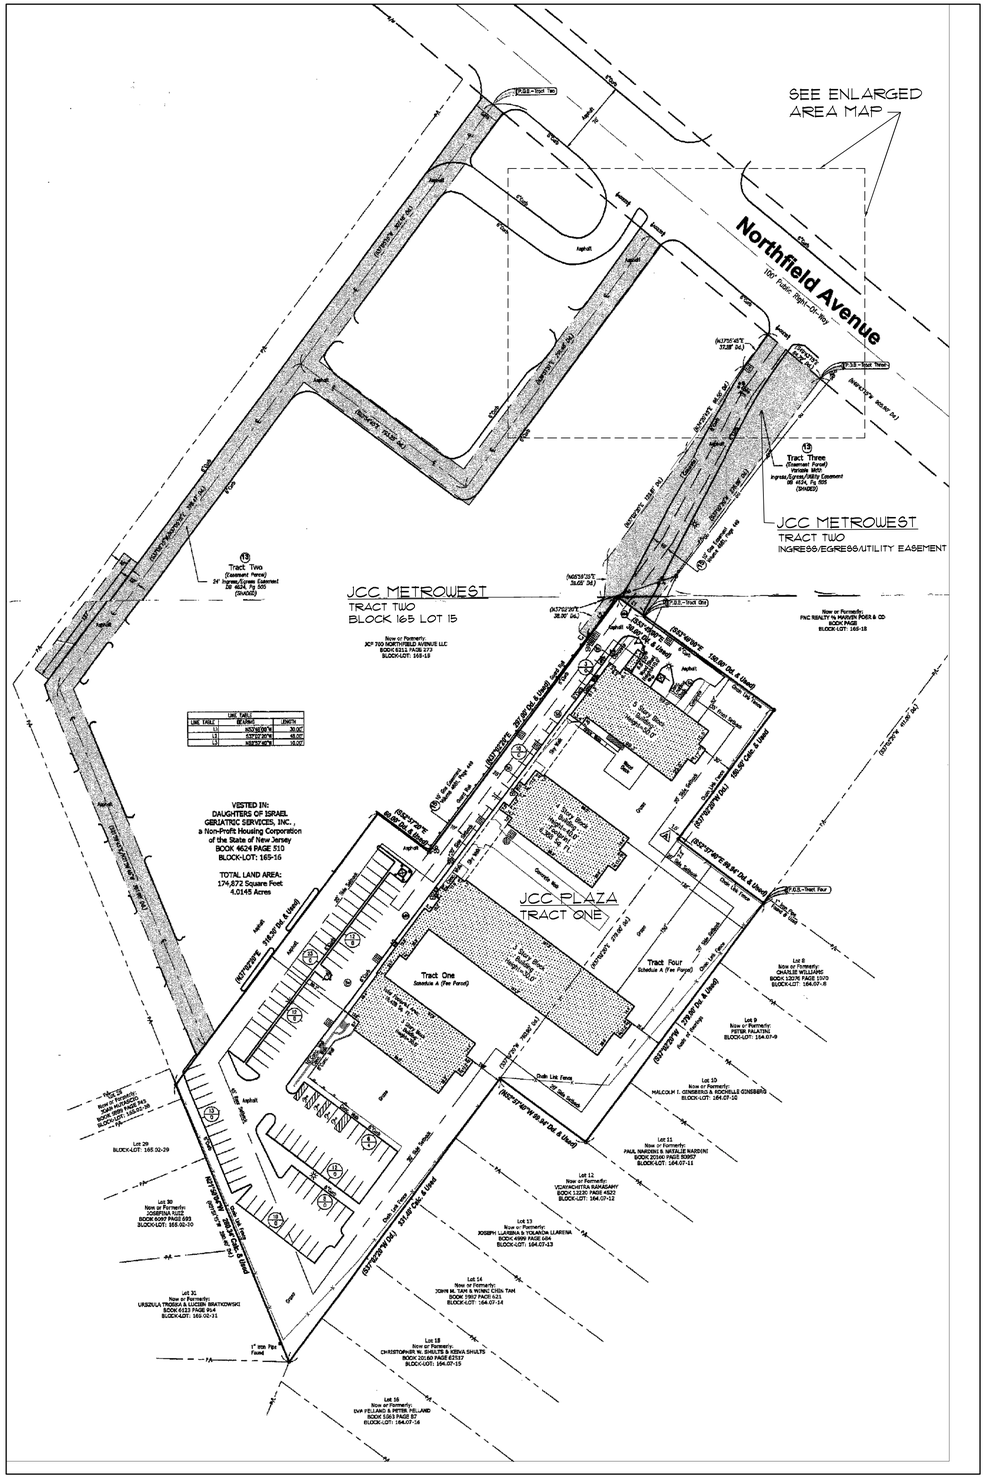


AREA MAP/KEY PLAN

SCALE: N.T.S

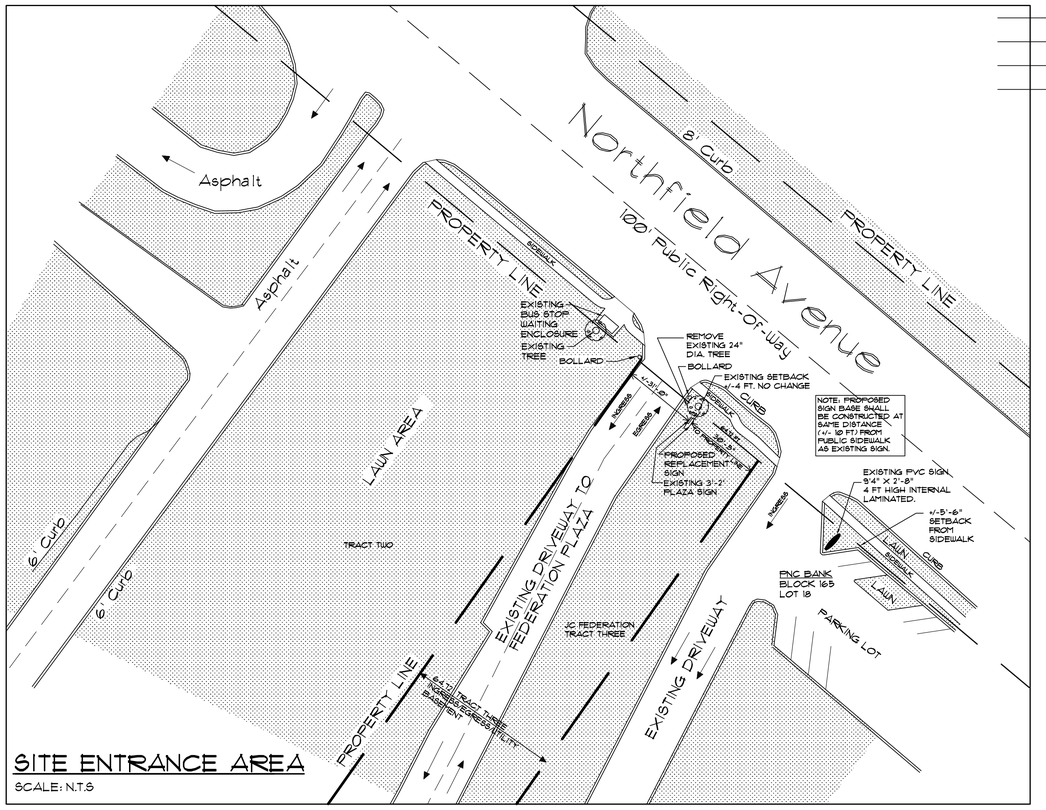


SITE ENTRANCE AREA

SCALE: N.T.S

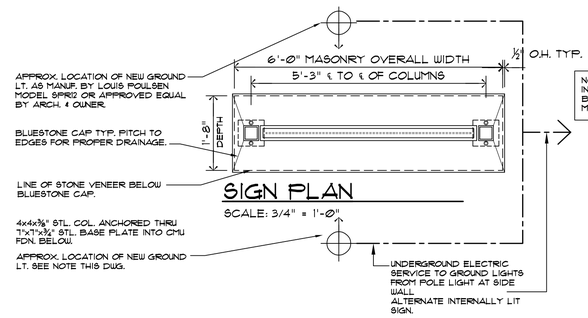


SIGN PLAN

SCALE: 3/4" = 1'-Ø"

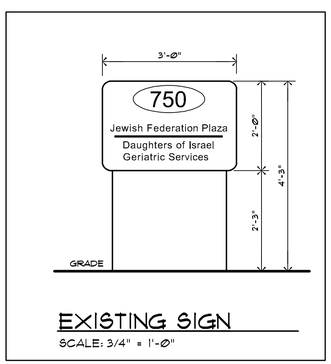

EXISTING SIGN

SCALE: 3/4" = 1'-Ø"

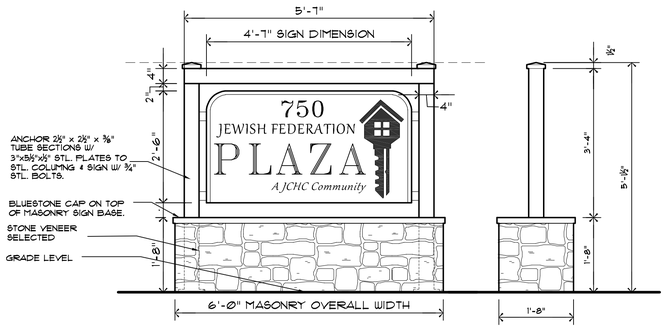

SIGN ELEVATION

SCALE: 3/4" = 1'-Ø"

SIDE ELEV.

SCALE: 3/4" = 1'-Ø"

MAJEWSKI ARCHITECTURE LLC
Stephen Majewski, A.I.A.
20 Valley St, Suite 210
South Orange, NJ 07079
Ph: 973 762 7792
steve@majewskiarchitecture.com
LICENSE NO. AI 08453
CERT.NO. 21AC00096500

Client

PROPOSED SIGN
JEWISH FEDERATION PLAZA
750 NORTHFIELD AVENUE
WEST ORANGE, NJ

Title

SIGN DESIGN DETAILS
AREA MAP, SIGN FLOOR PLAN & ELEVATION

Date	SEPT. 10, 2021
Scale	AS NOTED
Drawn	MB-SM
Job No.	21-00003B
File	

Sheet A-1

of 1 Sheets