




1 01 - FIRST FLOOR
SCALE: 1/8" = 1'-0"

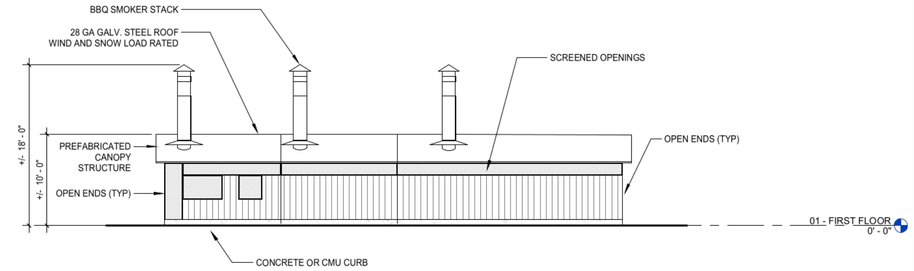


2 WEST ELEVATION
SCALE: 1/8" = 1'-0"

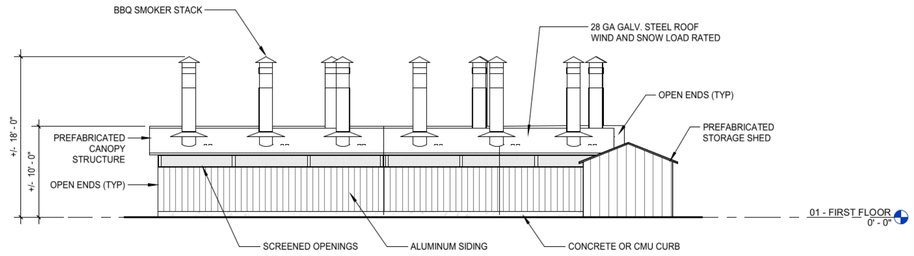

3 EAST ELEVATION
SCALE: 1/8" = 1'-0"

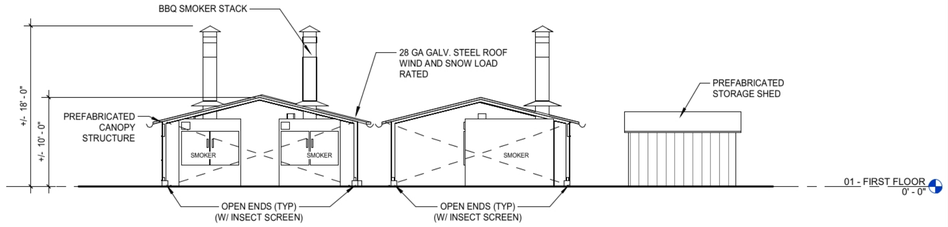

4 SOUTH ELEVATION
SCALE: 1/8" = 1'-0"

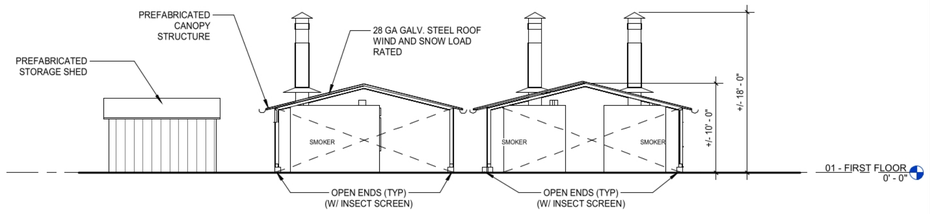

5 NORTH ELEVATION
SCALE: 1/8" = 1'-0"

Wonder

481 EAGLE ROCK AVE.


WONDER GROUP, INC.

481 EAGLE ROCK AVE, WEST ORANGE, NJ 07052

MANCINI DUFFY ARCHITECTS LLC
374 MILLBURN AVE, SUITE 101W
MILLBURN NJ 07041
212.938.1260
COA: 21AC00120600

ALL DRAWINGS AND WRITTEN MATERIAL APPEARING HEREIN CONSTITUTE ORIGINAL AND UNPUBLISHED WORK OF THE ARCHITECT AND MAY NOT BE DUPLICATED, USED OR DISCLOSED WITHOUT WRITTEN CONSENT OF THE ARCHITECT.

KEY PLAN:

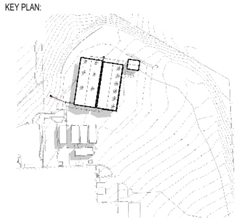

NOT FOR CONSTRUCTION

NO.	DATE	ISSUE / REVISION
1	10/31/2024	ISSUE FOR PLANNING

DRAWING TITLE:
FLOOR PLAN AND ELEVATIONS

DRAWING NUMBER:
G-004

ARCHITECT OF RECORD
WILLIAM S. MANDARA
LIC. # 21AI02177900

SEAL:

DRAWING SCALE:
AS NOTED

MD PROJECT NUMBER:
NA

Autodesk Docs://Wonder - Mayfair Smoker/481 EAGLE ROCK AVE_ARCH_2024.rvt
10/31/2024 5:53:15 PM