


1 BUILDING ELEVATION ALONG SHERIDAN AVENUE

SCALE: 1/8" = 1' - 0"

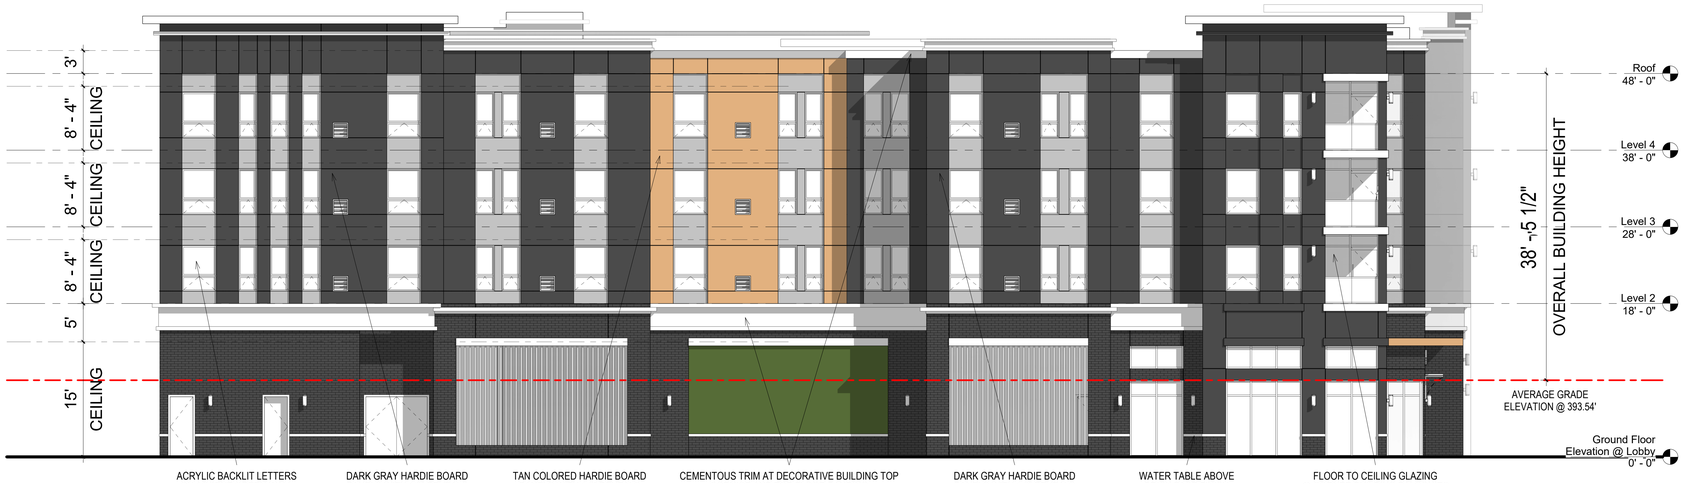

2 BUILDING ELEVATION ALONG NORTHFIELD AVENUE

SCALE: 1/16" = 1' - 0"



3 EAST ELEVATION

SCALE: 1/8" = 1' - 0"



4 BUILDING SIGNAGE - 120 SF

SCALE: 1/8" = 1' - 0"

9/25/2026 6:06:34 PM
File Path: G:\525 Northfield Avenue\525 Northfield - Updated.rvt

Jarmel Kizel
ARCHITECTS AND ENGINEERS INC.
42 OKNER PARKWAY
LIVINGSTON, NEW JERSEY 07039
TEL: 973-994-9669
FAX:973-994-4069
www.jarmelkizel.com

Architecture
Engineering
Interior Design
Implementation Services

ISSUE

NO.	DATE	DESCRIPTION	INIT
1	10/20/25	INITIAL SUBMISSION	MBJ
2	01/29/26	SUBMISSION TO TWP.	MBJ
3	03/30/26	NEW BLDG. DESIGN	MBJ

PRINCIPALS

MATTHEW B. JARMEL, AIA, MBA
RICHARD JARMEL, PE
IRWIN H. KIZEL, AIA, PP

ARCHITECTS & ENGINEERS

ARMEN B. BOHOSSIAN, PE
JEREMY D. BOYER, AIA
ANDRZEJ B. BRZOZOWSKI, PE
SHANNON CROWNOVER, PE
GENATHAN KUSHNIR, AIA
JONATHAN KUSHNIR, AIA
KAROLINA PIZKANOWICZ, AIA
CHERYL SCHWEIKER, AIA
STEVEN J. VAZ, PE

Project:
MIXED-USE DEVELOPMENT
525 NORTHFIELD AVENUE
WEST ORANGE, NEW JERSEY 07052

Project Number:	Scale:
GOMESGR24-233	AS NOTED
Drawn By:	Approved By:
FAA	MBJ

Drawing Name:
PROPOSED BUILDING ELEVATIONS

Drawing Number:
SD-104
OF

Initial Date: Issue Date

DESIGN PROFESSIONAL OF RECORD

MATTHEW B. JARMEL, AIA, MBA
NJ LIC A10-12787