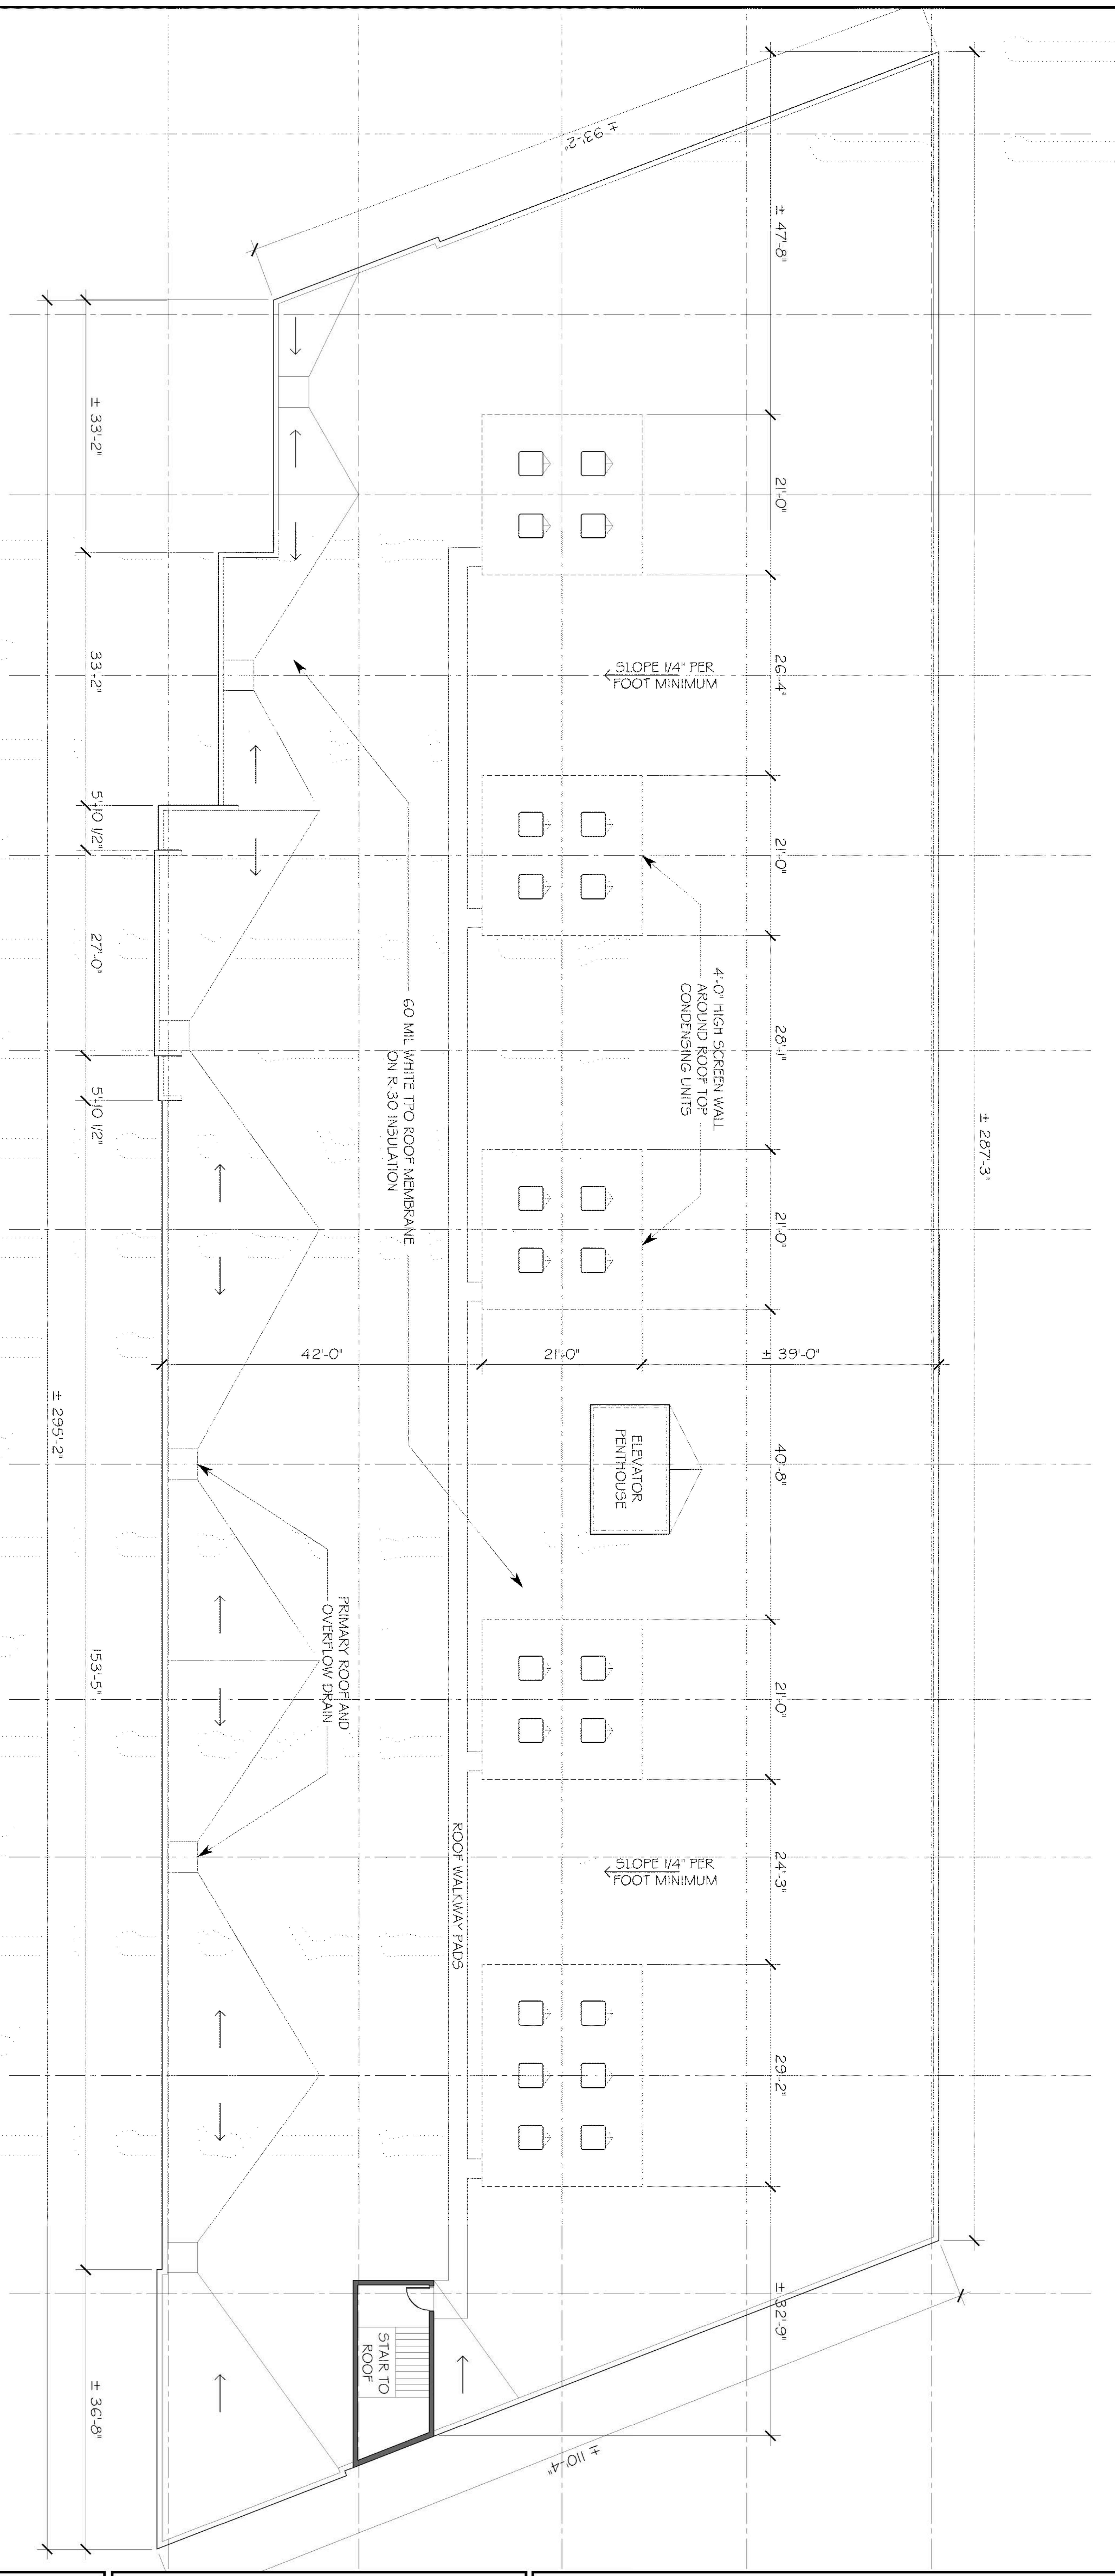

1
A-6
ROOF PLAN
SCALE: 3/32" = 1'-0"

Proposed Self Storage Facility
955 Pleasant Valley Way
Township of West Orange, NJ 07052

ARCHITECT
GMA ARCHITECTS
900 NORTH ROCK HILL ROAD ST. LOUIS, MISSOURI 63119 (P) 314-822-5191 (F) 314-963-0714
WWW.GMA-ARCHITECTS.COM

CONTRACTOR
ARCO MURRAY DESIGN BUILD
4849 GREENVILLE AVE, STE. 1460
DALLAS, TX 75206
(P) (214) 377-6681
WWW.ARCONATIONAL.COM

955 Pleasant Valley Way LLC

New Jersey License : 19087
Louis Vandeloecht

JOB NO : SP7923
PA : FCW
DATE : 06.05.2020

REVISIONS △

GMA ARCHITECTS INC.
THIS DESIGN AND THESE DRAWINGS ARE THE PROPERTY OF GMA ARCHITECTS, INC. NO PART OF THIS WORK MAY BE REPRODUCED WITHOUT PRIOR WRITTEN PERMISSION FROM GMA ARCHITECTS, INC.

SHEET NUMBER
A-6
ROOF PLAN