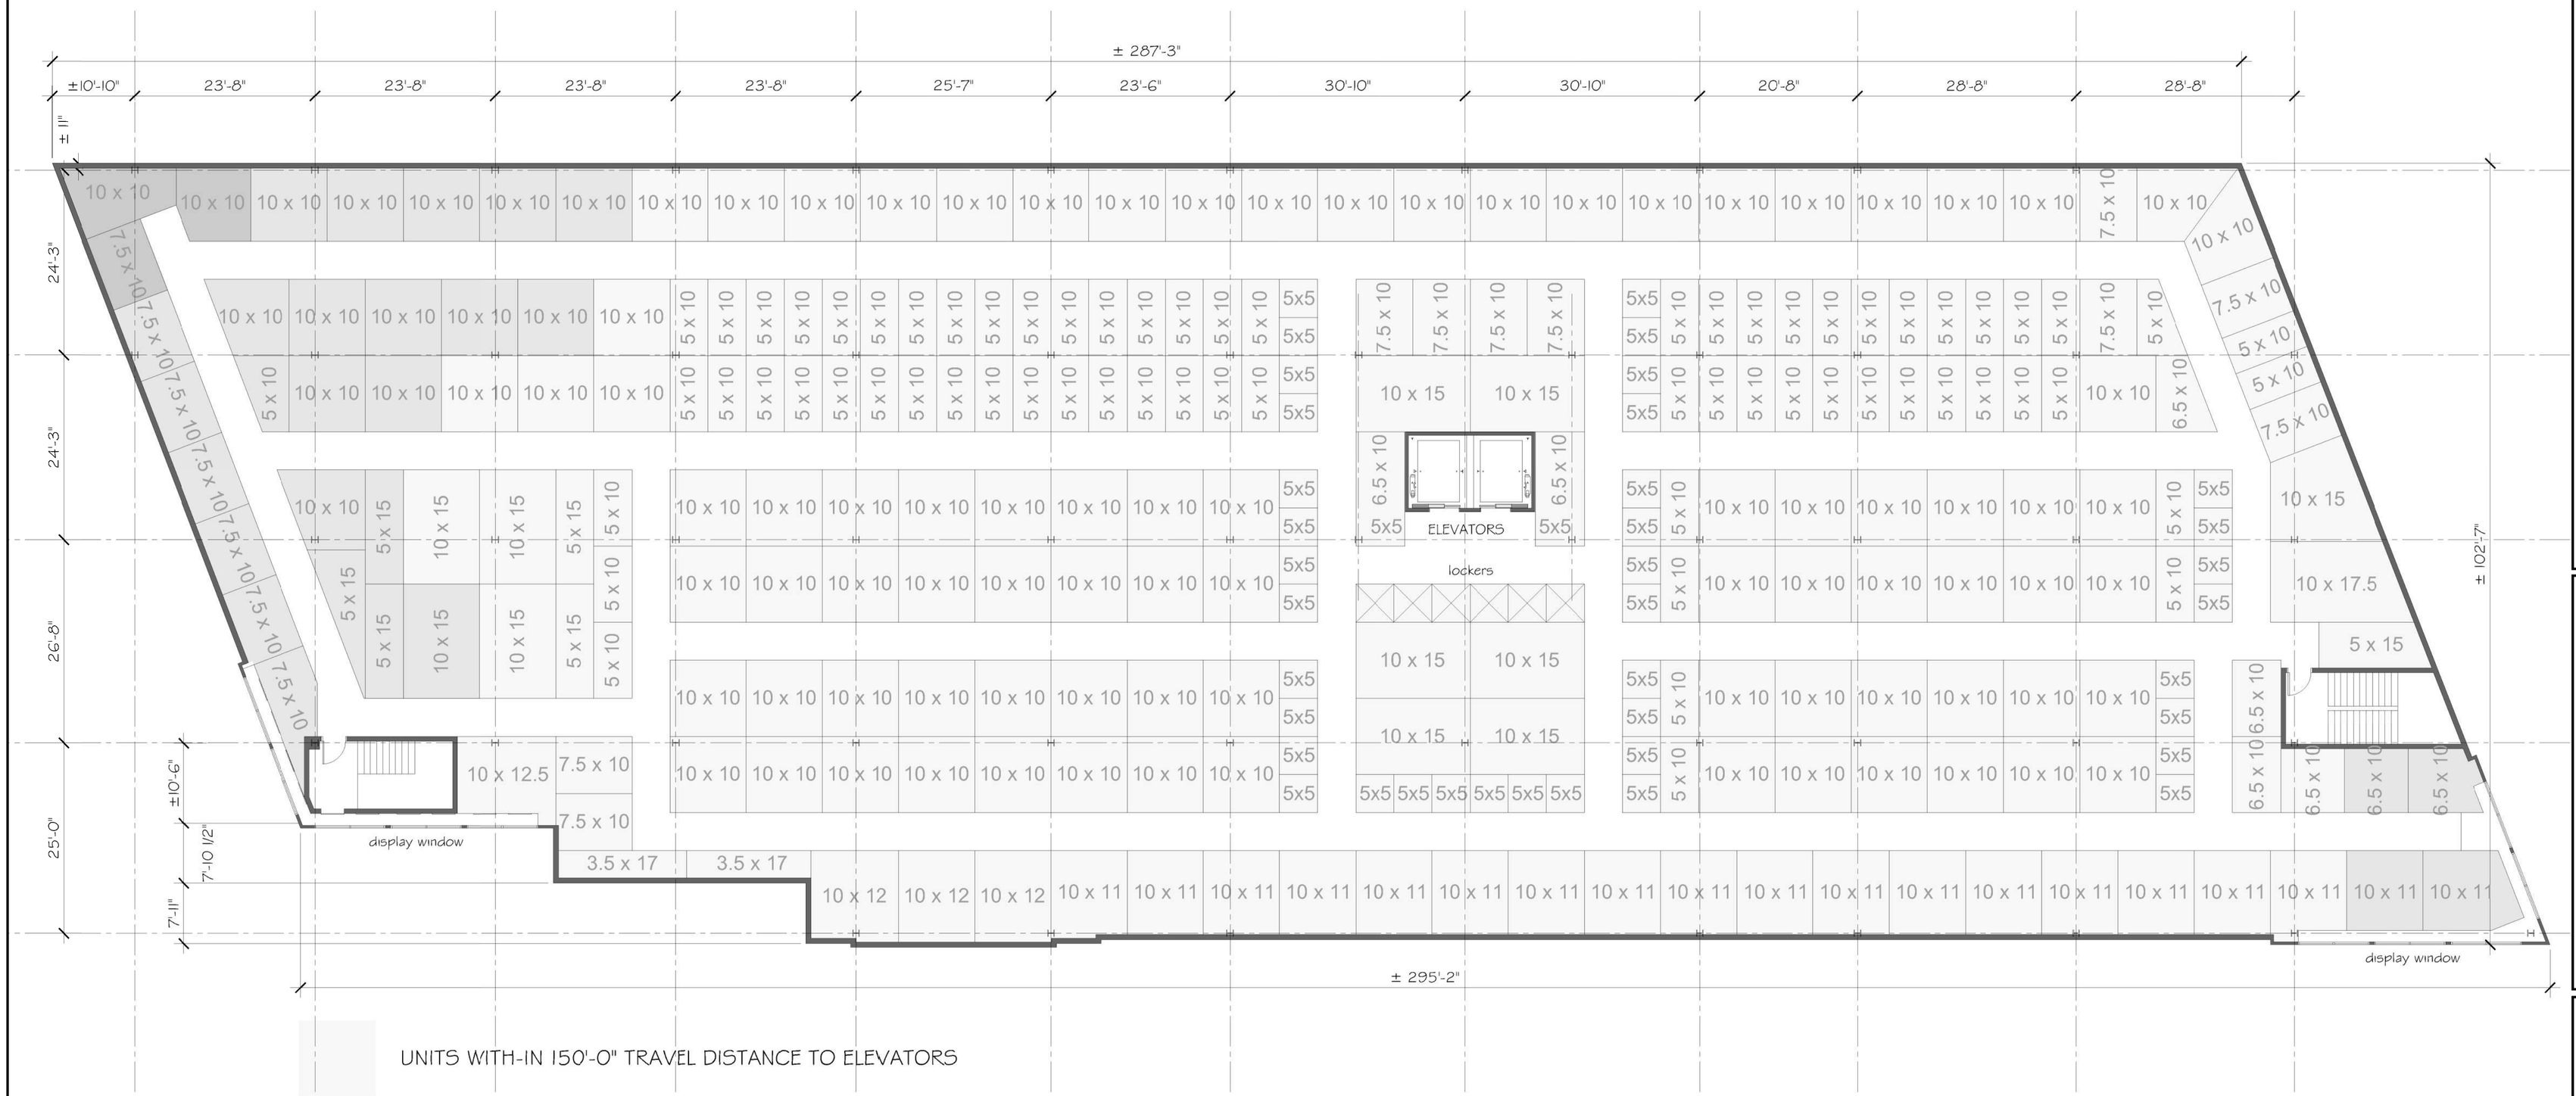



UNITS WITH-IN 150'-0" TRAVEL DISTANCE TO ELEVATORS

UNITS WITH-IN 200'-0" TRAVEL DISTANCE TO ELEVATORS

UNITS WITH-IN 250'-0" TRAVEL DISTANCE TO ELEVATORS

NOTE - UNIT MIX IS SUBJECT TO CHANGE IN FUTURE

1 / A-4 THIRD FLOOR PLAN

SCALE: 3/32" = 1'-0"

PLAN

# 955 Pleasant Valley Way LLC


ARCHITECT
GMA ARCHITECTS
800 NORTH ROCK HILL ROAD ST. LOUIS, MISSOURI 63124
314-822-3191 (F) 314-963-0714
WWW.GMA-ARCHITECTS.COM

CONTRACTOR
ARCO MURRAY DESIGN BUILD
4949 GREENVILLE AVE. STE. 1490 DALLAS, TX 75206
(P) 214) 377-6881
WWW.ARCONATIONAL.COM


## Proposed Self Storage Facility

955 Pleasant Valley Way
Township of West Orange, NJ 07052

New Jersey License : 19087
Louis Vandeloecht

JOB NO : SP7923
PA : FCW
DATE : 06.05.2020

REVISIONS △


GMA ARCHITECTS INC.
THIS DESIGN AND THESE DRAWINGS ARE THE PROPERTY OF GMA ARCHITECTS, INC. NO PART OF THIS DRAWING MAY BE REPRODUCED WITHOUT PRIOR WRITTEN PERMISSION FROM GMA ARCHITECTS, INC.


SHEET NUMBER
A-4
THIRD FLOOR PLAN