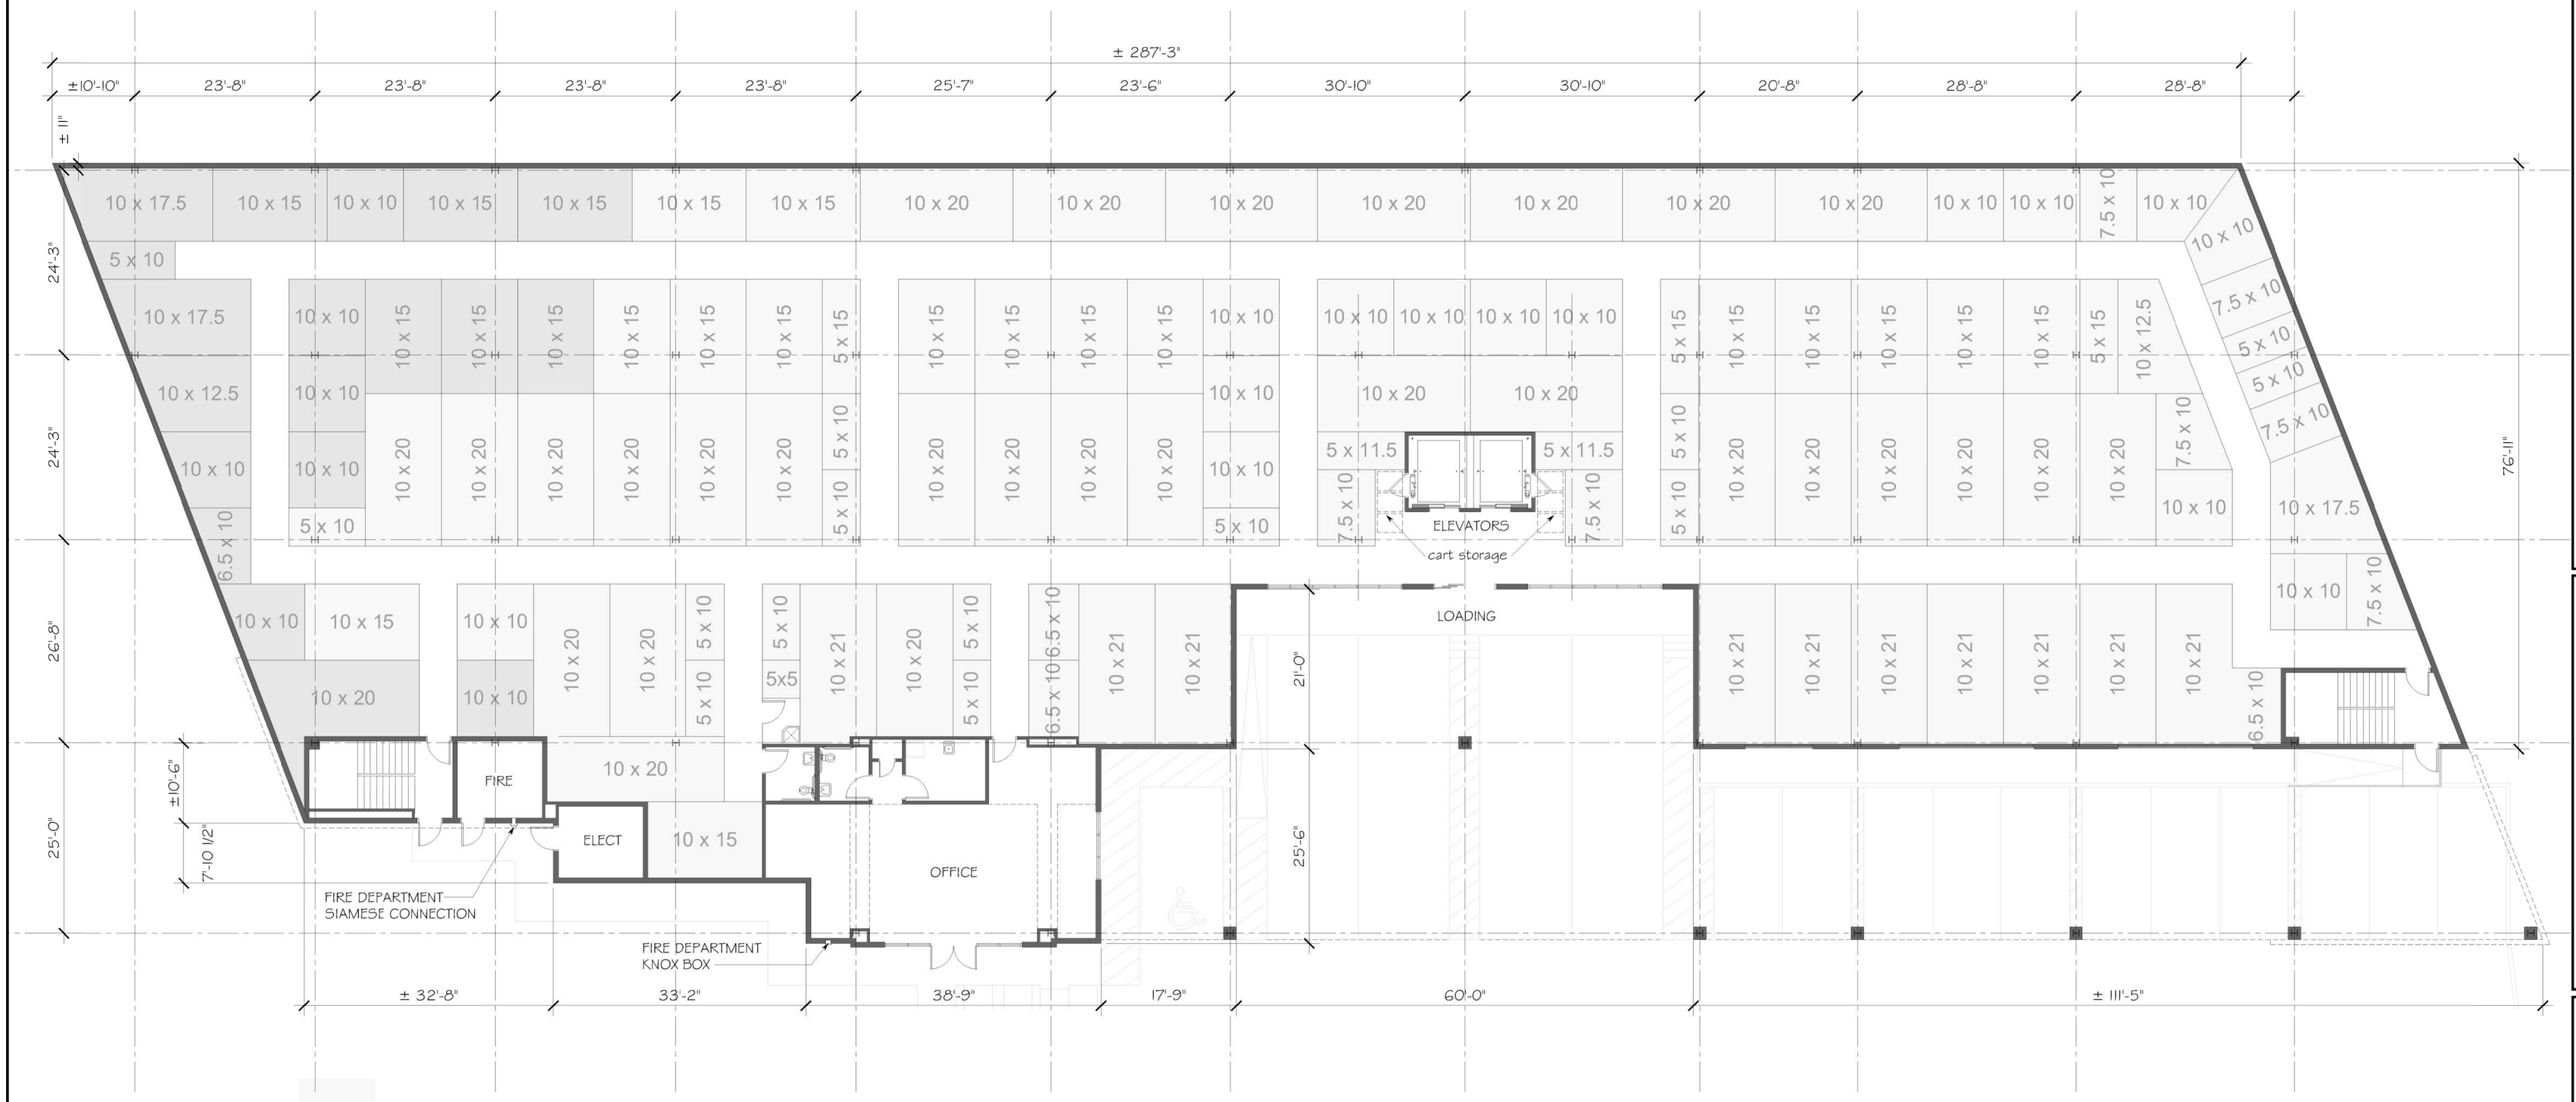


UNITS WITH-IN 150'-0" TRAVEL DISTANCE TO ELEVATORS

UNITS WITH-IN 200'-0" TRAVEL DISTANCE TO ELEVATORS

NOTE - UNIT MIX IS SUBJECT TO CHANGE IN FUTURE

1 / A-2 UPPER CELLAR FLOOR PLAN

SCALE: 3/32" = 1'-0"

PLAN

955 Pleasant Valley Way LLC

ARCHITECT
GMA ARCHITECTS
800 NORTH ROCK HILL ROAD ST LOUIS, MO 63011
314-822-3191 (F) 314-963-0714
WWW.GMA-ARCHITECTS.COM

CONTRACTOR
ARCO MURRAY DESIGN BUILD
4949 GREENVILLE AVE. STE. 1480 DALLAS, TX 75206
(P) (214) 377-6881
WWW.ARCONATIONAL.COM

Proposed Self Storage Facility

955 Pleasant Valley Way
Township of West Orange, NJ 07052

New Jersey License : 13087
Louis Vandeloecht

JOB NO : SP7923
PA : FCW
DATE : 06.05.2020

REVISIONS △

GMA ARCHITECTS INC.
THIS DESIGN AND THESE DRAWINGS ARE NEW PROPERTY OF GMA ARCHITECTS INC. AND SHALL NOT BE USED OR REPRODUCED WITHOUT WRITTEN PERMISSION FROM GMA ARCHITECTS, INC.

SHEET NUMBER

A-2

UPPER CELLAR FLOOR PLAN