




Proposed Golf Course Pavilion
- See Engineer's Drawing




GOLF COURSE PAVILION PLAN



Proposed Maintenance Storage
Shed - See Engineer's Drawing

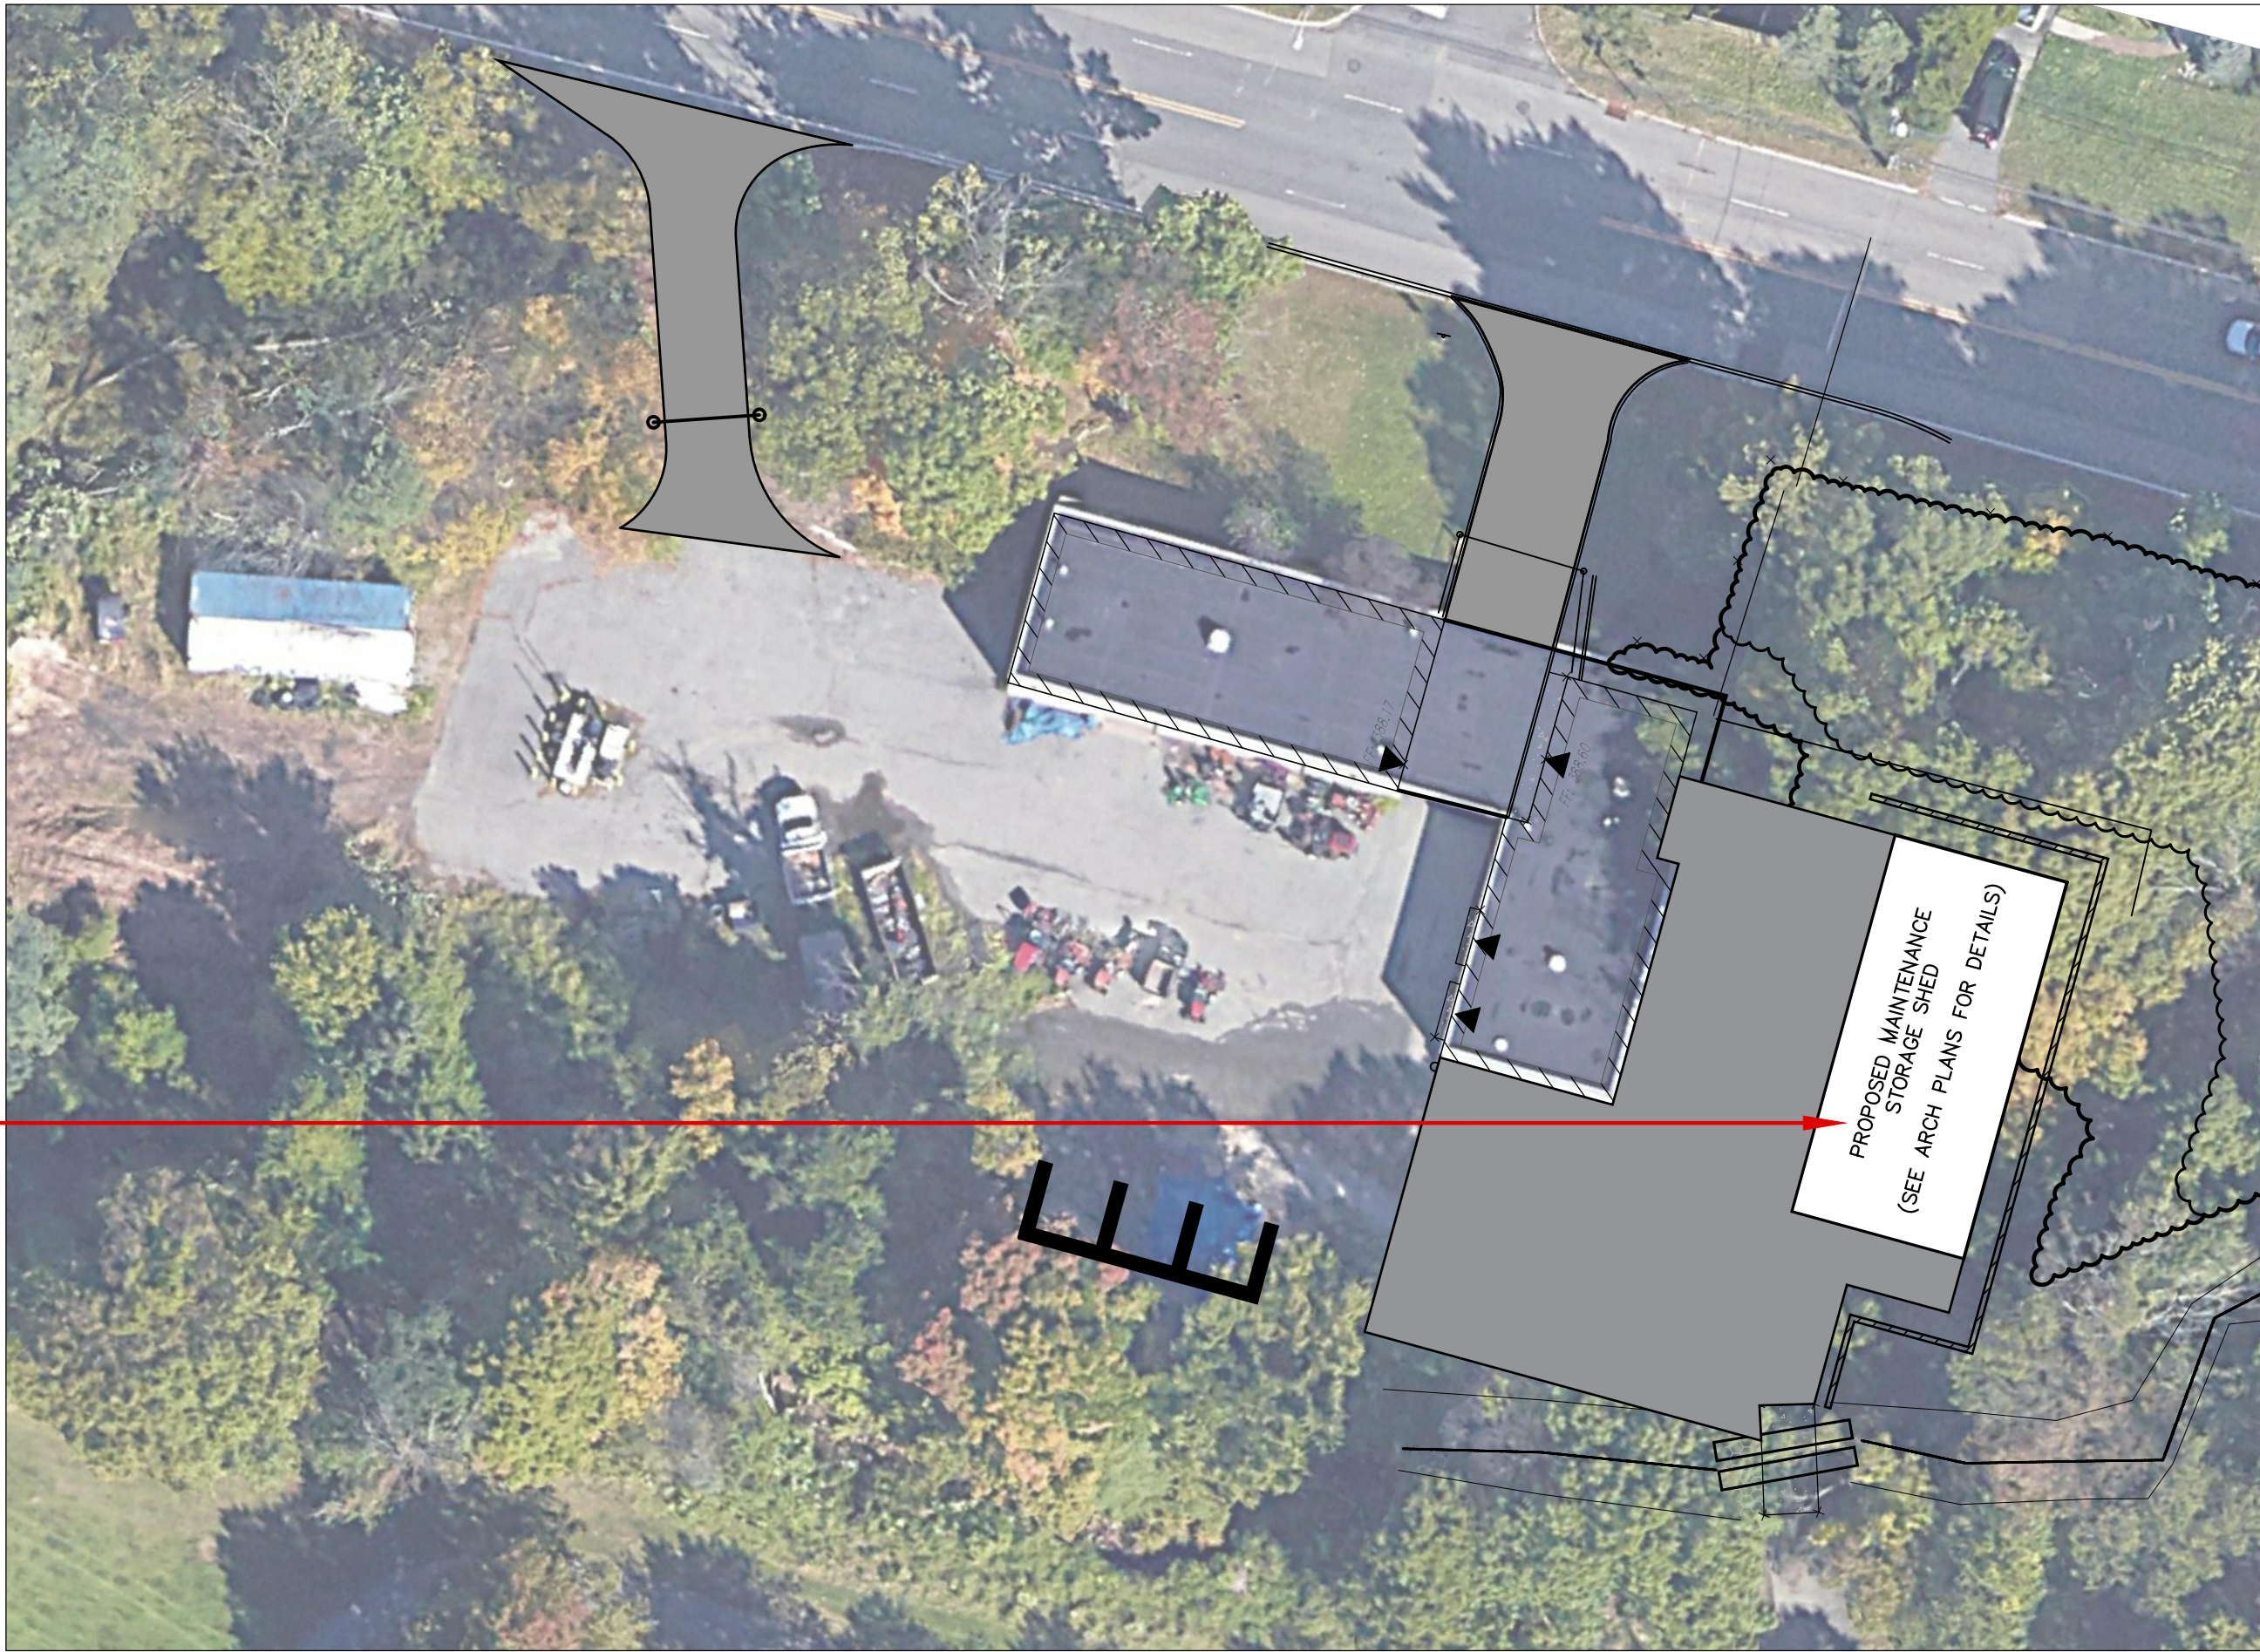

MAINTENANCE STORAGE SHED PLAN

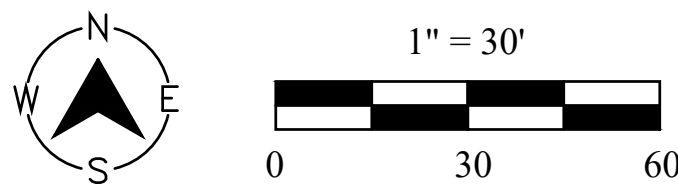

GOLF COURSE PAVILION PHOTO
Photo from Weequahic Golf Course



MAINTENANCE STORAGE SHED PHOTO
Photo from Hendrick,s Field Golf Course

DATE: 03/13/23 SCALE: As Shown DRAWN BY: GJM CHECKED BY: SK		REVISIONS	GOLF COURSE IMPROVEMENTS II		FRANCIS A. BYRNE GOLF COURSE Dept. of Parks & Recreation County of Essex New Jersey	B&G Engineering, LLC State of N.J. Certificate of Authorization: 24042818000 30 BERNARD DRIVE - EWING, N.J. 08628 Phone (32) 598-6616 BESRICK, G. PLUMMER PROFESSIONAL ENGINEER NEW JERSEY LIC. NO. 395534	 STEPHEN KAY GOLF COURSE ARCHITECT, LLC 665 Saint Andrews Drive Egg Harbor City, NJ 08215 609/703-3300
SHEET 2 of 3			SITE PLAN & EXAMPLE PHOTOS				

