





Revisions	Date	By
SETBACK DIMENSION	JUNE 21, 2023	SM
REVISED	AUGUST 28, 2023	SM

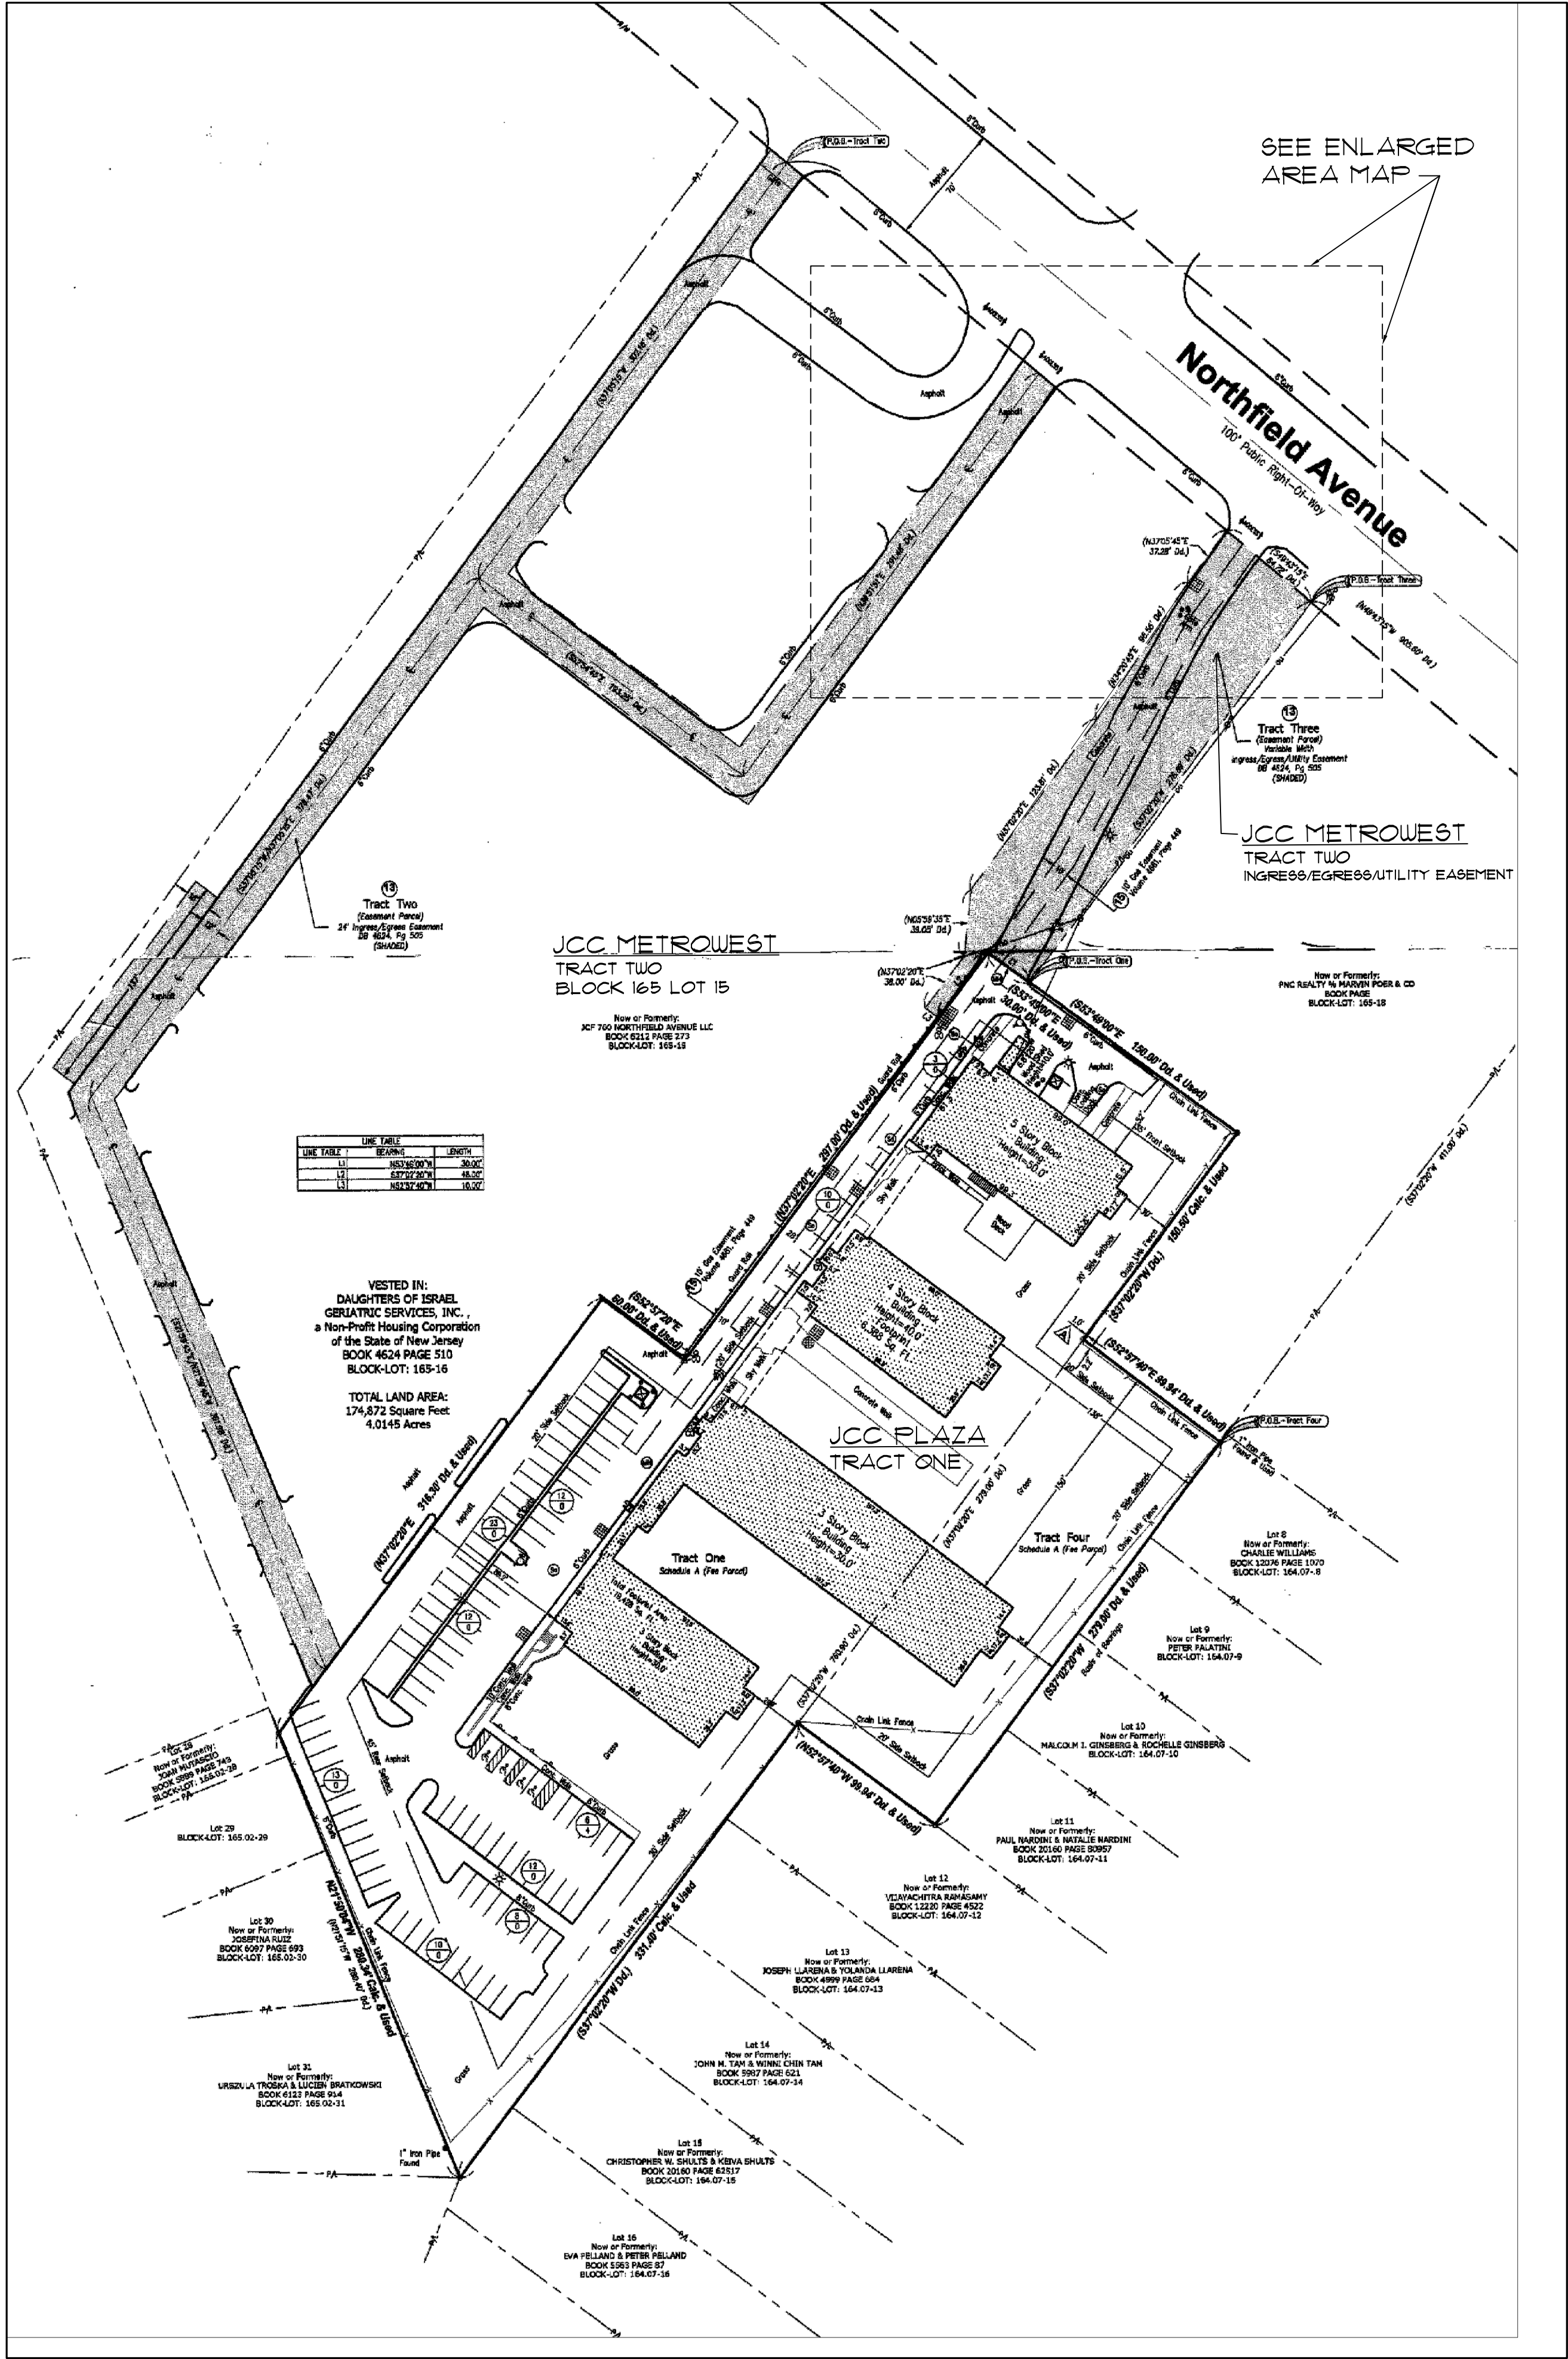

AREA MAP/KEY PLAN
SCALE: N.T.S.

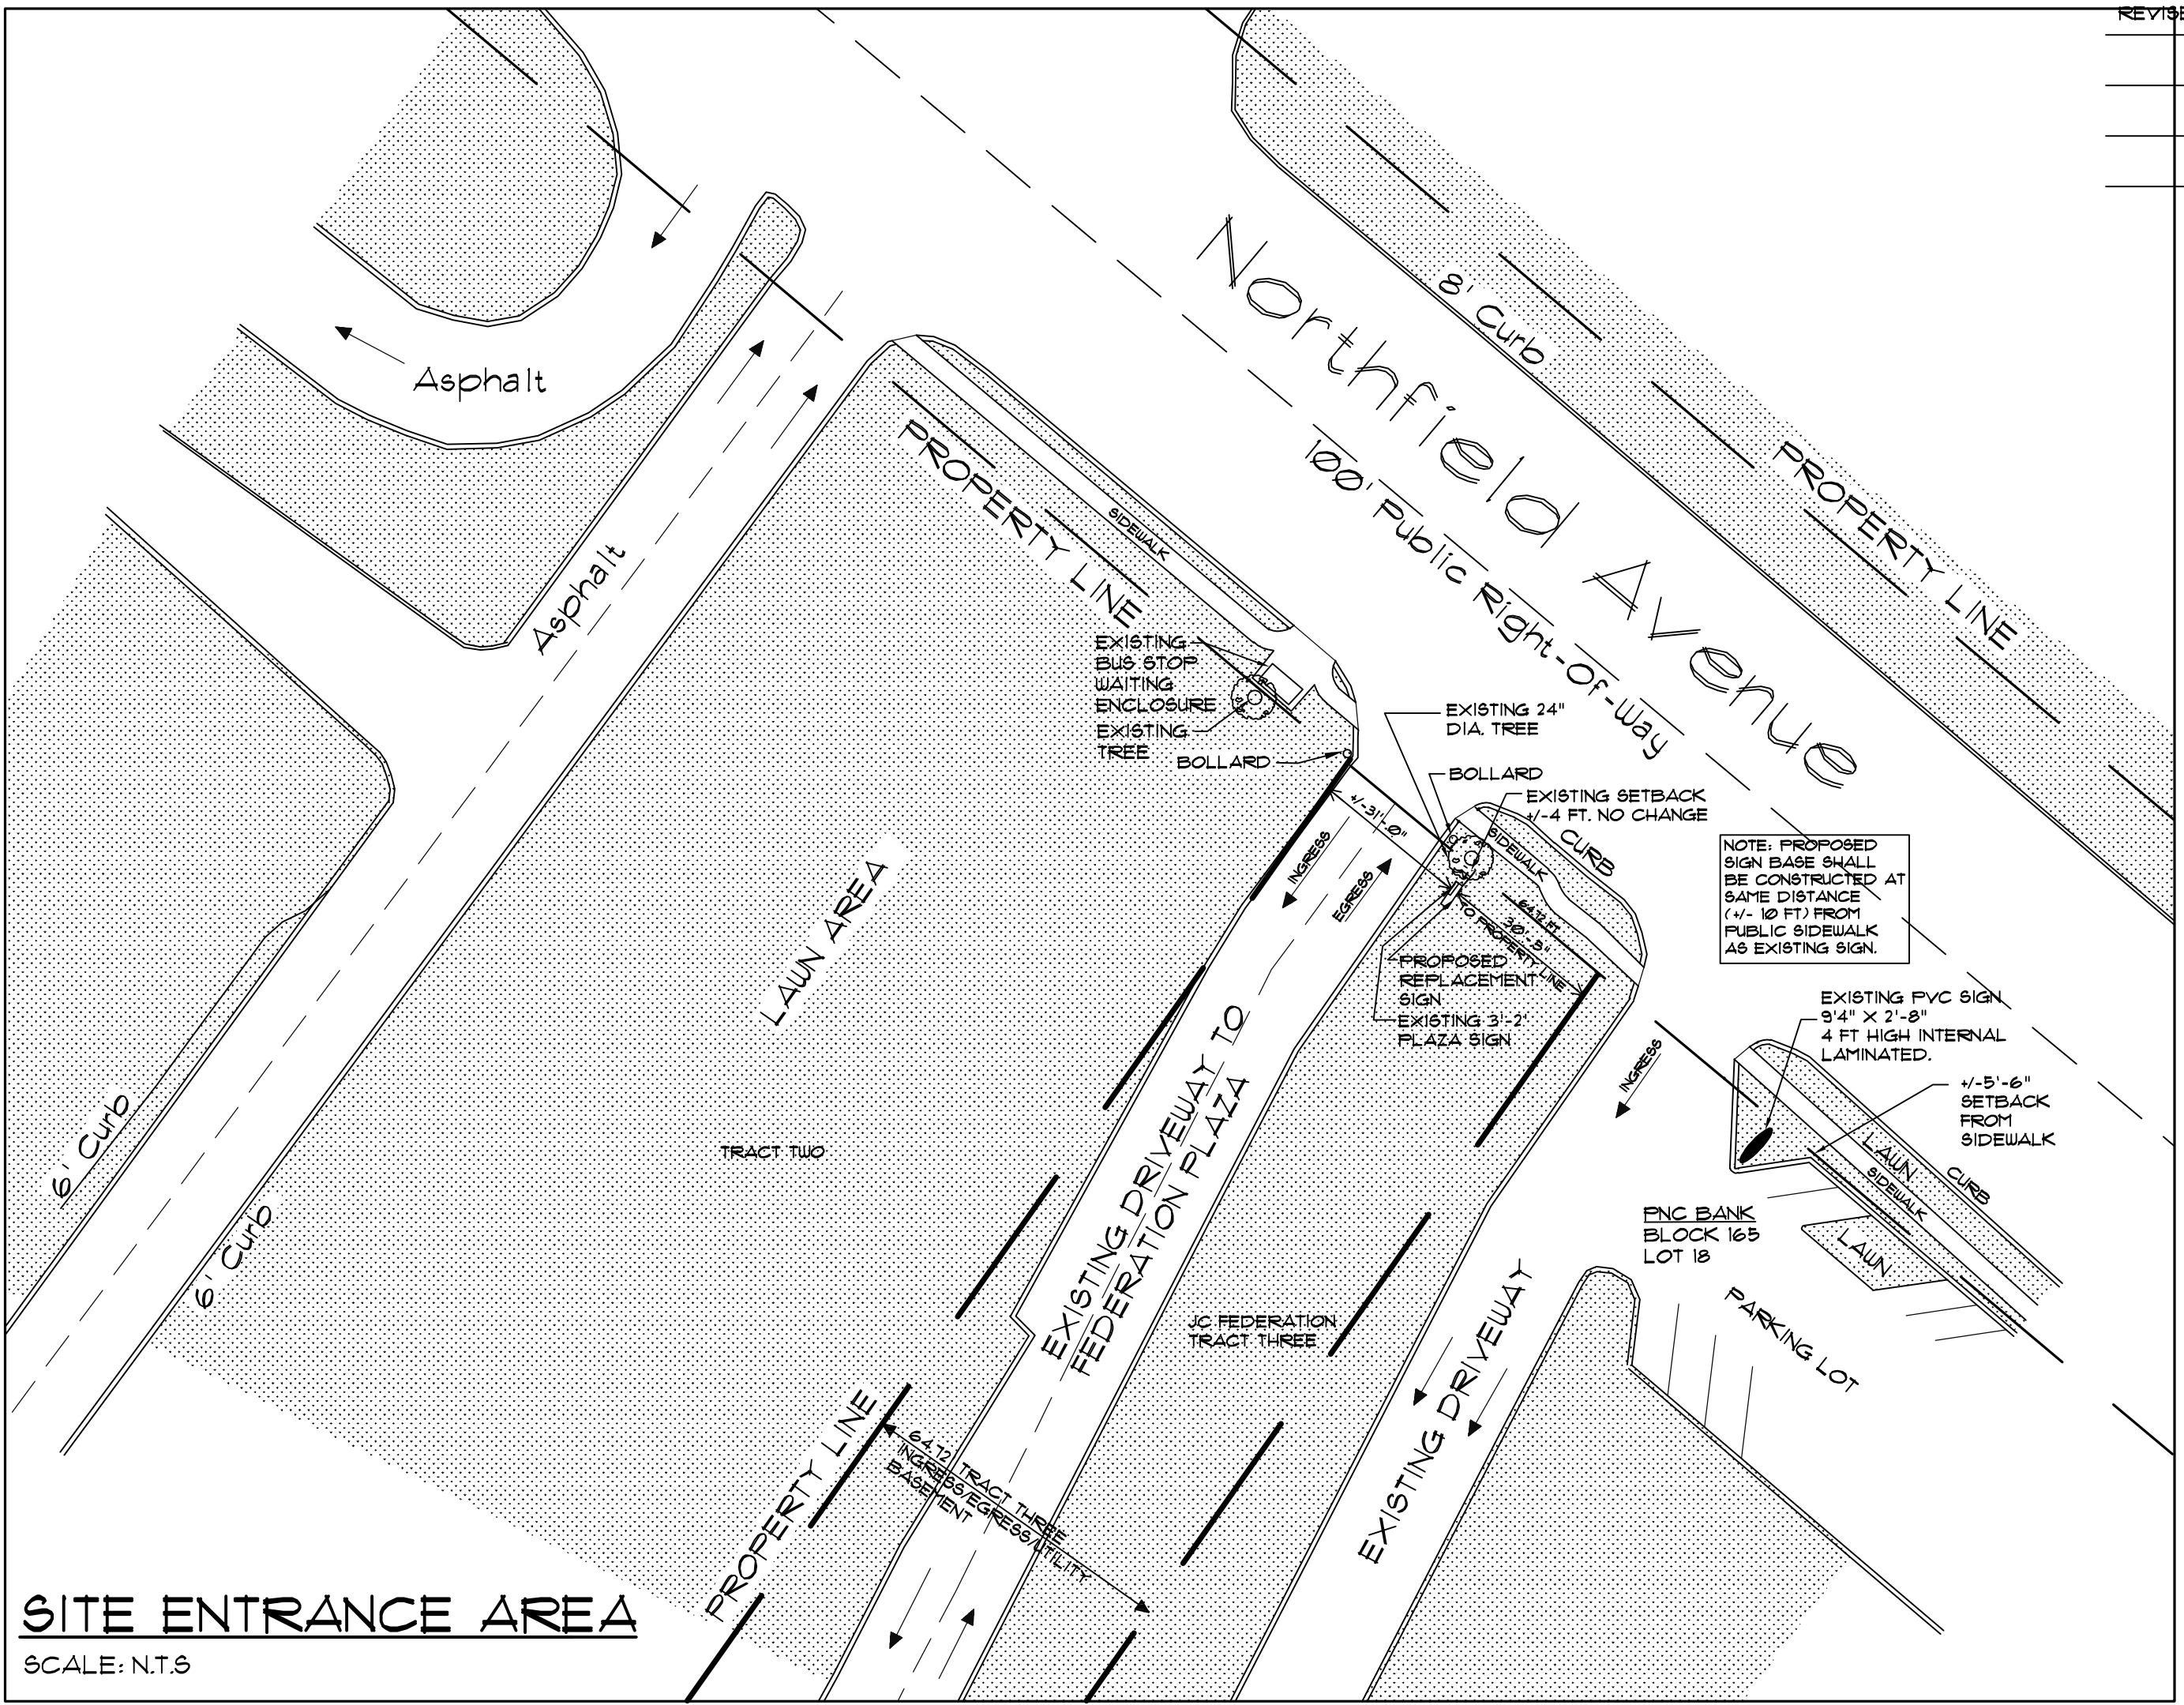

SITE ENTRANCE AREA
SCALE: N.T.S.

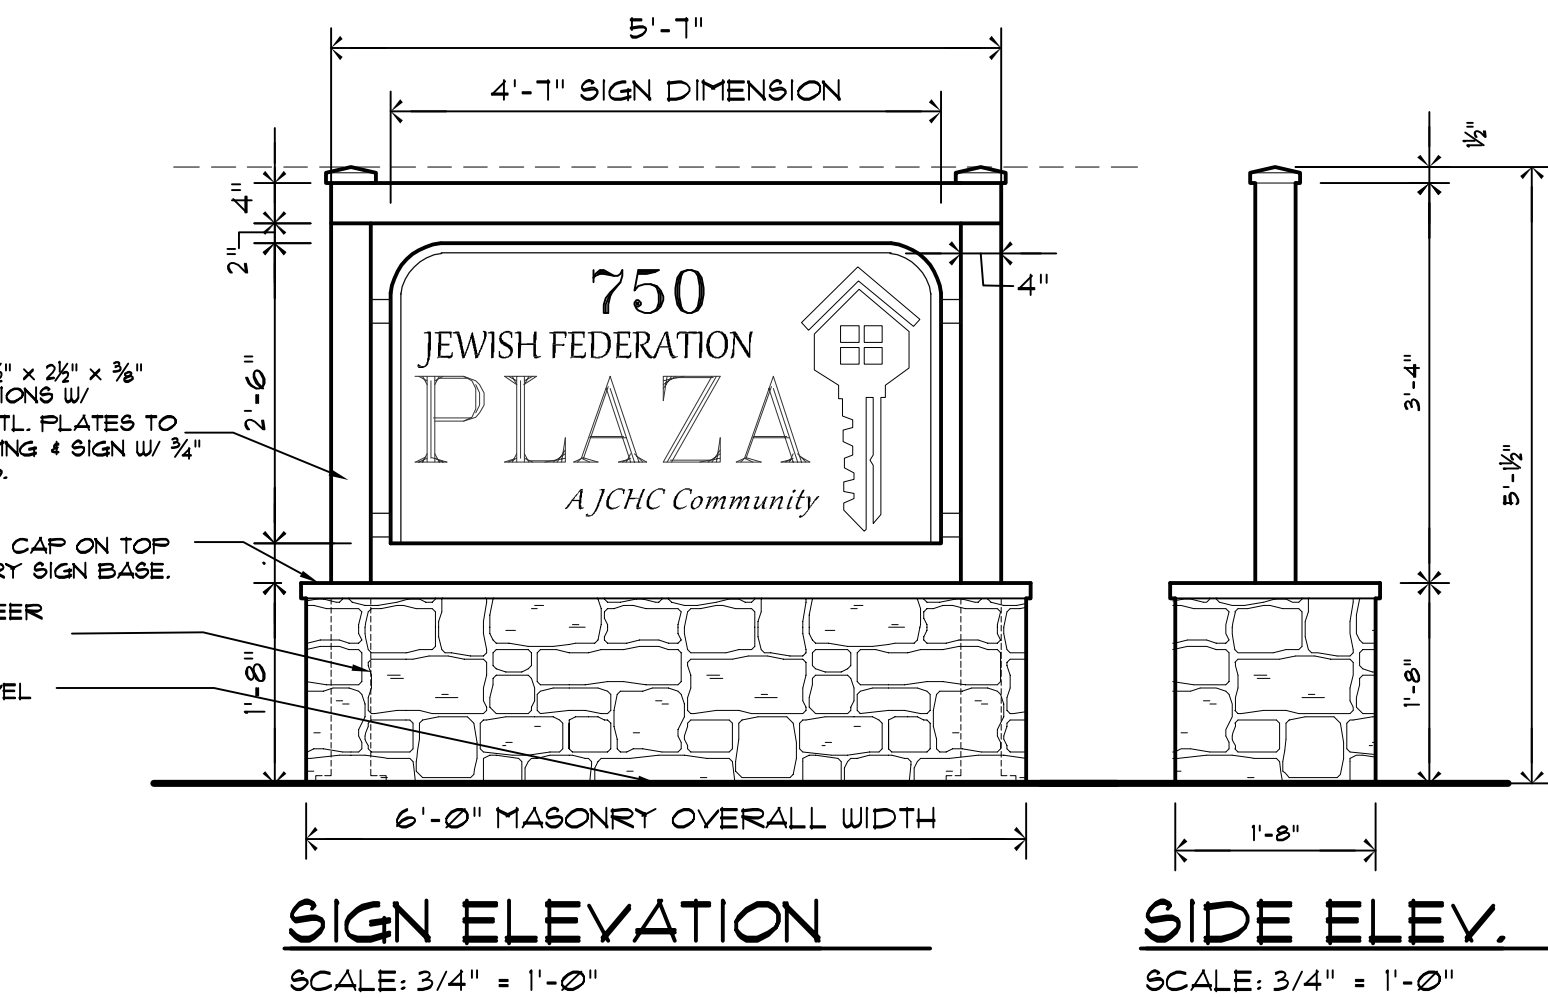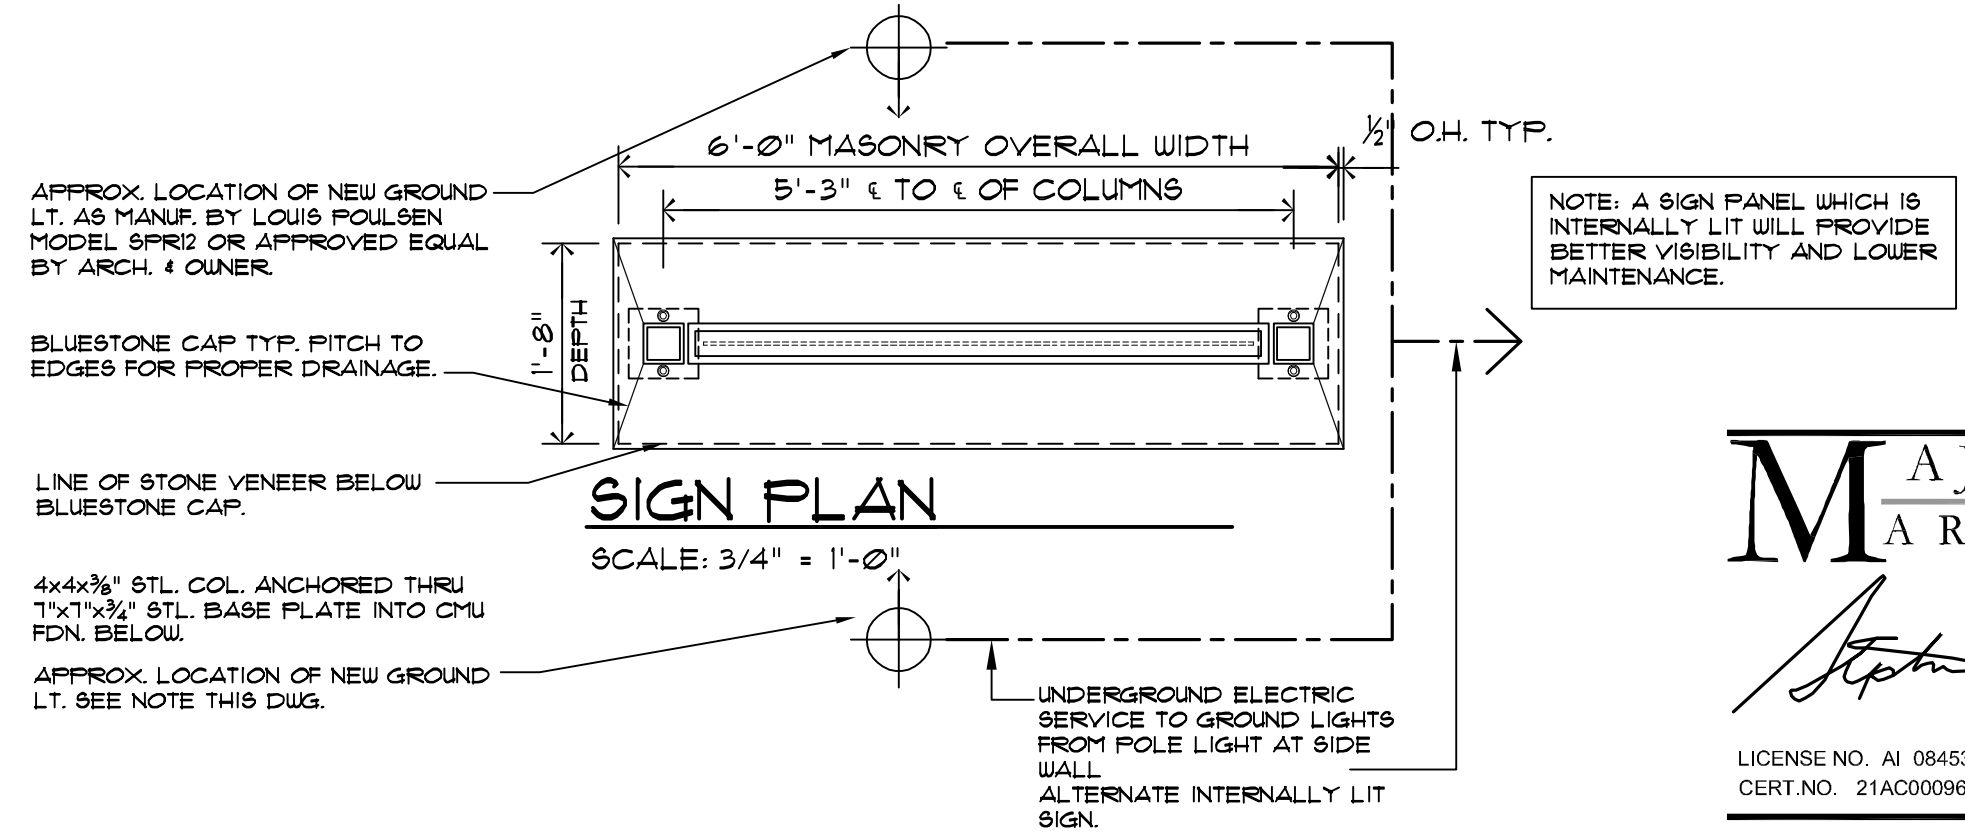

MAJEWSKI
ARCHITECTURE, LLC
Stephen Majewski, A.I.A.
20 Valley St, Suite 210
South Orange, NJ 07079
Ph: 973 762 7792
steve@majewskiarchitecture.com

PROPOSED SIGN
JEWISH FEDERATION PLAZA
750 NORTHFIELD AVENUE
WEST ORANGE, NJ

Client
Title
SIGN DESIGN DETAILS
AREA MAP, SIGN FLOOR
PLAN & ELEVATION

Date	AUGUST 28, 2023	Sheet	A-1
Scale	AS NOTED		
Drawn	MB-SM		
Job No.	21-0003B		
File		of	1 Sheets