



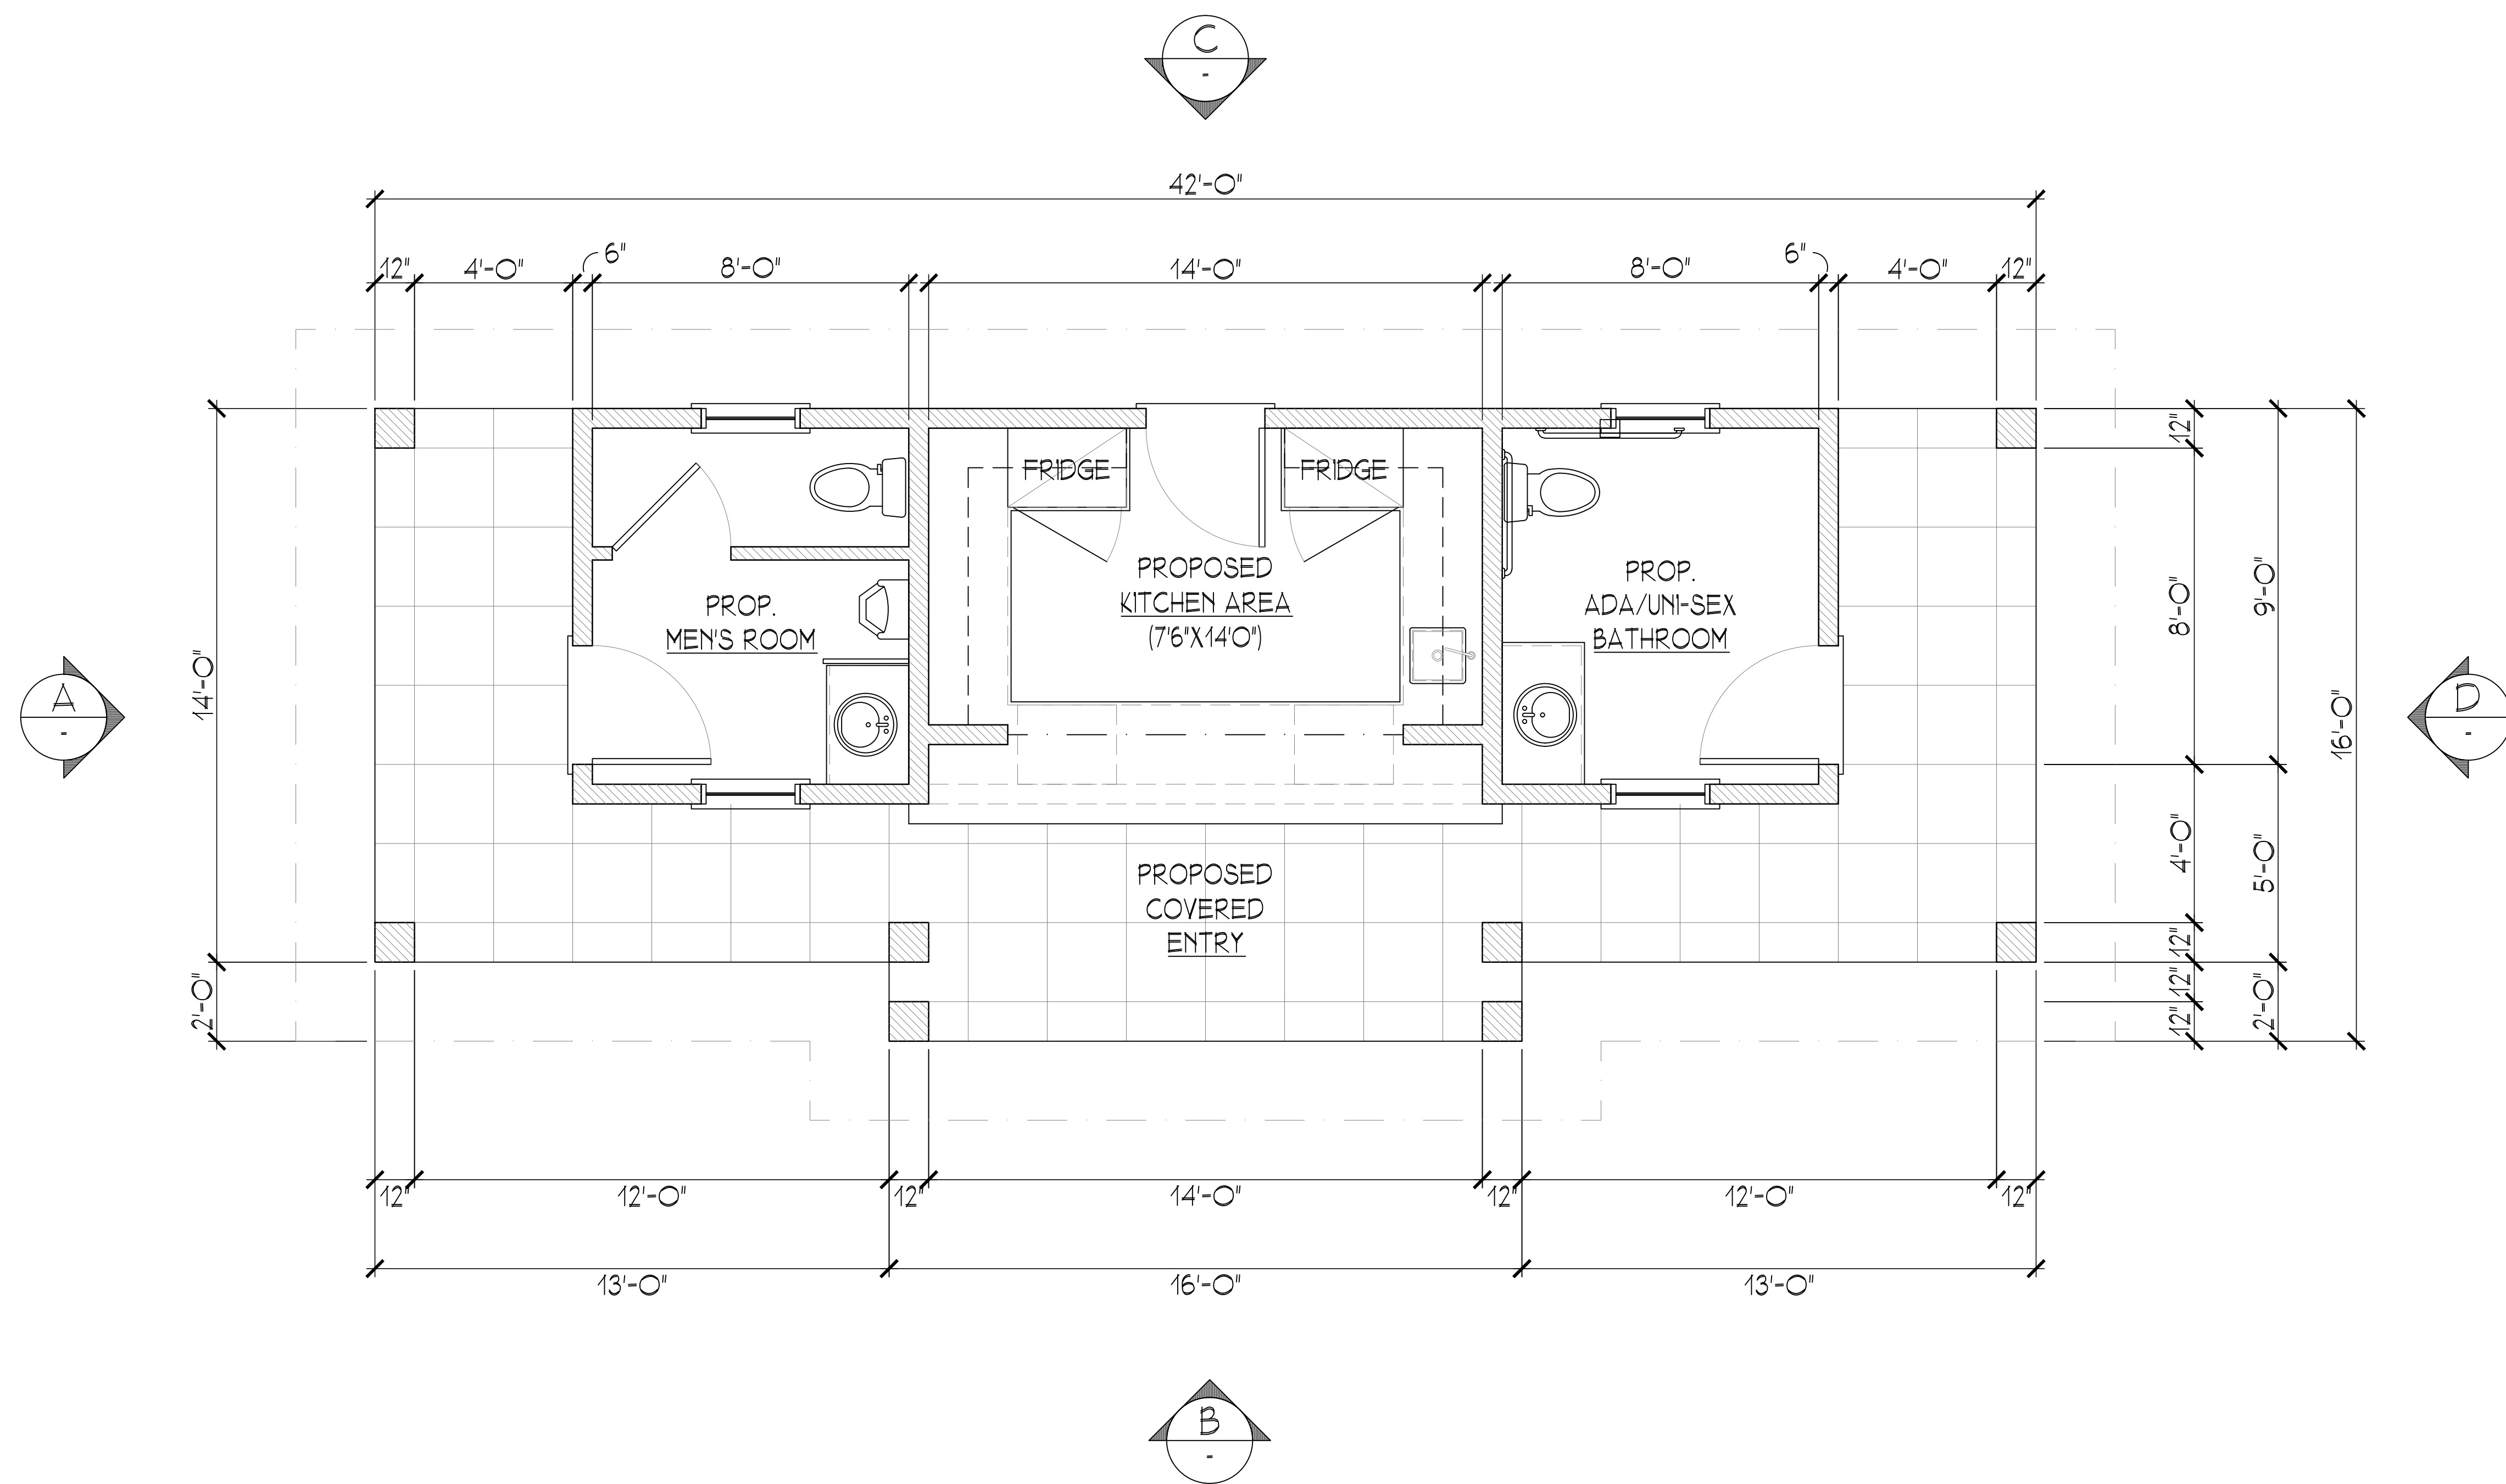

1 PROPOSED COMFORT STATION PLAN -
SCALE: 3/8"=1'-0"


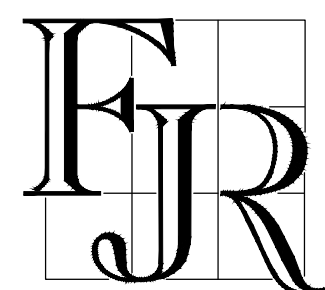


PROPOSED COMFORT STATION



ESSEX COUNTY COUNTRY CLUB
350 MOUNT PLEASANT AVE, WEST ORANGE, NJ

F.J. RAWDING, A.I.A. - ARCHITECTS - PLANNERS


STAMP: NJ LIC. NO. A108917 FRANK J. RAWDING, A.I.A.	DATE 07/25/2023
	A1

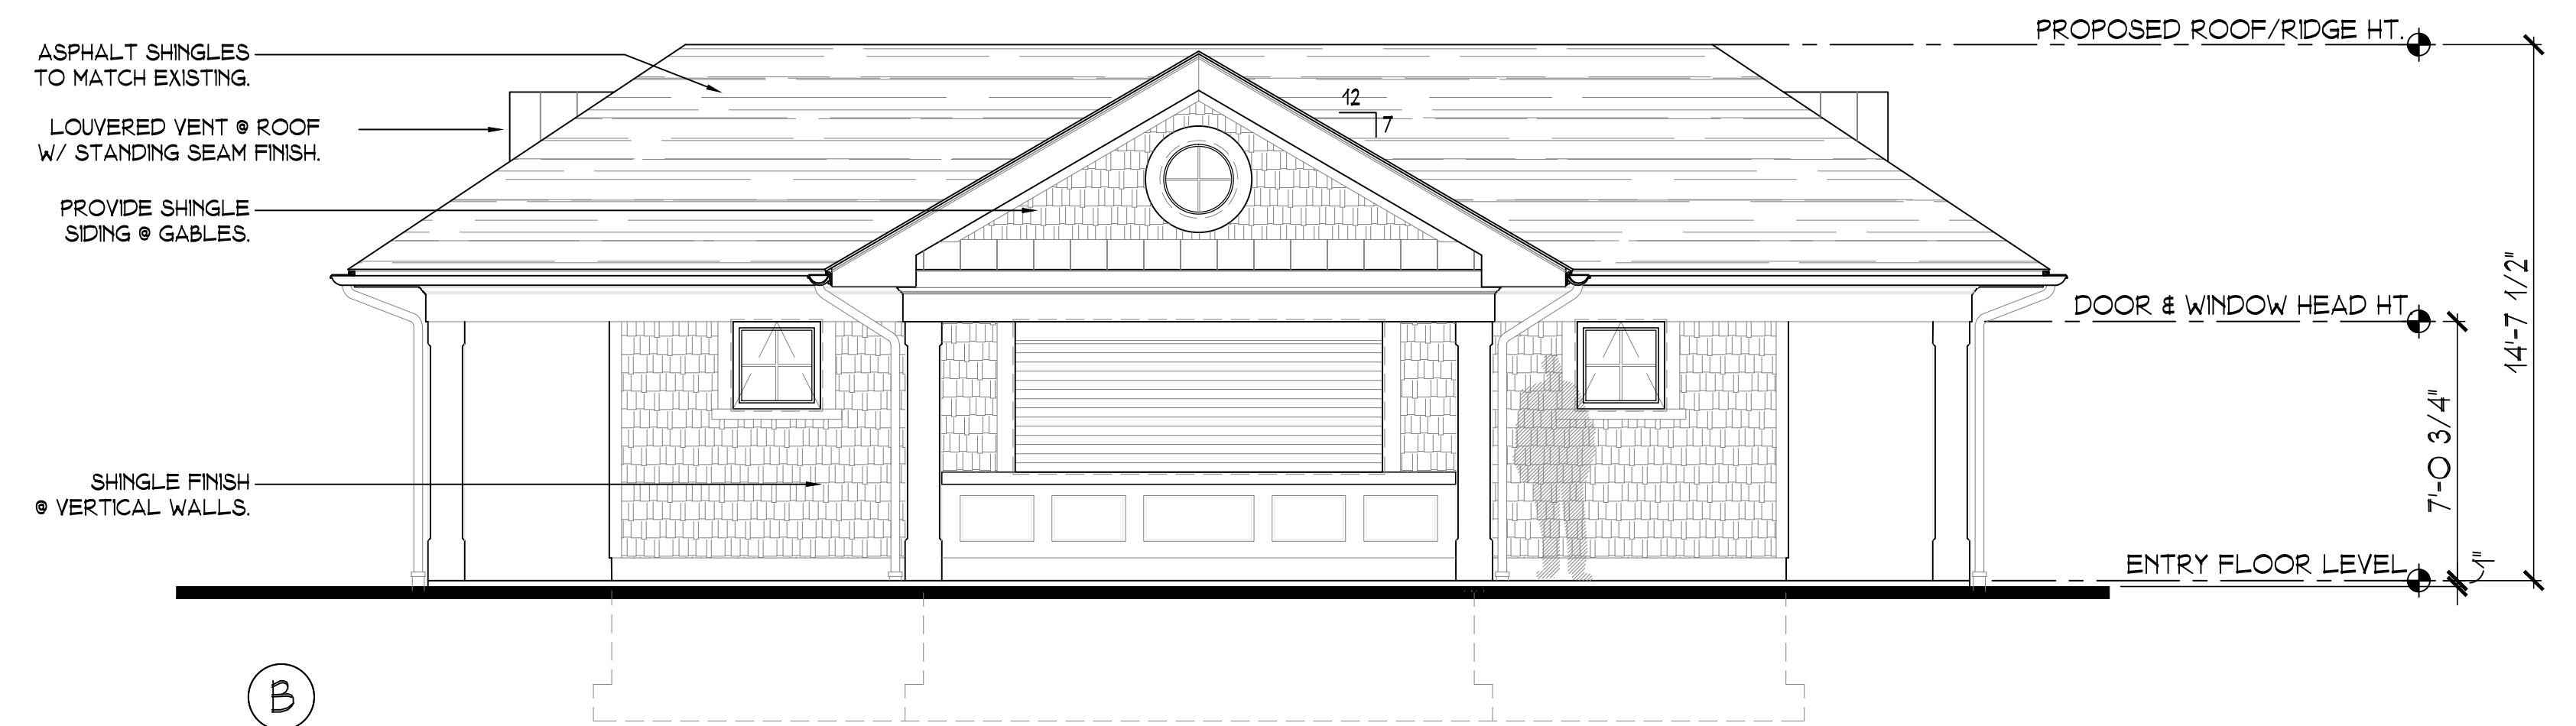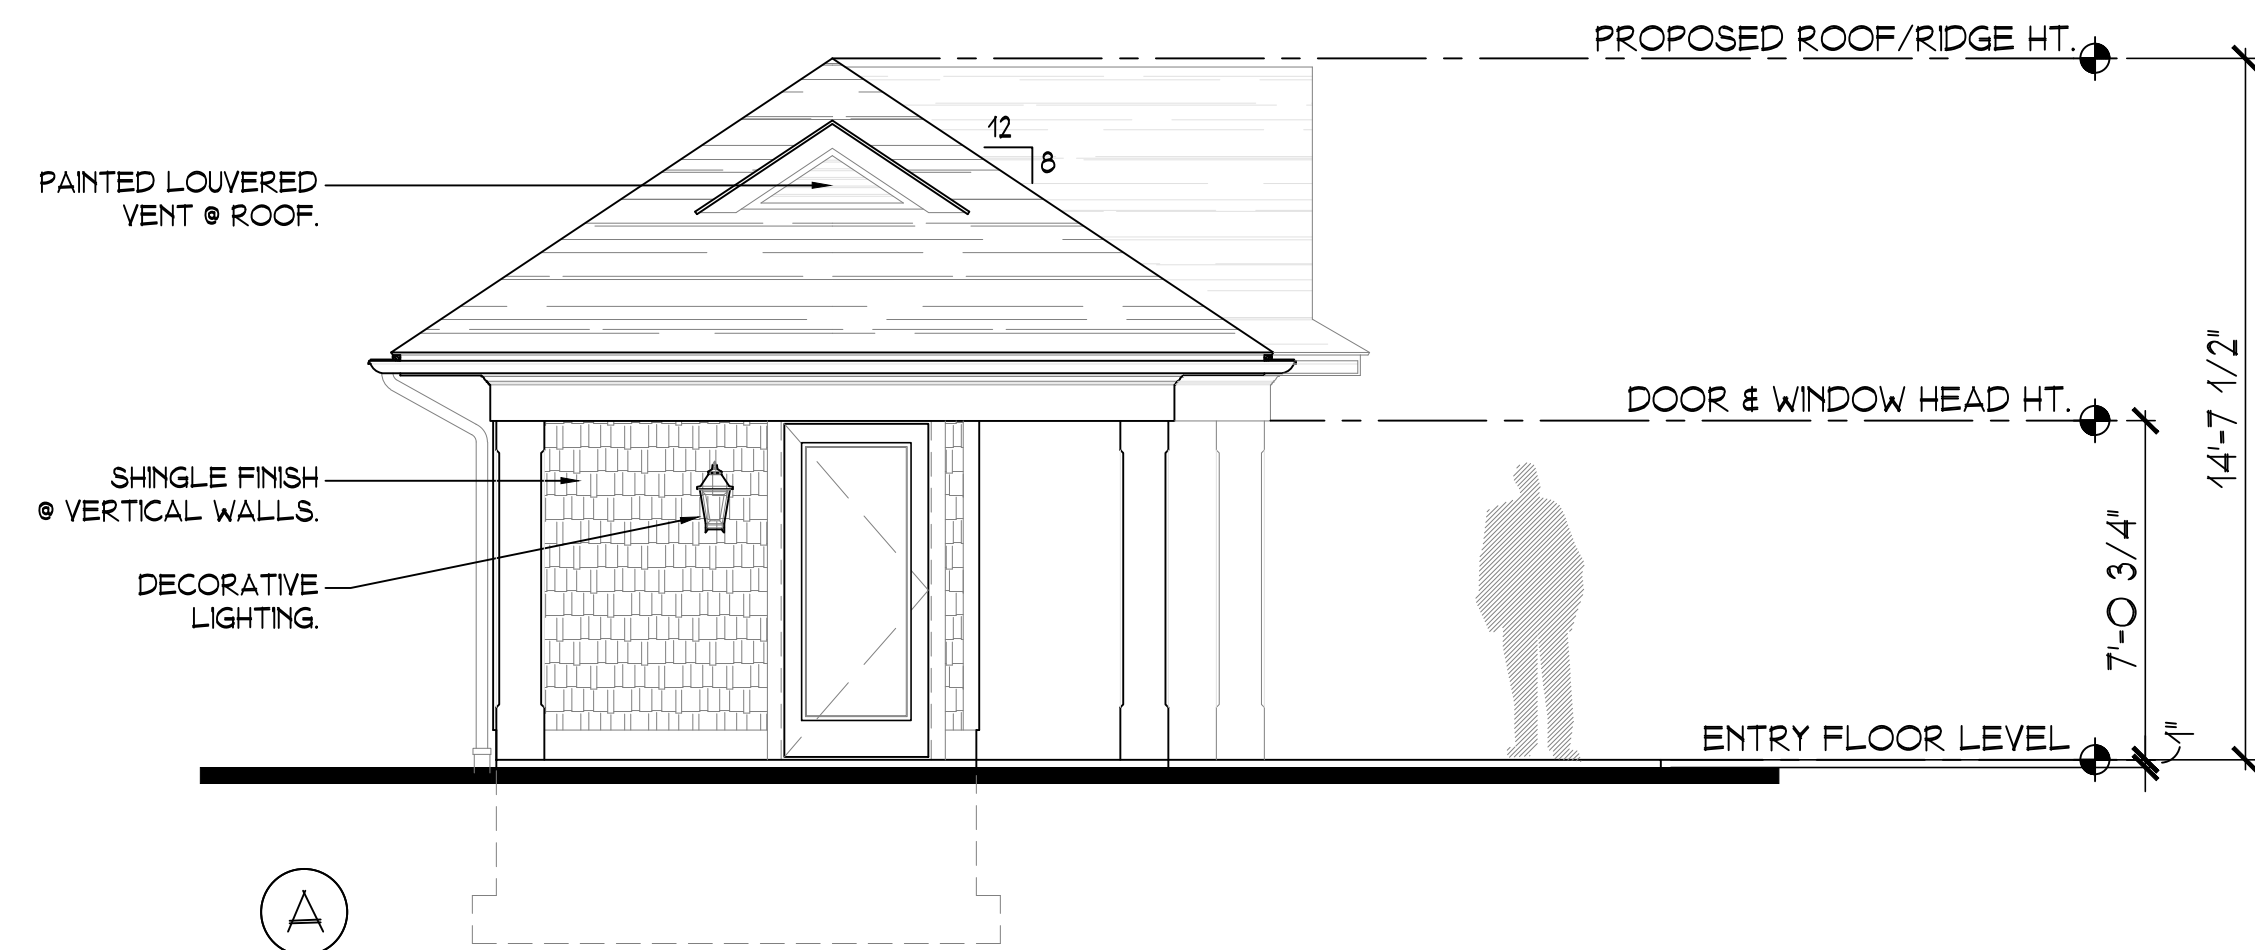

1 PROPOSED COMFORT STATION - ELEVATIONS
SCALE: 1/4"=1'-0"

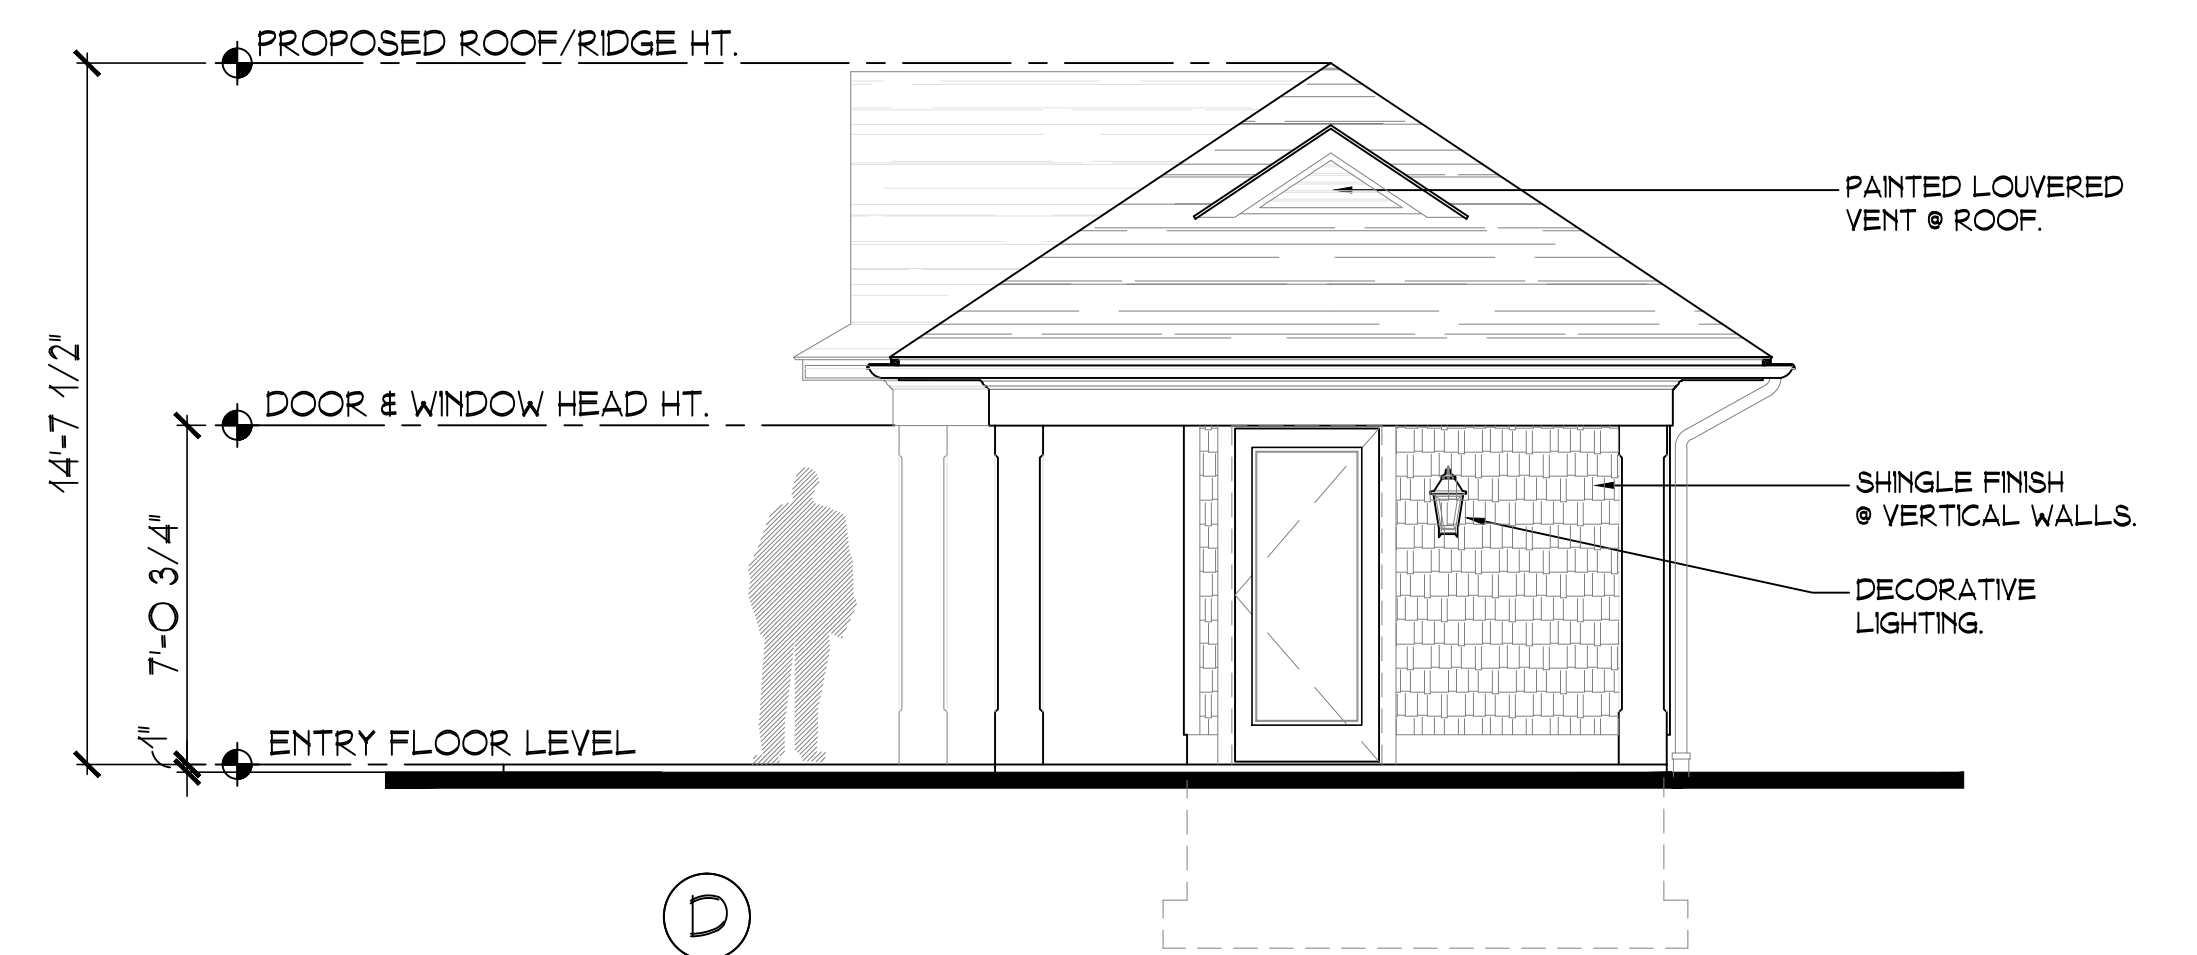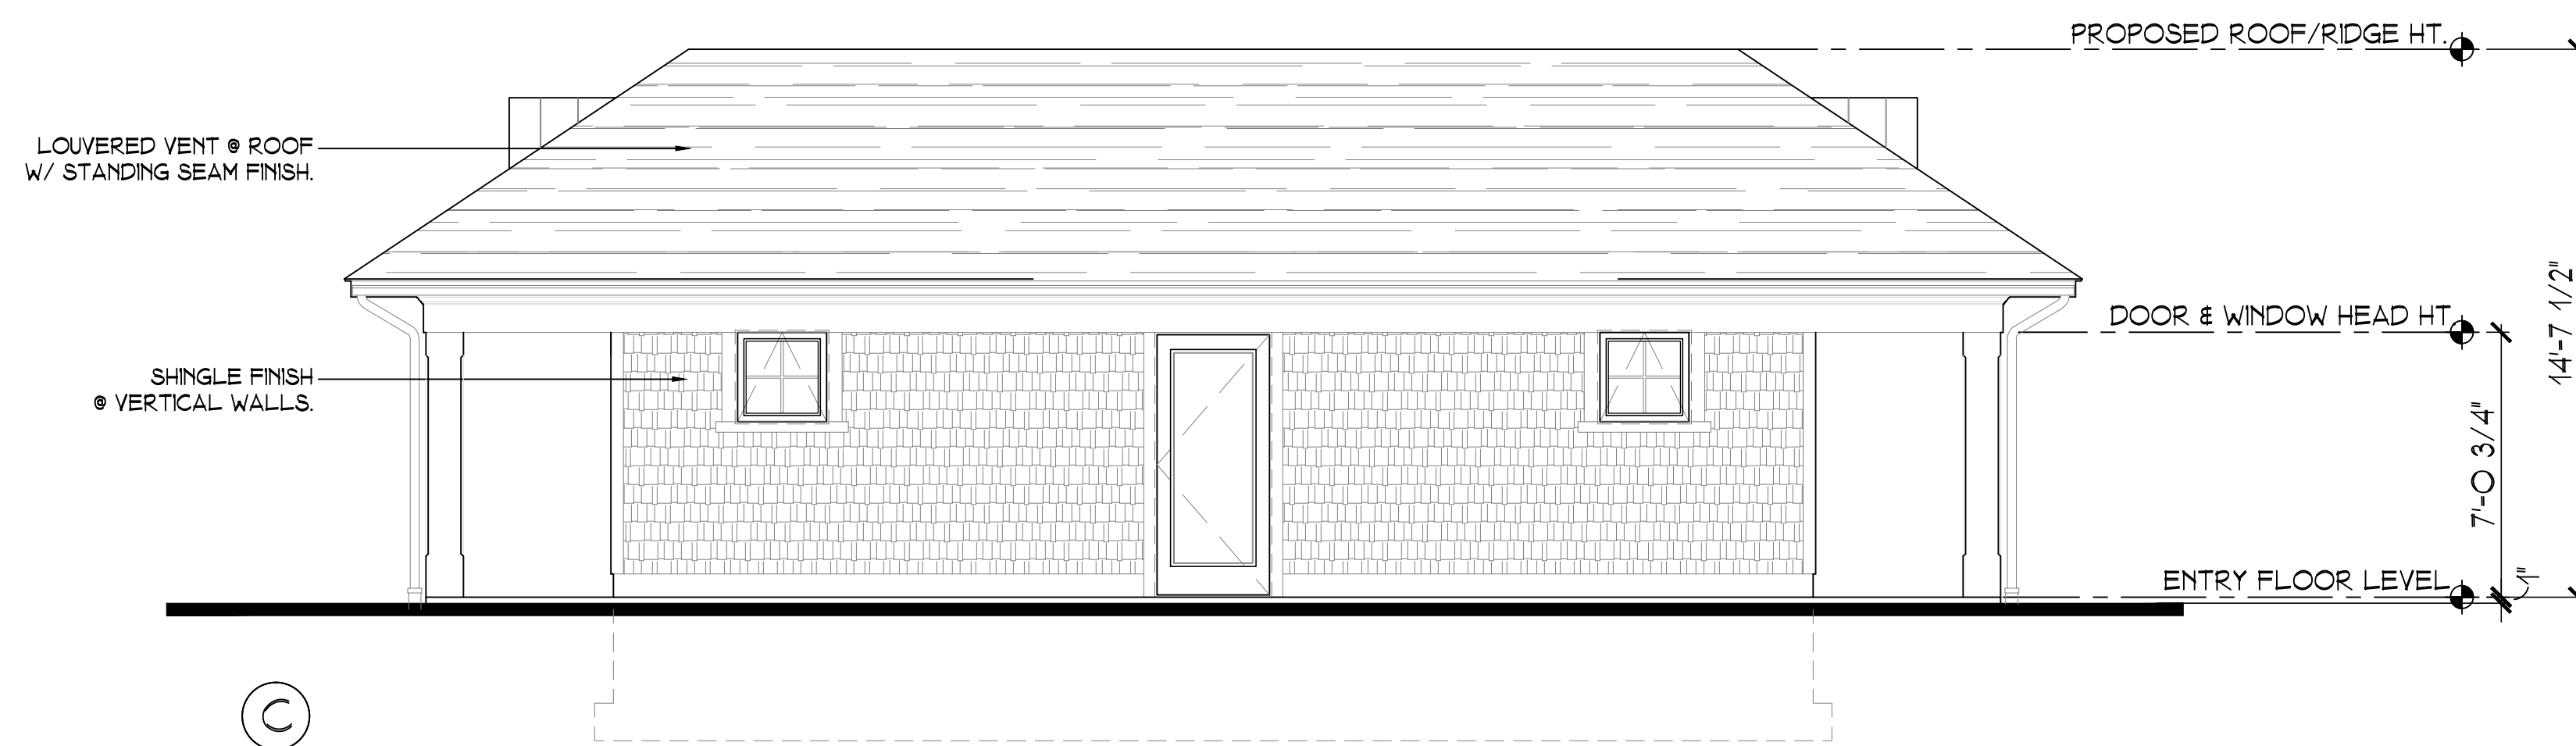

2 PROPOSED COMFORT STATION - ELEVATIONS
SCALE: 1/4"=1'-0"

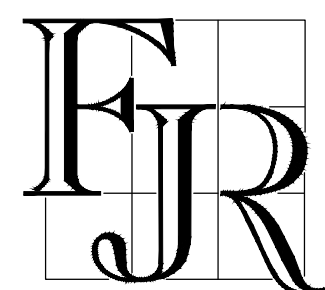

PROPOSED COMFORT STATION

ESSEX COUNTY COUNTRY CLUB
350 MOUNT PLEASANT AVE, WEST ORANGE, NJ

F.J. RAWDING, A.I.A. - ARCHITECTS - PLANNERS

STAMP: NJ LIC. NO. A108917 FRANK J. RAWDING, A.I.A.	DATE 07/25/2023
	A2