



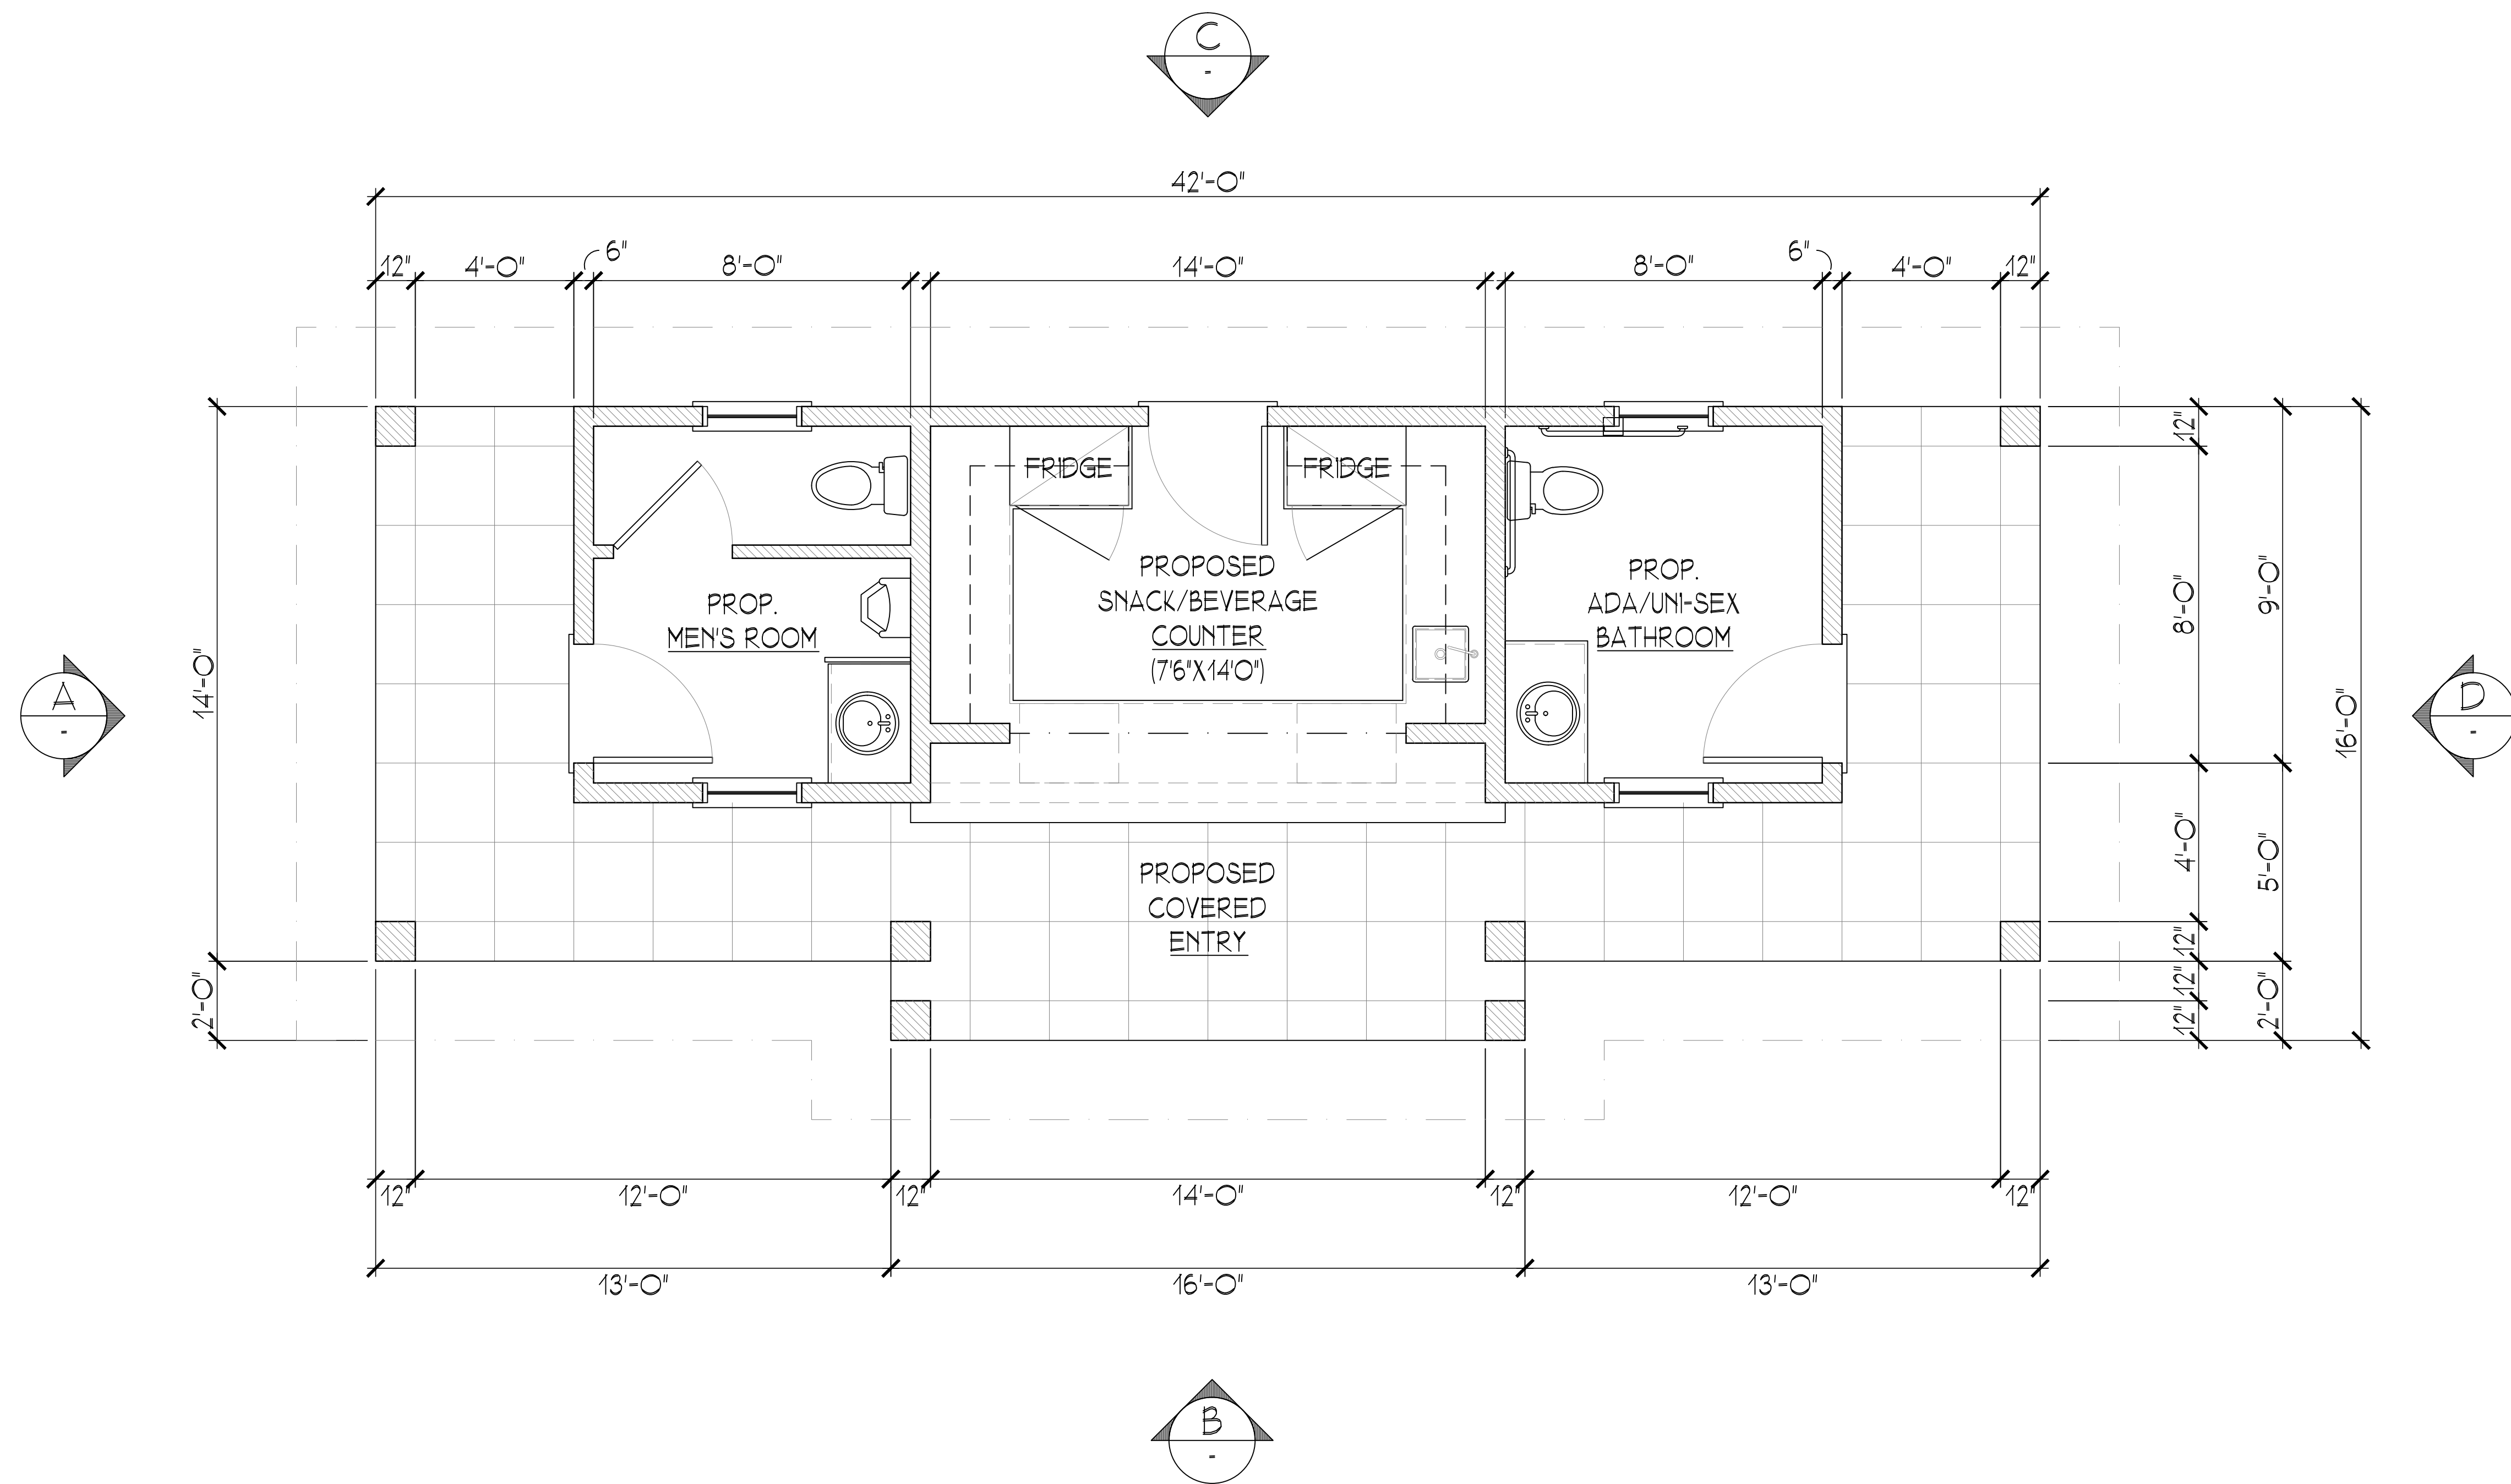

1 PROPOSED HALF-WAY HOUSE PLAN -
SCALE: 3/8"=1'-0"


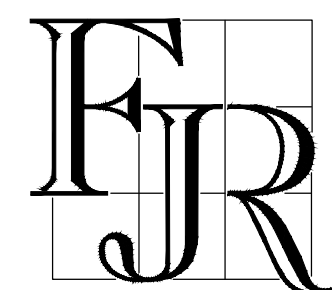


PROPOSED HALF-WAY HOUSE



ESSEX COUNTY COUNTRY CLUB
350 MOUNT PLEASANT AVE, WEST ORANGE, NJ

F.J. RAWDING, A.I.A. - ARCHITECTS - PLANNERS


STAMP: NJ LIC. NO. A008917 FRANK J. RAWDING, A.I.A.	DATE 01/16/2024
	A1

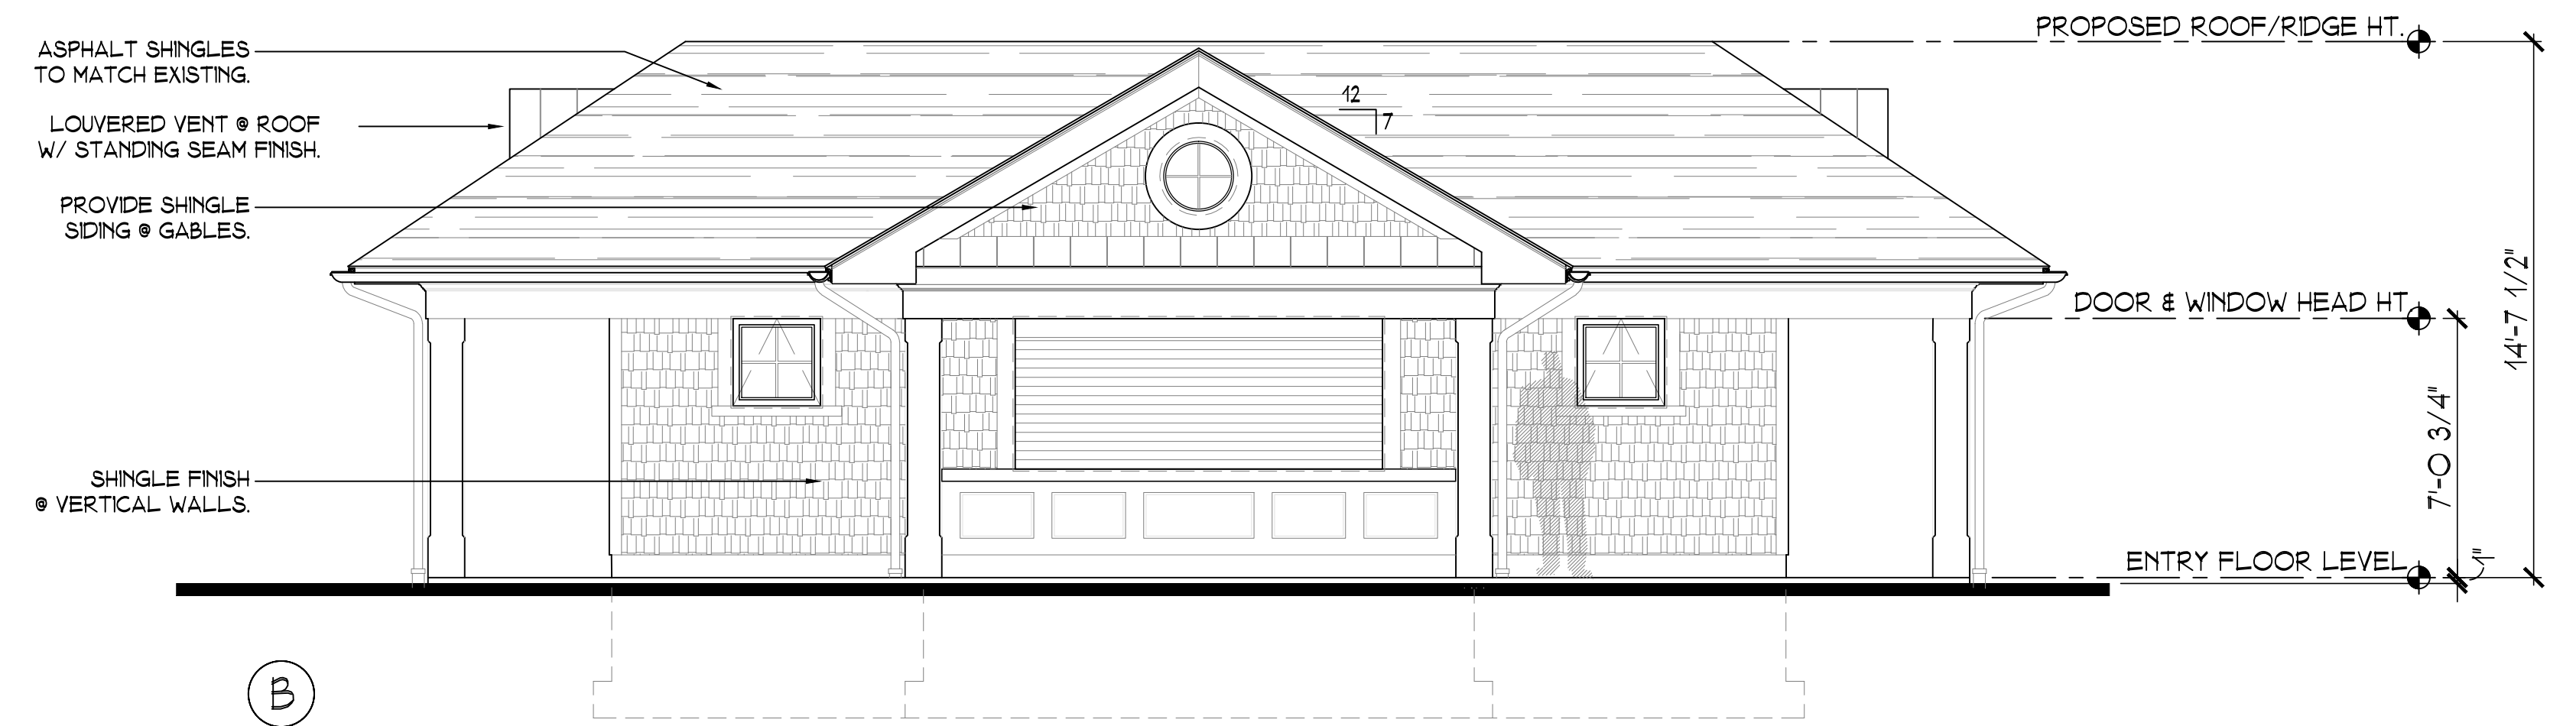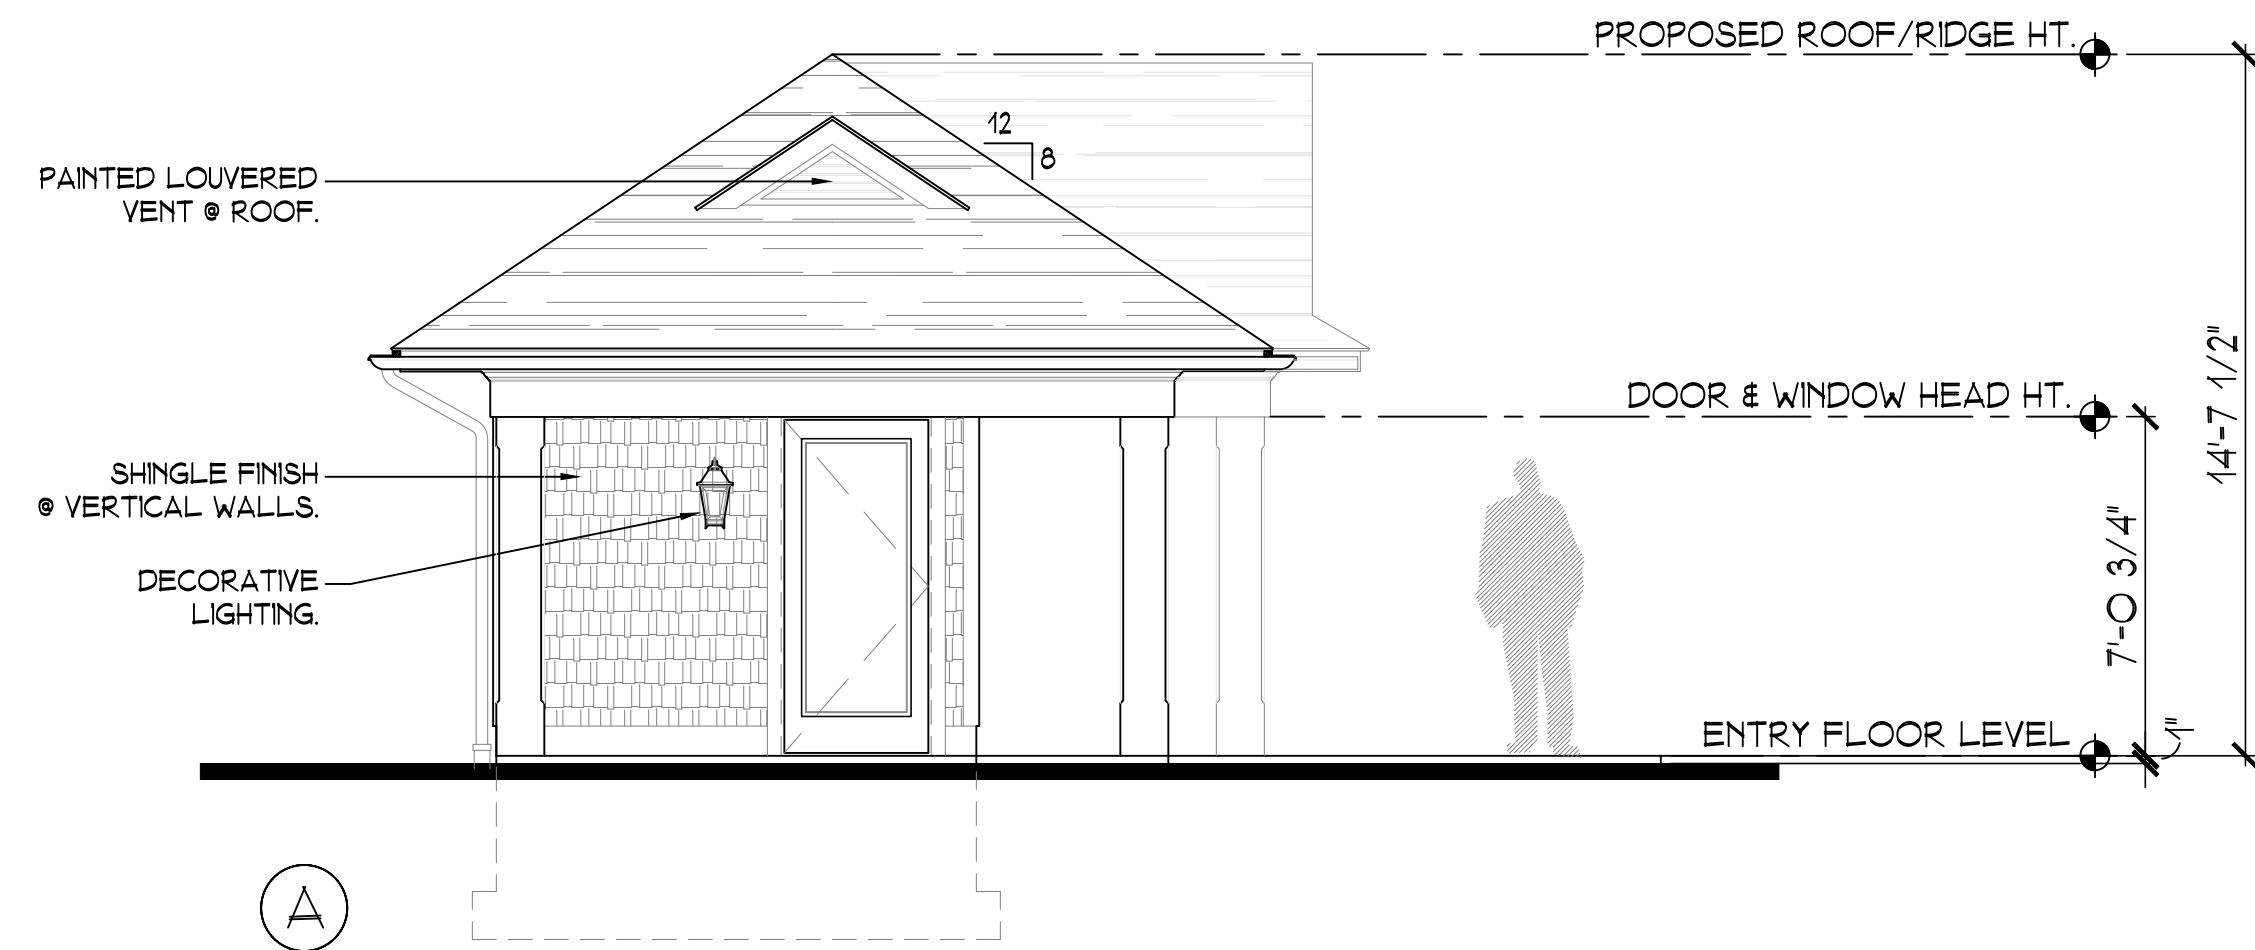

1 PROPOSED HALF-WAY HOUSE - ELEVATIONS
SCALE: 1/4"=1'-0"

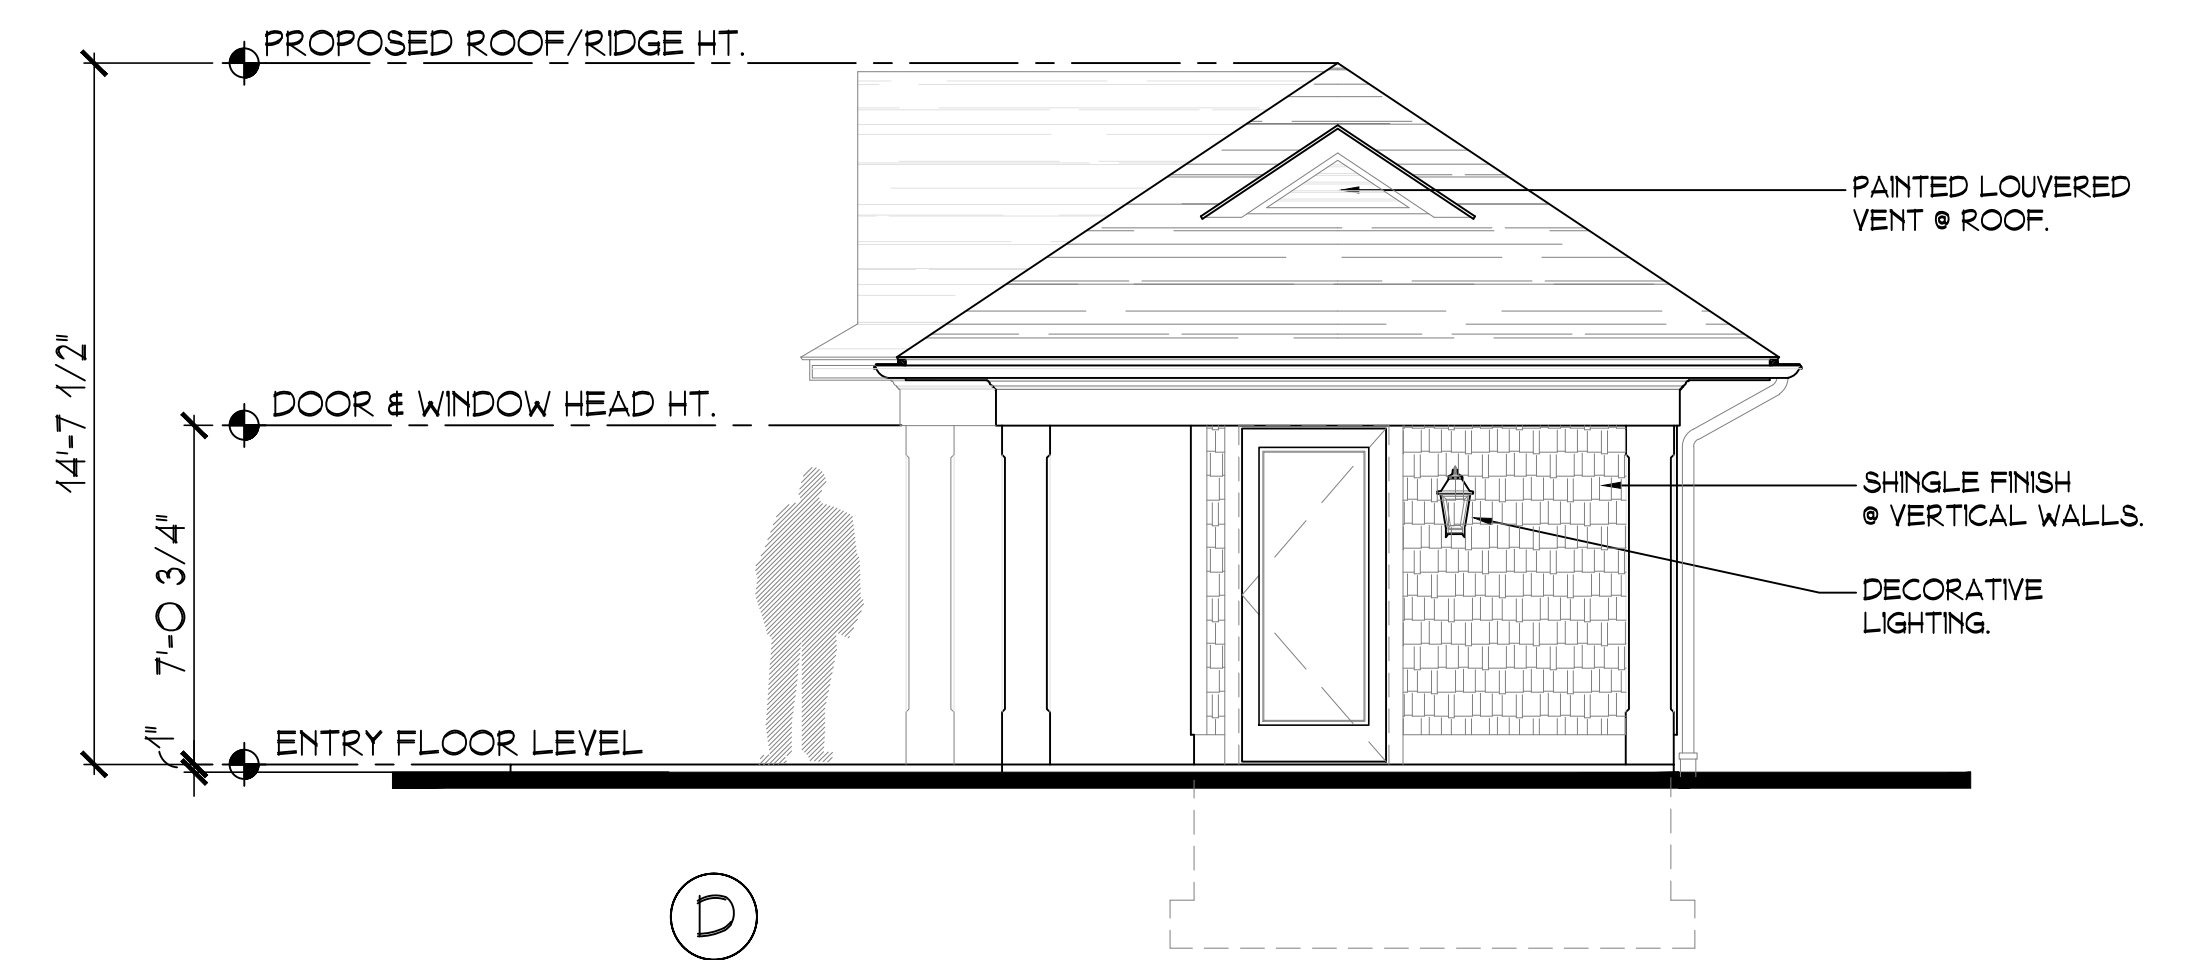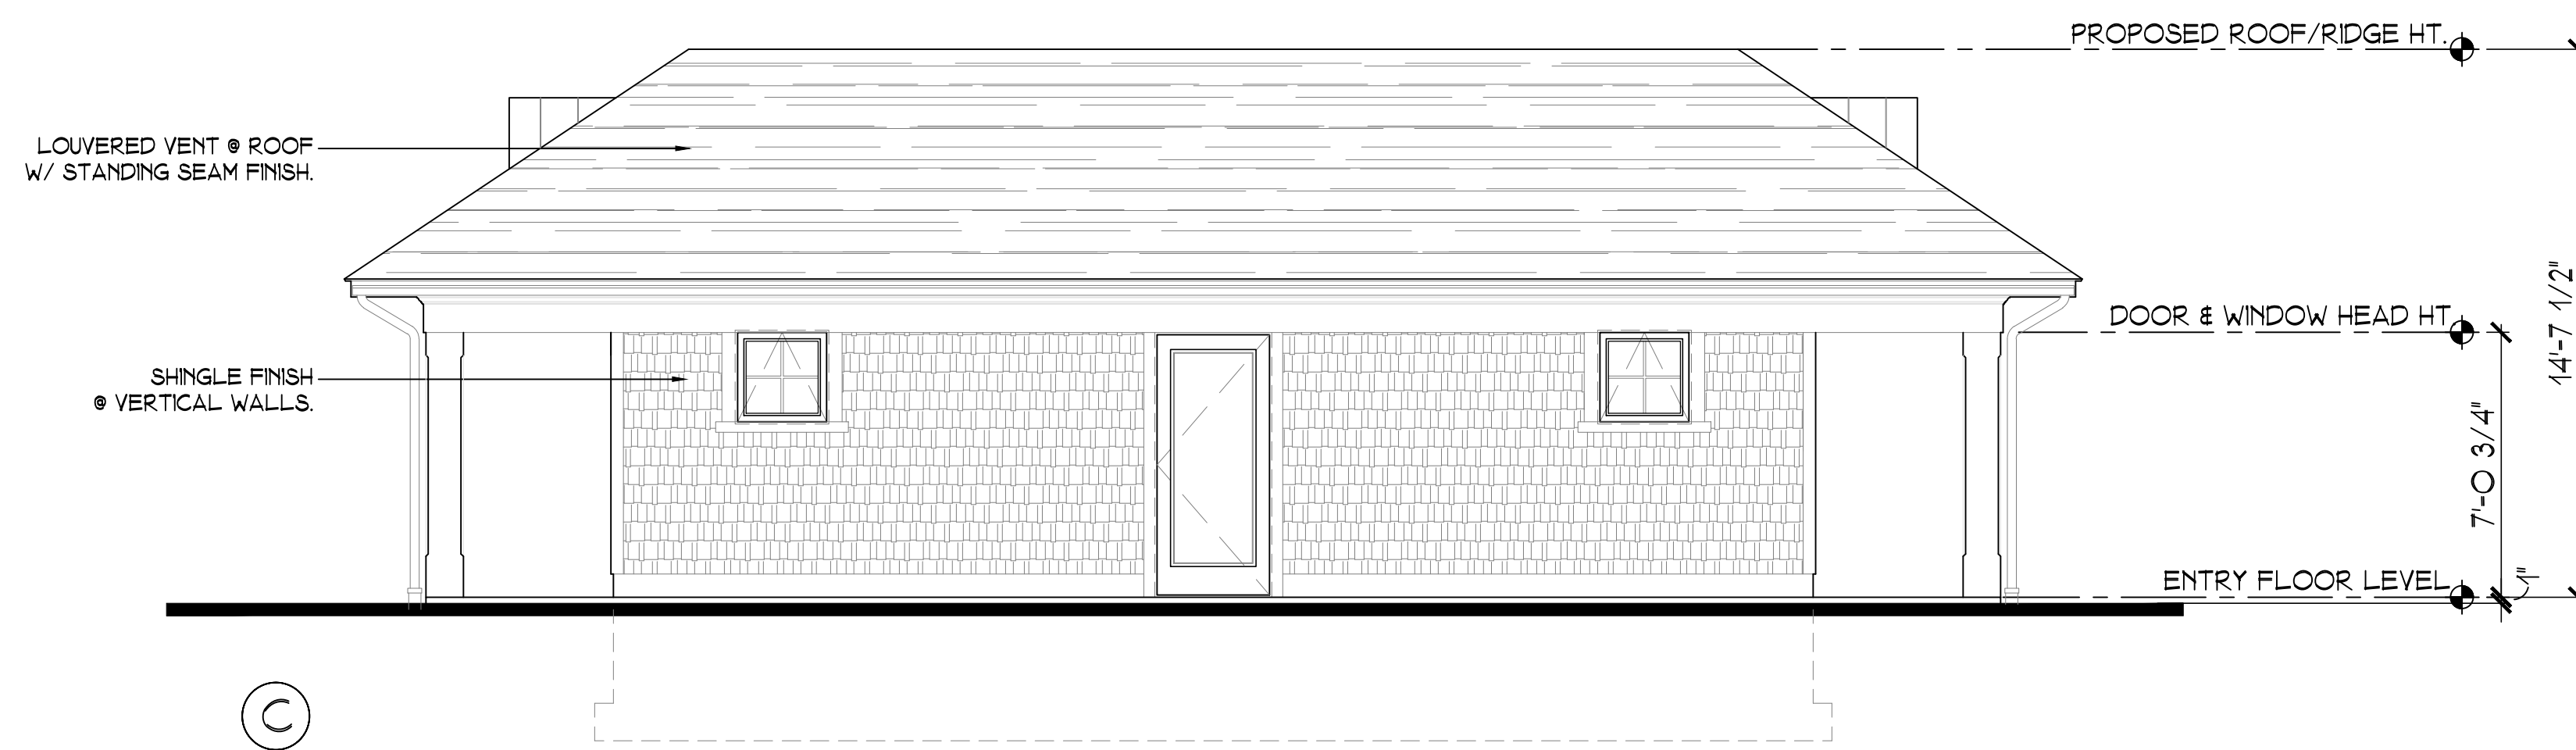

2 PROPOSED HALF-WAY HOUSE - ELEVATIONS
SCALE: 1/4"=1'-0"

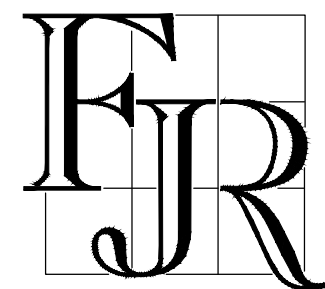

PROPOSED HALF-WAY HOUSE

ESSEX COUNTY COUNTRY CLUB
350 MOUNT PLEASANT AVE, WEST ORANGE, NJ

F.J. RAWDING, A.I.A. - ARCHITECTS - PLANNERS

STAMP: NJ LIC. NO. A008917 FRANK J. RAWDING, A.I.A.	DATE 01/16/2024
	A2