


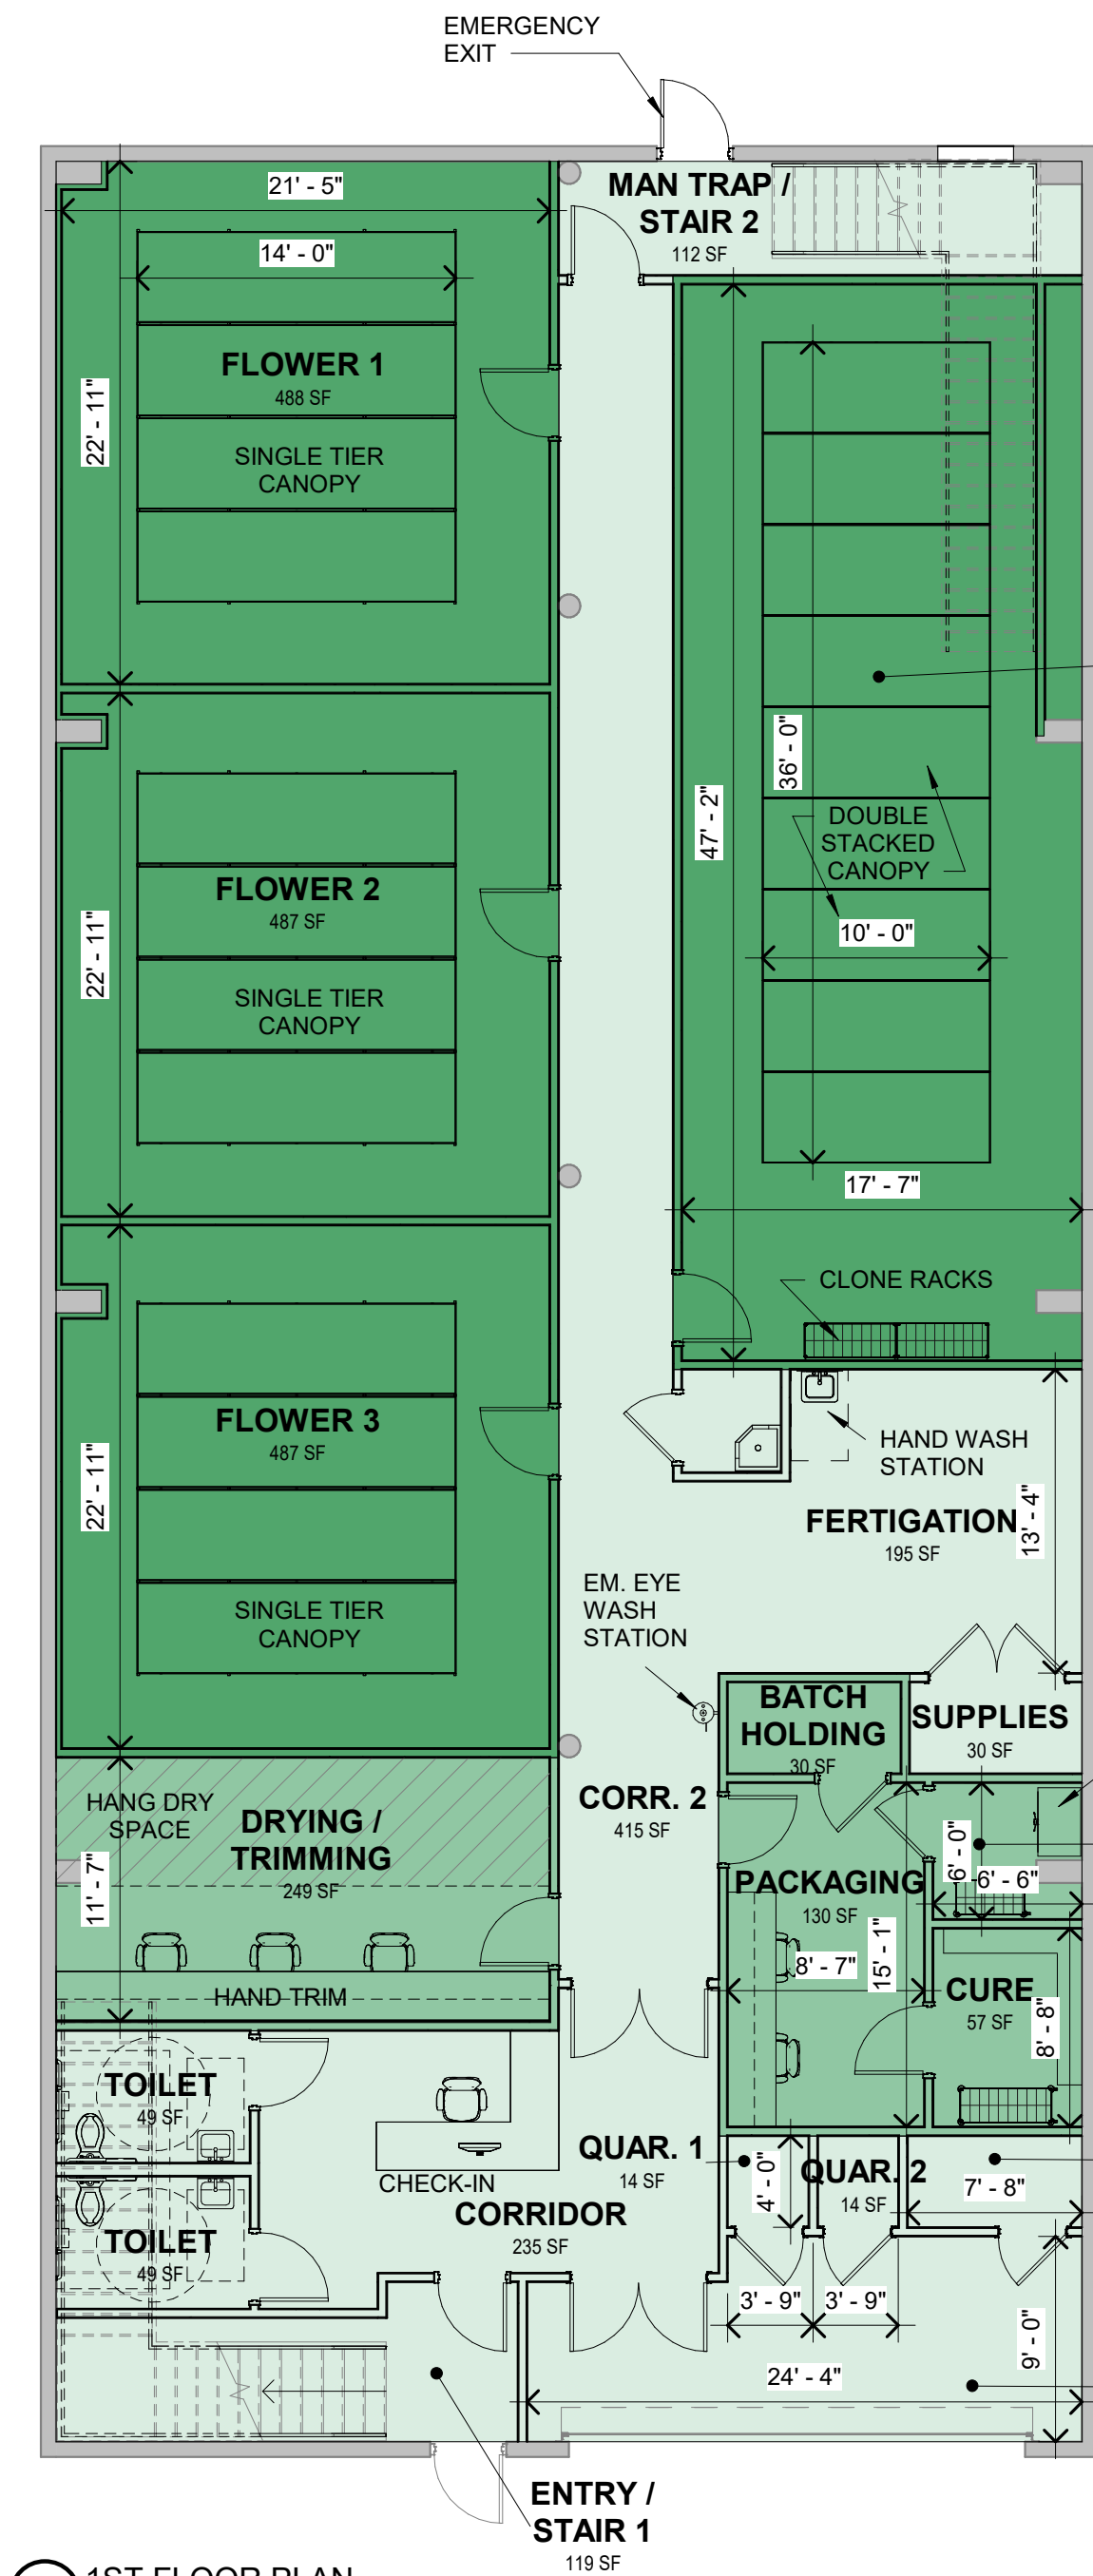

① 1ST FLOOR PLAN
1/8" = 1'-0"


TOTAL AREA (GROSS): 5,335 SF
CANOPY AREA: 1,861 SF

VEG /
PROPAGATION
/ MOTHERS
785 SF

CASH
SAFE
SECURED
STORAGE
37 SF

CONTAMINATION
/ WASTE
31 SF


SHIPPING /
RECEIVING
201 SF

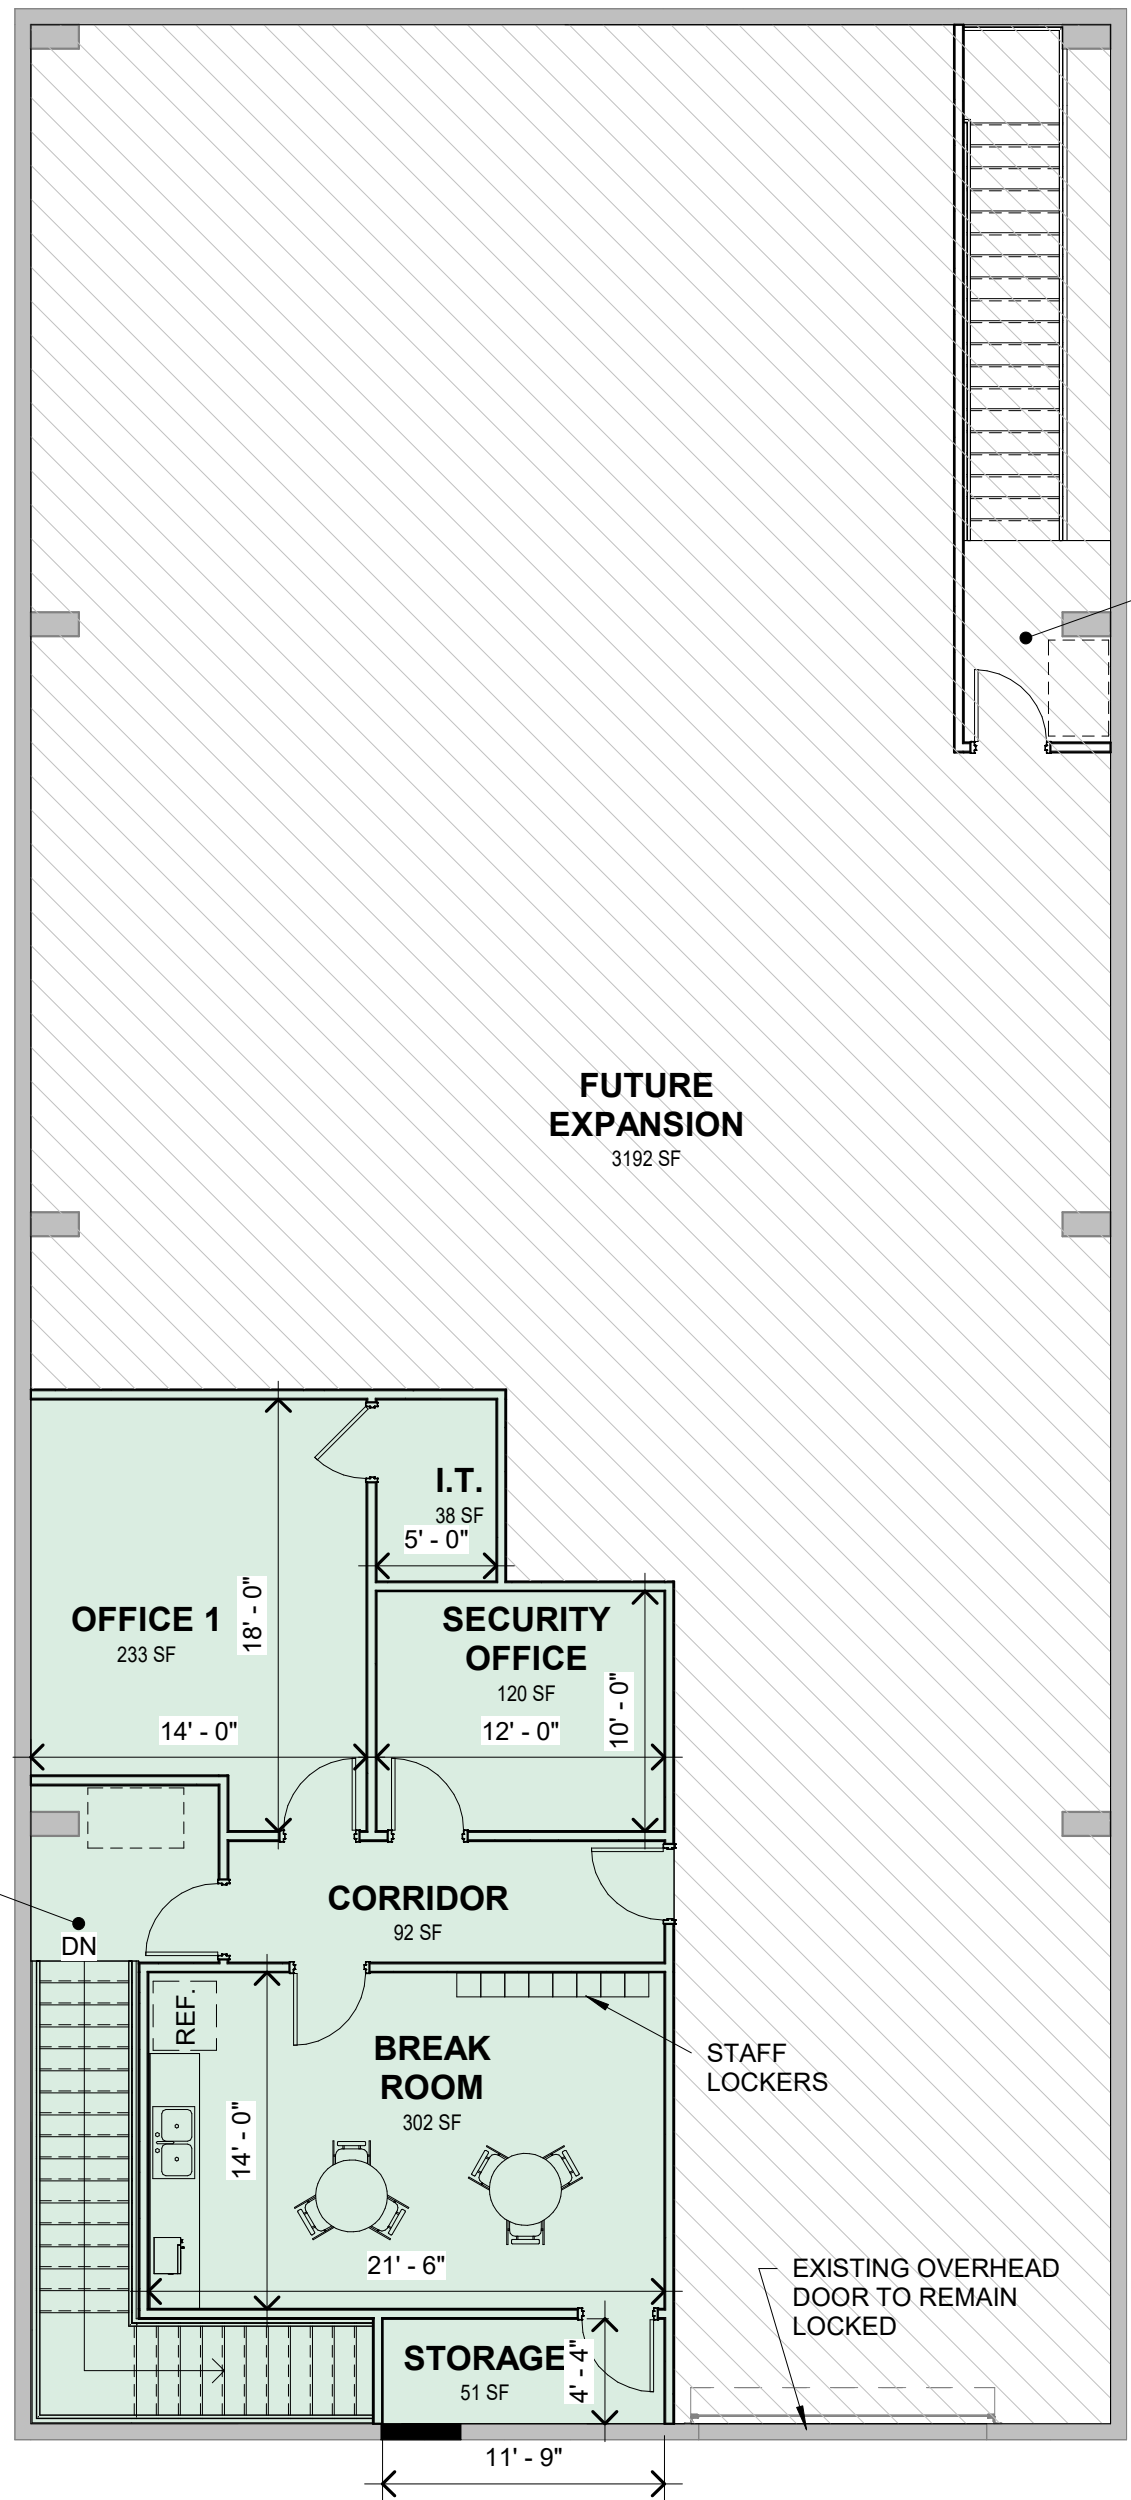

② 2ND FLOOR PLAN
1/8" = 1'-0"

LEGEND

- CANOPY AREA
- POST-HARVEST AREA
- SUPPORT / ADMINISTRATIVE AREA
- EXISTING WALLS / ITEMS TO REMAIN
- NOT IN SCOPE

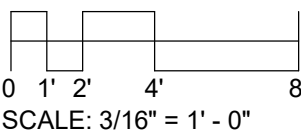

Project Number
2021-44

REV	DESCRIPTION	DATE
△		
△		
△		



NOT TO BE USED FOR BIDDING, PERMIT,
PROCUREMENT, OR CONSTRUCTION.
FOR LICENSURE PURPOSES ONLY.
ARCHITECT: SHAWN T. FISHER
LICENSE: 21A102218700

Date 01/10/24

FLOOR PLAN

A100