


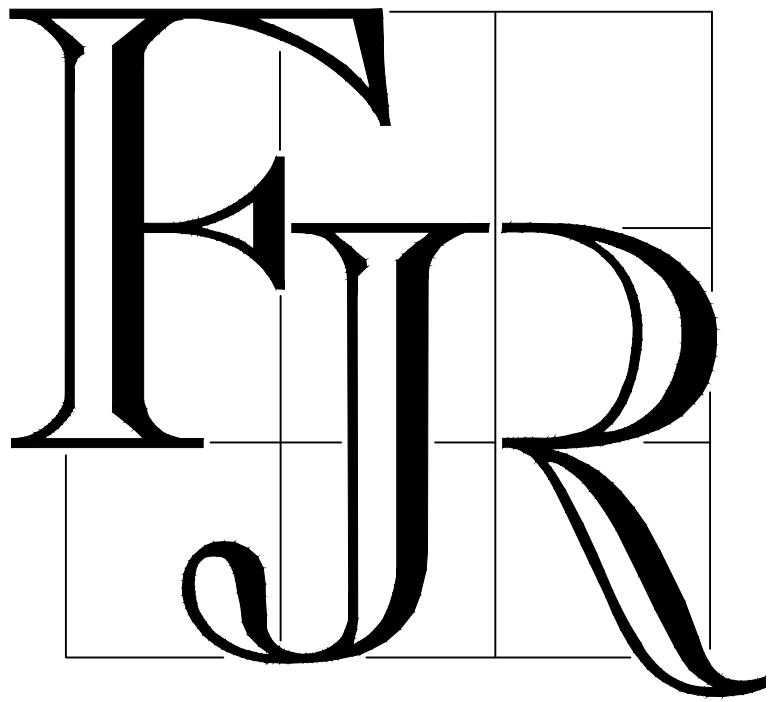

F.J. RAWDING, A.I.A.
ARCHITECTURE • PLANNING

141 MORRIS STREET • MORRISTOWN, NEW JERSEY 07960
973 • 539 • 7878 • FAX: 973 • 539 • 0435

CLIENT:

MONTCLAIR GOLF CLUB
25 PROSPECT AVENUE
WEST ORANGE, NJ 07052
CONTACT: ROGER BACON

MEP CONSULTANT:

BARONE ENGINEERING
100 OAK RIDGE ROAD
OAK RIDGE, NJ 07438
Ph: 973 492 1220 x109 • Fx: 973 492 8194
CONTACT: ERIC KRAPHOLZ

SITE/CIVIL CONSULTANT:

LANGAN ENGINEERING
300 KIMBALL DRIVE
PARSIPPANY, NJ 07054
Ph: 973 560 4900 Fx: 973 560 4901
CONTACT: GEORGE DERRICK

INTERIOR DESIGN CONSULTANT:

ISSUE:		

PROJECT:

MONTCLAIR GOLF CLUB
25 PROSPECT AVENUE
WEST ORANGE, NJ 07052

HALF-WAY HOUSE
ADDITION

STAMP:

FRANK J. RAWDING, A.I.A.


NJ LIC. NO. A108917

DRAWING TITLE:


PROPOSED
HALF-WAY HOUSE PLANS

REVISIONS:	DATE:	12-11-2023
	SCALE:	AS NOTED
	DRAWN BY:	
	CHECKED BY:	FJR
	DWG NO.	A=101

PROJECT NO: 23074 SHEET: 1 OF 3

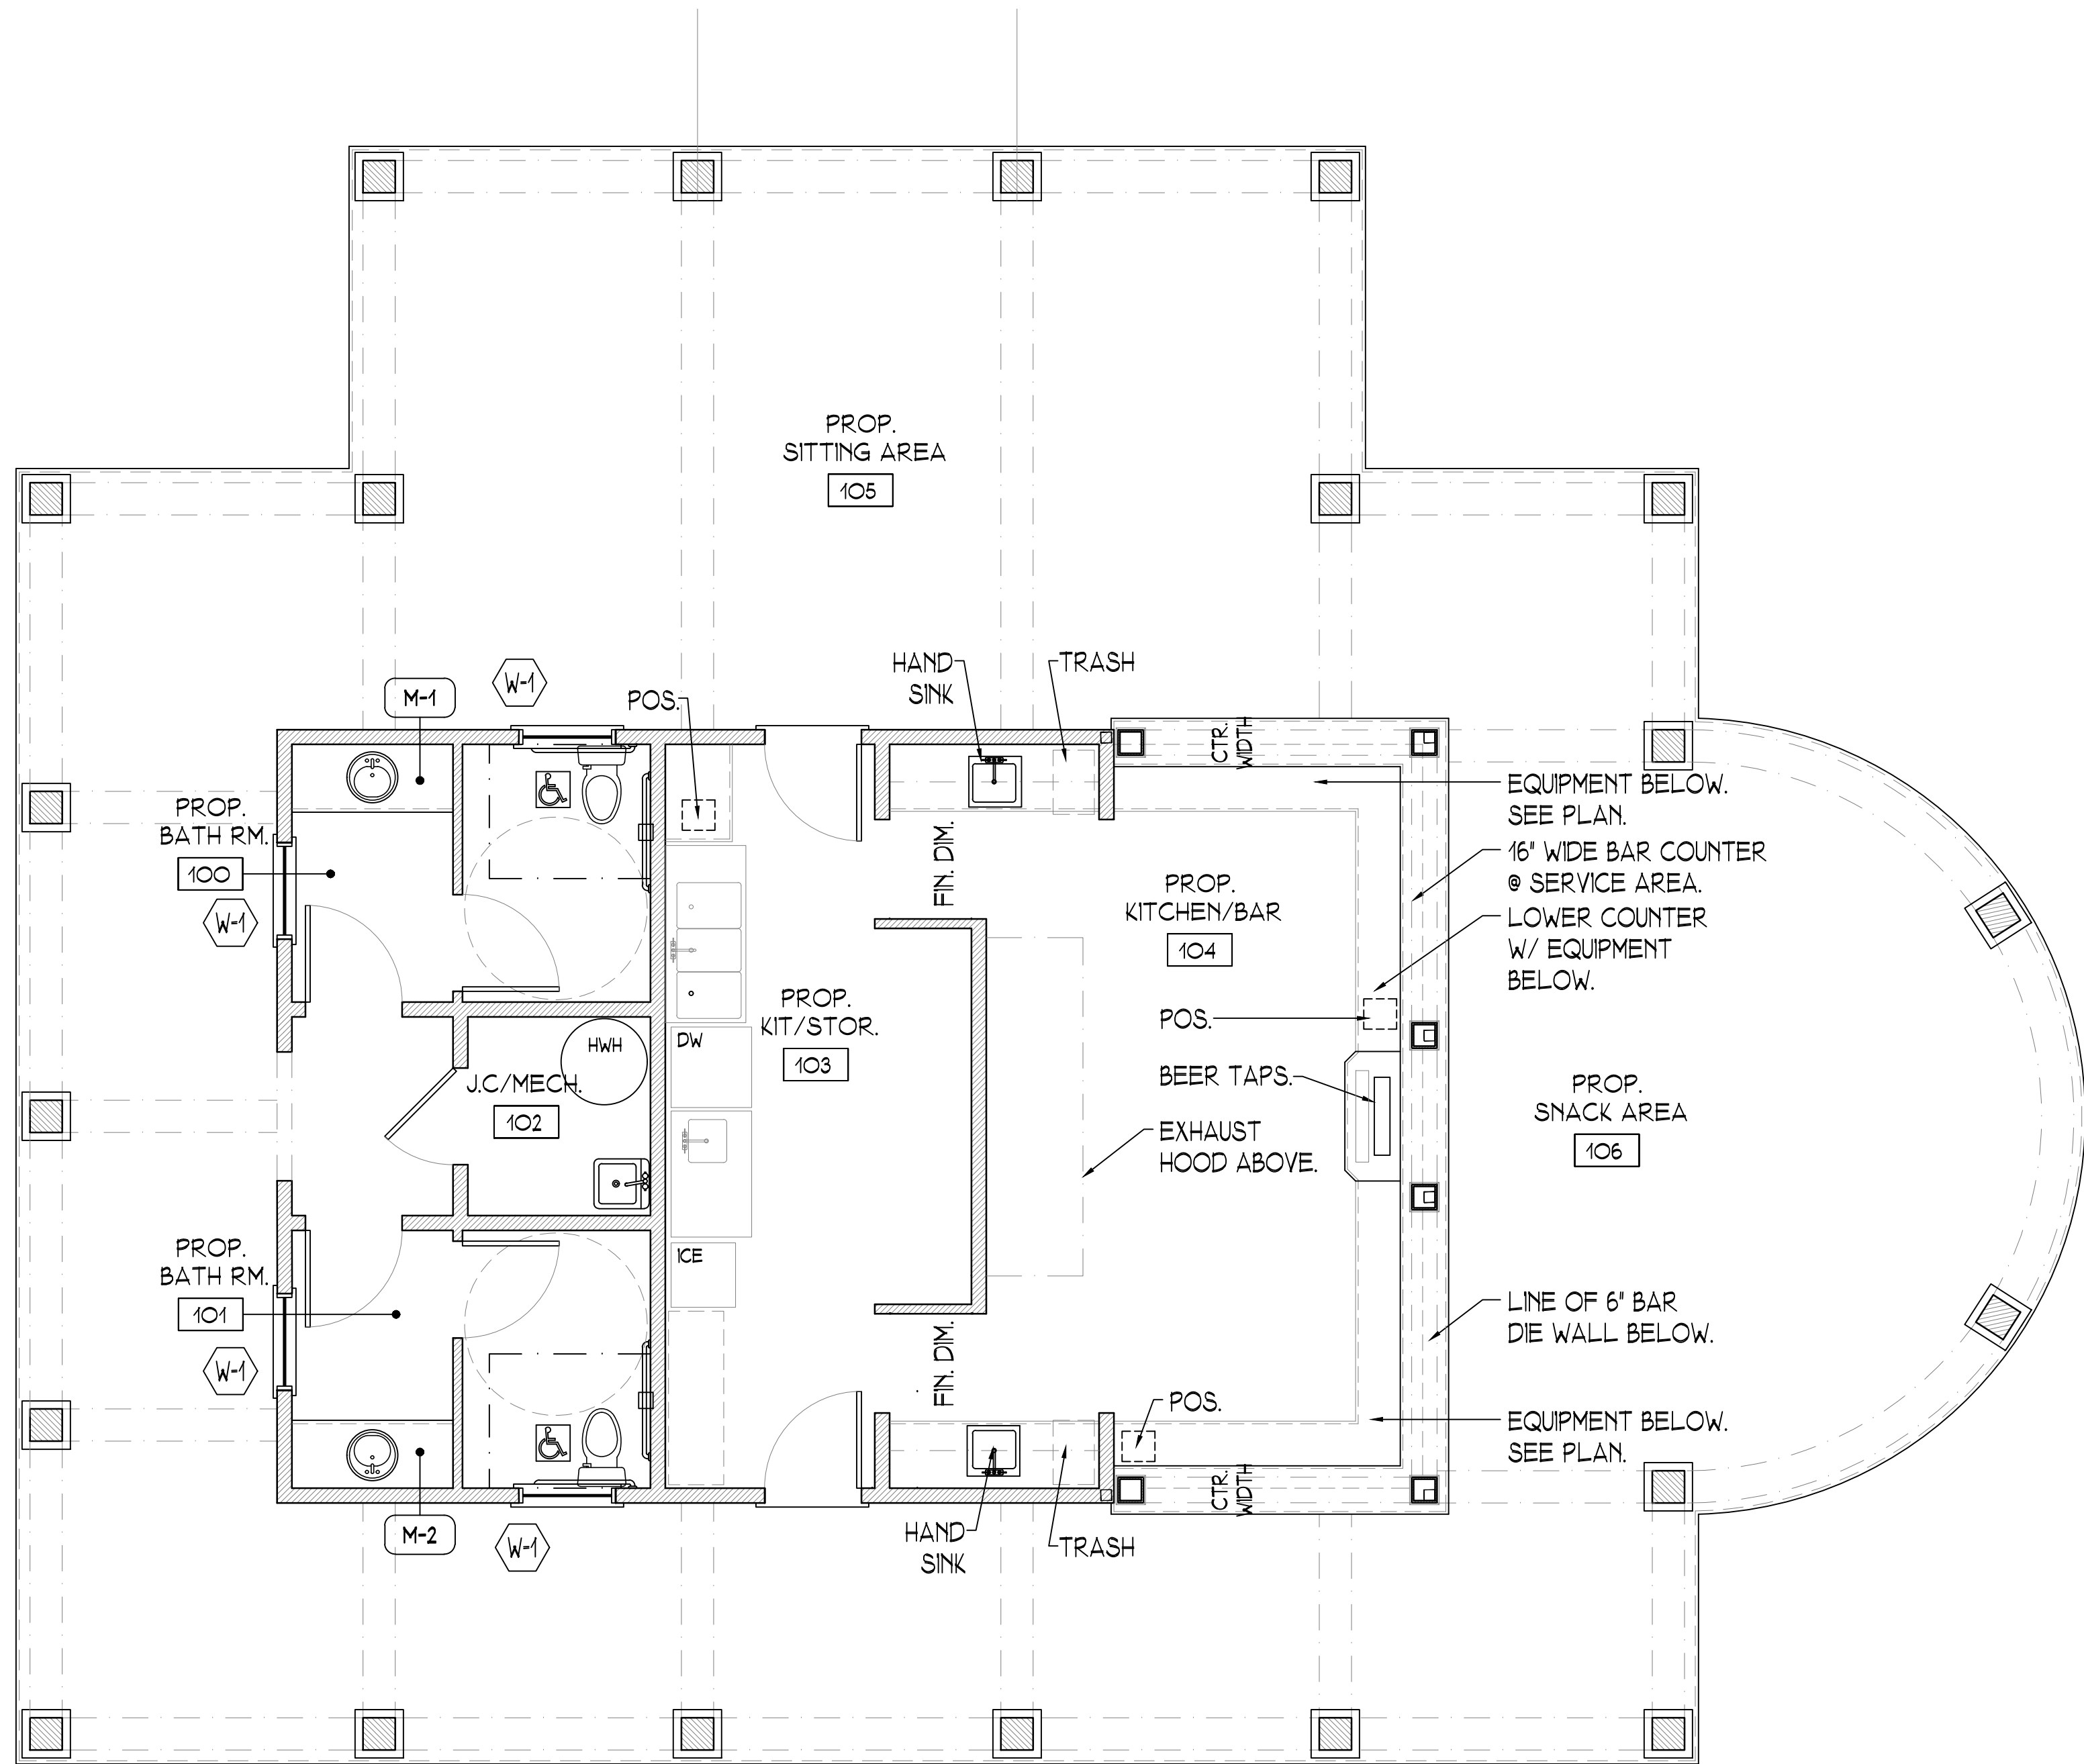

1 PROPOSED HALF-WAY HOUSE - OVERALL PLAN
SCALE: 1/4"=1'-0"

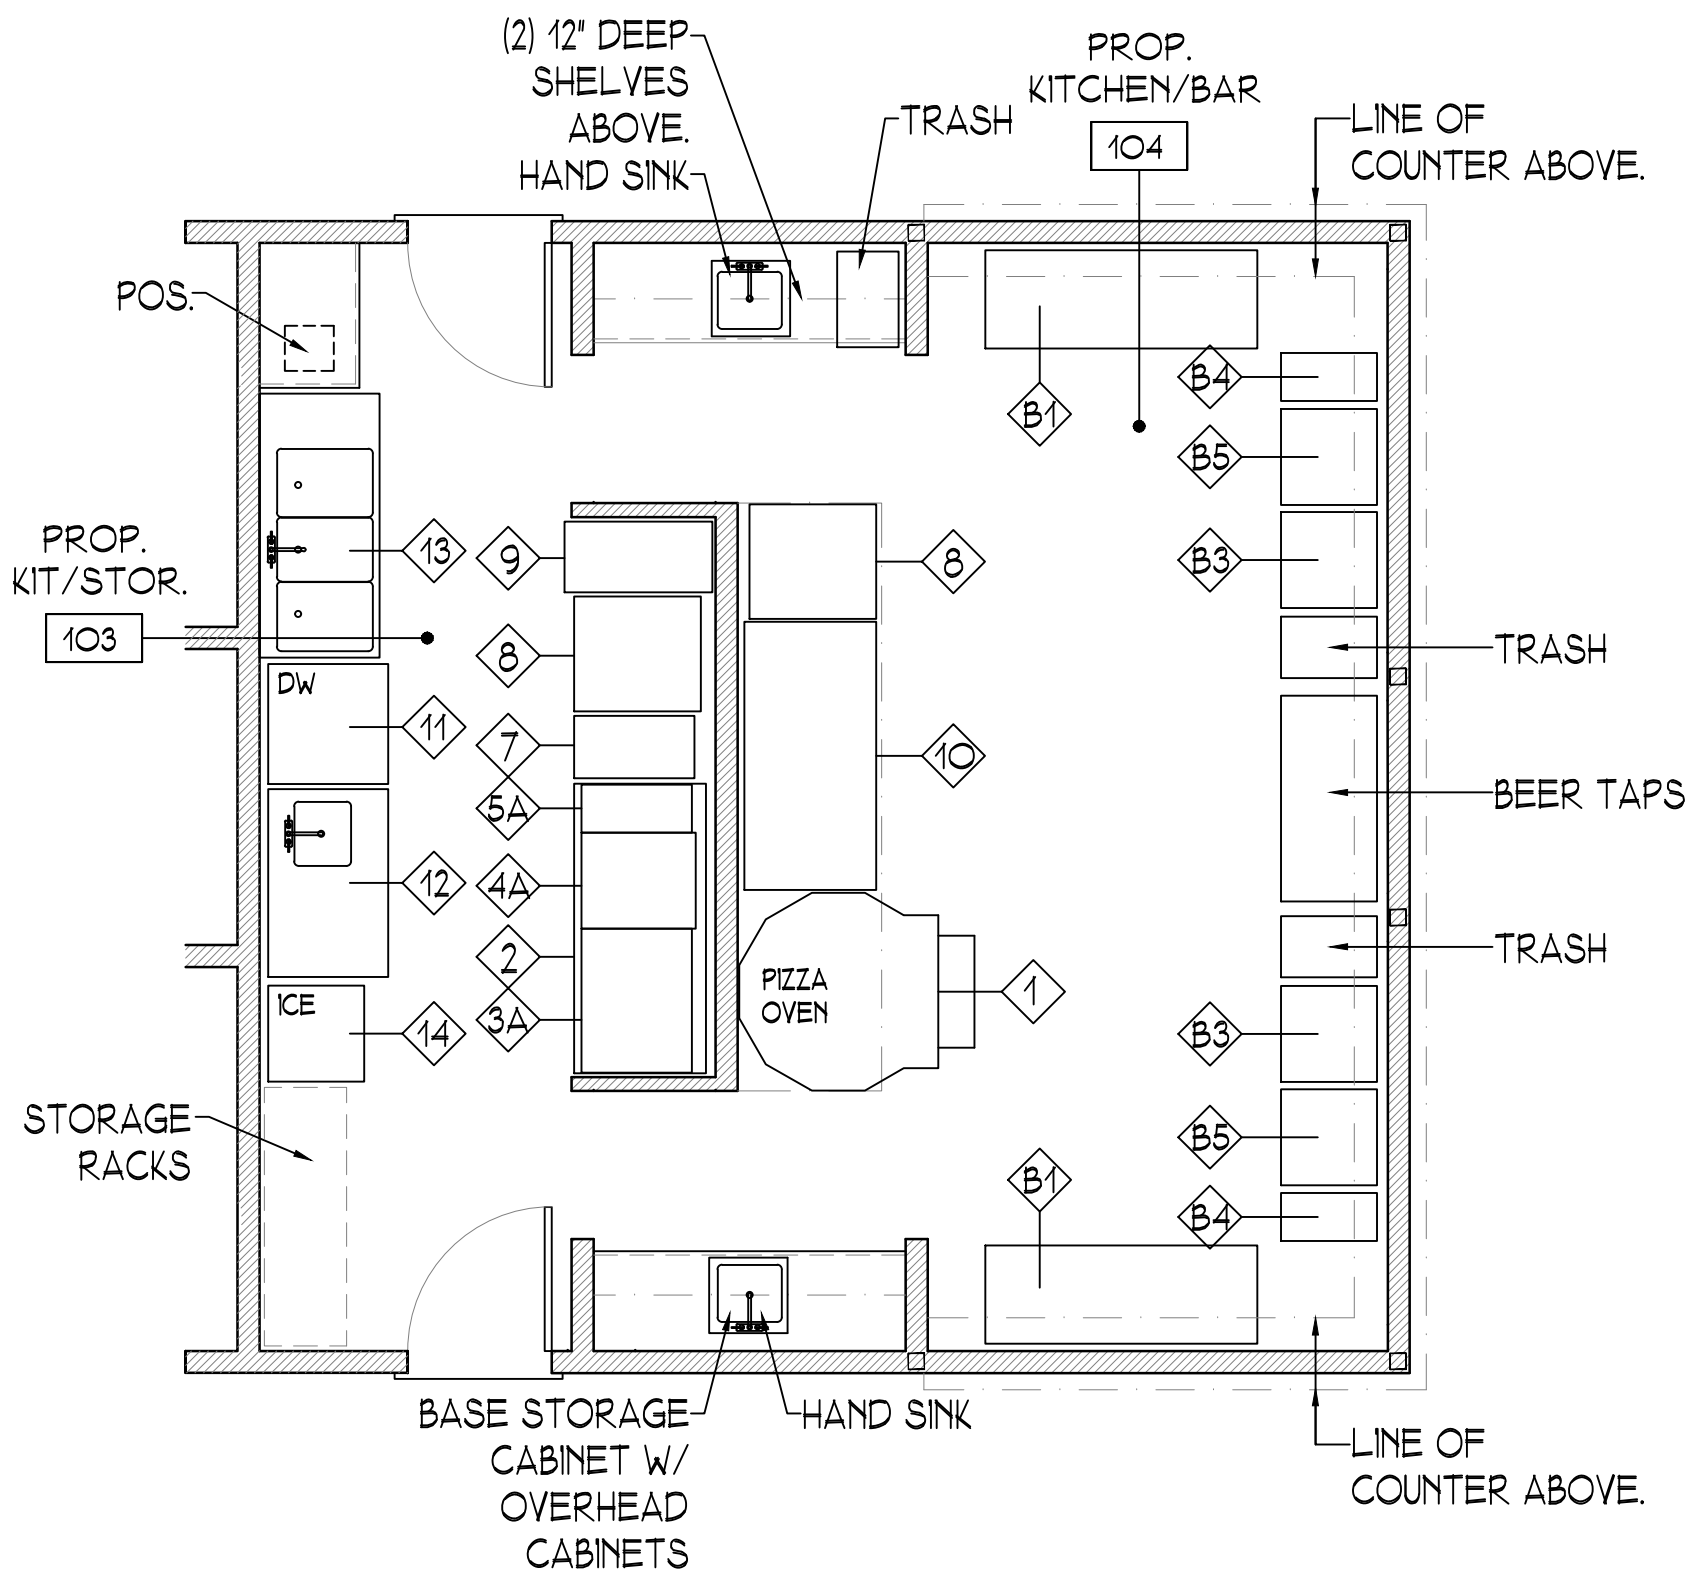

2 PROPOSED KITCHEN/BAR EQUIPMENT LAYOUT -
SCALE: 1/4"=1'-0"

CONSTRUCTION PLAN GENERAL NOTES

1. FIELD VERIFY ALL DIMENSIONS AND CONDITIONS. PROMPTLY NOTIFY THE ARCHITECT OF ANY ERRORS, OMISSIONS, INCONSISTENCIES OR OTHER PROBLEMS IMMEDIATELY UPON DISCOVERY AND BEFORE PROCEEDING WITH THE WORK.
2. ALL INDICATIONS AND NOTATIONS ON THE DRAWINGS APPLYING TO ONE AREA, COMPONENT, OR CONDITION SHALL APPLY TO ALL OTHER SIMILAR AREAS, COMPONENTS, OR CONDITIONS, UNLESS CLEARLY INDICATED OTHERWISE.
3. PARTITIONS ARE DIMENSIONED FROM STUD FACE TO STUD FACE, UNLESS OTHERWISE NOTED, MAINTAIN DIMENSIONS MARKED "CLEAR." ALLOW FOR THICKNESS OF FINISH.

CONSTRUCTION PLAN LEGEND

- EXISTING TO REMAIN
- PROPOSED NEW WALLS
- PROPOSED NEW FOUNDATION WALLS
- EXISTING DOORS TO REMAIN
- PROPOSED DOORS PER SCHEDULE
- LINE BELOW
- LINE ABOVE

CONSTRUCTION PLAN SHEET NOTES

- 01 PROVIDE DECORATIVE TILE FINISH @ REAR WALL OF SHOWERS, SIMILAR TO THE ELEVATION DRAWING 3E/A-202.
- 02