




APPEL DESIGN GROUP - FILENAME: P:\CLIENT\GH-WEST ESSEX\DWG\GH-WEST ESSEX [PD] 12132023.DWG PLOT DATE: 12/20/2023 9:12 AM BY: PA

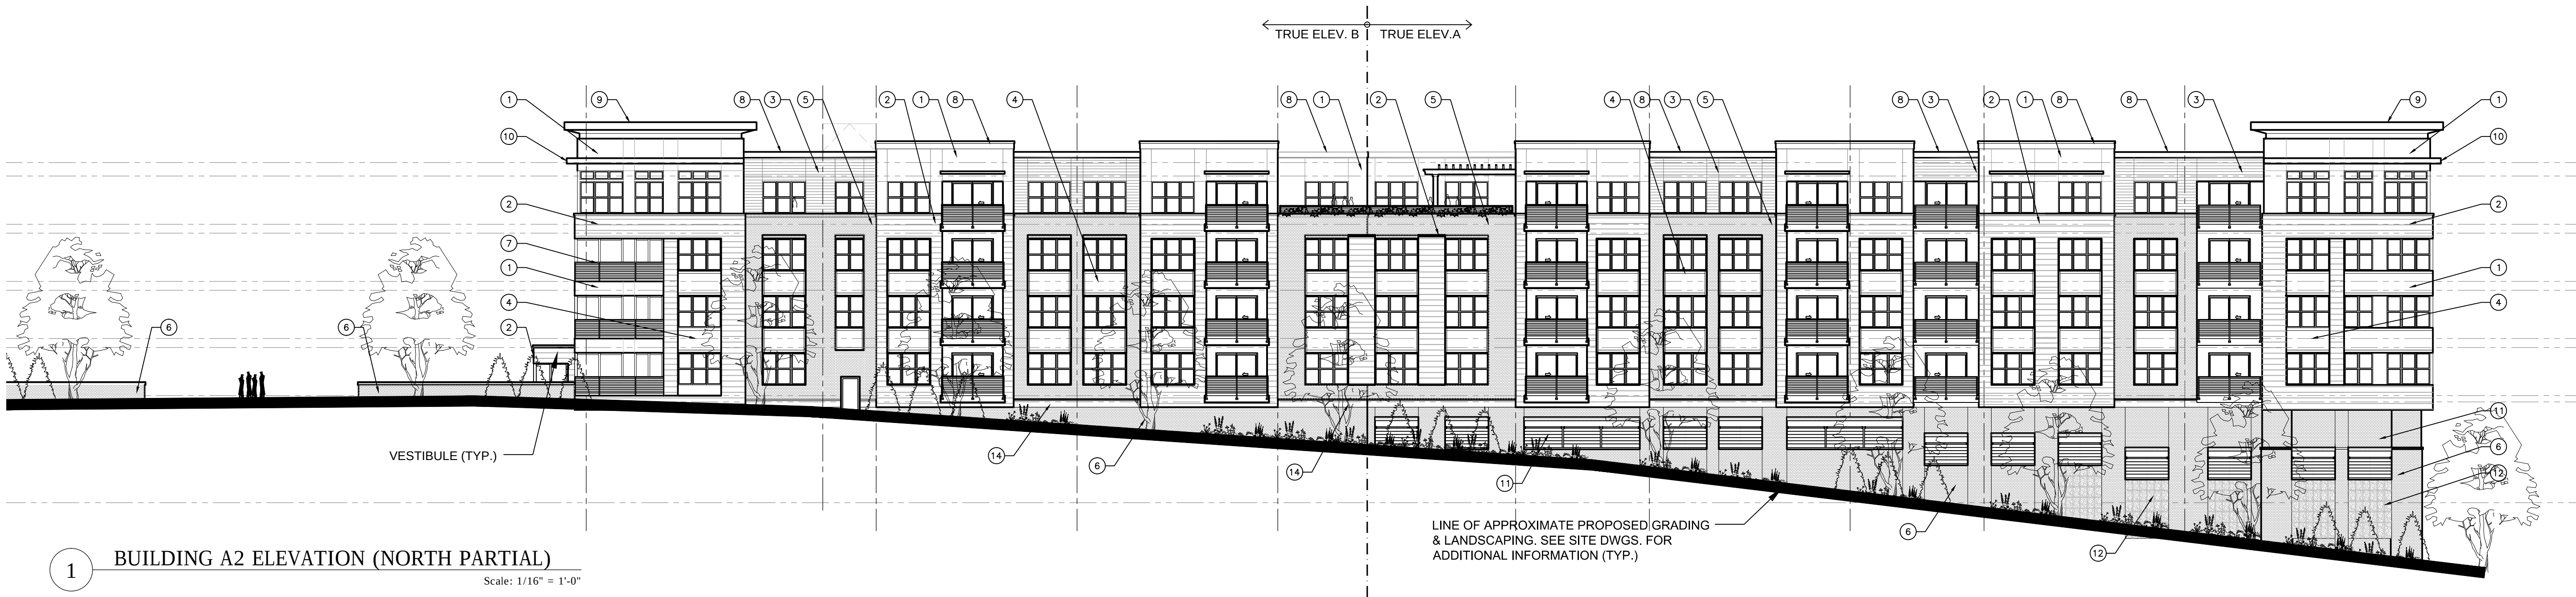

1 BUILDING A2 ELEVATION (NORTH PARTIAL)
Scale: 1/16" = 1'-0"

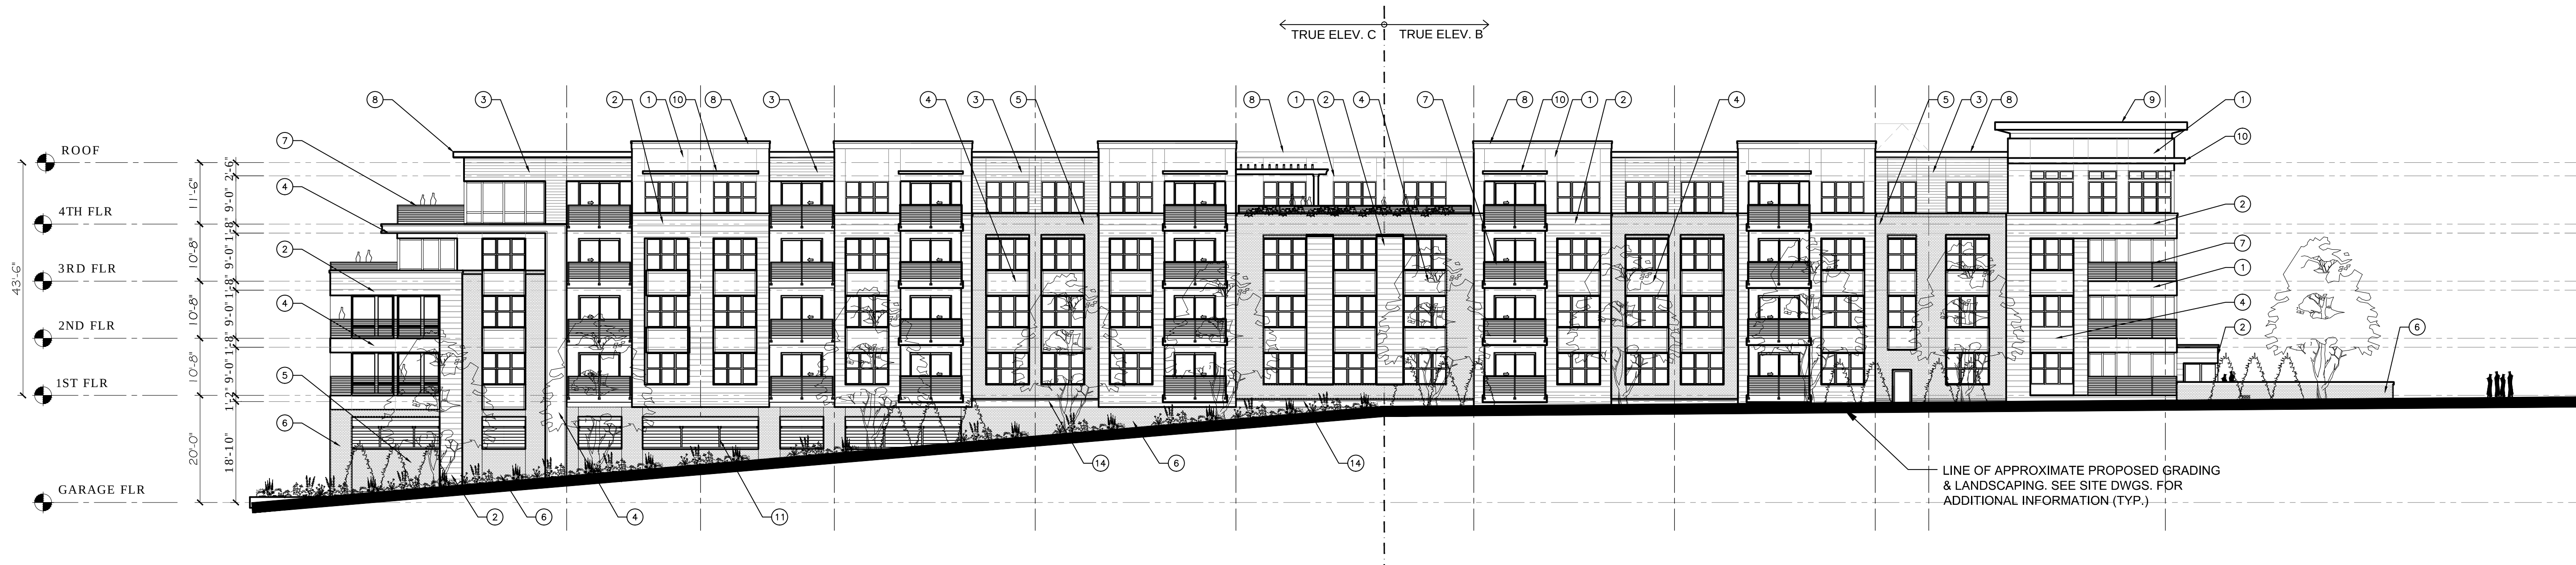

2 BUILDING A1 ELEVATION (NORTH PARTIAL)
Scale: 1/16" = 1'-0"

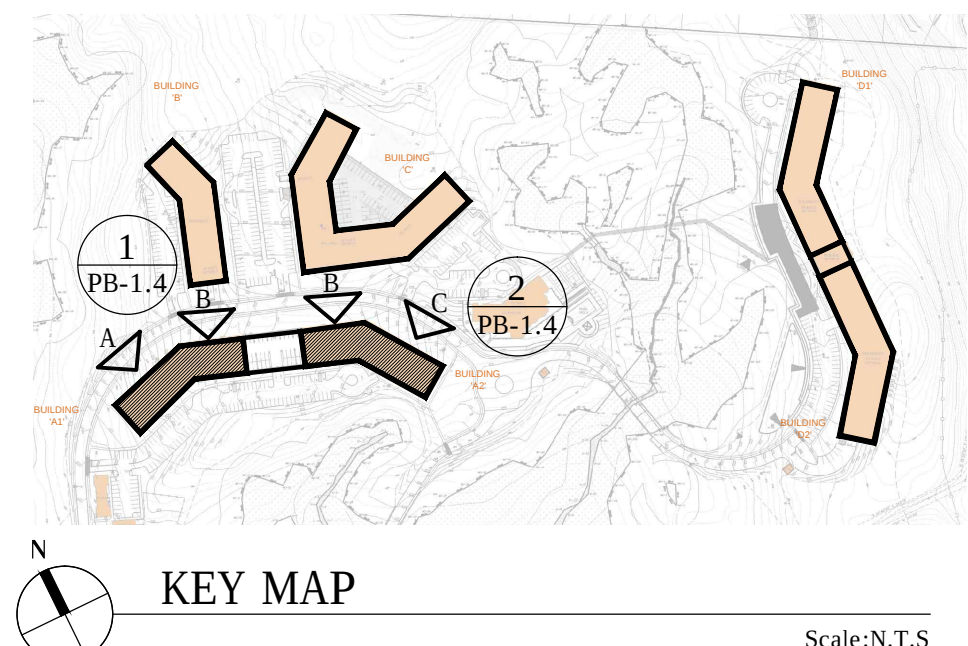


EXTERIOR FINISH SCHEDULE	
NOT ALL NOTES MAY APPLY TO THIS SHEET	
TAG	DESCRIPTION
0	STOREFRONT
1	FIBER CEMENT PANEL TYPE #1
2	FIBER CEMENT PANEL TYPE #2
3	FIBER CEMENT PANEL TYPE #3
4	METAL PANEL
5	BRICK VENEER TYPE #1
6	BRICK VENEER TYPE #2
7	ALUMINUM RAILING
8	ALUMINUM CORING
9	ALUMINUM CORNICE
10	METAL SHADE LOUVER
11	ARCHITECTURAL GRILLE
12	GREEN WALL PANEL
13	ALUMINUM CANOPY W/ SIGNAGE
14	TRIM BOARD PANEL
15	THIN STONE VENEER
16	STONE COPING
17	ALUMINUM CLAD BRACKET
18	DECORATIVE WOOD GRAIN METAL SOFFIT PANEL

NOTES:

1. PRODUCTS MAY VARY TO SUIT ARCHITECTURAL INTENT UTILIZING OTHER PRODUCTS OF SIMILAR APPEARANCE AND QUALITY. PRODUCT MANUFACTURERS MAY VARY.

WEST ESSEX HIGHLANDS
GARDEN HOMES
TOWNSHIP OF WEST ORANGE
ESSEX COUNTY, NEW JERSEY

NO.	REVISION	BY	DATE
PB EXHIBITS			08-14-24

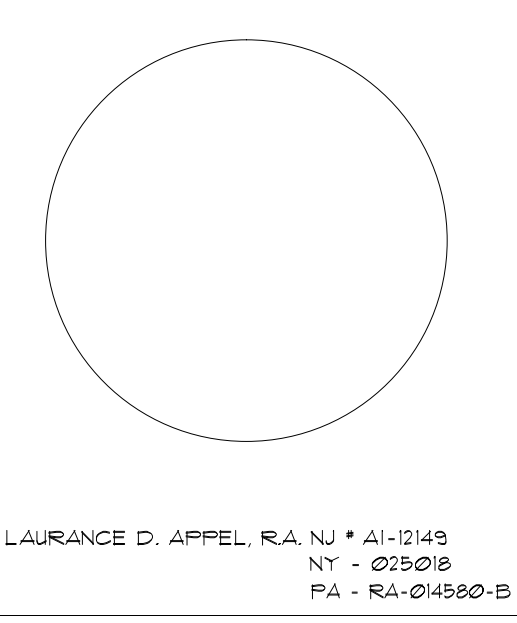

LAURANCE D. APPEL, R.A. NJ # 41-0149
NY - 02508
PA - RA-04580-B

**BUILDING # A1&
A2 ELEVATIONS**

DRAWN BY: PA
CHECKED BY: MM
CLIENT: GH-WEH 01
DATE: 11-24-2022

DRAWING:
EX-1.1
COMM. #: N/A

APPEL DESIGN GROUP - FILENAME: P:\CLIENT\GH-WEST ESSEX\DWG\GH-WEST ESSEX [PD] 12132023.DWG PLOT DATE: 12/20/2023 9:12 AM BY: PA




APPEL DESIGN GROUP
ARCHITECTS

23 VREELAND RD, SUITE 200
FLORHAM PARK, NJ 07932
TEL: (973) 994-1776
FAX: (973) 577-4455

WEST ESSEX HIGHLANDS
GARDEN HOMES
TOWNSHIP OF WEST ORANGE
ESSEX COUNTY, NEW JERSEY

NO. REVISION BY DATE
PB EXHIBITS 08-14-24

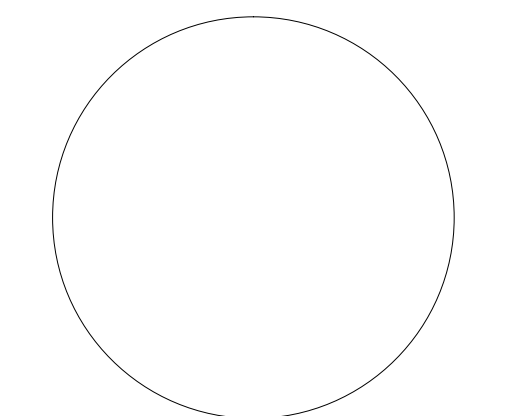

LAURANCE D. APPEL, R.A. NJ # 41-0149
NY - 025008
PA - RA-04550-B

BUILDING # A1&
A2 ELEVATIONS

DRAWN BY: PA

CHECKED BY: MM

CLIENT: GH-WEH 01

DATE: 11-24-2022

DRAWING:


EX-1.2

COMM. #:


N/A




1 BUILDING A1 ELEVATION (SOUTH PARTIAL)
Scale: 1/16" = 1'-0"

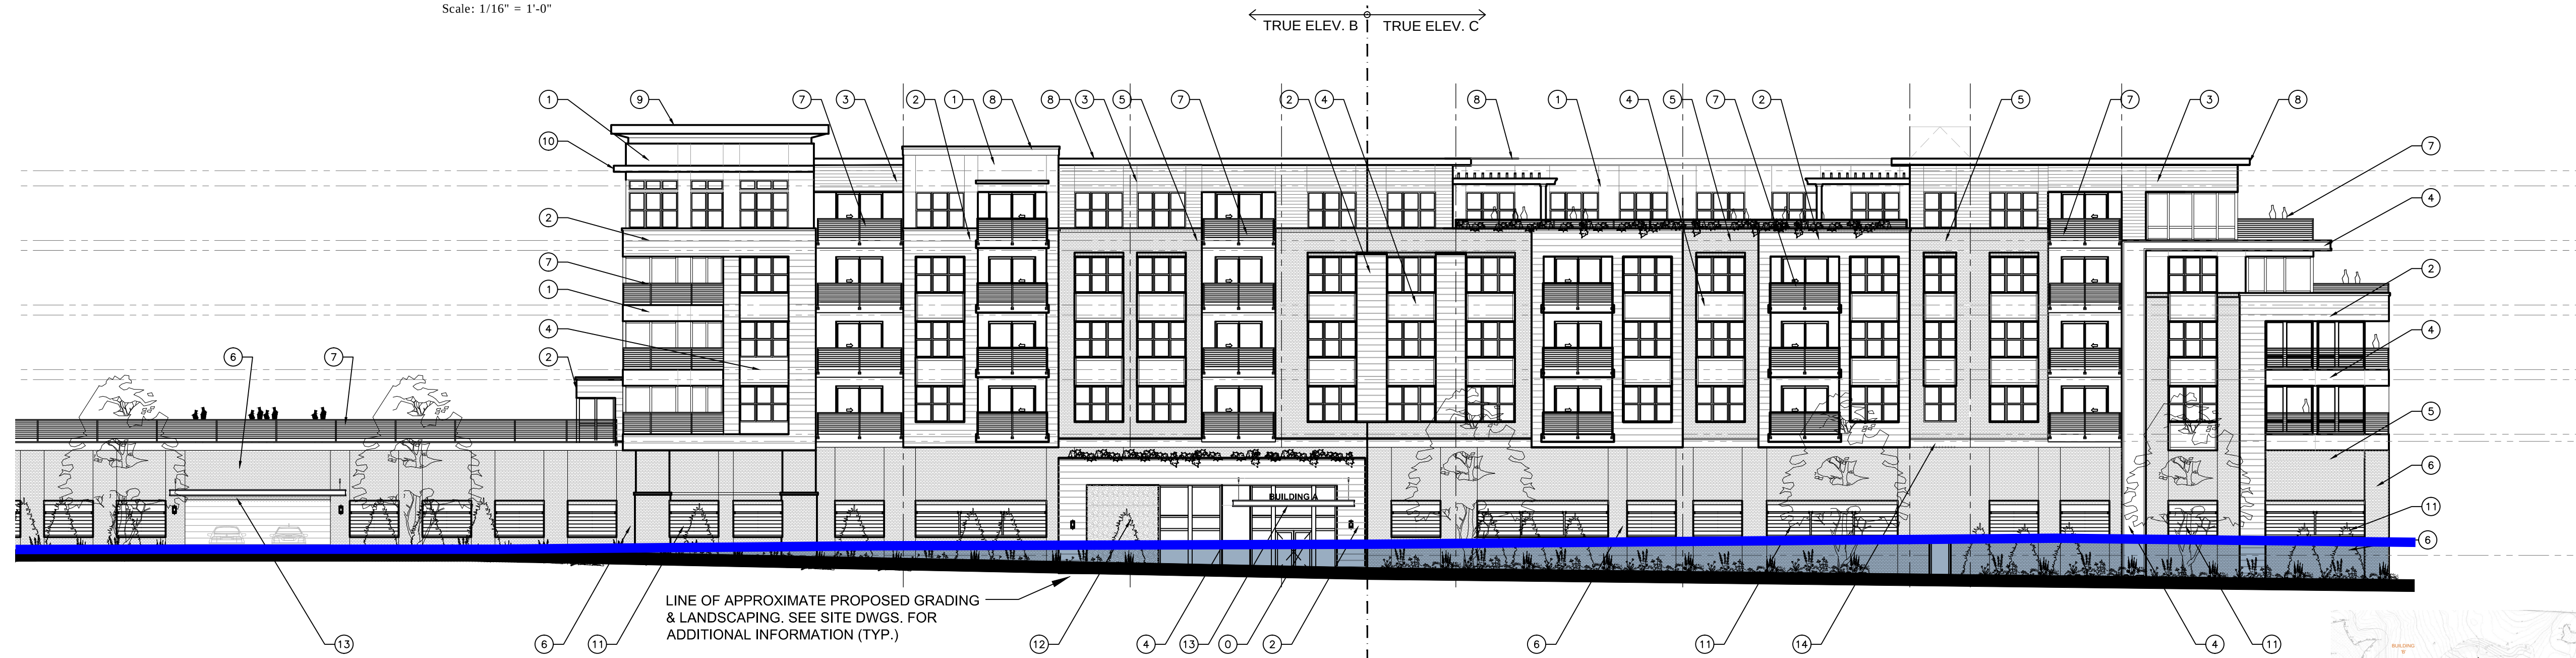


2 BUILDING A2 ELEVATION (SOUTH PARTIAL)
Scale: 1/16" = 1'-0"

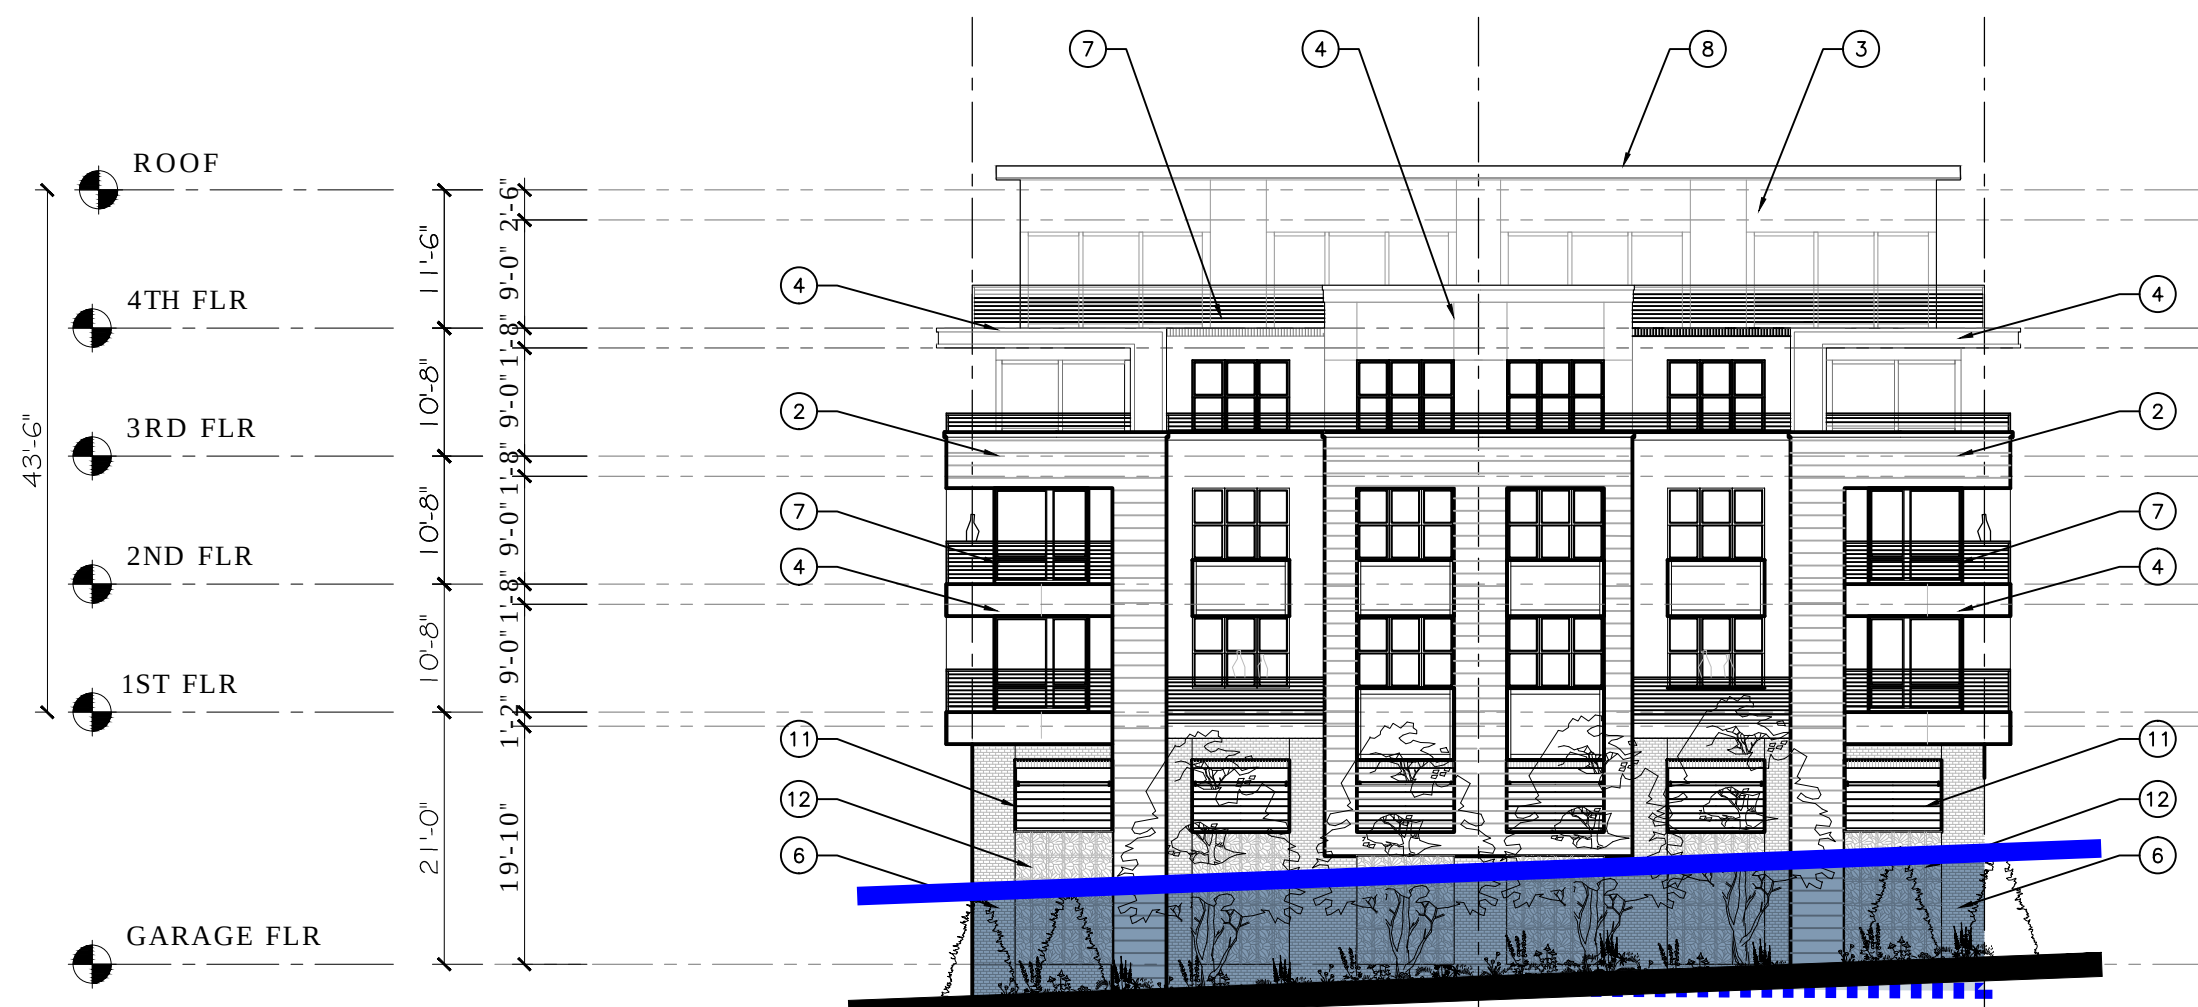

3 BUILDING A2 ELEVATION (EAST)
Scale: 1/16" = 1'-0"

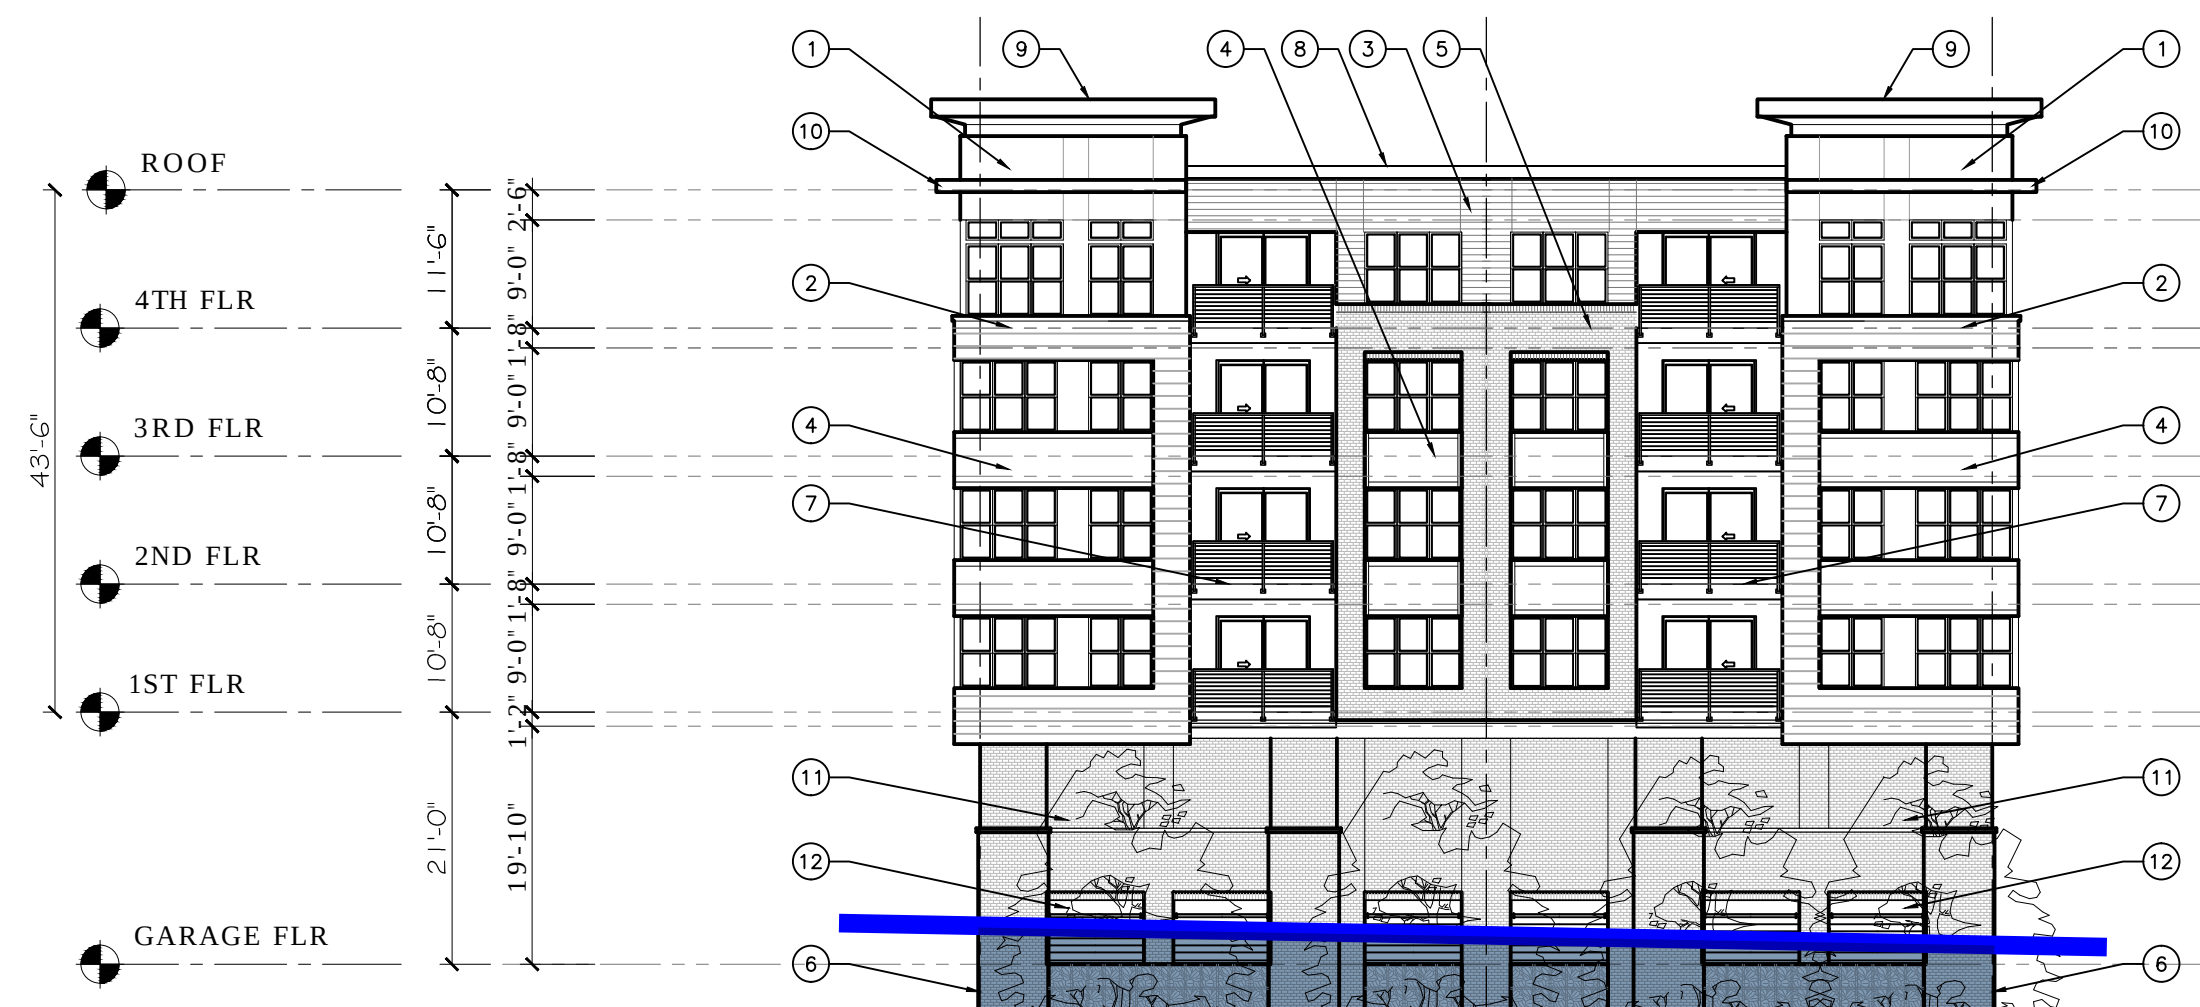

4 BUILDING A2 ELEVATION (WEST)
Scale: 1/16" = 1'-0"

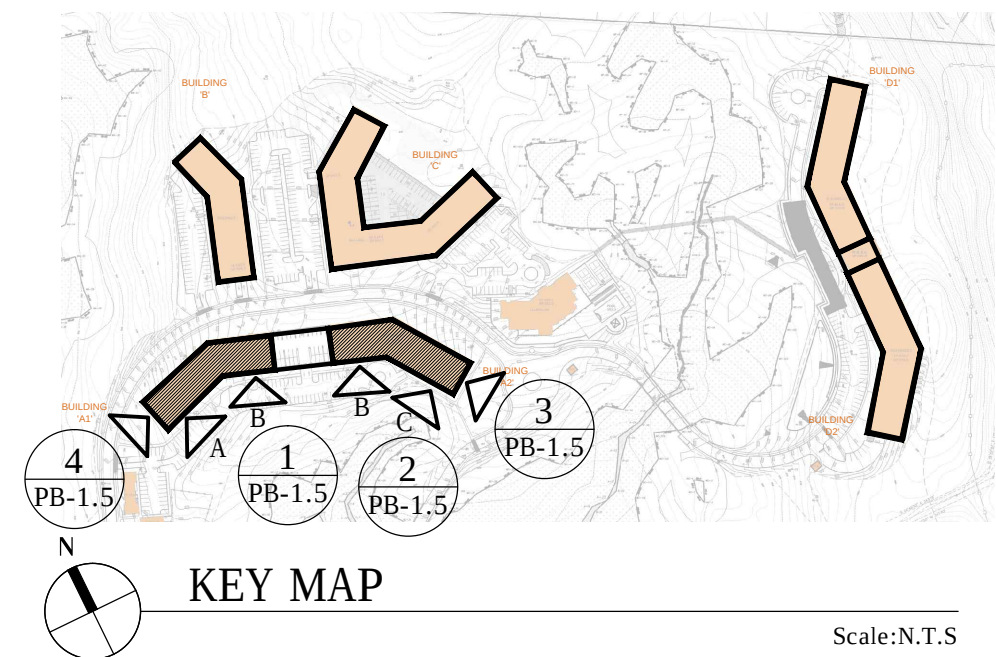

Scale: N.T.S.

EXTERIOR FINISH SCHEDULE	
NOT ALL NOTES MAY APPLY TO THIS SHEET	
TAG	DESCRIPTION
0	STOREFRONT
1	FIBER CEMENT PANEL TYPE #1
2	FIBER CEMENT PANEL TYPE #2
3	FIBER CEMENT PANEL TYPE #3
4	METAL PANEL
5	BRICK VENEER TYPE #1
6	BRICK VENEER TYPE #2
7	ALUMINUM RAILING
8	ALUMINUM COPING
9	ALUMINUM CORNICE
10	METAL SHADE LOUVER
11	ARCHITECTURAL GRILLE
12	GREEN WALL PANEL
13	ALUMINUM CANOPY W/ SIGNAGE
14	TRIM BOARD PANEL
15	THIN STONE VENEER
16	STONE COPING
17	ALUMINUM CLAD BRACKET
18	DECORATIVE WOOD GRAIN METAL SOFFIT PANEL

NOTES:

1. PRODUCTS MAY VARY TO SUIT ARCHITECTURAL INTENT UTILIZING OTHER PRODUCTS OF SIMILAR APPEARANCE AND QUALITY. PRODUCT MANUFACTURERS MAY VARY.

APPEL DESIGN GROUP - FILENAME: P:\CLIENT\GH-WEST ESSEX\DWG\GH-WEST ESSEX [PD] 12132023.DWG PLOT DATE: 12/20/2023 9:12 AM BY: PA




APPEL DESIGN GROUP
ARCHITECTS

23 VREELAND RD, SUITE 200
FLORHAM PARK, NJ 07932
TEL: (973) 994-1776
FAX: (973) 577-4455

WEST ESSEX HIGHLANDS
GARDEN HOMES
TOWNSHIP OF WEST ORANGE
ESSEX COUNTY, NEW JERSEY

NO. REVISION BY DATE
PB EXHIBITS 08-14-24

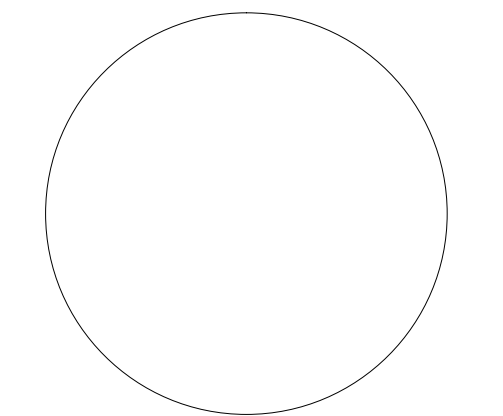

LAURANCE D. APPEL, R.A. NJ # 41-0149
NY - 025018
PA - RA-04580-B

BUILDING # B
PLANS

DRAWN BY: PA

CHECKED BY: MM

CLIENT: GH-WEH 01


DATE: 11-24-2022

DRAWING:

EX-1.3


COMM. #:

N/A

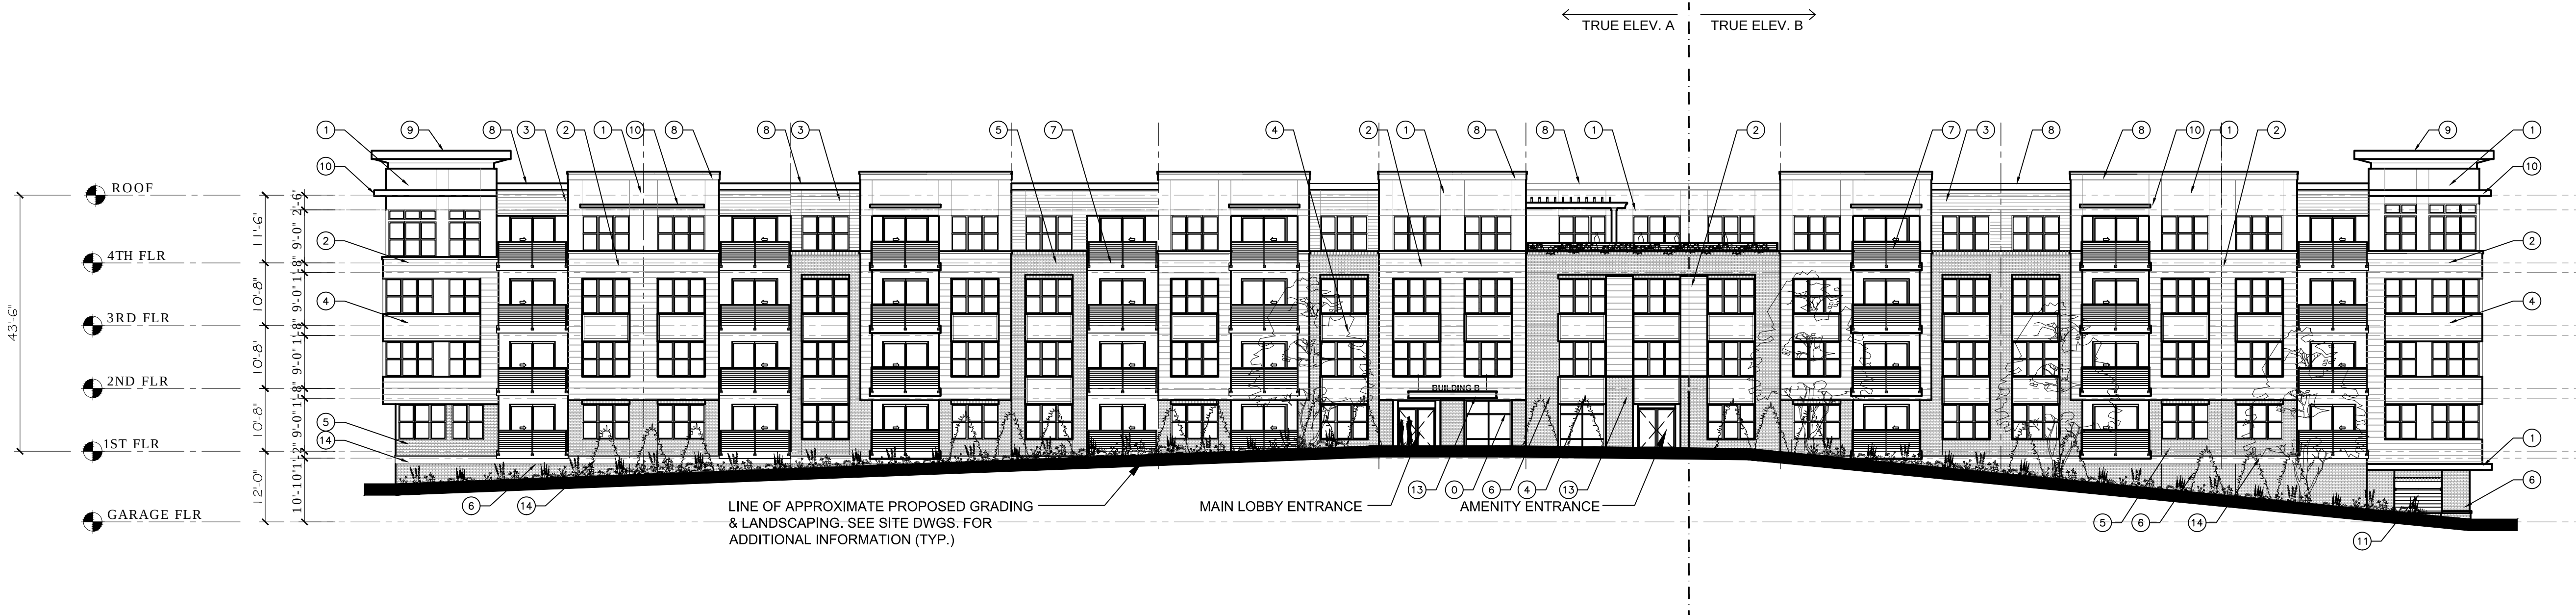

1 BUILDING B ELEVATION (EAST)

Scale: 1/16" = 1'-0"

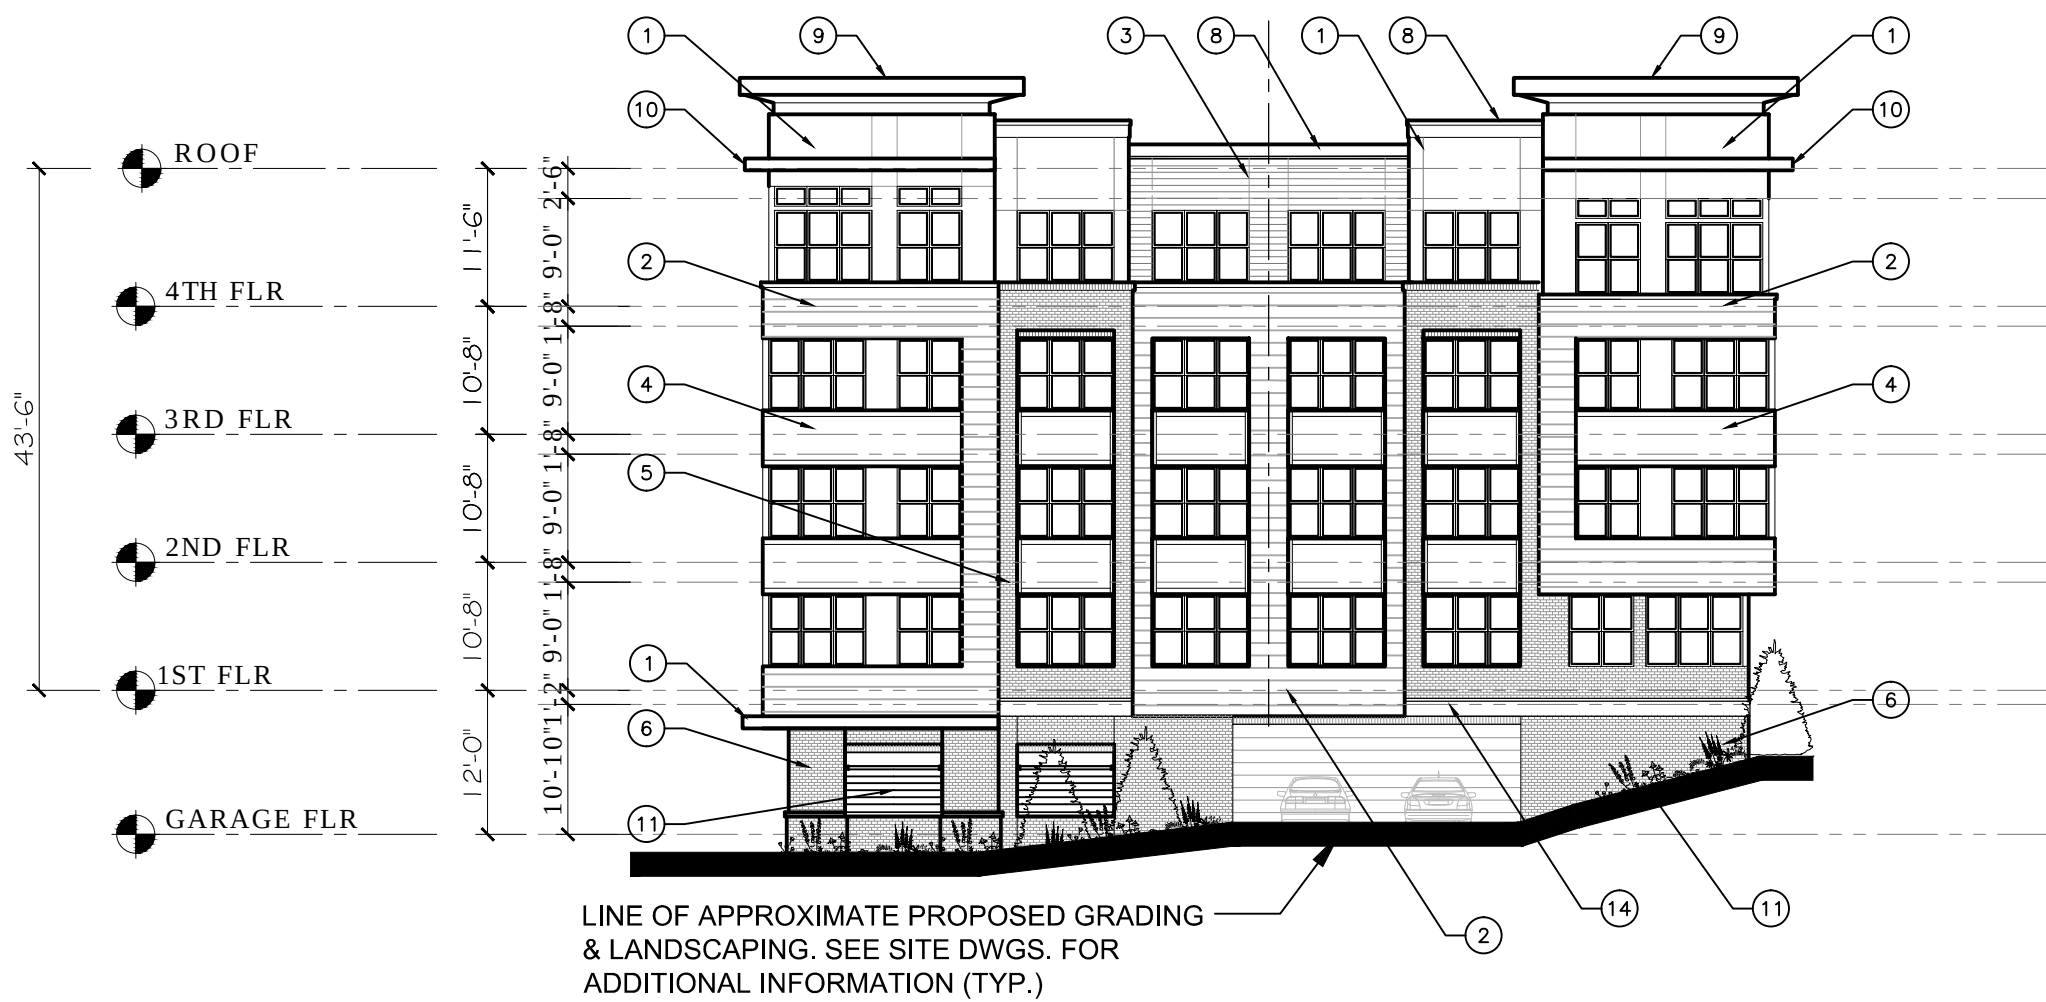


2 BUILDING B ELEVATION (SOUTH)

Scale: 1/16" = 1'-0"




3 BUILDING B ELEVATION (NORTH)

Scale: 1/16" = 1'-0"

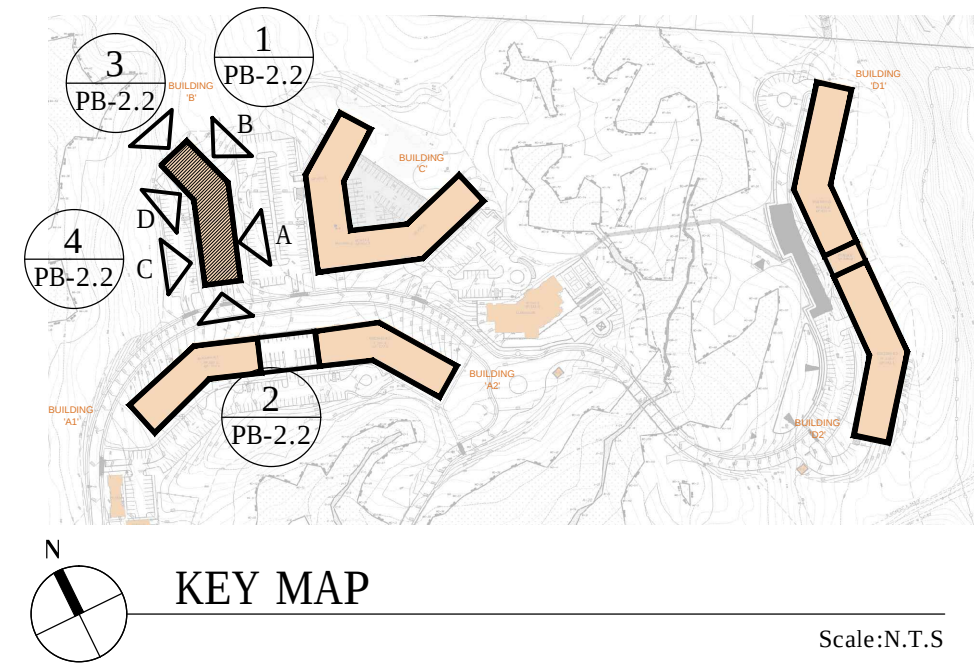

KEY MAP

Scale:N.T.S

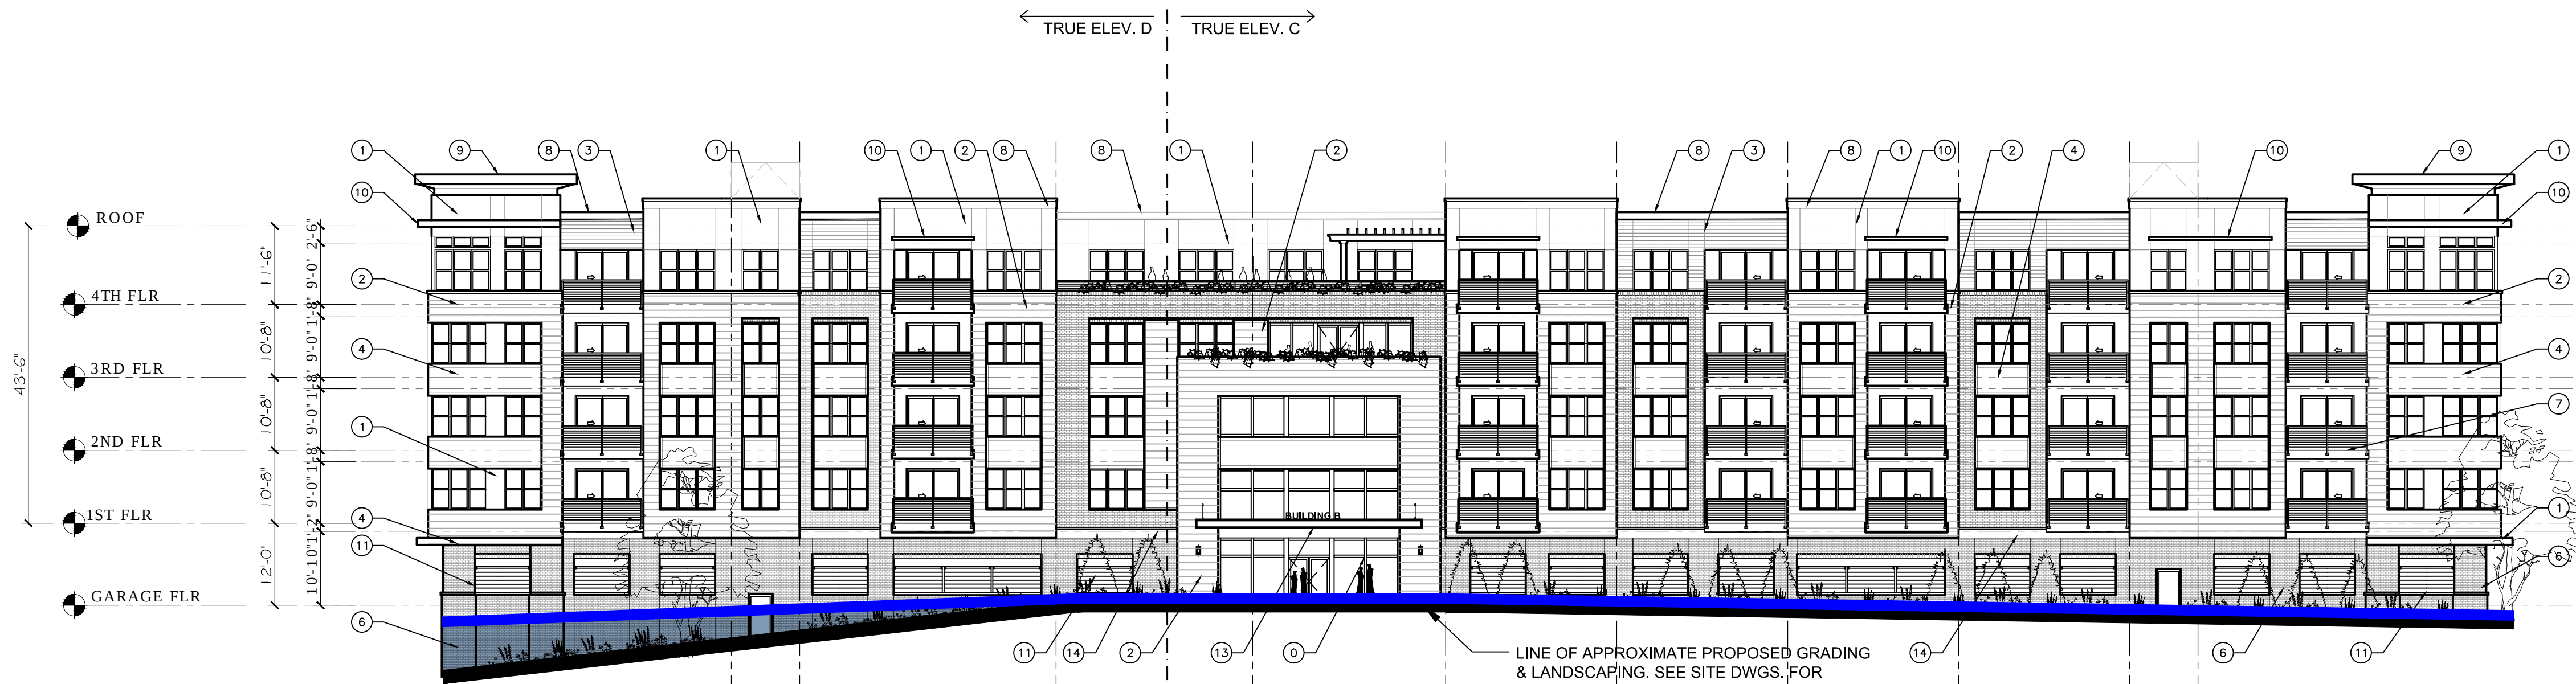

4 BUILDING B ELEVATION (WEST)



Scale: 1/16" = 1'-0"

EXTERIOR FINISH SCHEDULE

NOT ALL NOTES MAY APPLY TO THIS SHEET

TAG	DESCRIPTION	NOTES
0	STOREFRONT	
1	FIBER CEMENT PANEL TYPE #1	1. PRODUCTS MAY VARY TO SUIT ARCHITECTURAL INTENT UTILIZING OTHER PRODUCTS OF SIMILAR APPEARANCE AND QUALITY. PRODUCT MANUFACTURERS MAY VARY.
2	FIBER CEMENT PANEL TYPE #2	
3	FIBER CEMENT PANEL TYPE #3	
4	METAL PANEL	
5	BRICK VENEER TYPE #1	
6	BRICK VENEER TYPE #2	
7	ALUMINUM RAILING	
8	ALUMINUM COPING	
9	ALUMINUM CORNICE	
10	METAL SHADE LOUVER	
11	ARCHITECTURAL GRILLE	
12	GREEN WALL PANEL	
13	ALUMINUM CANOPY W/ SIGNAGE	
14	TRIM BOARD PANEL	
15	THIN STONE VENEER	
16	STONE COPING	
17	ALUMINUM CLAD BRACKET	
18	DECORATIVE WOOD GRAIN METAL SOFFIT PANEL	

APPEL DESIGN GROUP - FILENAME: P:\CLIENT\GH-WEST ESSEX\DWG\GH-WEST ESSEX [PD] 12132023.DWG PLOT DATE: 12/20/2023 9:13 AM BY: PA

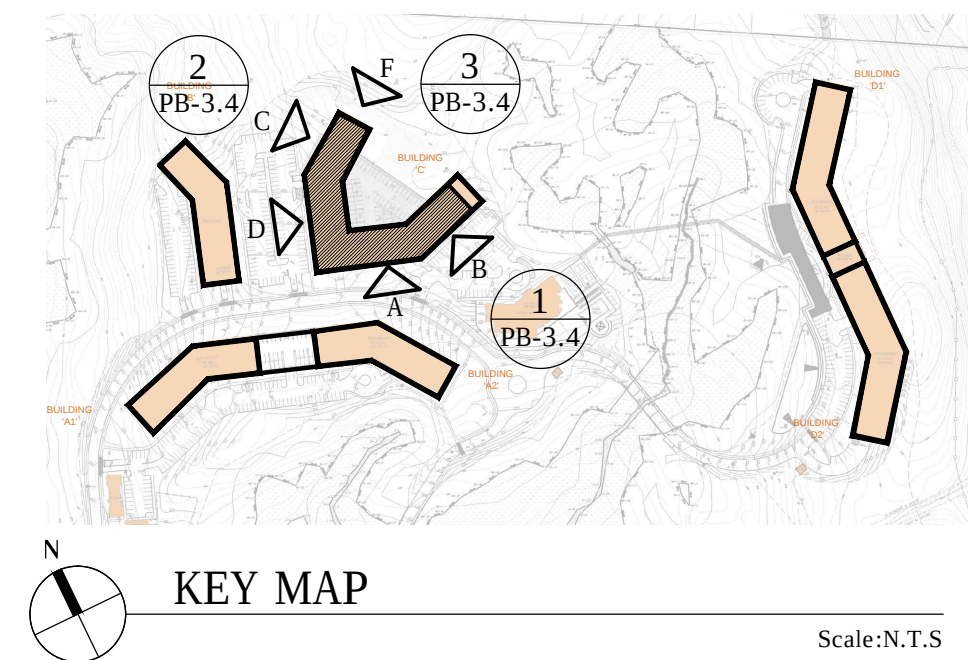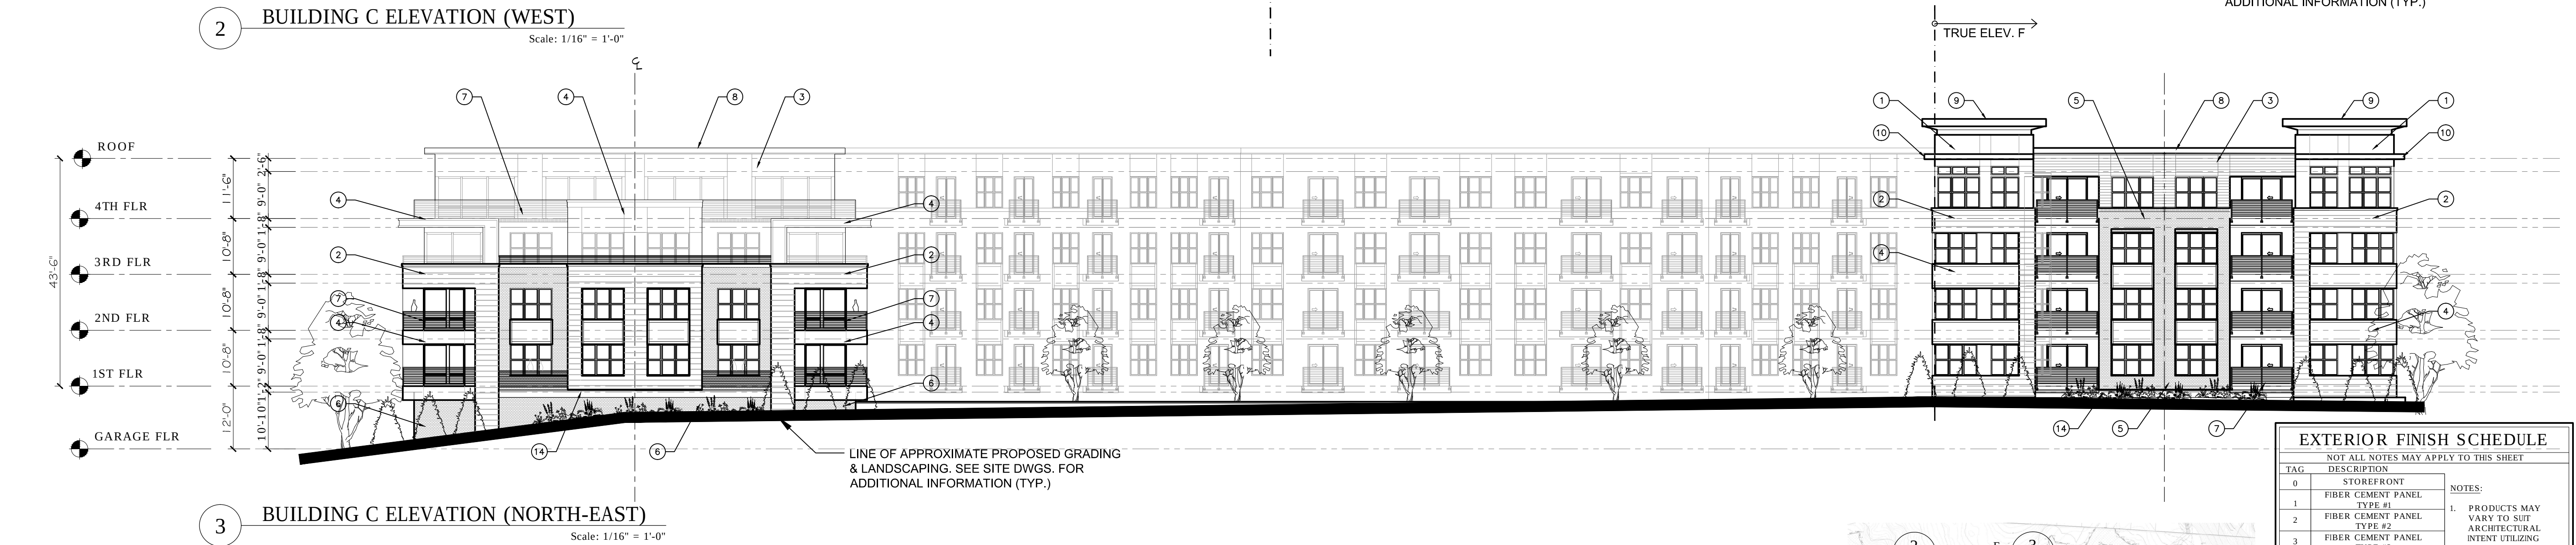

EXTERIOR FINISH SCHEDULE		
NOT ALL NOTES MAY APPLY TO THIS SHEET		
TAG	DESCRIPTION	NOTES:
0	STOREFRONT	1. PRODUCTS MAY VARY TO SUIT ARCHITECTURAL INTENT UTILIZING OTHER PRODUCTS OF SIMILAR APPEARANCE AND QUALITY. PRODUCT MANUFACTURERS MAY VARY.
1	FIBER CEMENT PANEL TYPE #1	
2	FIBER CEMENT PANEL TYPE #2	
3	FIBER CEMENT PANEL TYPE #3	
4	METAL PANEL	
5	BRICK VENEER TYPE #1	
6	BRICK VENEER TYPE #2	
7	ALUMINUM RAILING	
8	ALUMINUM COPING	
9	ALUMINUM CORNICE	
10	METAL SHADE LOUVER	
11	ARCHITECTURAL GRILLE	
12	GREEN WALL PANEL	
13	ALUMINUM CANOPY W/ SIGNAGE	
14	TRIM BOARD PANEL	
15	THIN STONE VENEER	
16	STONE COPING	
17	ALUMINUM CLAD BRACKET	
18	DECORATIVE WOOD GRAIN METAL SOFFIT PANEL	




APPEL DESIGN GROUP
ARCHITECTS

23 VREELAND RD, SUITE 250
FLORHAM PARK, NJ 07932
TEL: (973) 994-1776
FAX: (973) 577-4455

WEST ESSEX HIGHLANDS GARDEN HOMES TOWNSHIP OF WEST ORANGE ESSEX COUNTY, NEW JERSEY

NO. REVISION BY DATE
PB EXHIBITS 08-14-24

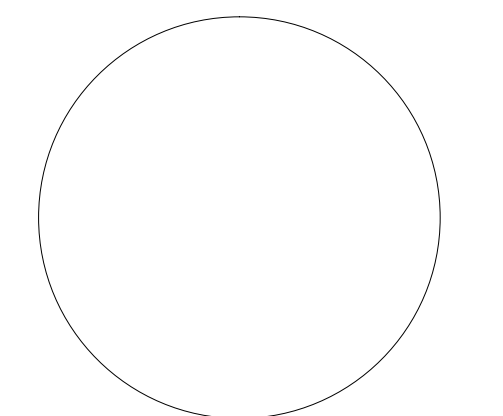

LAURANCE D. APPEL, R.A. NJ # 21-0149
NY - 025018
PA - RA-04550-B

BUILDING # C ELEVATIONS

DRAWN BY: FA
CHECKED BY: MM
CLIENT: GH-WEST
DATE: 11-24-2022


DRAWING:

EX-1.4


COMM. #:

N/A


APPEL DESIGN GROUP - FILENAME: P:\CLIENT\GH-WEST ESSEX\DWG\GH-WEST ESSEX [PD] 12132023.DWG PLOT DATE: 12/20/2023 9:13 AM BY: PA

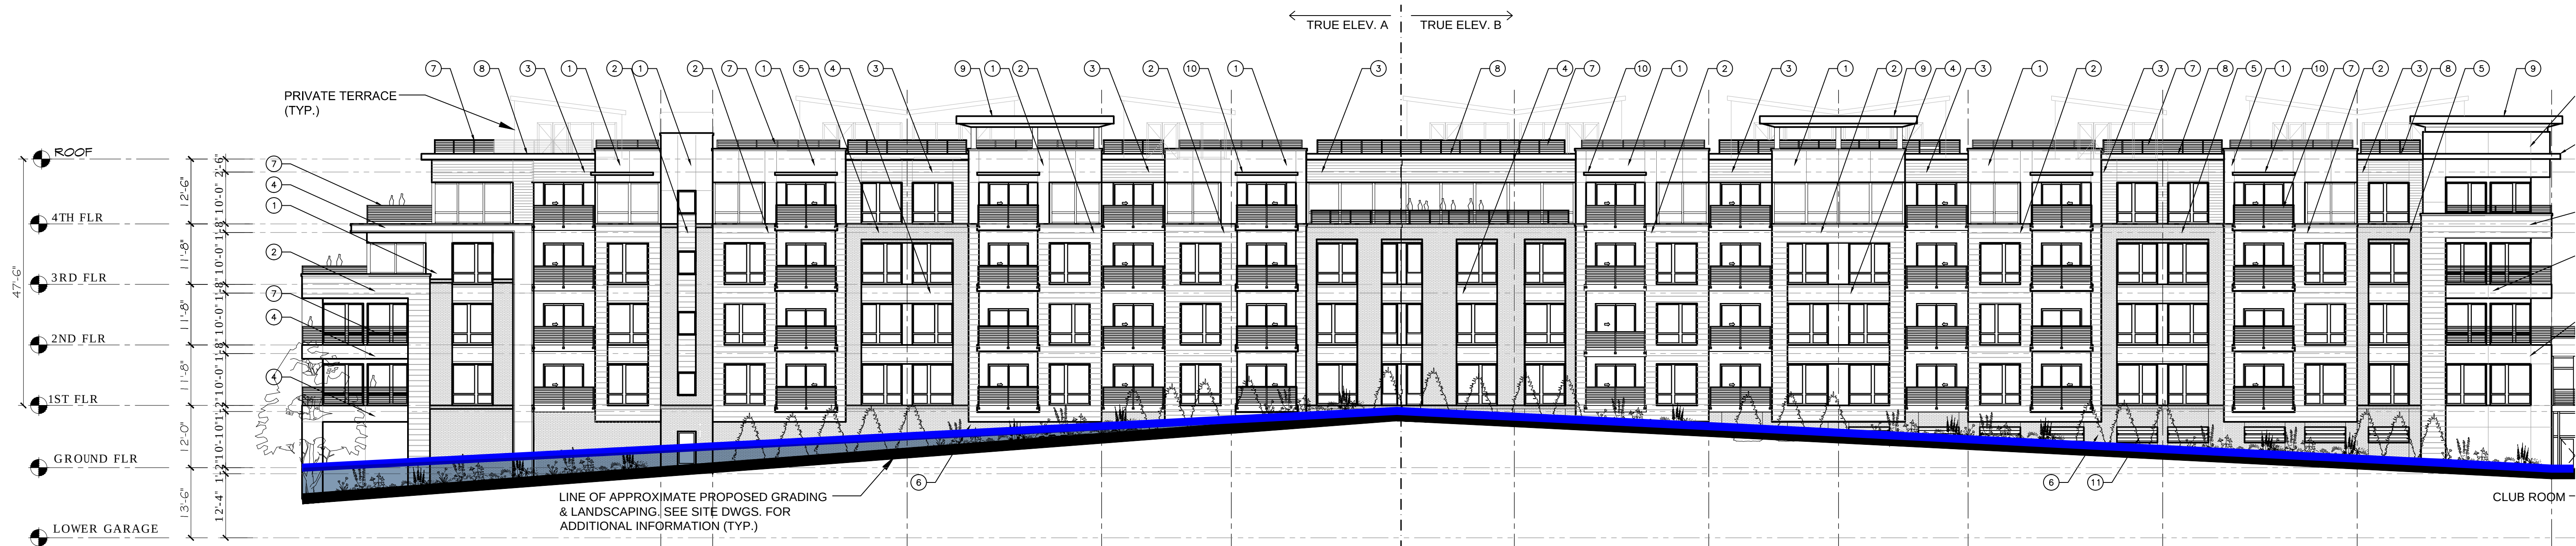

1 BUILDING D1 ELEVATION (EAST)
Scale: 1/16" = 1'-0"

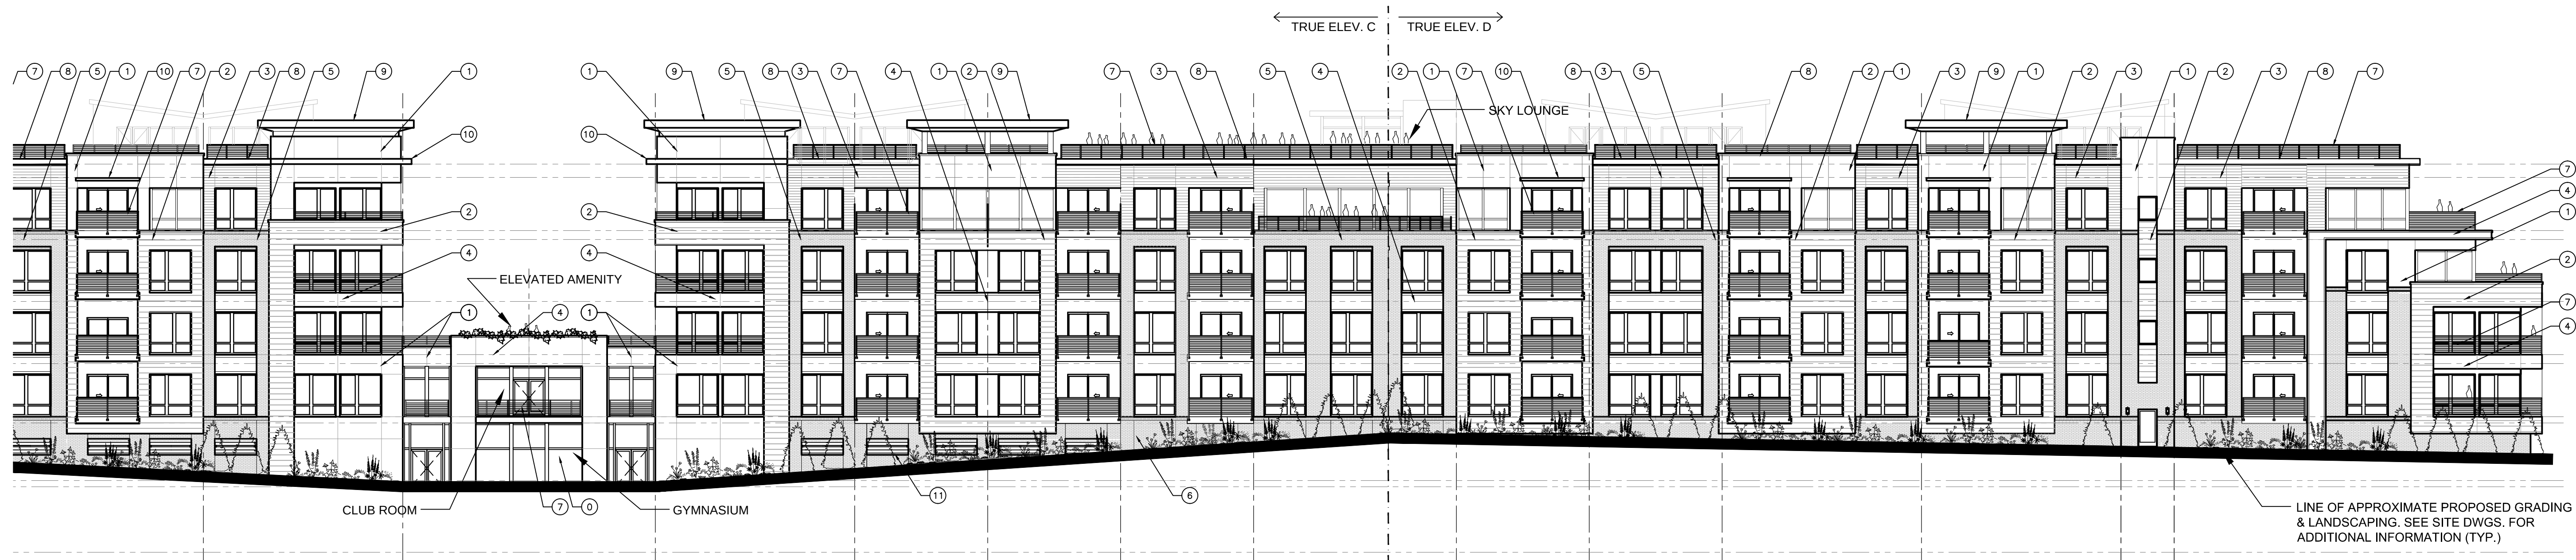

2 BUILDING D2 ELEVATION (EAST)
Scale: 1/16" = 1'-0"

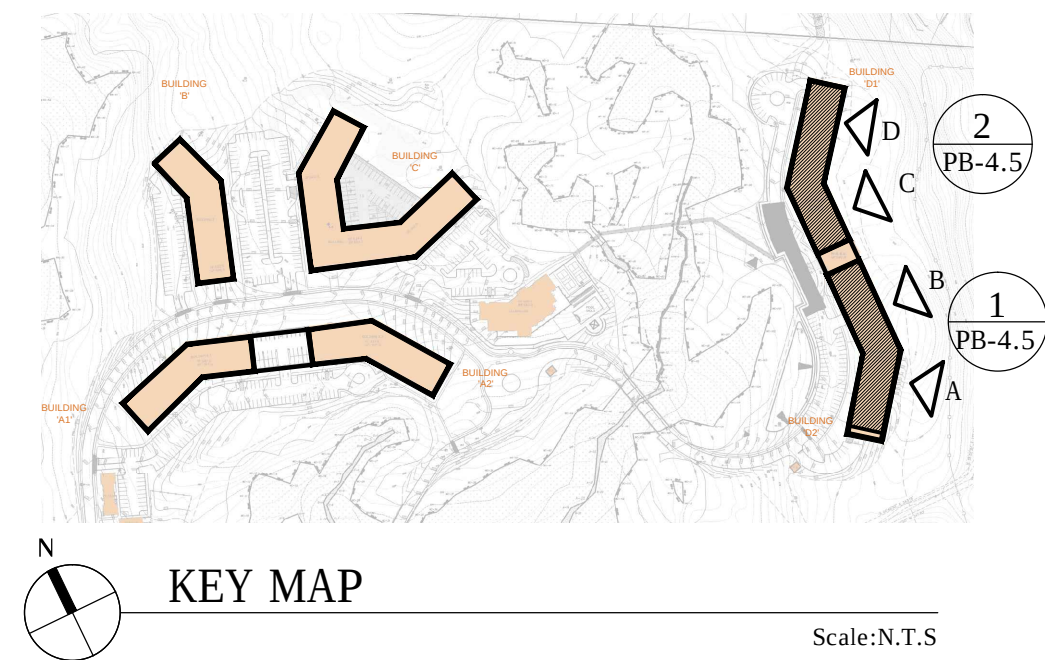

EXTERIOR FINISH SCHEDULE	
NOT ALL NOTES MAY APPLY TO THIS SHEET	
TAG	DESCRIPTION
0	STOREFRONT
1	FIBER CEMENT PANEL TYPE #1
2	FIBER CEMENT PANEL TYPE #2
3	FIBER CEMENT PANEL TYPE #3
4	METAL PANEL
5	BRICK VENEER TYPE #1
6	BRICK VENEER TYPE #2
7	ALUMINUM RAILING
8	ALUMINUM COPING
9	ALUMINUM CORNICE
10	METAL SHADE LOUVER
11	ARCHITECTURAL GRILLE
12	GREEN WALL PANEL
13	ALUMINUM CANOPY W/ SIGNAGE
14	TRIM BOARD PANEL
15	THIN STONE VENEER
16	STONE COPING
17	ALUMINUM CLAD BRACKET
18	DECORATIVE WOOD GRAIN METAL SOFFIT PANEL

NOTES:

1. PRODUCTS MAY VARY TO SUIT ARCHITECTURAL INTENT UTILIZING OTHER PRODUCTS OF SIMILAR APPEARANCE AND QUALITY. PRODUCT MANUFACTURERS MAY VARY.




APPEL DESIGN GROUP
ARCHITECTS

23 VREELAND RD, SUITE 250
FLORHAM PARK, NJ 07932
TEL: (973) 994-1776
FAX: (973) 577-4455

WEST ESSEX HIGHLANDS
GARDEN HOMES
TOWNSHIP OF WEST ORANGE
ESSEX COUNTY, NEW JERSEY

NO. REVISION BY DATE
PB EXHIBITS 08-14-24

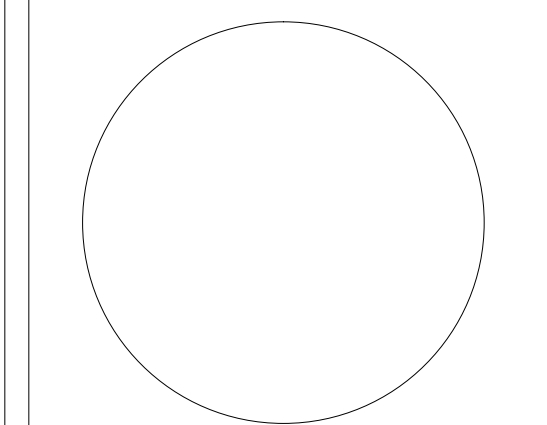

LAURANCE D. APPEL, R.A. NJ # 41-0149
NY - 02508
PA - RA-04580-B

BUILDING # D1 & D2
ELEVATIONS

DRAWN BY: FA
CHECKED BY: MM
CLIENT: GH-WEH 01
DATE: 11-24-2022

DRAWING:

EX-1.5

COMM. #: N/A


APPEL DESIGN GROUP - FILENAME: P:\CLIENT\GH-WEST ESSEX\DWG\GH-WEST ESSEX [PD] 12132023.DWG PLOT DATE: 12/20/2023 9:13 AM BY: PA




1 BUILDING D1 ELEVATION (WEST)
Scale: 1/16" = 1'-0"



2 BUILDING D2 ELEVATION (WEST)
Scale: 1/16" = 1'-0"

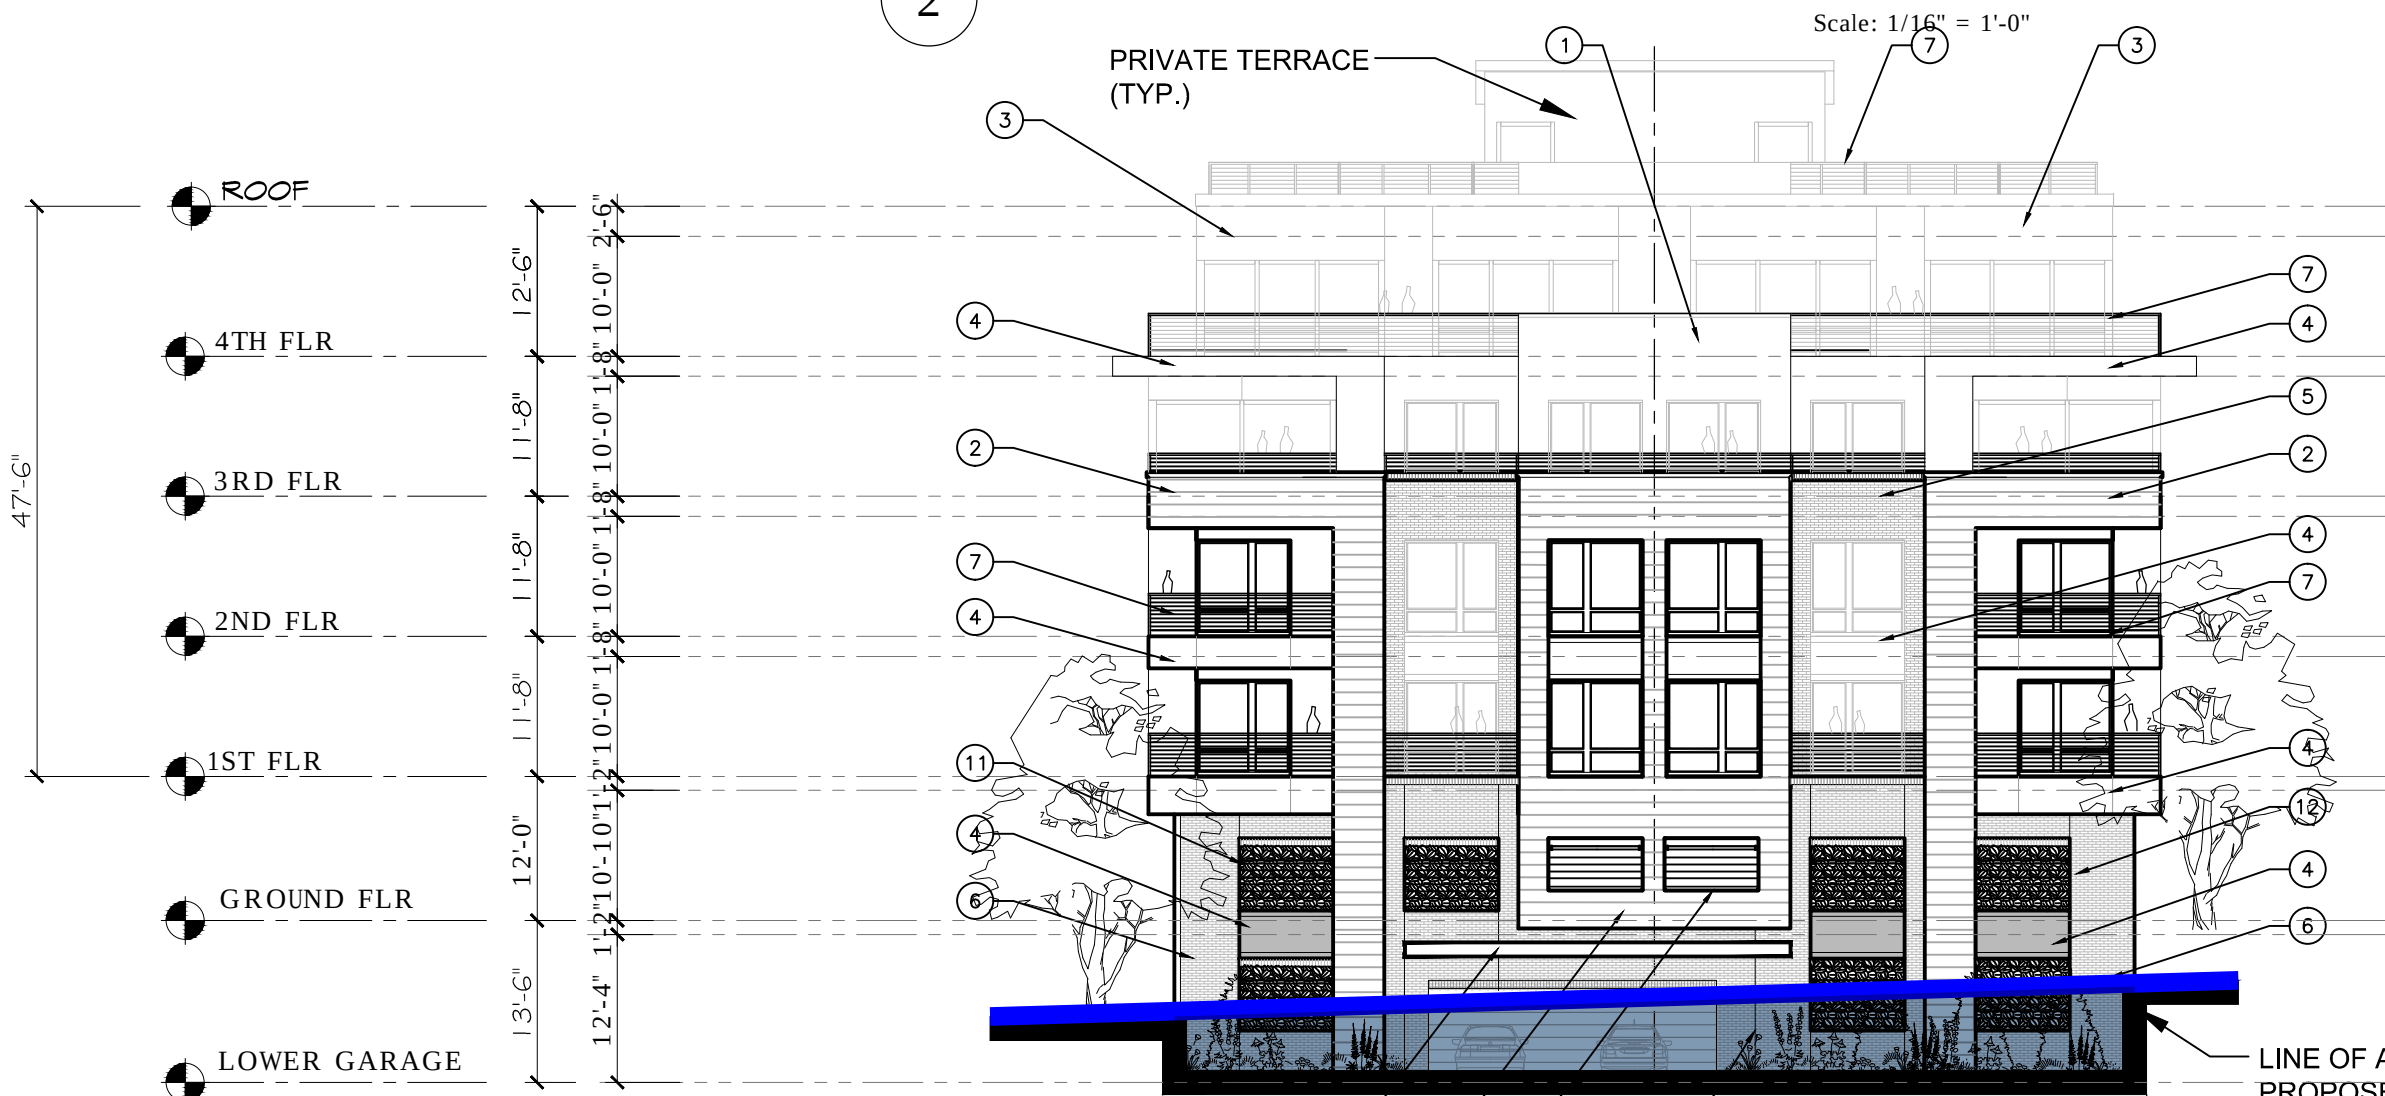

3 BUILDING D2 ELEVATION (SOUTH)
Scale: 1/16" = 1'-0"

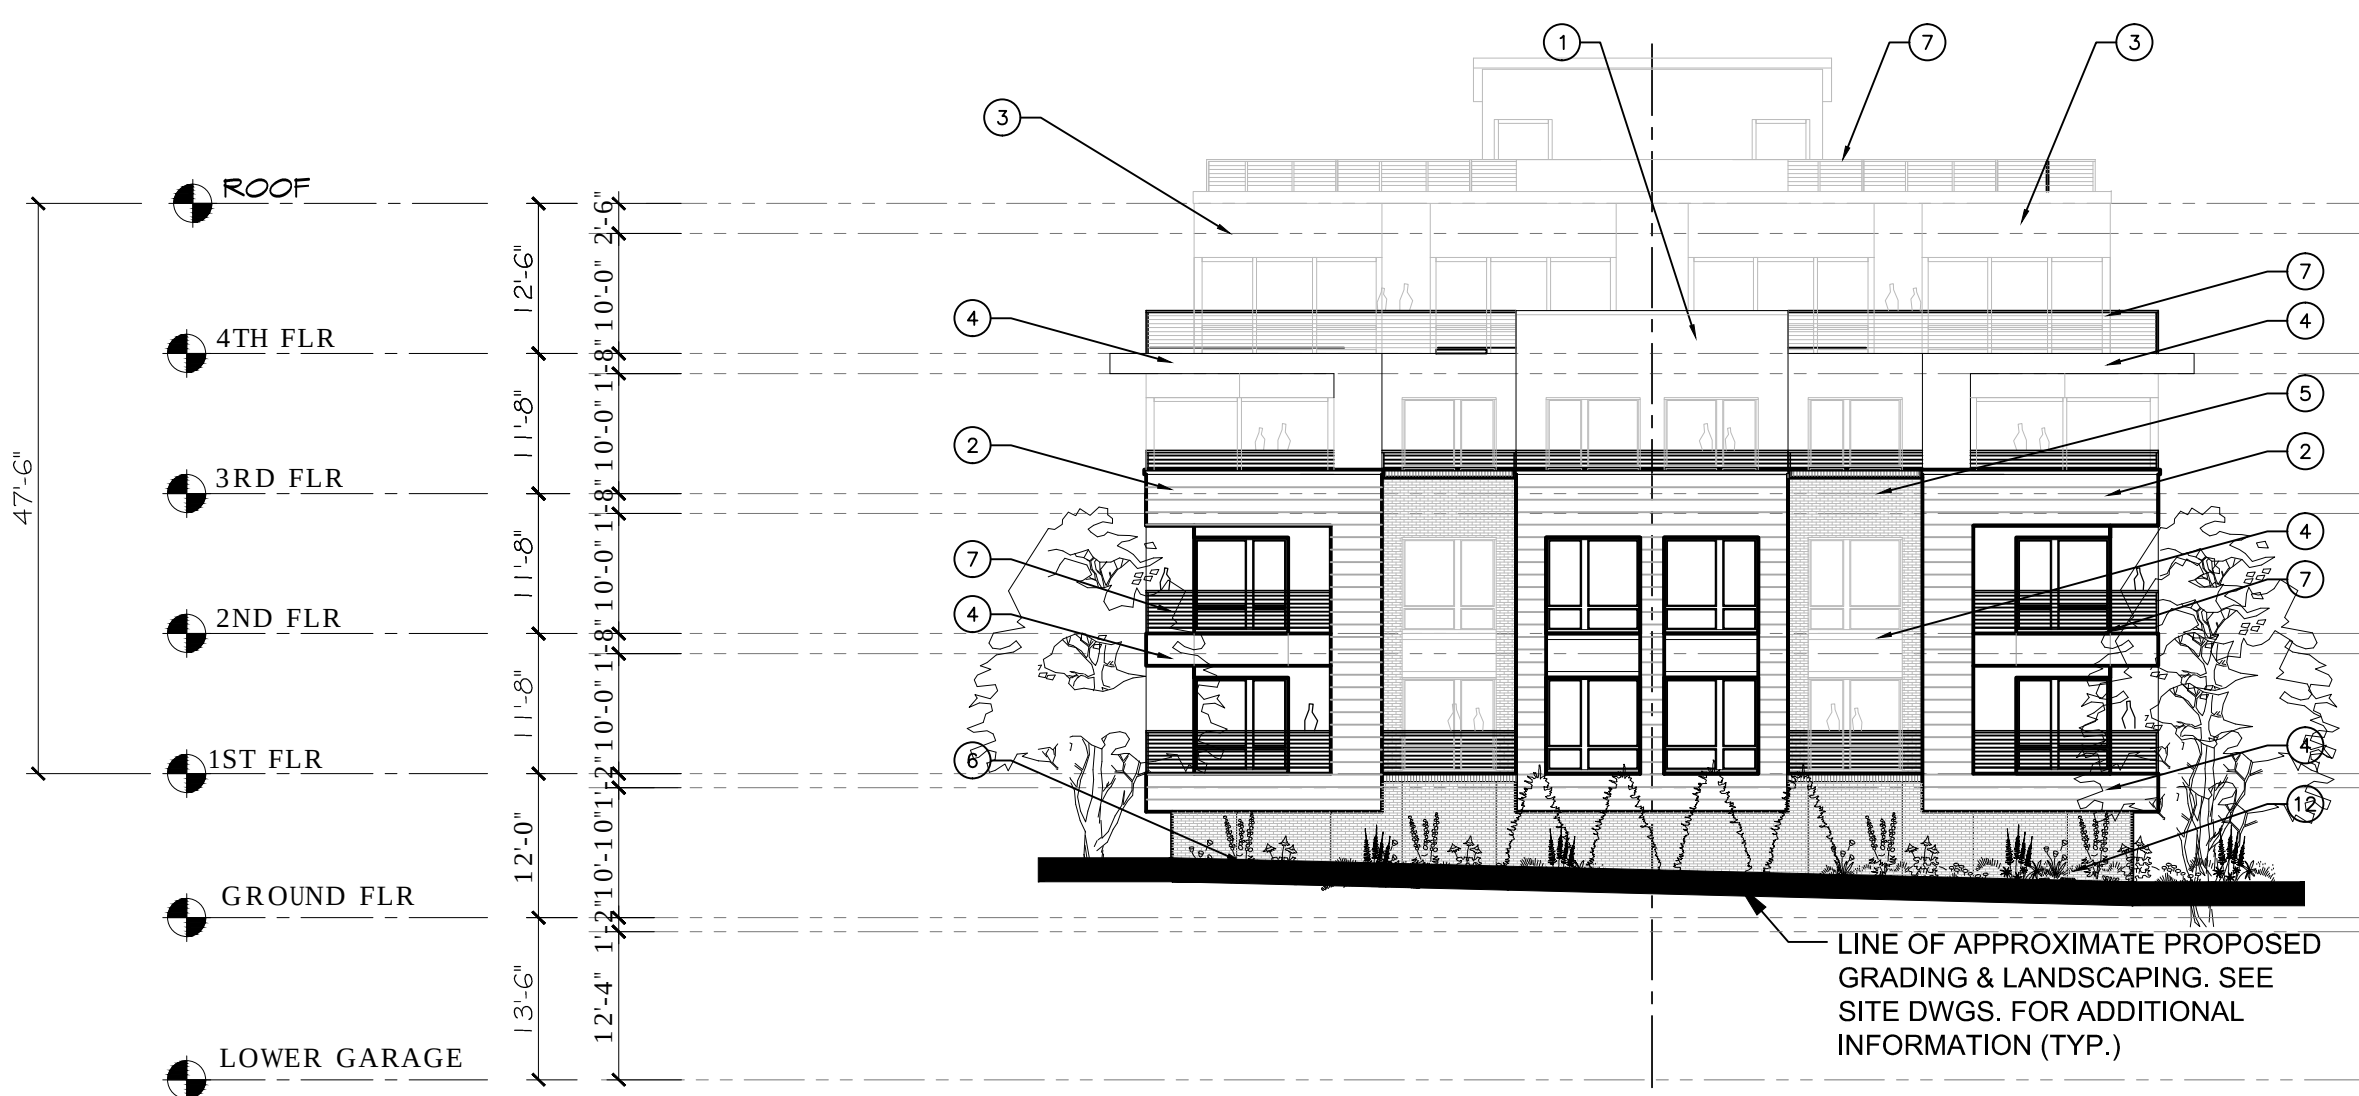

4 BUILDING D2 ELEVATION (NORTH)
Scale: 1/16" = 1'-0"

EXTERIOR FINISH SCHEDULE	
NOT ALL NOTES MAY APPLY TO THIS SHEET	
TAG	DESCRIPTION
0	STOREFRONT
1	FIBER CEMENT PANEL TYPE #1
2	FIBER CEMENT PANEL TYPE #2
3	FIBER CEMENT PANEL TYPE #3
4	METAL PANEL
5	BRICK VENEER TYPE #1
6	BRICK VENEER TYPE #2
7	ALUMINUM RAILING
8	ALUMINUM CORNER
9	ALUMINUM CORNER
10	METAL SHADE LOUVER
11	ARCHITECTURAL GRILLE
12	GREEN WALL PANEL
13	ALUMINUM CANOPY W/ SIGNAGE
14	TRIM BOARD PANEL
15	THIN STONE VENEER
16	STONE COPING
17	ALUMINUM CLAD BRACKET
18	DECORATIVE WOOD GRAIN METAL SOFFIT PANEL

NOTES:

1. PRODUCTS MAY VARY TO SUIT ARCHITECTURAL INTENT UTILIZING OTHER PRODUCTS OF SIMILAR APPEARANCE AND QUALITY. PRODUCT MANUFACTURERS MAY VARY.




APPEL DESIGN GROUP
ARCHITECTS

23 VREELAND RD, SUITE 250
FLORHAM PARK, NJ 07932
TEL: (973) 994-1776
FAX: (973) 577-4455

WEST ESSEX HIGHLANDS
GARDEN HOMES
TOWNSHIP OF WEST ORANGE
ESSEX COUNTY, NEW JERSEY

NO. REVISION BY DATE
PB EXHIBITS 08-14-24

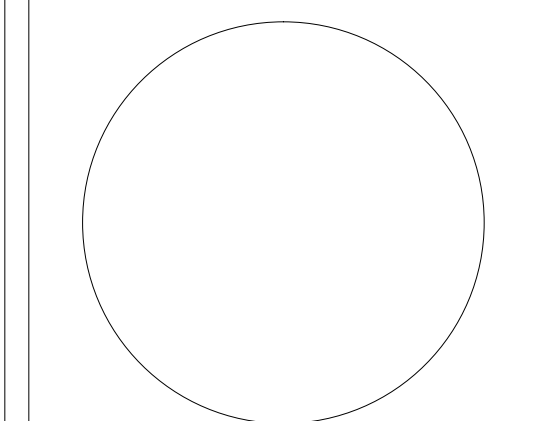

LAURANCE D. APPEL, R.A. NJ # A1-0149
NY - 025018
PA - RA-04550-B

BUILDING # D1& D2
ELEVATIONS

DRAWN BY: FA
CHECKED BY: MM
CLIENT: GH-WEST 01
DATE: 11-24-2022

DRAWING:


EX-1.6

COMM. # N/A

APPEL DESIGN GROUP - FILENAME: p:\client\gh-west_essex\dwg\gh-west_essex [pd] 12132023 (revised august 2024).dwg PLOT DATE: 08/13/2024 11:56 AM BY: IY




1 BUILDING C ELEVATION (SOUTH)
Scale: 1/8" = 1'-0"

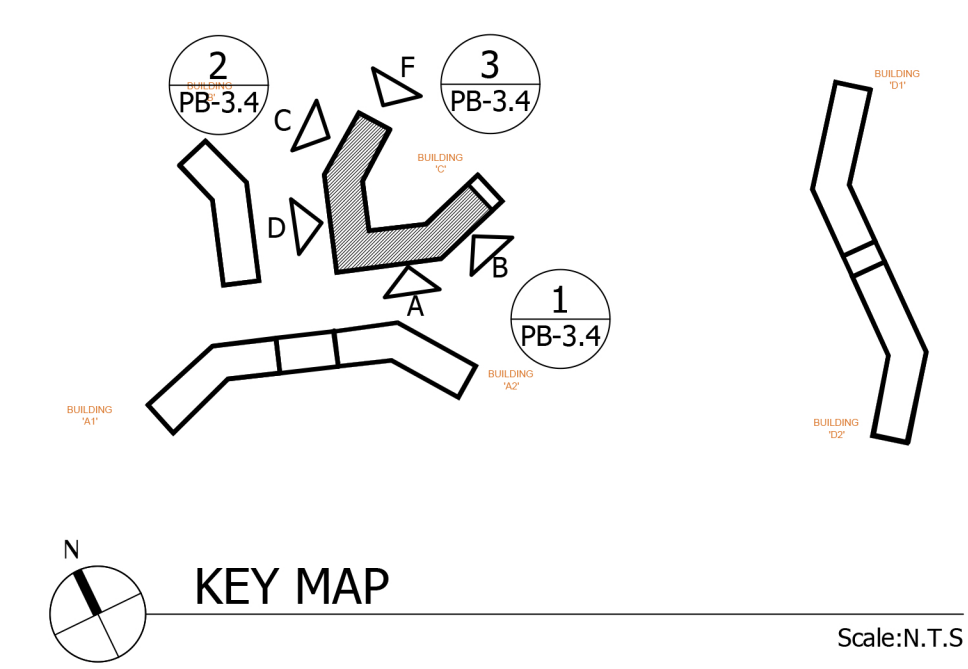

EXTERIOR FINISH SCHEDULE		
NOT ALL NOTES MAY APPLY TO THIS SHEET		
TAG	DESCRIPTION	NOTES
0	STOREFRONT	1. PRODUCTS MAY VARY TO SUIT ARCHITECTURAL INTENT UTILIZING OTHER PRODUCTS OF SIMILAR APPEARANCE AND QUALITY. PRODUCT MANUFACTURERS MAY VARY.
1	FIBER CEMENT PANEL TYPE #1	
2	FIBER CEMENT PANEL TYPE #2	
3	FIBER CEMENT PANEL TYPE #3	
4	METAL PANEL	
5	BRICK VENEER TYPE #1	
6	BRICK VENEER TYPE #2	
7	ALUMINUM RAILING	
8	ALUMINUM CORNING	
9	ALUMINUM CORNICE	
10	METAL SHADE LOUVER	
11	ARCHITECTURAL GRILLE	
12	GREEN WALL PANEL	
13	ALUMINUM CANOPY IV SIGNAGE	
14	TRIM BOARD PANEL	
15	THIN STONE VENEER	
16	STONE CORNING	
17	ALUMINUM GLAD BRACKET	
18	DECORATIVE WOOD GRAIN METAL SOFFIT PANEL	

WEST ESSEX HIGHLANDS
GARDEN HOMES
TOWNSHIP OF WEST ORANGE
ESSEX COUNTY, NEW JERSEY

NO.	REVISION	BY	DATE
PB EXHIBITS			08-14-24

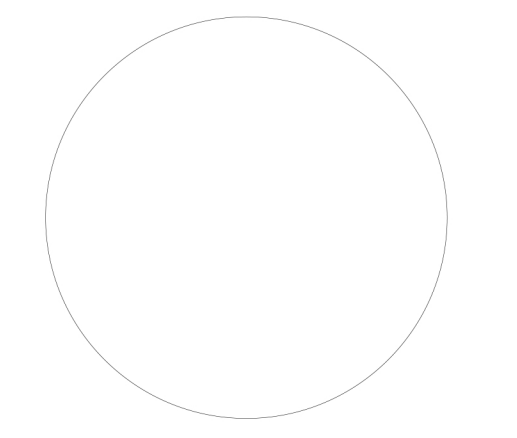

LAURANCE D. APPEL, R.A. NJ # AI-12149
NY - 025018
PA - RA-014580-B

**BUILDING # C
ELEVATIONS**

DRAWN BY: PA
CHECKED BY: MM
CLIENT: GH-WEH 01
DATE: 11-24-2022

DRAWING:
EX-2
COMM. #: N/A