


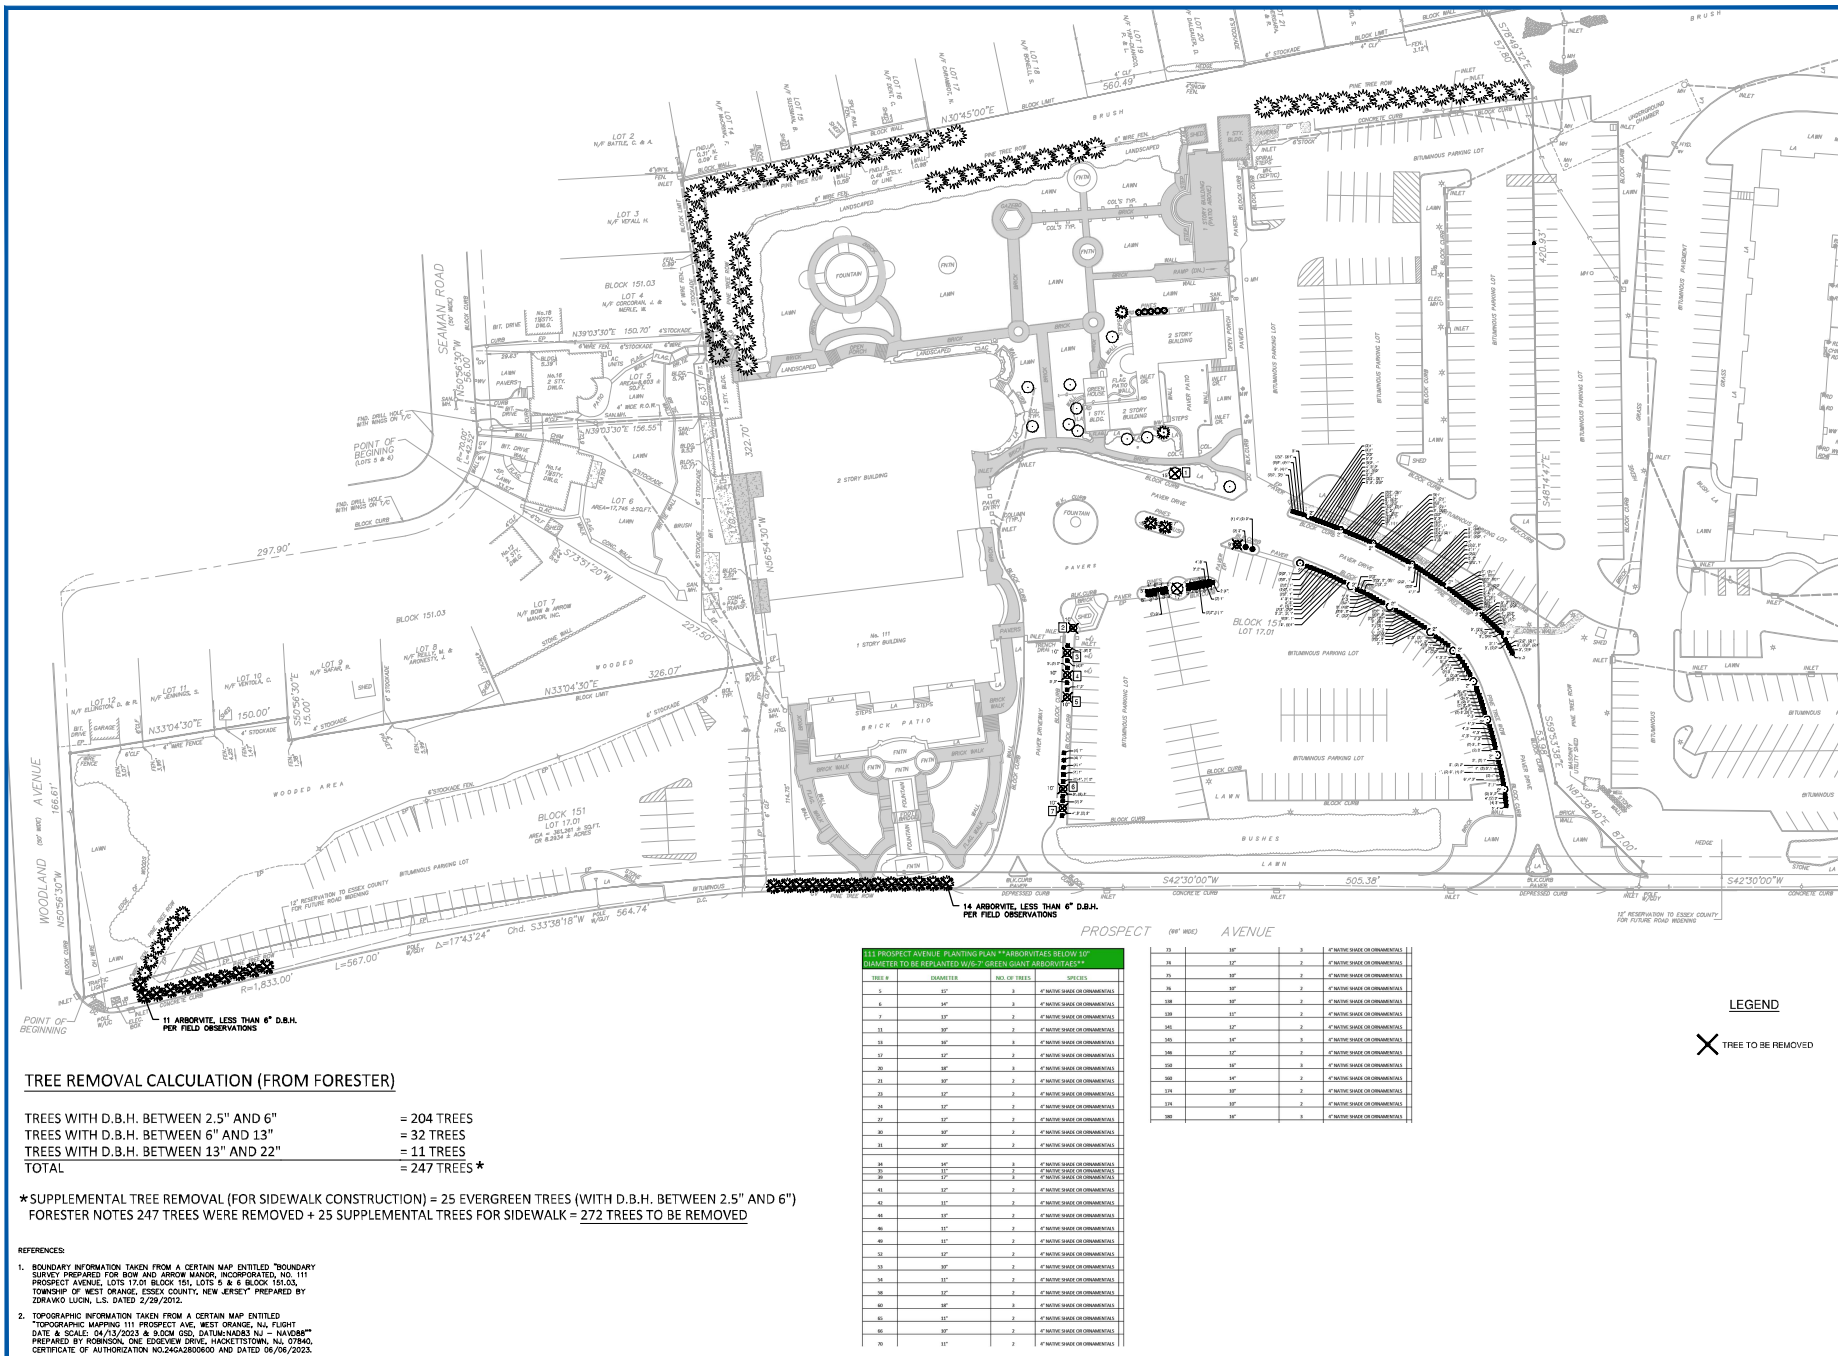

TREE REMOVAL CALCULATION (FROM FORESTER)

TREES WITH D.B.H. BETWEEN 2.5" AND 6" = 204 TREES
TREES WITH D.B.H. BETWEEN 6" AND 13" = 32 TREES
TREES WITH D.B.H. BETWEEN 13" AND 22" = 11 TREES
TOTAL = 247 TREES*

*SUPPLEMENTAL TREE REMOVAL (FOR SIDEWALK CONSTRUCTION) = 25 EVERGREEN TREES (WITH D.B.H. BETWEEN 2.5" AND 6")
FORESTER NOTES 247 TREES WERE REMOVED + 25 SUPPLEMENTAL TREES FOR SIDEWALK = 272 TREES TO BE REMOVED

REFERENCES:

- BOUNDARY INFORMATION TAKEN FROM A CERTAIN MAP ENTITLED "BOUNDARY SURVEY PREPARED FOR ROW AND ARROW MANOR, INCORPORATED, NO. 111 PROSPECT AVENUE, LOTS 17.01 BLOCK 151, LOTS 5 & 6 BLOCK 151.03, TOWNSHIP OF WEST ORANGE, ESSEX COUNTY, NEW JERSEY" PREPARED BY ZDRAVKO LUCIN, L.S. DATED 2/29/2012.
- TOPOGRAPHIC INFORMATION TAKEN FROM A CERTAIN MAP ENTITLED "TOPOGRAPHIC MAP OF 111 PROSPECT AVE, WEST ORANGE, NJ, FLIGHT DATE & SCALE: 04/13/2003 & 1:2500 GSD, DATUM: NAD83 NJ - NAVD83" PREPARED BY ROBINSON, ONE EDGEVIEW DRIVE, HACKENSACK, NJ, 07604, CERTIFICATE OF AUTHORIZATION NO.242428000000 AND DATED 06/06/2003.

111 PROSPECT AVENUE PLANTING PLAN **ARBORVITAE* BELOW 13" DIAMETER TO BE REPLANTED W/6-7' GREEN GIANT ARBORVITAE**			
TREE #	COORDINATES	NO. OF TREES	SPECIES
1	157'	2	4" WHITE SHAKE OR CONCRETE
2	157'	2	4" WHITE SHAKE OR CONCRETE
LEGEND
X TREE TO BE REMOVED

111 PROSPECT AVENUE
TOWNSHIP OF WEST ORANGE
ESSEX COUNTY, NEW JERSEY

REV	DESCRIPTION	DATE
2	REVIEWED PER FORESTER COMMENTS	06-16-24
3	FINAL RESOLUTION COMPLIANCE	09-20-24
REV	DESCRIPTION	DATE

1 INCH = 40 FT.

CHECKED BY: JMP
DRAFTED BY: DJK

J. MICHAEL PETRY-PE, P.P.R.A.
NJ PROFESSIONAL ENGINEER, LIC. NO. 36952
DATE: 8-2-2024


CAUTION: IF THIS DOCUMENT DOES NOT CARRY A PAPER APPROVAL, IT IS NOT A VALID DOCUMENT. IF IT DOES, IT IS NOT AN AUTHORIZED SHARED DOCUMENT.

PREPARED FOR
THE ESTATE
111 PROSPECT AVENUE
TOWNSHIP OF WEST ORANGE
ESSEX COUNTY, NEW JERSEY

TITLE
TREE REMOVAL PLAN

PROJECT #
24-170

SHEET
TR-1

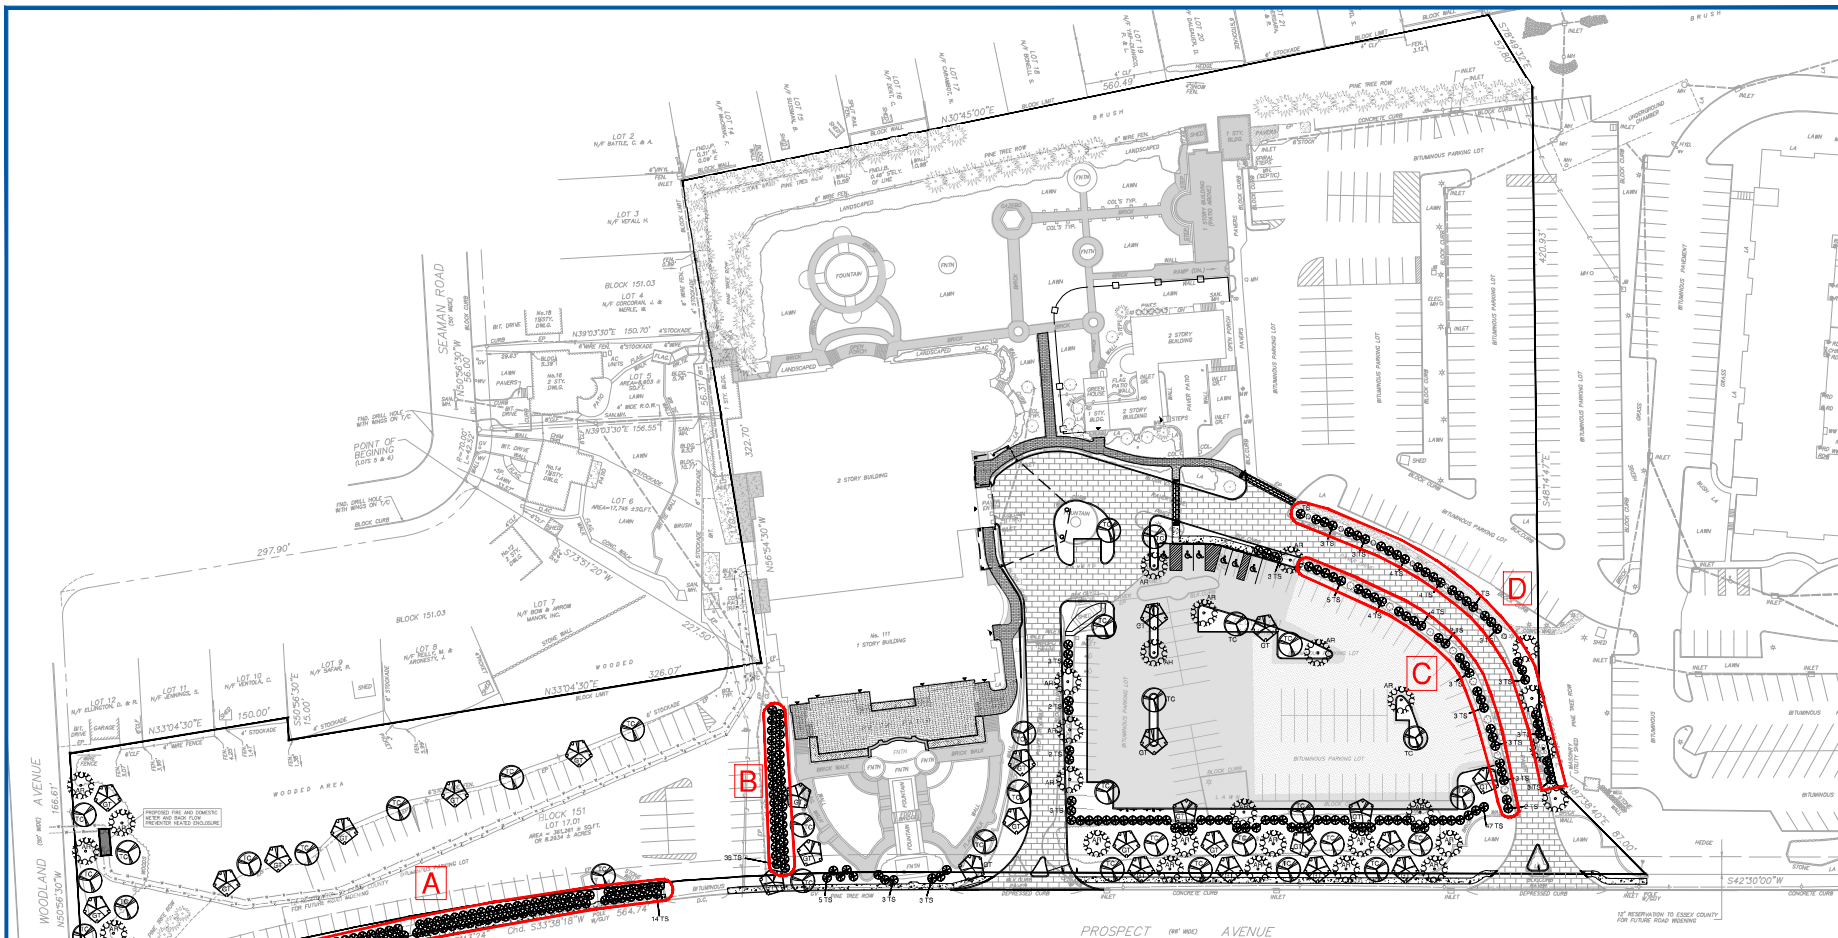

TREE REPLACEMENT CALCULATION

REQUIREMENTS:

REMOVAL OF TREES WITH D.B.H. 2.5" TO 6" = REPLACE WITH ONE (1) 2.5" NATIVE NON-PESTICIDE/HERBICIDE TREATED TREE WITH A MINIMUM OF 6-FEET TALL
 REMOVAL OF TREES WITH D.B.H. 6" AND 13" = REPLACE WITH EITHER TWO (2) 4" NATIVE NON-PESTICIDE/HERBICIDE TREATED TREES; OR FOUR (4) 2.5" NATIVE NON-PESTICIDE/HERBICIDE TREATED TREES. EACH TREE SHALL BE A MINIMUM OF 6-FEET TALL.
 REMOVAL OF TREES WITH D.B.H. 13" AND 22" = REPLACE WITH EITHER THREE (3) 4" NATIVE NON-PESTICIDE/HERBICIDE TREATED TREES; OR SIX (6) 2.5" NATIVE NON-PESTICIDE/HERBICIDE TREATED TREES. EACH TREE SHALL BE A MINIMUM OF 6-FEET TALL

NUMBER OF REPLACEMENT TREES REQUIRED:

TREES REMOVED WITH D.B.H. 2.5" TO 6" = 229 TREES; **THEREFORE, (229) 2.5" REPLACEMENT TREES ARE REQUIRED.**
 TREES REMOVED WITH D.B.H. 6" AND 13" = 32 TREES; **THEREFORE, (128) 2.5" REPLACEMENT TREES ARE REQUIRED OR (64) 4" REPLACEMENT TREES.**
 TREES REMOVED WITH D.B.H. 13" AND 22" = 11 TREES; **THEREFORE, (66) 2.5" REPLACEMENT TREES ARE REQUIRED OR (33) 4" REPLACEMENT TREES.**

PROPOSED REPLACEMENT TREES:

REMOVED TREES WITH D.B.H. 2.5" TO 6": 229 TREES REMOVED, **THEREFORE (251) THUJA GREEN GIANTS ARE PROPOSED**
 REMOVED TREES WITH D.B.H. 6" TO 13": 32 TREES REMOVED, **THEREFORE (64) 4" REPLACEMENT TREES ARE PROPOSED (RED MAPLES, LITTLE-LEAF LINDENS, AND THORNLESS HONEY-LOCUST)**
 REMOVED TREES WITH D.B.H. 13" TO 22": 11 TREES REMOVED, **THEREFORE (33) 4" REPLACEMENT TREES ARE PROPOSED (RED MAPLES, LITTLE-LEAF LINDENS, AND THORNLESS HONEY-LOCUST)**

THEREFORE, A TOTAL OF 251 THUJA GREEN GIANTS, 30 RED MAPLES, 37 LITTLE-LEAF LINDENS, AND 30 THORNLESS HONEY-LOCUSTS ARE PROPOSED TO REPLACE THE TREES THAT HAVE BEEN REMOVED.

NOTE: AREAS SHOWN A, B, C, AND D HAVE ALREADY BEEN REPLANTED.


PROPOSED PLANTING SCHEDULE					
SYM	BOTANICAL NAME	COMMON NAME	SIZE/TYPE	SPACING	SIZE AT MATURITY
TS	THUJA STANDISHII X PULICATA "GREEN GIANT"	THUJA GREEN GIANT	6"-8" HEIGHT	6' C.C.	40' - 60'
AR	ACER RUBRUM	RED MAPLE	4" D.B.H./B&B	20' C.C.	40' - 60'
YL	LILIA CORDATA	LITTLE-LEAF LINDEN	4" D.B.H./B&B	20' C.C.	40' - 60'
GT	GLEDITSIA THRICANTHOS "ENIGMA"	THORNLESS HONEY-LOCUST	4" D.B.H./B&B	20' C.C.	40' - 60'

REFERENCES:

- BOUNDARY INFORMATION TAKEN FROM A CERTAIN MAP ENTITLED "BOUNDARY SURVEY PREPARED FOR BOB AND JESSIE MANGO, INCORPORATED, NO. 111 PROSPECT AVENUE, LOTS 17.01 BLOCK 151, LOTS 9 & 6 BLOCK 151.03, TOWNSHIP OF WEST ORANGE, ESSEX COUNTY, NEW JERSEY" PREPARED BY ZDRAVKO LUCIN, L.S. DATED 2/29/2012.
- TOPOGRAPHIC INFORMATION TAKEN FROM A CERTAIN MAP ENTITLED "TOPOGRAPHIC MAPPING 111 PROSPECT AVE. WEST ORANGE, NJ, FLIGHT DATE & SCALE: 04/13/2013 @ 8.00M GSD, DATUM: NAD83 NJ - NAVD83" PREPARED BY ROBINSON, ONE EDGEVIEW DRIVE, HADDONSTOWN, NJ 07840, CERTIFICATE OF AUTHORIZATION NO.240A28006000 AND DATED 06/06/2023.



REV	DESCRIPTION	DATE
1	REVIEW PER FORESTER COMMENTS	08-19-23
2	FINAL RESOLUTION COMPLIANCE	08-30-23
3	BITE PLAN SUBMITTAL	10-30-23
4	PER REVIEW ENGINEER COMMENTS	09-12-24

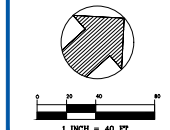

CHECKED BY: JMP

DRAFTED BY: DAK



J. MICHAEL PETRY-PE, P.P.R.A.
 NJ PROFESSIONAL ENGINEER, LIC. NO. 36952
 DATE: 8-2-2023

CAD: 111 PROSPECT AVENUE, WEST ORANGE, NJ 07840

PREPARED FOR:
 THE ESTATE
 111 PROSPECT AVENUE
 TOWNSHIP OF WEST ORANGE
 ESSEX COUNTY, NEW JERSEY

TITLE:
 TREE REPLACEMENT
 PLAN

PROJECT #:
 24-170

SHEET:
 TR-2



TREE REMOVAL CALCULATION

TREES WITH D.B.H. BETWEEN 6" AND 13" = 5 TREES

- REFERENCES:
- BOUNDARY INFORMATION TAKEN FROM A CERTAIN MAP ENTITLED "BOUNDARY SURVEY PREPARED FOR ROW AND ARROW MANOR, INCORPORATED, NO. 111 PROSPECT AVENUE, LOTS 17.01 BLOCK 151, LOTS 9 & 6 BLOCK 151.03, TOWNSHIP OF WEST ORANGE, ESSEX COUNTY, NEW JERSEY" PREPARED BY ZDRAVKO LUON, L.S. DATED 2/29/2012.
 - TOPOGRAPHIC INFORMATION TAKEN FROM A CERTAIN MAP ENTITLED "TOPOGRAPHIC MAPPING 111 PROSPECT AVE, WEST ORANGE, NJ, FLIGHT DATE & SCALE: 04/13/2012 & 8.50M DSD, DATUM: NAD83 - NAVD83" PREPARED BY ROBINSON, ONE EDGEVIEW DRIVE, HACKETTSTOWN, NJ 07840, CERTIFICATE OF AUTHORIZATION NO.2462000600 AND DATED 05/09/2013.


LEGEND

X TREE TO BE REMOVED



NO.	REVISION	DATE
1	AMENDED SITE PLAN	10/12/15
2		
3		
4		
5		
6		
7		
8		
9		
10		

NO.	REVISION	DATE
1	AMENDED SITE PLAN	10/12/15
2		
3		
4		
5		
6		
7		
8		
9		
10		

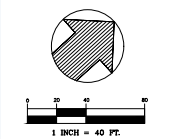

CHECKED BY: J.M.P.
DRAFTED BY: J.M.P.



J. MICHAEL PETRY-PE, PP, RA
NJ PROFESSIONAL ENGINEER, LIC. NO. 36992
DATE: 10/19/2015
CAUTION: IF THIS DOCUMENT DOES NOT CONTAIN A PROFESSIONAL SEAL OR SIGNATURE OF THE REGISTERED PROFESSIONAL, IT IS NOT AN AUTHORIZED ENGINEERING DOCUMENT.

PREPARED FOR
THE ESTATE
111 PROSPECT AVENUE
LOT 17.01 BLOCK 151
TOWNSHIP OF WEST ORANGE
ESSEX COUNTY, NEW JERSEY

TITLE:
**TREE REMOVAL PLAN
- PHASE 2**

PROJECT #
24-170

SHEET:
TR-3

