




Aerial View

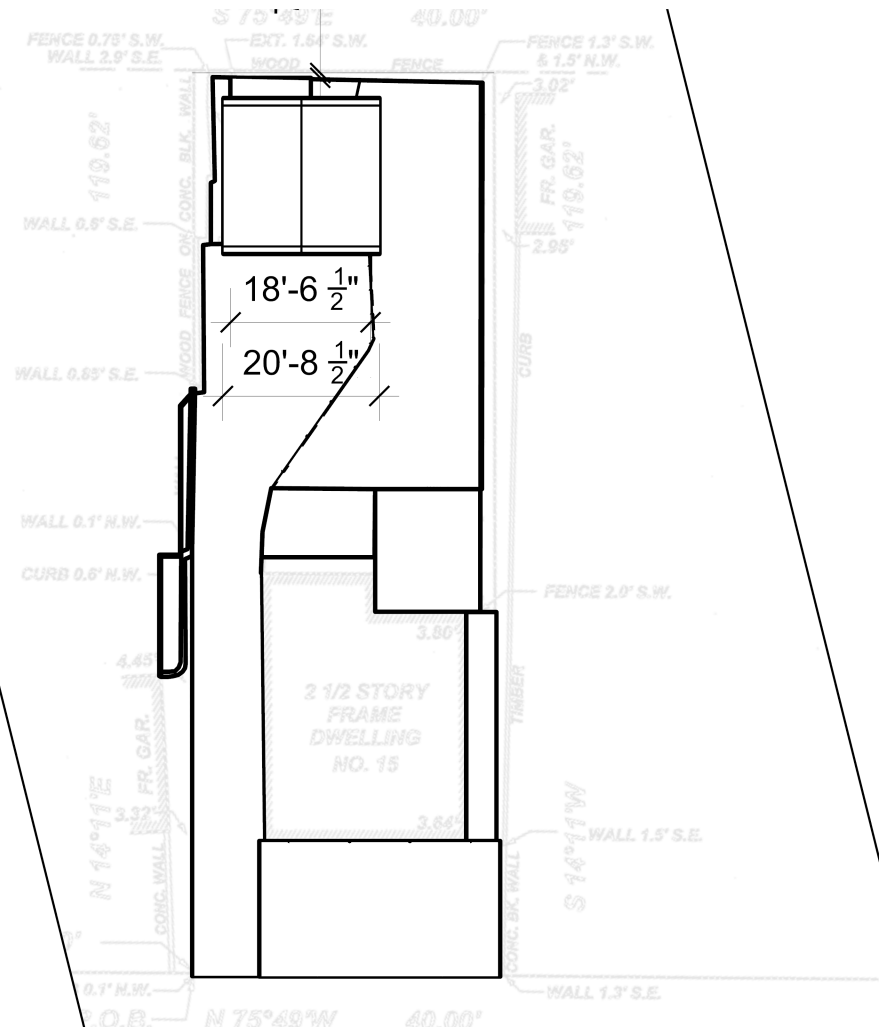

Existing Conditions No House

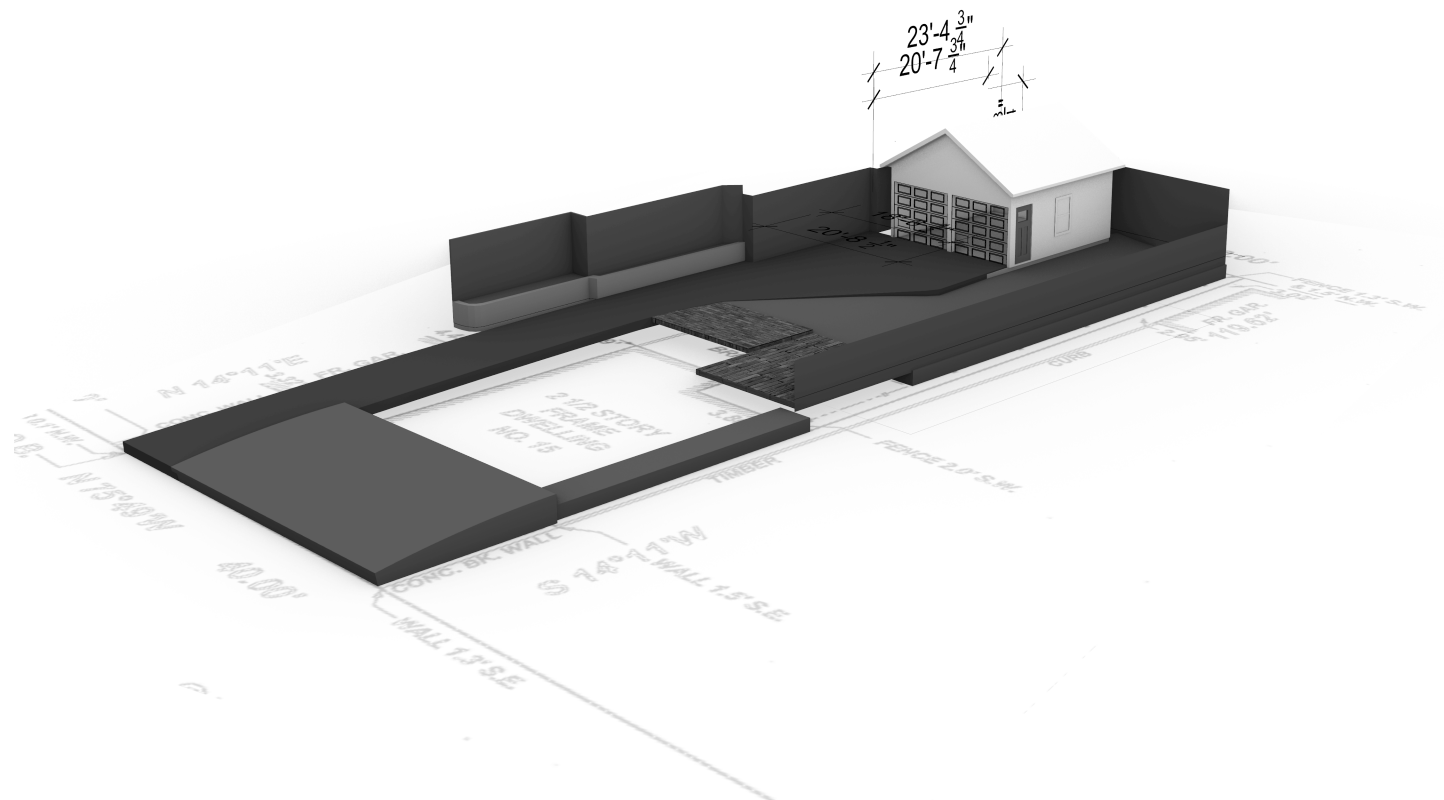

Street Elevation

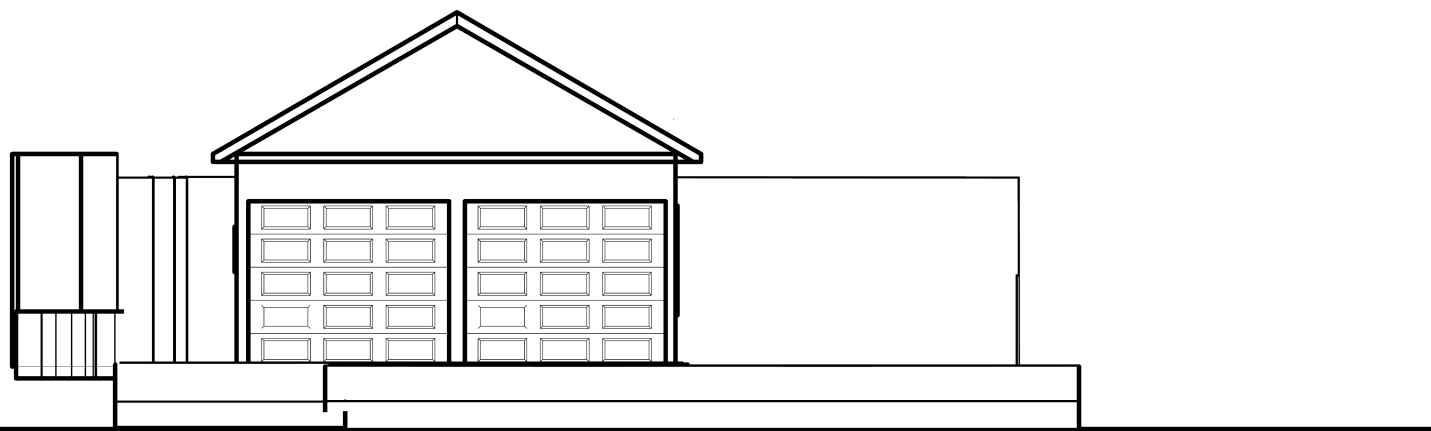

East Elevation

