



Aerial View

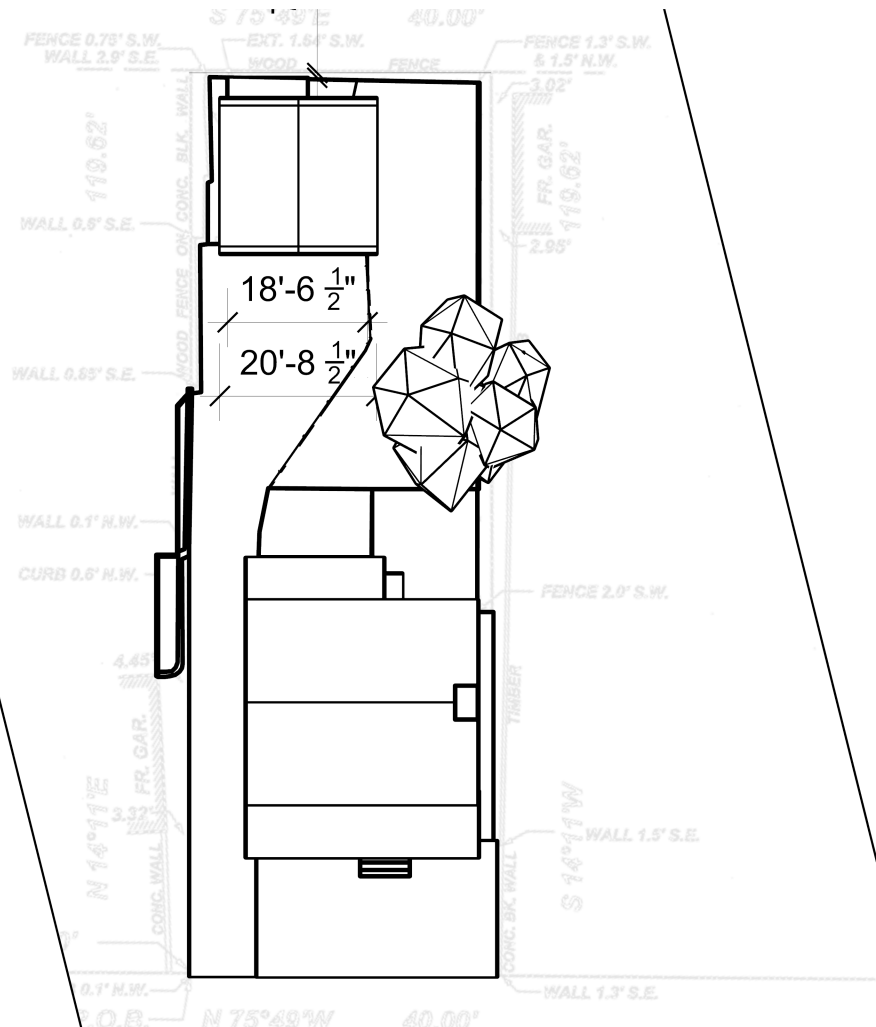

Existing Conditions No House

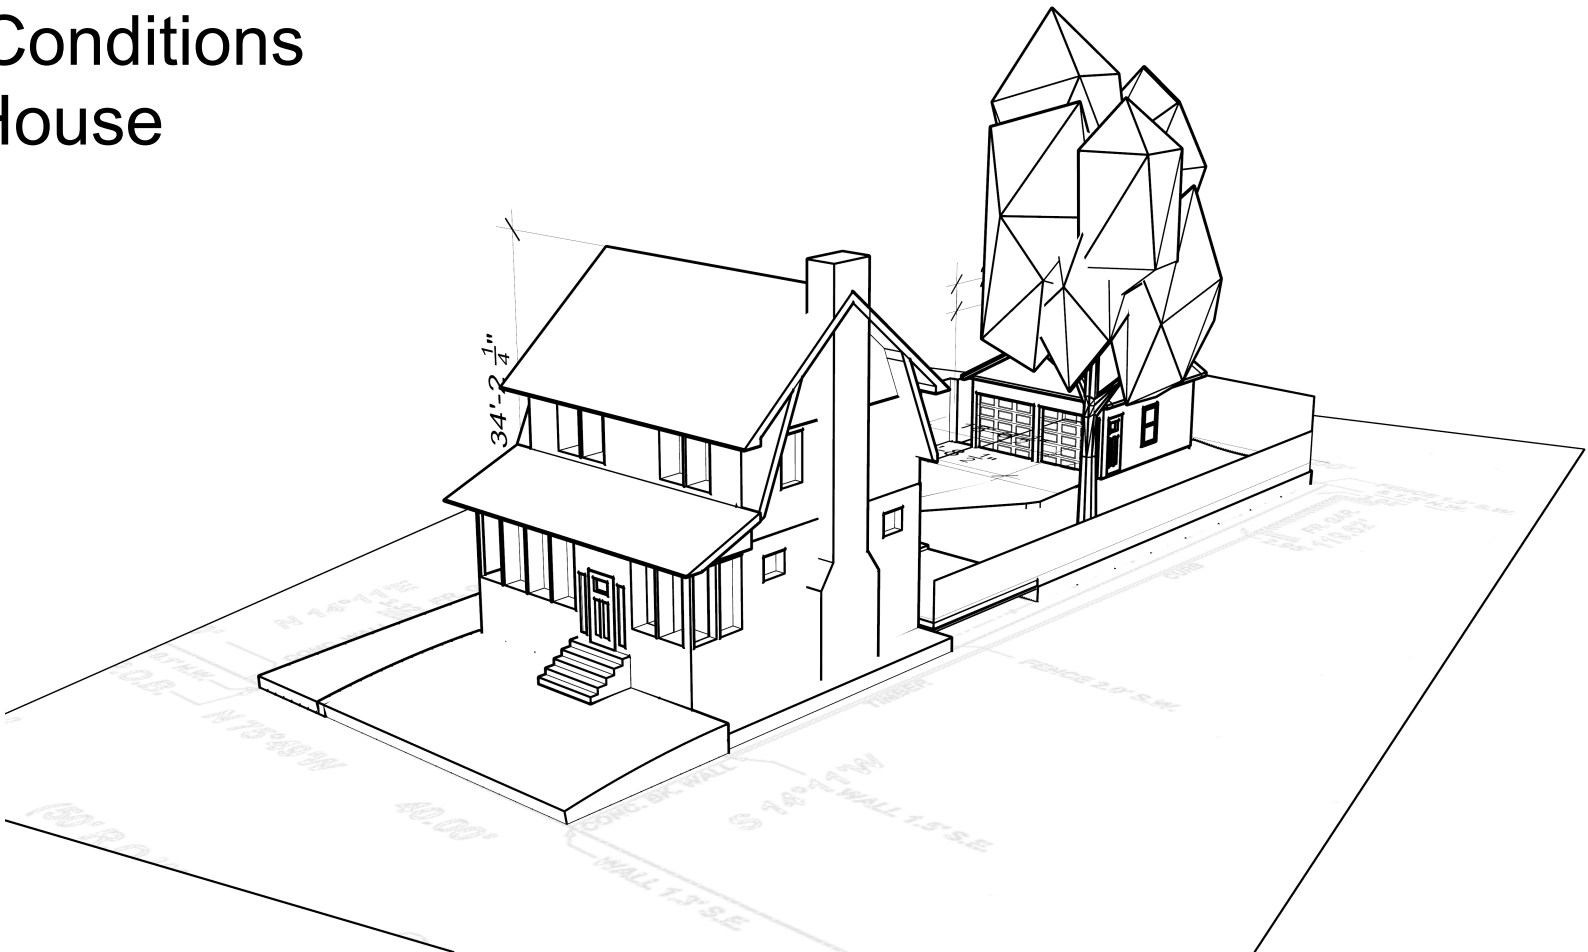

East Elevation

Street Elevation

