




Aerial View

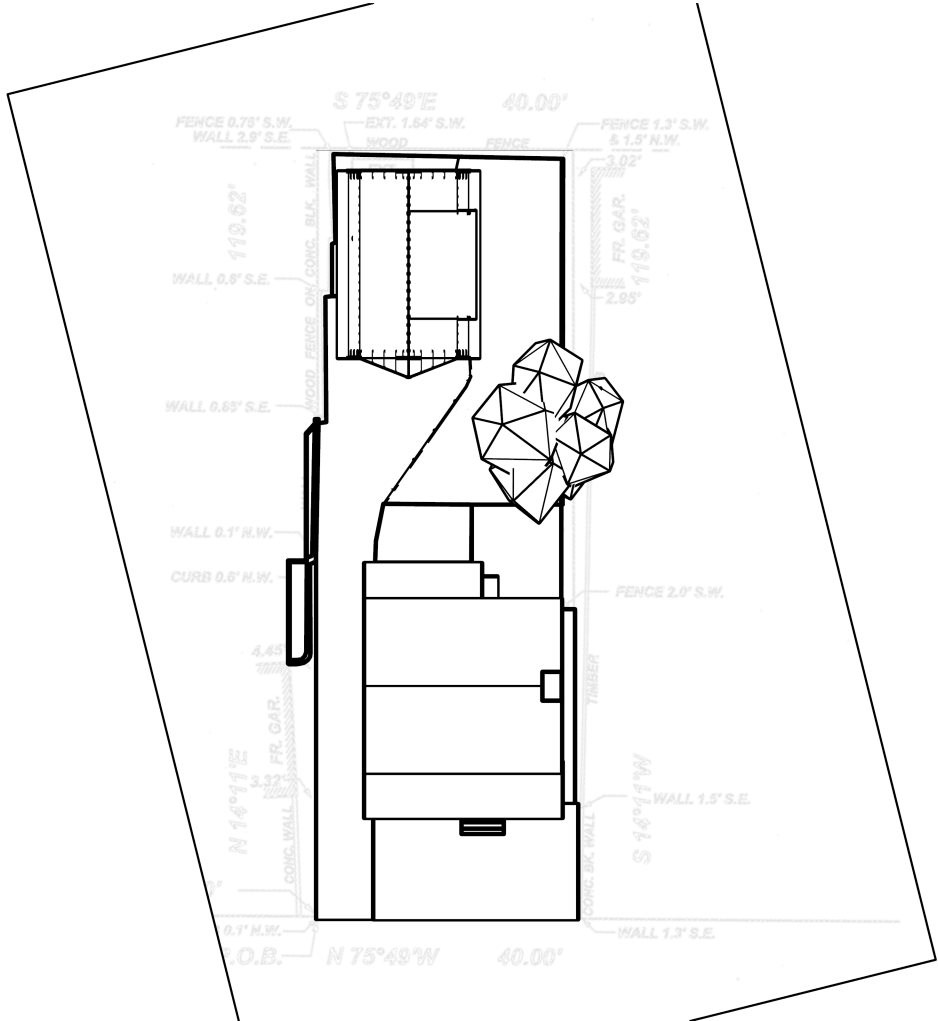

Proposed New Garage

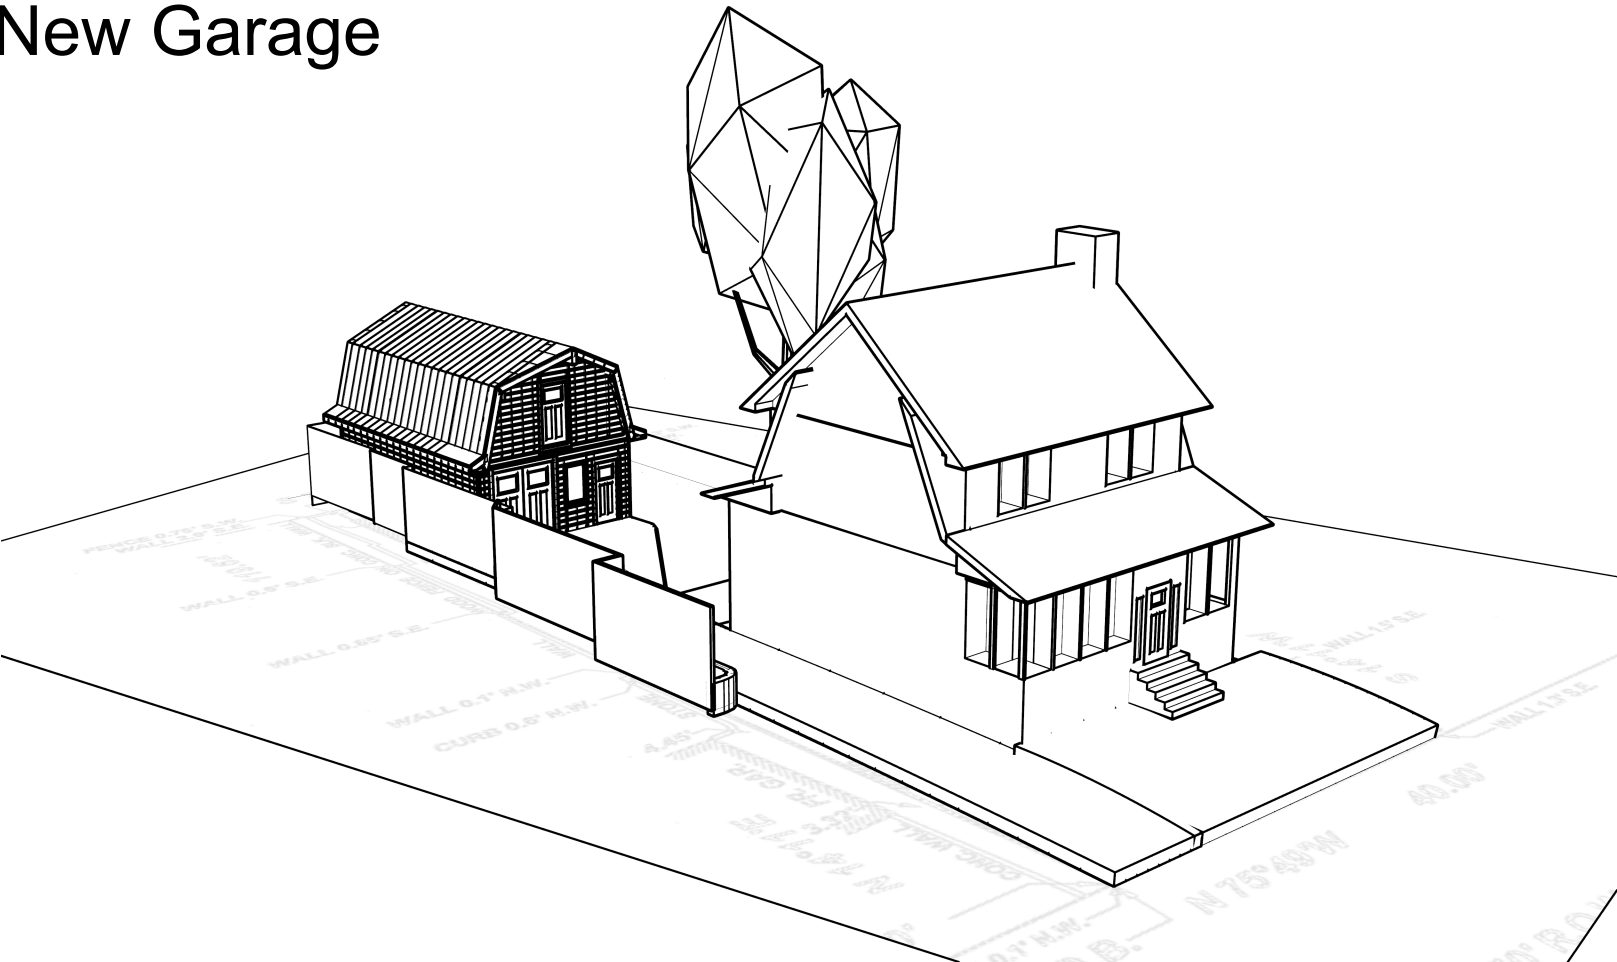

Street Elevation

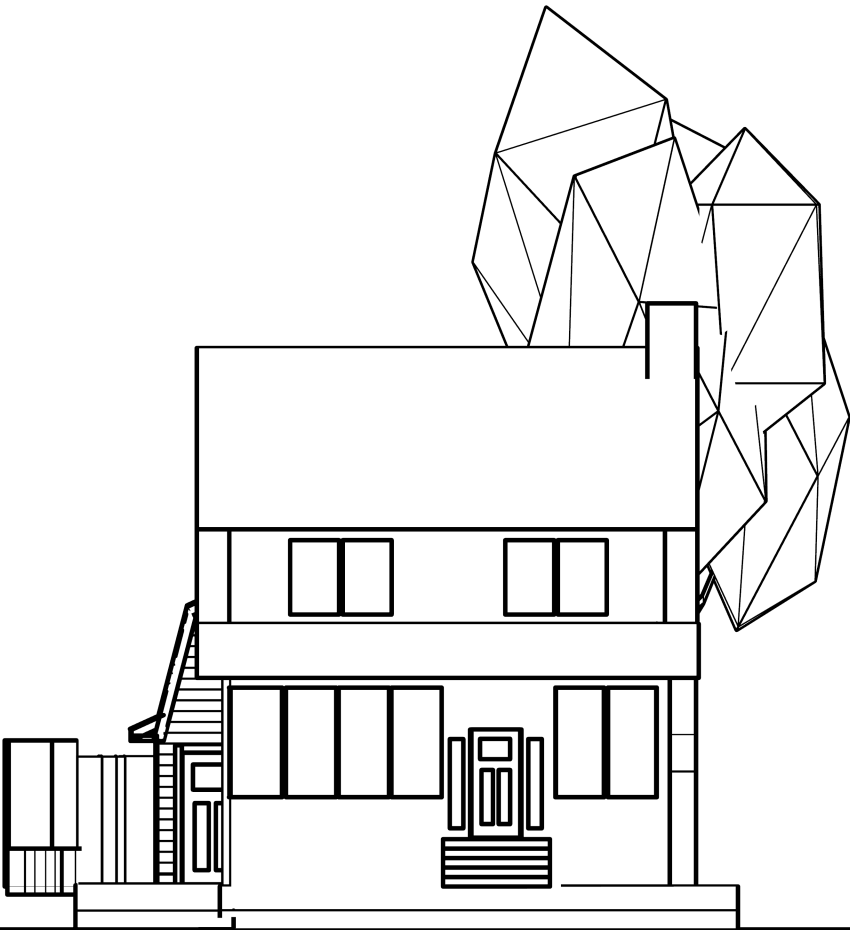

East Elevation

