




Aerial View

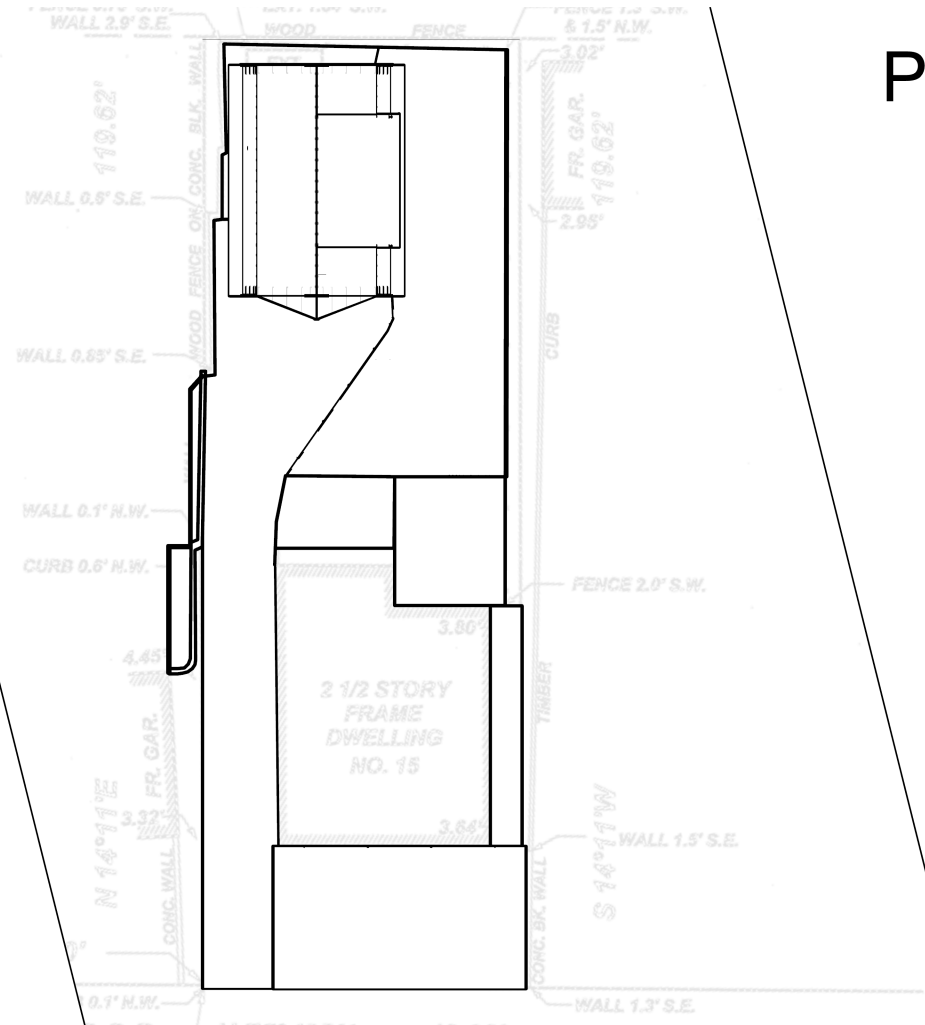

Proposed New Garage on Lot

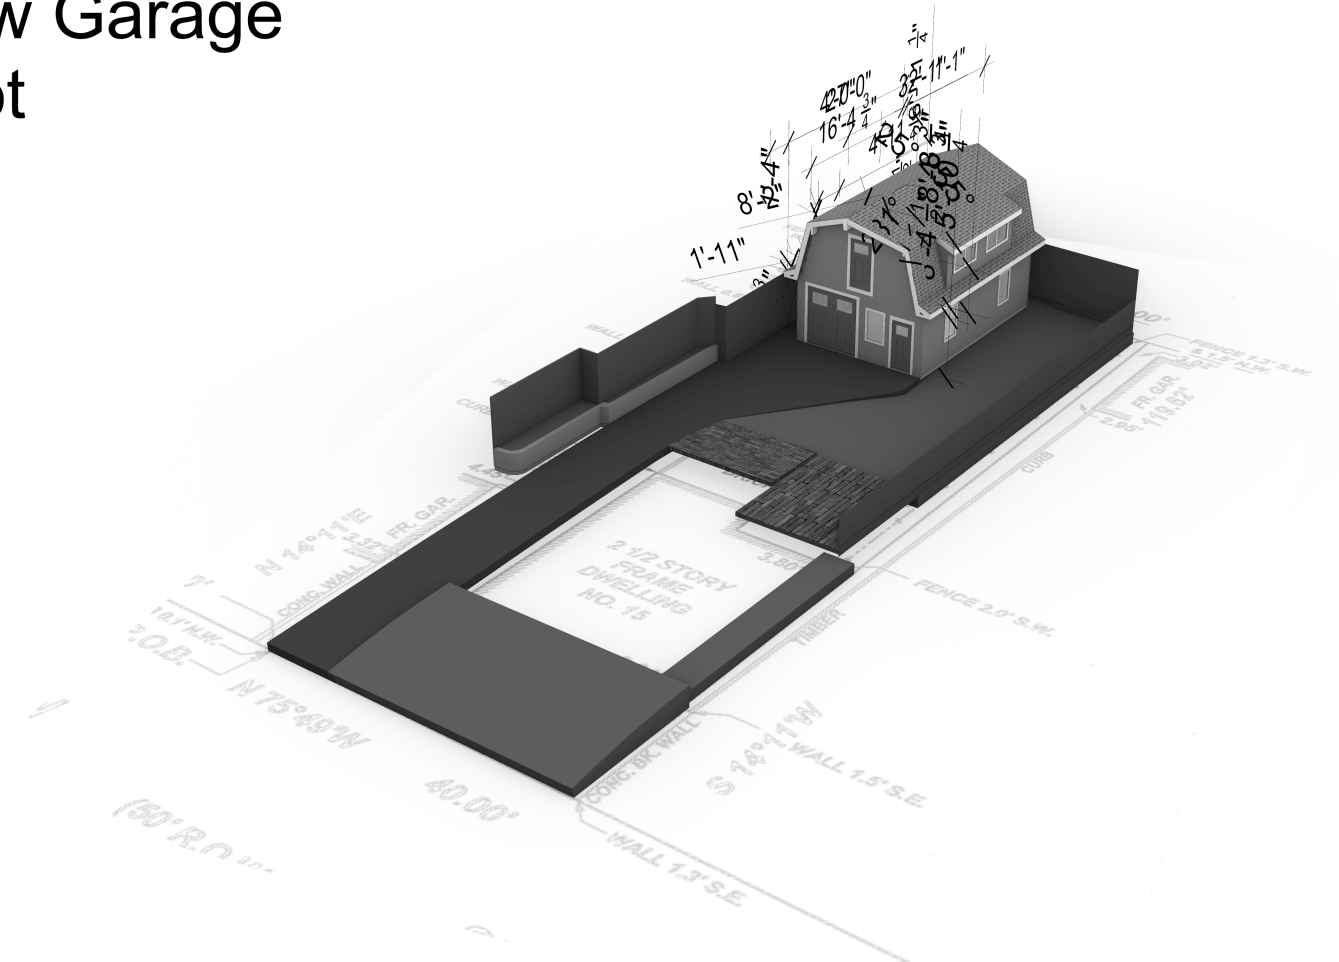

Street View

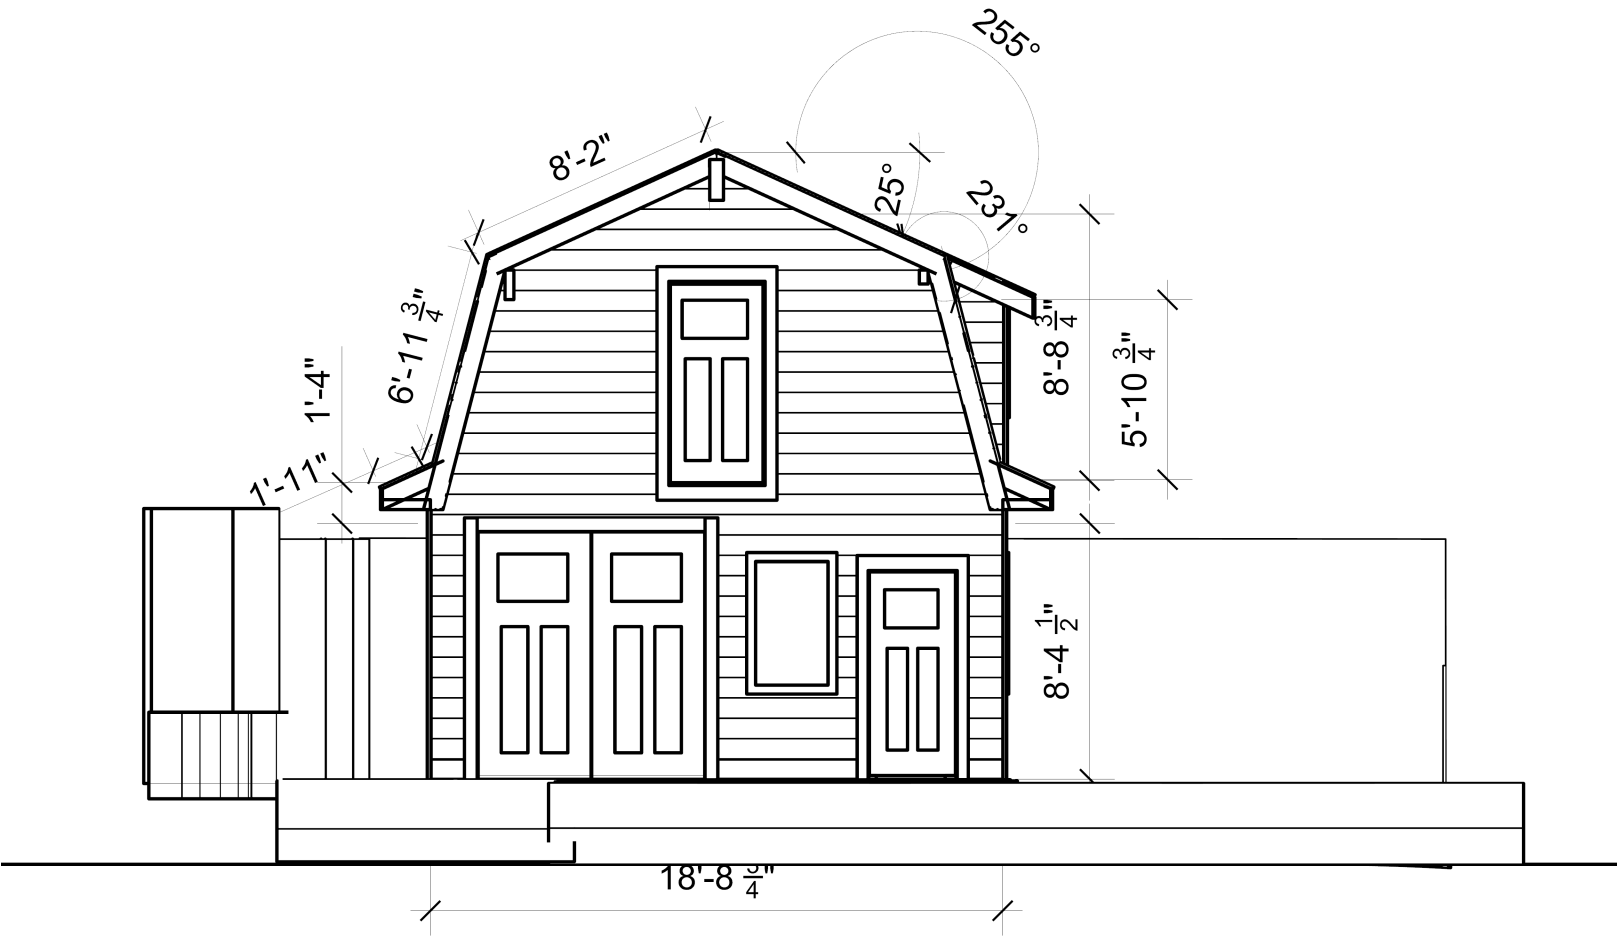

East Elevation

