

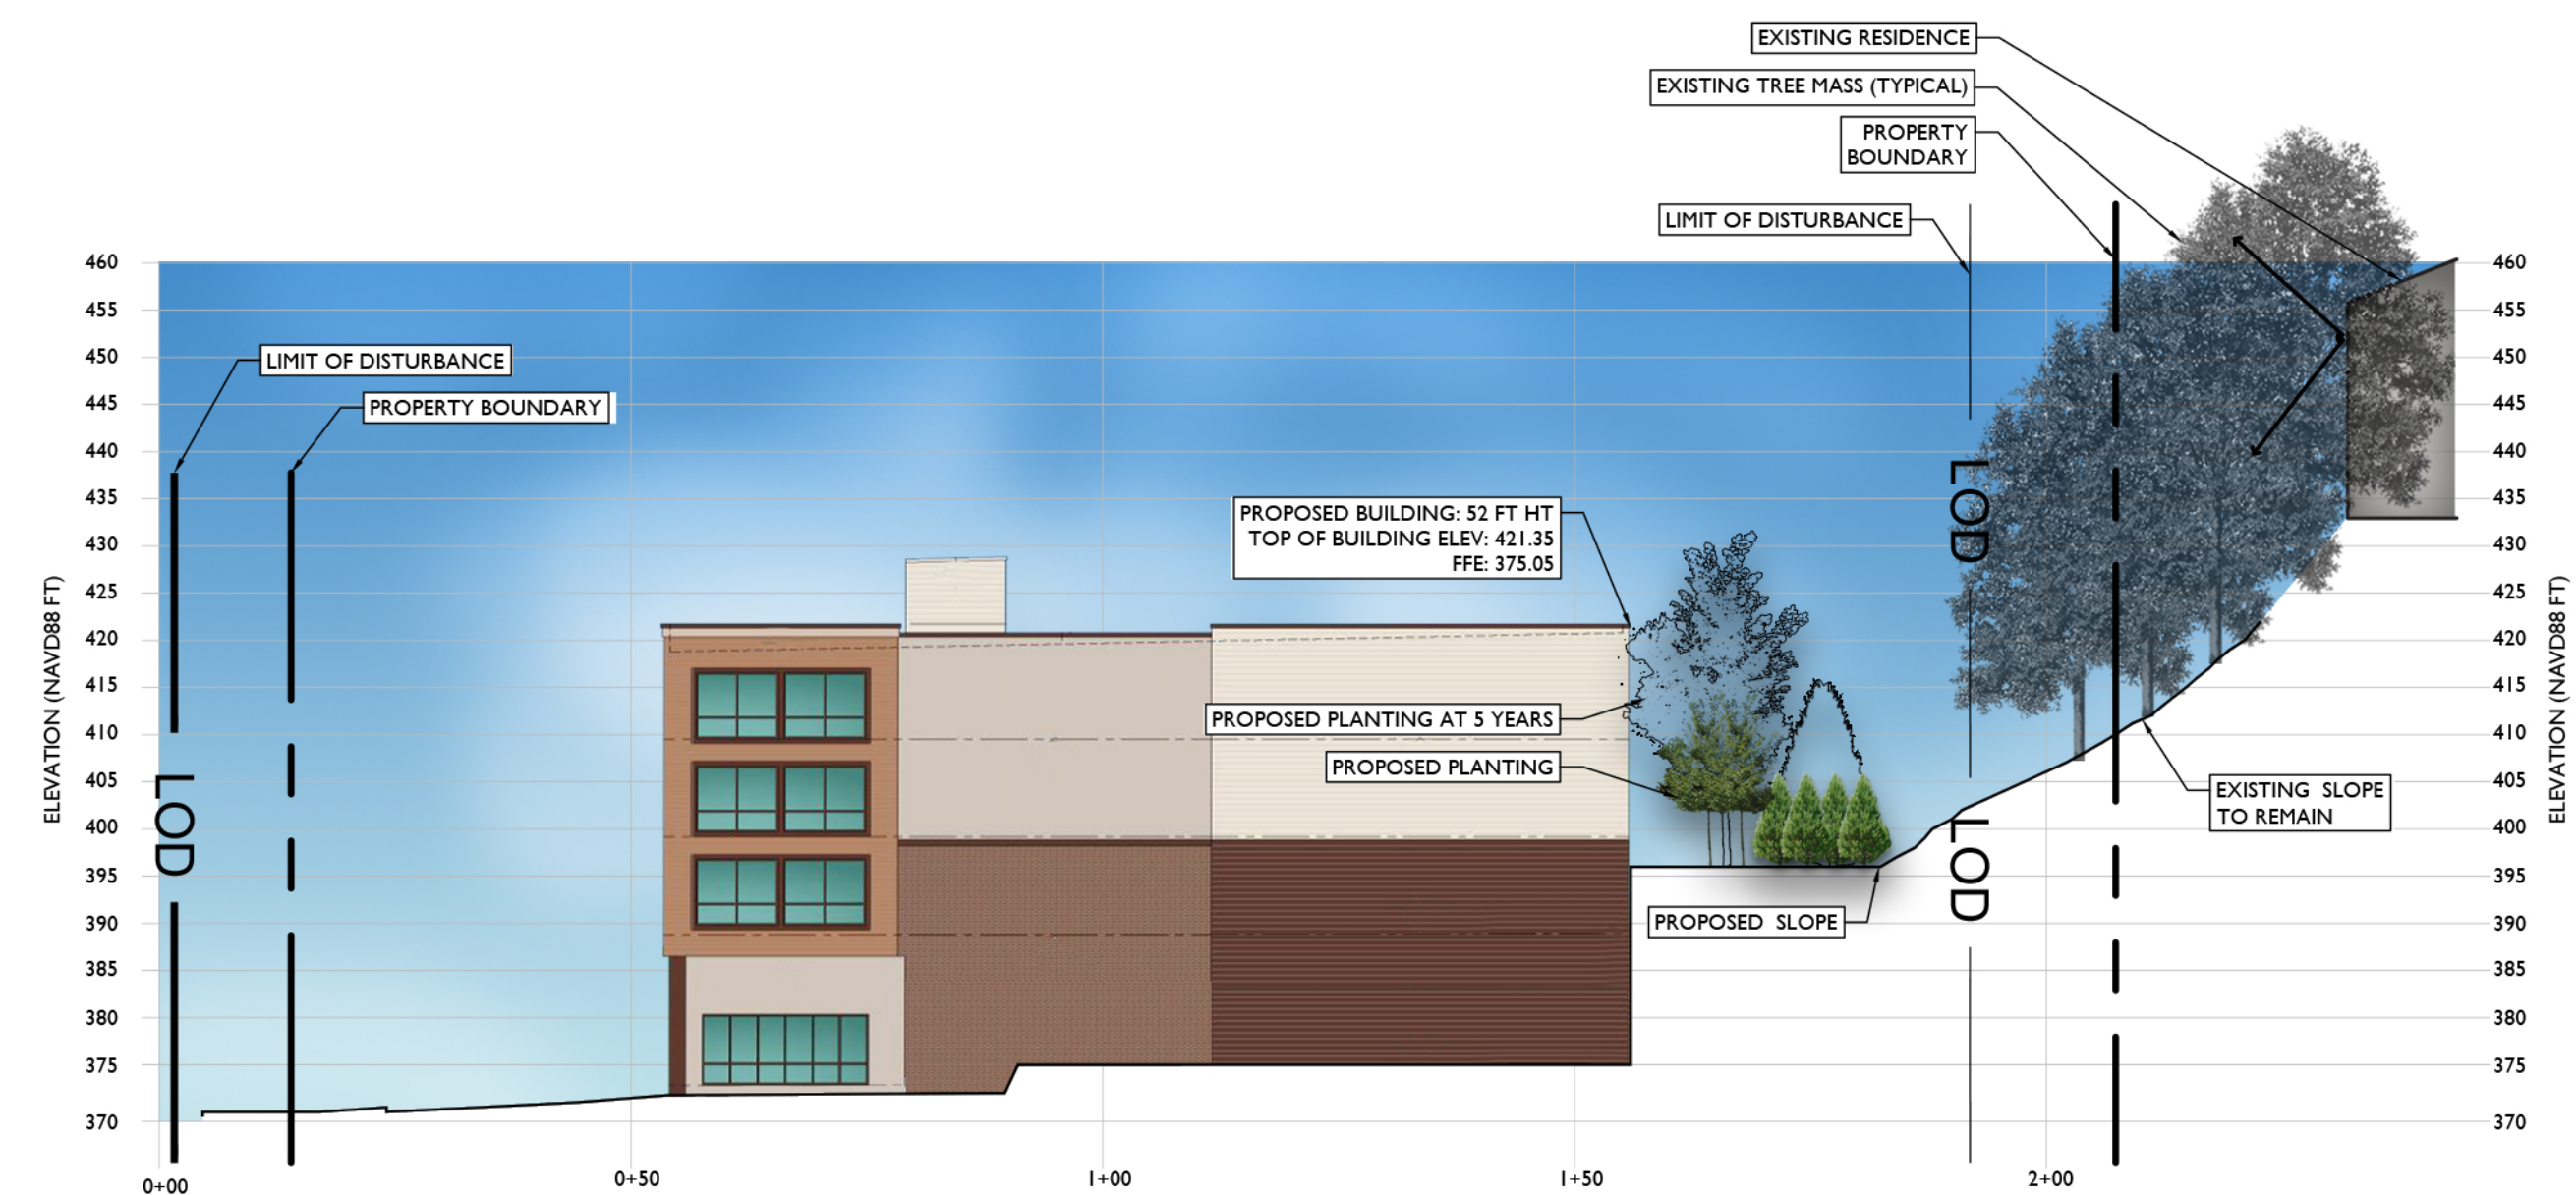


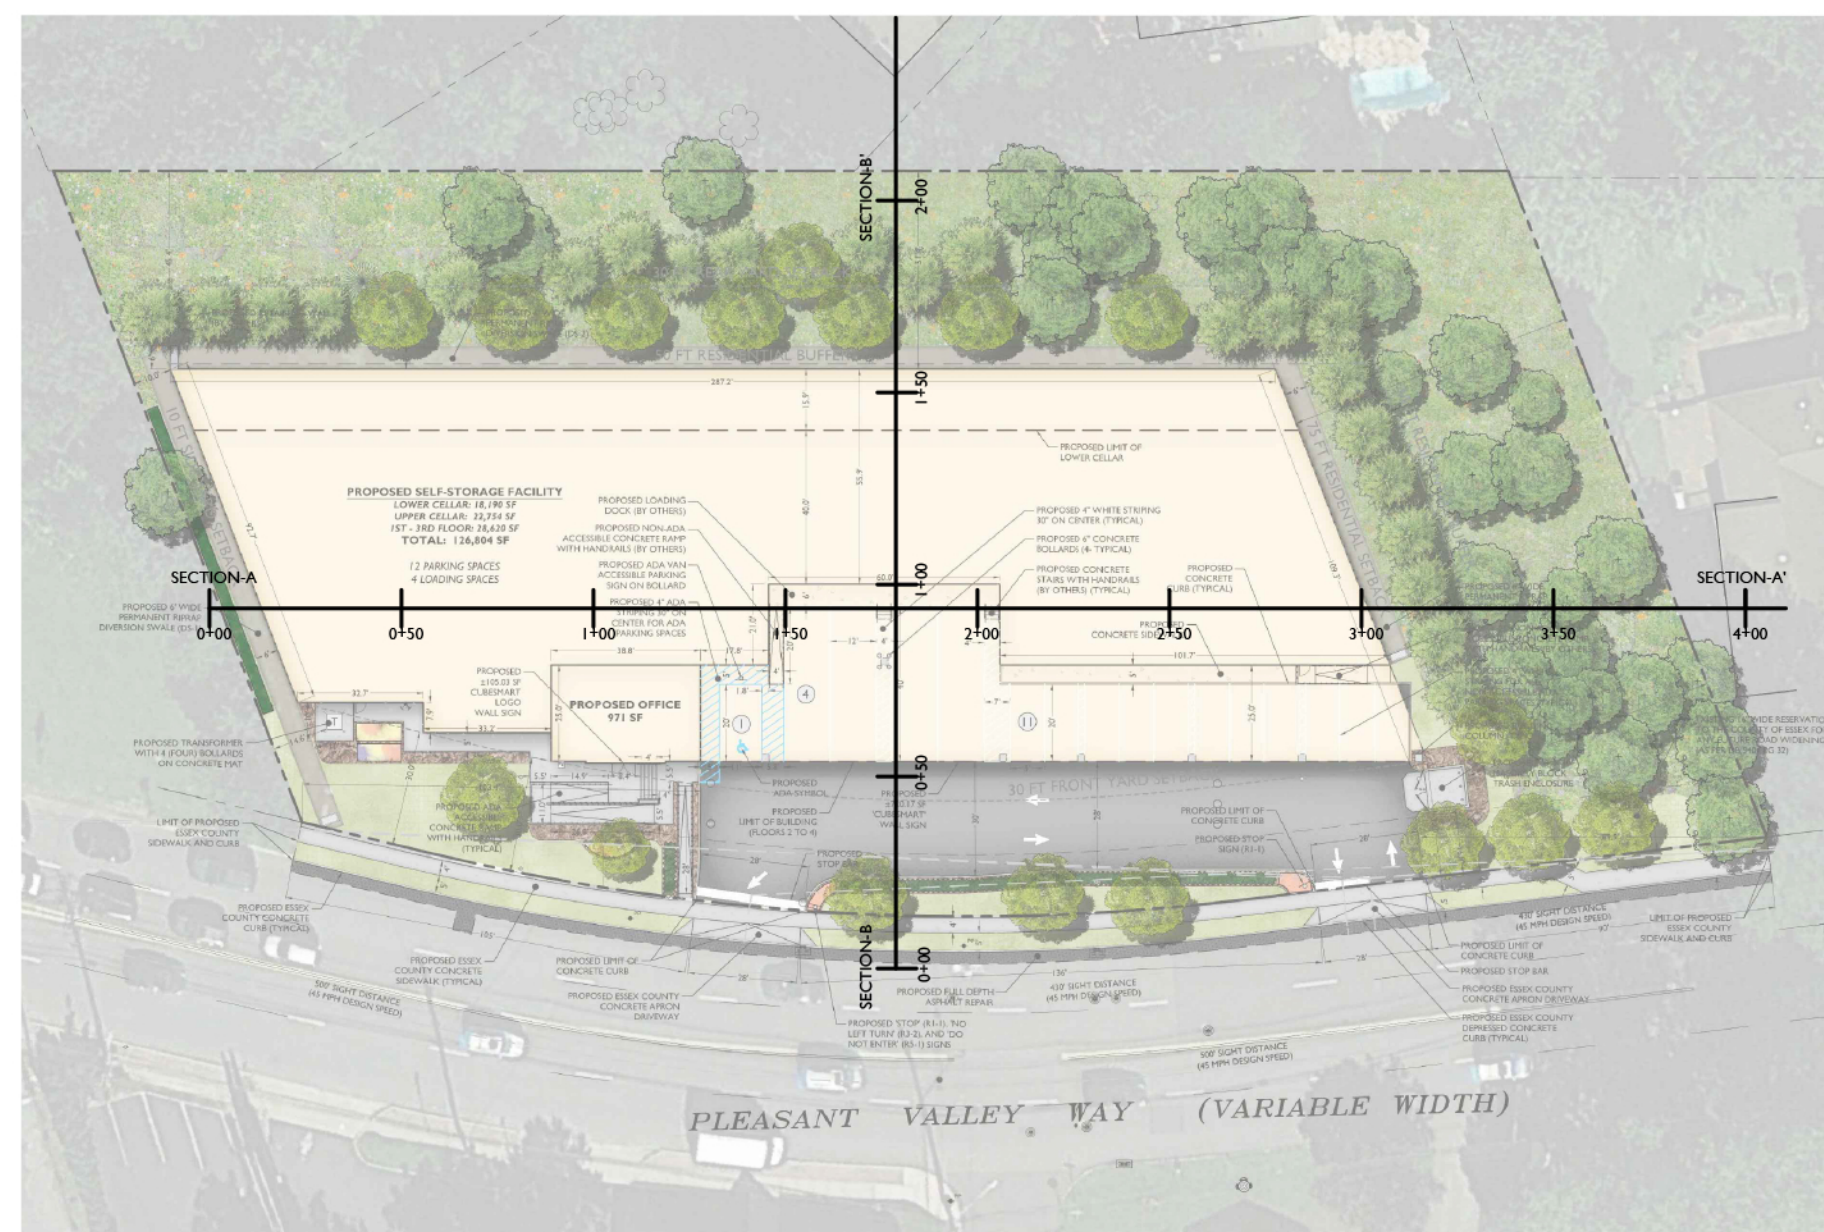

CROSS SECTION A - A'

EXHIBIT:

DATE PREPARED:
06/03/2020

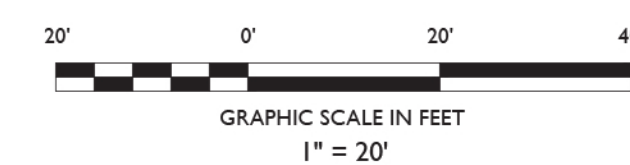

CROSS SECTION B - B'

NOT APPROVED FOR CONSTRUCTION

STONEFIELD
engineering & design
Rutherford, NJ • New York, NY

Princeton, NJ • Tampa, FL • Detroit, MI
www.stonefieldeng.com

Headquarters: 92 Park Avenue, Rutherford, NJ 07070
Phone 201.340.4468 · Fax 201.340.4472

SECTION EXHIBIT

PROPOSED SELF-STORAGE FACILITY

BLOCK 172.02, LOT 8.01
955 PLEASANT VALLEY WAY
TOWNSHIP OF WEST ORANGE
ESSEX COUNTY, NEW JERSEY

JEFFREY A. MARTELL, P.E.
NEW JERSEY LICENSE No. 47290
LICENSED PROFESSIONAL ENGINEER

 **STONEFIELD**
engineering & design

SCALE:	1" = 20'	PROJECT ID: T-19153
--------	----------	---------------------

TITLE: **SECTION EXHIBIT**

DRAWING:

OF I