


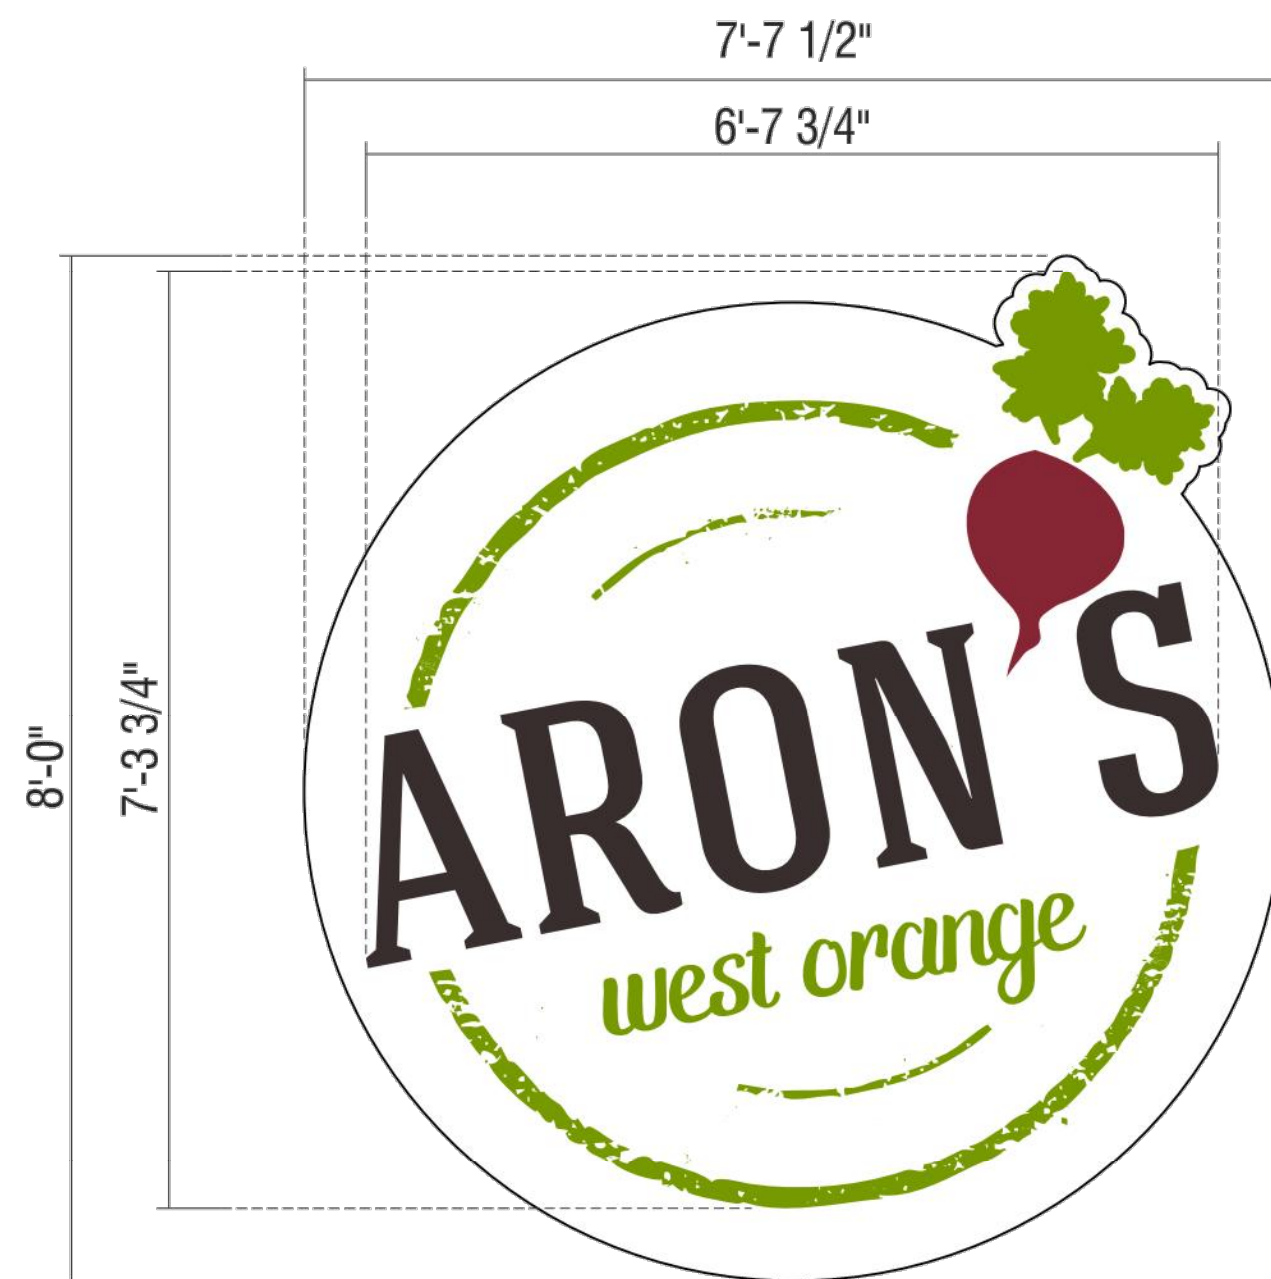

INTERNALLY ILLUMINTED CHANNEL LOGO | TWO (2) REQ'D

SCALE: 3/8"=1'

60.9 SQ.FT.

SCOPE OF WORK:

MANUFACTURE & INSTALL NEW INTERNALLY ILLUMINATED CHANNEL LOGO FLUSH MOUNTED

FACES: #7328 WHITE ACRYLIC w/ TRANSLUCENT VINYL OVERLAY AS PER COLOR CHART

TRIM CAP: BLACK

RETURNS: .050 ALUMINUM FOR LETTERS. EXTERIOR PAINTED BLACK SEMI-GLOSS FINISH. INTERIOR CAN PAINTED WHITE WITH LIGHT ENHANCING PAINT.

BACKS: .063 ALUMINUM FOR LETTERS 18'-24"

ILLUMINATION: WHITE LEDS


MATERIAL FINISH COLORS

- 1 #7328 WHITE ACRYLIC
- 2 2100-03 BLACK VINYL 1ST SURFACE APPLIED
- 3 VINYL GRAPHICS TO MATCH PMS 377C AVOCADO GREEN 1ST SURFACE APPLIED
- 4 VINYL GRAPHICS TO MATCH PMS 1815 C BURGUNDY 1ST SURFACE APPLIED
- 5 TRIMCAP & RETURNS PAINTED TO MATCH BLACK SEMI-GLOSS

LED- FACE LIT CHANNEL LOGO REMOTE- TRIMCAP/RETAINER


LOW VOLTAGE L.E.D. LIGHTING SYSTEM

U.L. LISTED CLASS 2 - CONFORMS TO U.L. 48 & NEC 600 CODE

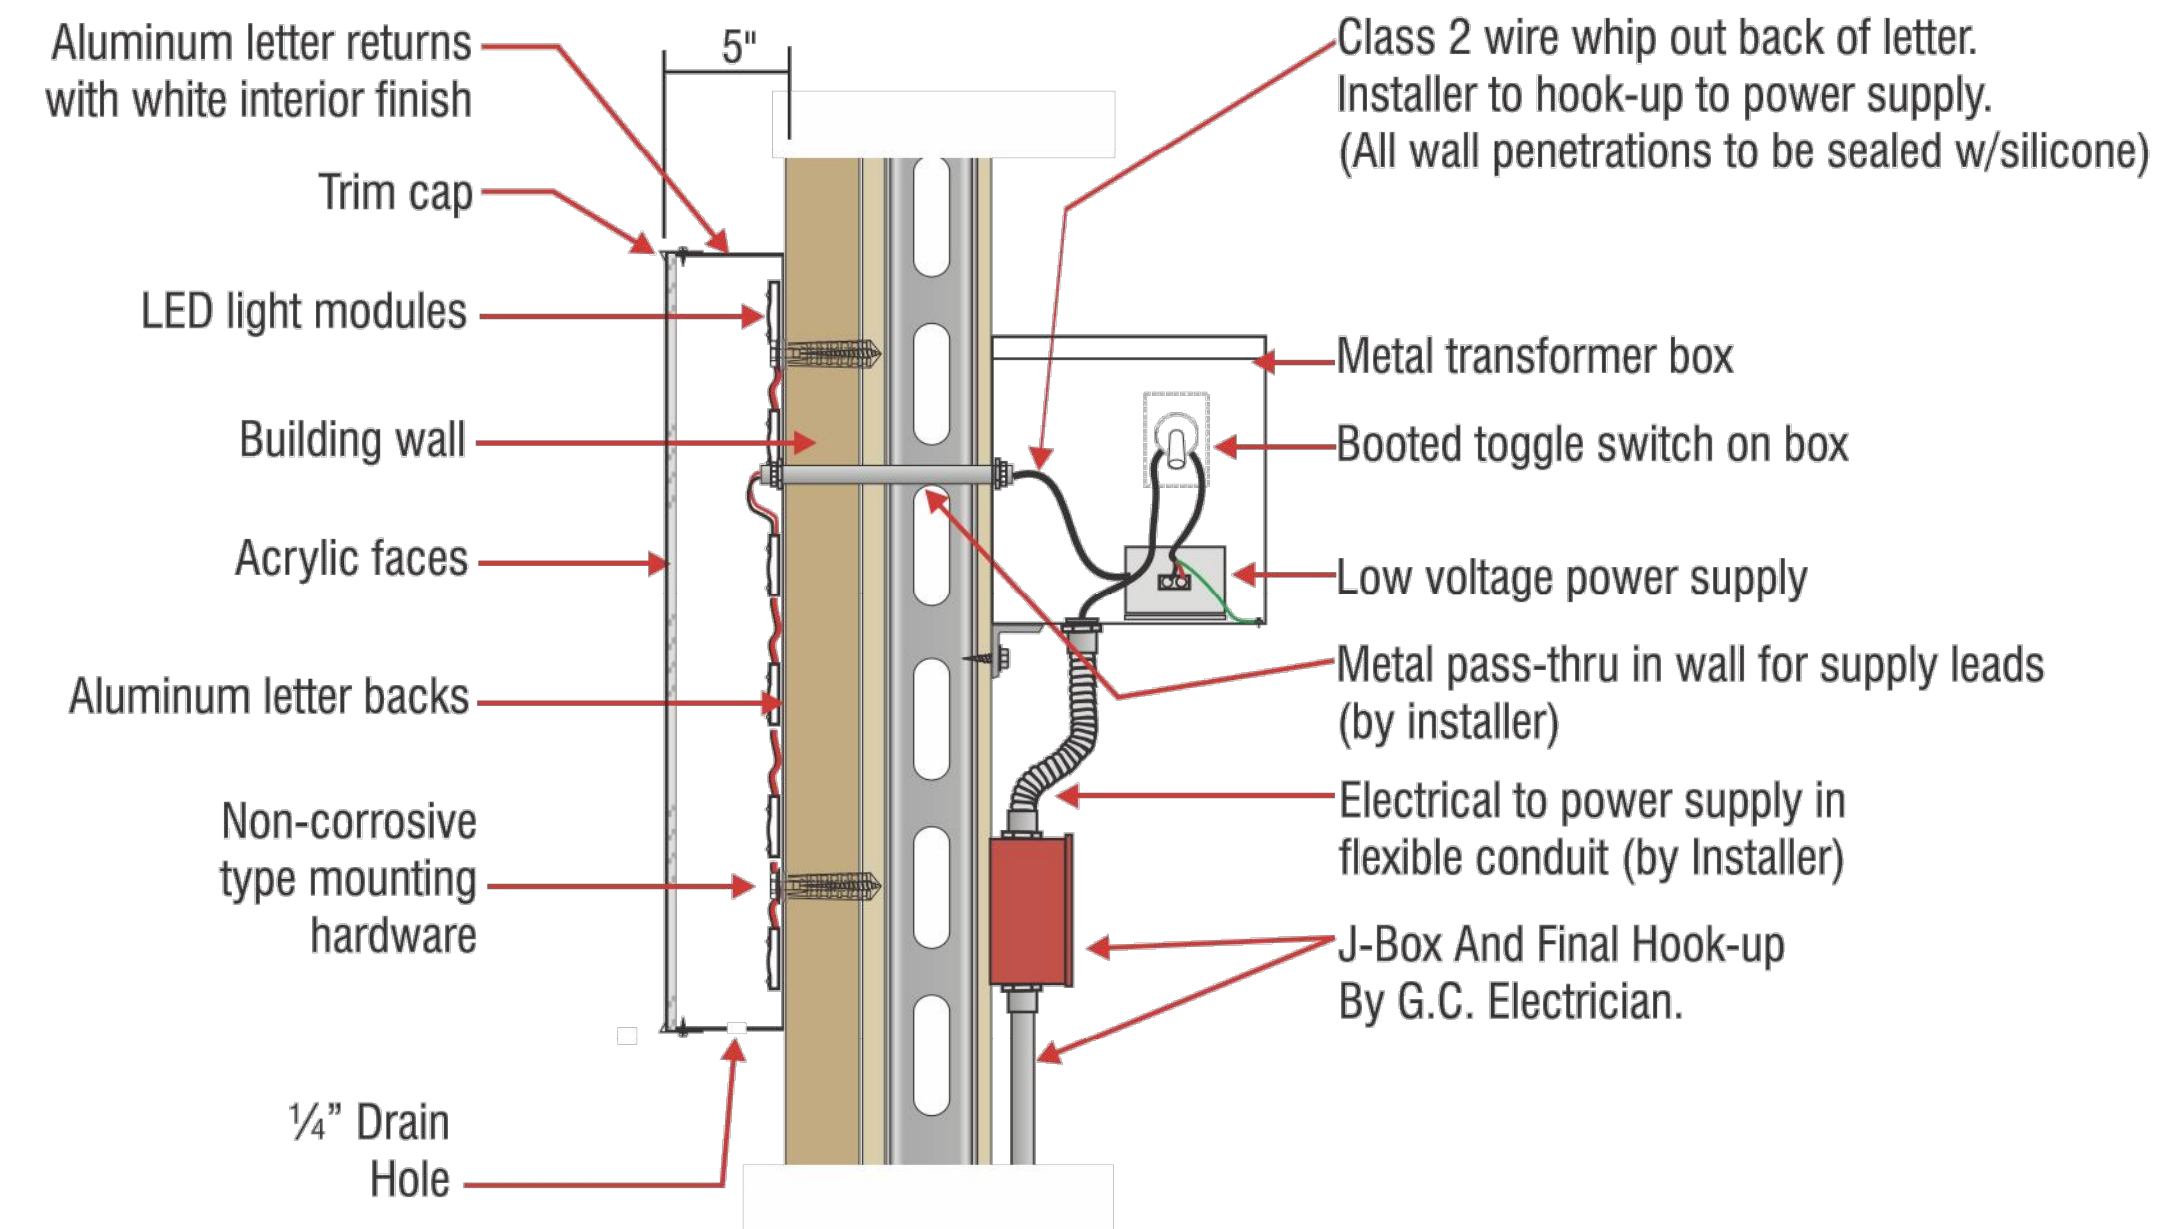

SECTION DETAIL - LED ILLUMINATED CHANNEL LETTERS W/ TRIM CAP

NOTE: SPECIFIC MATERIAL THICKNESSES FOR THIS SIGN TYPE WILL BE DETERMINED BASED ON MANUFACTURING STANDARDS

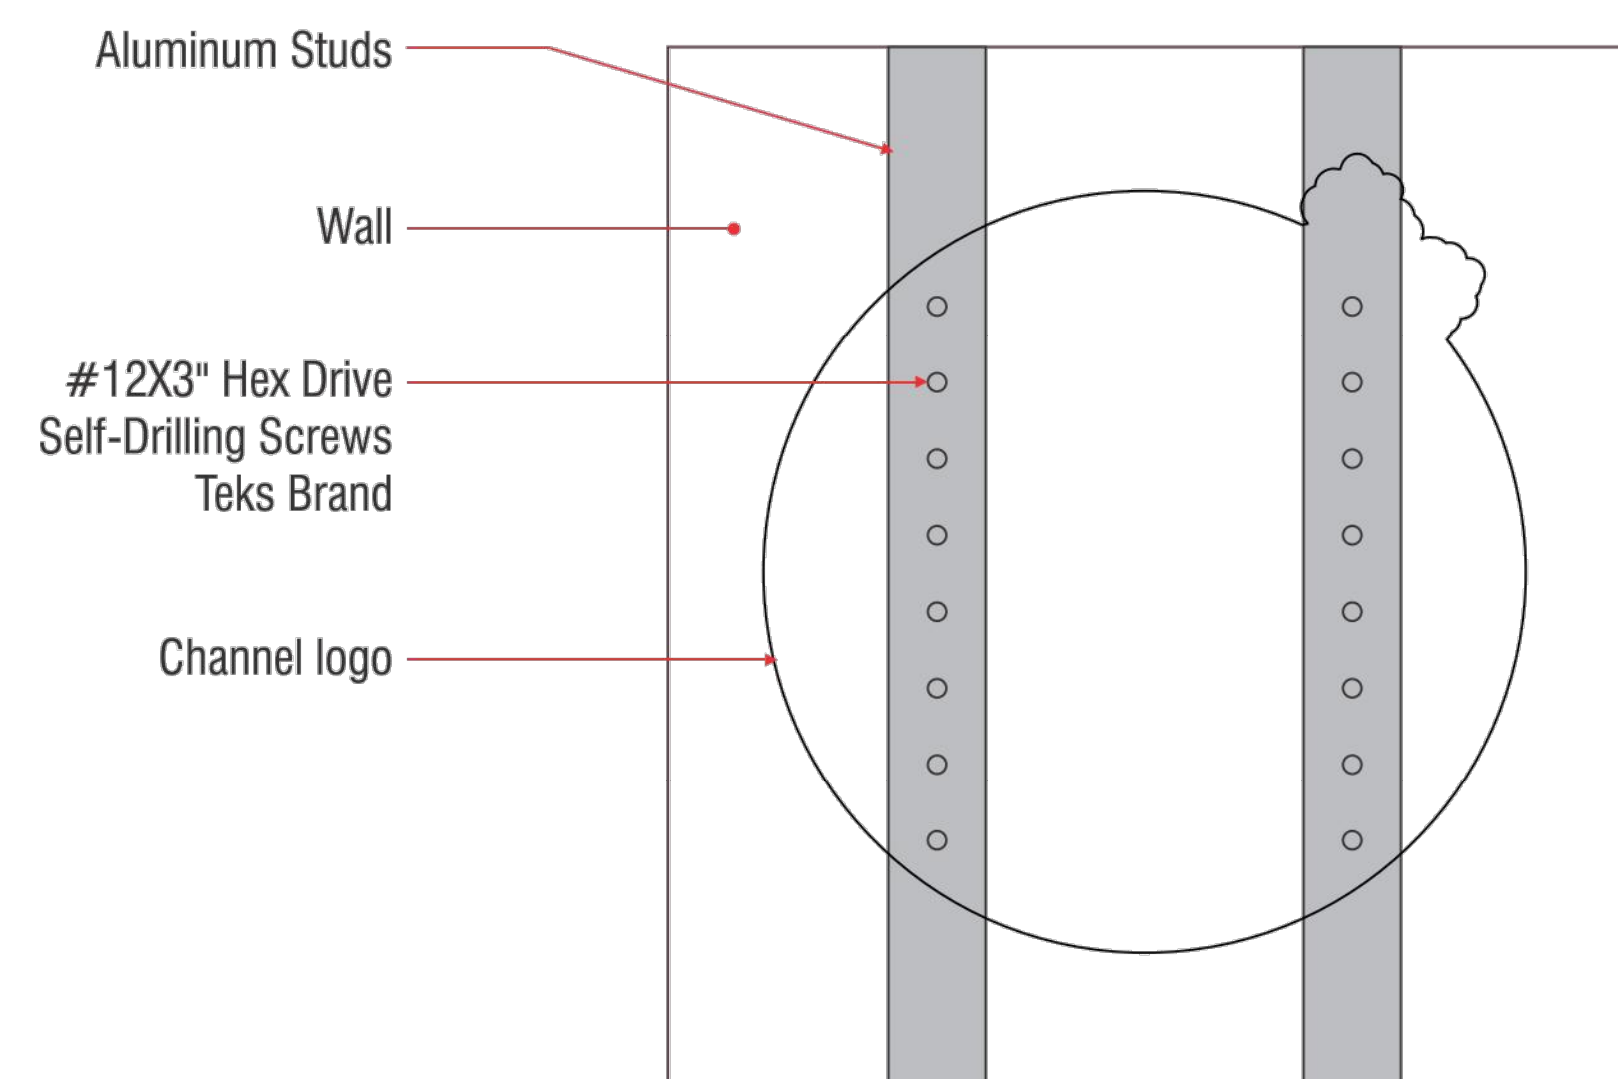

*All Designs Are Property Of Vibrant Signs And Cannot Be Used By Client Until Final Payment Has Been Made.

ARCHITECT:

GREGORY RALPH
ARCHITECT

LICENSE: 18862

1924 RT. 22 EAST
BOUND BROOK, NJ 08805
TEL: 908 731 1626
E: GREG@GRALPHARCHITECT.COM

MEP ENGINEER:

AEP ENGINEERING
ADAPTIVE ENGINEERING PROFESSIONALS

26 MOUNTAIN WAY
WEST ORANGE, NJ 07052

TEL: 973 731 7309
E: AEP@AEP-ENG.COM

RAPHAEL ALEX GIORDANO
NY LICENSE NO: 091557-1

SEAL:

GREGORY RALPH
NJ LICENSE NO: 18862

DATE	TITLE	NO.
01/22/18	DEMOLITION	0
02/15/18	PROGRESS SET	0
02/23/18	DEMOLITION	1
03/05/18	STRUCTURAL	0
03/09/18	FINAL REVIEW SET	0
03/09/18	FINAL REVIEW SET	0
03/19/18	PERMIT SET	0
03/19/18	REVISIONS	0
04/09/18	PERMIT SET R1	1
08/08/18	PERMIT SET R2	2
08/13/18	FIRE ALARM DESIGN	3
10/11/18	AS BUILT SITE	4
06/15/20	SIGN SUBMISSION	5

CLIENT:

ARON'S WEST ORANGE

LOCATION:

629 EAGLE ROCK AVE
WEST ORANGE, NJ

TITLE:

SIGNAGE PLAN AND
DETAILS

DATE: 13 MARCH 2019

SCALE: AS NOTED

JOB NO:

SHEET:

A-600