



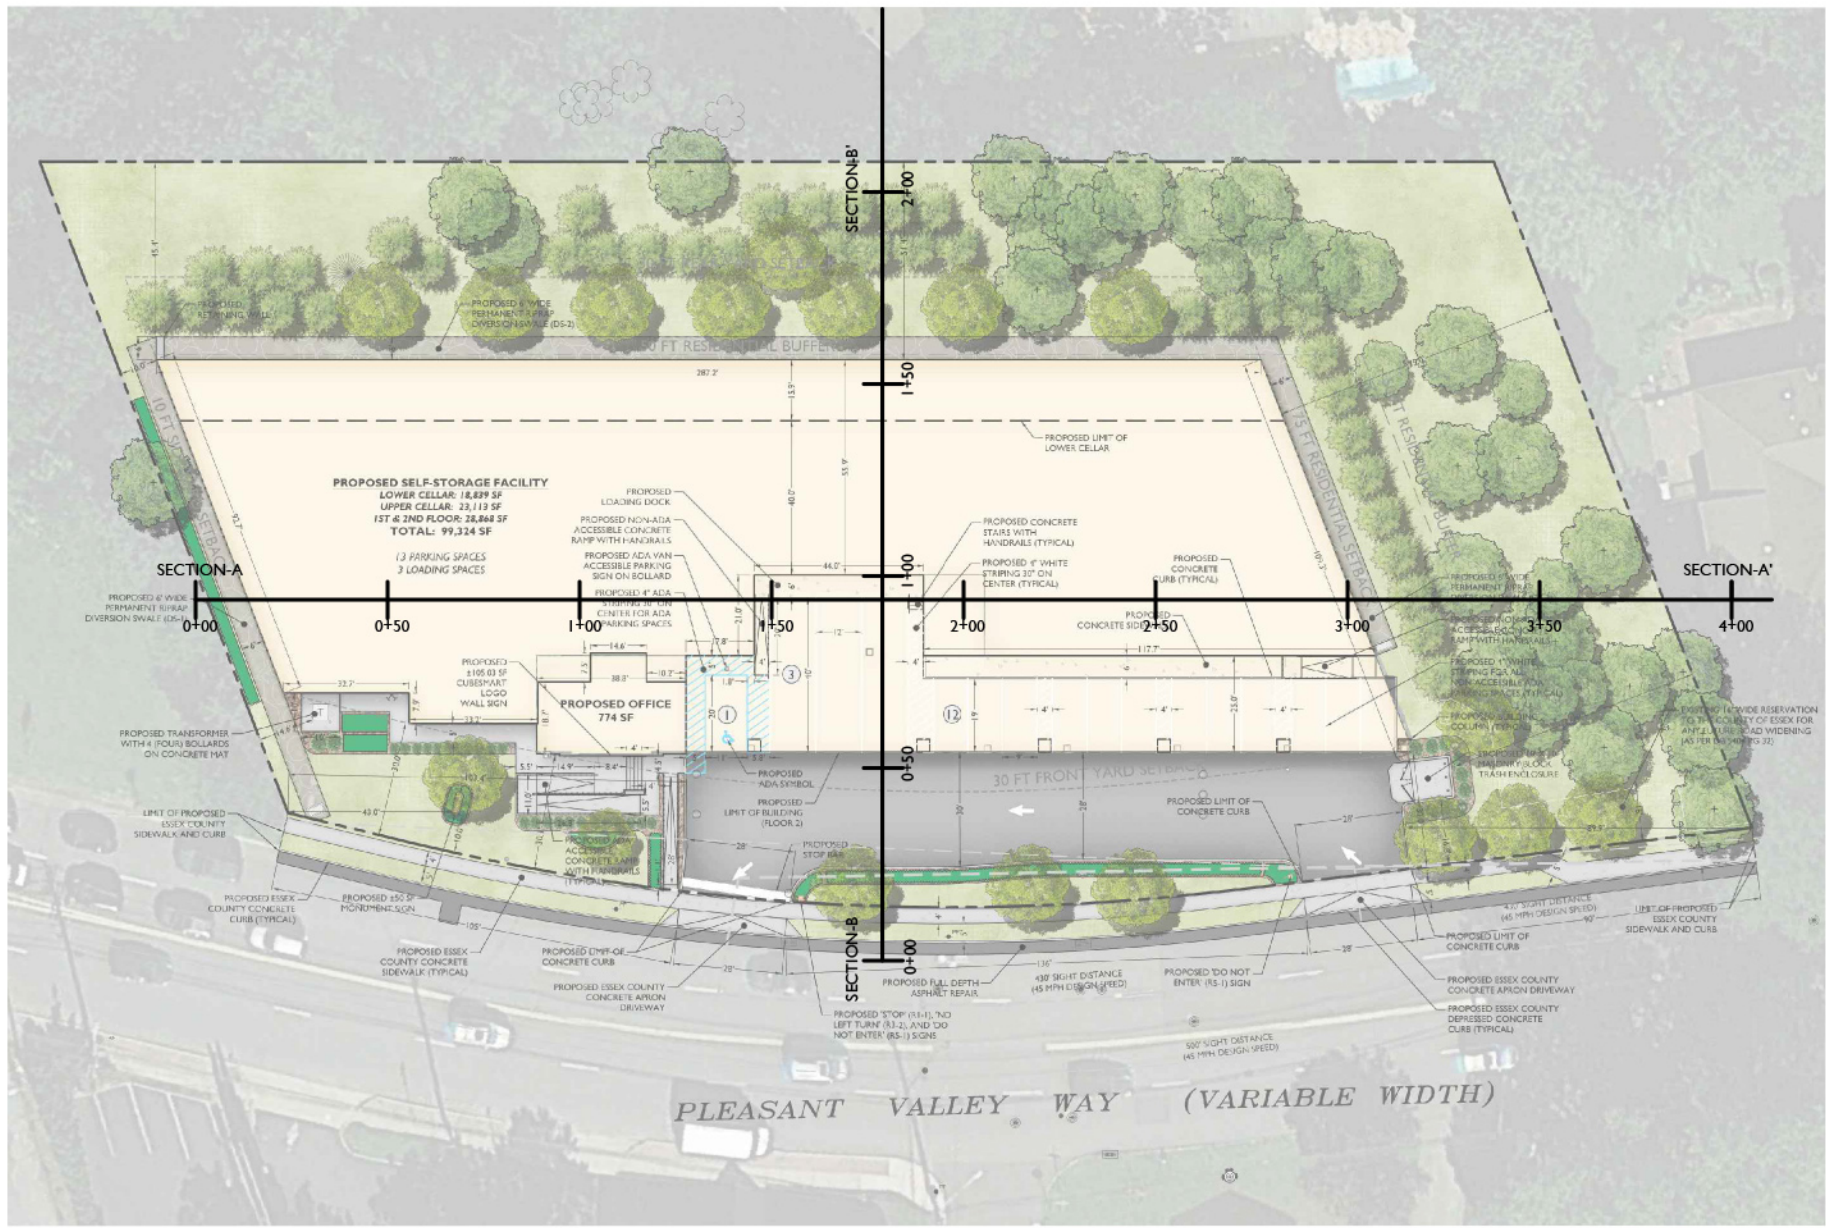


SECTION KEY MAP
N.T.S.

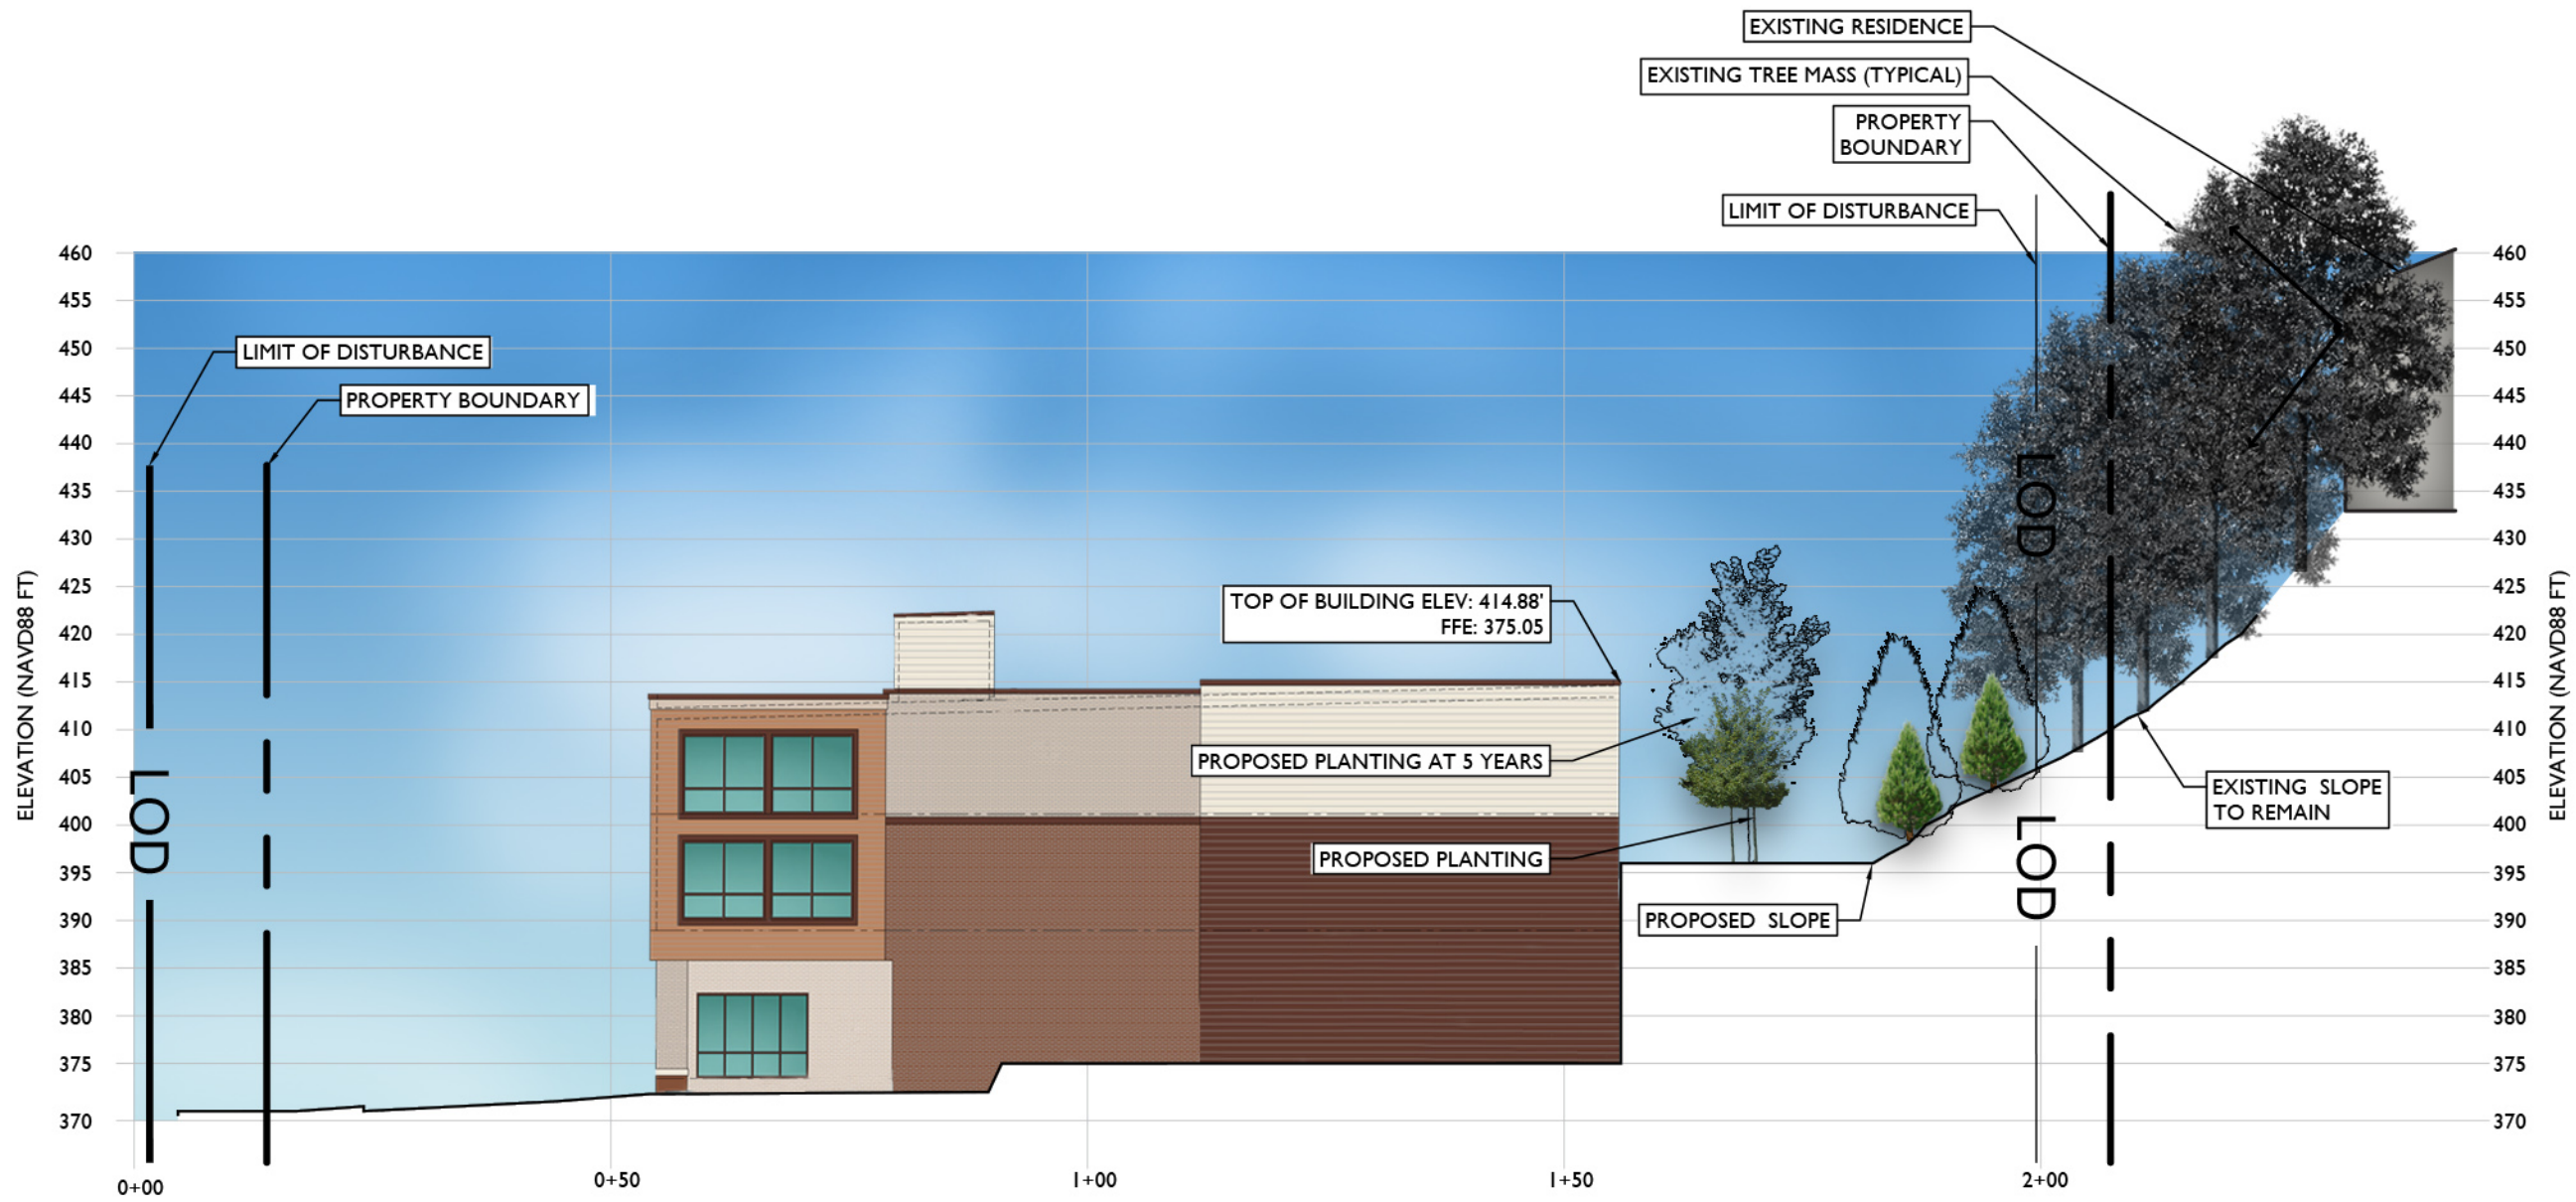

CROSS SECTION A - A'

EXHIBIT:

DATE PREPARED:
11/17/2020

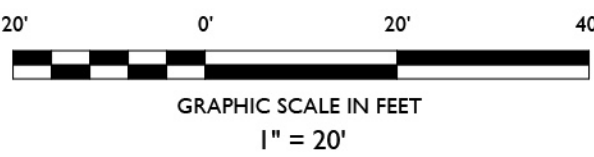

CROSS SECTION B - B'

STONEFIELD
engineering & design

Rutherford, NJ · New York, NY
Princeton, NJ · Tampa, FL · Detroit, MI
www.stonefielddesign.com

Headquarters: 92 Park Avenue, Rutherford, NJ 07070
Phone 201.340.4468 · Fax 201.340.4472

SECTION EXHIBIT
**PROPOSED SELF-STORAGE
FACILITY**

BLOCK 172.02, LOT 8.01
955 PLEASANT VALLEY WAY
TOWNSHIP OF WEST ORANGE
ESSEX COUNTY, NEW JERSEY

JEFFREY A. MARTELL, P.E.
NEW JERSEY LICENSE No. 47290
LICENSED PROFESSIONAL ENGINEER

STONEFIELD
engineering & design

SCALE: 1" = 20' PROJECT ID: T-19153

TITLE:
SECTION EXHIBIT

DRAWING:
I OF I

DATE	BY	DESCRIPTION
02	PD	HEARING EXHIBIT
01	PD	HEARING EXHIBIT

NOT APPROVED FOR CONSTRUCTION