




PROPOSED ADDITIONS TO
VALLEY ARTS DENTAL
515 VALLEY ROAD
WEST ORANGE, NJ

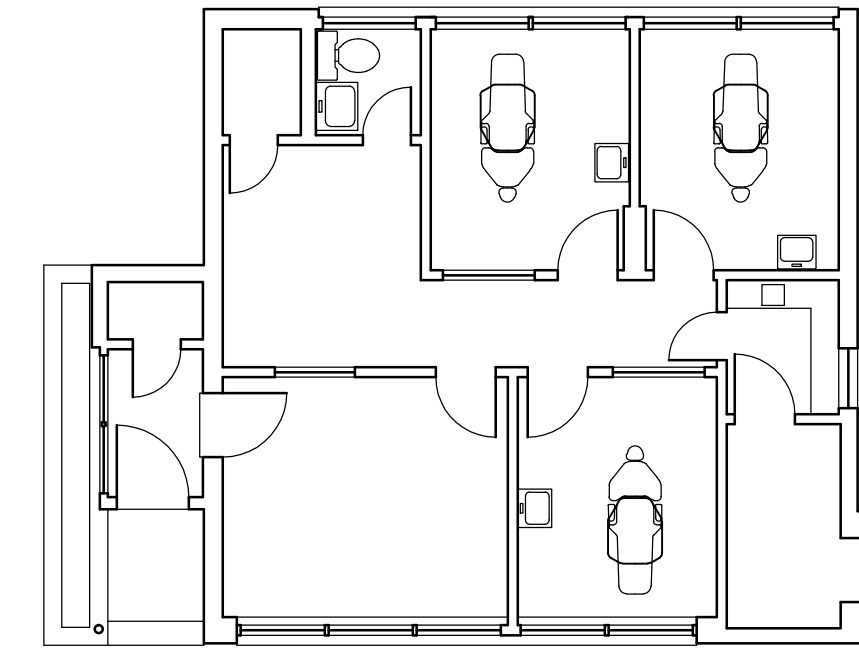


EXISTING FLOOR PLAN
773 gross square feet

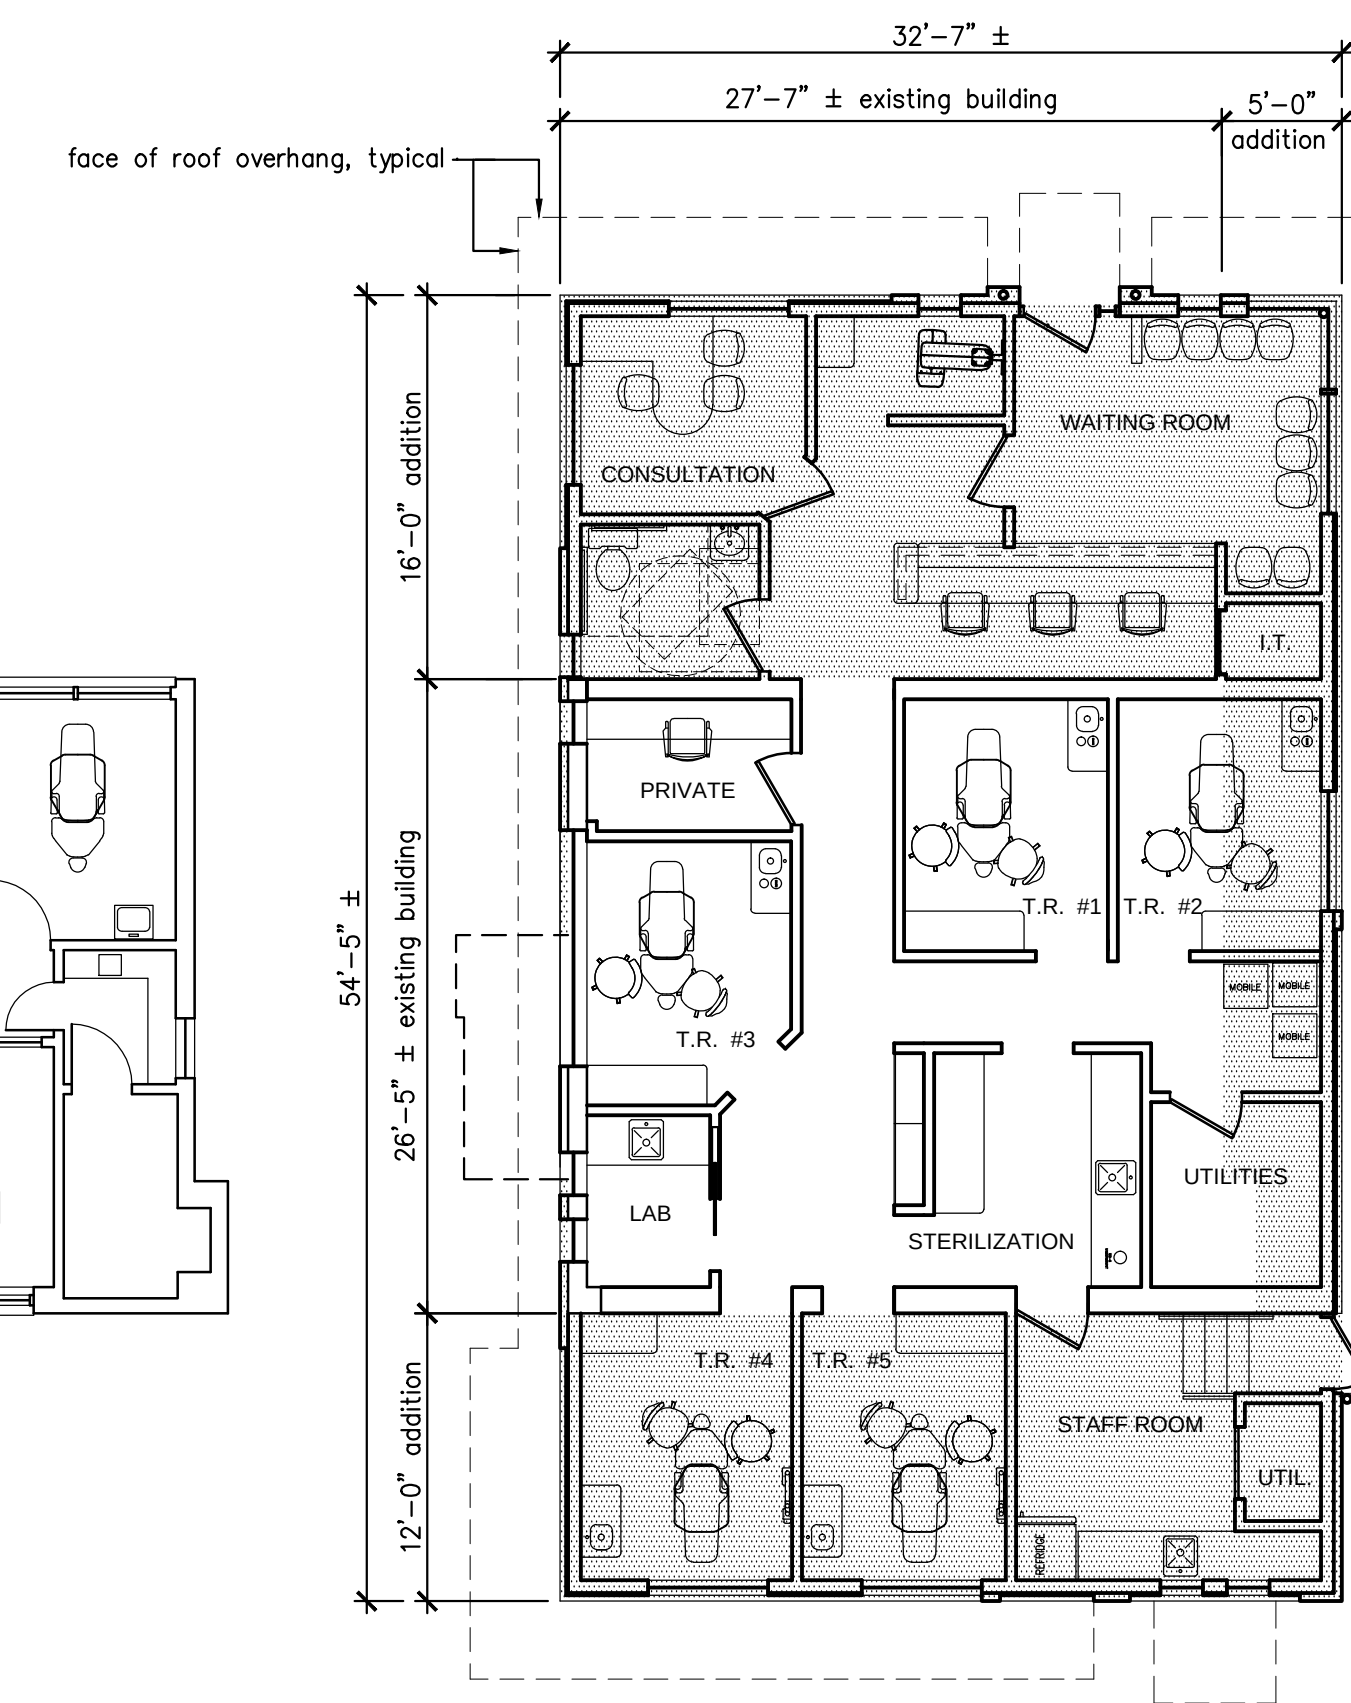


PROPOSED FLOOR PLAN
1,772 gross square feet
1/8" = 1'-0"

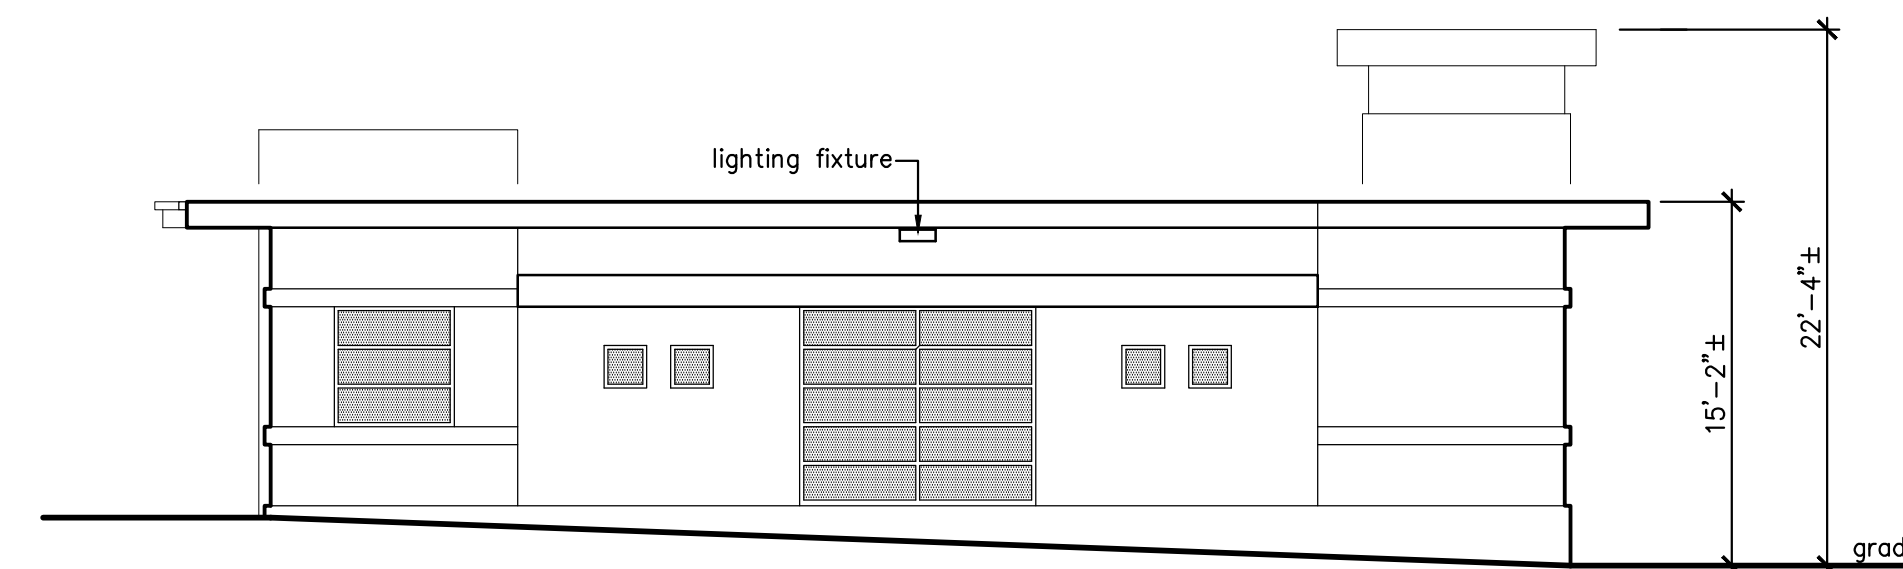


DRIVEWAY SIDE

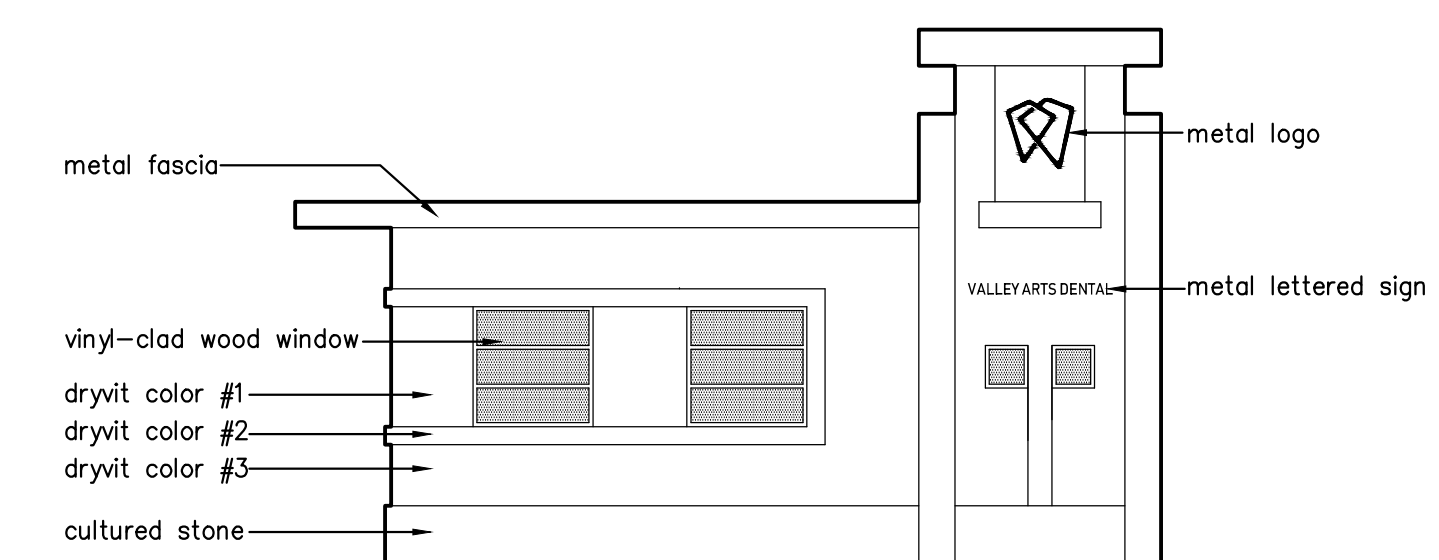

FRONT

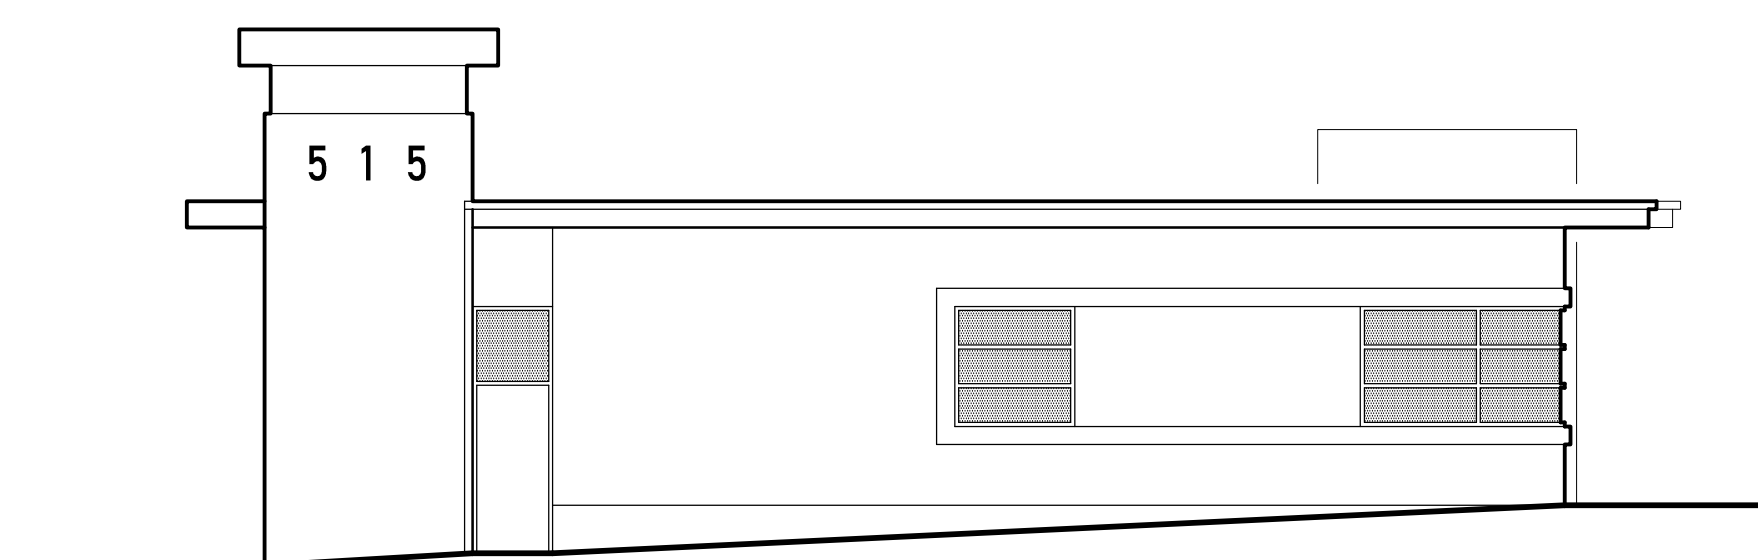

NORTH SIDE

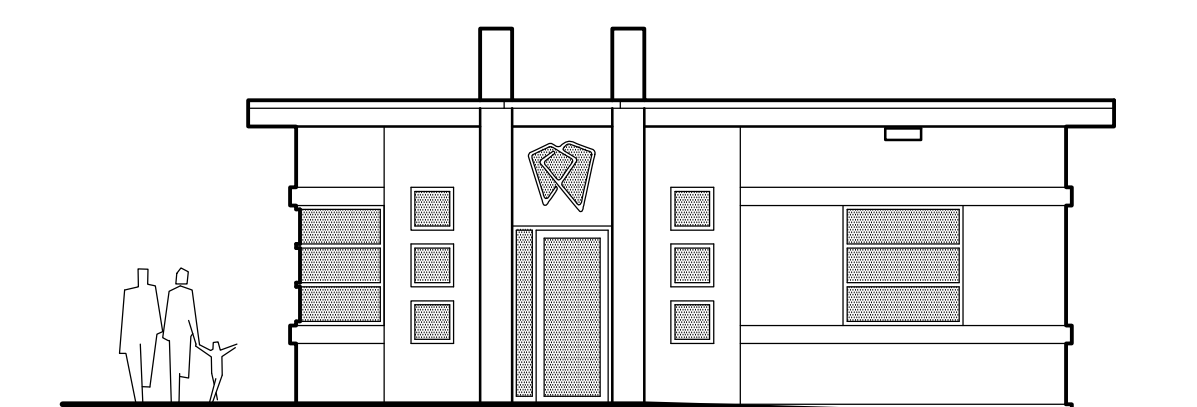

ENTRANCE - PARKING LOT

	4	8	12	16	20
	VALLEY ARTS DENTAL 515 VALLEY ROAD WEST ORANGE, NJ				
4					
	Prelim Issued	4.2.21 4.2.21	Revised 4.8.21 Revised 4.9.21		
8					
	Mark Evan Teichman ARCHITECT		20 Surf Street Sea Bright, NJ 07760 mtcichman05@aol.com 732 241 7908		
12	NJ License NY License PA License		11241 020684 406575		