




PROPOSED ADDITIONS TO
VALLEY ARTS DENTAL
515 VALLEY ROAD
WEST ORANGE, NJ

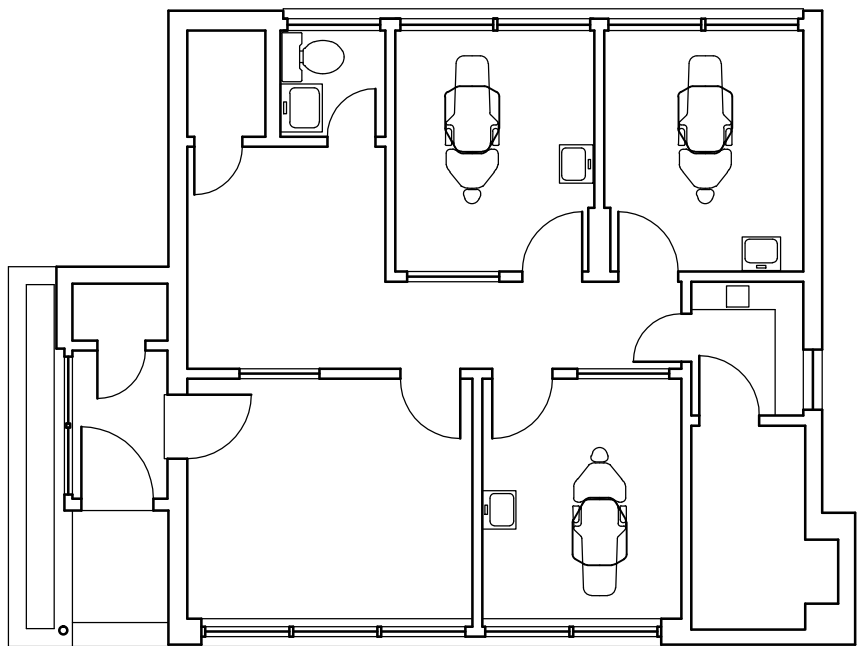


EXISTING FLOOR PLAN
773 gross square feet

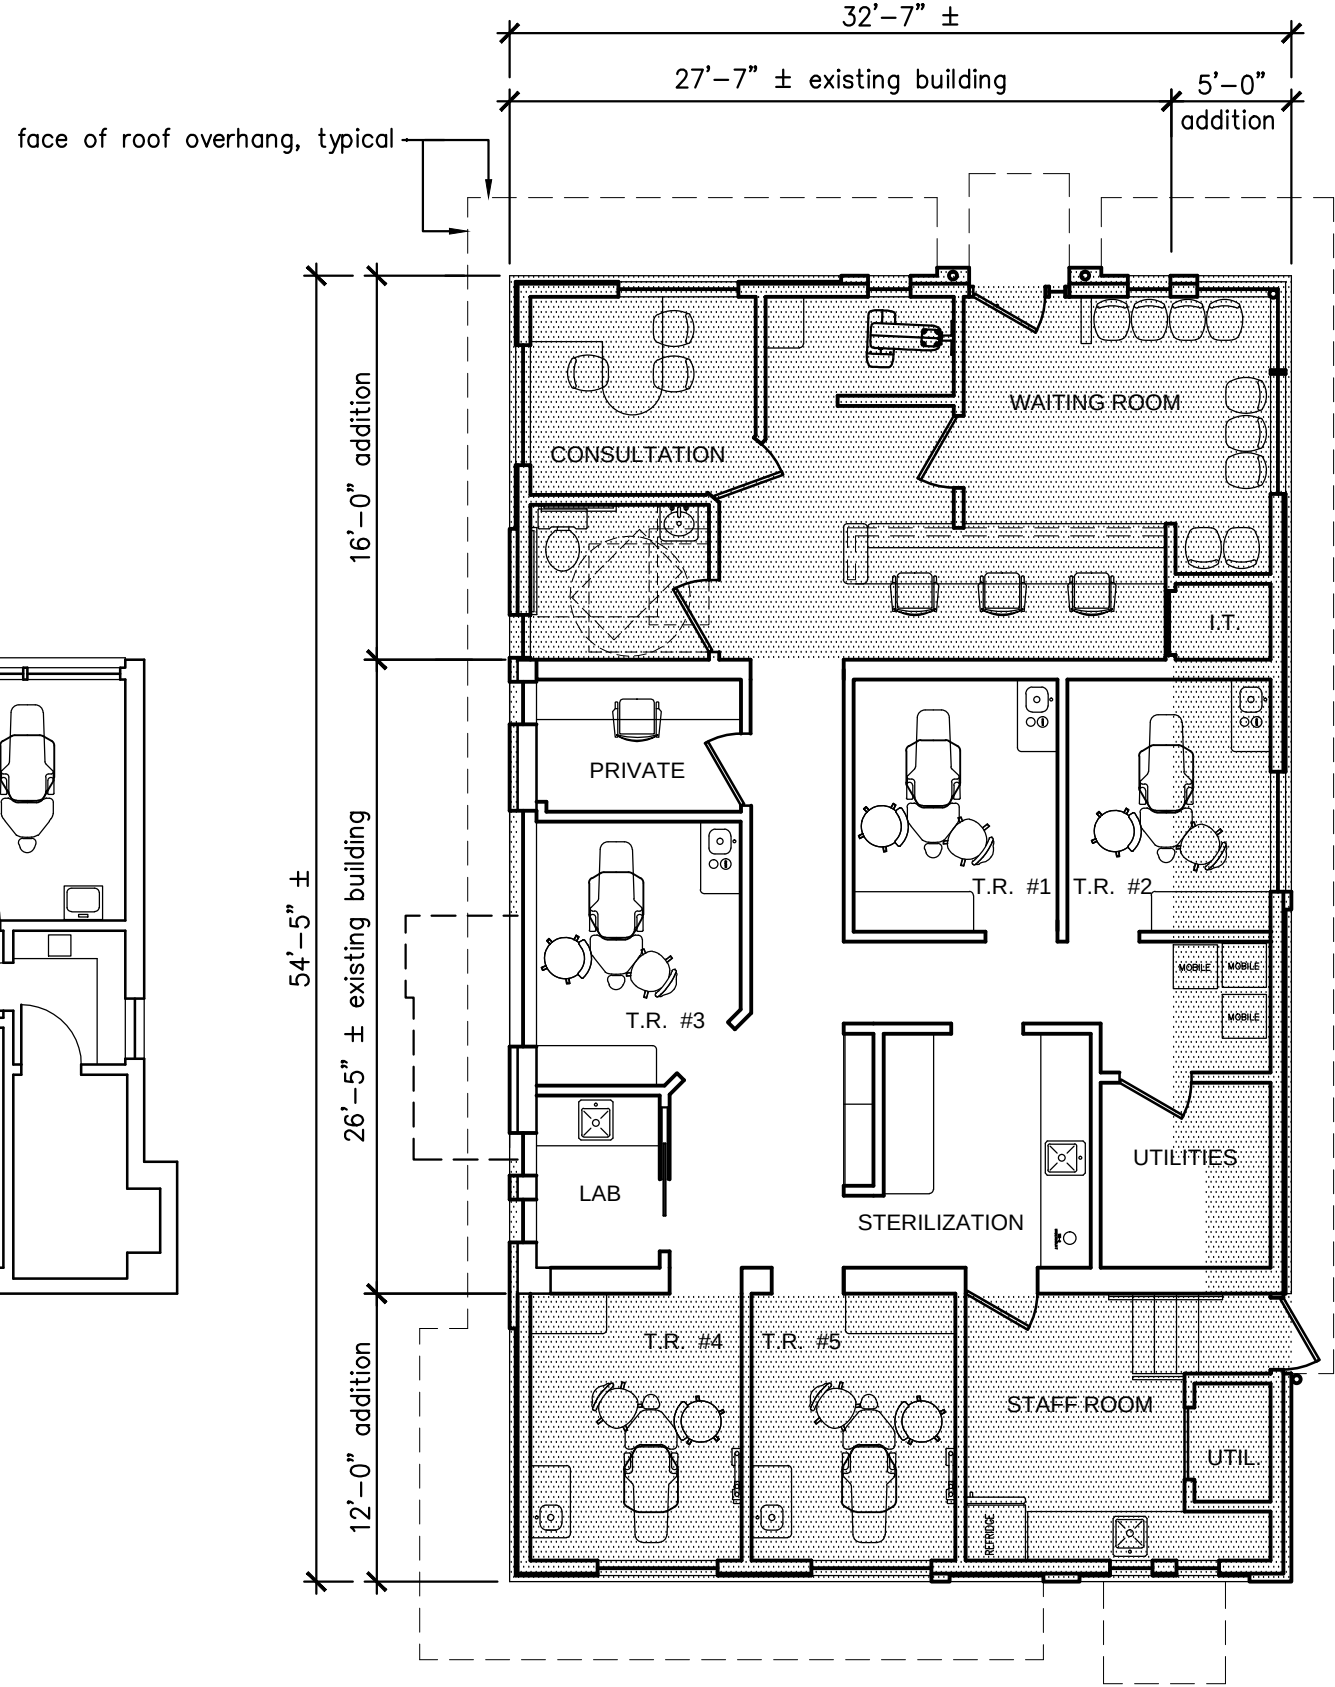


PROPOSED FLOOR PLAN
1,772 gross square feet
1/8" = 1'-0"

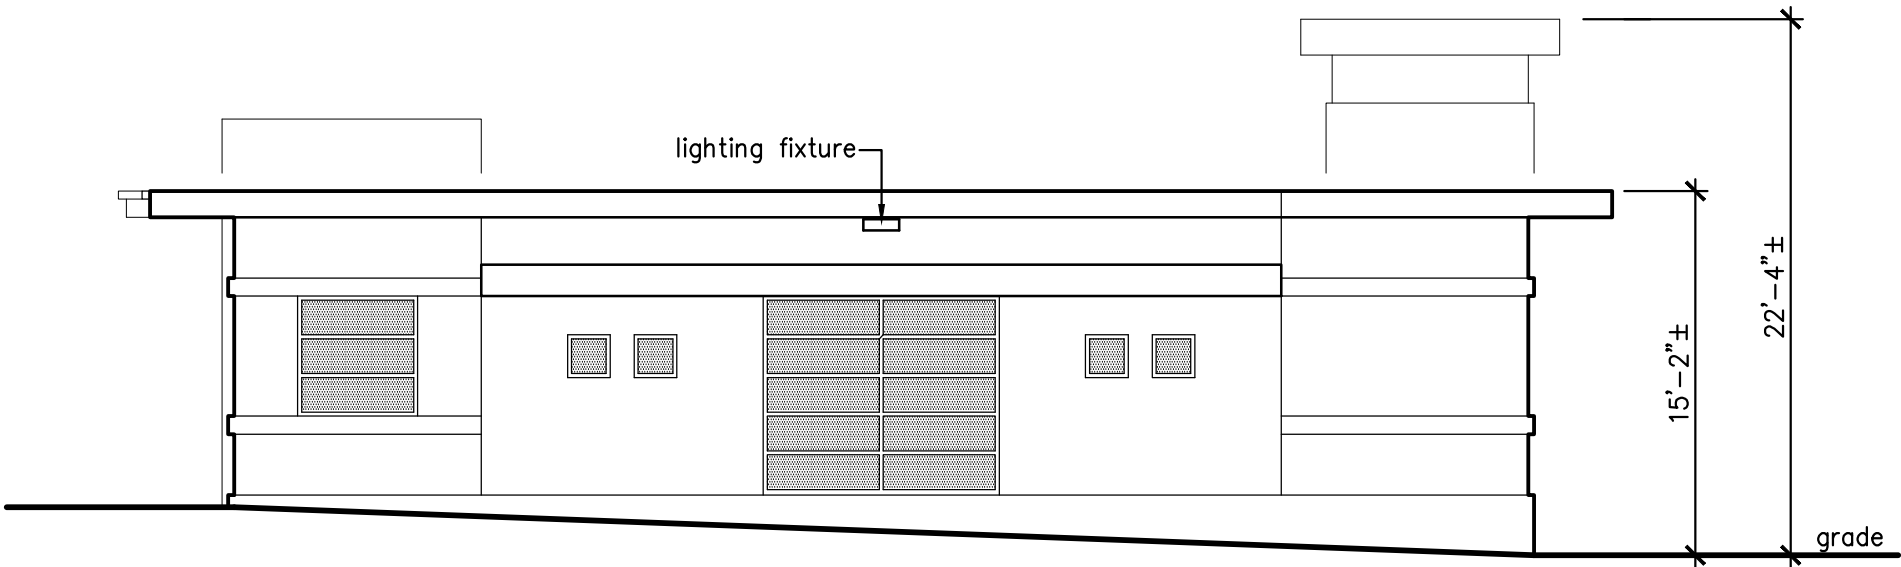


DRIVEWAY SIDE

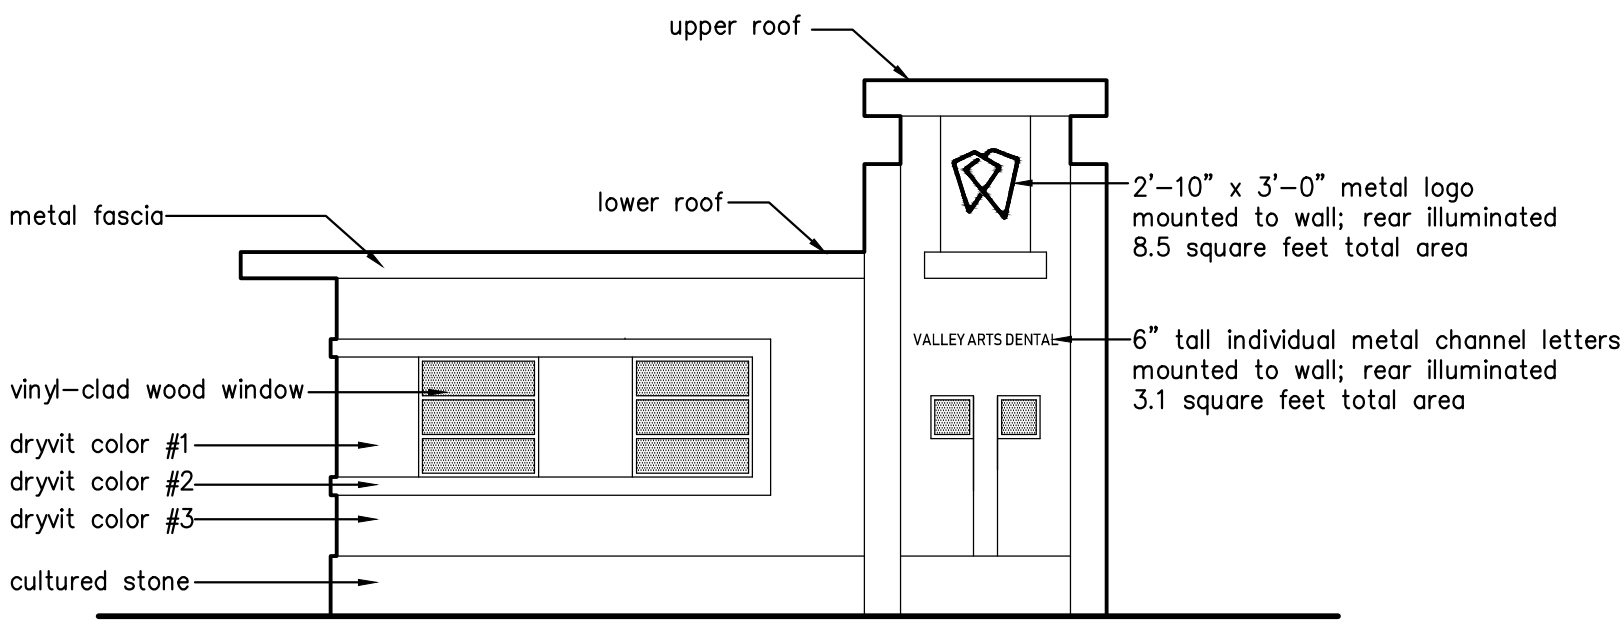

FRONT

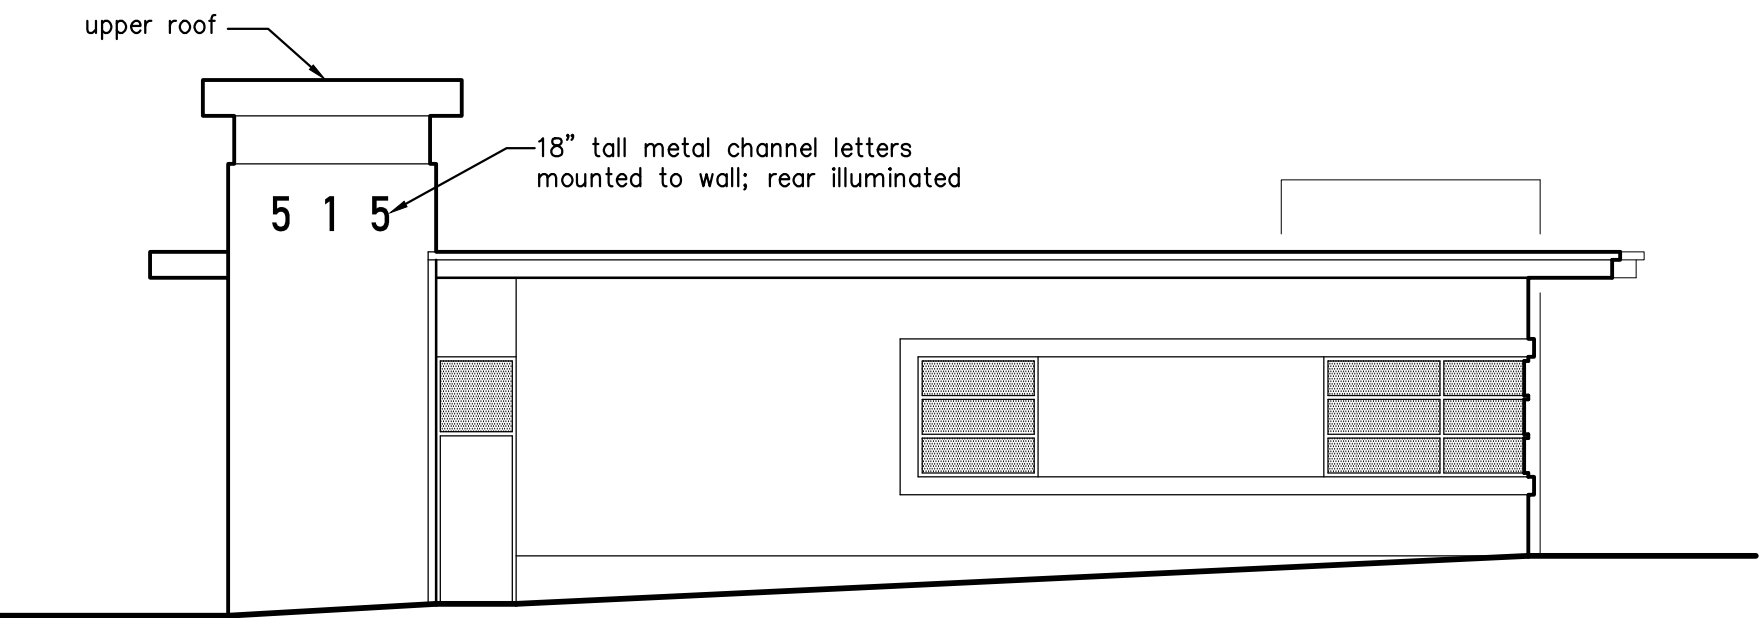

NORTH SIDE

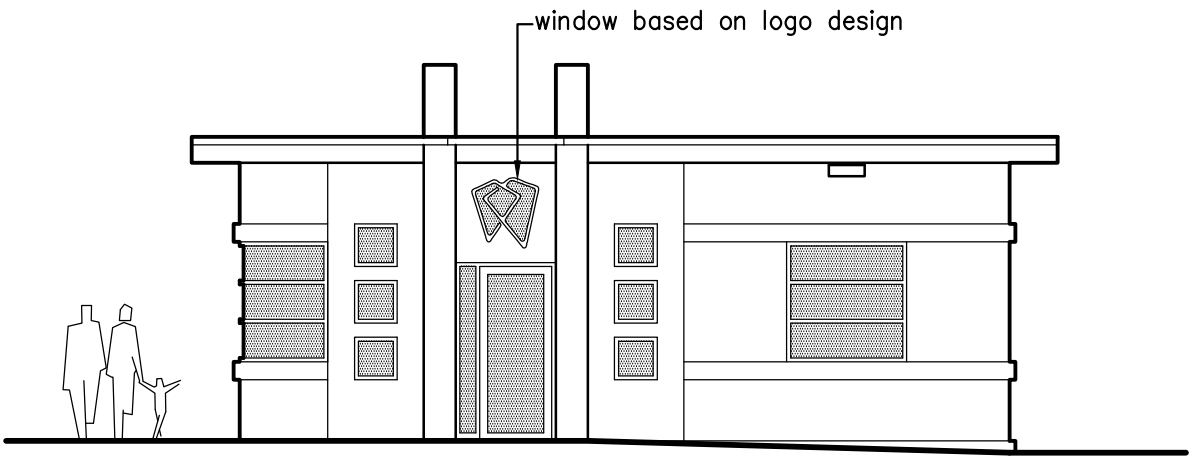

ENTRANCE - PARKING LOT

1/8" = 1'-0"

Revised 8.4.21											
4 6 12 16 20											
VALLEY ARTS DENTAL 515 VALLEY ROAD WEST ORANGE, NJ											
Prelim									Revised 4.8.21		
Issued 4.2.21									Revised 4.9.21		
8											
Mark Evan Teichman ARCHITECT						20 Surf Street Sea Bright, NJ 07760 mteichman05@aol.com 732 241 7908					
12											
NJ License NY License PA License			11241 020684 406575			Z . 1					