


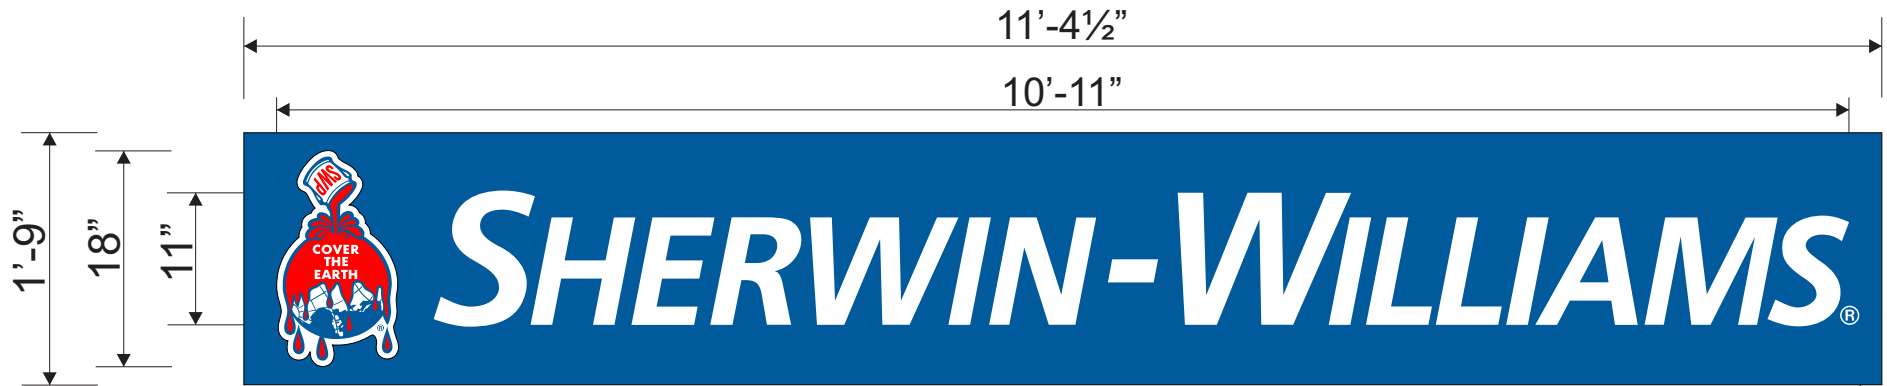

HP WHITE VINYL “®”

PLEX FACE CHANNEL LETTERS ON BACKGROUND RACEWAY

(1) SET REQUIRED

20 Sq Ft


Scale: 3/4" = 1'-0"

NOTE:
ACCESS REQUIRED FOR
ELECTRICAL & INSTALLATION

INSTALLATION REQUIREMENTS for all signs unless specified otherwise on individual sign specifications.
Variation from this criteria without written approval from Accent Graphics is strictly forbidden.
* All freestanding signs are to be engineered for local conditions by a licensed and registered engineer.

SIGN SIZE	MOUNTING SURFACE							
	SQUARE FOOTAGE	WOOD	SHEET METAL	BRICK	CONCRETE	CONCRETE BLOCK	DRYVIT / EIFIS	STUCCO over wire mesh
	UNDER 10 SQ. FT.	3/8" THRU BOLTS w/ 2" angle iron backer A minimum of (4) 3/8" bolts are required.	3/8" THRU BOLTS w/ 2" angle iron backer A minimum of (4) 3/8" bolts are required.	3/8" LEAD ANCHORS A minimum of (4) 3/8" bolts are required.	3/8" LEAD ANCHORS A minimum of (4) 3/8" bolts are required.	3/8" TOGGLE A minimum of (4) 3/8" bolts are required.	3/8" THRU BOLTS w/ 2" angle iron backer A minimum of (4) 3/8" bolts are required.	3/8" THRU BOLTS w/ 2" angle iron backer A minimum of (4) 3/8" bolts are required.
	10 SQ. FT. TO 50 SQ. FT.	3/8" THRU BOLTS w/ 2" angle iron backer A minimum of (4) 3/8" bolts are required.	3/8" THRU BOLTS w/ 2" angle iron backer A minimum of (4) 3/8" bolts are required.	3/8" LEAD ANCHORS A minimum of (4) 3/8" bolts are required.	3/8" LEAD ANCHORS A minimum of (4) 3/8" bolts are required.	3/8" TOGGLE A minimum of (4) 3/8" bolts are required.	3/8" THRU BOLTS w/ 2" angle iron backer A minimum of (4) 3/8" bolts are required.	3/8" THRU BOLTS w/ 2" angle iron backer A minimum of (4) 3/8" bolts are required.
	50 SQ. FT. TO 100 SQ. FT.	3/8" THRU BOLTS w/ 3" angle iron backer A minimum of (10) 3/8" bolts are required.	3/8" THRU BOLTS w/ 3" angle iron backer A minimum of (10) 3/8" bolts are required.	1/2" LEAD ANCHORS A minimum of (10) 1/2" bolts are required.	1/2" LEAD ANCHORS A minimum of (10) 1/2" bolts are required.	3/8" THRU BOLTS w/ 1" angle iron backer A minimum of (10) 3/8" bolts are required.	3/8" THRU BOLTS w/ 3" angle iron backer A minimum of (10) 3/8" bolts are required.	3/8" THRU BOLTS w/ 3" angle iron backer A minimum of (10) 3/8" bolts are required.
	100 SQ. FT. TO 200 SQ. FT.	1/2" THRU BOLTS w/ 3" angle iron backer A minimum of (1) 1/2" bolt per each 15 sq ft is required.	1/2" THRU BOLTS w/ 3" angle iron backer A minimum of (1) 1/2" bolt per each 15 sq ft is required.	1/2" WEDGEANCHOR A minimum of (1) 1/2" bolt per each 15 sq ft is required.	1/2" WEDGEANCHOR A minimum of (1) 1/2" bolt per each 15 sq ft is required.	1/2" THRU BOLTS w/ 3" angle iron backer A minimum of (1) 1/2" bolt per each 15 sq ft is required.	REQUIRES SPECIAL ENGINEERING	REQUIRES SPECIAL ENGINEERING
	OVER 200 SQ. FT.	REQUIRES SPECIAL ENGINEERING	REQUIRES SPECIAL ENGINEERING	1/2" THRU BOLTS w/ at least 3" angle iron backer A minimum of (1) 1/2" bolt per each 15 sq ft is required.	1/2" THRU BOLTS w/ at least 1" angle iron backer A minimum of (1) 1/2" bolt per each 15 sq ft is required.	REQUIRES SPECIAL ENGINEERING	REQUIRES SPECIAL ENGINEERING	REQUIRES SPECIAL ENGINEERING

Backers = 24" or 36" long steel angle iron (1 1/2" x 1 1/2" min.)

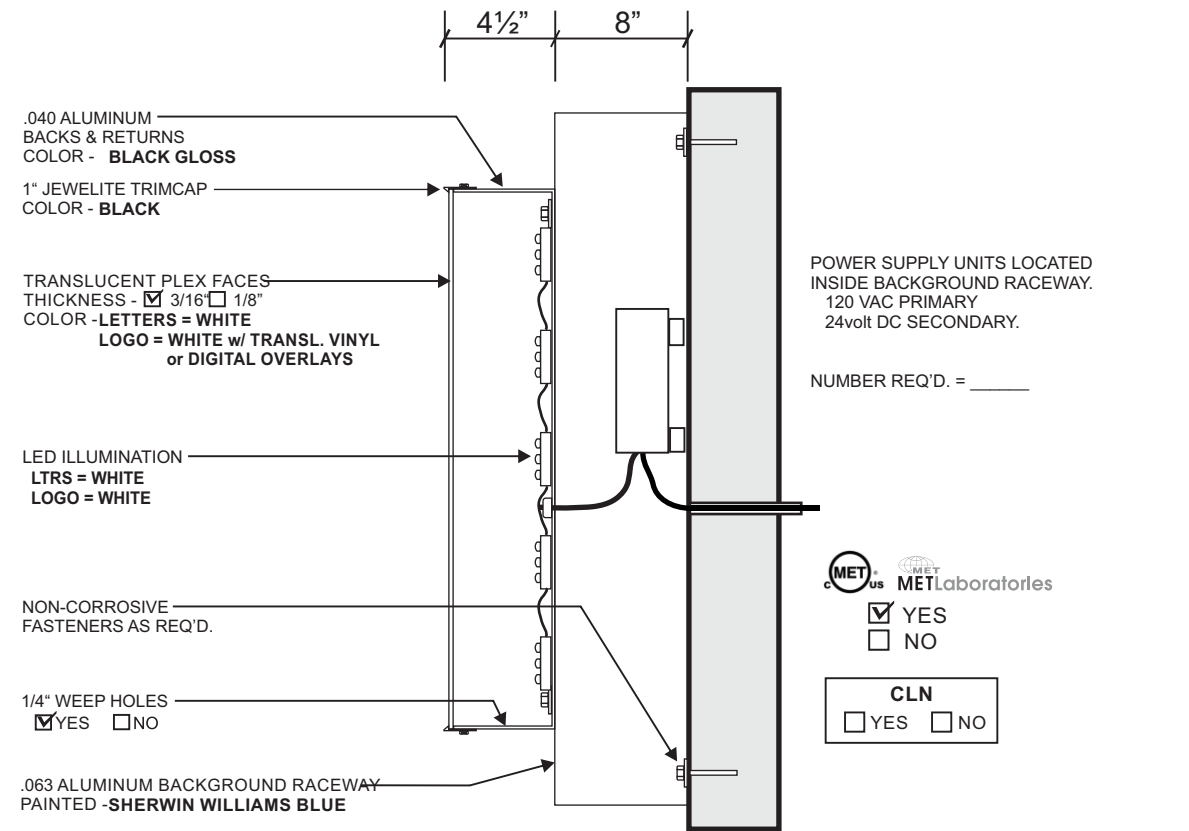

SECTION DETAIL - PLEX FACE CHAN LTRS on BACKGROUND RACEWAY

Scale: NTS

DATE	REVISIONS	NAME	AUTHORIZATION
4-9-20	ADD TENANT PANEL SIGNS TO MONUMENT	KD	
4-9-20	REVISE MNMT PANEL TO BOTTOM SPOT/THREE	KD	CLIENT DATE
4-9-20	REVISE MNMT PANEL TO BOTTOM SPOT/TWO	KD	ACCOUNT EXECUTIVE DATE
			LANDLORD DATE
			ALL CHANGES MUST BE INITIALED BY CLIENT AND ACCOUNT EXECUTIVE ON FINAL APPROVED PRINT.

This drawing is the exclusive property of Accent Graphics, Inc. and is the result of the original work of its employees. The plans are provided to your company for the sole purpose of considering the purchase of a sign manufactured by Accent Graphics, Inc. based on these plans. OR the purchase of the plans and design concepts contained therein for manufacture elsewhere. Distribution or exhibition of the plans to anyone outside of your company or the use of the plans by others to manufacture or design a similar sign as displayed in the plans is expressly forbidden. In the event that such exhibition occurs, Accent Graphics will expect payment of a minimum \$2000 design fee in recompense for the time and effort entailed to produce the plans.

CLIENT SHERWIN WILLIAMS STORE #

INSTALLATION ADDRESS 217 W. MAIN ST. WEST ORANGE NJ

DESIGNER KD ACCOUNT EXECUTIVE DM

DATE 2-28-2020 SHEET 1 OF 3 DESIGN # 20-187 R3

Gerber FILE = P:\1-2020-Jobs\1-Sherwin Williams\NJ\West Orange\Production\JOBS
Corel FILE = P:\1-2020-Jobs\1-Sherwin Williams\NJ\West Orange\Drawings

accent signs graphics
COMPLETE SIGN SERVICE & FABRICATION

523 E. ROCK ISLAND
GRAND PRAIRIE, TX 75050

TOLL FREE (800) 810-3044
METRO (972) 399-0333
FAX (972) 986-4456
WEBSITE www.accentgraphicsinc.com FAX (800) 810-3045



DATE	REVISIONS	NAME
4-9-20	ADD TENANT PANEL SIGNS TO MONUMENT	KD
4-9-20	REVISE MNMT PANEL TO BOTTOM SPOT/THREE	KD
4-9-20	REVISE MNMT PANEL TO BOTTOM SPOT/TWO	KD

AUTHORIZATION	
CLIENT	DATE
ACCOUNT EXECUTIVE	DATE
LANDLORD	DATE
ALL CHANGES MUST BE INITIALED BY CLIENT AND ACCOUNT EXECUTIVE ON FINAL APPROVED PRINT.	

This drawing is the exclusive property of Accent Graphics, Inc. and is the result of the original work of its employees. The plans are provided to your company for the sole purpose of considering the purchase of a sign manufactured by Accent Graphics, Inc. based on these plans. OR the purchase of the plans and design concepts contained therein for manufacture elsewhere. Distribution or exhibition of the plans to anyone outside of your company or the use of the plans by others to manufacture or design a similar sign as displayed in the plans is expressly forbidden. In the event that such exhibition occurs, Accent Graphics will expect payment of a minimum \$2000 design fee in recompense for the time and effort entailed to produce the plans.

CLIENT SHERWIN WILLIAMS STORE #

INSTALLATION ADDRESS 217 W. MAIN ST. WEST ORANGE NJ

DESIGNER KD ACCOUNT EXECUTIVE DM

DATE 2-28-2020 SHEET 2 OF 3 DESIGN # 20-187 R3


Gerber FILE = P:\1-2020-Jobs\1-Sherwin Williams\NJ\West Orange\Production\JOBS

Corel FILE = P:\1-2020-Jobs\1-Sherwin Williams\NJ\West Orange\Drawings

accent **signs** **graphics**
COMPLETE SIGN SERVICE & FABRICATION


523 E. ROCK ISLAND
GRAND PRAIRIE, TX 75050

TOLL FREE (800) 810-3044
METRO (972) 399-0333
FAX (972) 986-4456
EMAIL (972) 986-4456
WEBSITE www.accentgraphicsinc.com FAX (800) 810-3045

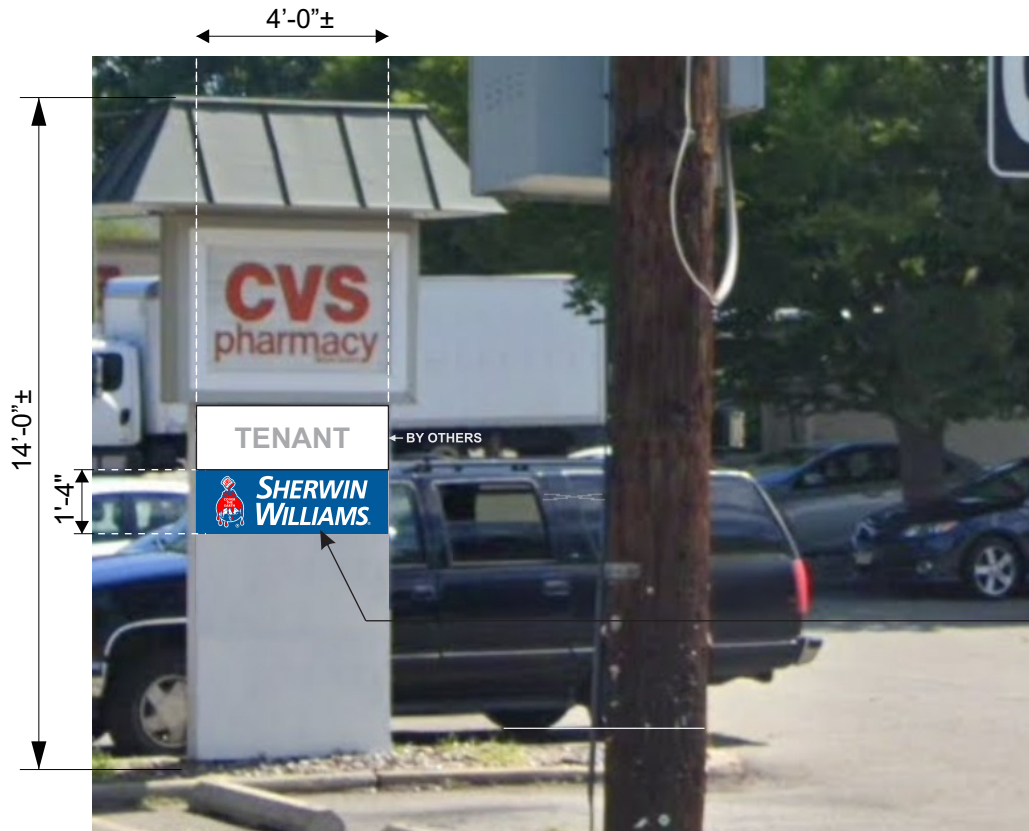

MONUMENT TENANT SIGN PANEL

Scale: 1/4" = 1'-0"

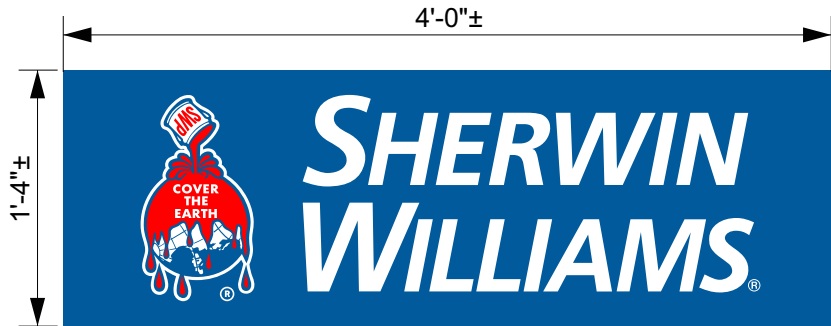

FLAT ALUMINUM SIGN PANEL

QTY: (2) REQ'D

Scale: 1" = 1'-0"

REMOVE EXISTING METAL SIGN & REPLACE W/ NEW ALUMINUM TENANT SIGNS

- * FLAT .040" WHITE ALUM. FACES. MECHANICALLY FASTENED TO MNMT. CLADDING
- * DIGITALLY PRINTED SHERWIN WILLIAMS BLUE BACKGROUND w/ WHITE COPY & STANDARD SHERWIN WILLIAMS LOGO COLORS.

* **ESTIMATED SIZE...FIELD VERIFY BEFORE MANUFACTURE.**

INSTALLATION REQUIREMENTS for all signs unless specified otherwise on individual sign specifications. Variation from this criteria without written approval from Accent Graphics is strictly forbidden.

* All freestanding signs are to be engineered for local conditions by a licensed and registered engineer.

SIGN SIZE	MOUNTING SURFACE							
	SQUARE FOOTAGE	WOOD	SHEET METAL	BRICK	CONCRETE	CONCRETE BLOCK	DRYVIT / EIFS	STUCCO over wire mesh
UNDER 10 SQ. FT.	3/8" THRU BOLTS w/ 2" angle iron backer A minimum of (4) 3/8" bolts are required.	3/8" THRU BOLTS w/ 2" angle iron backer A minimum of (4) 3/8" bolts are required.	3/8" LEAD ANCHORS A minimum of (4) 3/8" bolts are required.	3/8" LEAD ANCHORS A minimum of (4) 3/8" bolts are required.	3/8" LEAD ANCHORS A minimum of (4) 3/8" bolts are required.	3/8" TOGGLE A minimum of (4) 3/8" bolts are required.	3/8" THRU BOLTS w/ 2" angle iron backer A minimum of (4) 3/8" bolts are required.	3/8" THRU BOLTS w/ 2" angle iron backer A minimum of (4) 3/8" bolts are required.
10 SQ. FT. TO 50 SQ. FT.	3/8" THRU BOLTS w/ 2" angle iron backer A minimum of (4) 3/8" bolts are required.	3/8" THRU BOLTS w/ 2" angle iron backer A minimum of (4) 3/8" bolts are required.	3/8" LEAD ANCHORS A minimum of (4) 3/8" bolts are required.	3/8" LEAD ANCHORS A minimum of (4) 3/8" bolts are required.	3/8" LEAD ANCHORS A minimum of (4) 3/8" bolts are required.	3/8" TOGGLE A minimum of (4) 3/8" bolts are required.	3/8" THRU BOLTS w/ 2" angle iron backer A minimum of (4) 3/8" bolts are required.	3/8" THRU BOLTS w/ 2" angle iron backer A minimum of (4) 3/8" bolts are required.
50 SQ. FT. TO 100 SQ. FT.	3/8" THRU BOLTS w/ 3" angle iron backer A minimum of (10) 3/8" bolts are required.	3/8" THRU BOLTS w/ 3" angle iron backer A minimum of (10) 3/8" bolts are required.	1/2" LEAD ANCHORS A minimum of (10) 1/2" bolts are required.	1/2" LEAD ANCHORS A minimum of (10) 1/2" bolts are required.	1/2" LEAD ANCHORS A minimum of (10) 1/2" bolts are required.	3/8" THRU BOLTS w/ 1" angle iron backer A minimum of (10) 3/8" bolts are required.	3/8" THRU BOLTS w/ 3" angle iron backer A minimum of (10) 3/8" bolts are required.	3/8" THRU BOLTS w/ 3" angle iron backer A minimum of (10) 3/8" bolts are required.
100 SQ. FT. TO 200 SQ. FT.	1/2" THRU BOLTS w/ 3" angle iron backer A minimum of (1) 1/2" bolt per each 15 sq ft is required.	1/2" THRU BOLTS w/ 3" angle iron backer A minimum of (1) 1/2" bolt per each 15 sq ft is required.	1/2" WEDGE ANCHOR A minimum of (1) 1/2" bolt per each 15 sq ft is required.	1/2" WEDGE ANCHOR A minimum of (1) 1/2" bolt per each 15 sq ft is required.	1/2" WEDGE ANCHOR A minimum of (1) 1/2" bolt per each 15 sq ft is required.	1/2" THRU BOLTS w/ 3" angle iron backer A minimum of (1) 1/2" bolt per each 15 sq ft is required.	REQUIRES SPECIAL ENGINEERING	REQUIRES SPECIAL ENGINEERING
OVER 200 SQ. FT.	REQUIRES SPECIAL ENGINEERING	REQUIRES SPECIAL ENGINEERING	1/2" THRU BOLTS w/ at least 3" angle iron backer A minimum of (1) 1/2" bolt per each 15 sq ft is required.	1/2" THRU BOLTS w/ at least 3" angle iron backer A minimum of (1) 1/2" bolt per each 15 sq ft is required.	REQUIRES SPECIAL ENGINEERING	REQUIRES SPECIAL ENGINEERING	REQUIRES SPECIAL ENGINEERING	REQUIRES SPECIAL ENGINEERING

Backers = 2 1/2" or 36" long steel angle iron (1 1/2" x 1 1/2" min.)

DATE	REVISIONS	NAME	AUTHORIZATION
4-9-20	ADD TENANT PANEL SIGNS TO MONUMENT	KD	
4-9-20	REVISE MNMT PANEL TO BOTTOM SPOT/THREE	KD	
4-9-20	REVISE MNMT PANEL TO BOTTOM SPOT/TWO	KD	

CLIENT	DATE
ACCOUNT EXECUTIVE	DATE
LANDLORD	DATE
ALL CHANGES MUST BE INITIALED BY CLIENT AND ACCOUNT EXECUTIVE ON FINAL APPROVED PRINT.	

This drawing is the exclusive property of Accent Graphics, Inc. and is the result of the original work of its employees. The plans are provided to your company for the sole purpose of considering the purchase of a sign manufactured by Accent Graphics, Inc. based on these plans. OR the purchase of the plans and design concepts contained therein for manufacture elsewhere. Distribution or exhibition of the plans to anyone outside of your company or the use of the plans by others to manufacture or design a similar sign as displayed in the plans is expressly forbidden. In the event that such exhibition occurs, Accent Graphics will expect payment of a minimum \$2000 design fee in recompense for the time and effort entailed to produce the plans.

CLIENT SHERWIN WILLIAMS STORE #

INSTALLATION ADDRESS 217 W. MAIN ST. WEST ORANGE NJ

DESIGNER KD ACCOUNT EXECUTIVE DM

DATE 2-28-2020 SHEET 3 OF 3 DESIGN # 20-187 R3

Gerber FILE = P:\1-2020-Jobs\1-Sherwin Williams\NJ\West Orange\Production\JOBS

Corel FILE = P:\1-2020-Jobs\1-Sherwin Williams\NJ\West Orange\Drawings

accent

signs

graphics

COMPLETE SIGN SERVICE & FABRICATION

523 E. ROCK ISLAND
GRAND PRAIRIE, TX 75050

TOLL FREE (800) 810-3044
METRO (972) 399-0333
FAX (972) 986-4456
WEBSITE www.accentgraphicsinc.com

EXISTING CONDITION

