


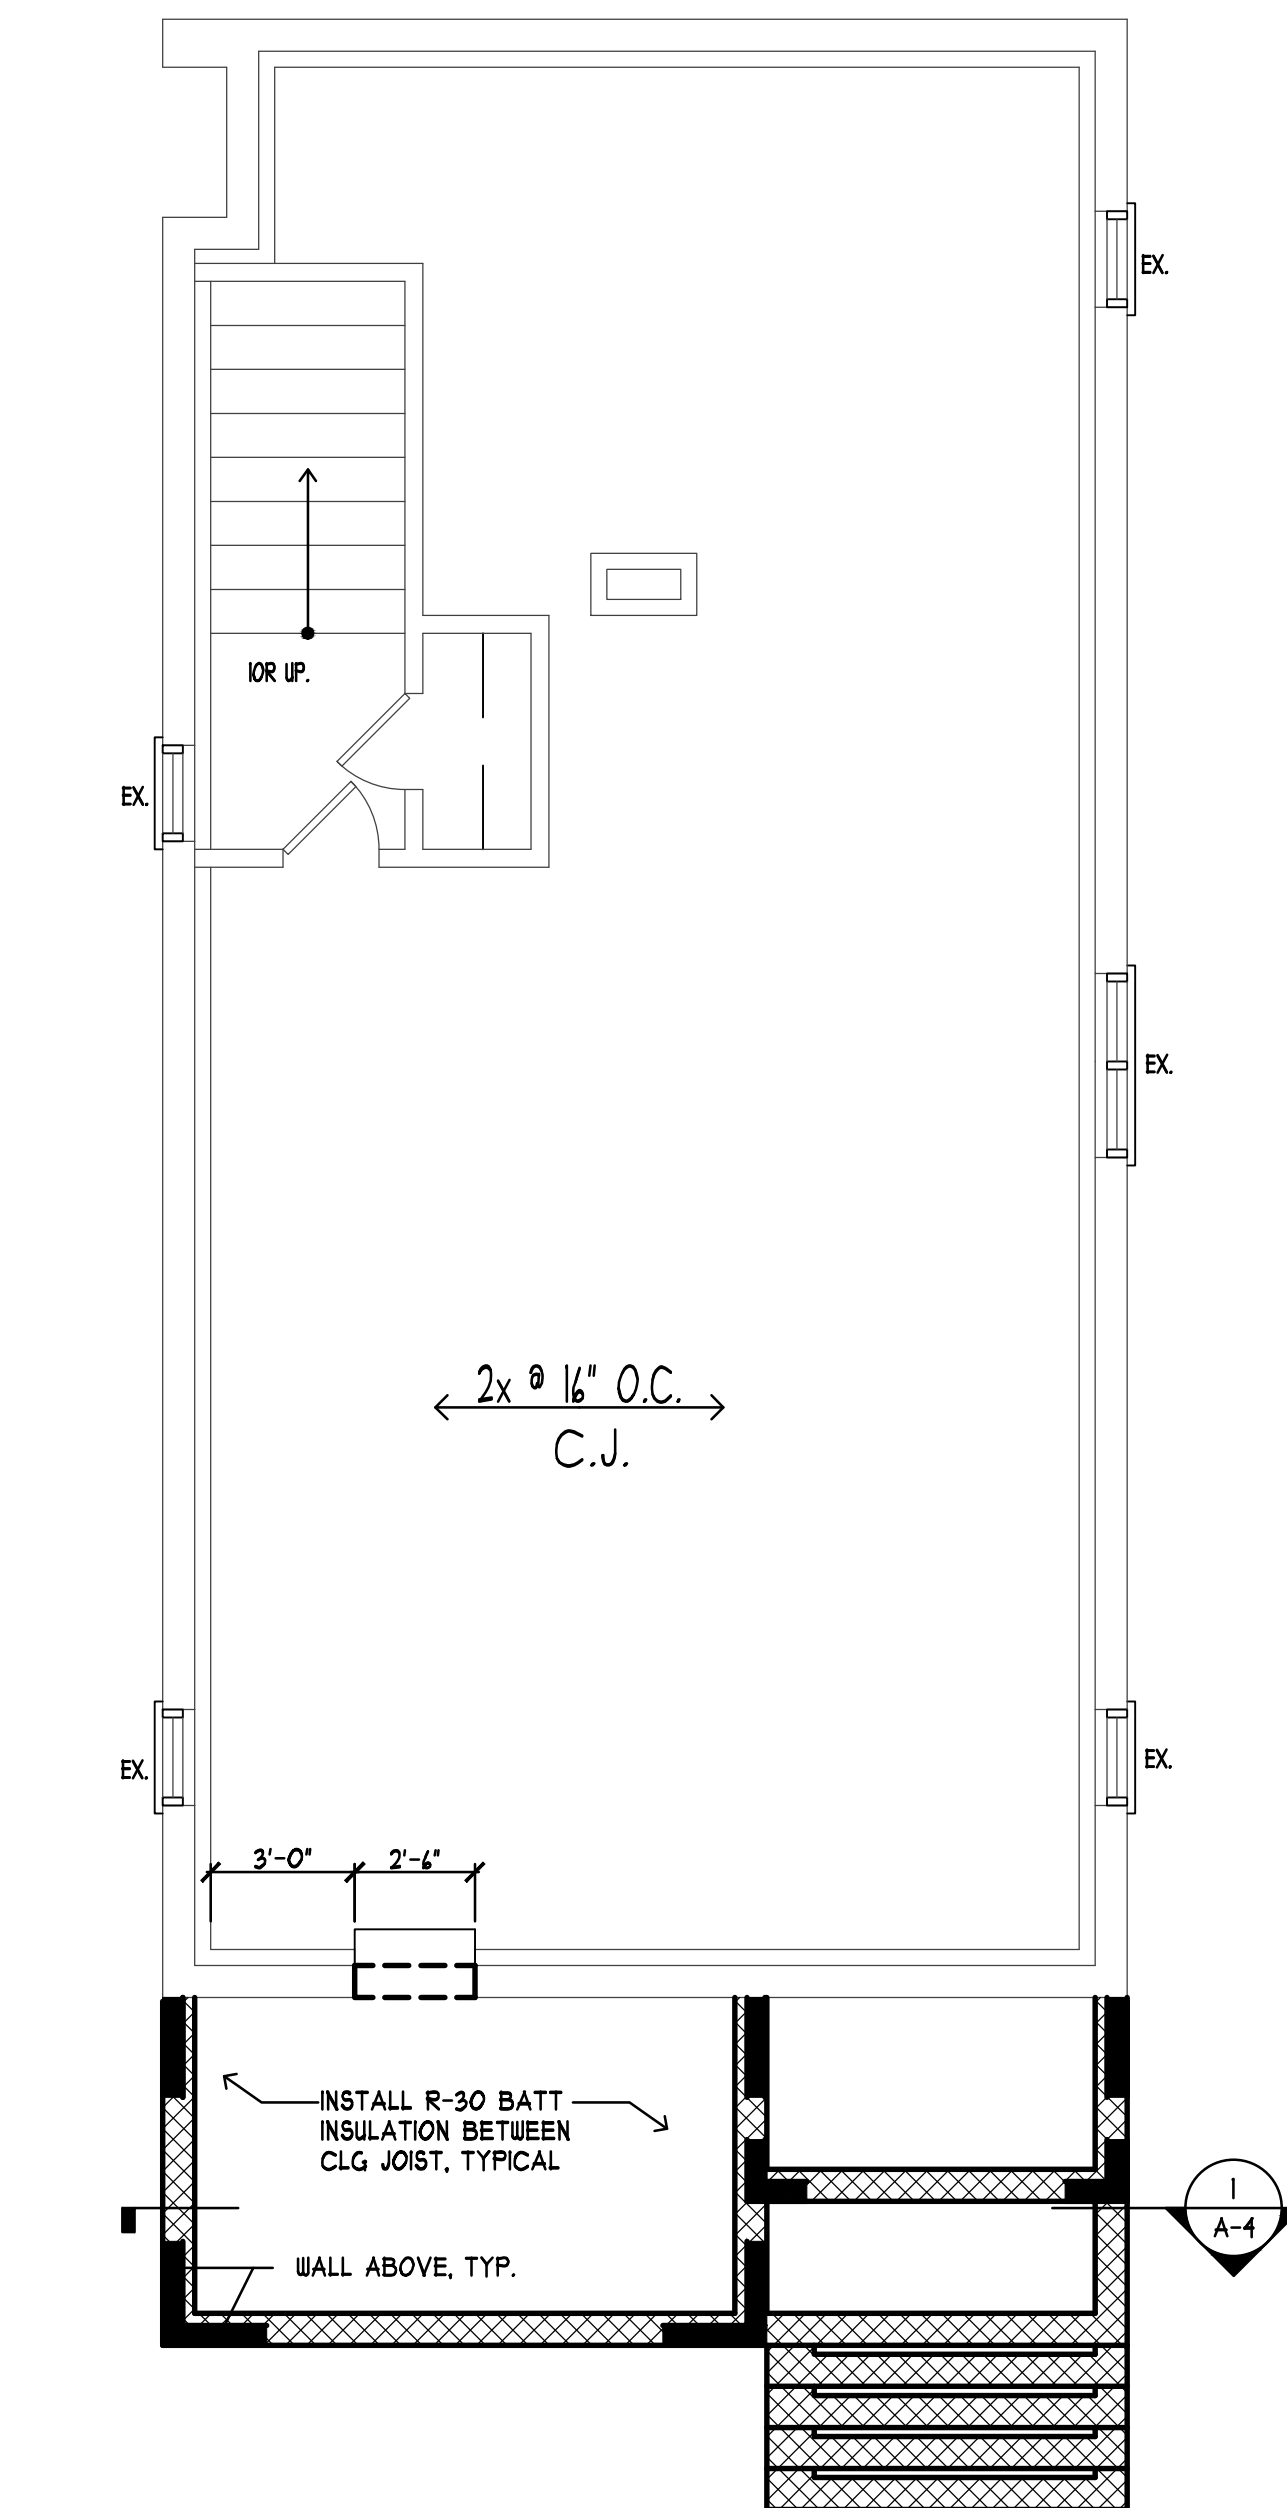

PROPOSED BASEMENT PLAN

SCALE: 1/4" = 1'-0"

PE

PERMIT SET
FOR CONSTRUCTION

A-1



*Cirangle
Architects*
ARCHITECTURE, INTERIOR DESIGN

14 PLAZA NINE
MANALAPAN, N.J. 07726
(732) 303-7822

NJ License No. 10677
PA License No. RA-013290B

Project
**TAMAY RESIDENTIAL
ADDITION**

Lot:100 Block:125.02
Township of West Orange
Essex County, NJ 07052

Sheet Title
**PROPOSED BASEMENT
FIRST & SECOND FLOOR
PLAN**

REVISIONS		
NO.	Date	Description
1	06/19/20	SCHEMATIC PLAN A
2	09/09/20	PERMIT SET
5	09/02/21	REVISION #3

Date	12/12/19	Project No.	19010
Scale		Sheet No.	A-1
Drawn	CS		
Chkd	ISC		