




PERSPECTIVE VIEW FROM SOUTH WEST

REVISED PER TOWNSHIP COMMENTS & PHASED DEVELOPMENT		2/17/22
REVISED PER TOWNSHIP COMMENTS		10/14/21
PLANNING BOARD APPROVAL		8/08/21
NO.	REVISION	DATE

3D RENDERING

PROPOSED ALTERATION
ESSEX MEDICAL CENTER



769 NORTHFIELD AVE. LIVINGSTON, N.J.

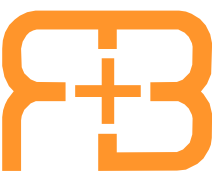 **Rotwein+Blake**
16 Microbath Road, Suite B Livingston, NJ 07039
PH: 973.740.9755 FAX: 973.740.9766
www.rb-arch.com E-mail: email@rb-arch.com

LMH 10-8-21

202105.00	EDY	7/29/21
	DWN BY	DATE
	LB	
	CHECKED	SCALE

A0
DRAWING NO.

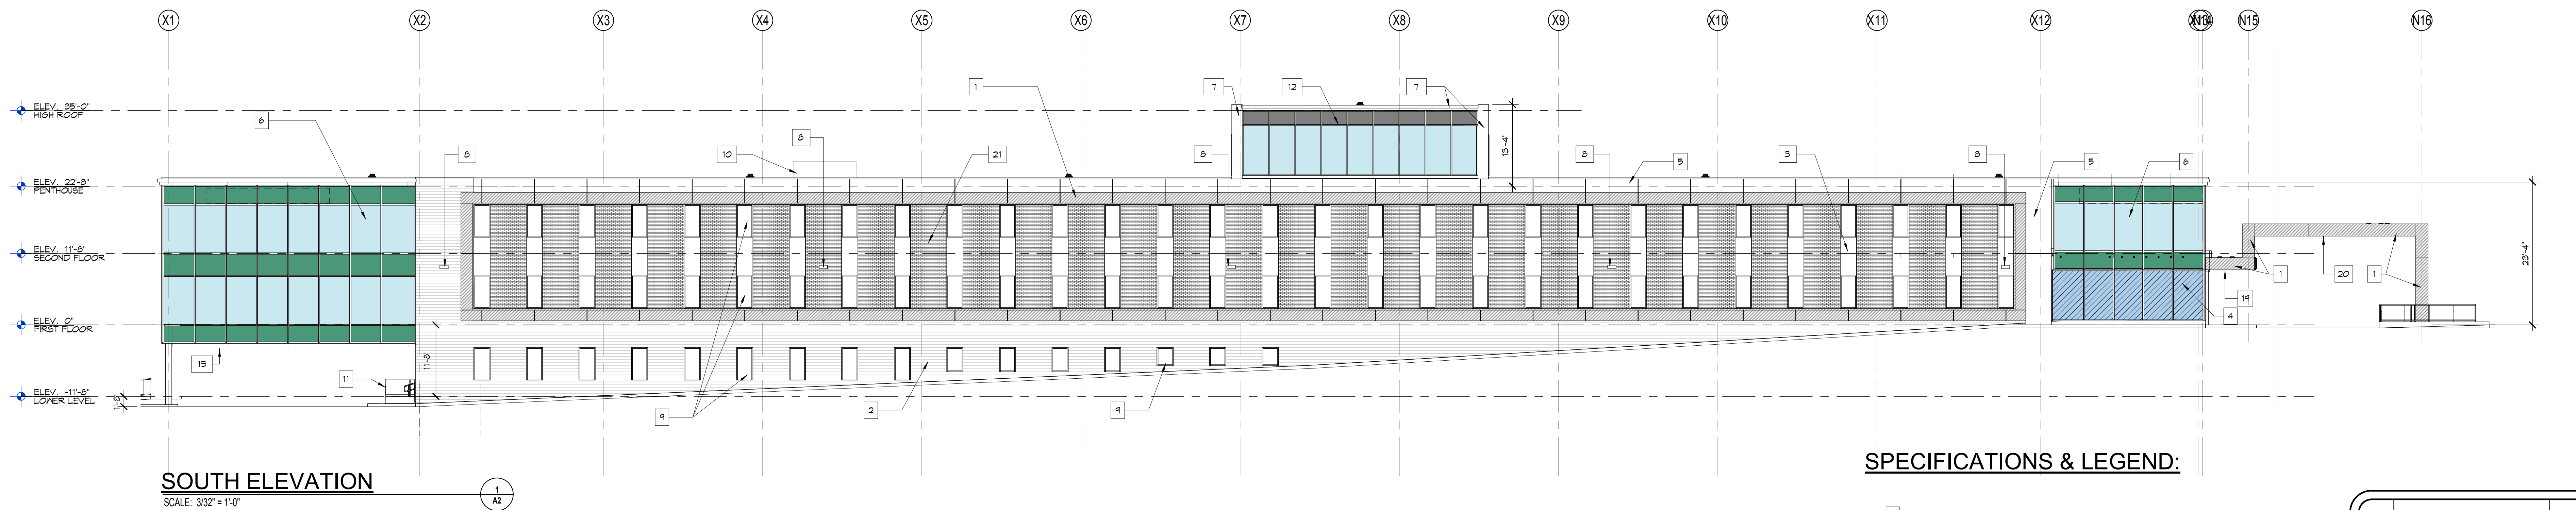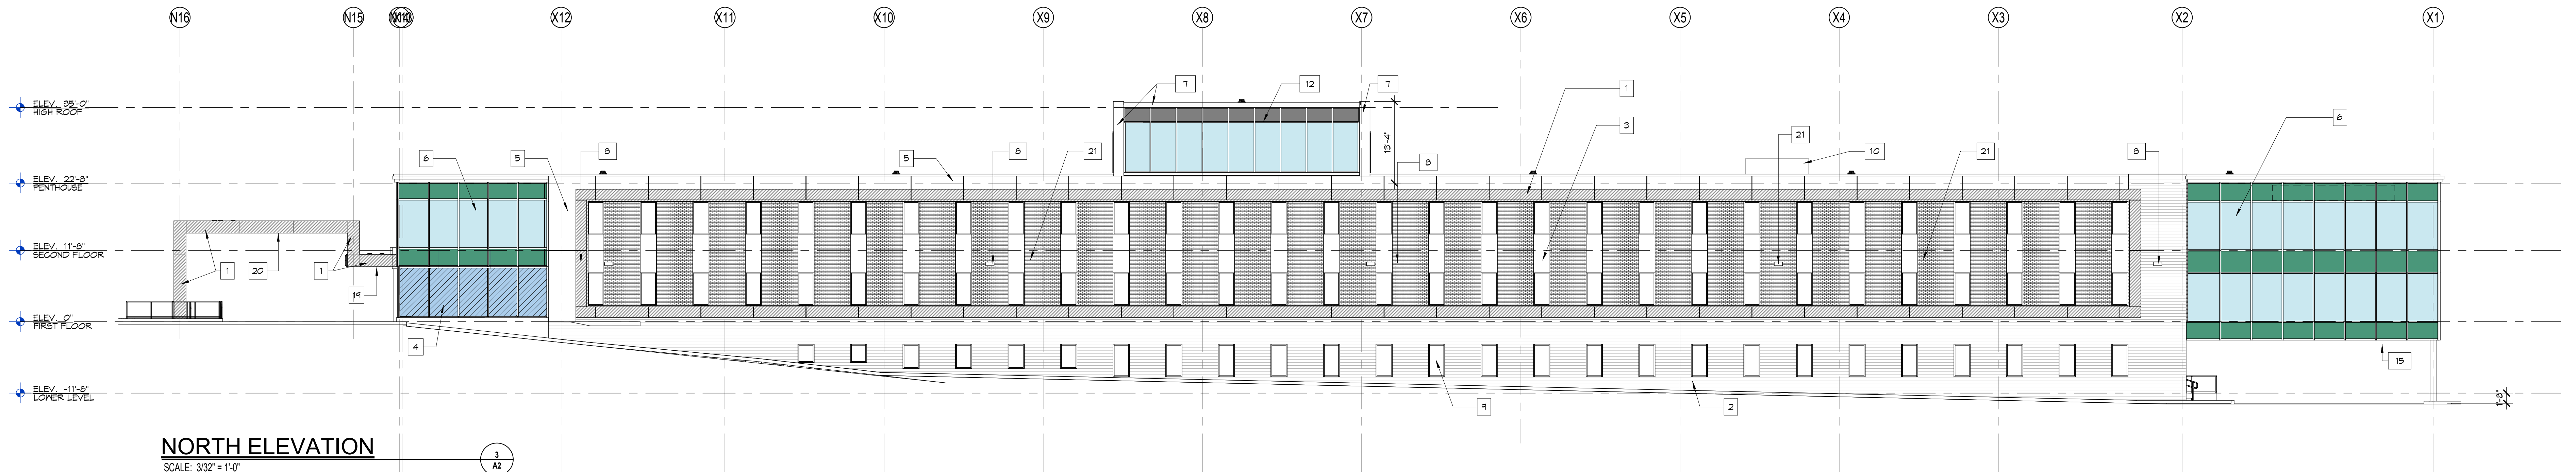

SPECIFICATIONS & LEGEND:

- 1 CORTEN-STEEL-LOOK ALUMINUM COMPOSITE METAL PANELS RAINSCREEN SYSTEM WALL FINISH ON METAL HAT CHANNELS ON THERMALLY BROKEN GREEN Z-GLIPS
- 2 BOARD FORM CONCRETE-LOOK FIBER CEMENT BOARD WALL FINISH
- 3 COLOR 1, ALUMINUM COMPOSITE METAL PANEL BETWEEN WINDOWS (COLOR TO BE SELECTED BY ARCHITECT)
- 4 ALUMINUM FRAME 1" THICK INSULATING GLASS STOREFRONT WITH VISION GLAZING 4 SPANDREL GLASS WHERE SHOWN, BASIS OF DESIGN: KAWNEER 451T OR APPROVED EQUAL
- 5 COLOR 3, ALUMINUM COMPOSITE METAL PANEL (COLOR TO BE SELECTED BY ARCHITECT)
- 6 EXISTING ALUMINUM FRAME TO REMAIN, GLASS TO BE REPLACED
- 7 COLOR 3, ALUMINUM COMPOSITE METAL PANEL (COLOR TO BE SELECTED BY ARCHITECT)
- 8 WALL MOUNTED LIGHT FIXTURE FOR SITE LIGHTING. REFER TO CIVIL DRAWINGS FOR LIGHT FIXTURE SPECS.
- 9 EXISTING WINDOWS TO REMAIN
- 10 WHITE T.P.O. MEMBRANE FINISH ELEVATOR BULKHEAD BEYOND
- 11 PAINTED METAL RAILING
- 12 EXISTING ALUMINUM FRAMED GLASS STOREFRONT AT PENTHOUSE LEVEL TO REMAIN
- 13 EXISTING PENTHOUSE WALL/DOOR BEYOND TO BE PAINTED
- 14 ALUM FRAME GLASS SLIDING DOOR WITHIN STOREFRONT SYSTEM
- 15 REPLACE EXISTING CEILING TILES TO MATCH EXISTING. CEILING GRID TO BE PAINTED TO MATCH EXISTING.
- 16 WOOD-LOOK ALUMINUM COMPOSITE METAL PANEL RAINSCREEN WALL SYSTEM
- 17 TENANT SIGNAGE: INDIVIDUAL BACK LIT ALUMINUM CHANNEL LETTERS
- 18 WOOD-LOOK ALUMINUM COMPOSITE METAL PANEL CEILING SYSTEM
- 20 FOR UPPER CANOPY CEILING, UNDERSIDE OF METAL DECK SHALL BE EXPOSED AND TO BE PAINTED. COLOR TO BE SELECTED BY ARCHITECT.
- 21 EXISTING BRICK VENEER TO BE PAINTED (COLOR TO BE SELECTED BY ARCHITECT)

	REVISED PER TOWNSHIP COMMENTS & PHASED DEVELOPMENT	2/17/22
	REVISED PER TOWNSHIP COMMENTS	10/14/21
	PLANNING BOARD APPROVAL	8/08/21
NO.	REVISION	DATE

BUILDING ELEVATIONS


PROPOSED ALTERATION ESSEX MEDICAL CENTER


769 NORTHFIELD AVE. LIVINGSTON, N.J.

Rotwein+Blake
16 Microhab Road, Suite B Livingston, NJ 07039
PH: 973.740.9755 FAX: 973.740.9766
www.rb-arch.com E-mail: email@rb-arch.com

LMH 10.8.24


202105.00	EDY	7/29/21	A2
PROJECT NO.	DWGN. BY	DATE	
	LB	As indicated	
	CHECKED	SCALE	

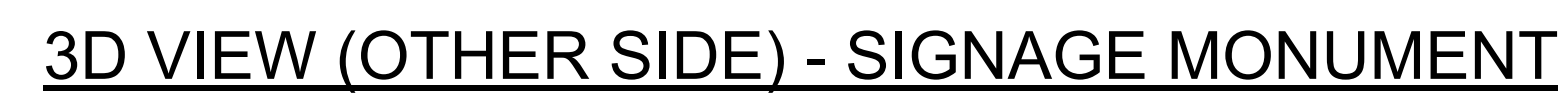

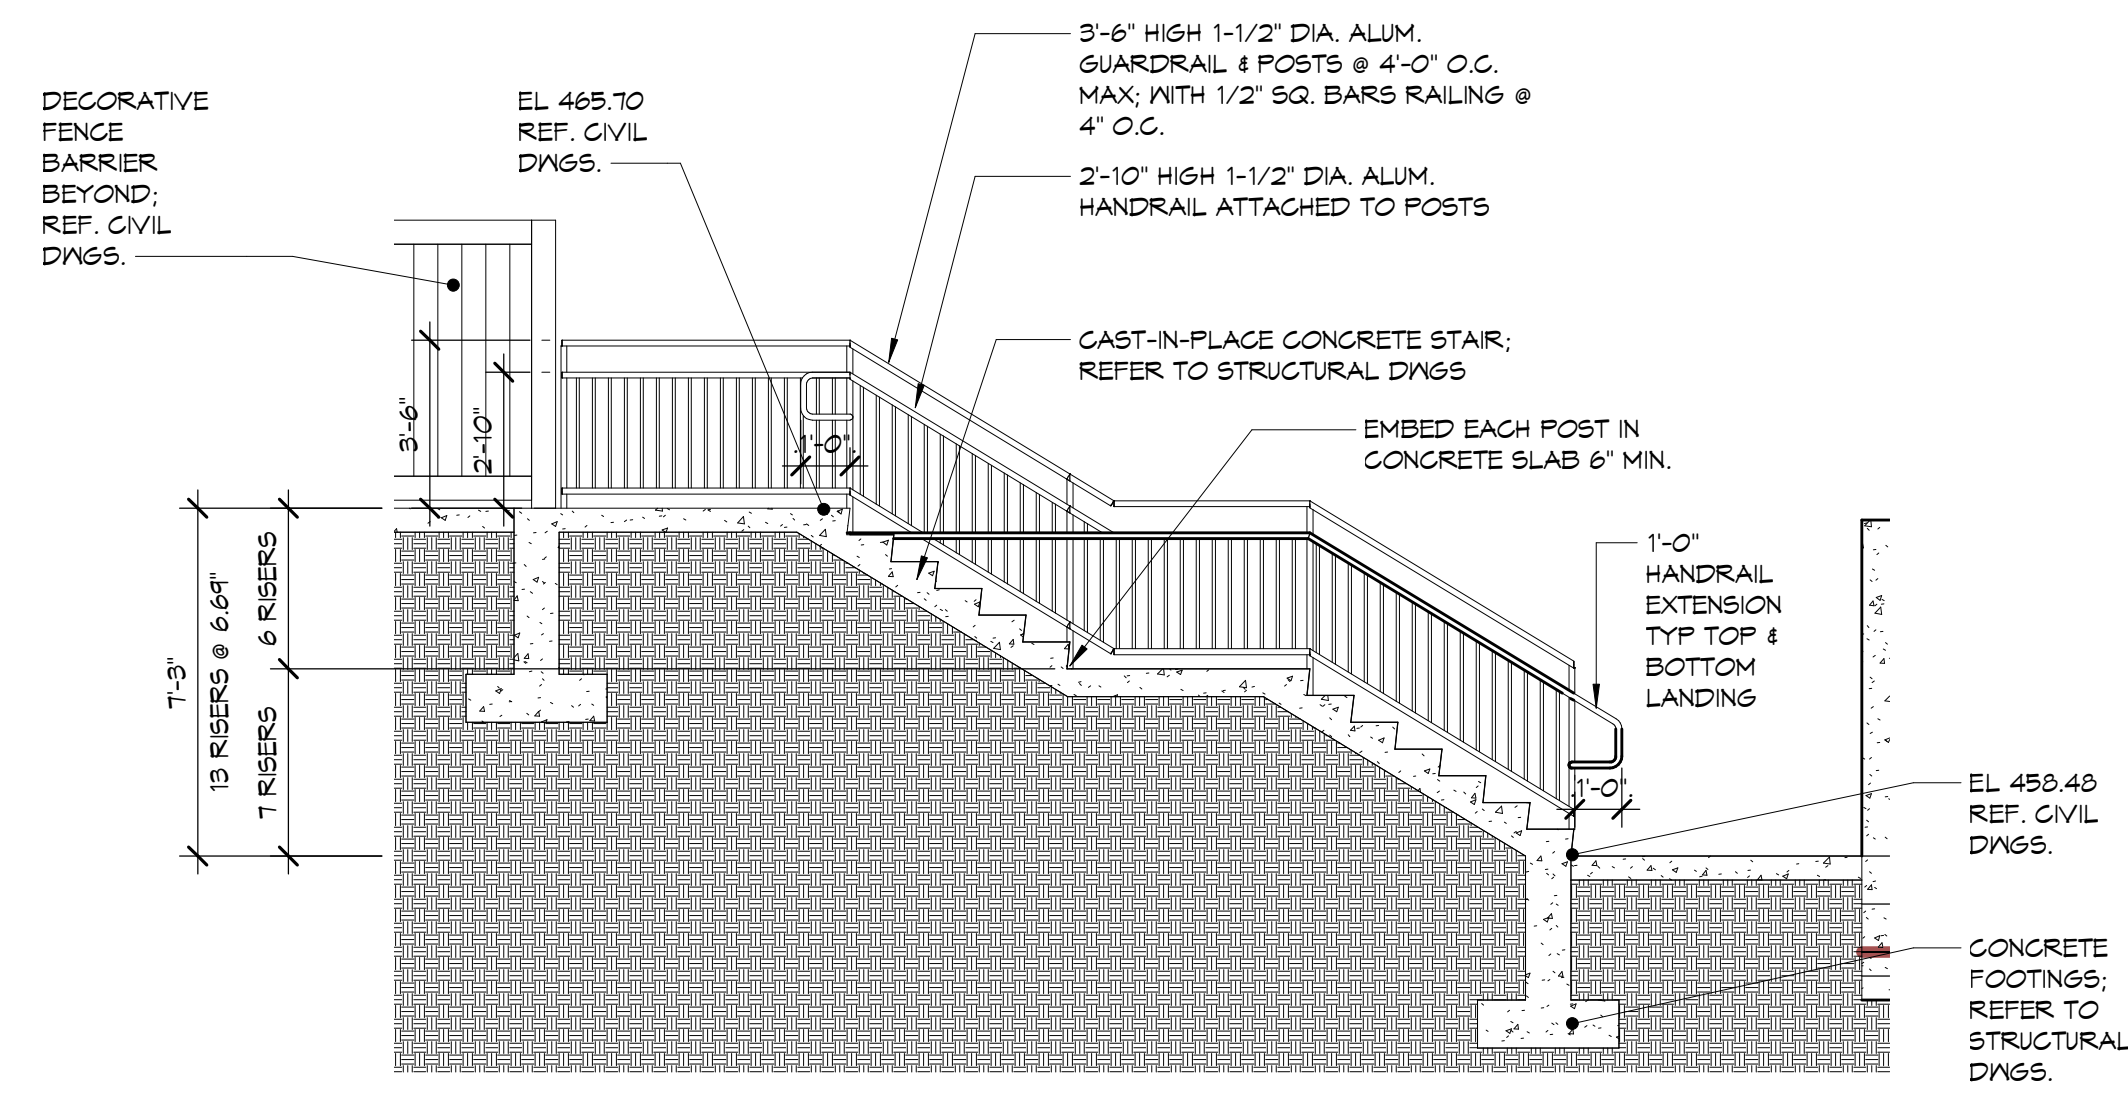


EAST EXTERIOR STAIR SECTION DETAIL

SCALE: 1/4" = 1'-0"

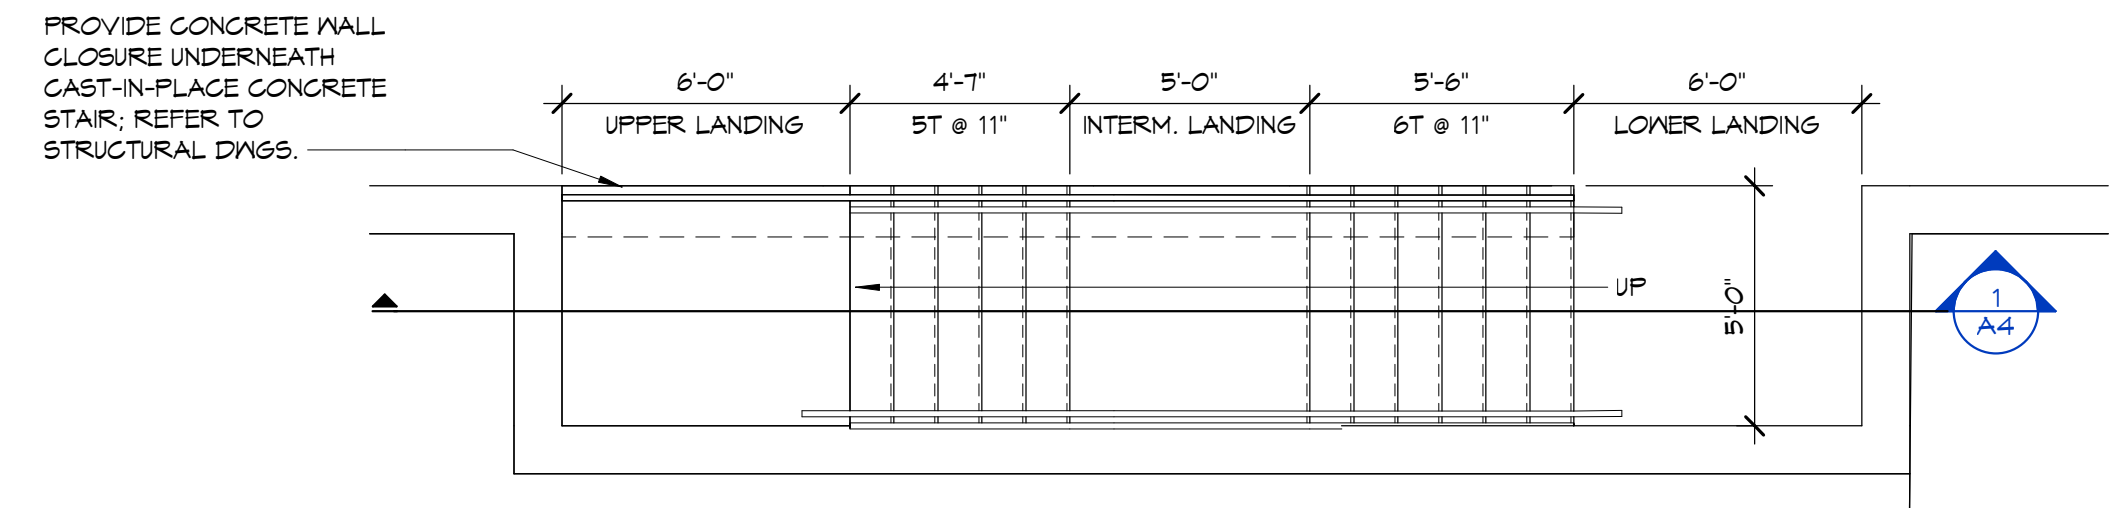


EAST EXTERIOR STAIR PLAN

SCALE: 1/4" = 1'-0"

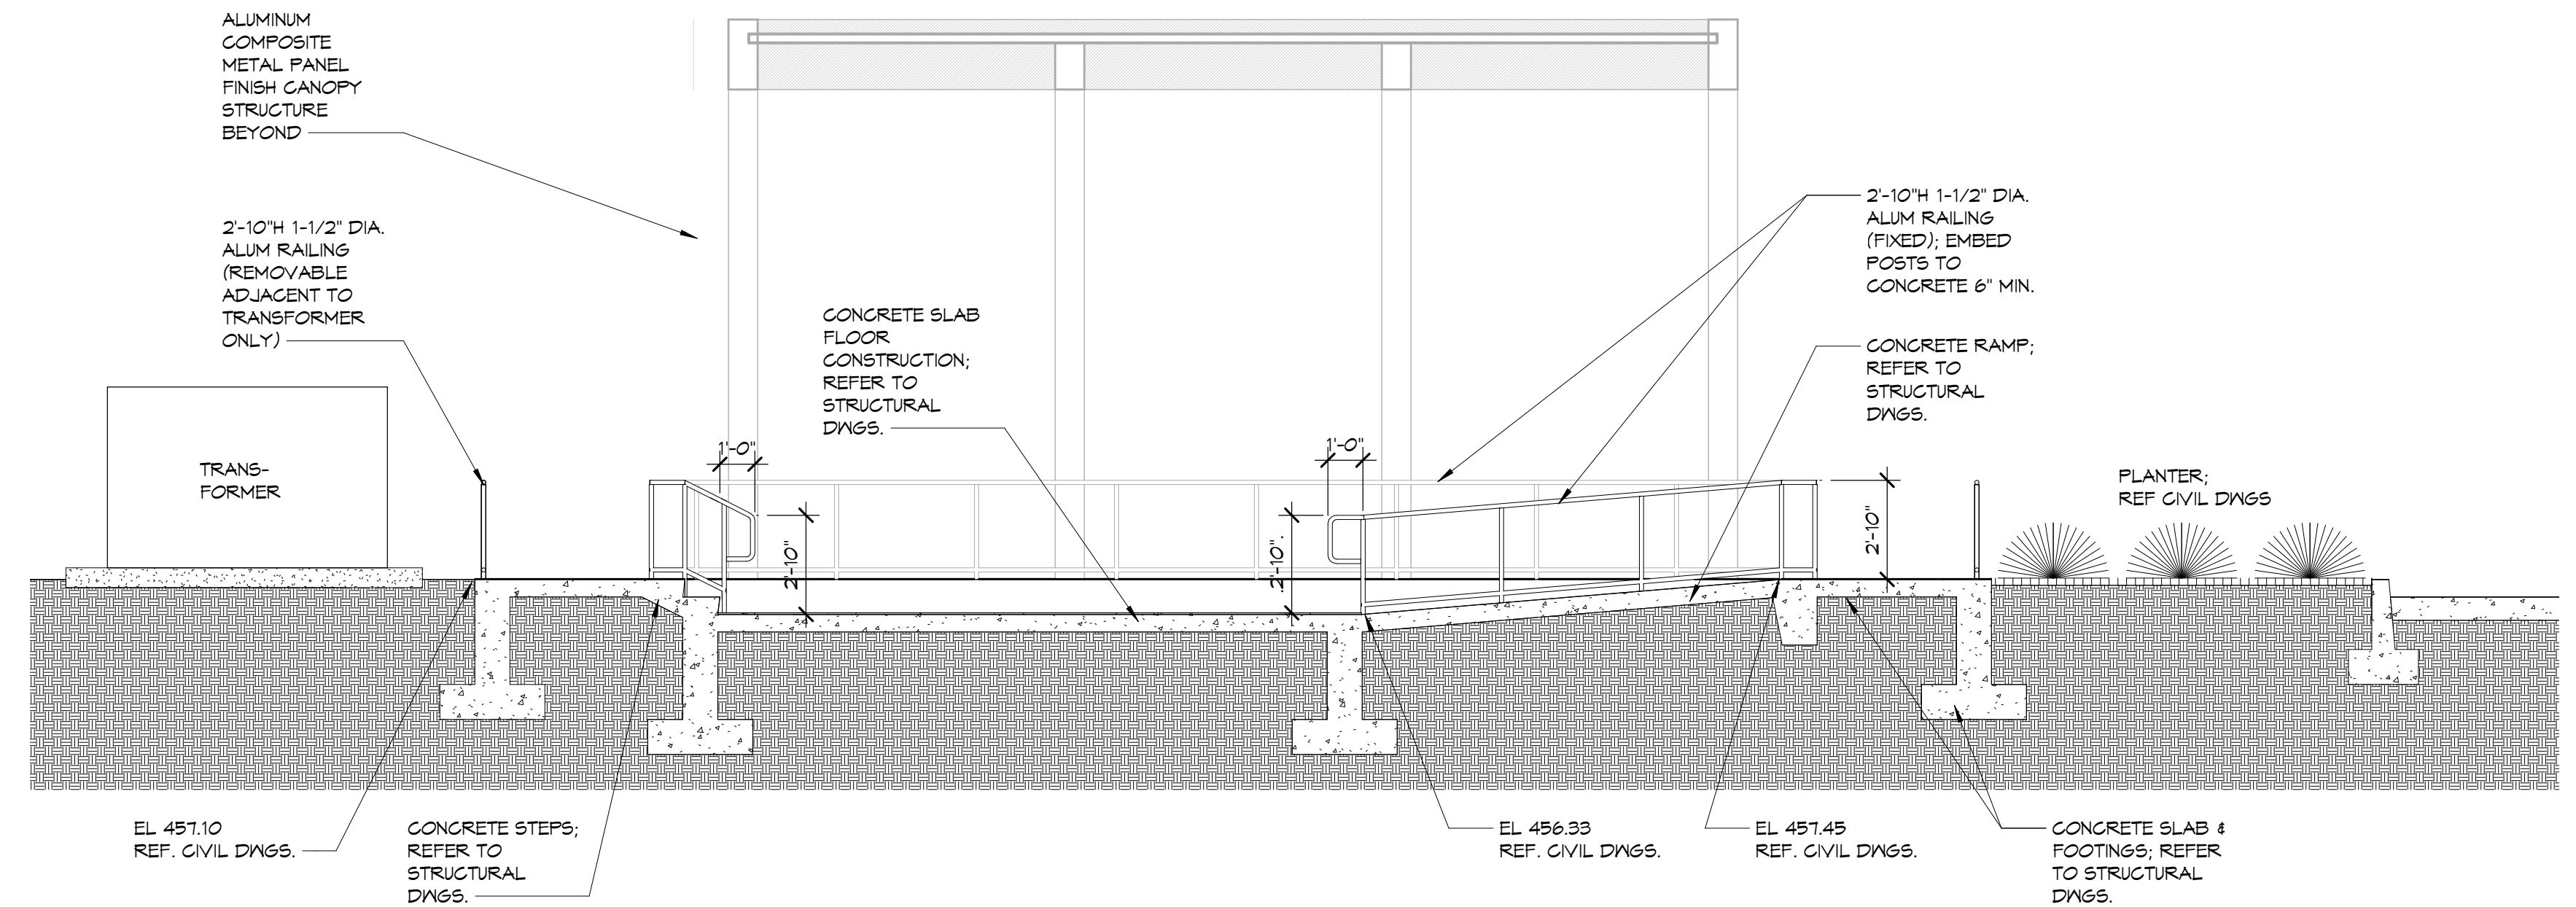


SECTION OF RAMP & STEPS AT EAST DROPOFF

SCALE: 1/4" = 1'-0"

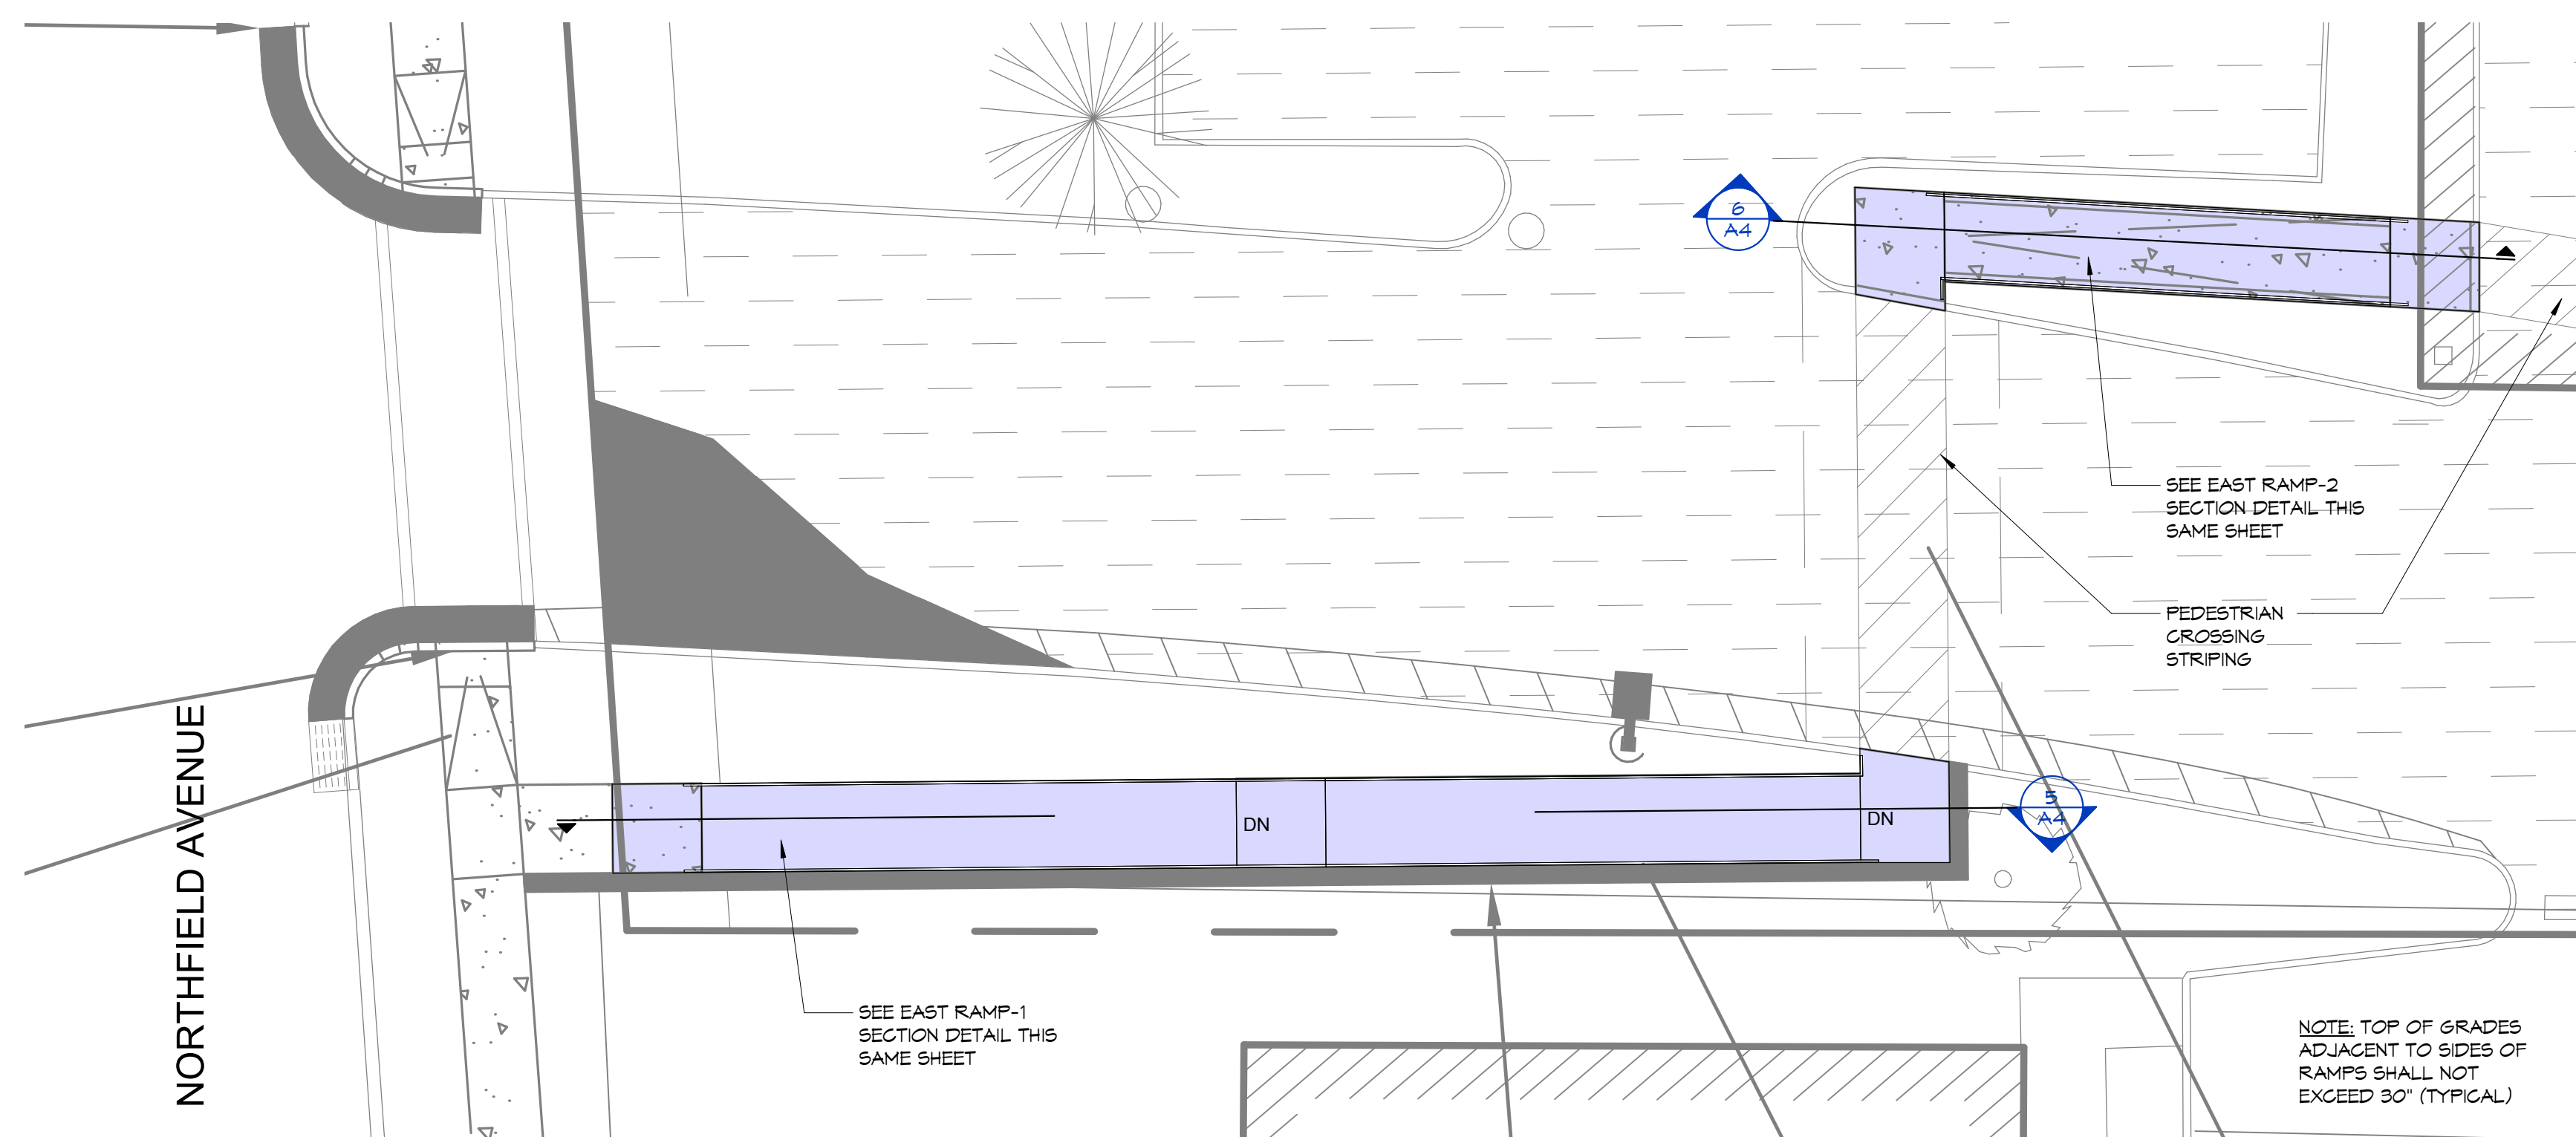


PLAN OF WEST RAMPS 1 & 2

SCALE: 1/8" = 1'-0"

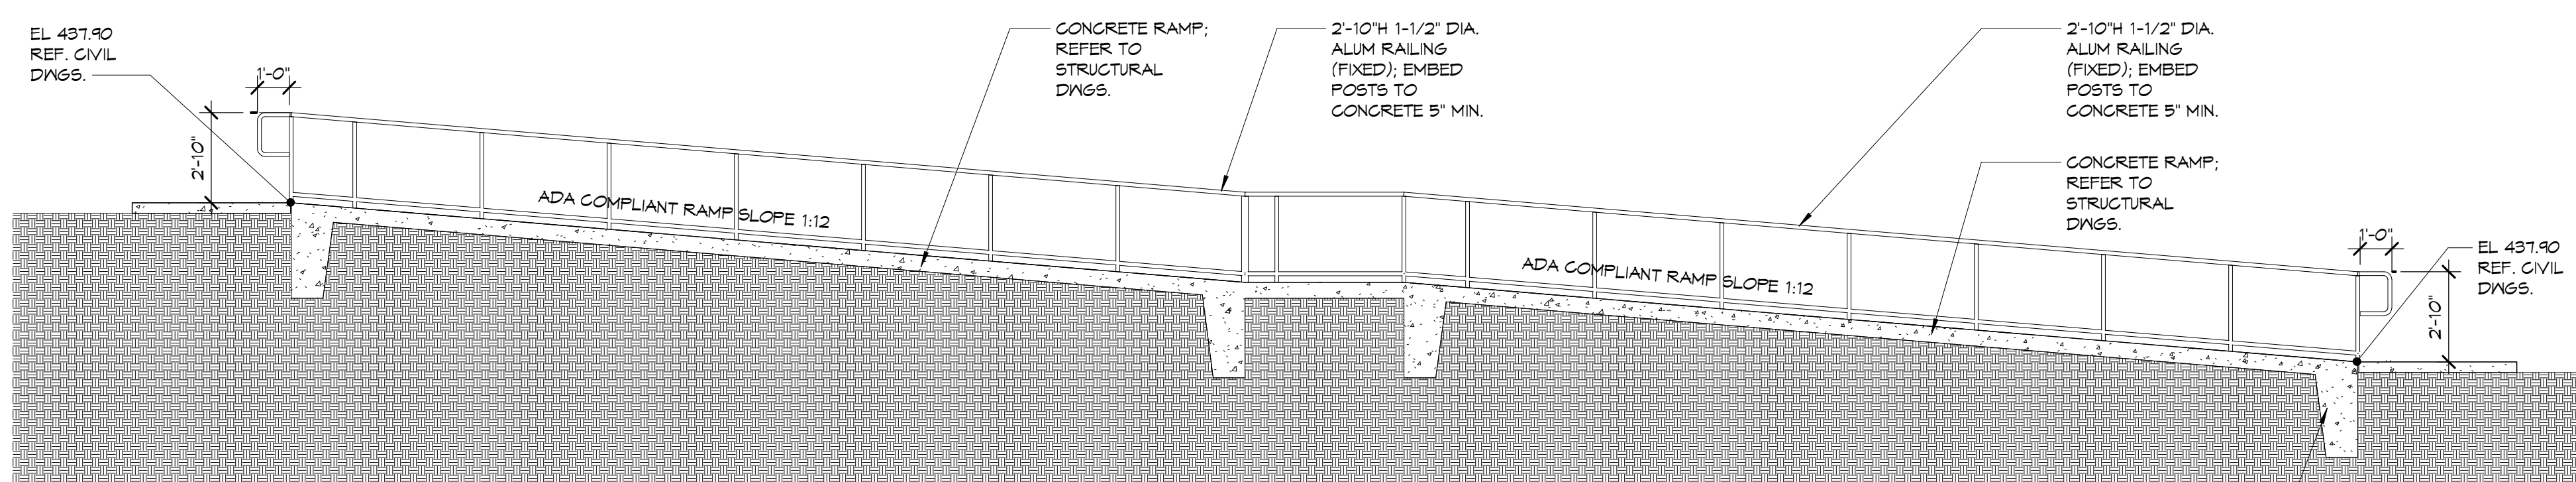


WEST RAMP 1 SECTION DETAIL

SCALE: 1/4" = 1'-0"

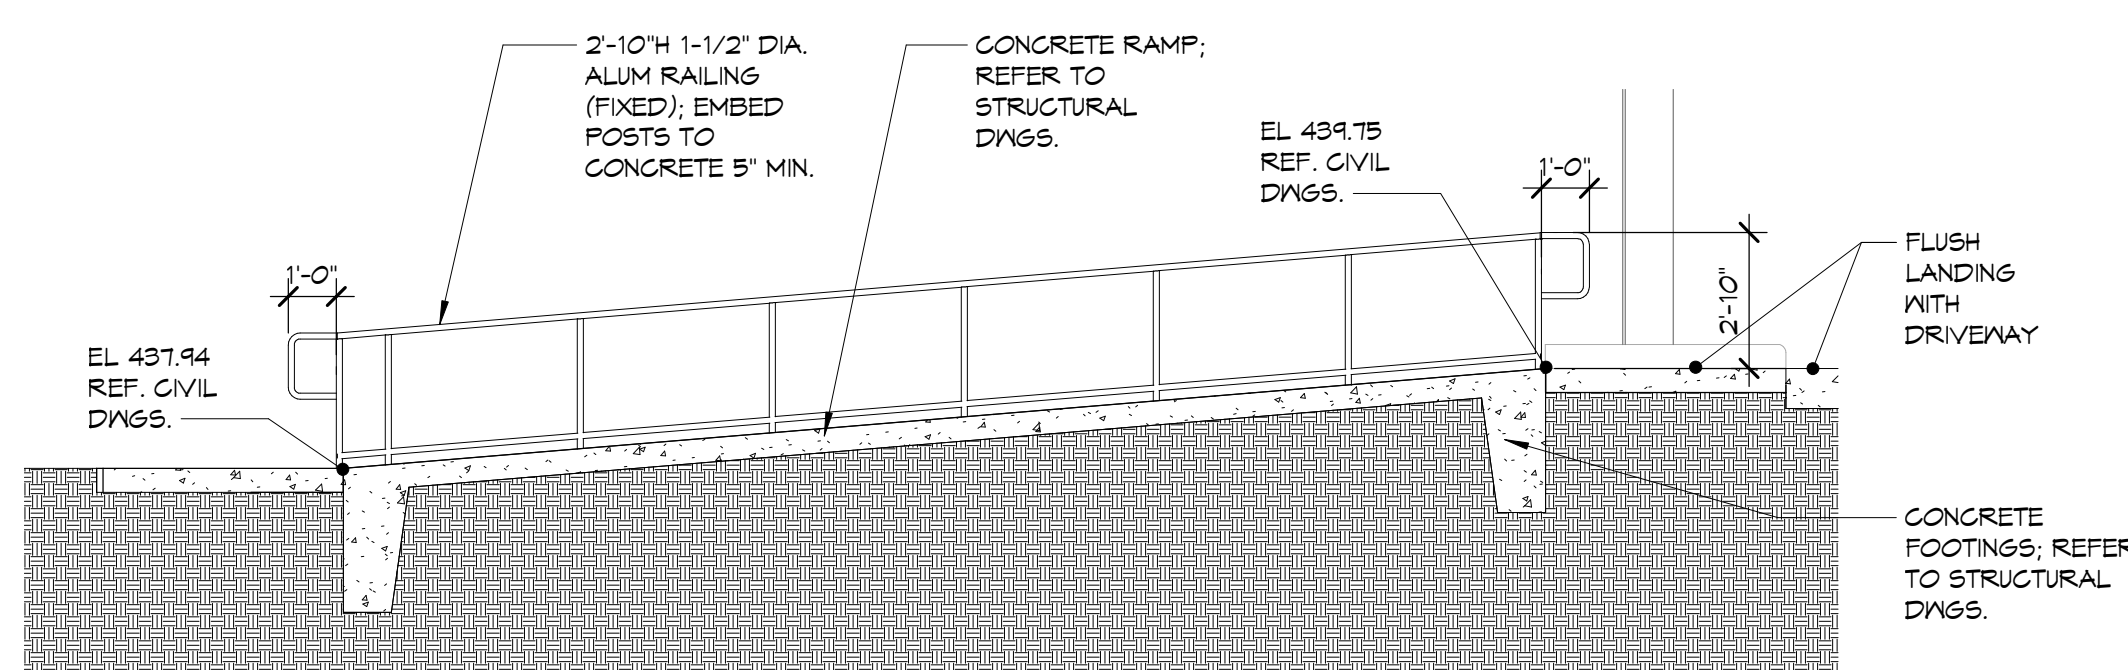

WEST RAMP-2 SECTION DETAIL

SCALE: 1/4" = 1'-0"

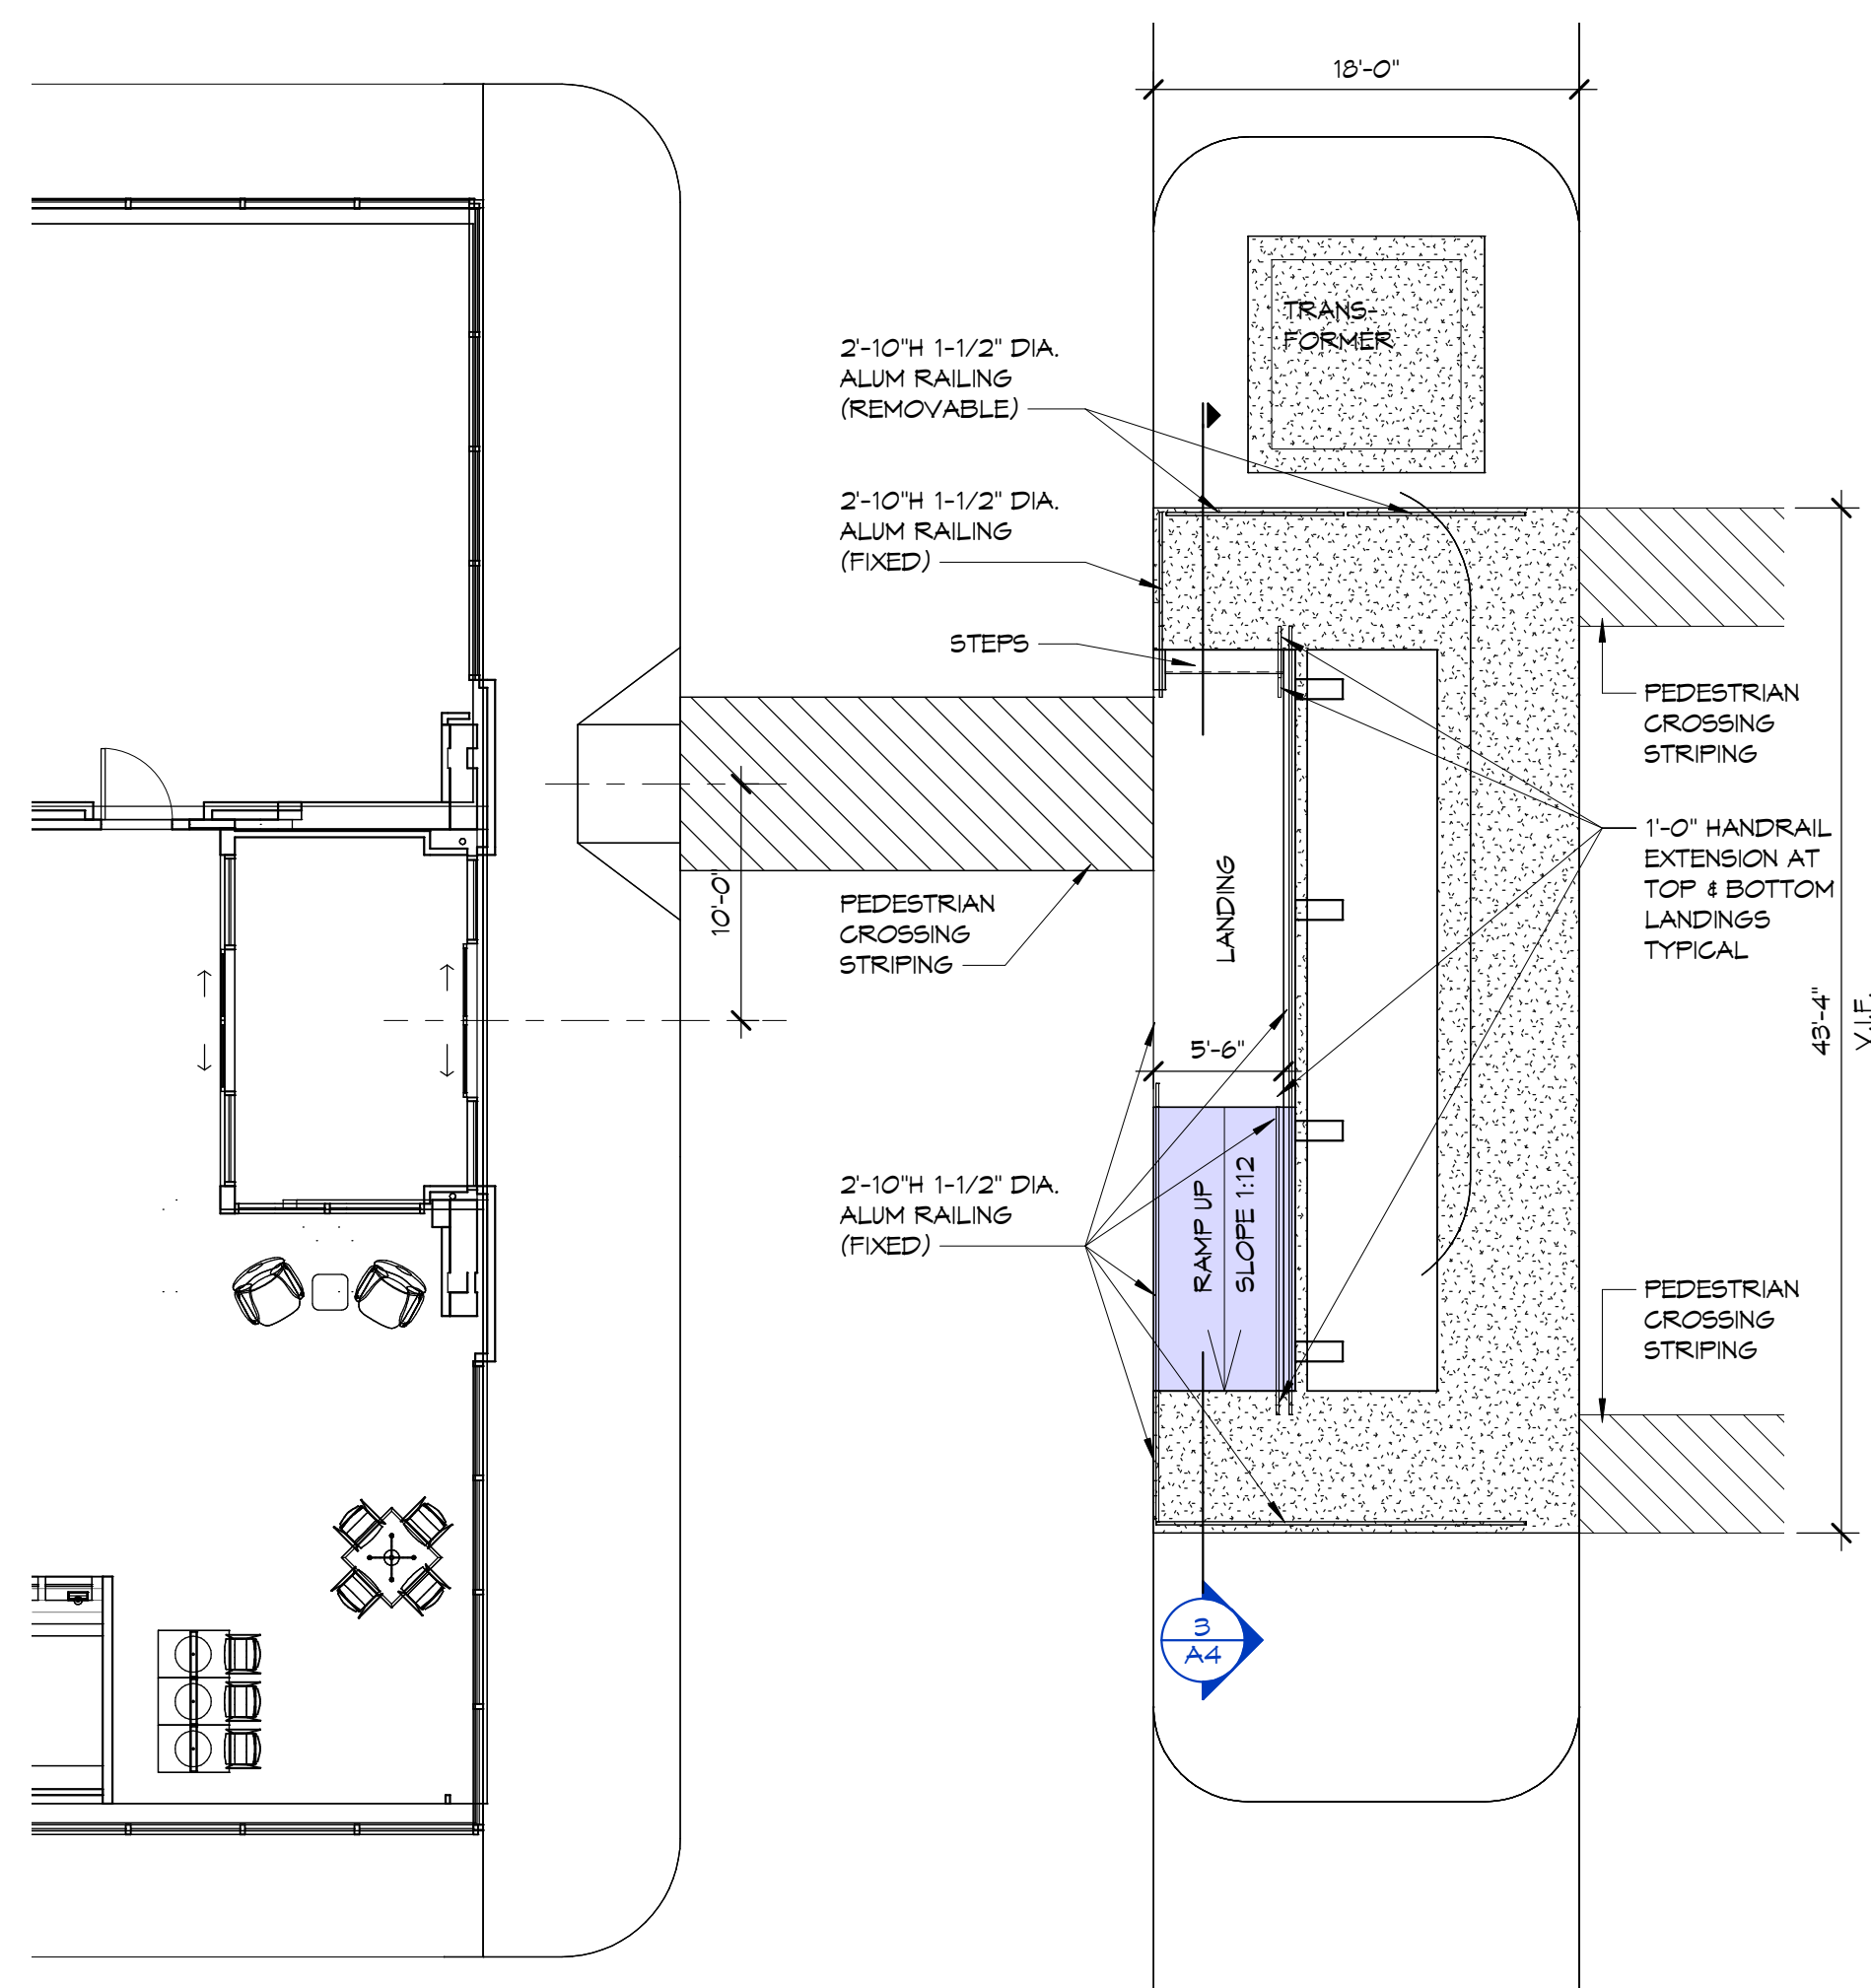

PLAN OF RAMP & STEPS AT EAST DROPOFF

SCALE: 1/8" = 1'-0"

GENERAL NOTES:

1. FOR ALL RAMPS AND STEPS, PROJECT WIDE, REFER TO CIVIL DNGS FOR FINAL GRADE ELEVATIONS INFORMATION OF ALL TOP & BOTTOM LANDINGS
2. ALL PEDESTRIAN RAMPS SHALL BE ADA COMPLIANT.

	REVISED PER TOWNSHIP COMMENTS & PHASED DEVELOPMENT	2/17/2
	REVISED PER TOWNSHIP COMMENTS	10/14/
NO.	REVISION	DAT

STAIR / RAMP DETAILS

**PROPOSED ALTERATION
ESSEX MEDICAL CENTER**

769 NORTHFIELD AVE. LIVINGSTON, N.J.

Rotwein+Blake
16 Microbeh Road, Suite B Livingston, NJ 07039
PH: 973.740.9755 FAX: 973.740.9766
www.rb-arch.com E-mail: email@rb-arch.com

LMH 10.8.24

202105.00	EDY	10/12/21	A4
PROJECT NO.	DWN. BY	DATE	
	LB	As indicated	
	CHECKED	SCALE	