



EXISTING SOUTH PYLON - (Sign Area 192 Sqft)



1 PROPOSED SOUTH PYLON - (Sign Area 220 Sqft)

Day




1 PROPOSED SOUTH PYLON


Night




1 PROPOSED SOUTH PYLON

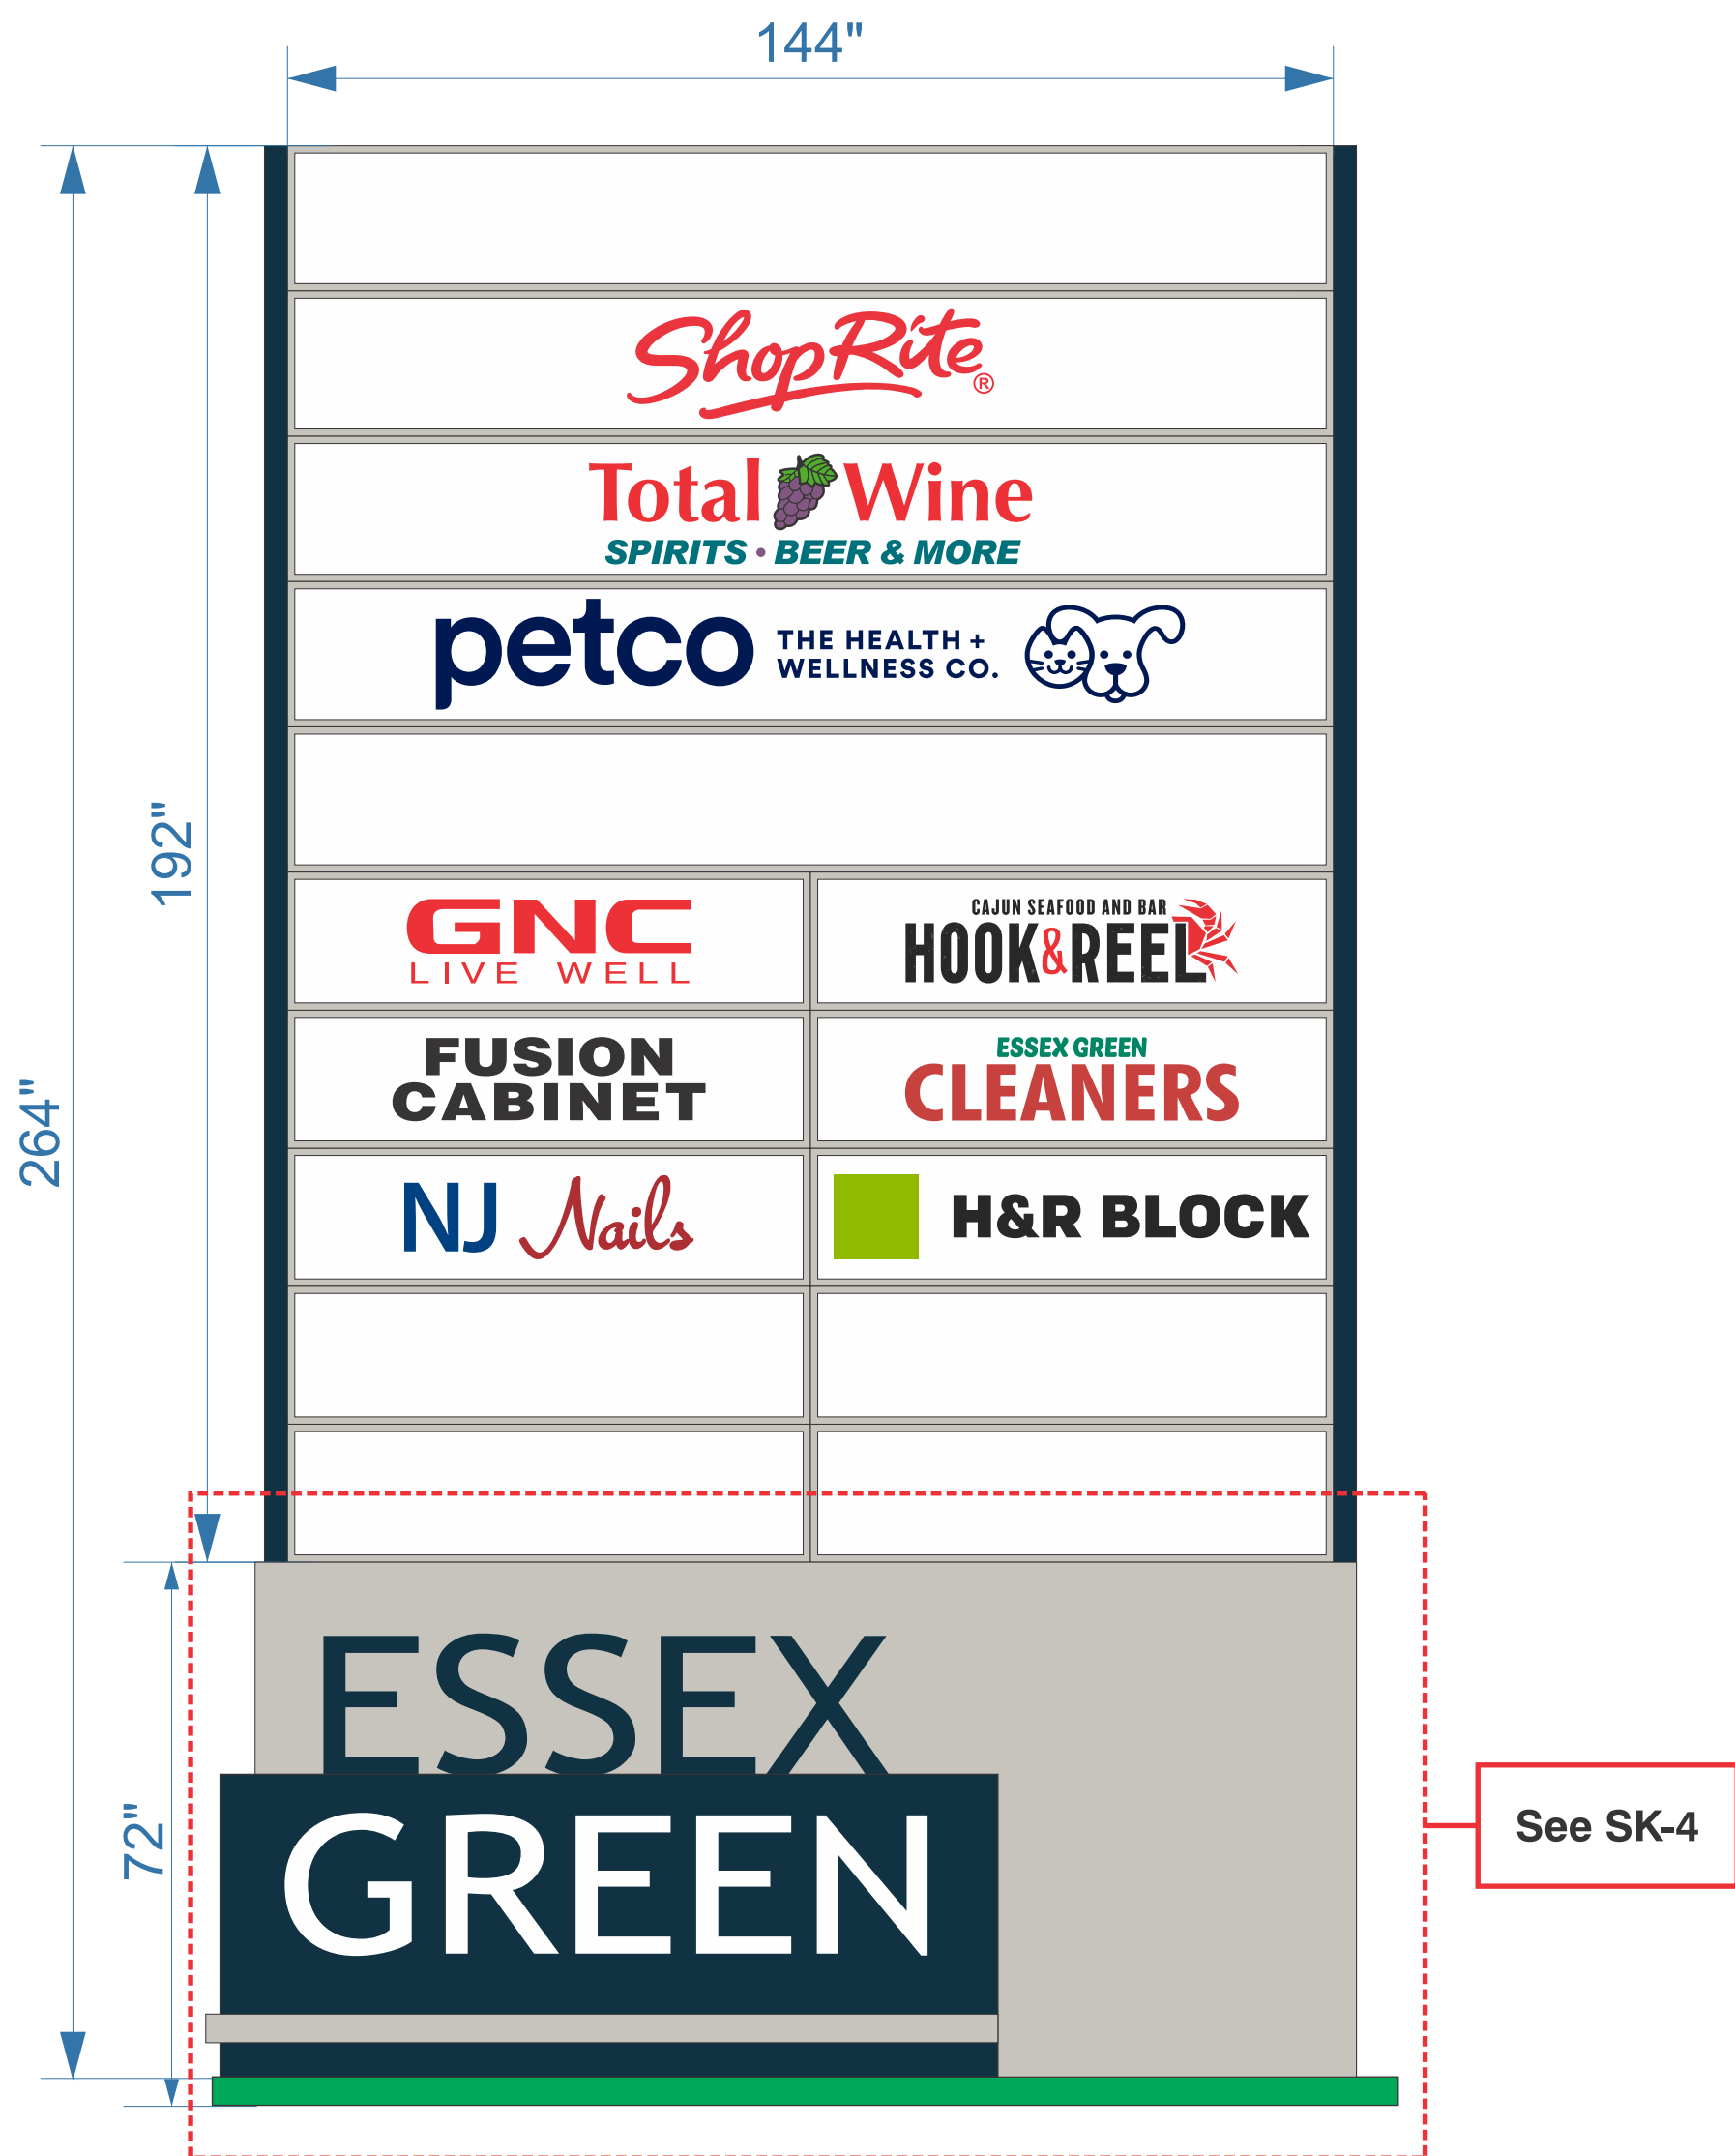


2 FRONT ELEVATION

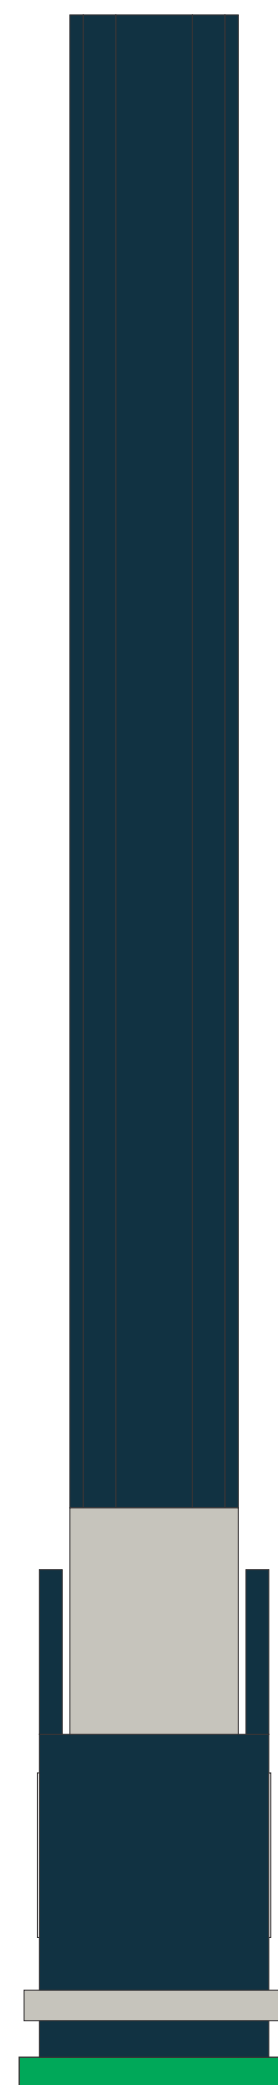


3 SIDE ELEVATION E

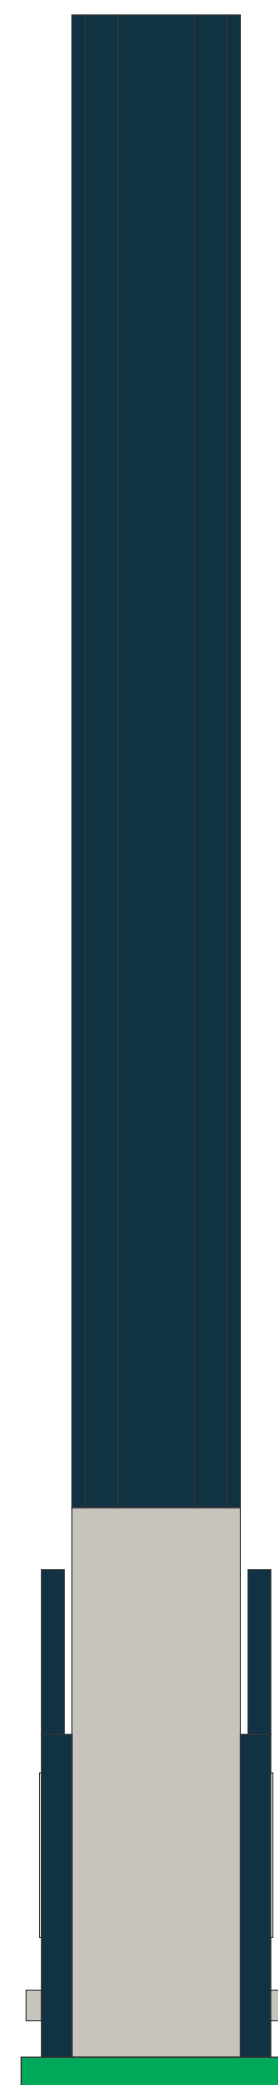


4 SIDE ELEVATION W

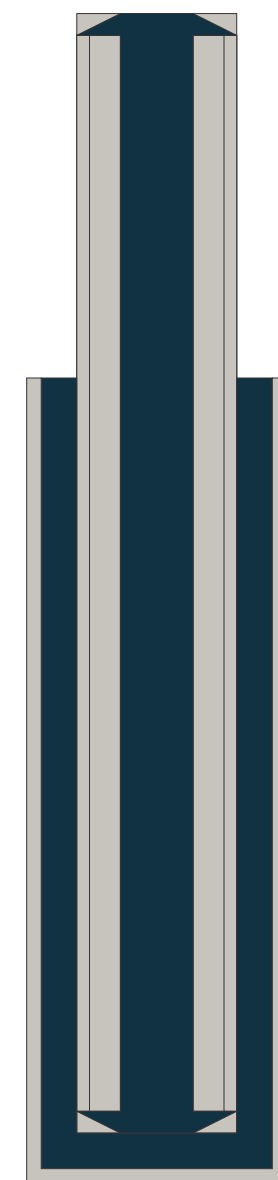


5 PLAN VIEW

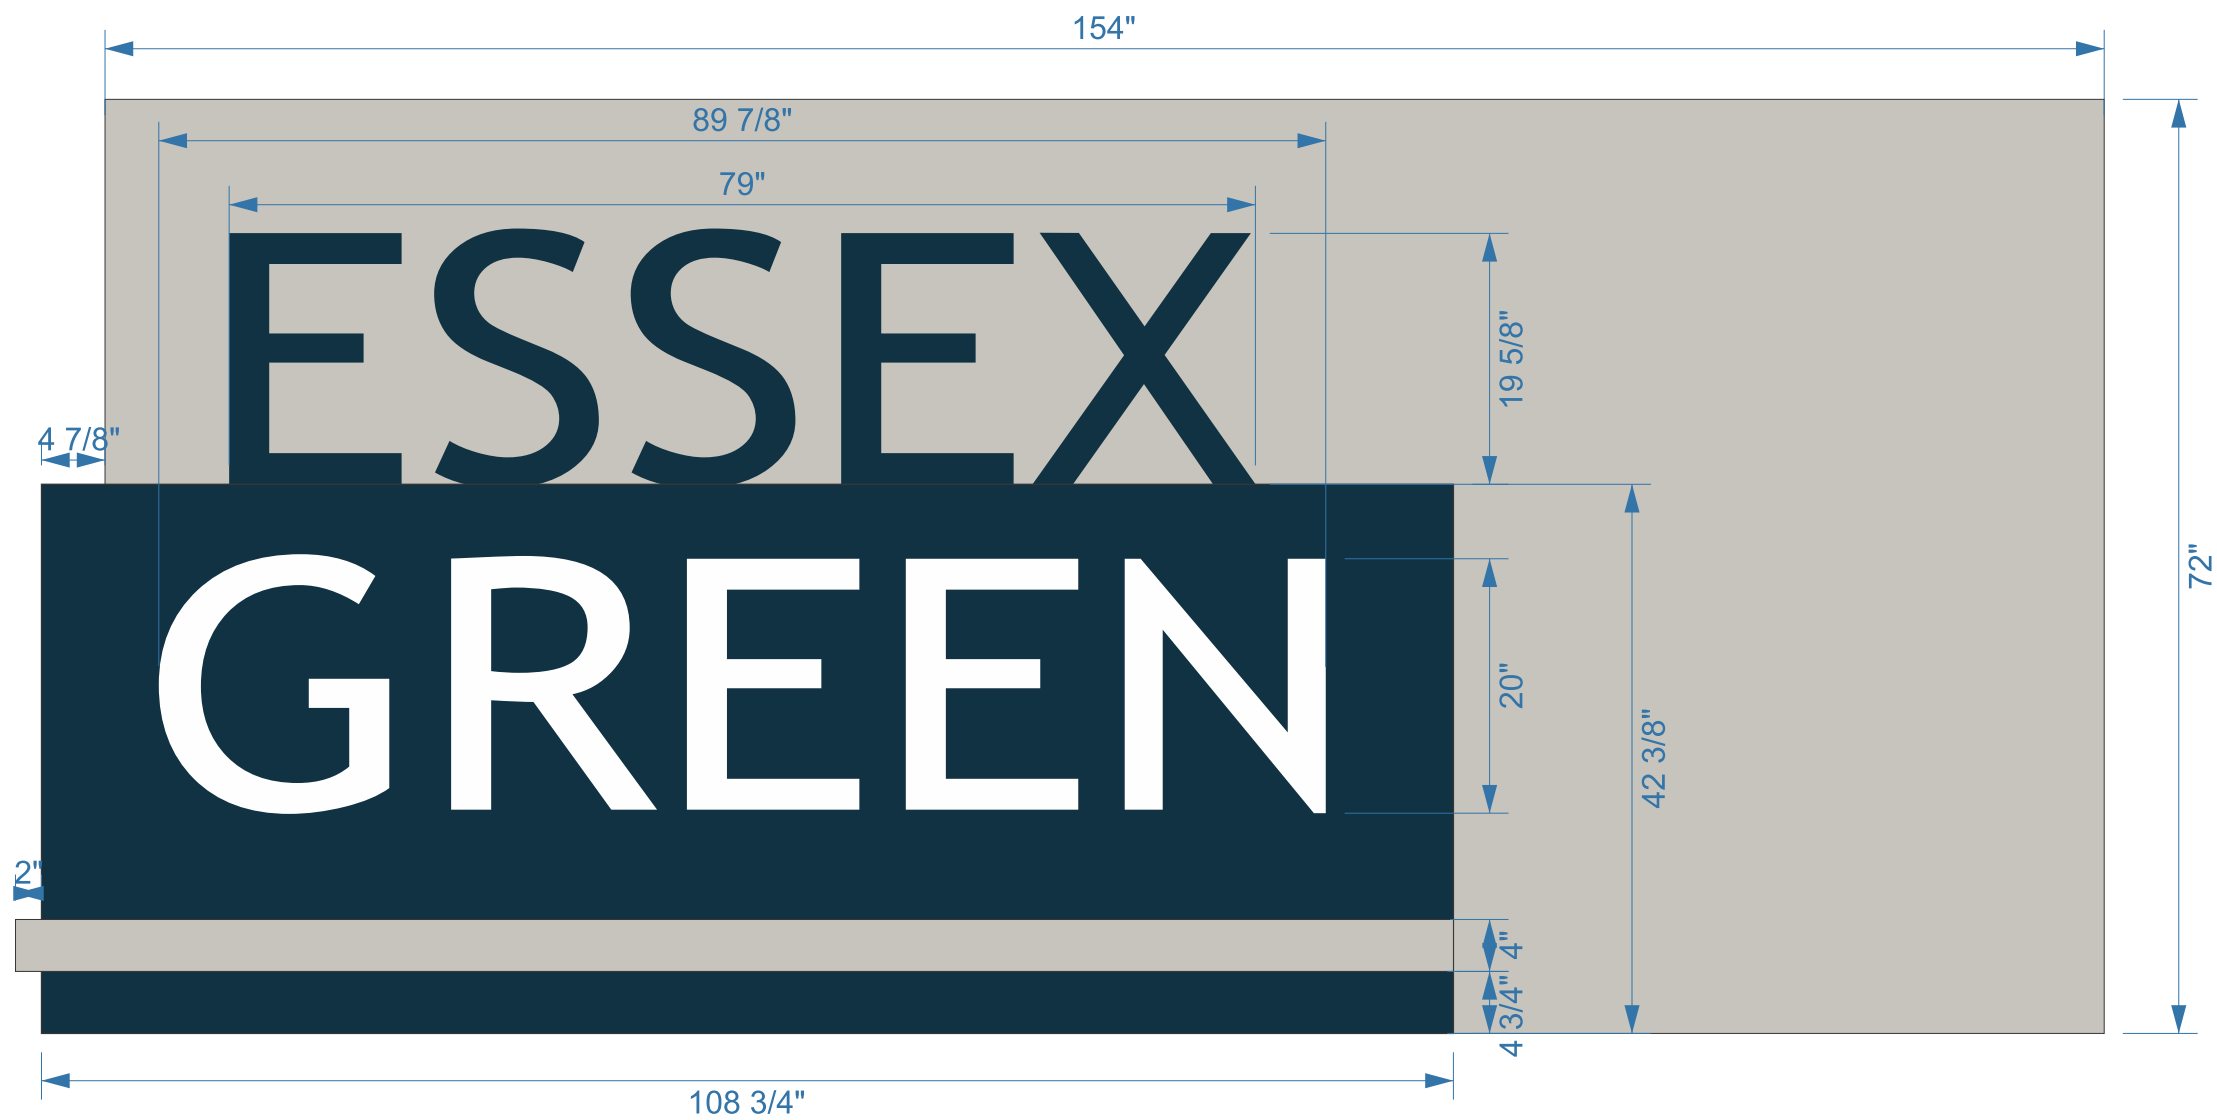


6 PYLON MONUMENT FRONT ELEVATION

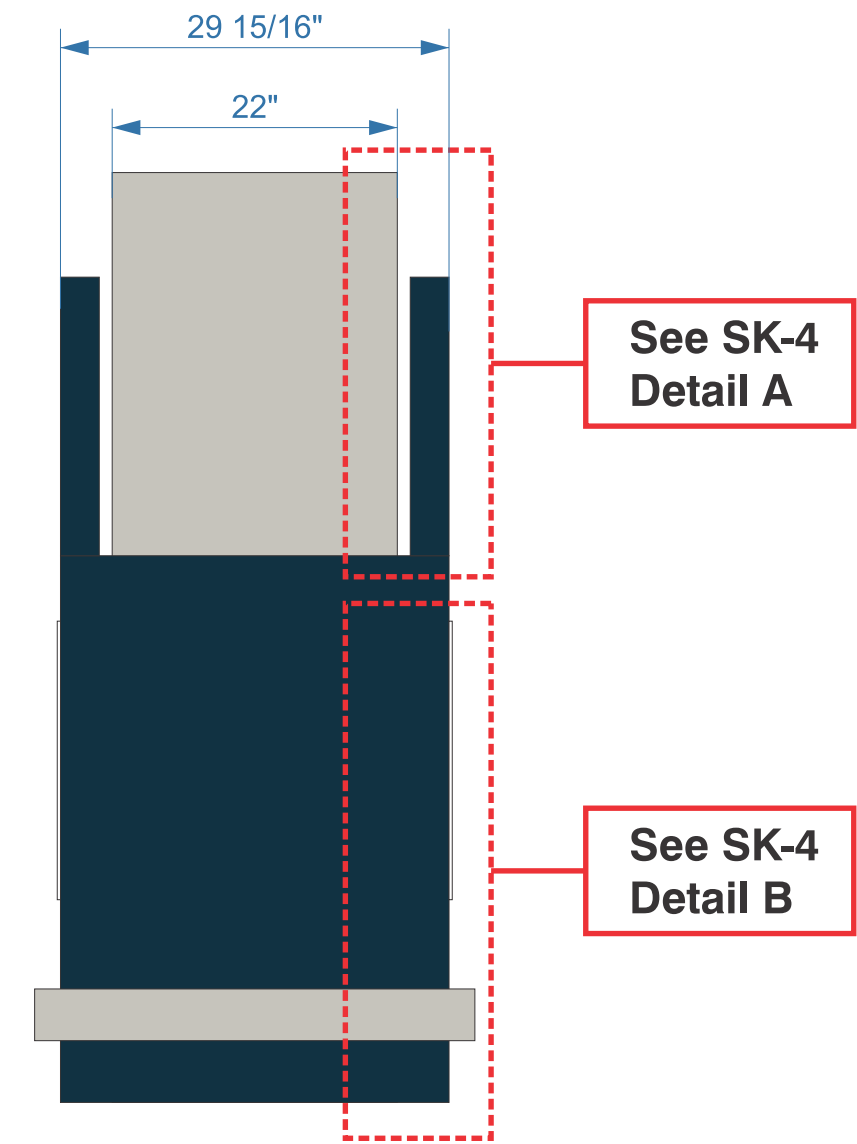

7 PYLON MONUMENT SIDE ELEVATION E

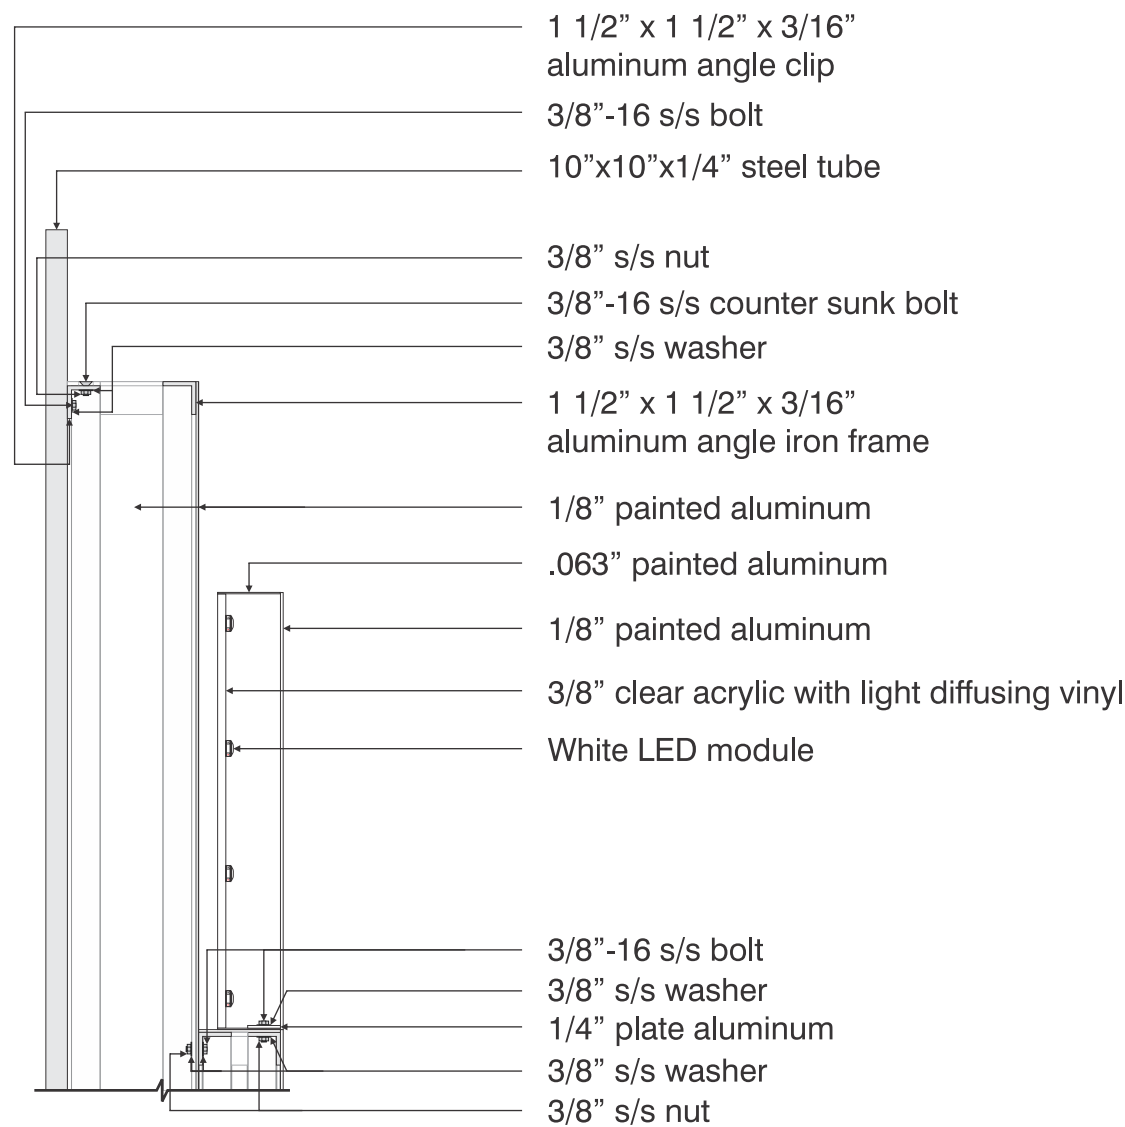

A DETAIL

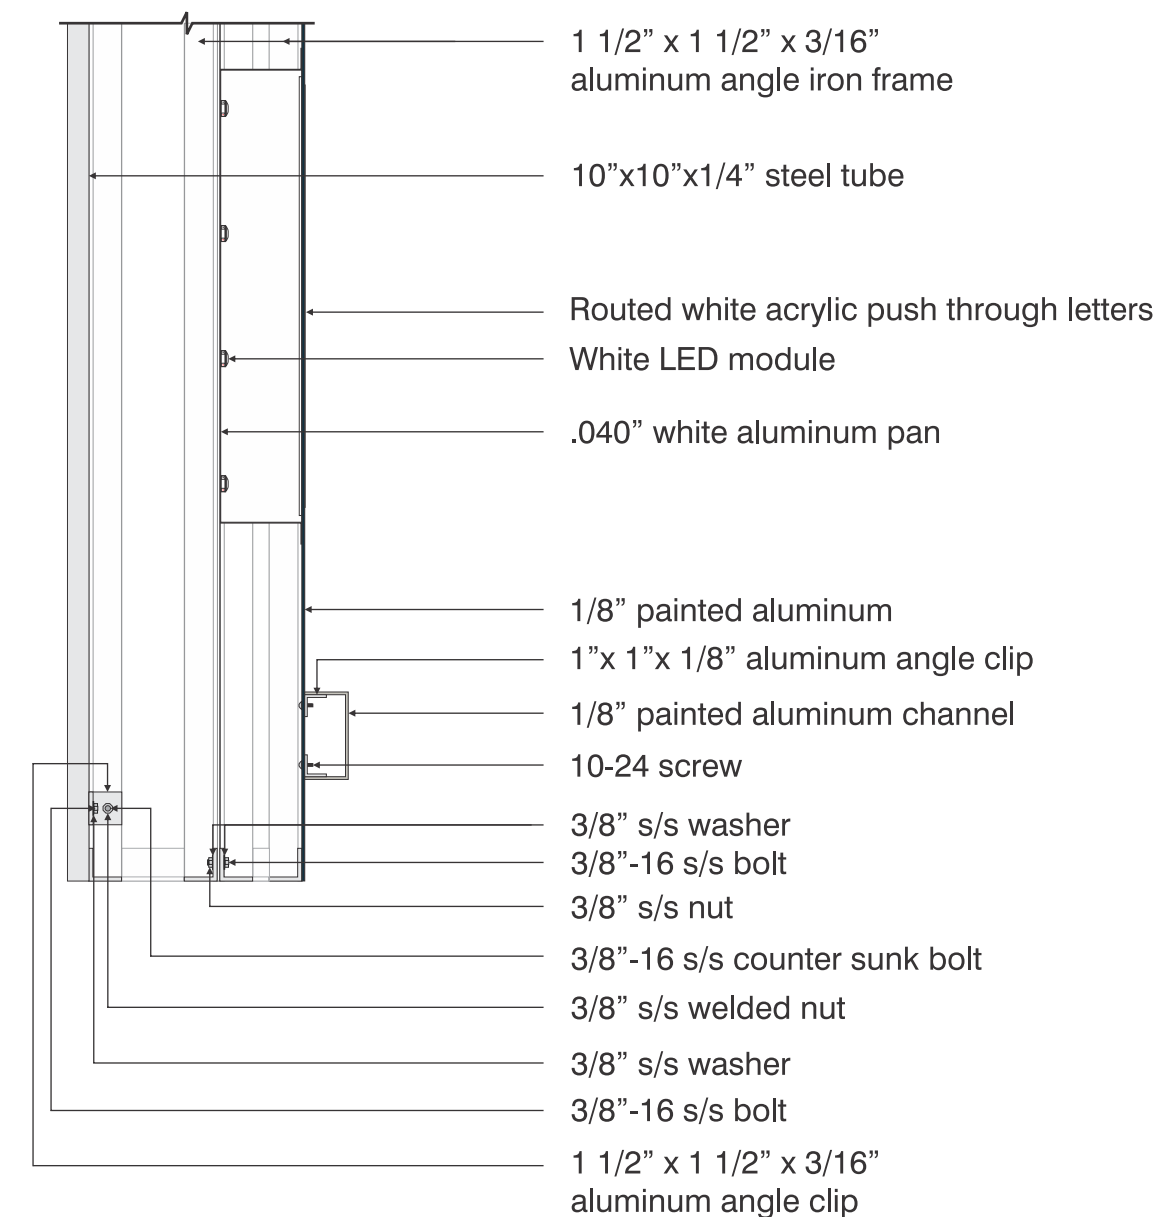

B DETAIL