


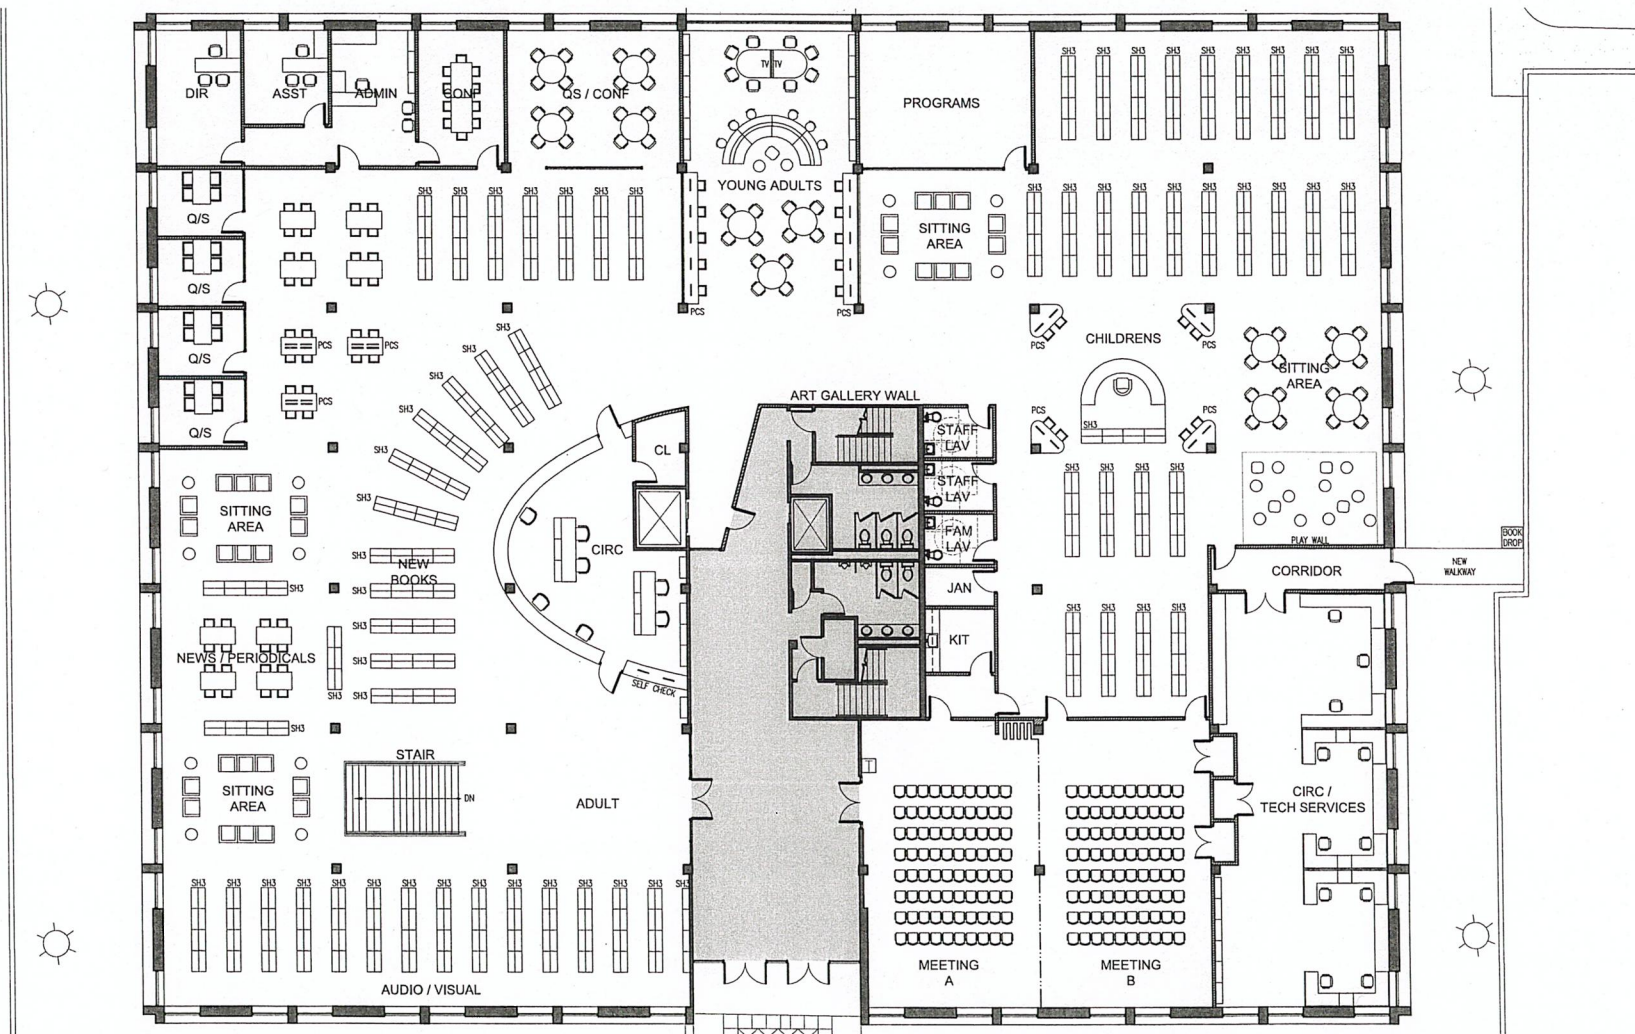

1 PROPOSED UPPER LEVEL PLAN 1/16" = 1' - 0"


©2019 arcari + iovino ARCHITECTS PC

arcari + iovino
ARCHITECTS PC

ONE KATHERINE STREET, LITTLE FERRY, NJ 07643 201 641 0600, FAX 201 641 0626
WWW.AIAARCHS.COM
EDWARD ARCARI NJ#12306 ANTHONY IOVINO NJ#11720

10 ROONEY CIRCLE LIBRARY - STUDY

10 ROONEY CIRCLE	WEST ORANGE, NJ 07052
PROPOSED UPPER LEVEL PLAN	NOTED 07.17.19 1911\Current\SK.1.dwg
	SK.1

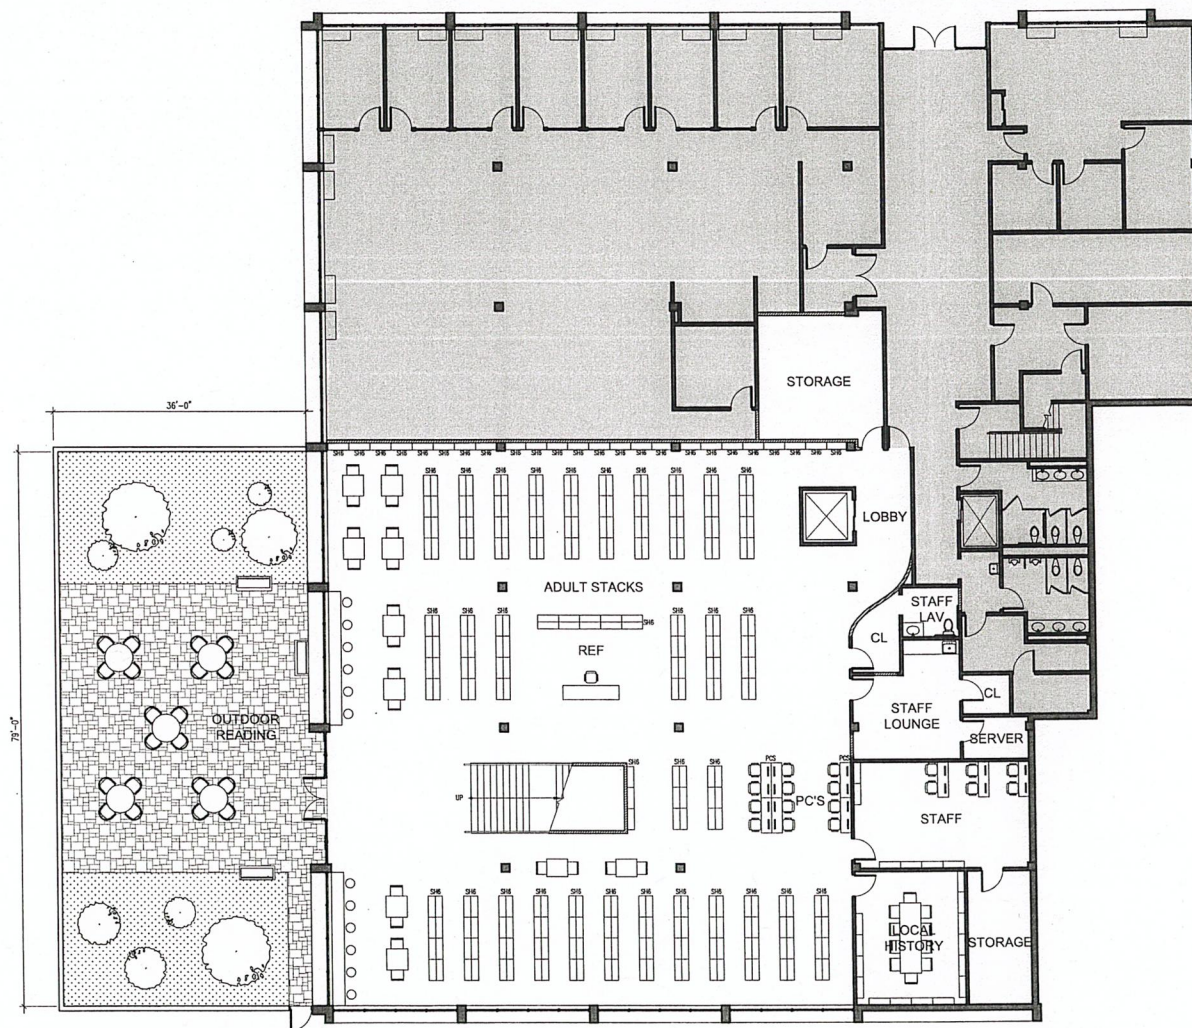

1 PROPOSED LOWER LEVEL PLAN

1/16" = 1' - 0"

©2019 arcari + iovino ARCHITECTS PC

arcari + iovino

ARCHITECTS PC
ONE KATHERINE STREET, LITTLE FERRY, NJ 07643 201 641 0650, FAX 201 641 0626
WWW.ARCARIOVINO.COM
EDWARD ARCARI NJ#12306 ANTHONY IOVINO NJ#11720

10 ROONEY CIRCLE LIBRARY - STUDY

10 ROONEY CIRCLE	WEST ORANGE, NJ 07052
PROPOSED LOWER LEVEL PLAN	NOTED 07.17.19 SK.2 1911\Current\SK.2.dwg