



LEGEND


- CONCRETE
- BELGIAN BLOCK CURB
- LANDSCAPE
- DETECTABLE WARNING SURFACE
- SIGN




36"x36"  
S1-1  
N.T.S.



36"x24"  
W16-9P  
N.T.S.

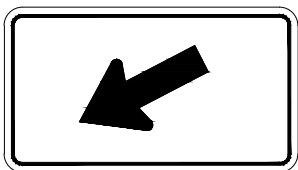

24"x12"  
W16-7PL  
N.T.S.

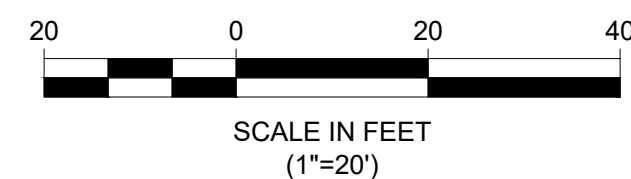

| REVISIONS | BY | DATE |
|-----------|----|------|
|           |    |      |
|           |    |      |
|           |    |      |
|           |    |      |

CP-1  
CP-1

CONCEPT PLAN

CROSSWALK LOCATION  
GREGORY AVENUE (CR-577)  
TOWNSHIP OF WEST ORANGE, ESSEX COUNTY, NJ

Bright View Engineering  
Moving you forward

PROJECT NO. 240344  
BRIGHT VIEW ENGINEERING, LLC.  
70 SOUTH ORANGE AVENUE, SUITE 109  
LIVINGSTON, NJ 07039  
BrightViewEngineering.com  
T: 973.228.0999  
NJ LIC. NO. 46134

DATE

DESIGNED BY JAF  
DRAWN BY AM  
SCALE 1" = 20'  
DATE March 20, 2025

SHEET 1 OF 1

BRIGHT VIEW ENGINEERING, LLC  
70 SOUTH ORANGE AVENUE, SUITE 109  
LIVINGSTON, NJ 07039  
BrightViewEngineering.com  
T: 973.228.0999  
NJ LIC. NO. 46134

DATE