


- References:**
1. KNOWN AND DESIGNATED as Lot 21 in Block 89 as shown on the current Tax Assessment Map of the Township of West Orange, Essex County, New Jersey.
 2. Deed: Instrument No. 2027003601.

- Notes:**
1. This survey is for title purpose only.
 2. Only surface conditions are shown on this map. The surveyor takes no responsibility for buried pipes, wires, wells, and other utilities.
 3. Property subject to easements and restrictions of record and findings of a current title report.
 4. Property corners have not been set pursuant to N.J.A.C. 17:27-5.2.
 5. Elevations shown hereon are in an assumed vertical datum.

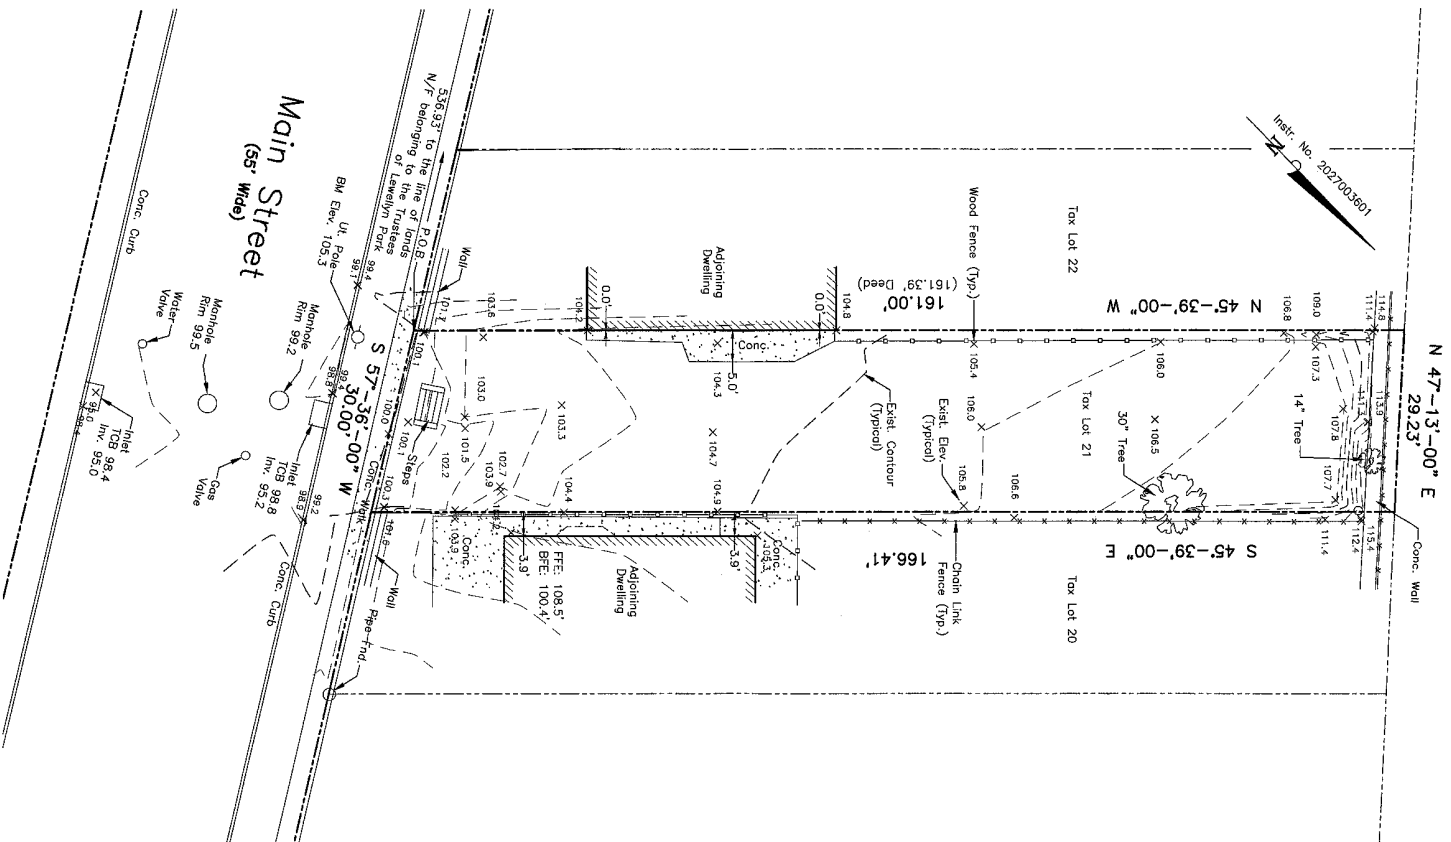

The Survey is certified to:
Jose Flores

5.11.22 - Added Vertical information for lot 20.

Andrew A. Schmidt

Schmidt
Surveying

66 Hunting Drive, Dumont, NJ 07628
Phone: (201) 403-5801
Fax: (201) 244-6163
www.schmidtsurveying.weebly.com
Certificate of Authorization No. 24GA28182800

NJ Professional
Land Surveyor
No. 24GS04330100

Topographic Survey
Tax Lot 21 - Block 89
156 Main Street
Township of West Orange
Essex County, New Jersey

Drawn: JJK
Checked: ASJ
Date: 11-18-21
Scale: 1" = 20'

