26 S Valley Rd, West Orange NJ 07052

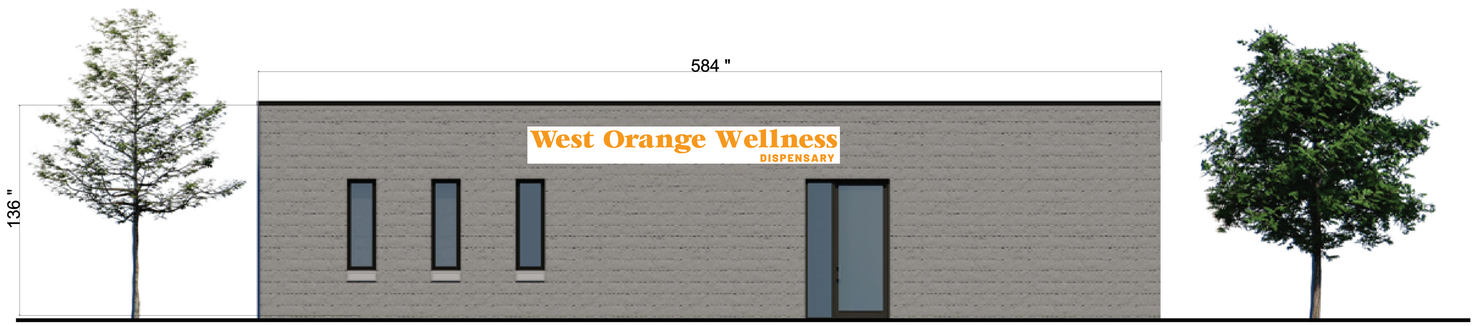

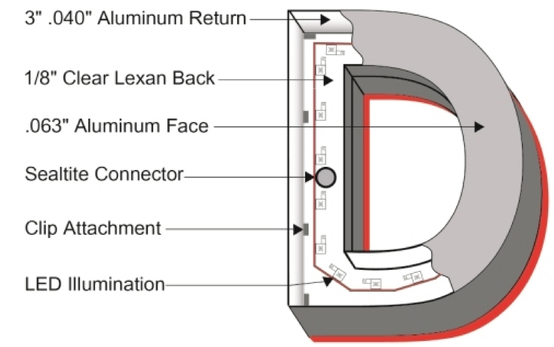

FRONT VIEW

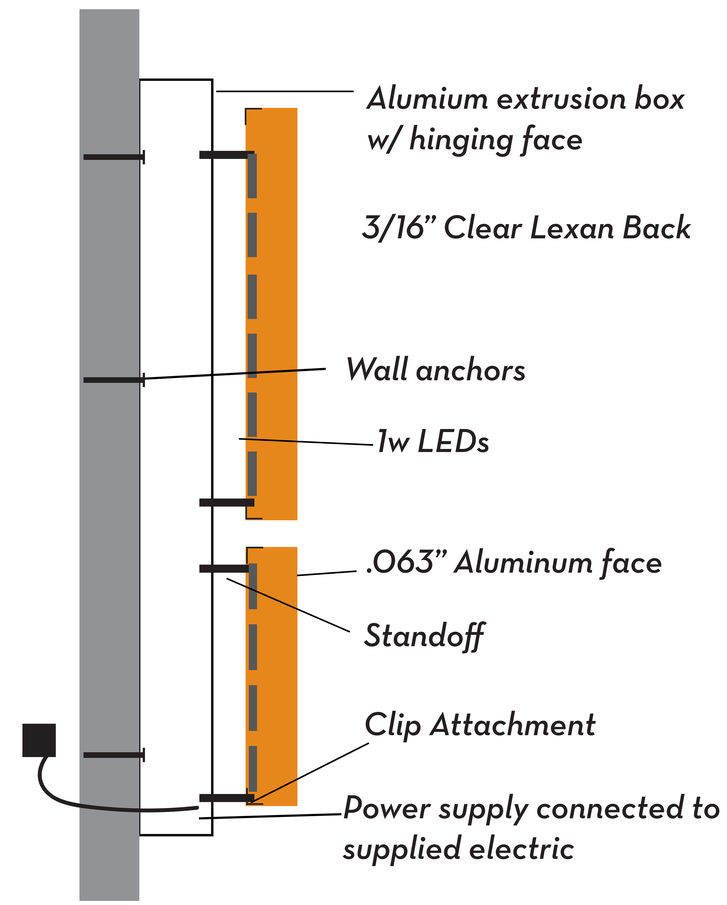

Hinging extruded cabinet w/ reverse lit channel letters on face.
New reverse lit letters mounted 1.5" from box. Threaded rod will connect letters to box and will be covered in aluminum standoff.
Glow illumination at night with 1w LED modules.
Low voltage wires will be run to power supply mounted inside a Paige power supply box inside store
Dissconnect switch, UL listed

48.6 Linear Ft x 1.5 = 73 sq ft allowed signage per side

33.6 sq ft (each)

TAP DESIGN GROUP LLC
SALES@TAPDESIGNGROUP.COM | 267-251-1254
112 LORRAINE AVENUE | ORELAND, PA 19075

CUSTOMER:
West Orange Wellness
26 S. Valley Road
West Orange, NJ 07052

DATE:
9/20/22

REVISION:
v1

APPROVAL SIGNATURE:

DATE:

DESIGN IS THE PROPERTY OF TAP DESIGN GROUP AND MAY NOT BE REPRODUCED WITHOUT AUTHORIZATION