


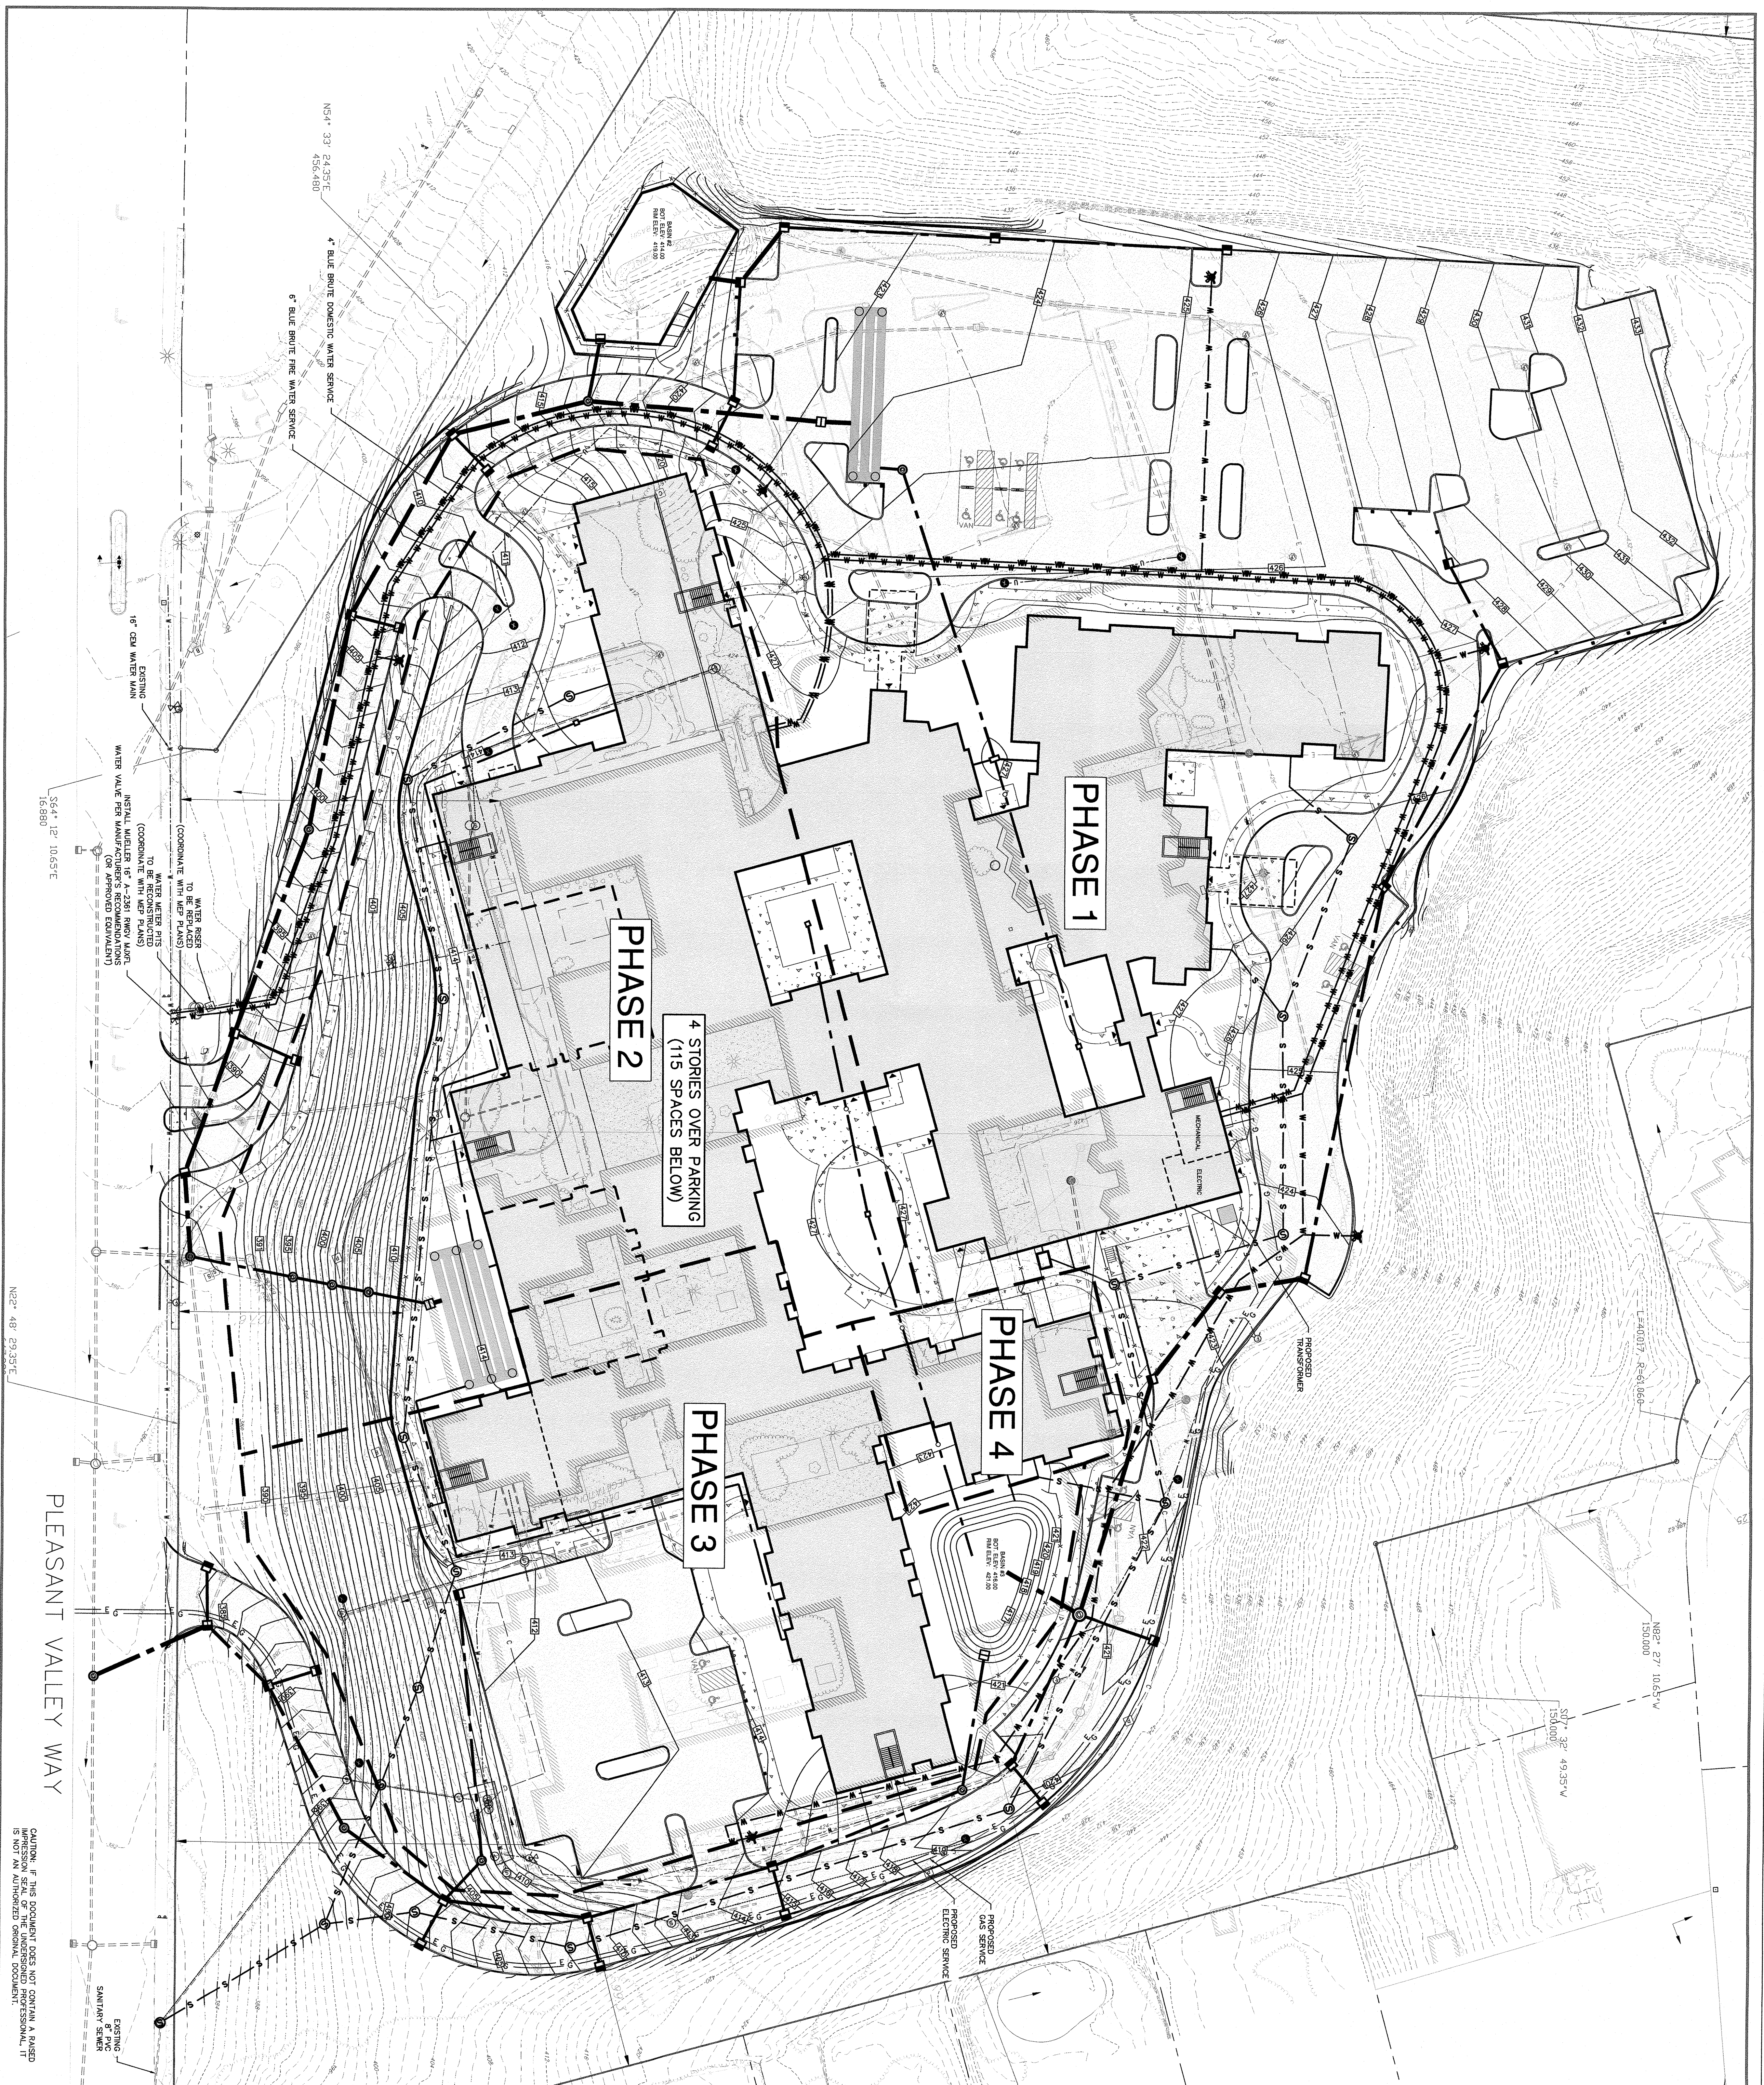

GRAPHIC SCALE

1 inch = 30 ft.

(IN FEET)

0 15 30 45 60

0 15 30 45 60

REFERENCES:

1. BOUNDARY AND TOPOGRAPHIC INFORMATION TAKEN FROM A CERTAIN MAP OF THE TOWNSHIP OF WEST ORANGE, NEW JERSEY, DATED 4/19/2020.

2. SUPPLEMENTAL UTILITY INFORMATION TAKEN FROM A CERTAIN MAP OF THE TOWNSHIP OF WEST ORANGE, NEW JERSEY, DATED 10/09/2021.

REVISION	DESCRIPTION	DATE	BY
2	REVIEWED PER ZONING BOARD ENGINEER COMMENTS	11/09/2022	JMP

PREPARED FOR
DAUGHTERS OF ISRAEL, INC
1155 PLEASANT VALLEY WAY
BLOCK 171 LOT 12
TOWNSHIP OF WEST ORANGE
ESSEX COUNTY, NEW JERSEY

OVERALL PHASING PLAN

PETRY
ENGINEERING, LLC
1155 PLEASANT VALLEY WAY
TOWNSHIP OF WEST ORANGE, NEW JERSEY 07033
TEL: 908.354.7777 FAX: 908.354.7778

Owner: DAJ
Designer: JMP
Checker: JMP
Printer: 10.8.2022
Scale: 1"=30'

CAUTION: IF THIS DOCUMENT DOES NOT CONTAIN A BASED IMPRESSION SEAL OF THE UNDERSIGNED PROFESSIONAL, IT IS NOT AN AUTHORIZED ORIGINAL DOCUMENT.

J MICHAEL PETRY, PE, P.P.R.A.
NJ PROFESSIONAL ENGINEER, LICENSE NO. 36042
DATED 10/09/2021

P-1