

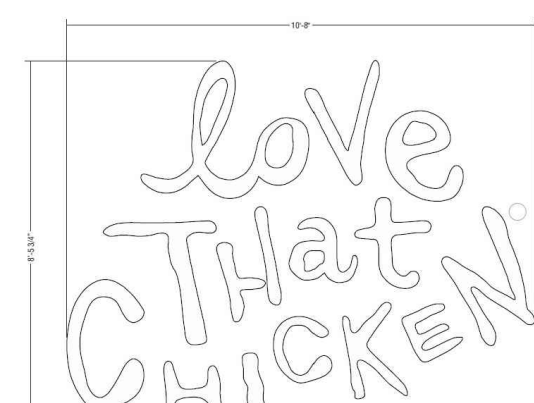


S-3 GRAPHIC-BRICK TOWER

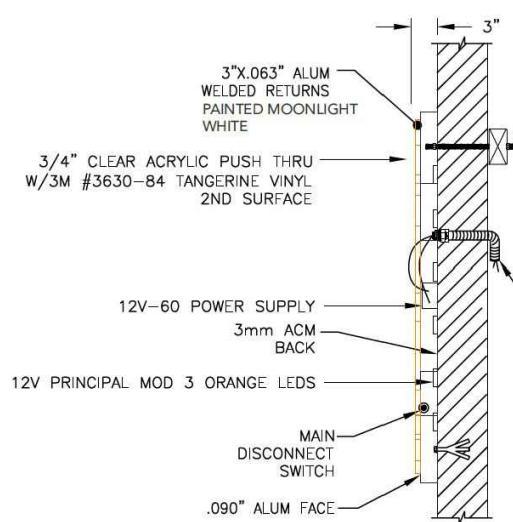

(S-5) "POPEYES BRAND SEAL"

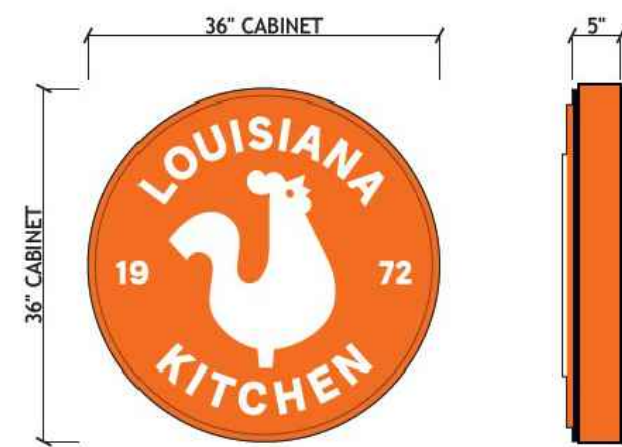

S-6 ILLUMINATED BUILDING SEAL
FRONT VIEW & SIDE VIEW

PRODUCT DESCRIPTION	TABS TI	TABS TI PLUS
INTENDED USE	HEAVY DUTY	
QUALITY OF STEEL PANEL	STRUCTURAL GRADE	
NOMINAL PANEL THICKNESS	0.156" GAUGE	
CORROSION PROTECTION	G90 HOT DIPPED	
PANEL COATING	THERMAL SET	
EMBOSSED STEEL PANEL	INCLUDED	
STARTER ANGLE	TABS I 18 to 22 GAUGE	
THERMAL INSULATED PROTECTION	R-2.5 to R-1.0	
PATENTED TABS I SYSTEM	INCLUDED	
MORTAR MIX	TYPE "S"	
MORTAR ADDITIVE	TABS II	
ADHESIVE	TABS II	
FASTENERS	TABS II NON-CORROSIVE	
COMPONENT WARRANTY	FULL 25 YEARS	
PANEL WARRANTY	FULL 50 YEARS	


INSULATION CHARTS		
VENEER THICKNESS	INSULATION THICKNESS	R-VALUE
1/2" VENEER	UP TO 2"	R-2.5 to R-10
3/4" VENEER	UP TO 1.5"	R-2.5 to R-7.5
1" VENEER	UP TO 1"	R-2.5 to R-5

1. DRYVIT RECOMMENDS THAT GROUND FLOOR APPLICATIONS AND ALL FACADES EXPOSED TO ABNORMAL STRESS, HIGH TRAFFIC, OR DELIBERATE IMPACT HAVE THE BASE COAT REINFORCED WITH PANZER® MESH PRIOR TO STANDARD OR STANDARD PLUS MESH. LOCATION OF HIGH IMPACT ZONES SHOULD BE INDICATED ON CONTRACT DRAWINGS.

2. AS AN OPTION DRYVIT DRAINAGE TRACK™ CAN BE USED AT SYSTEM TERMINATION AT GRADE, REFER TO OPMD 0.08 FOR CONFIGURATION.

3. DRYVIT DRAINAGE TRACK SHALL ONLY BE USED AT GRADE LEVEL TERMINATIONS.

4. 4GC TO BUDGET FOR "MANUFACTURE" DRYVIT TO REVIEW AND SIGN OFF ON THE INSTALLATION AND PROVIDE BOTH MATERIAL AND LABOR WARRANTY FOR THE INSTALLATIONS

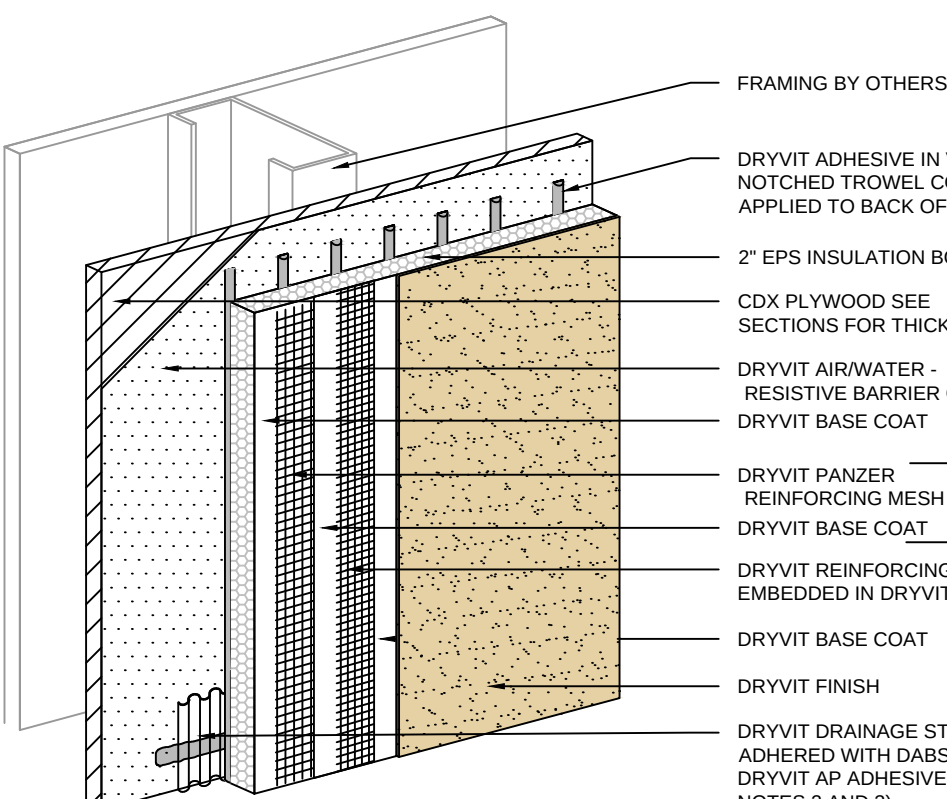

Outsulation® Plus MD System®

3A TYP. EIFS DETAIL

Revisions	
△ : △ : △ : △ : △ :	
Drawn By MHS	Checked By RAG
Scale AS NOTED	Date 2021-11-10
Job No. 21-0032	
Sheet No. PB-3	