


THIS DRAWING IS COPYRIGHTED AND PROTECTED UNDER THE LAWS OF THE UNITED STATES OF AMERICA. ANY UNAUTHORIZED USE OR REPRODUCTION OF THIS DOCUMENT WITHOUT WRITTEN CONSENT OF ROBERT A. GRIMALDI IS AN INFRINGEMENT UPON COPYRIGHT LAWS. VIOLATORS WILL BE SUBJECT TO PROSECUTION BY THE FULL EXTENT OF THE LAW.

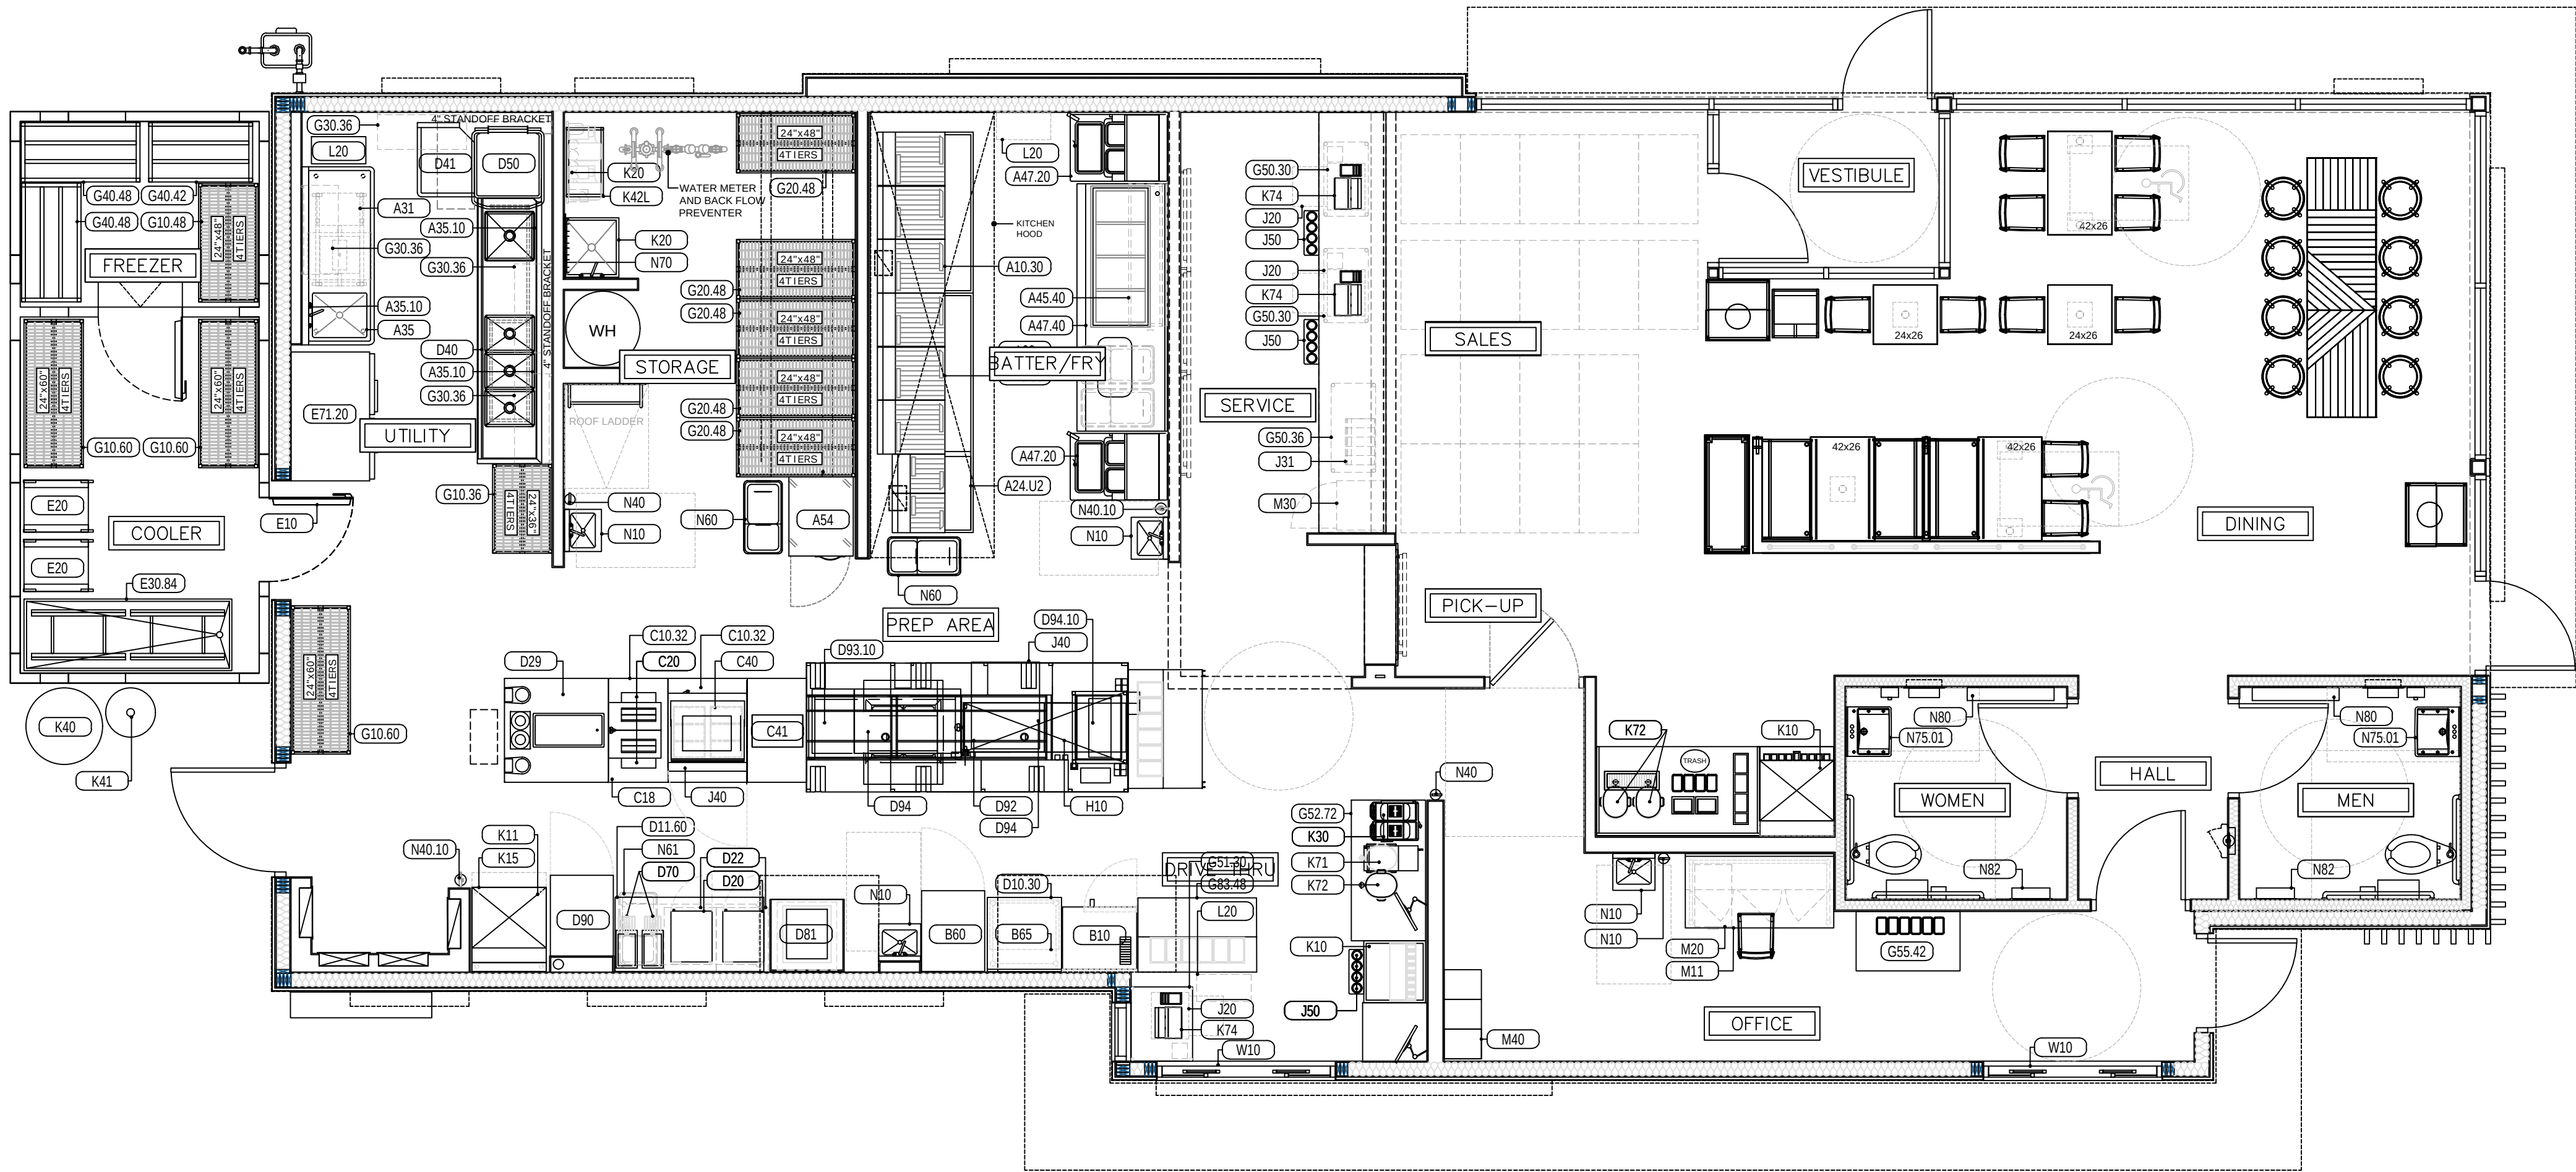

QTY.	TAG	DESCRIPTION	MANUFACTURER	MODEL	FURNISH/INSTALL	ELECTRICAL	WATER	WASTE	GAS	REMARKS
					FURNISHED BY INSTALLED BY	FL-amps KW HP	VOLTS PHASE DIRECT FILTERED	COLD HOT DIRECT INDIRECT	SIZE MBTUH	
A Fryer										
1	A10.U3	Drumroll	Ayrking	DRUF120TPR 8PQP						
2	A10.30	Multiple Fryer System, Gas	Ultrafryer	8P20203 8PQP						
1	A24.02	Multiple Fryer System, Gas	Ultrafryer	8P3042JCP 8PQP						
1	A31	Monitor (reduced height)	Ayrking	AW01-110 8PQP						
1	A35.L	Sink, 1 Compartment	Winhall	1143828 8PQP						
1	A35.10	Pre-Rinse Faucet Assembly	T&S	B2180 8PQP						
1	A47.30	Fabrication	NWS	F423620100N						
1	A48	J-Pan Ice Bath Table Fabrication	NWS	D576220300N						
1	A54-R	Reach-In Freezer	Defield	GBF1P-S 8RBPQP						
1	A93.1	Grease Collection System, Interior Unit	By Owner			10.0	1.2		115	1 X
B Baking										
1	B10	Convention Oven, 1/2 Size, Double Deck, Elec.	Blodgett Oven	CTB DBL 8RBPQP		(2)24	(2)6		208	3 X
1	B60	Refrigerator, Upright	Defield	GBR1P-S 8RBPQP		12.0		1/3	115	1 X
1	B65	Biscuit Holding Unit (Option)	NWS	D328530400N						
C Sandwich										
1	C18	Popeyes 24" x 42" Toaster Table	NWS	F775680100N						
1	C20	Toaster	Antunes	VCT-2 8PQP						
1	C10.32	Popeyes Dual Side Sandwich Prep	NWS	F775670100N						
1	C40	Product Holding Unit	Prince Castle	CHP223 8PQP						
1	C41	Protein Holding Unit	Prince Castle	PHB41F 8PQP		4.90			43471.00	20.00
1	C50	Bun / Sheet Pan Rack	Cambro	UPR1826F20580						1.00
D Prep										
1	D10.30	Work Table, w/ 4" backplash w/ u/s	NWS	D202070400N						0
1	D10.72	Work Table, w/ 4" backplash w/ u/s	Kitchen Equip. Supplier	Custom						0
2	D20	Microwave Oven	Panasonic	NE-17523 8PQP						0
2	D22	Shelf, Microwave Oven	NWS	D41310300N		14.3	1.7		208	1 X
1	D29	Packing Table, Double Side	NWS	F775690100N						
1	D40	J Bowl Sink	NSW	F775660100N					0.50	0.50
1	D40.01	Pre-Rinse Faucet Assembly	T&S Brass	B2180 8PQP					0.50	0.50
1	D40.02								0.50	0.50
1	D40.03	Splash Divider	NWS	F367400100N					0.50	0.50
1	D41	Clean Dish Table	Advance Tabco	DTG-360-24R					0.50	0.50
1	D50	Dishwasher	Hubert	AM-F5H1T-2 8PQP					0.50	0.50
2	D70	Dispenser, Hot Water w/ Wall Bracket	Bunn-O-Matic	H5XEL 8PQP					0.50	0.50
1	D81	Chubb Warmer, Elec. Rethermalizer	Ultrafryer Systems	REO-1620-X 8PQP		47.6	9.5		208	1 X
1	D90	Proofer Cabinet, Mobile	Winston	HA4522 8RBPQP		17.6	2.11		120	1 X
1	D92	Side Items Holding Unit, Pass-Thru	Prince Castle	PHB21N2 8PQP						
1	D93.1	Holding Bins	Prince Castle	DHB2PT-60P 8PQP		54.75	3.68		120/208	3.00
1	D94	Protein Holding Bin	Prince Castle	PHB34R2 8PQP						
1	D94.10	Biscuit Holding Bin	Prince Castle	PHB21N1 8PQP						
E Walk-In										
1	E10.1	Walk-In Cooler	Kalpak	Custom					208	3 X
1	E10.2	Walk-In Freezer	Kalpak	Custom					208	3 X
2	E20	Chicken Racks	SPG	4H1286 8PQP						
1	E30.84	Chicken Crate	NWS	D125050500N						
1	E71	Even-Thaw Refrigerator	Traulsen	RE232N-1 8PQP						
F Ventilation										
1	F15.1	Heated, Holding Unit, Wall mount	Kitchen Equip. Supplier	Custom (PC-HPL52-26)		18.8	3.9		208	1 X
G Shelving										
5	G20.36	Wire Shelving, 4Tier, 24" Wide, 36" Long	Metro	2436NK3 8PQP						
11	G20.48	Wire Shelving, 4Tier, 24" Wide, 48" Long	Metro	2448NK3 8PQP						
1	G21.36	Wire Shelving, 4Tier, 18" Wide, 36" Long	Metro	Custom						
4	G30.36	Shelving, 2 Tier Wall Mounted, 42" Long	Metro	1436NK3						0
5	G30.42	Shelving, 2 Tier Wall Mounted, 42" Long	Metro	1448NK3 8PQP						0
1	G40.42	Dunnage Rack, 24" Wide x 42" Long	NWS	DUN240836						0
2	G40.48	Dunnage Rack, 24" Wide x 48" Long	NWS	DUN240848						0
1	G51.36	Pos Table	Metro							0
2	G61.30	Wire Shelving, 2 Tier, Undercounter w/ 34" Posts, 18"x30"	Metro	1830BR 8PQP						0
1	G61.36	Wire Shelving, 2 Tier, Undercounter w/ 36" Posts, 18"x36"	Metro	1836BR 8PQP						0
1	G61.42	Wire Shelving, 2 Tier, Undercounter w/ 42" Posts, 18"x42"	Metro							0
1	G55.42	Work Table w/ Under Shelf	NWS	D092820300N						0
1	G83.48	Expedite Table	NWS	F775720100N						0

QTY.	TAG	DESCRIPTION	MANUFACTURER	MODEL	FURNISH/INSTALL	ELECTRICAL	WATER	WASTE	GAS	REMARKS
					FURNISHED BY INSTALLED BY	FL-amps KW HP	VOLTS PHASE DIRECT FILTERED	COLD HOT DIRECT INDIRECT	SIZE MBTUH	
1	G52.66	Drive-Thru Drink Station	NWS	F234440200N						
H Production										
1	H10	Modular Dual Line	NWS	F775280200N		14.0	3.5		120/208	0.3X
2	H83	Window-Wide open, Drive-Thru, Automatic				15.0			120	1 X
3	J20	Cash Controller	NKL Industries	W-101						0
1	J31	Suspended Condiment Holder	Cambro	12R512 8PQP						0
1	J40	Refrigerator, Undercounter	Silver King	SKRS28-RS 8PQP		4.9	1/6	120	1 X	0
1	J41	Refrigerator, Undercounter	Silver King	SKRS28-RS 8PQP		4.9	1/6	120	1 X	0
1	J50	Disposable Cup Dispenser	DISPENSE-RITE	WR-CC-22-PQP						
2	J51	Disposable Cup Dispenser	DISPENSE-RITE	WR-CC-22-PQP						
K Drinks										
3	K10F	Ice Maker, Cube-Style	Manitowoc	BF0620C		11.9	6.7	1 1/2	208-230	1 X
3	K11	Ice Maker, Cube-Style	Manitowoc	1YF0900N 8PQP		11.9	6.7	1 1/2	208-230	1 X
1	K15	Ice Bin, 570 lbs	Manitowoc	D570 8PQP						0.50
1	K20	Water Filter, Equipment	Everpure	EV943710 8PQP						0.75
2	K30	Drink Machine	BUNN	34000.0012		1.5		115	1 X	0.75
3	K32	Soda Dispenser, 8 Heads, Counter w/ Ice Bin, Adapter Plate	Lancor	BD4500		1.5		115	1 X	0.75
1	K40	CO2 Tank, Bulk	Argos	Carbo-Mizer 450						0
1	K42L	Bag-In-Box Rack w/ 2 Carbonators on Shelves (Legacy)	McCam's	2-1044239 15-2902(28x16x74)		7.2		1/3	115	1 X
2	K71	Brewer, Tea & Coffee	Bunn-O-Matic	TB300113 8PQP		14.0	1.7	120	1 X	0
4	K72	Tea Dispenser, Urn, Solid Lid	Bunn-O-Matic	TD040 8PQP						0
1	K74	KDS	Custom	Custom		7.2		1/3	115	1 X
L Dining										
1	LP50	Self-Serve Beverage Counter	Seating Vendor	Custom						0
1	LP52	Condiment Holder, 17 1/2" Size Pan	Continental Carlisle	1/9th Pan						0
1	LP54	Stainless Steel Drip Pan	Kitchen Equip. Supplier	Custom						0
1	LP56	Dispenser, Napkin, Drop-In	San Jamar	N2001CLSS						0
1	LP58	Lid & Straw Holder	Seating Vendor	Custom						0
M Office										
1	MP10	Chair, Dining	Seating Vendor	Custom						0
1	M11	Managers Desk	NWS	F367310100N				120	1 X	0
1	M20	Filing Cabinet, 2 Drawer	Wasser	106053 8PQP						0
1	M21	Smart Rack Wall-Mount Rack Enclosure Cabinets	Tripp-Lite	SRW2605						0
1	M30	Safe	Silver King	BS02920 8PQP						0
3	M40	Lockers, w/5 High unit	Kelmax	EL Series						0
1	M41									0
N Miscellaneous										
4	N10	Hand Sink, w/ Hand Free Lever	Krowne	HS-68 8PQP					0.50	0.50
1	N20	Mop Sink	General Contractor	Custom					0.50	0.50
2	N31	Water Heater	Rinnai	RL94		0.175		120	1 X	0.75
3	N40	Fire Extinguisher	Action	436500 8PQP						0
1	N40.10	Fire Extinguisher	Action	434909 8PQP						0
1	N47.20									0
1	N50	Fire Protection System	Ansul	R-102						0
1	N60	Flour Bin	Rubbermaid	FG360288-WHT						0
1	N61	Rice Bin	Rubbermaid	FG360288-WHT						0
1	N70	Mop & Broom Hanger	Advanced	K242						0
2	N80	Diaper Changing Station	Koda	KB100-00 Cream						0
2	N82	Recessed, Paper Towel Dispenser/Waste Receptacle	Babcock	B-3961-TD						0
2	N83	Hand Dryer w/Recess Kit	Xlerator	XL-SB with Recess Kit		1.50		120	1 X	0
15	N87	Stainless Steel 20 ga. Wall Panel, 4'x 9'	Kitchen Equip. Supplier	20 ga. 4ft x 9ft						0
P Point of Sale										
3	P10	Cash Drawer	P.O.S. System					115	1 X	0
4	P20	Cash Register	P.O.S. System					115	1 X	0
3	P30	Printer	P.O.S. System					115	1 X	0
Q Signage										
1	Q11	Menuboard, Digital 3 Panels	SCOM	Custom				115	1 (3)X	0
1	Q12	Pre-Sell Menuboard, Digital 1 Panels	SCOM	Custom				115	1 (1)X	0

G 141 ARCHITECTURE, LLC

G141

141

ARCHITECTURE, LLC

ROBERT ANTHONY GRIMALDI

39 NORTH 11th STREET
KENILWORTH, NJ 07033
g141office@gmail.com
908.347.7419

NCARB 84690
AIA 38640695

CT 13585
DE S5-0008497
DC AEC103027
MA 951751
MD 18745
NJ AI 15475
NH 04842
NY 039330
OH ARC.2018210
PA AR07639
VA 0401019058



POPEYES LOUISIANA KITCHEN
470 EAGLE ROCK AVE.
WEST ORANGE - NJ

PROPOSED EQUIPMENT PLAN

Revisions

△ :
△ :
△ :
△ :
△ :

△ :
△ :
△ :
△ :
△ :

Drawn By
MHS

Checked By
RAG

Scale
AS NOTED

Date
2021-11-10

Job No.
21-0032

Sheet No.
PB-4