


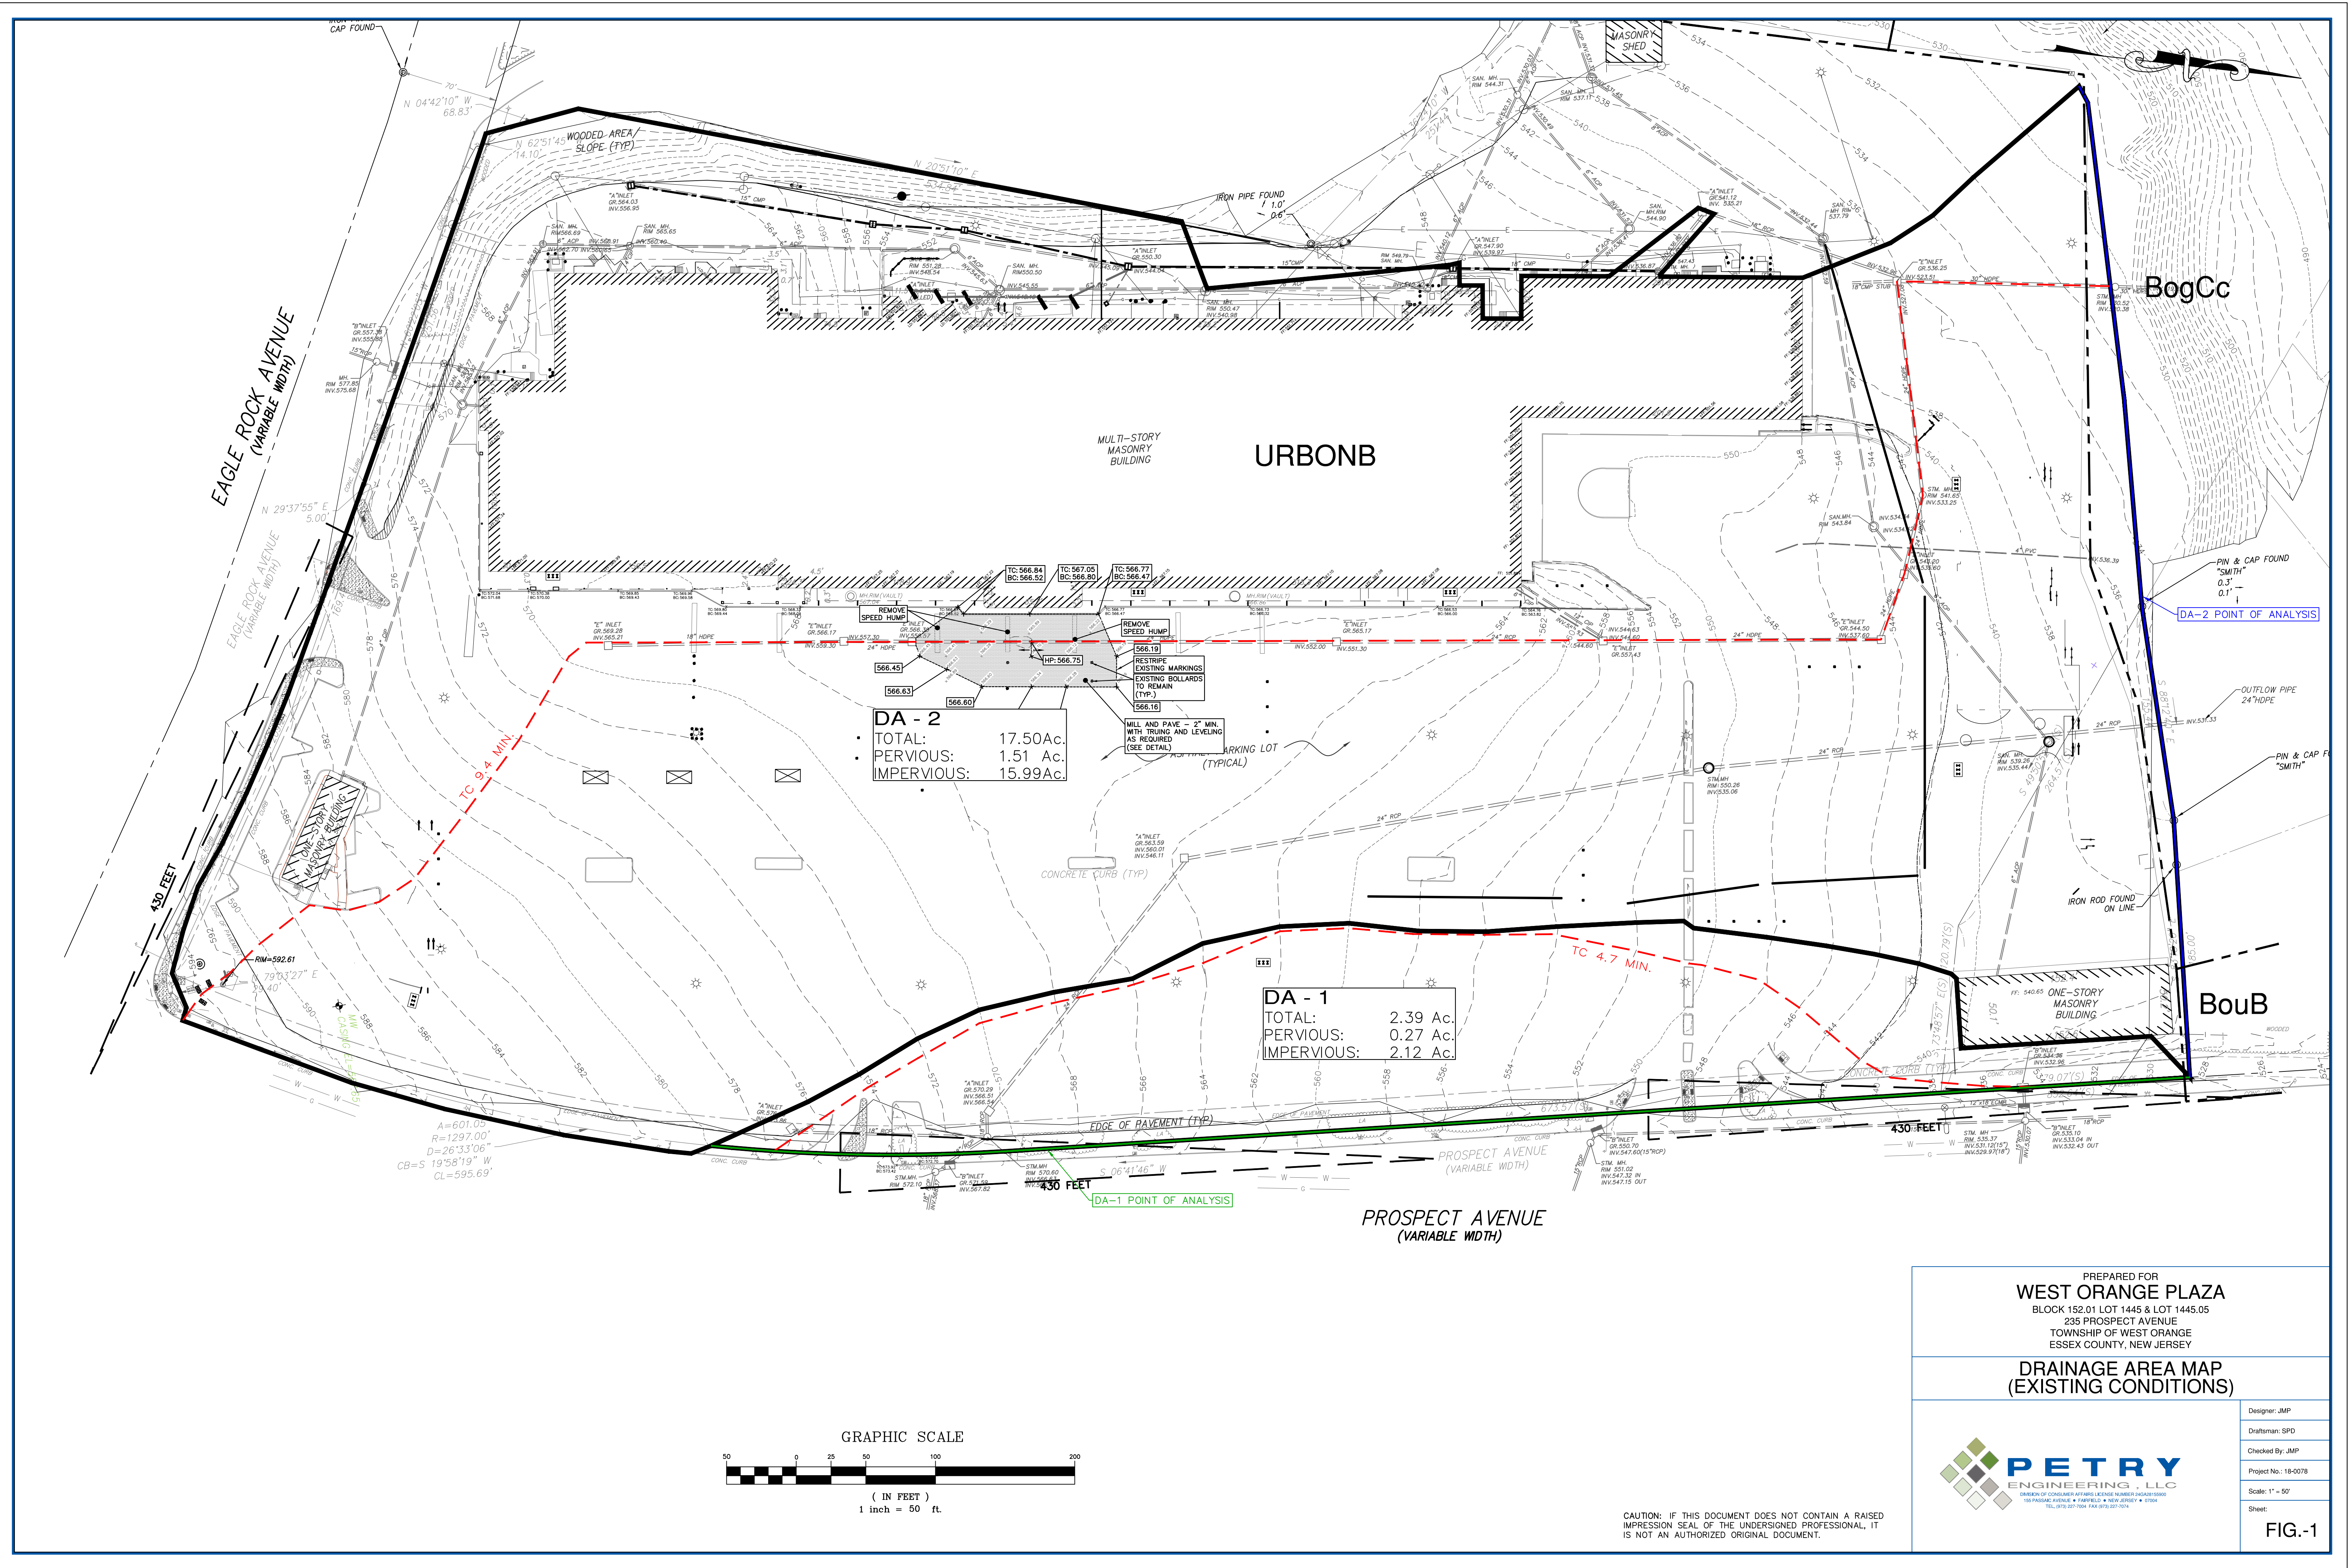



PREPARED FOR
WEST ORANGE PLAZA
BLOCK 152.01 LOT 1445 & LOT 1445.05
235 PROSPECT AVENUE
TOWNSHIP OF WEST ORANGE
ESSEX COUNTY, NEW JERSEY

**DRAINAGE AREA MAP
(EXISTING CONDITIONS)**



Designer: JMP
Draftsman: SPD
Checked By: JMP
Project No.: 18-0078
Scale: 1" = 50'
Sheet:

FIG.-1

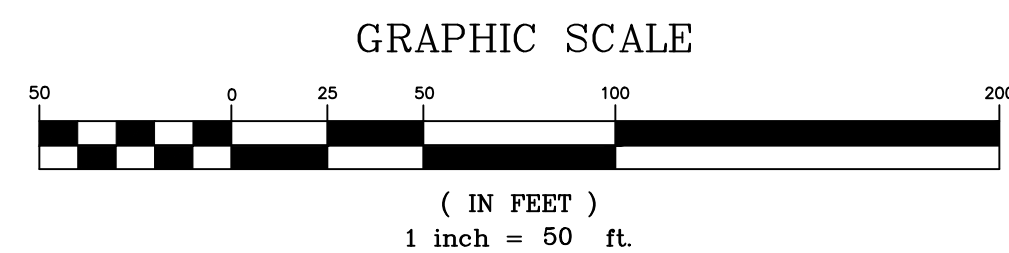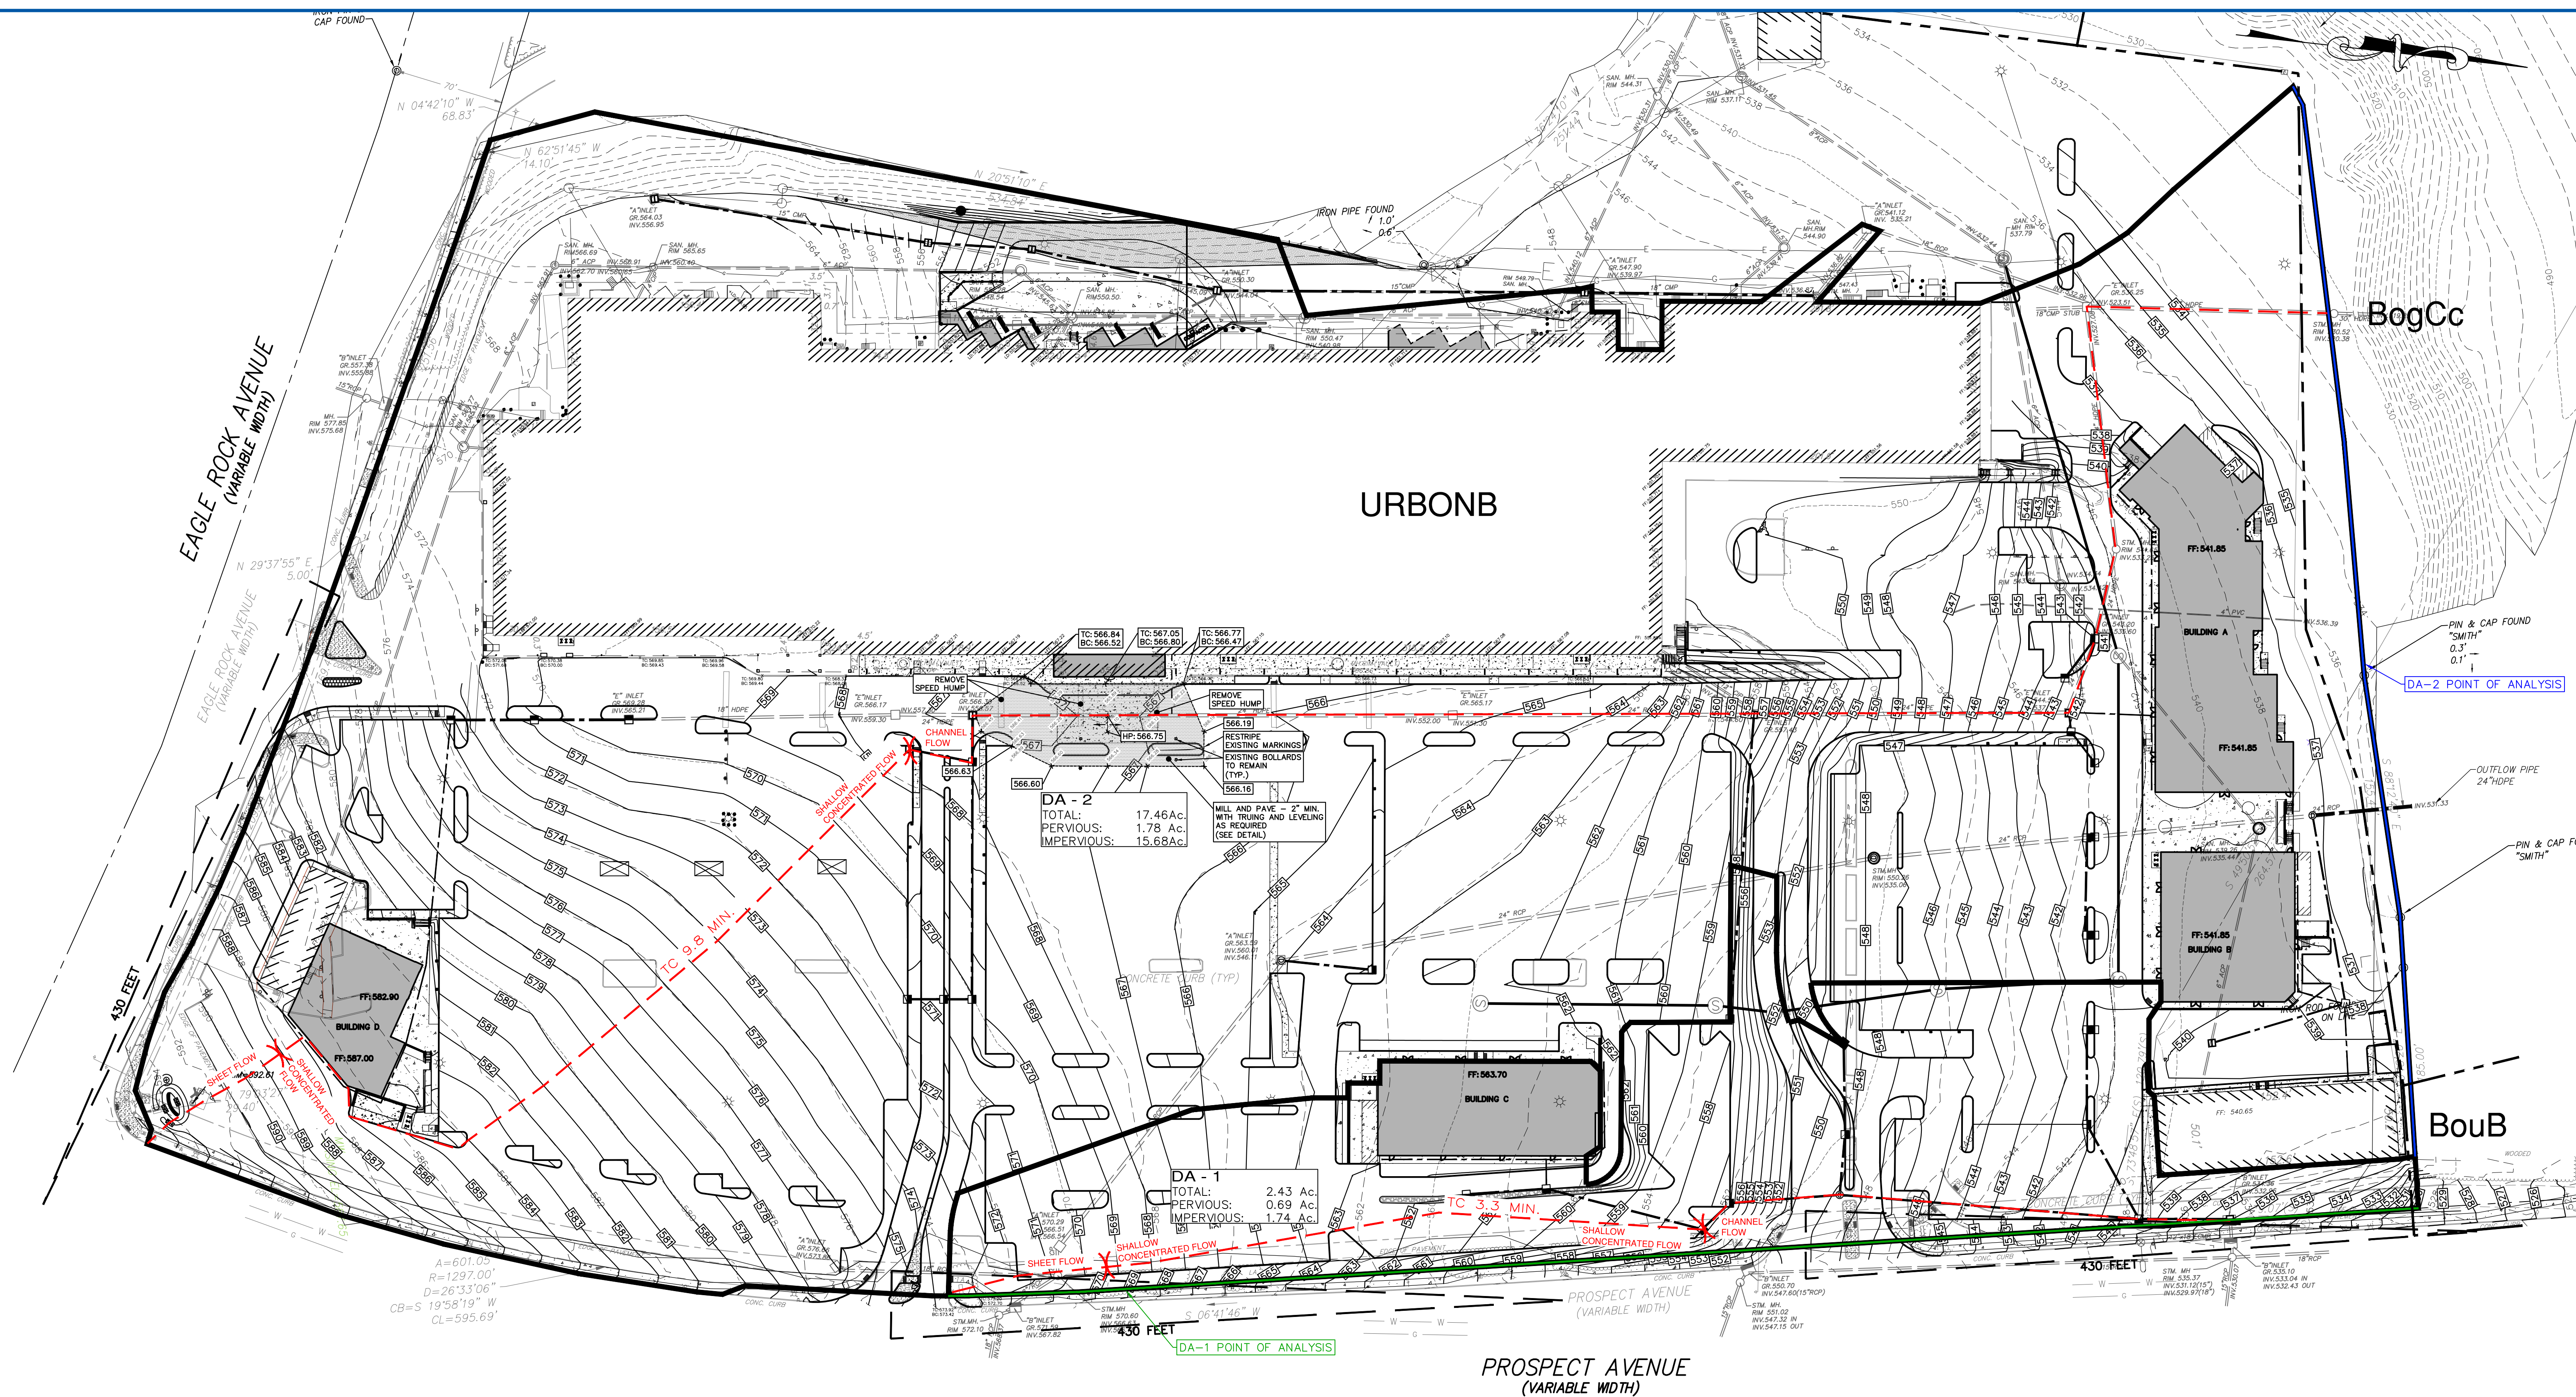

CAUTION: IF THIS DOCUMENT DOES NOT CONTAIN A RAISED IMPRESSION SEAL OF THE UNDERSIGNED PROFESSIONAL, IT IS NOT AN AUTHORIZED ORIGINAL DOCUMENT.


PREPARED FOR
WEST ORANGE PLAZA
BLOCK 152.01 LOT 1445 & LOT 1445.05
235 PROSPECT AVENUE
TOWNSHIP OF WEST ORANGE
ESSEX COUNTY, NEW JERSEY

**DRAINAGE AREA MAP
(PROPOSED CONDITIONS)**



Designer: JMP
Draftsman: SPD
Checked By: JMP
Project No.: 18-0078
Scale: 1" = 50'
Sheet:

FIG.-2


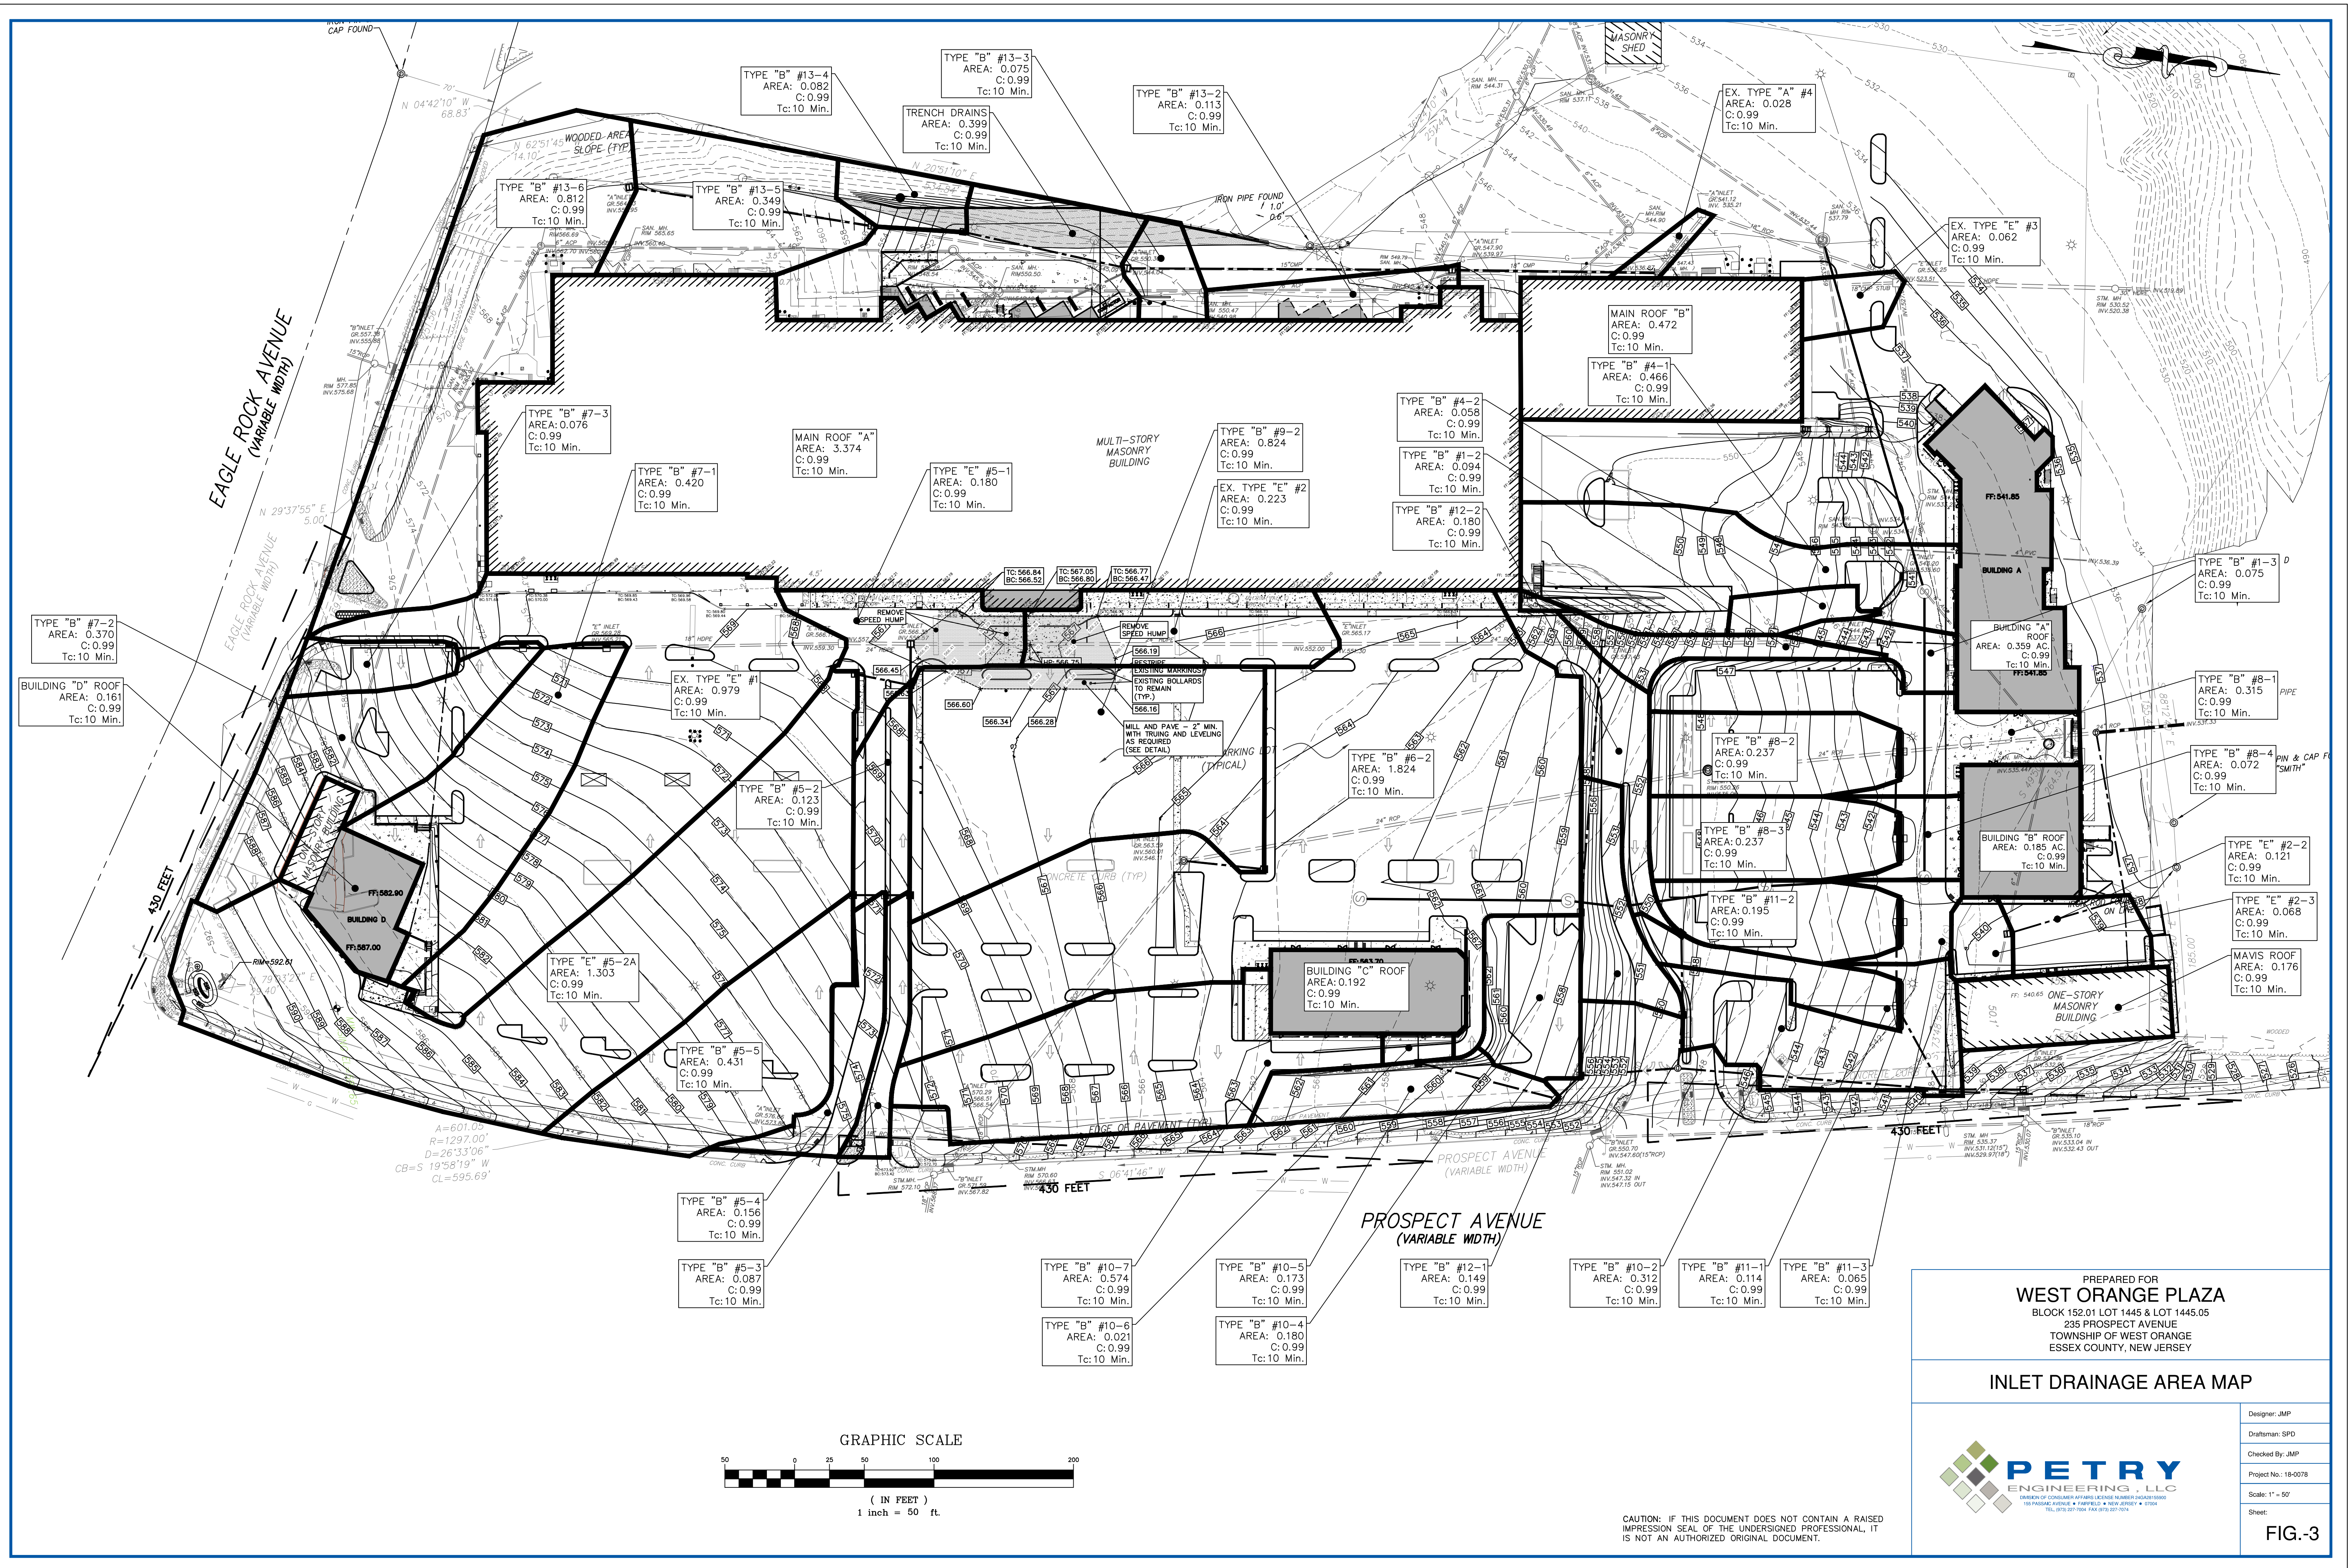


PREPARED FOR
WEST ORANGE PLAZA
BLOCK 152.01 LOT 1445 & LOT 1445.05
235 PROSPECT AVENUE
TOWNSHIP OF WEST ORANGE
ESSEX COUNTY, NEW JERSEY

INLET DRAINAGE AREA MAP



Designer: JMP
Draftsman: SPD
Checked By: JMP
Project No.: 16-0078
Scale: 1" = 50'
Sheet:

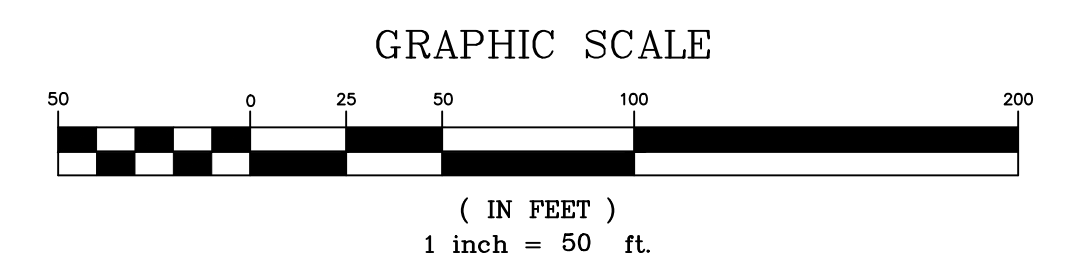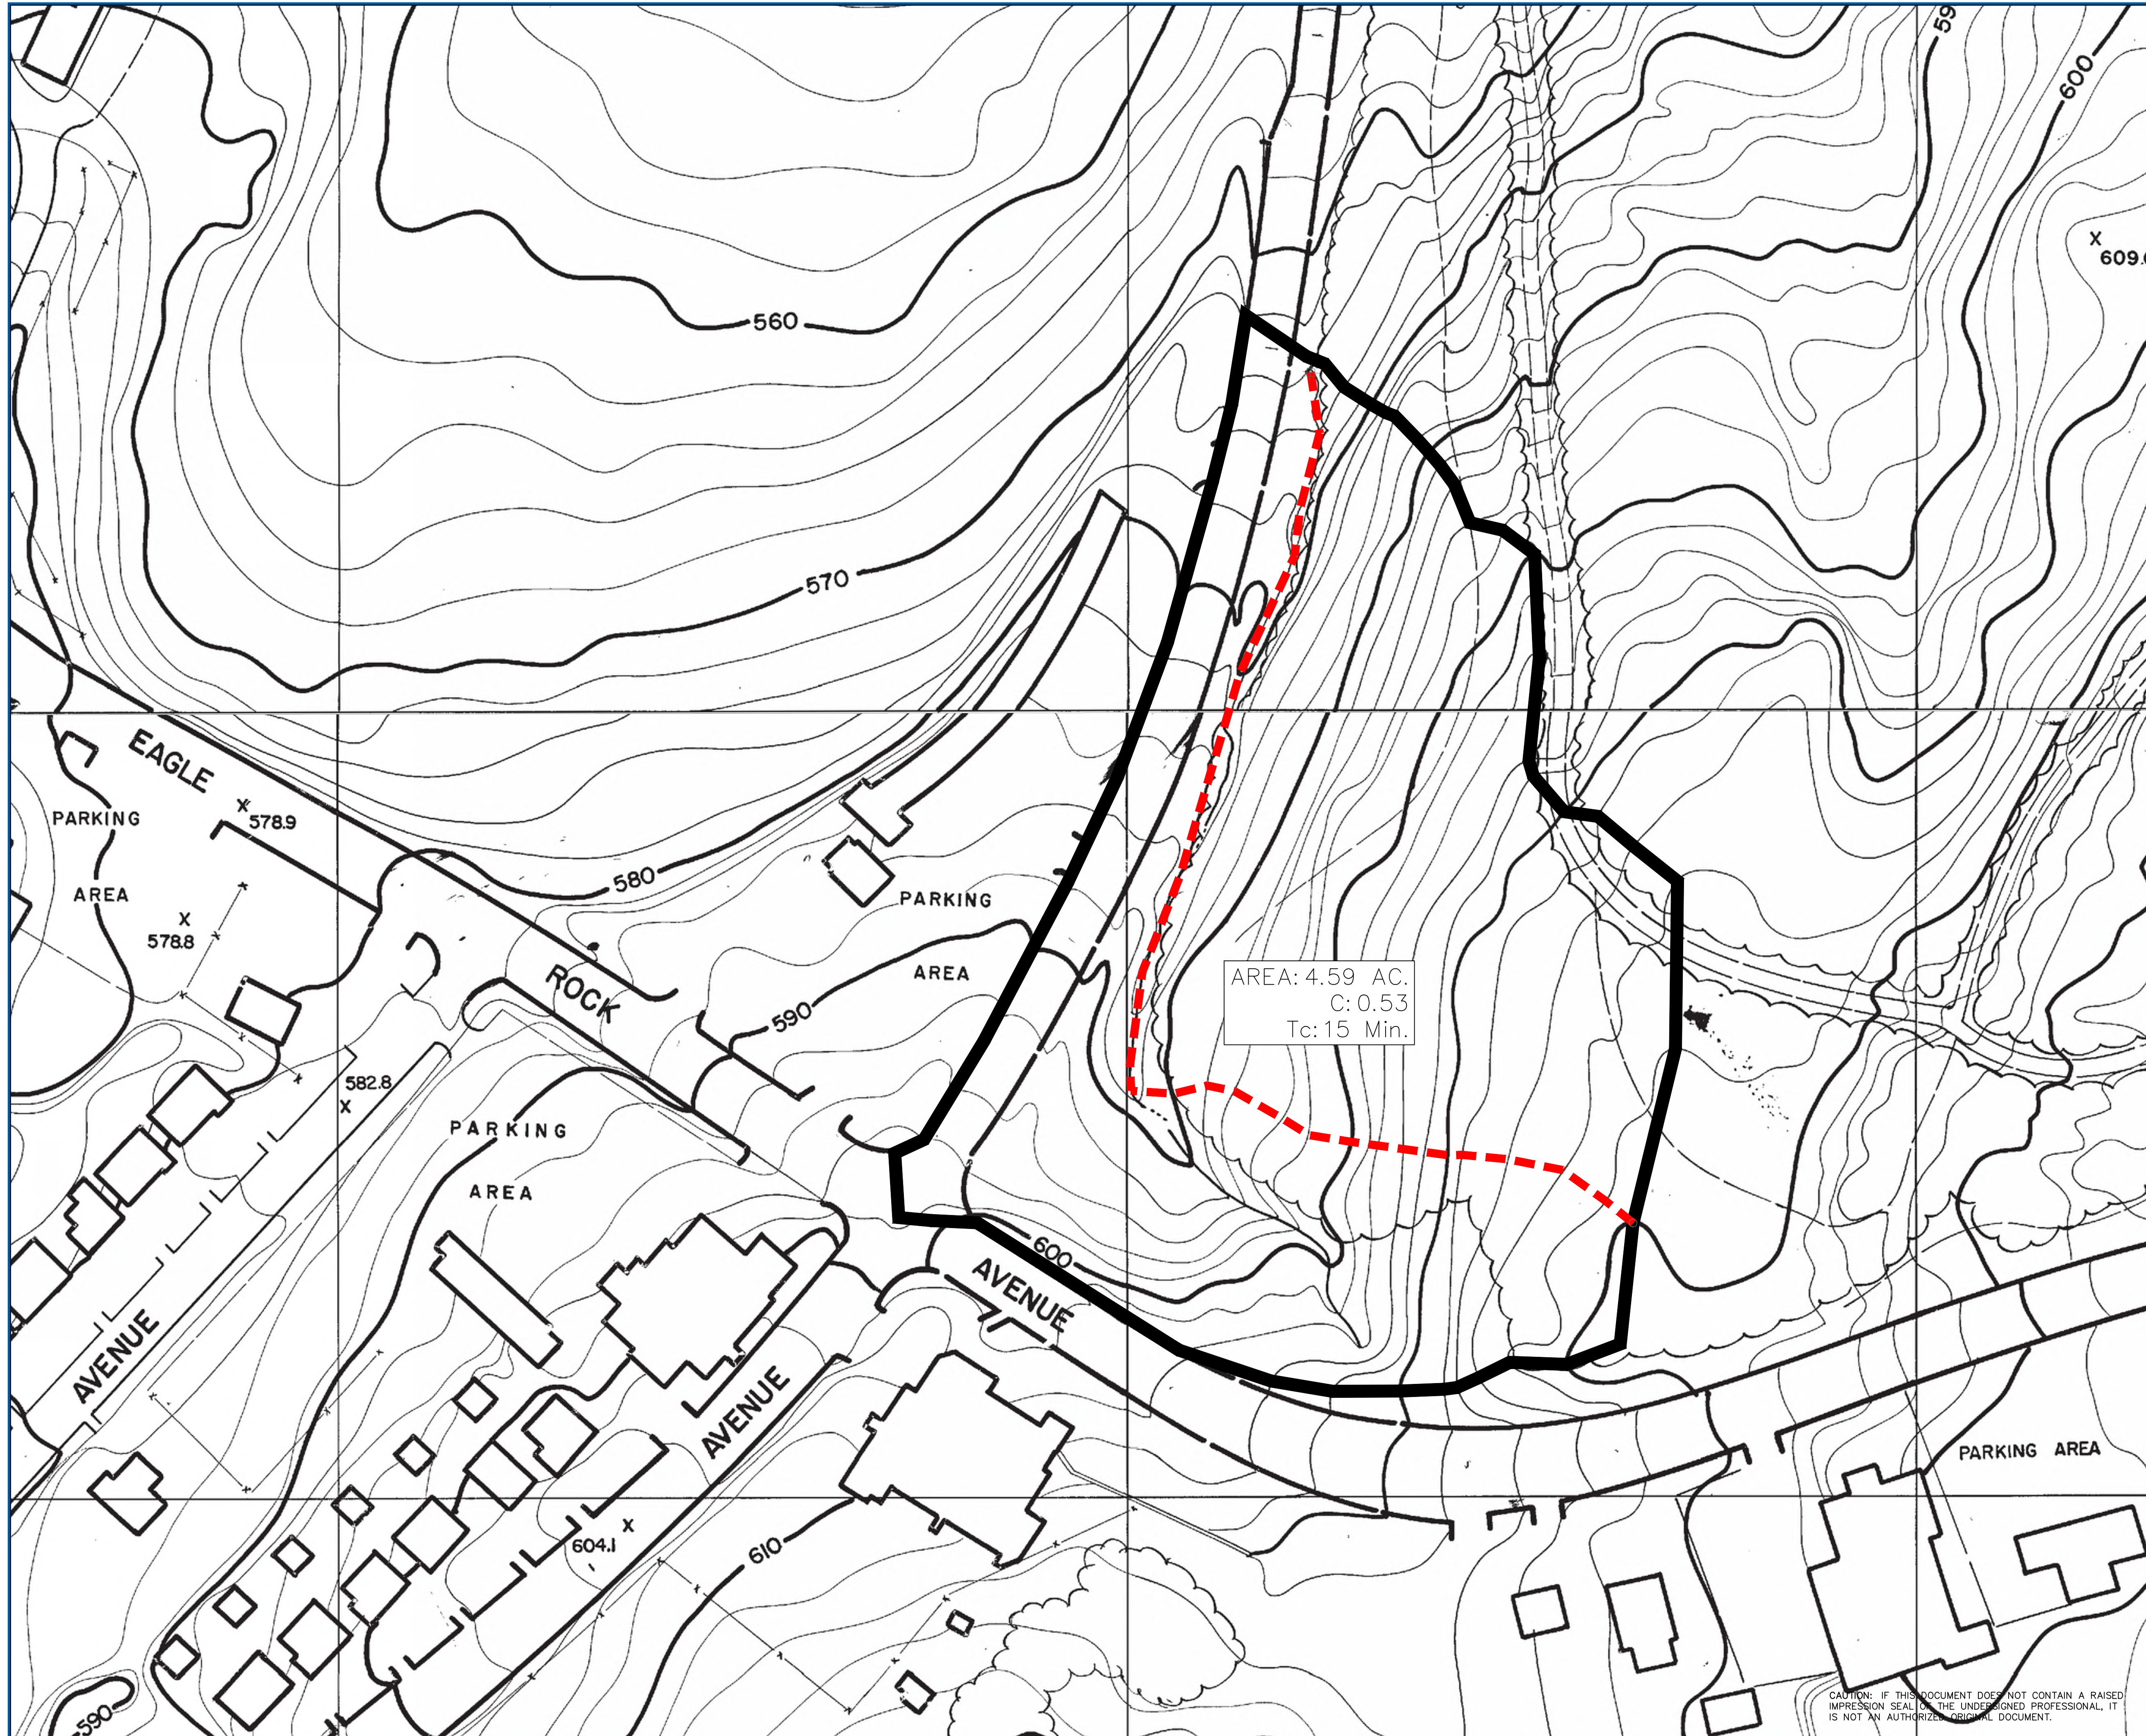

PREPARED FOR
WEST ORANGE PLAZA
BLOCK 152.01 LOT 1445 & LOT 1445.05
235 PROSPECT AVENUE
TOWNSHIP OF WEST ORANGE
ESSEX COUNTY, NEW JERSEY

**DRAINAGE AREA FROM PROSPECT
AND EAGLE ROCK RESERVATION**



Designer: JMP
Draftsman: SPD
Checked By: JMP
Project No.: 18-0078
Scale: 1" = 50'
Sheet:

FIG.-4

CAUTION: IF THIS DOCUMENT DOES NOT CONTAIN A RAISED
IMPRESSION SEAL OF THE UNDERSIGNED PROFESSIONAL, IT
IS NOT AN AUTHORIZED ORIGINAL DOCUMENT.