




EXTERIOR RENDERING
ANIMAL WELLNESS CENTER
at the ESSEX COUNTY TURTLE BACK ZOO
ESSEX COUNTY DEPARTMENT OF PUBLIC WORKS
and the **DEPARTMENT OF PARKS AND RECREATION**

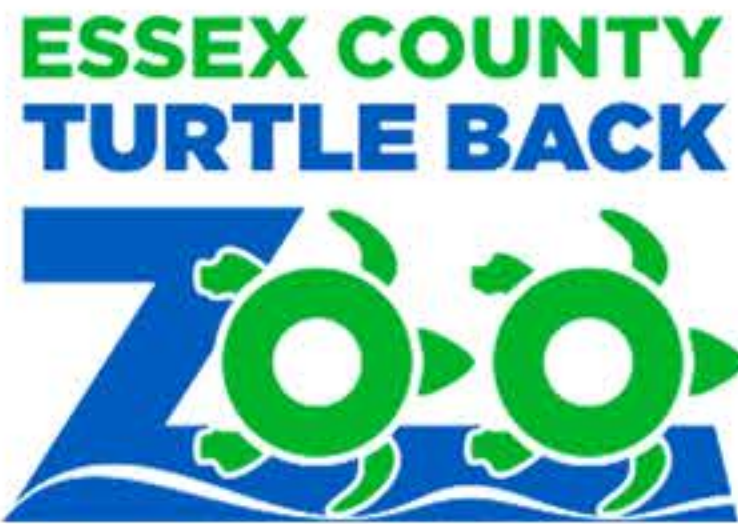




AERIAL IMAGE


ANIMAL WELLNESS CENTER

at the ESSEX COUNTY TURTLE BACK ZOO

ESSEX COUNTY DEPARTMENT OF PUBLIC WORKS
and the **DEPARTMENT OF PARKS AND RECREATION**

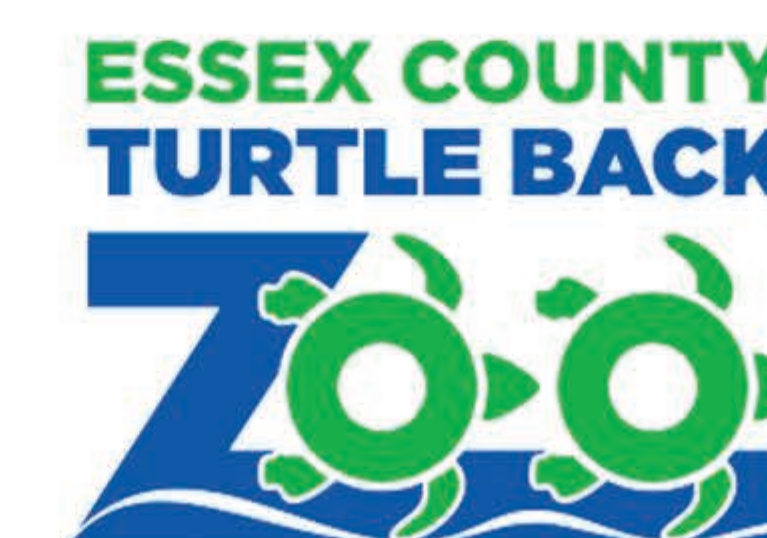

comitoassociates pc
ARCHITECTS/ENGINEERS/PLANNERS

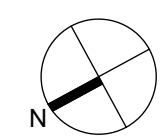

01

ARCHITECTURAL FLOOR PLAN - GROUND FLOOR

SCALE: 3/16" = 1'-0"

ANIMAL WELLNESS CENTER

AT
TURTLE BACK ZOO



560 NORTHFIELD AVENUE
BLOCK: 163 LOT: 13
WEST ORANGE, NEW JERSEY

ESSEX COUNTY DEPARTMENT OF
PARKS, RECREATION AND
CULTURAL AFFAIRS

PROJECT ◦

CONSULTANTS ◦

REVISIONS ◦

GROUND FLOOR PLAN

TITLE ◦

PROJECT ◦ 22-11-001

DRAWN ◦


CHECKED ◦

SCALE ◦ AS NOTED

DATE ◦ 05-15-2023

SHEET ◦

A-1.01

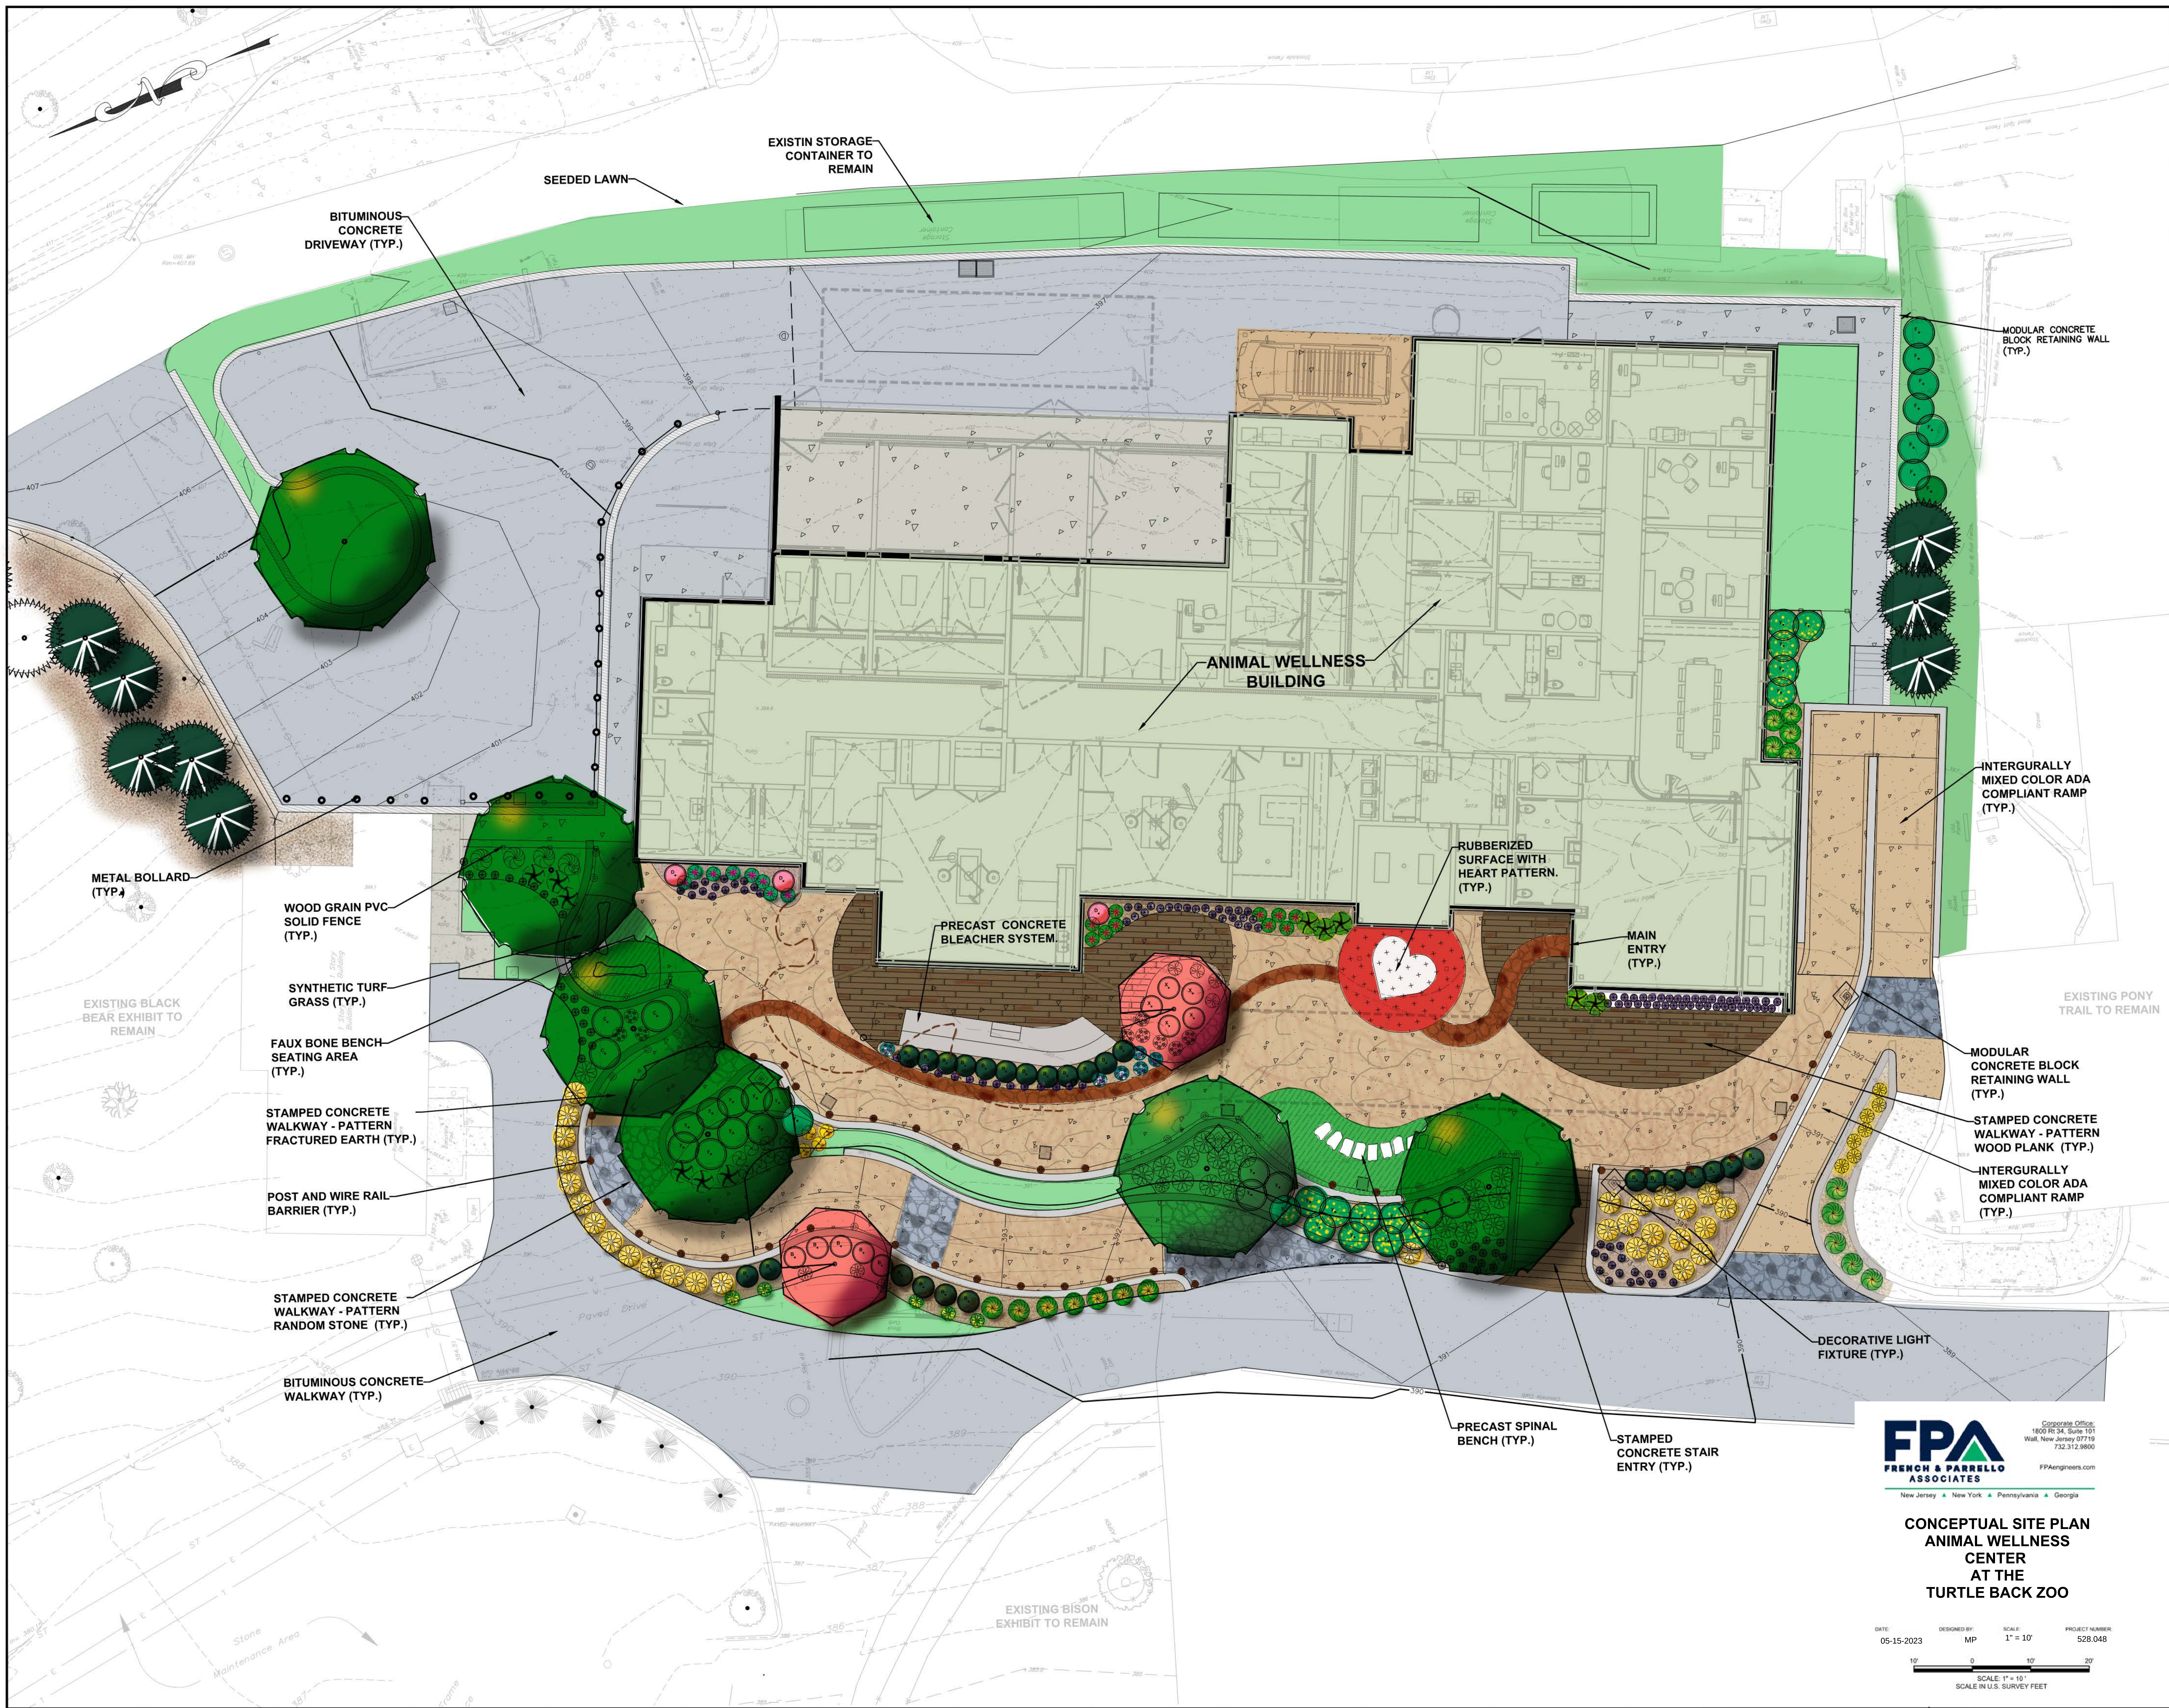

FPA
FRENCH & PARRELLO
ASSOCIATES

Corporate Office:
1800 Rt 34, Suite 101
Wall, New Jersey 07719
732.312.9800
FPAengprofs.com

CONCEPTUAL SITE PLAN
ANIMAL WELLNESS
CENTER
AT THE
TURTLE BACK ZOO

DATE:
05-15-2023

DESIGNED BY:
MP

SCALE:
1" = 10'

PROJECT NUMBER:
528.048

10' 0' 10' 20'

SCALE: 1" = 10'
SCALE IN U.S. SURVEY FEET